




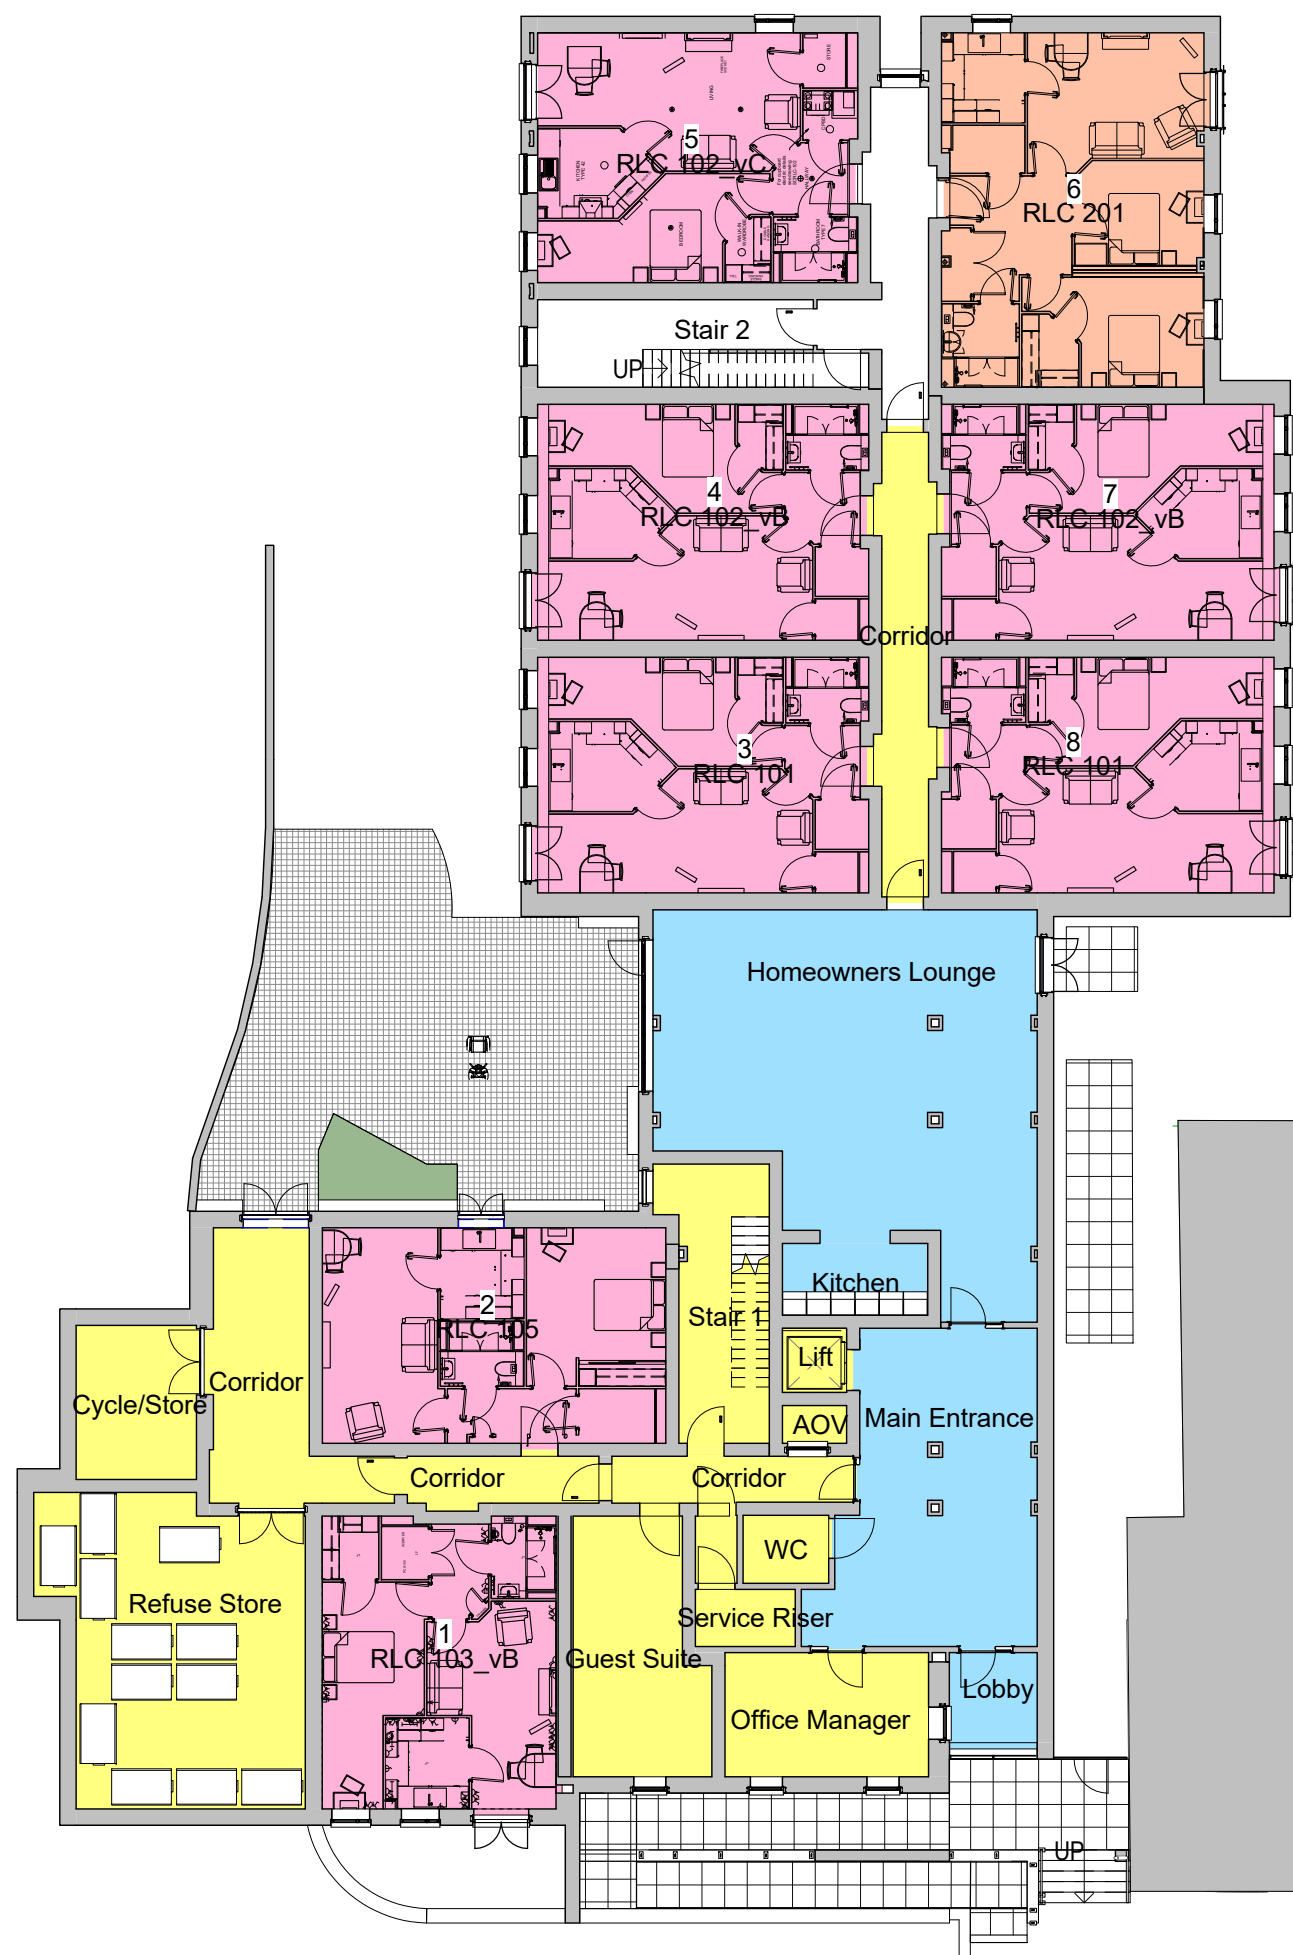


FLOOR PLAN AREAS_LEVEL 00

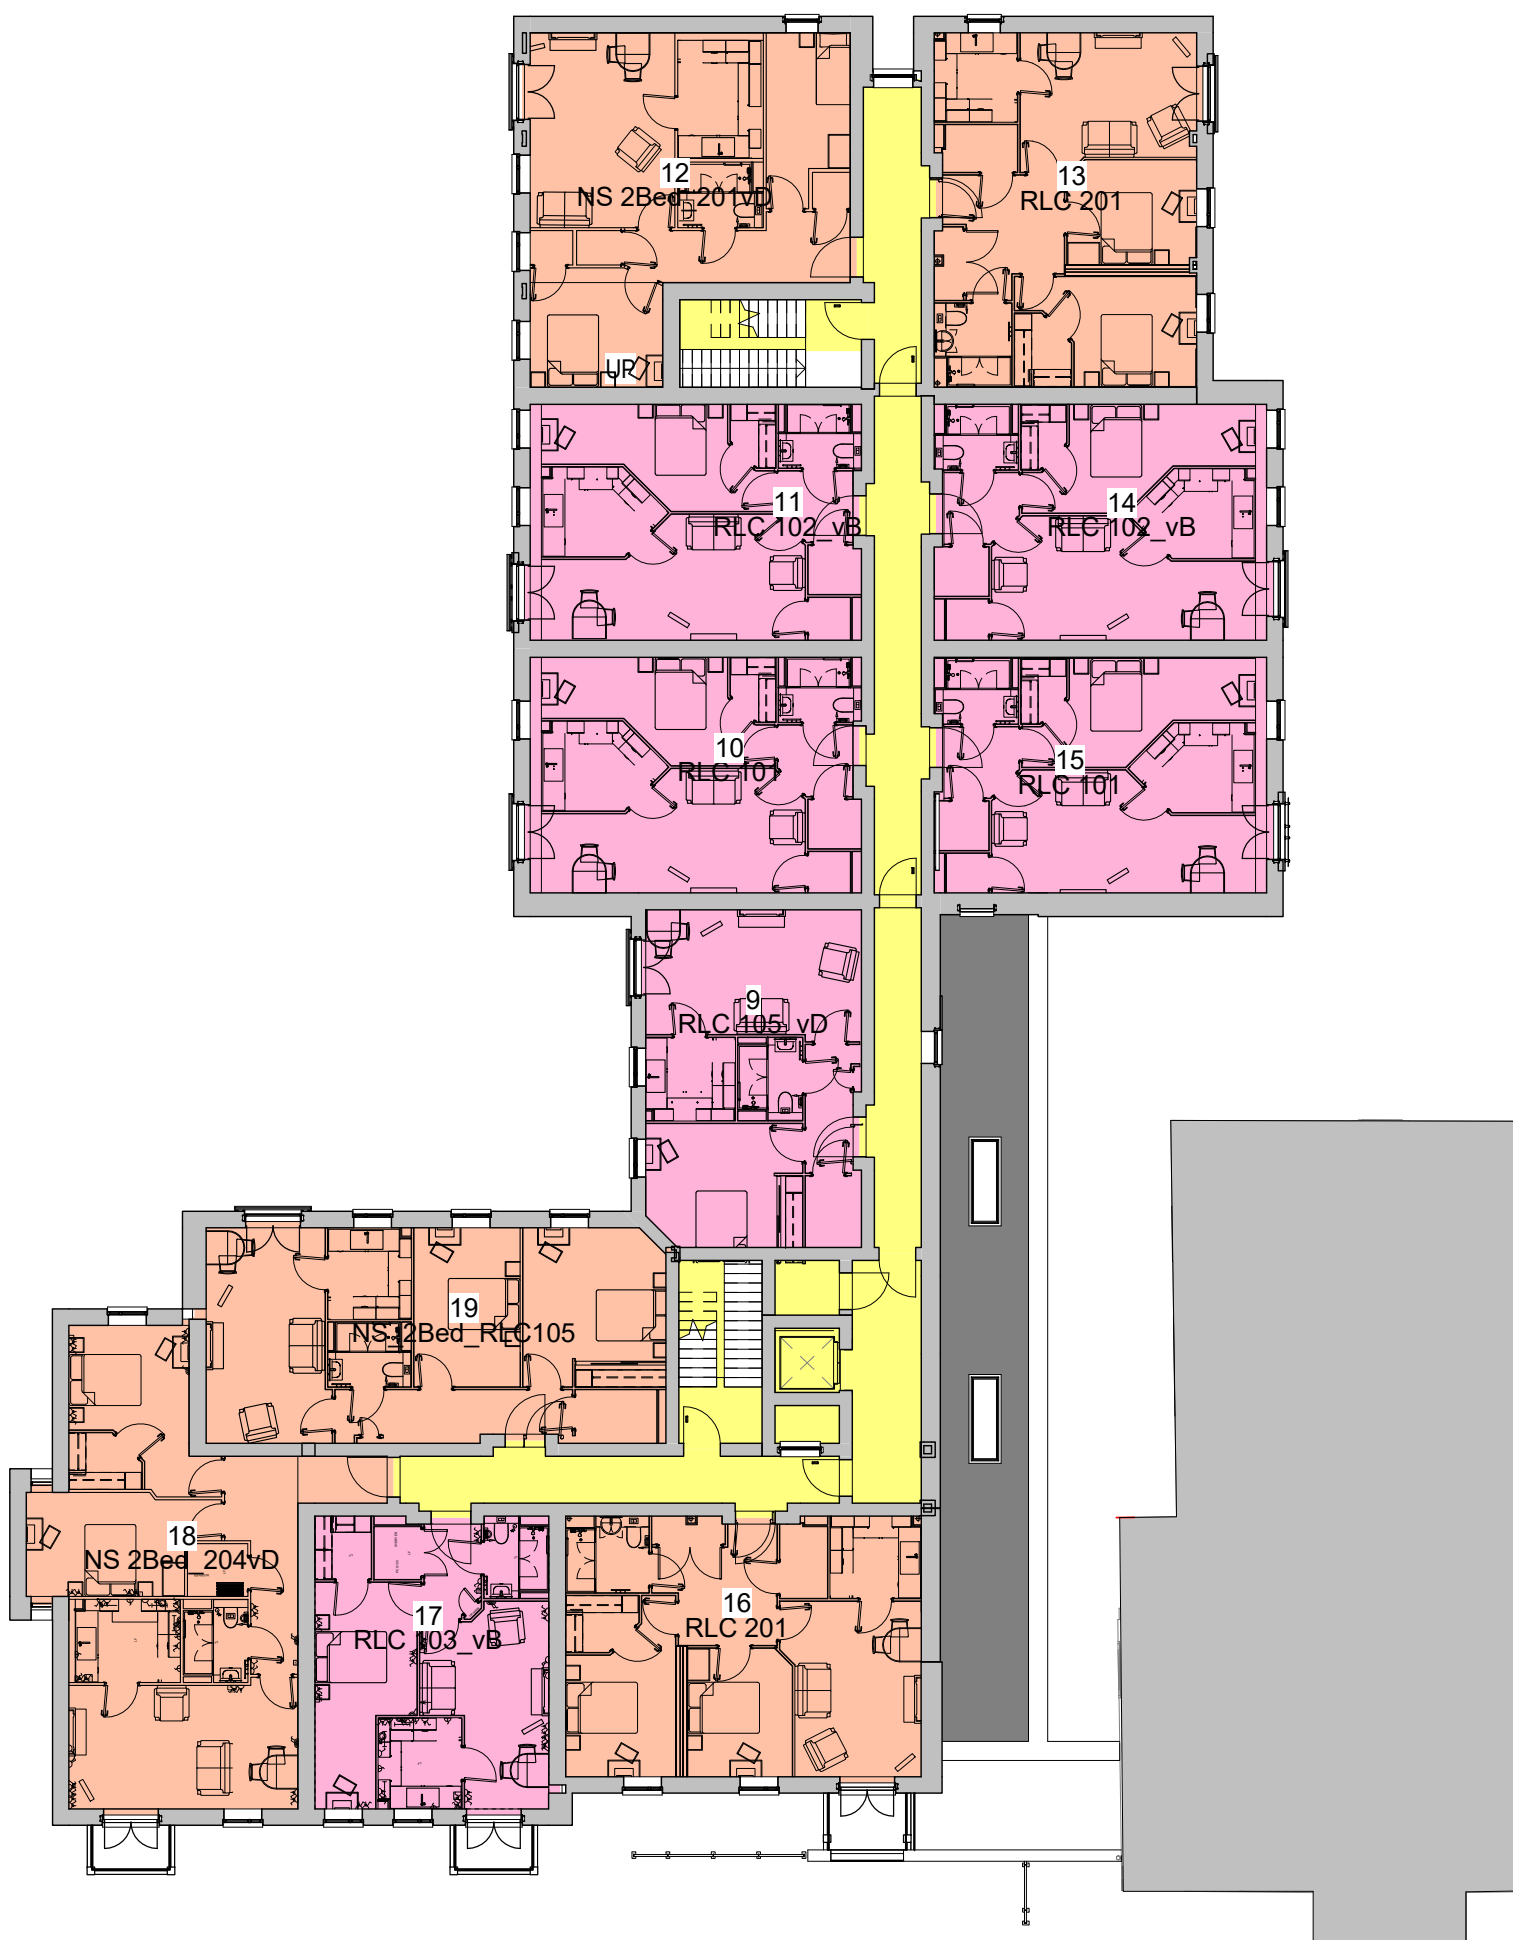


FLOOR PLAN AREAS_LEVEL 01

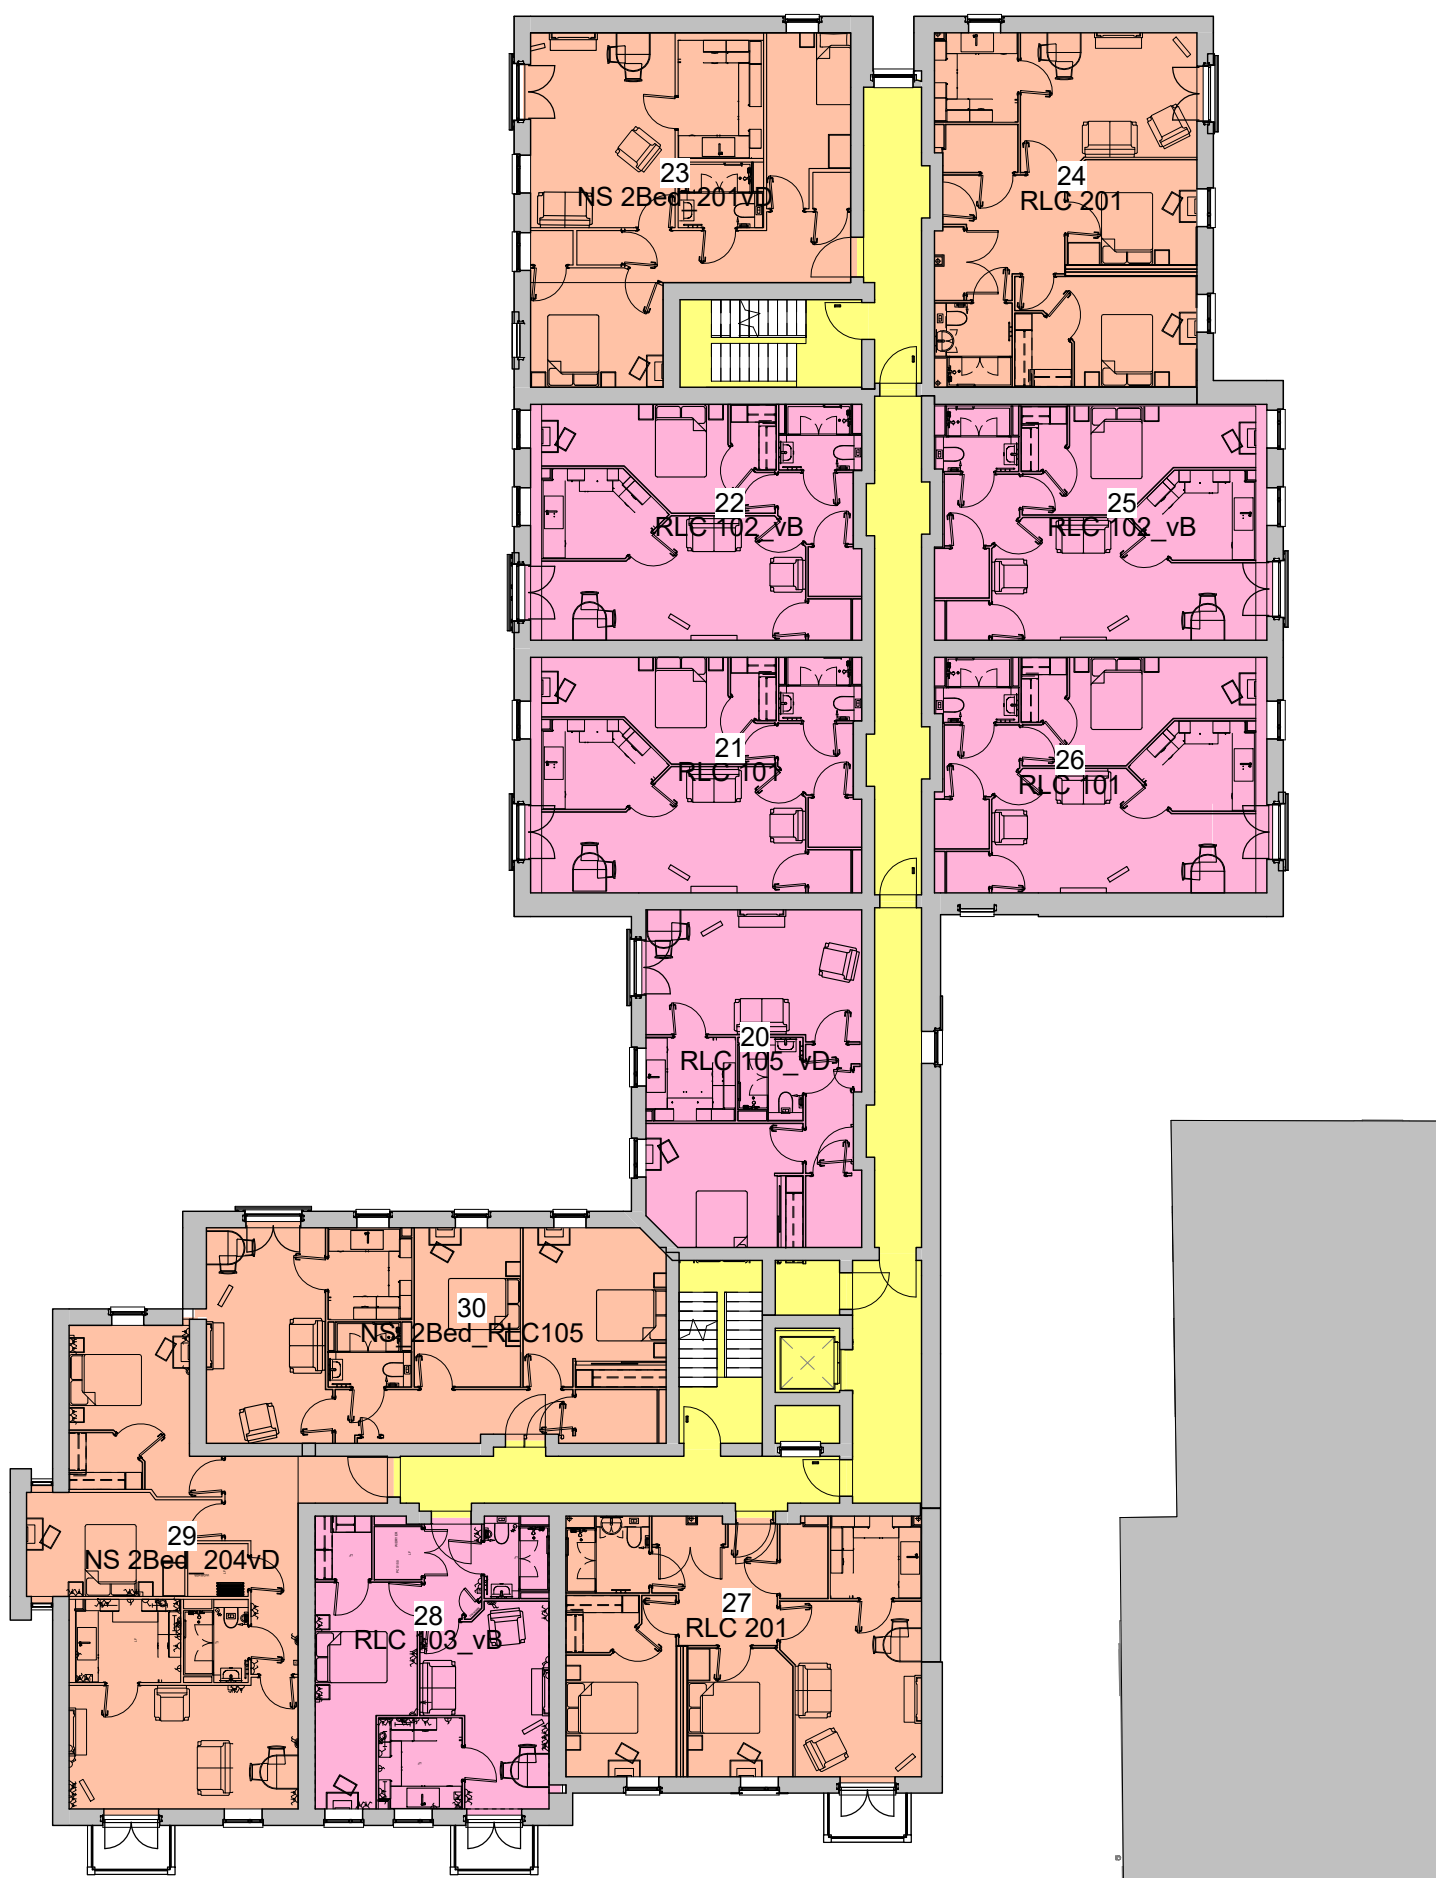

FLOOR PLAN AREAS_LEVEL 02

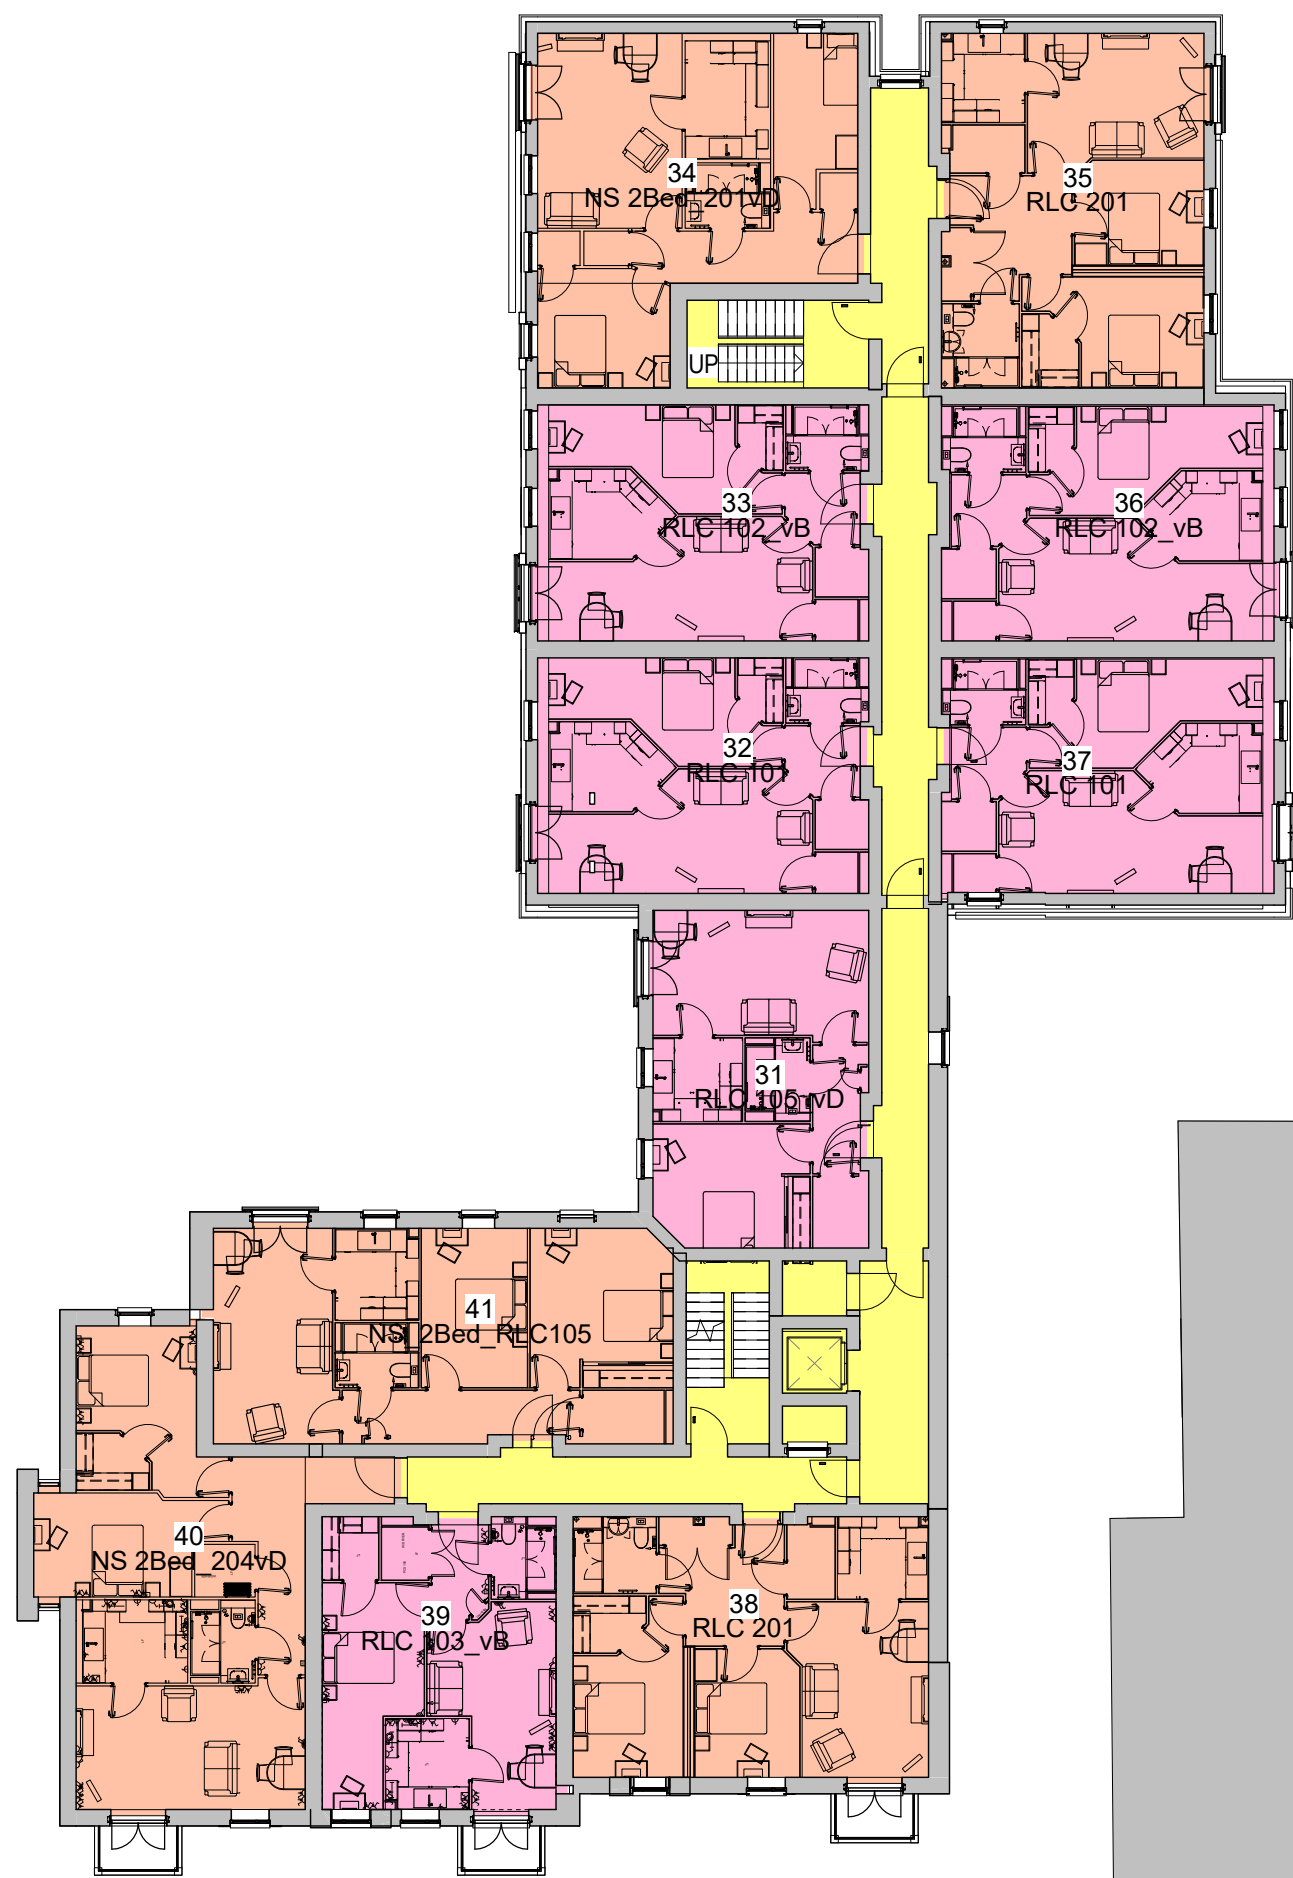

FLOOR PLAN AREAS_LEVEL 03

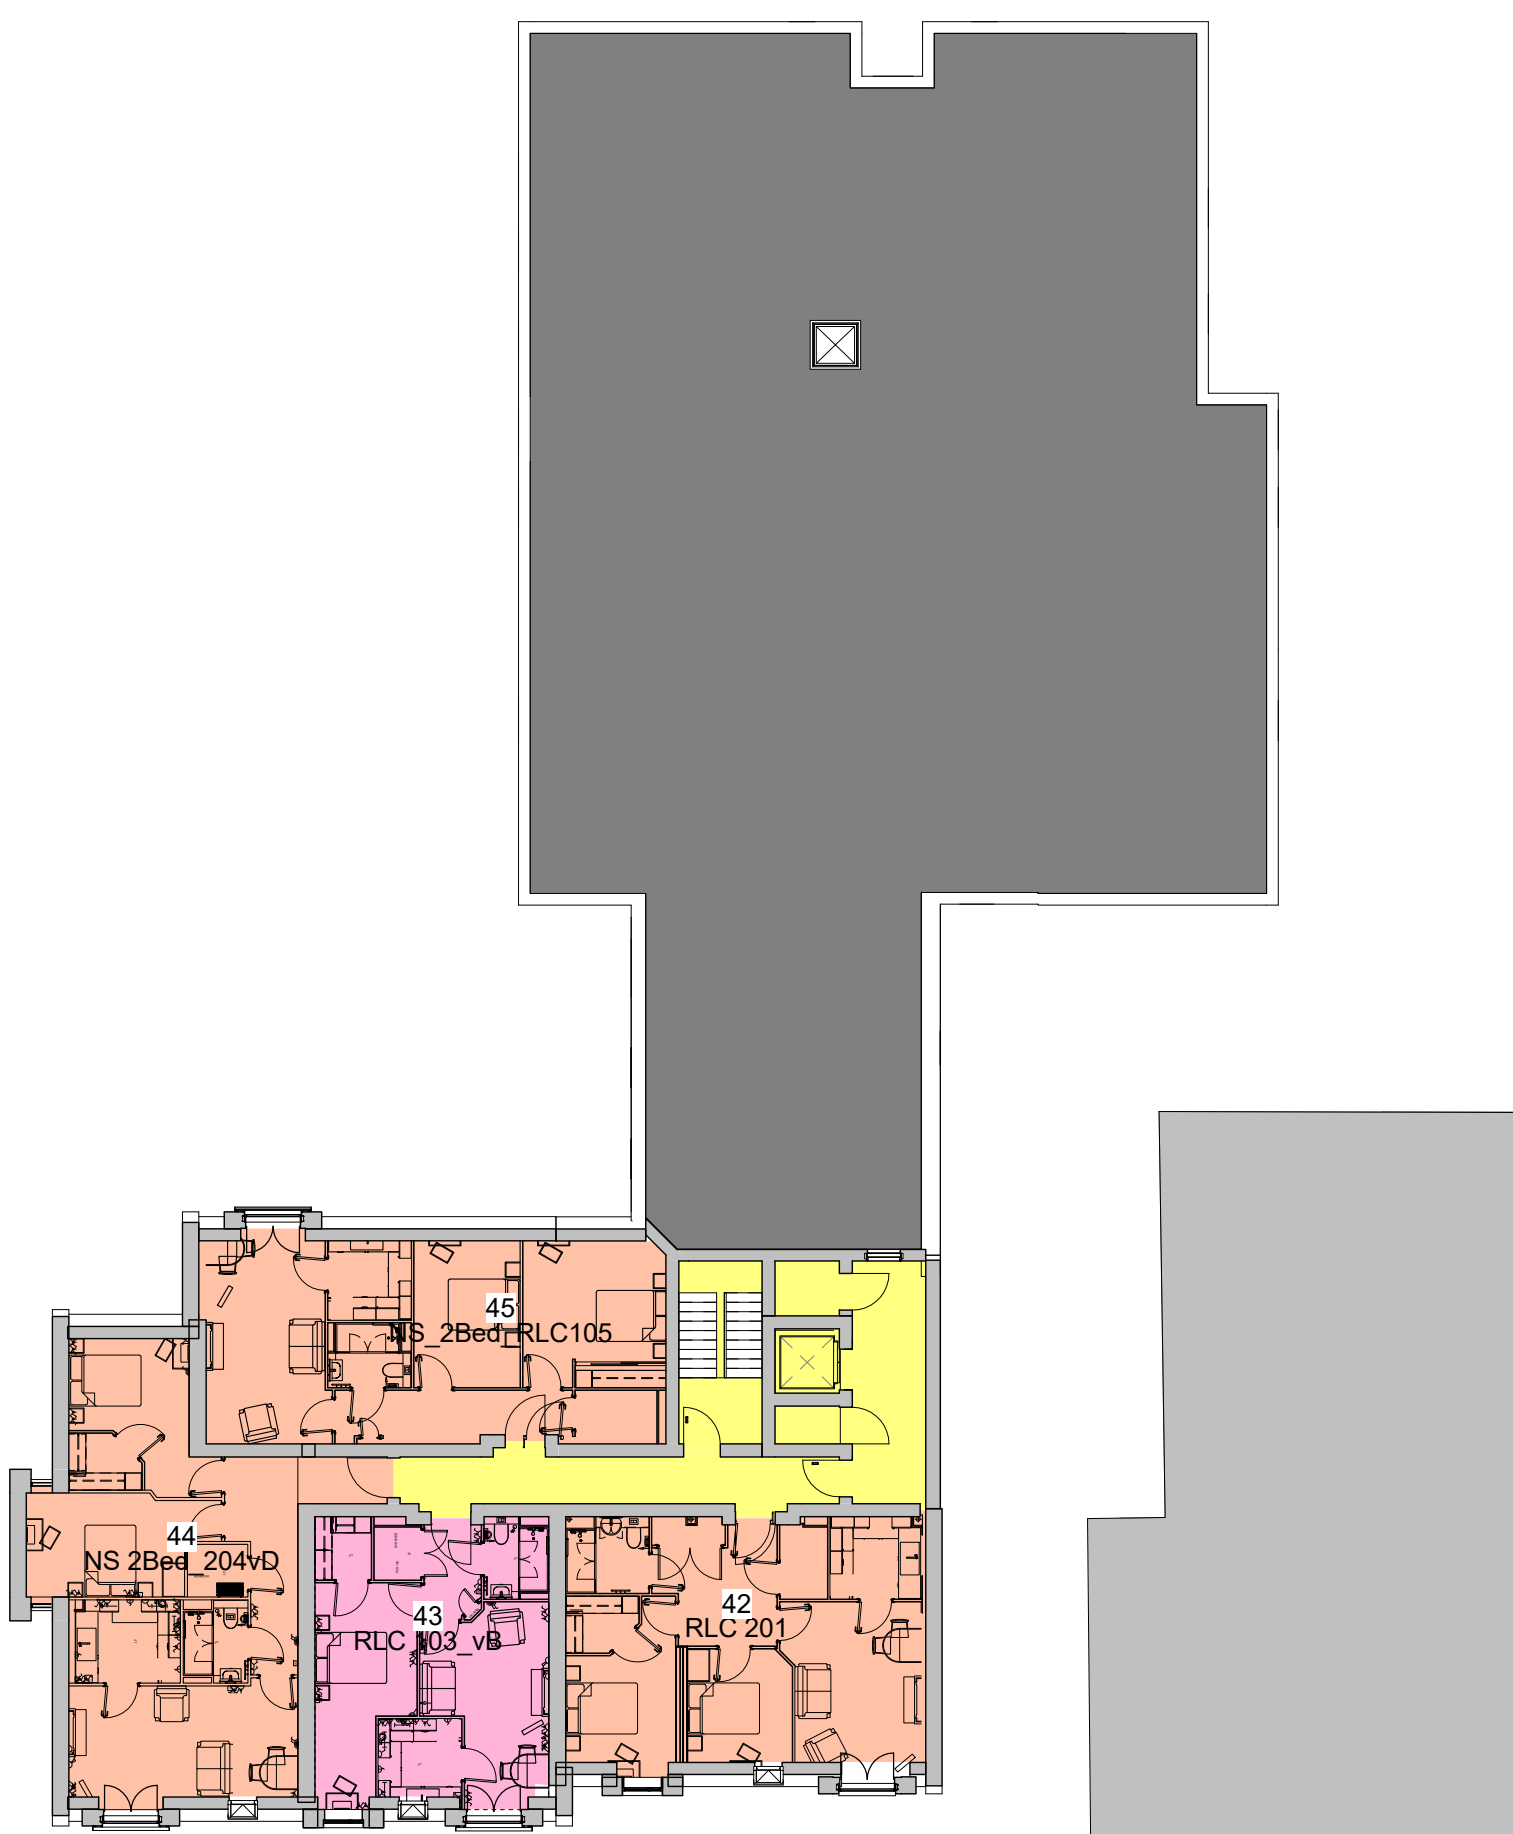

FLOOR PLAN AREAS_LEVEL 04

- notes
- DO NOT SCALE FROM THIS DRAWING - USE FIGURED DIMENSIONS ONLY.
 - TO BE READ IN CONJUNCTION WITH ALL OTHER CONSULTANTS / SPECIALISTS DRAWINGS. REPORT ANY DISCREPANCIES BEFORE AFFECTED WORK COMMENCES.
 - ALL SETTING OUT DIMENSIONS TO BE CHECKED ON SITE BY CONTRACTOR BEFORE WORK COMMENCES.


revisions		
A	ABU	Apartment mix amended
B	ABU	Planning Application
C	ABU	Planning Application
D	ABU	Addition of two units at Level 00 added.
E	ABU	Mobility Scooter store moved external to the building. Unit areas adjusted to suit Space Standards.

© McCarthy & Stone Retirement Lifestyles Limited
All rights reserved. The reproduction of all or any part of this drawing/document and/or construction of any building or part of a building or structure to which this drawing/document relates without the written permission of the copyright owner is prohibited

McCarthy & Stone
Later Life. Greater Life.

client	Retirement Living Housing M&S Berneslai Close, Barnsley
project	
drawing title	Floor Plans
job number	017146
drawing number	NE-2473-03-01-AC-009
revision	E
drawing status	Planning
scale	1 : 200 @ A1
date	10/18/17
drawn by	ABU
checked by	ADC

seven architecture
seven architecture offices at :
61 Oxford Street, MANCHESTER, M1 6EQ
t: 0161 236 5655
Clarendon House, Victoria Avenue, HARROGATE, North Yorks, HG1 1DY
t: 01423 709 807
24 Greville Street, LONDON, EC1N 8SS
t: 0203 036 0691
Galleri 6, Doe Victoria, CAERNARFON, Gwynedd, LL55 1SQ
t: 01286 685 253
www.sevenarchitecture.co.uk

 

0 5m 10m
1:200
M&S Berneslai Close, Barnsley
Floor Plans