

Do not scale from this drawing unless for Planning purposes.

Written dimensions only shall be taken from this drawing.

All dimensions are approximate and must be checked on site by the Contractor prior to the commencement of any fabrication or building works and any discrepancies must be reported to the Designer immediately. In conjunction with any specialist consultants' drawings any discrepancy between drawings is to be brought to the attention of the client prior to the commencement of any fabrication or building works.

All Dimensions in mm.

All Legal Boundaries to be confirmed by client prior to commencement of any works.

Revision	Date	Description

Notes

MATERIALS:

(Samples of ALL external materials to be submitted to Local Planning Authority for approval prior to commencement of works on site

External walls to be:

Facing Brickwork to match existing

Roof Covering to be:

Slate (to match existing)

New Windows to be Dark Grey UPVC

Rainwater goods to be Black UPVC

Fascias and Soffits to be Black UPVC

Client

Mr. C. Deakin,
4 Overdale Avenue,
Worsbrough,
Barnsley.

Project

Proposed
Two Storey
Side Extension

Drawing Title

PROPOSED
FLOOR PLANS


Date

August 2022


Scale

1:100

Drawing No.6

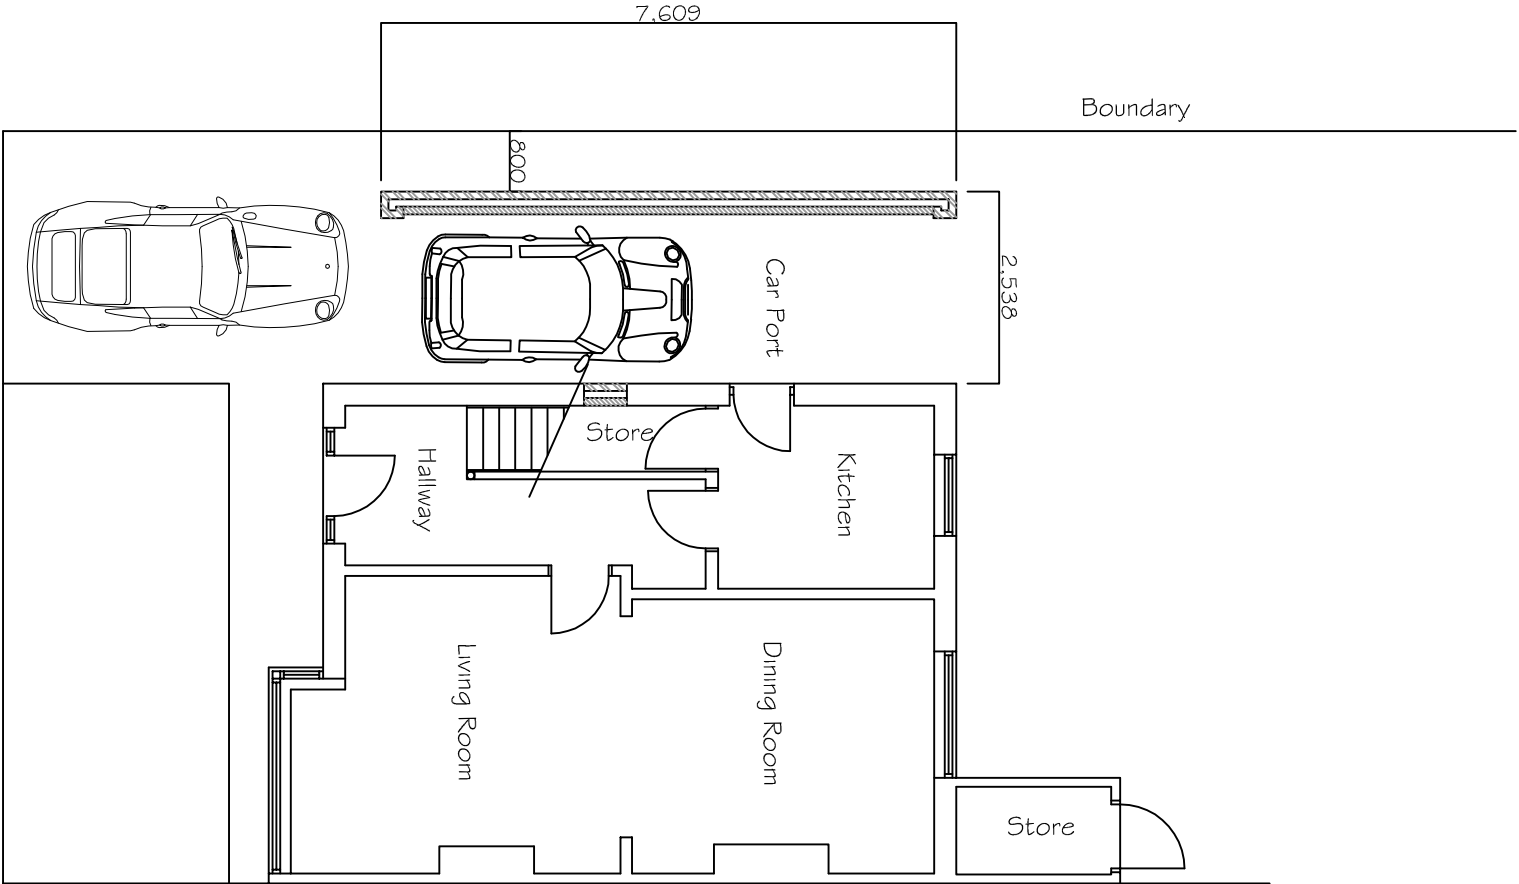

GROUND FLOOR

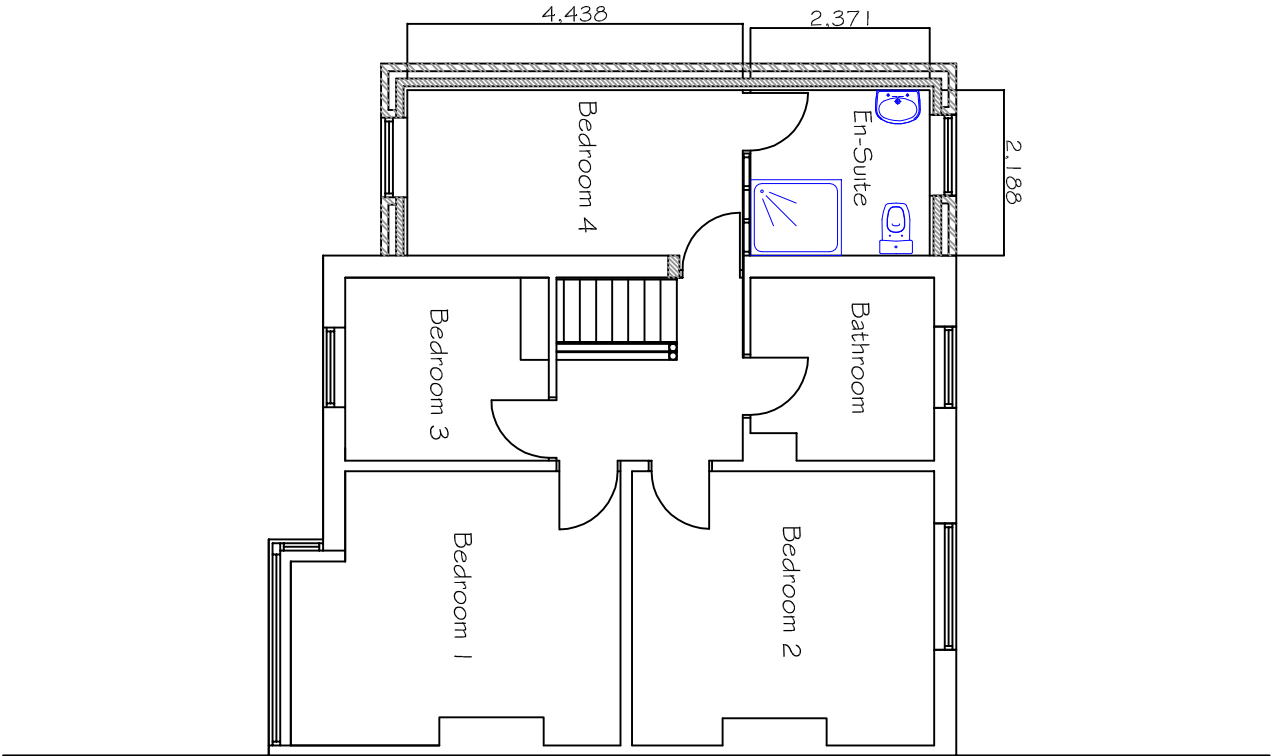

FIRST FLOOR