





front elevation




rear elevation

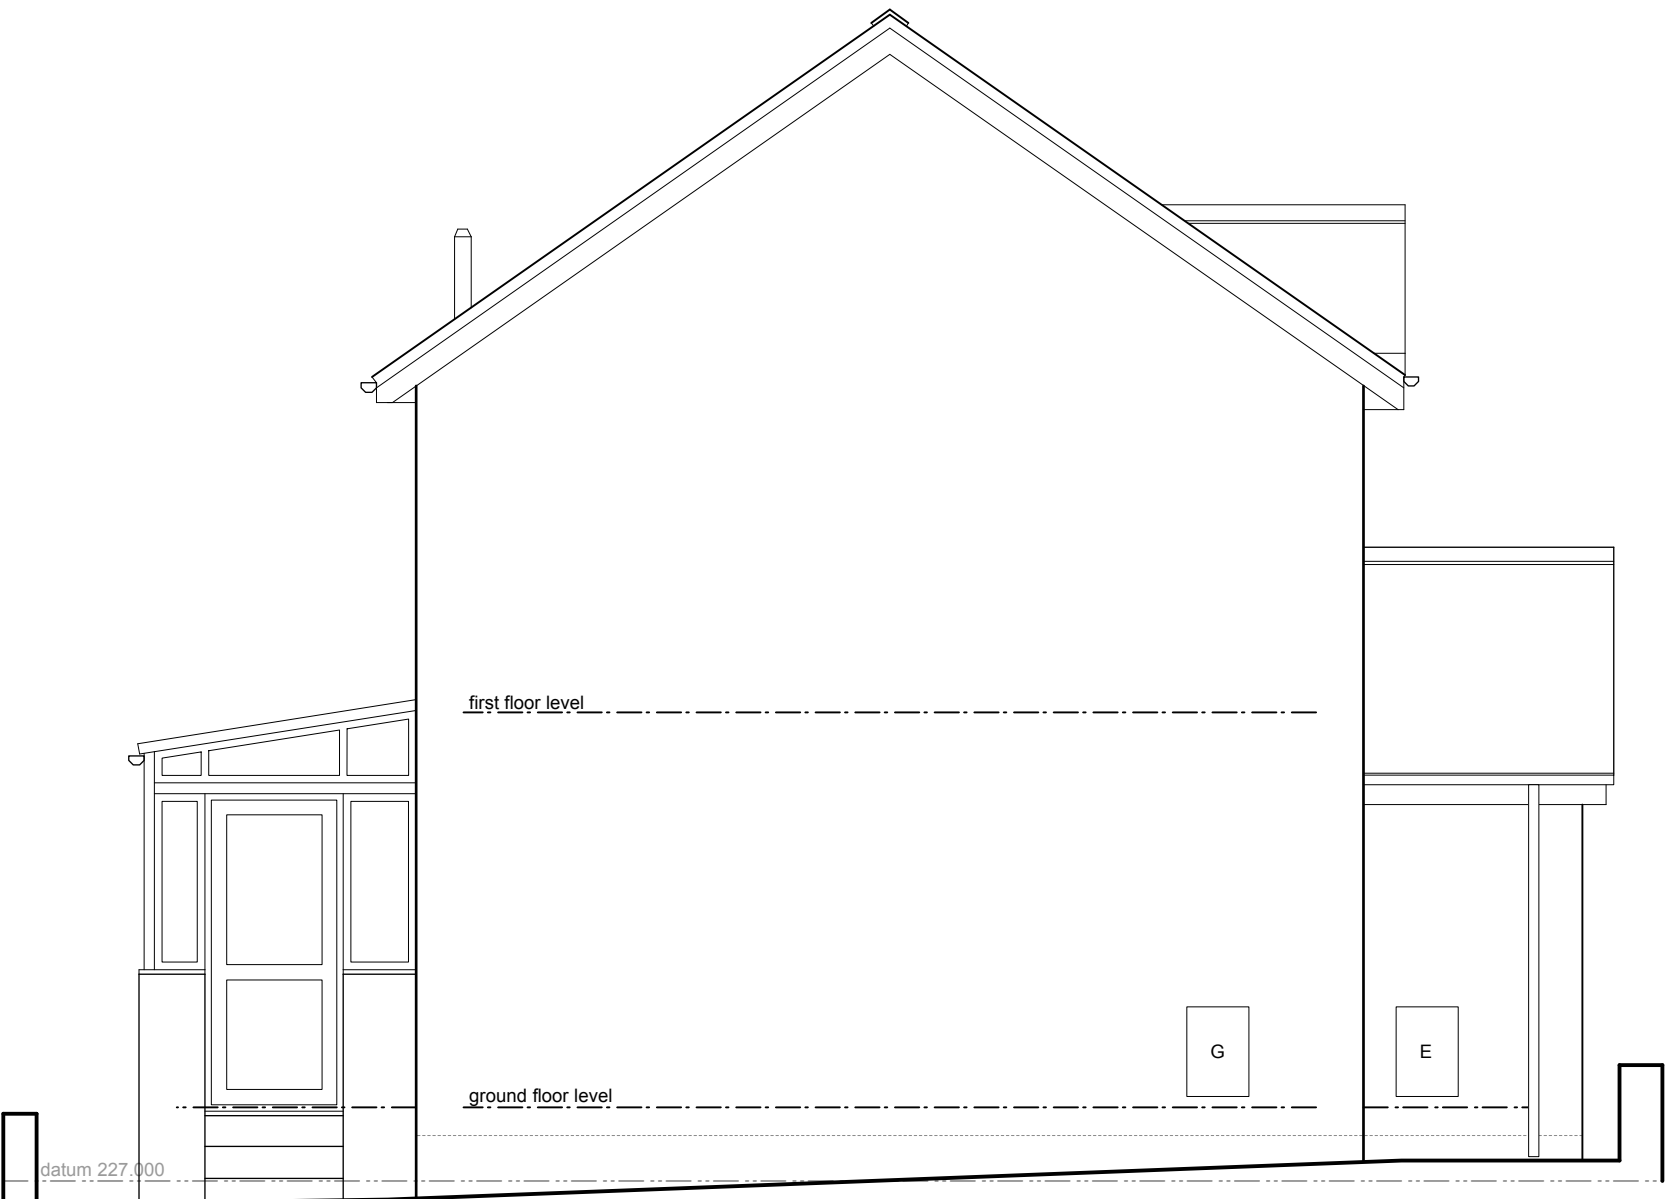


side elevation

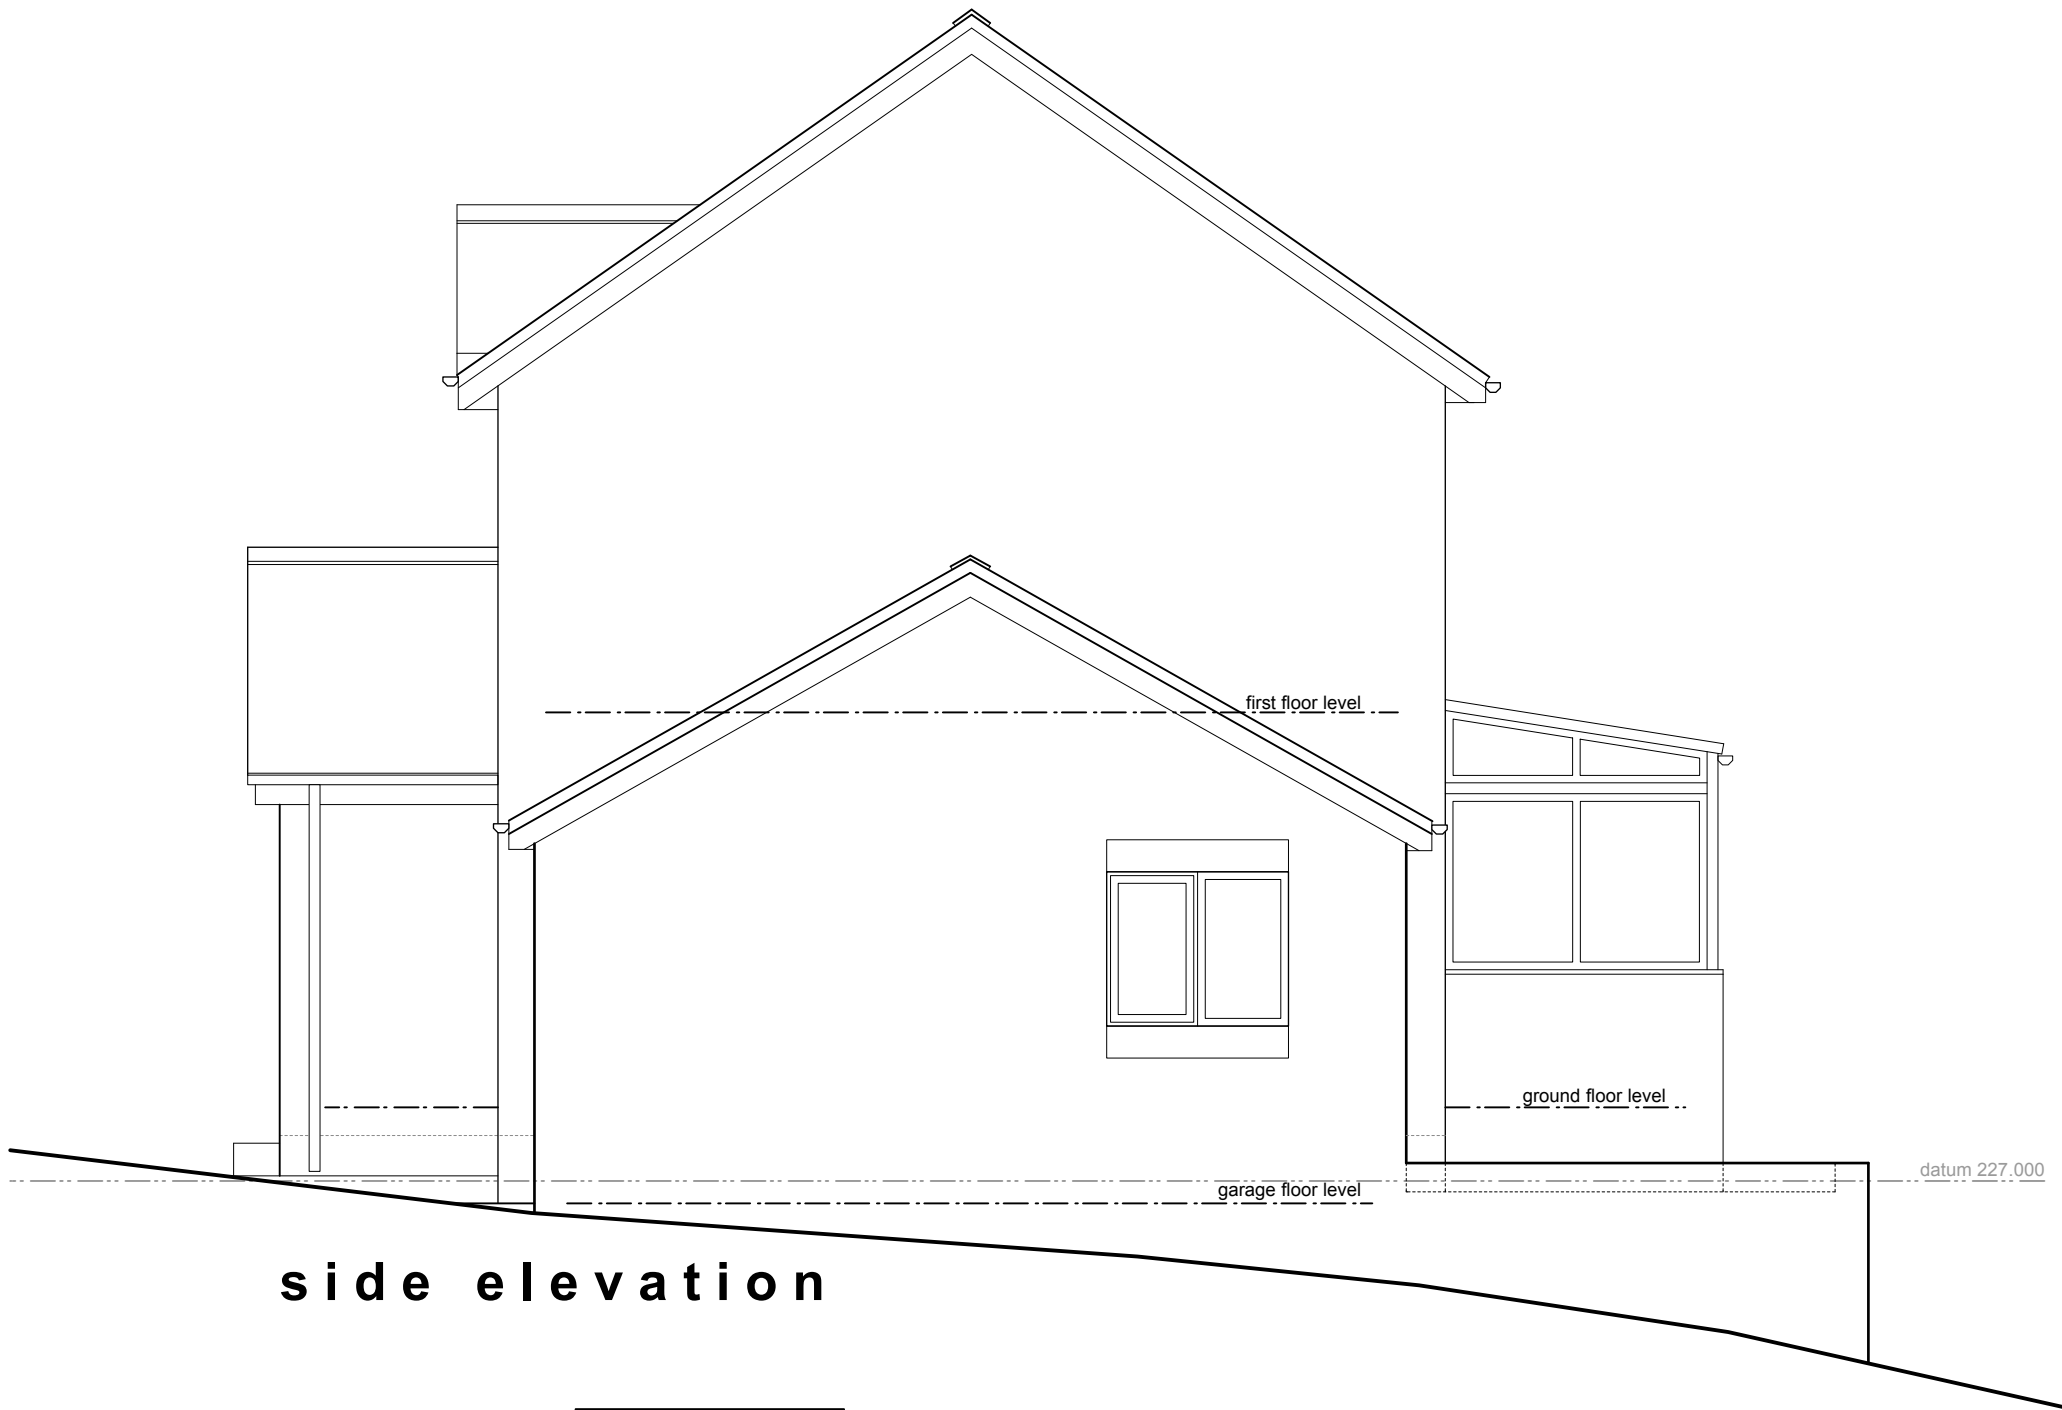

side elevation

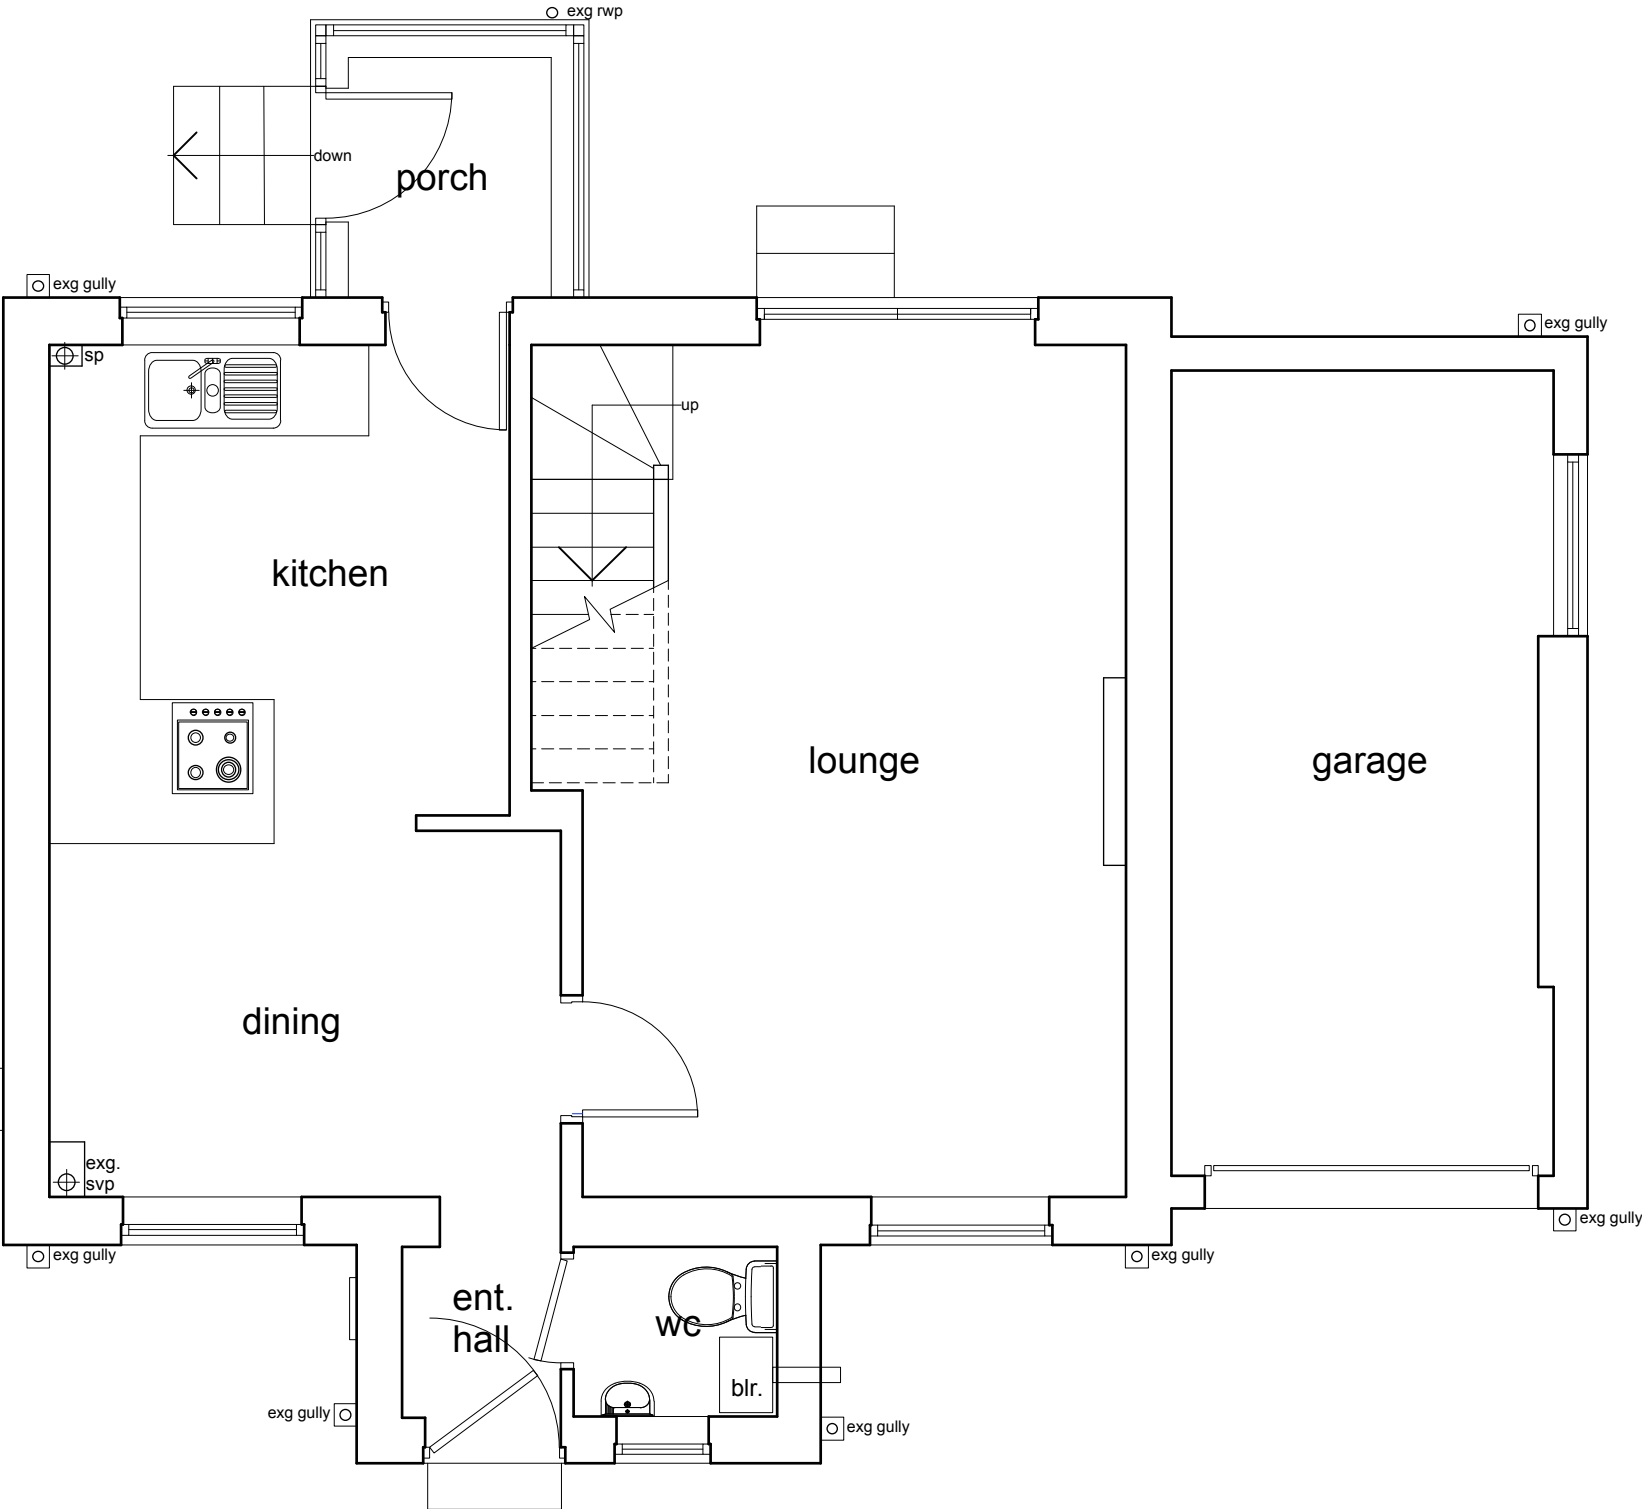

ground floor plan

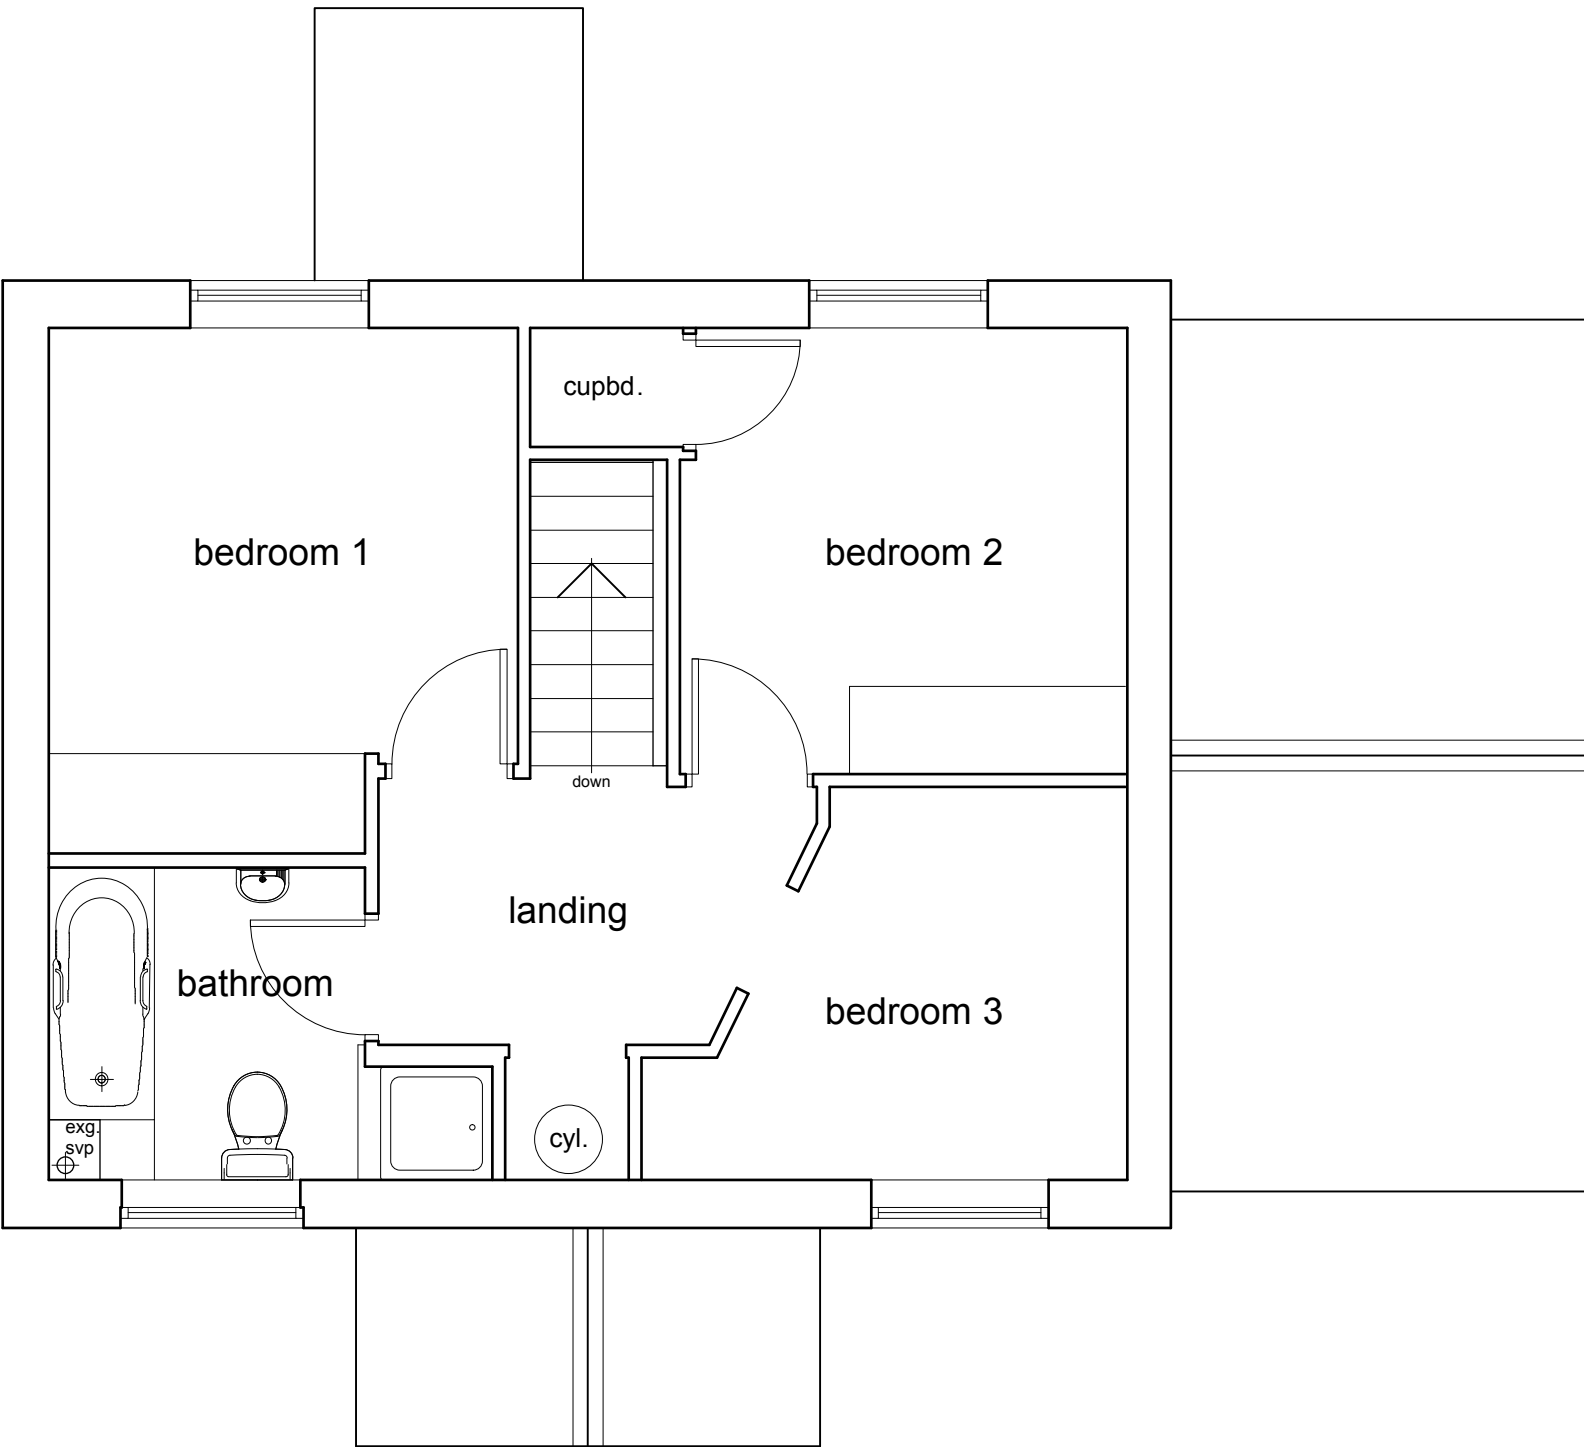

first floor plan

This drawing has been prepared specifically for the purpose of obtaining Planning Permission and/or Building Regulation Approval. Its suitability for other purposes, without supplementary details and specifications cannot be guaranteed. The Permissions and/or Approvals are beyond the Architects control and no guarantee that such will be granted is given or to be inferred by reason of the preparation of this drawing. Only figured dimensions are to be used. All dimensions to be checked on site. This drawing together with the design is the property and copyright of the Architect and must not be reproduced without prior written permission.

rev.	description	date	drawn	approved
P01	Drawing originated	18.09.18	JS	AS



project extension and alterations to existing dwelling with associated landscaping
at 14 Callis Way, Penistone
Sheffield, S36 6UH
for Mr & Mrs Askin

title general arrangement as existing
number 18014D-01-P01
scale 1:50
size A1