




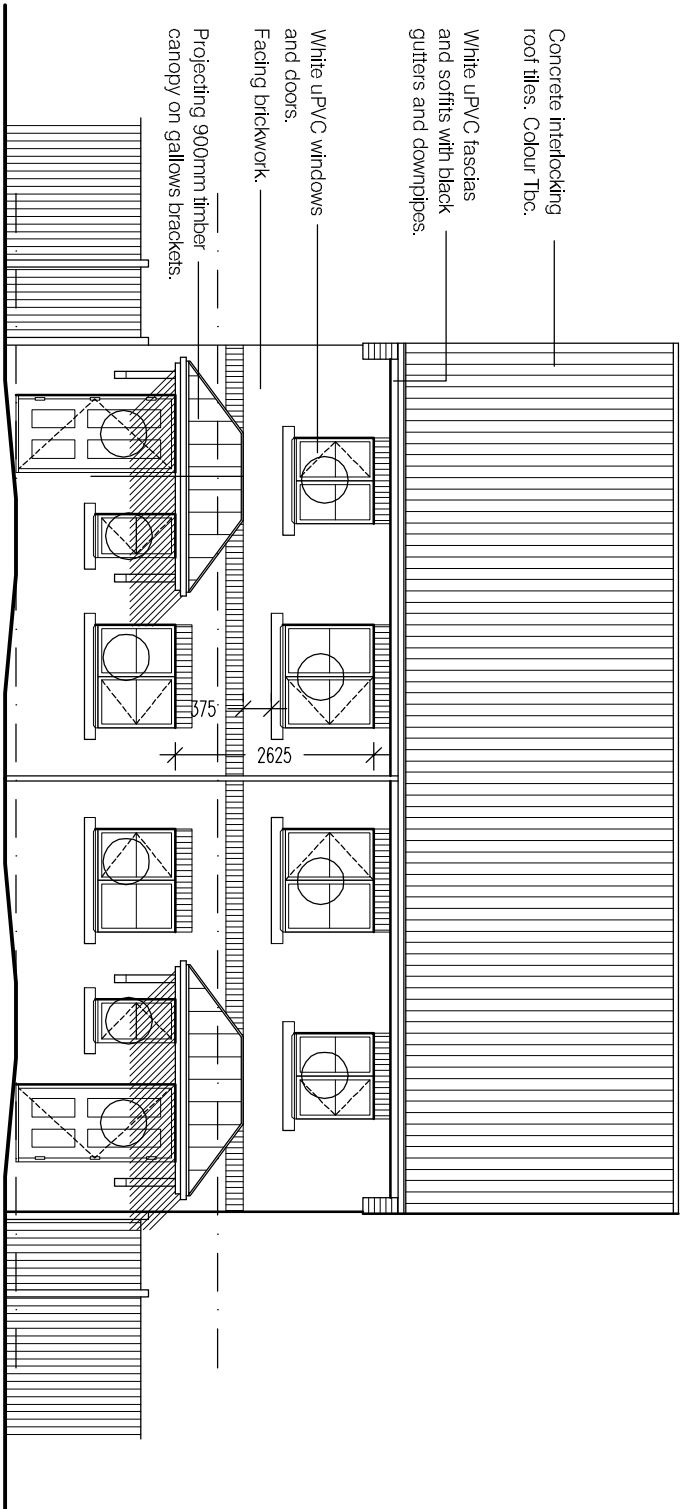


Front Elevation

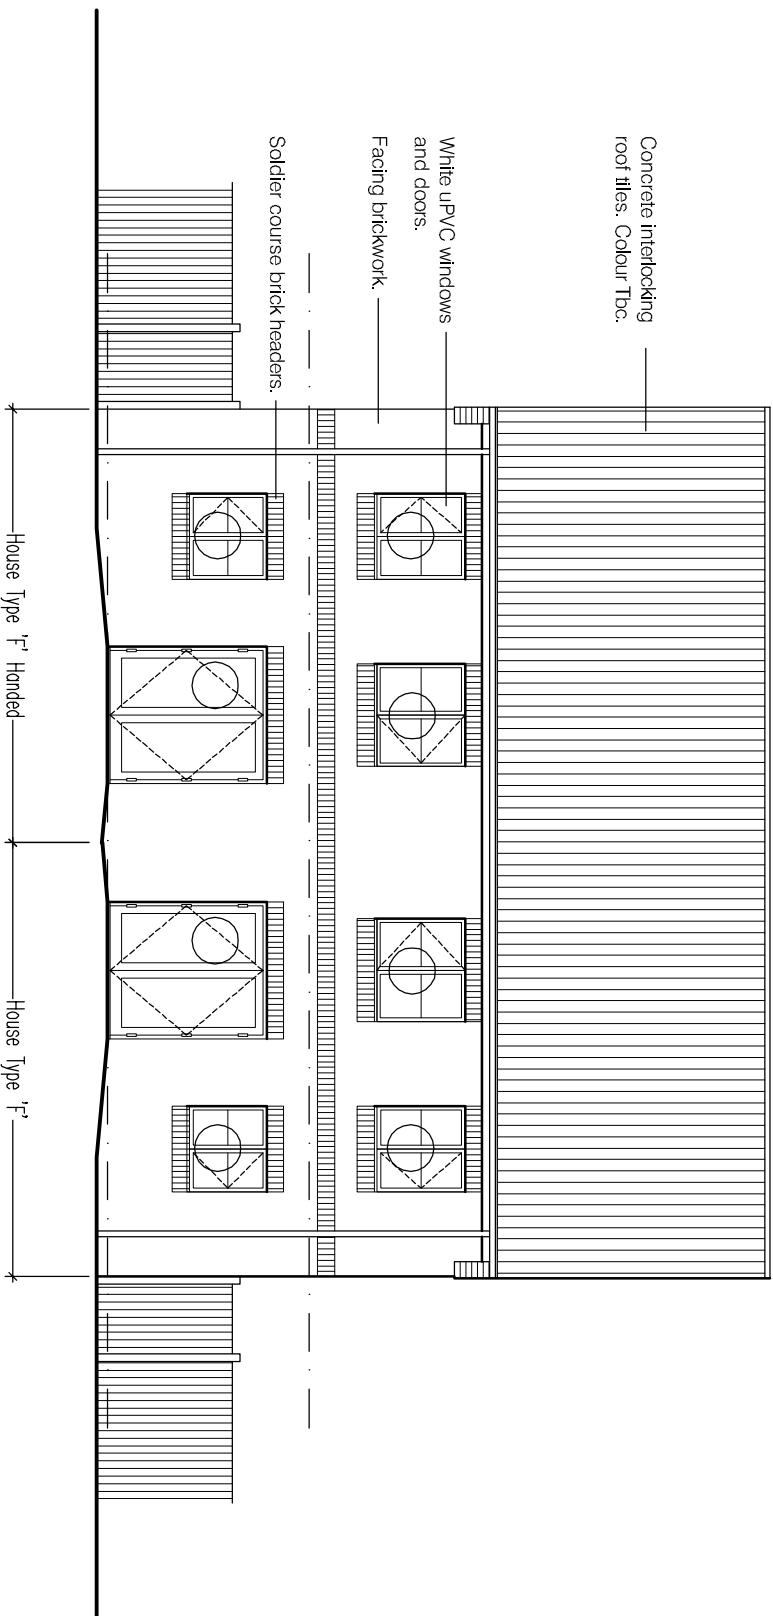


Rear Elevation

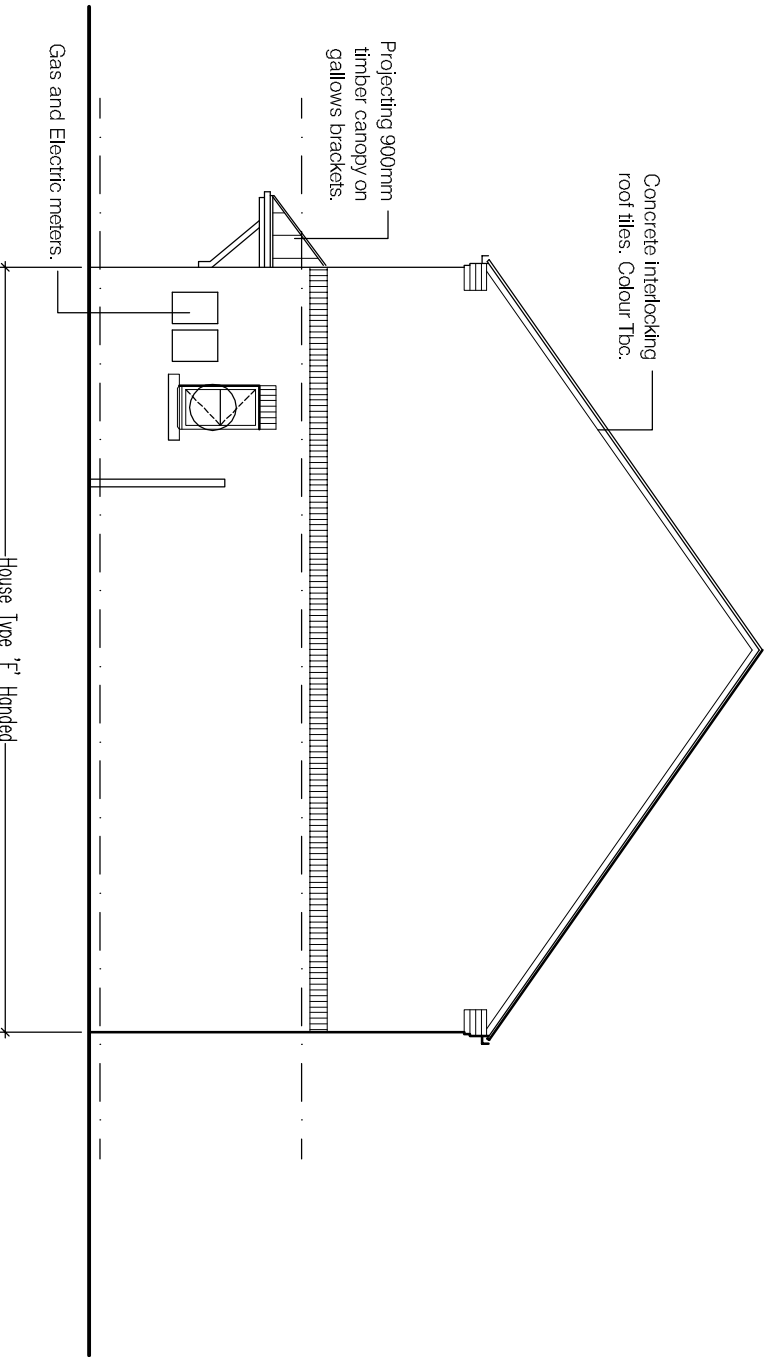


Side Elevation

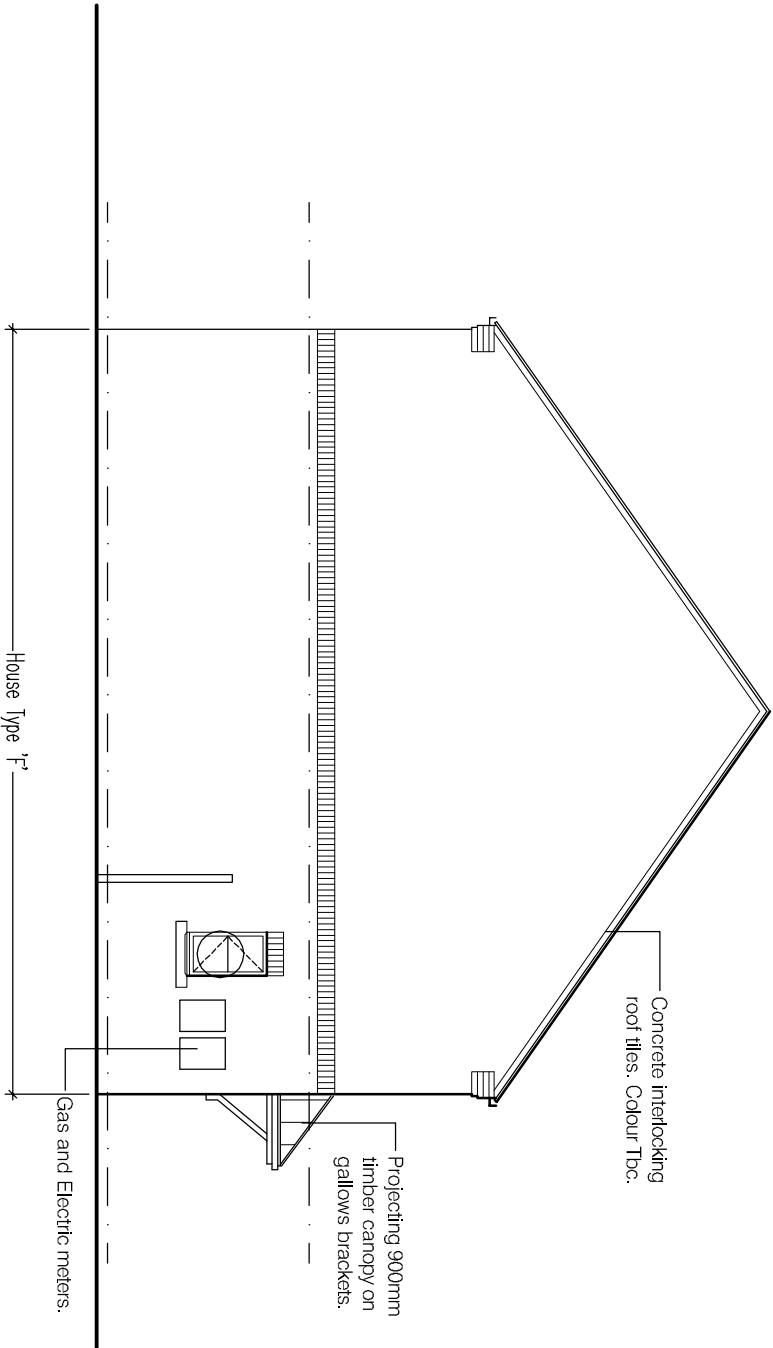


Side Elevation

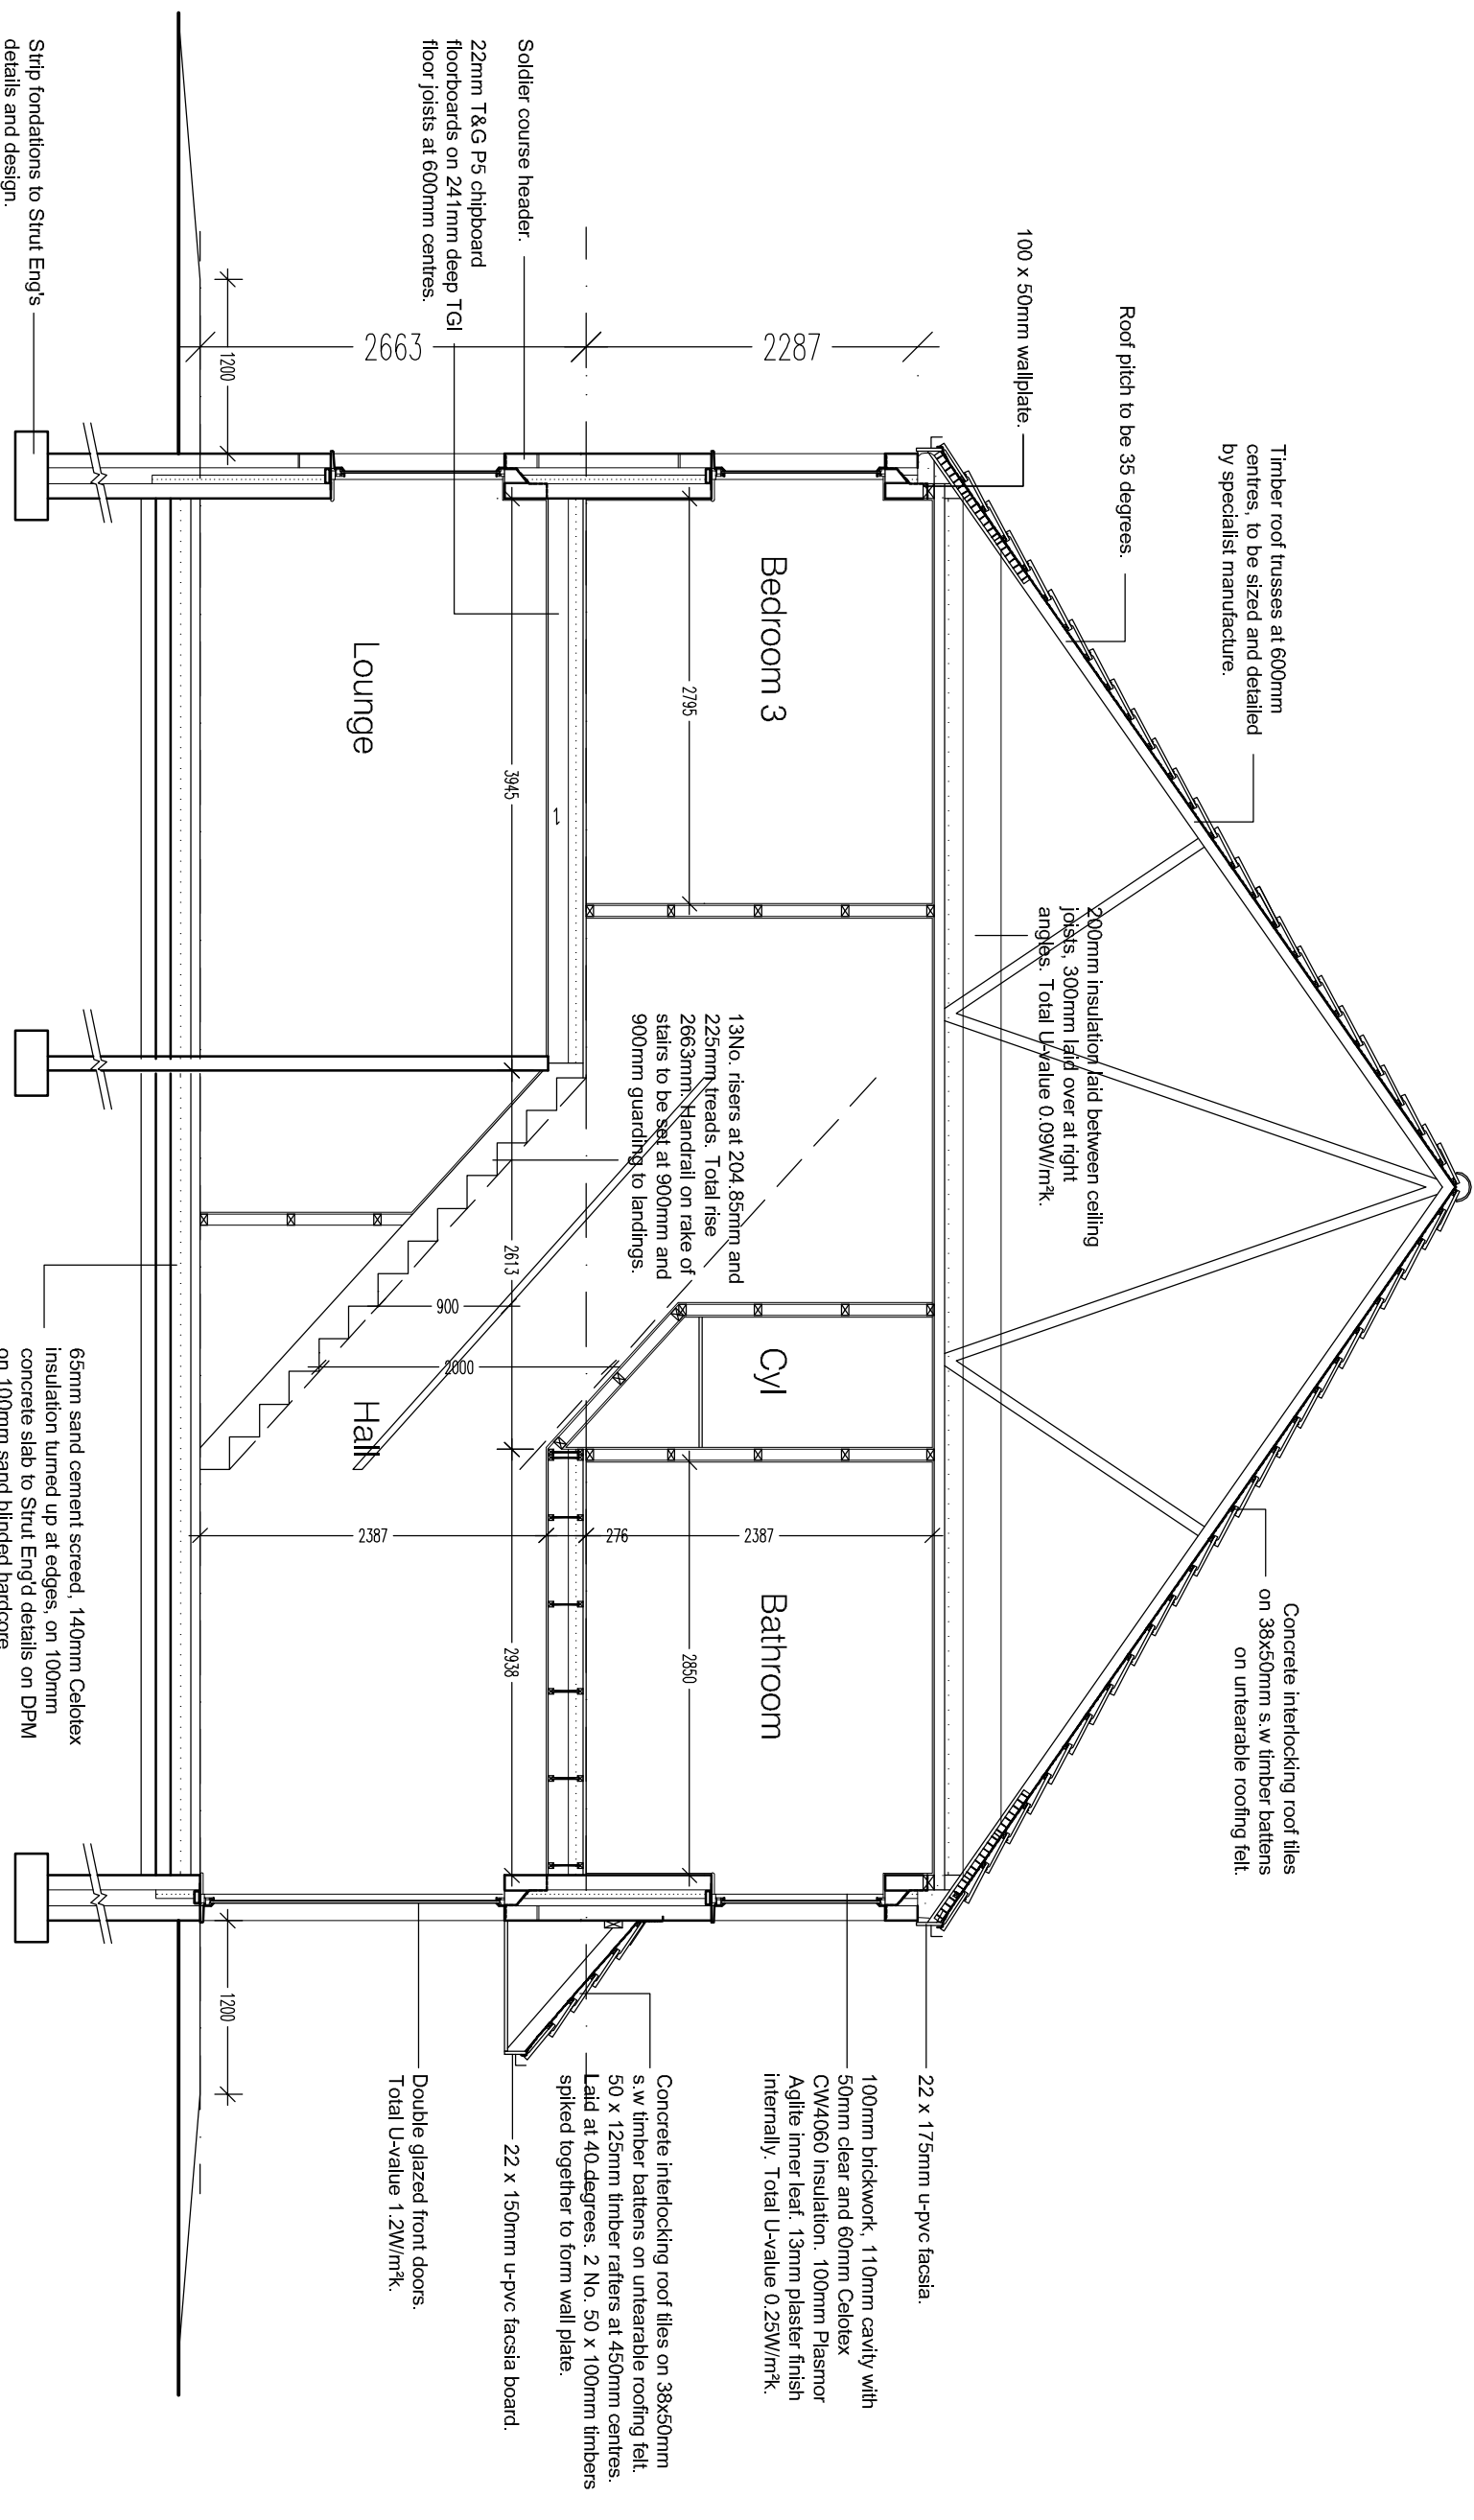

Section A-A

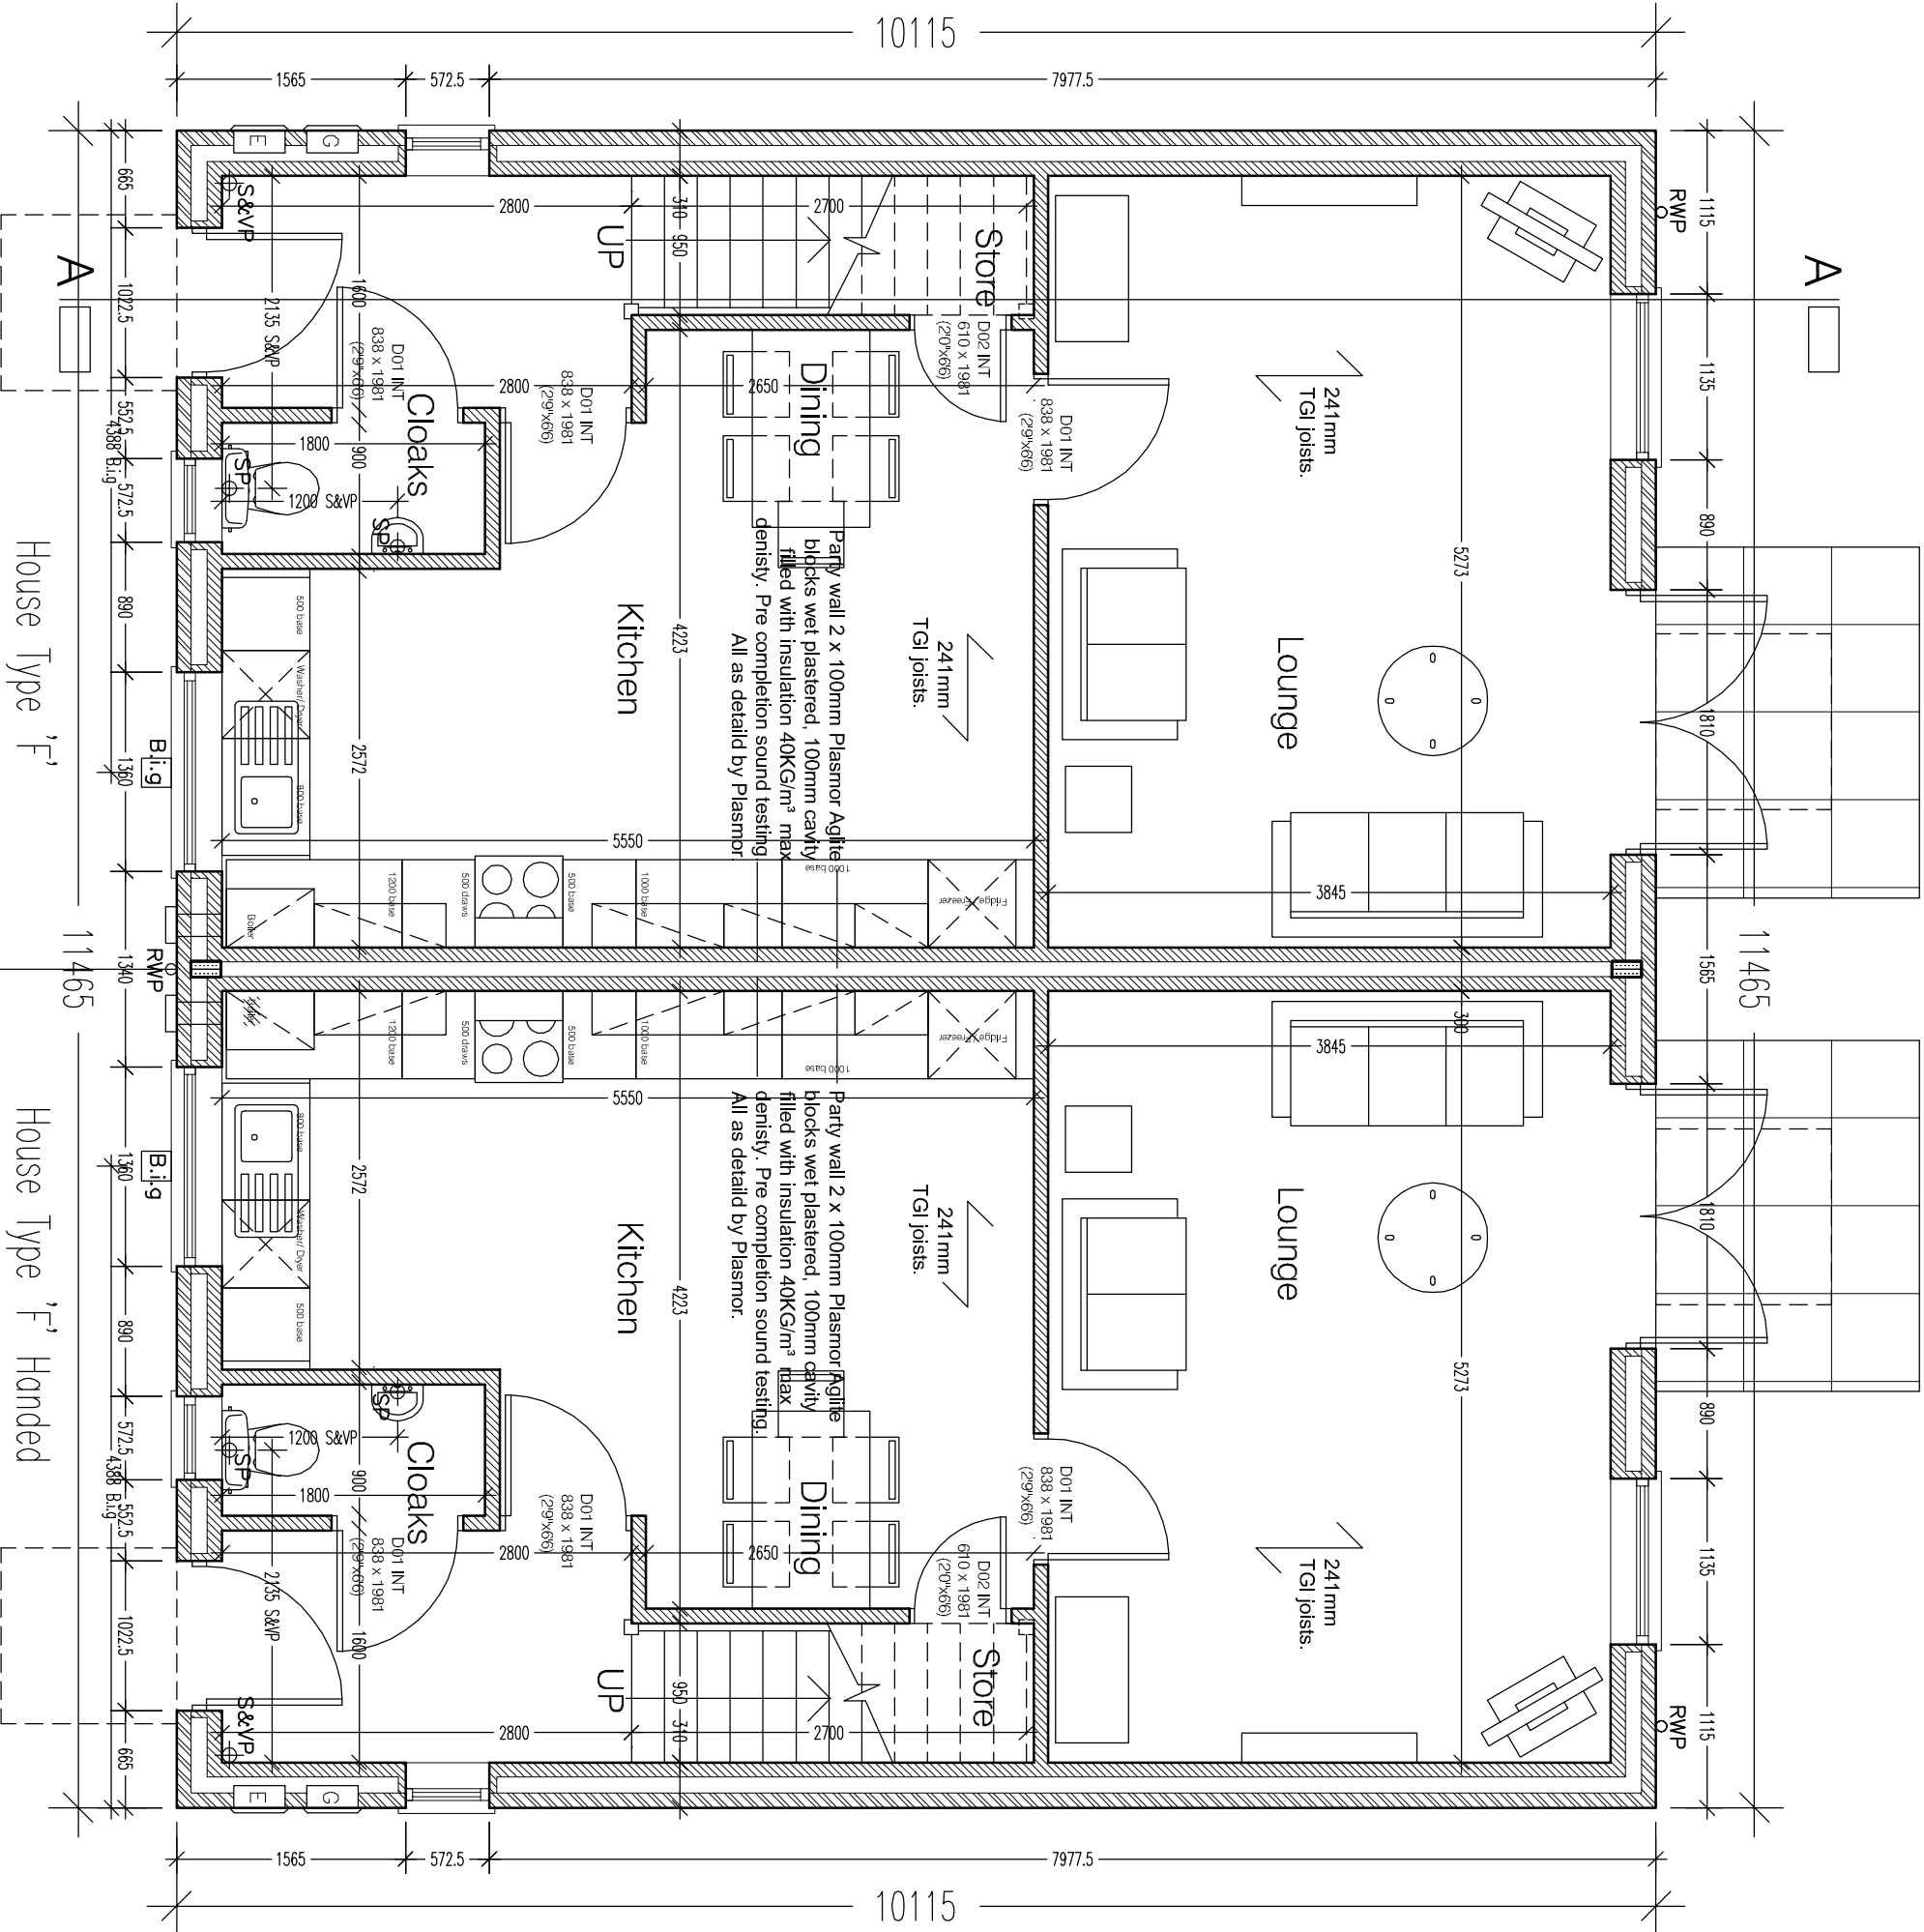

Ground Floor Plan

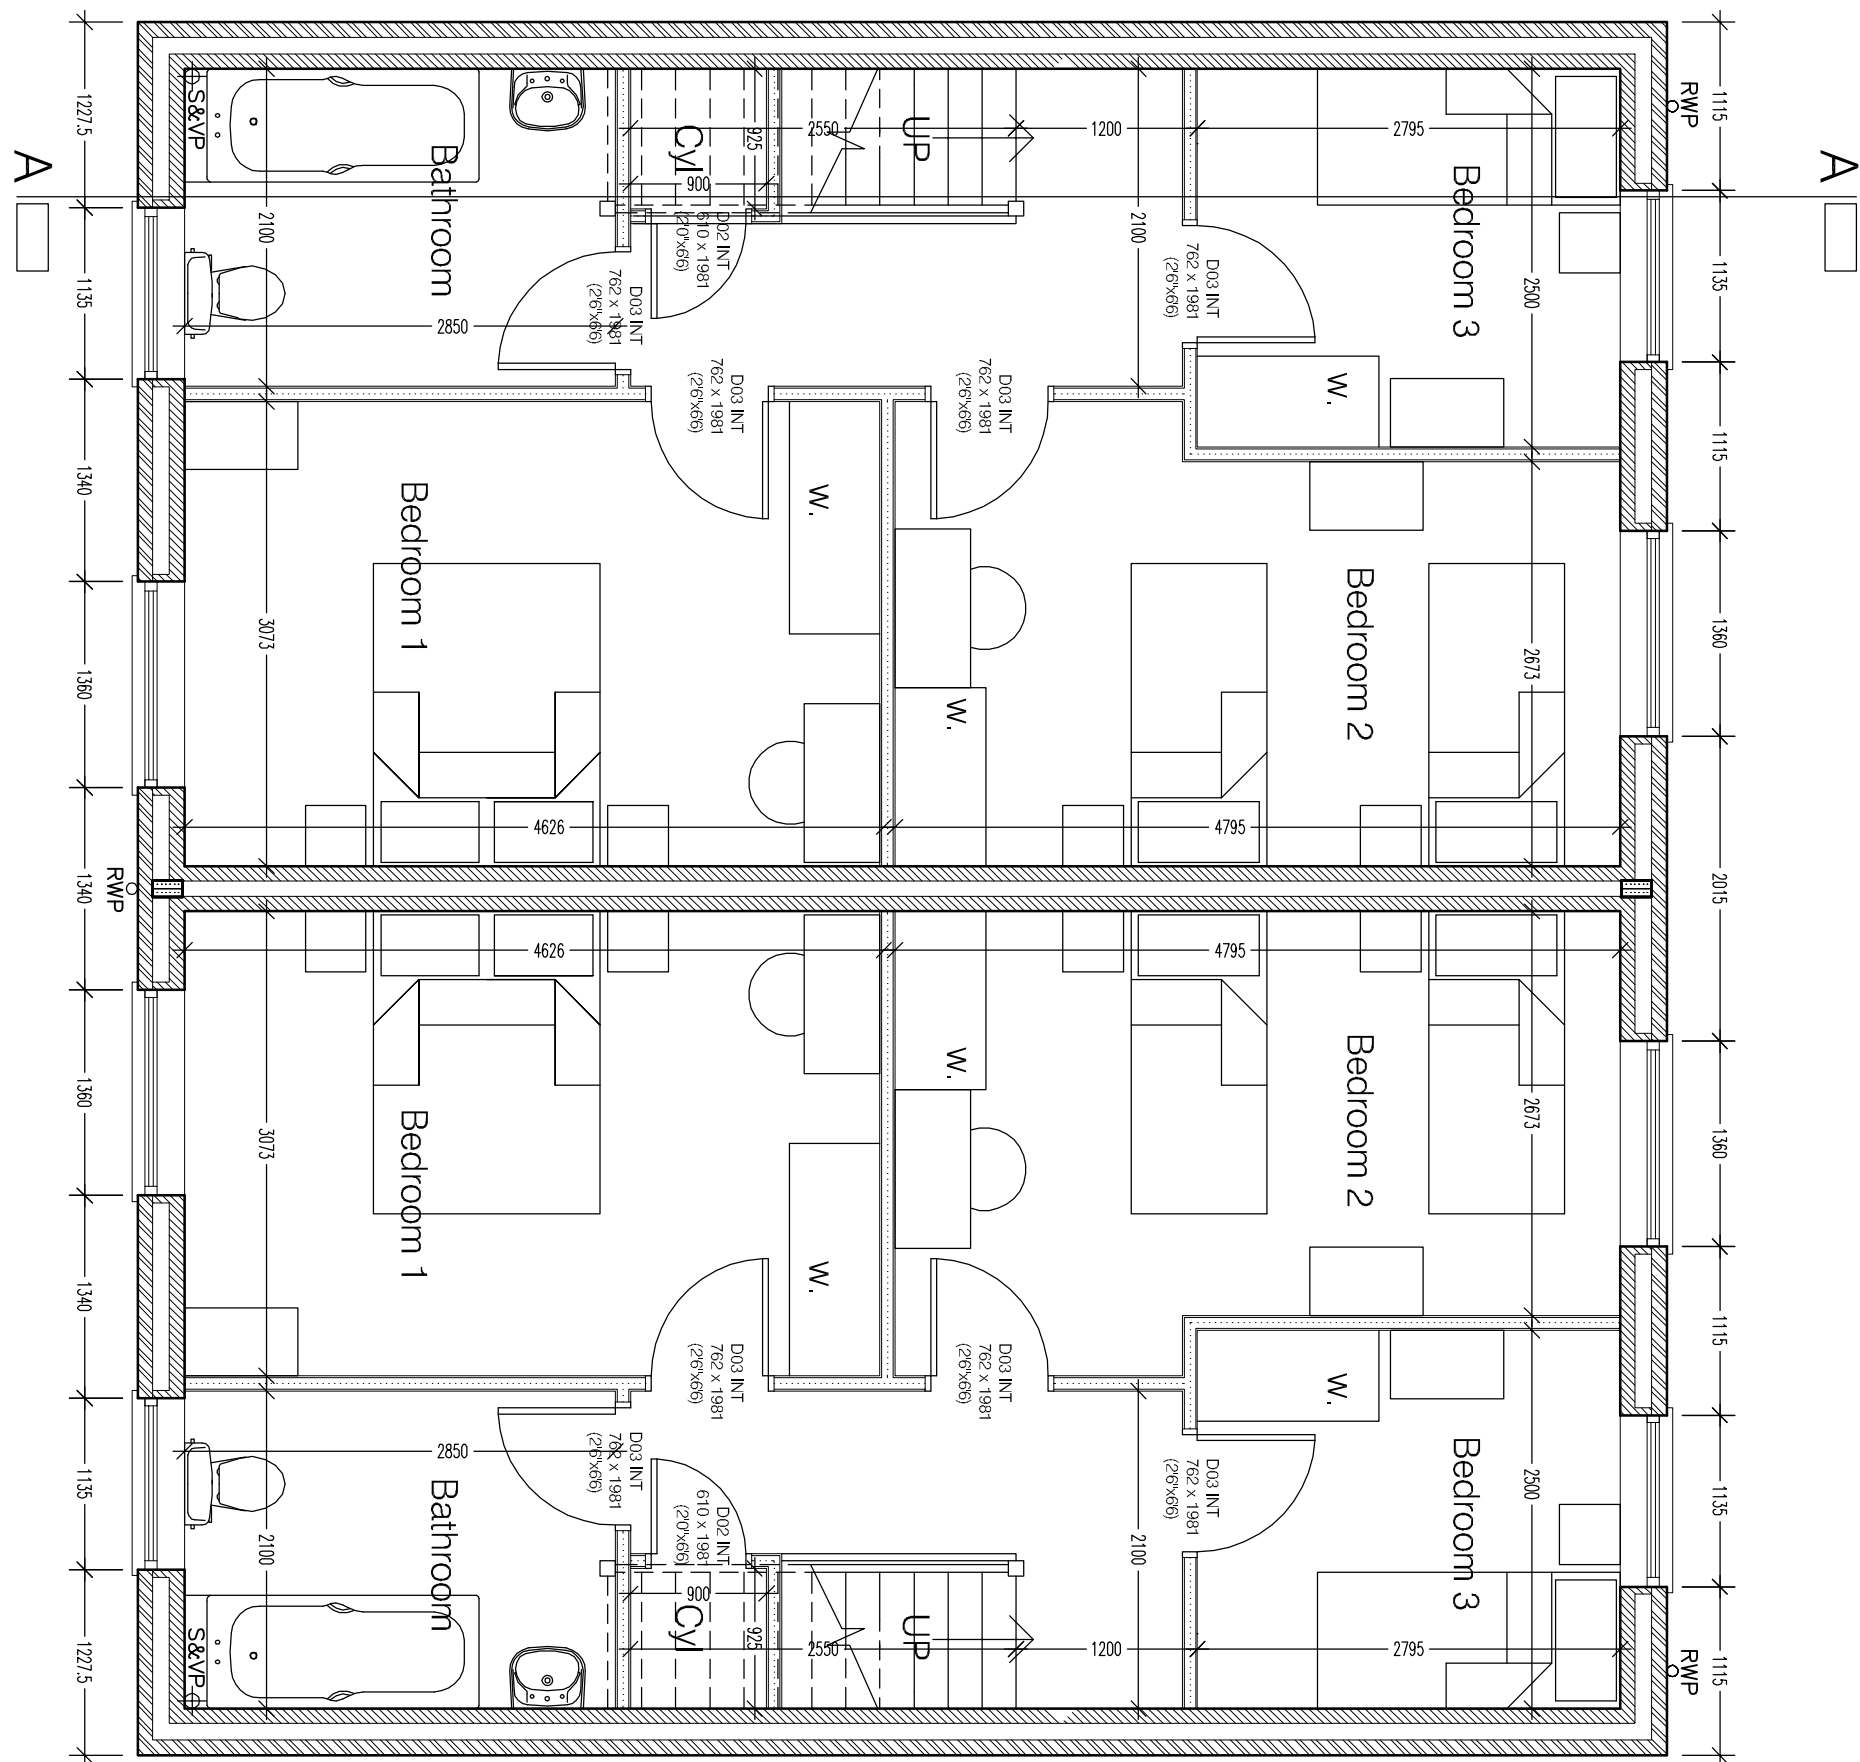

First Floor Plan

Development of Land at Cypress Heights off Carlton Road, Barnsley S71 1WA	
Type F, Plois 10 & 11 Ground and First Floor Plan Elevations and Section A-A	
Scale: 1:250 (Ground F1) 1:500 (Ground F2)	Checked: [Signature]
Drawn: [Signature]	Project: SH / CH / 16