



Proposed Front Elevation
1:100


- Timber effect cladding to front and side facades
- Black EPDM rubber membrane to roof
- Upvc windows and doors throughout within existing openings
- Black Upvc fascia and soffit throughout
- Black plastic downpipes, gutters & svp

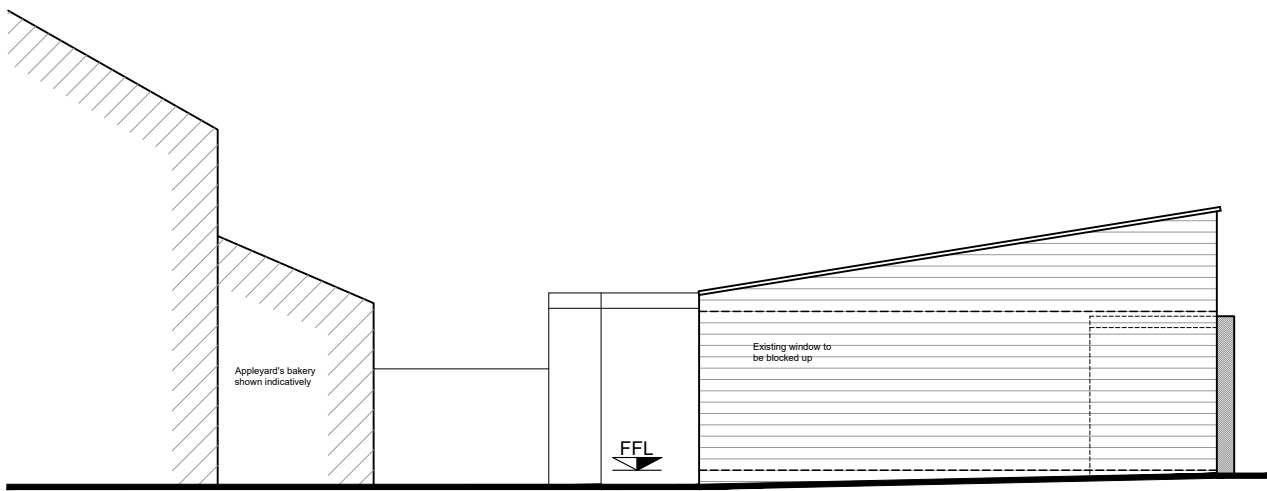


Proposed Side Elevation
1:100

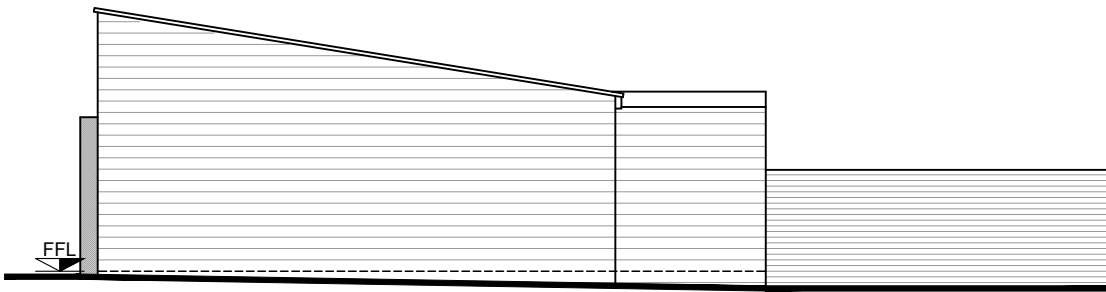

Proposed Side Elevation
1:100

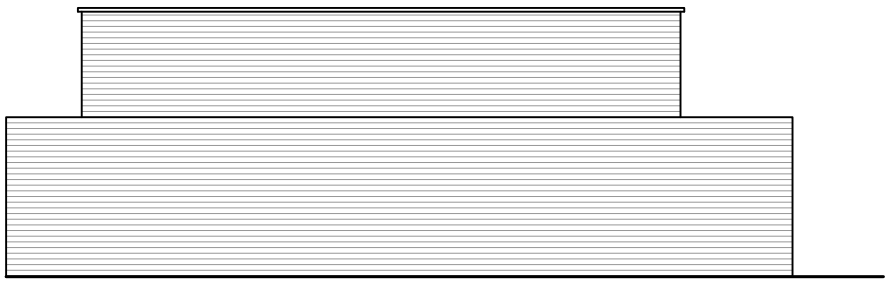

Proposed Rear Elevation
1:100

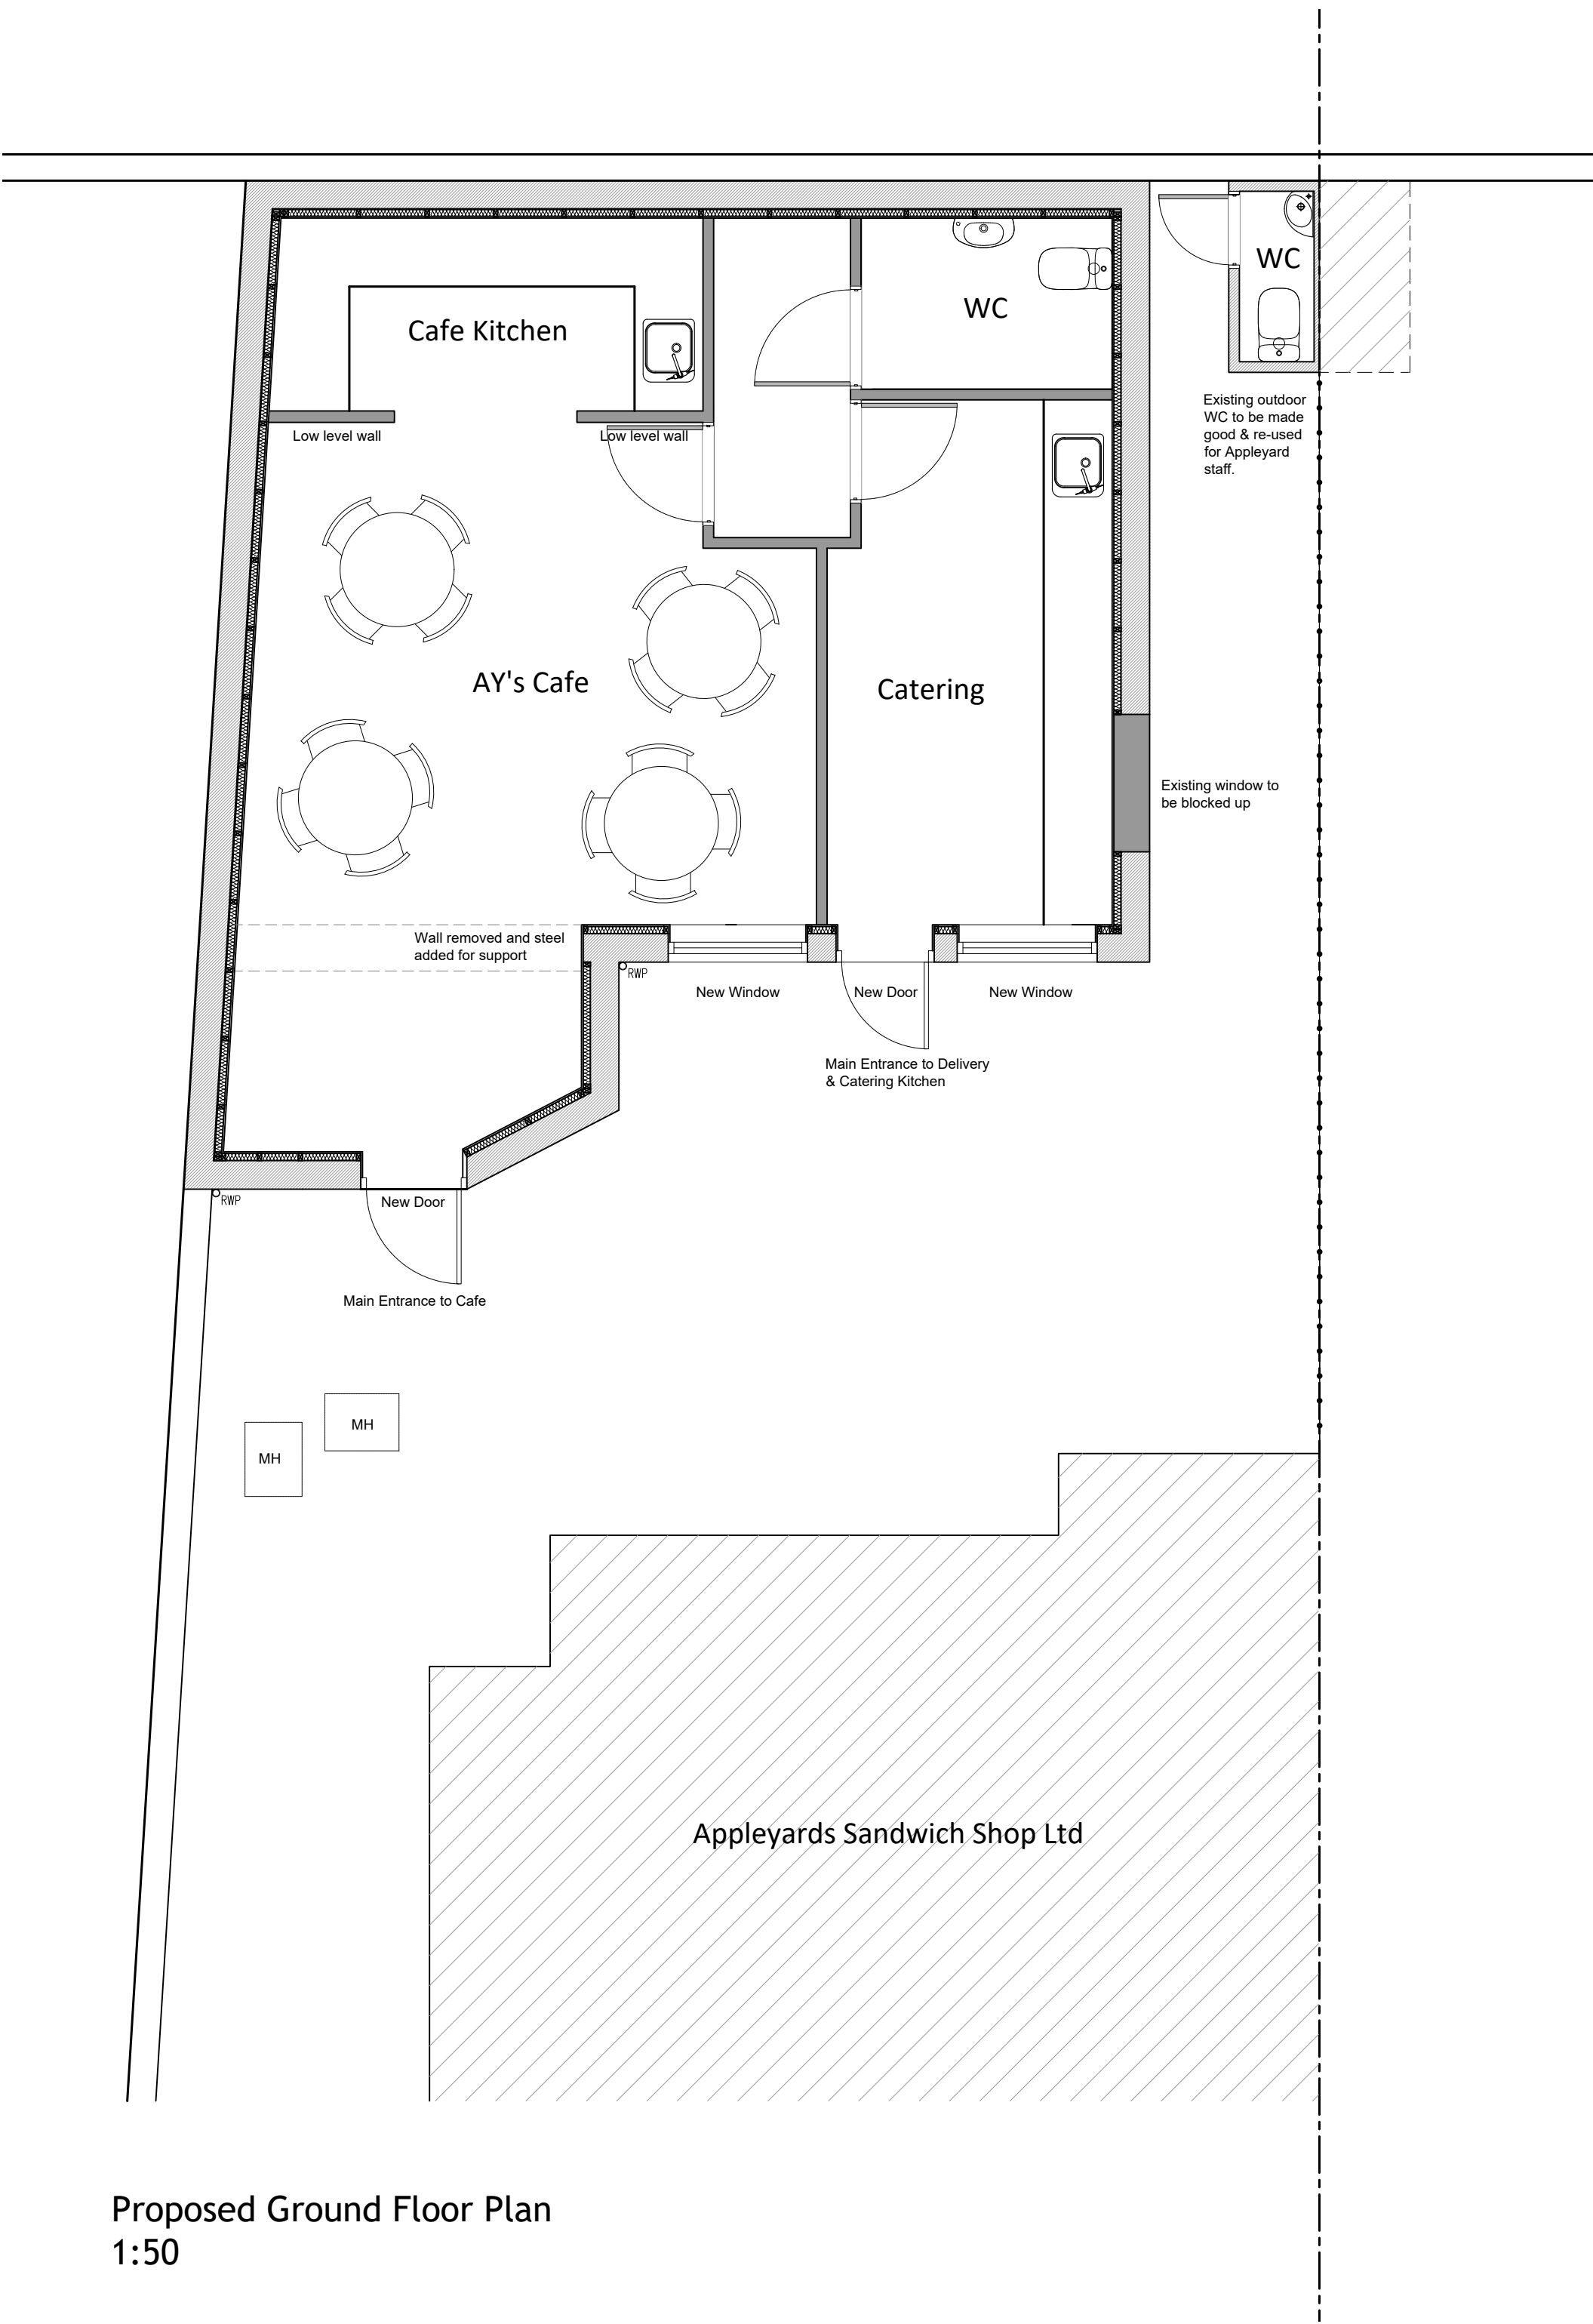

Proposed Ground Floor Plan
1:50

C	Alterations made to suit clients requests	23.07.19	EI	H51
B	Alterations made to suit clients requests	09.07.19	EI	H51
A	Alterations made to suit clients requests	28.06.19	EI	H51

Rev	Details	Date	By	Chk
DATE	31.05.19	DRAWN	EI	
SCALE	1:50,1:100@A1	CHK	H51	

16 Towngate, Mapplewell
Barnsley

DRAFT PROPOSALS - OUTBUILDING

Dwg No	002	Rev	C
--------	-----	-----	---