



Do not scale from this drawing. Martyn. W. Sagar must be notified immediately should any discrepancies be found. The contractor must check all dimensions on site before construction or manufacture of materials. This drawing or any portion of it may not be reproduced without the consent of Martyn. W. Sagar.

NOTES

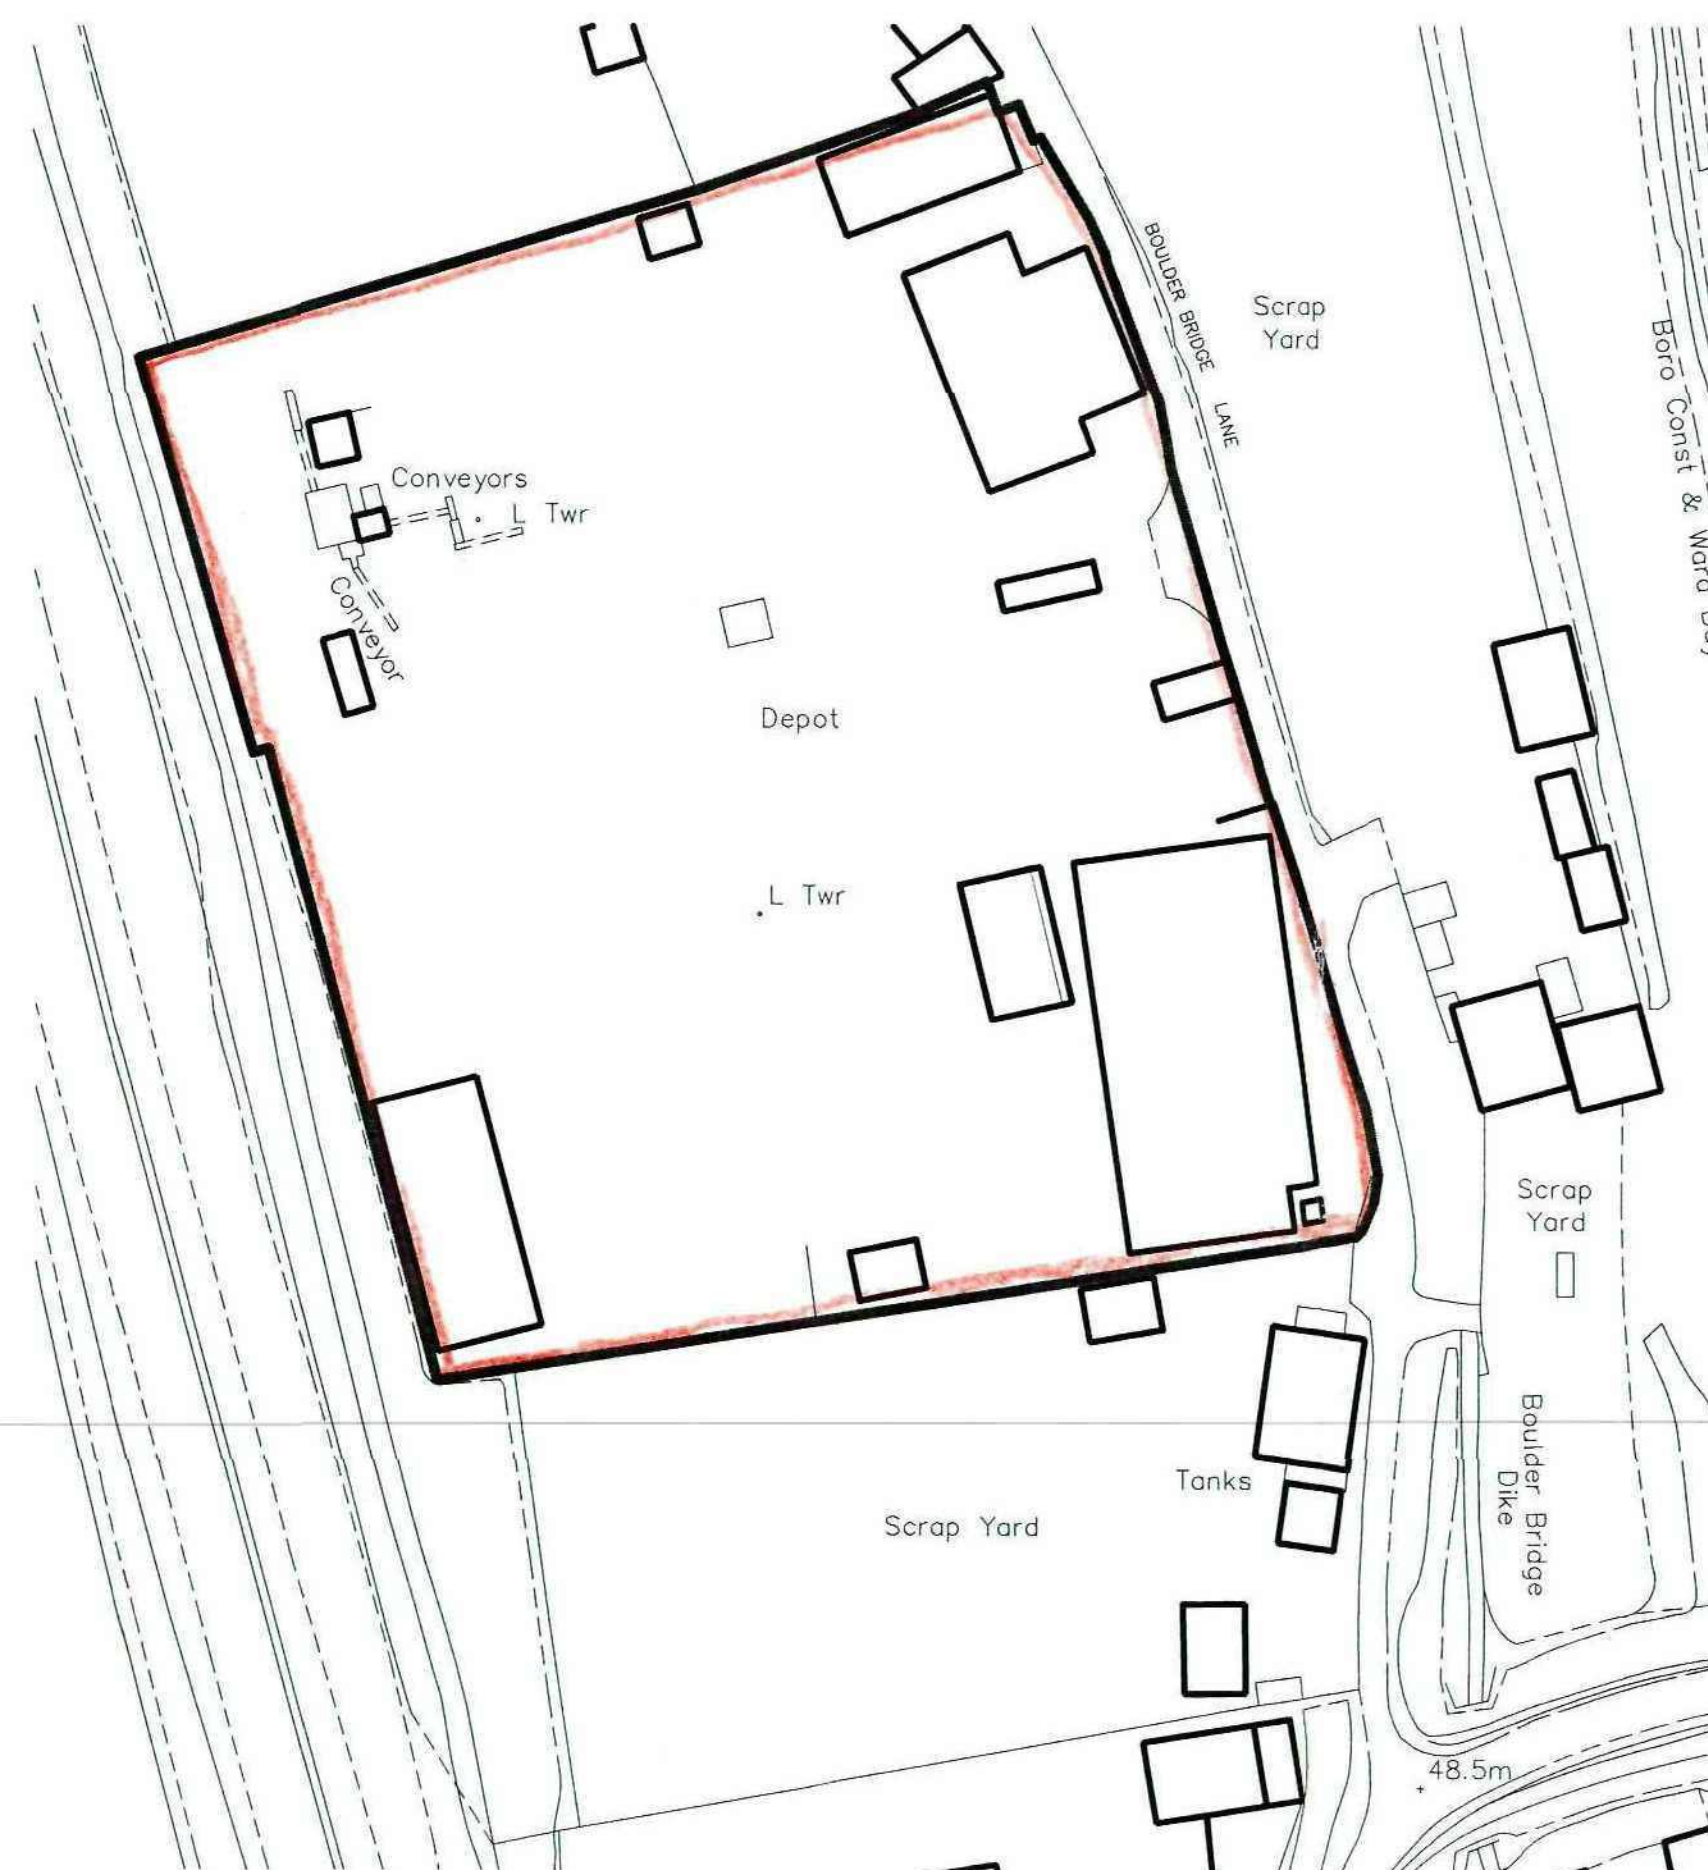

EXISTING LOCATION PLAN
1/1250

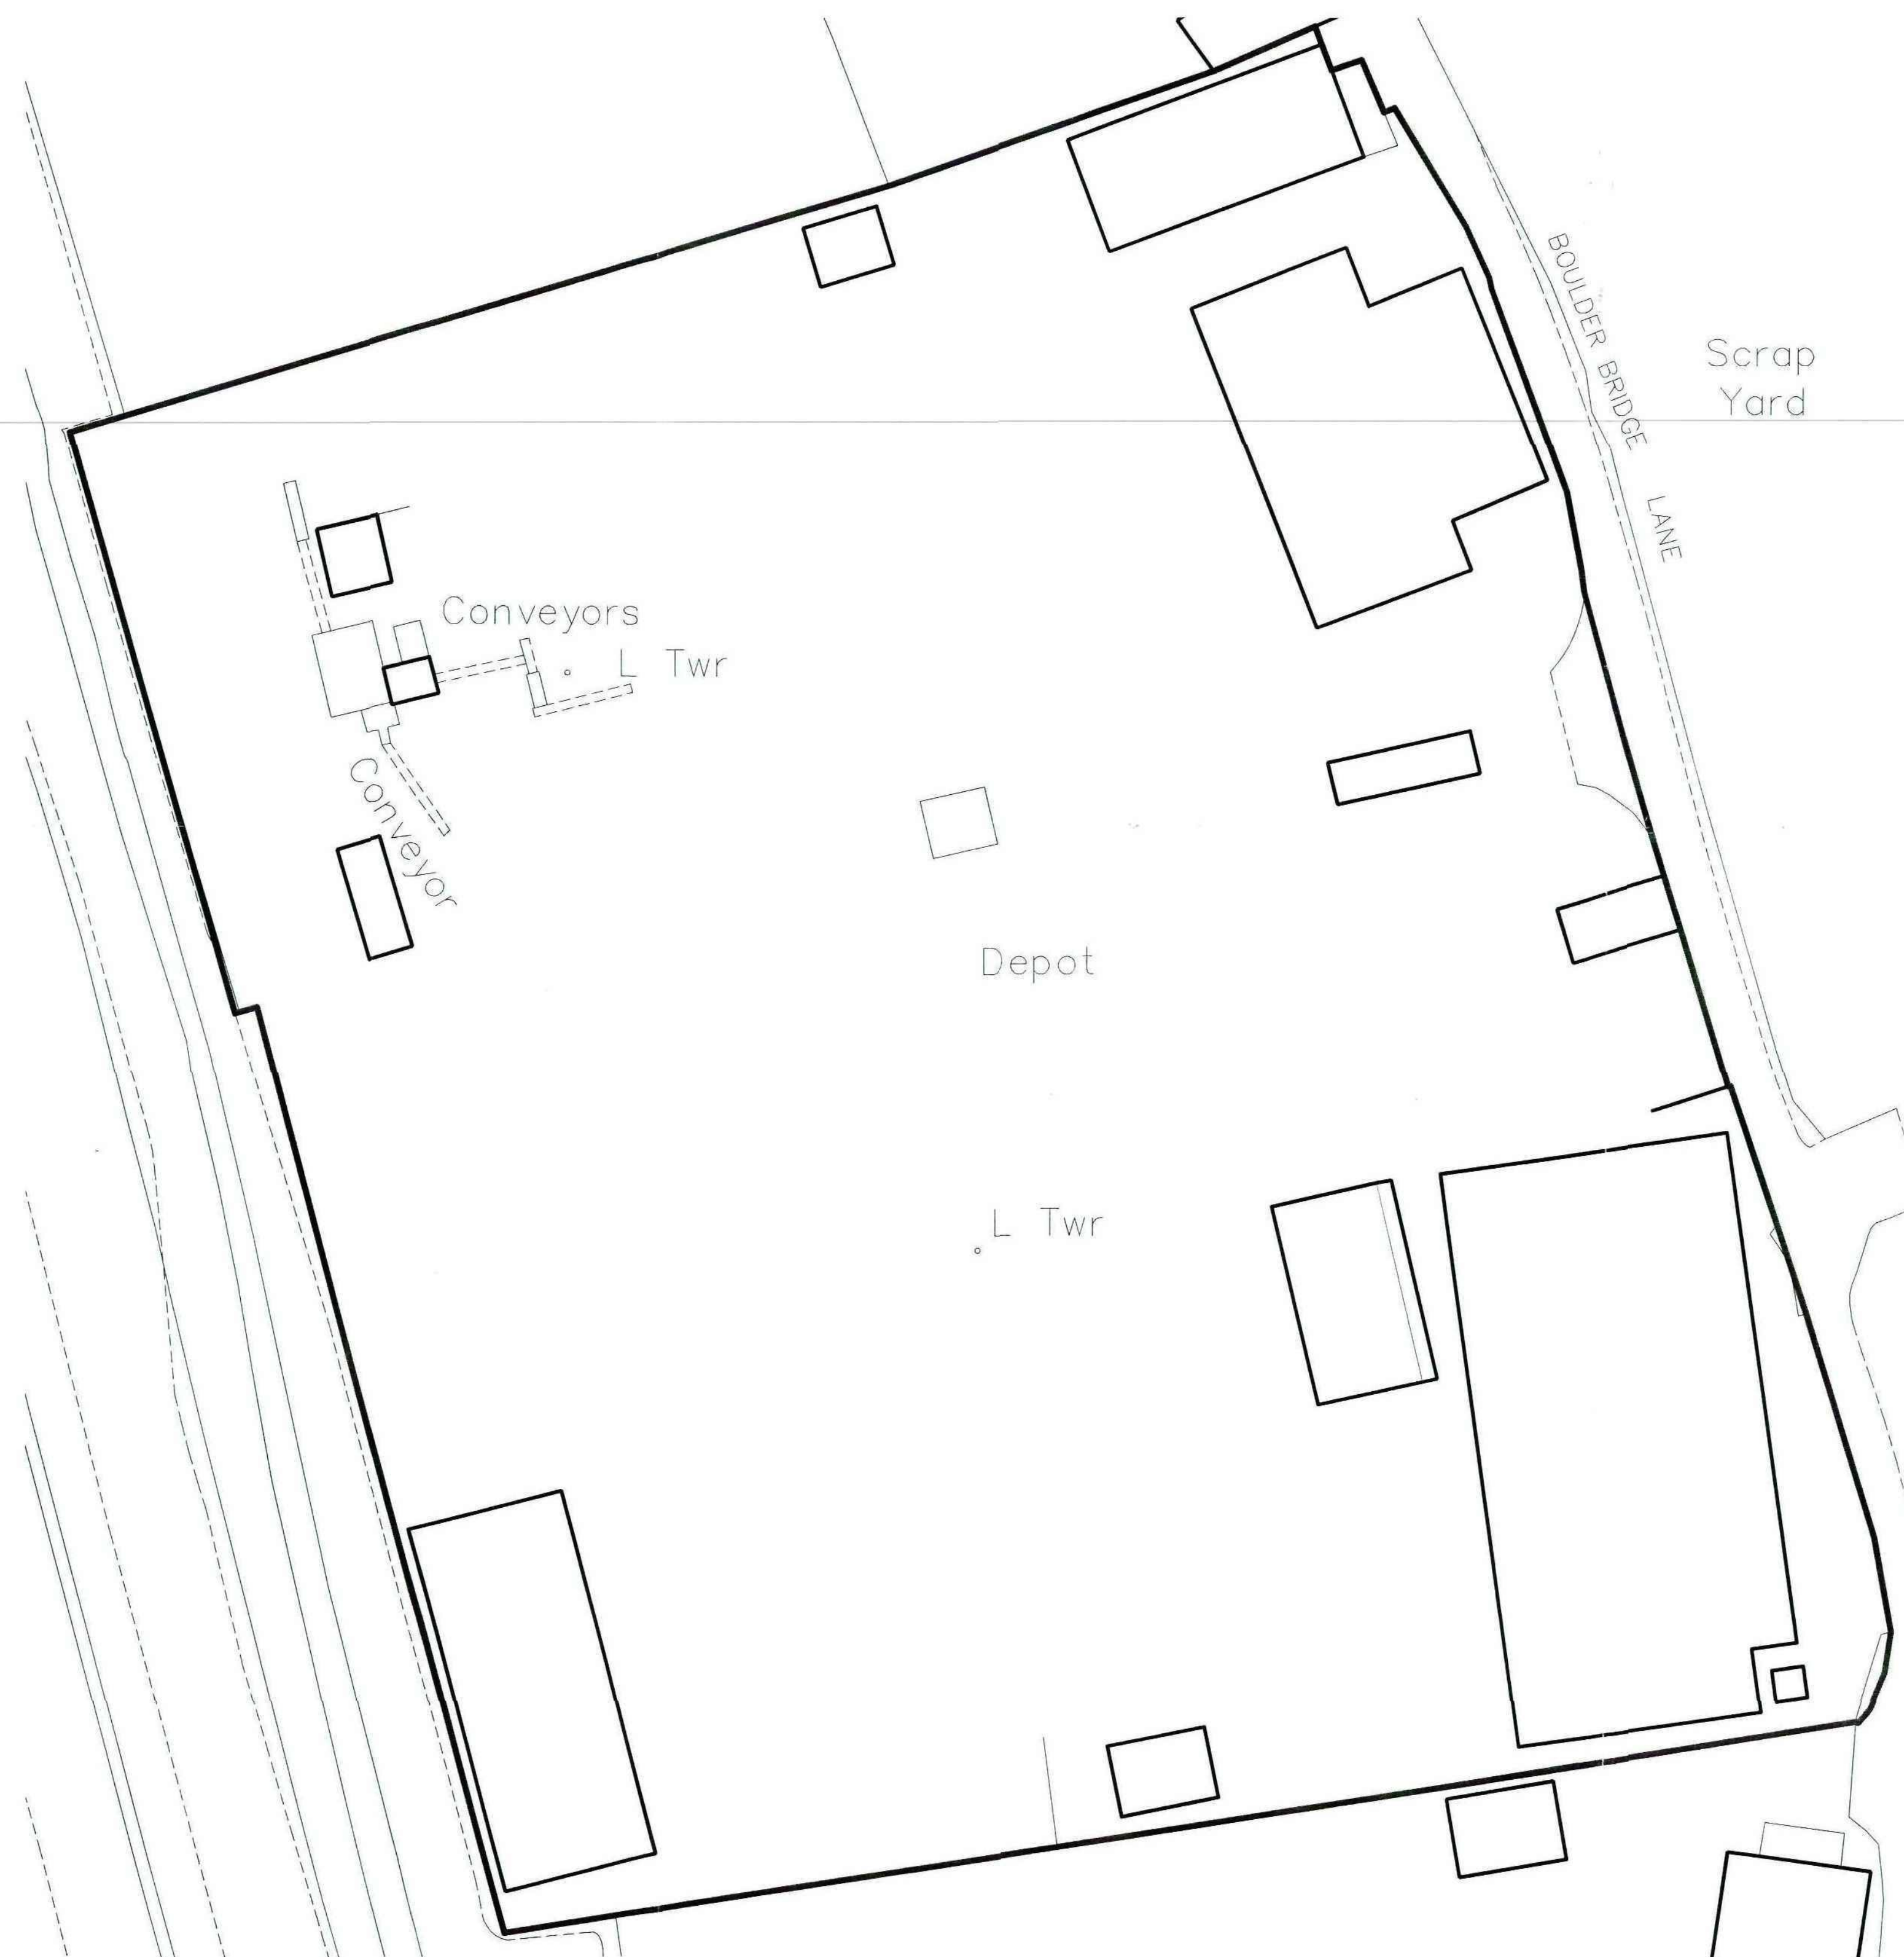

EXISTING SITE PLAN
1/500

PLANNING

Rev	Description	Date	By	App'd
-----	-------------	------	----	-------

Martyn. W. Sagar
Chartered Civil Engineer

B.Sc., C.Eng., M.I.C.E., M.C.I.M., D.M.S., M.B.A., M.I.H.T.
t: 01226 792 957
e: sagar@s367je.fsnet.co.uk

Client
Aluminium Recycling Ltd

Project
New Industrial Unit to Boulder Bridge Lane, Carlton, Barnsley


Drawing title
Existing Location and Site Plan

Drawn by	Date	App'd	
DMA	May 12	-	
Drawing no	Project no	Scale @ A1	Rev
EX-01	12/199	As Shown	-


© 2012

Do not scale from this drawing. Martyn. W. Sagar must be notified immediately should any discrepancies be found. The contractor must check all dimensions on site before construction or manufacture of materials. This drawing or any portion of it may not be reproduced without the consent of Martyn. W. Sagar

NOTES

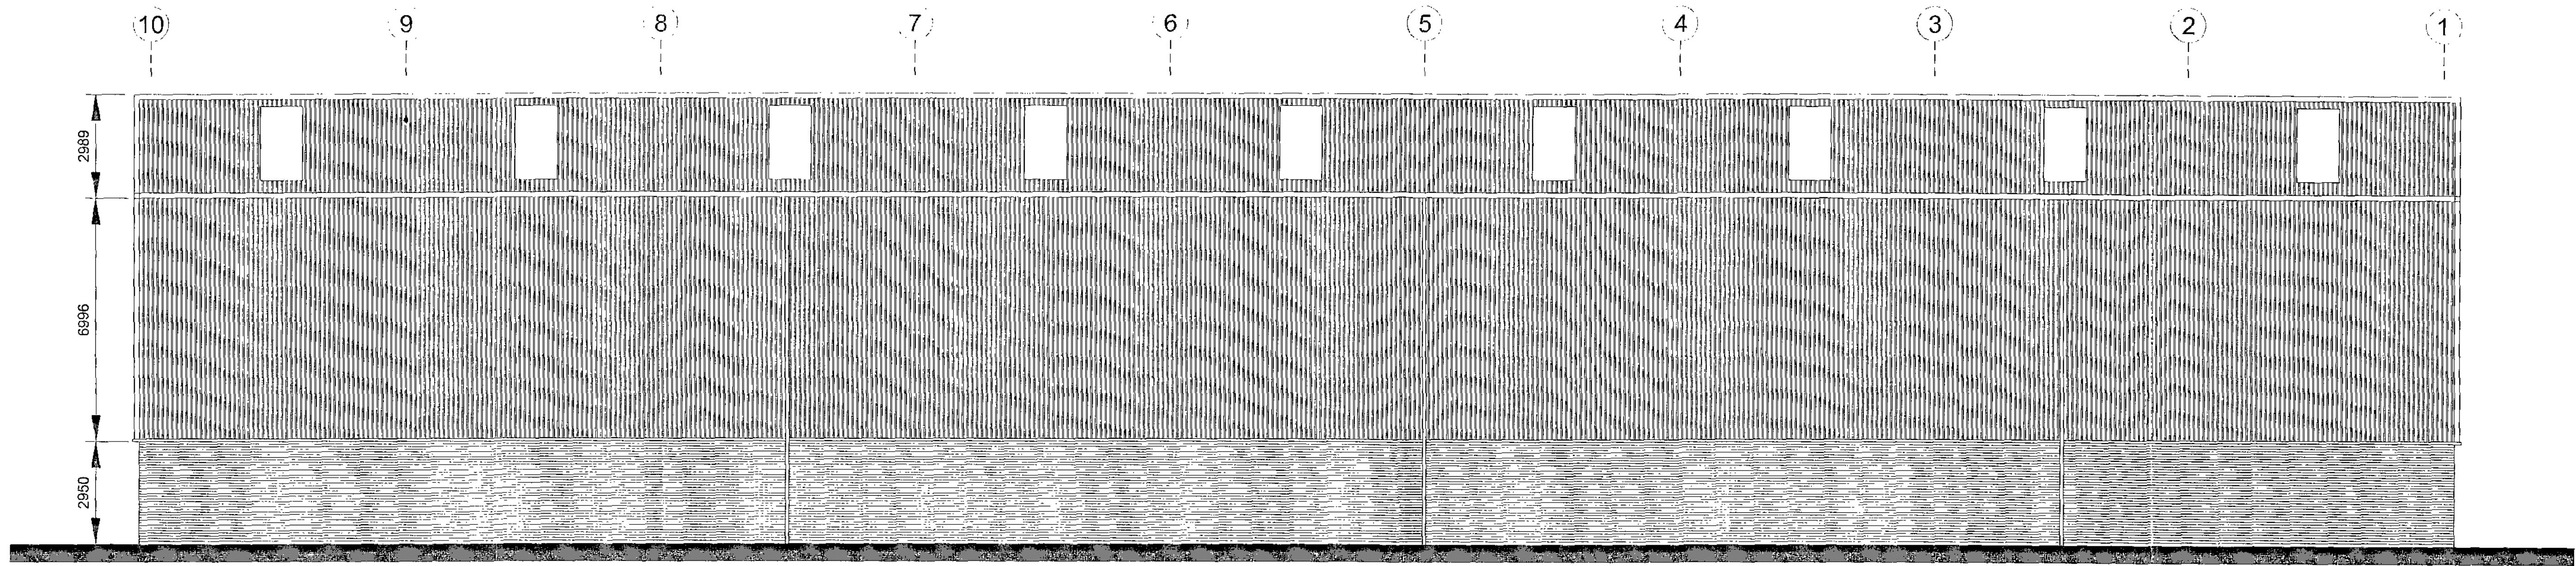

WEST ELEVATION

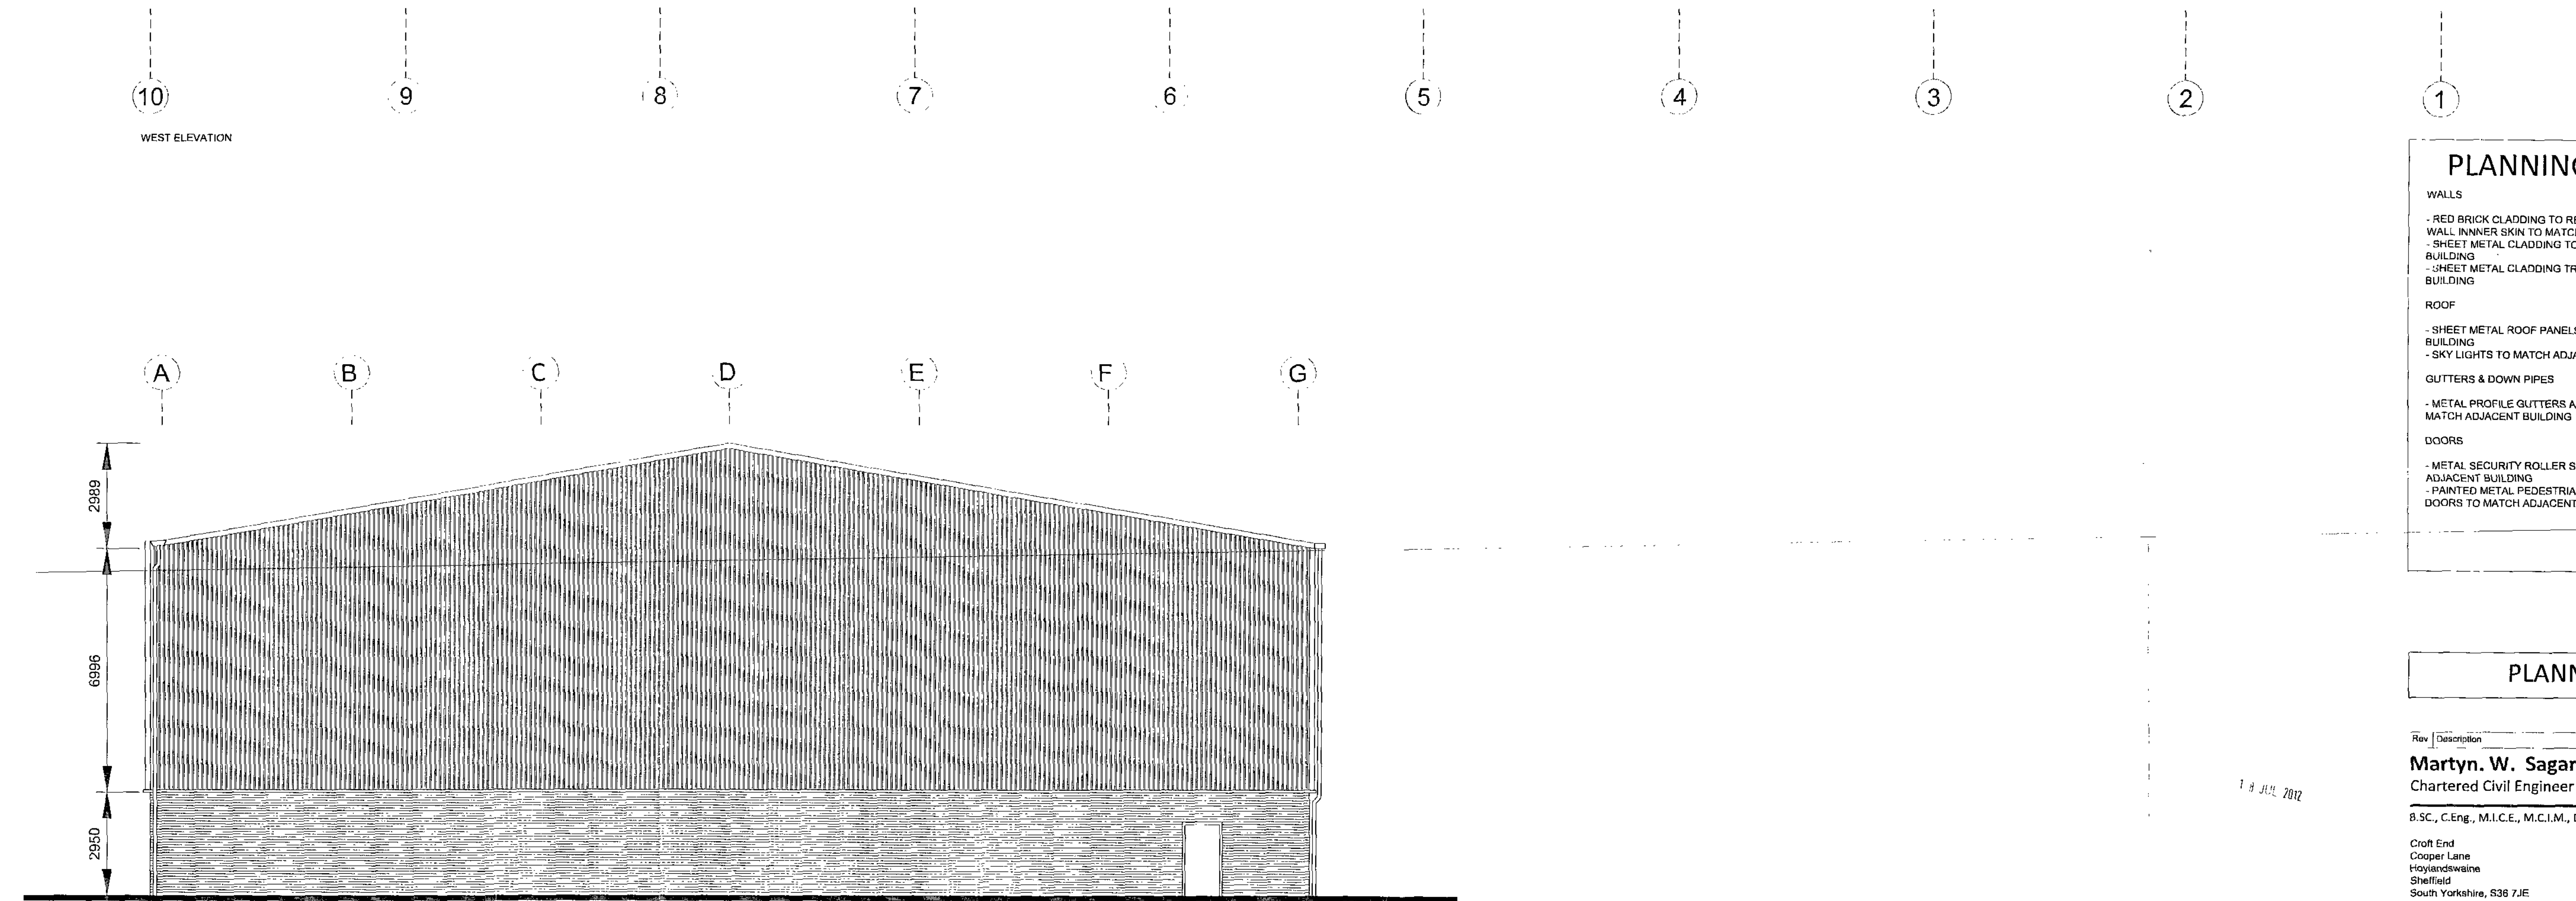

SOUTH ELEVATION

PLANNING NOTES

- WALLS
- RED BRICK CLADDING TO REINFORCED CONCRETE WALL INNER SKIN TO MATCH ADJACENT BUILDING
 - SHEET METAL CLADDING TO MATCH ADJACENT BUILDING
 - SHEET METAL CLADDING TRIM TO MATCH ADJACENT BUILDING
- ROOF
- SHEET METAL ROOF PANELS TO MATCH ADJACENT BUILDING
 - SKY LIGHTS TO MATCH ADJACENT BUILDING
- GUTTERS & DOWN PIPES
- METAL PROFILE GUTTERS AND BOX DOWN PIPES TO MATCH ADJACENT BUILDING
- DOORS
- METAL SECURITY ROLLER SHUTTER DOOR TO MATCH ADJACENT BUILDING
 - PAINTED METAL PEDESTRIAN SECURITY FIRE EXIT DOORS TO MATCH ADJACENT BUILDING

PLANNING

Rev | Description | Date | By | App'd

Martyn. W. Sagar
Chartered Civil Engineer

B.SC., C.Eng., M.I.C.E., M.C.I.M., D.M.S., M.B.A., M.I.H.T.

Craft End
Cooper Lane
Hoylandswaine
Sheffield
South Yorkshire, S38 7JE
t: 01226 792 957
e: sagar@367je.fsnet.co.uk

Client
Aluminium Recycling Ltd

Project
New Industrial Unit to Boulder Bridge Lane, Carlton, Barnsley


Drawing title
Proposed Elevations

Drawn by DMA	Date May 12	App'd -
Drawing no PR-04	Project no 12/199	Scale @ A1 1/100
		Rev -


© 2012

Do not scale from this drawing. Martyn W. Sagar must be notified immediately should any discrepancies be found. The contractor must check all dimensions on site before construction or manufacture of materials. This drawing or any portion of it may not be reproduced without the consent of Martyn W. Sagar.

NOTES

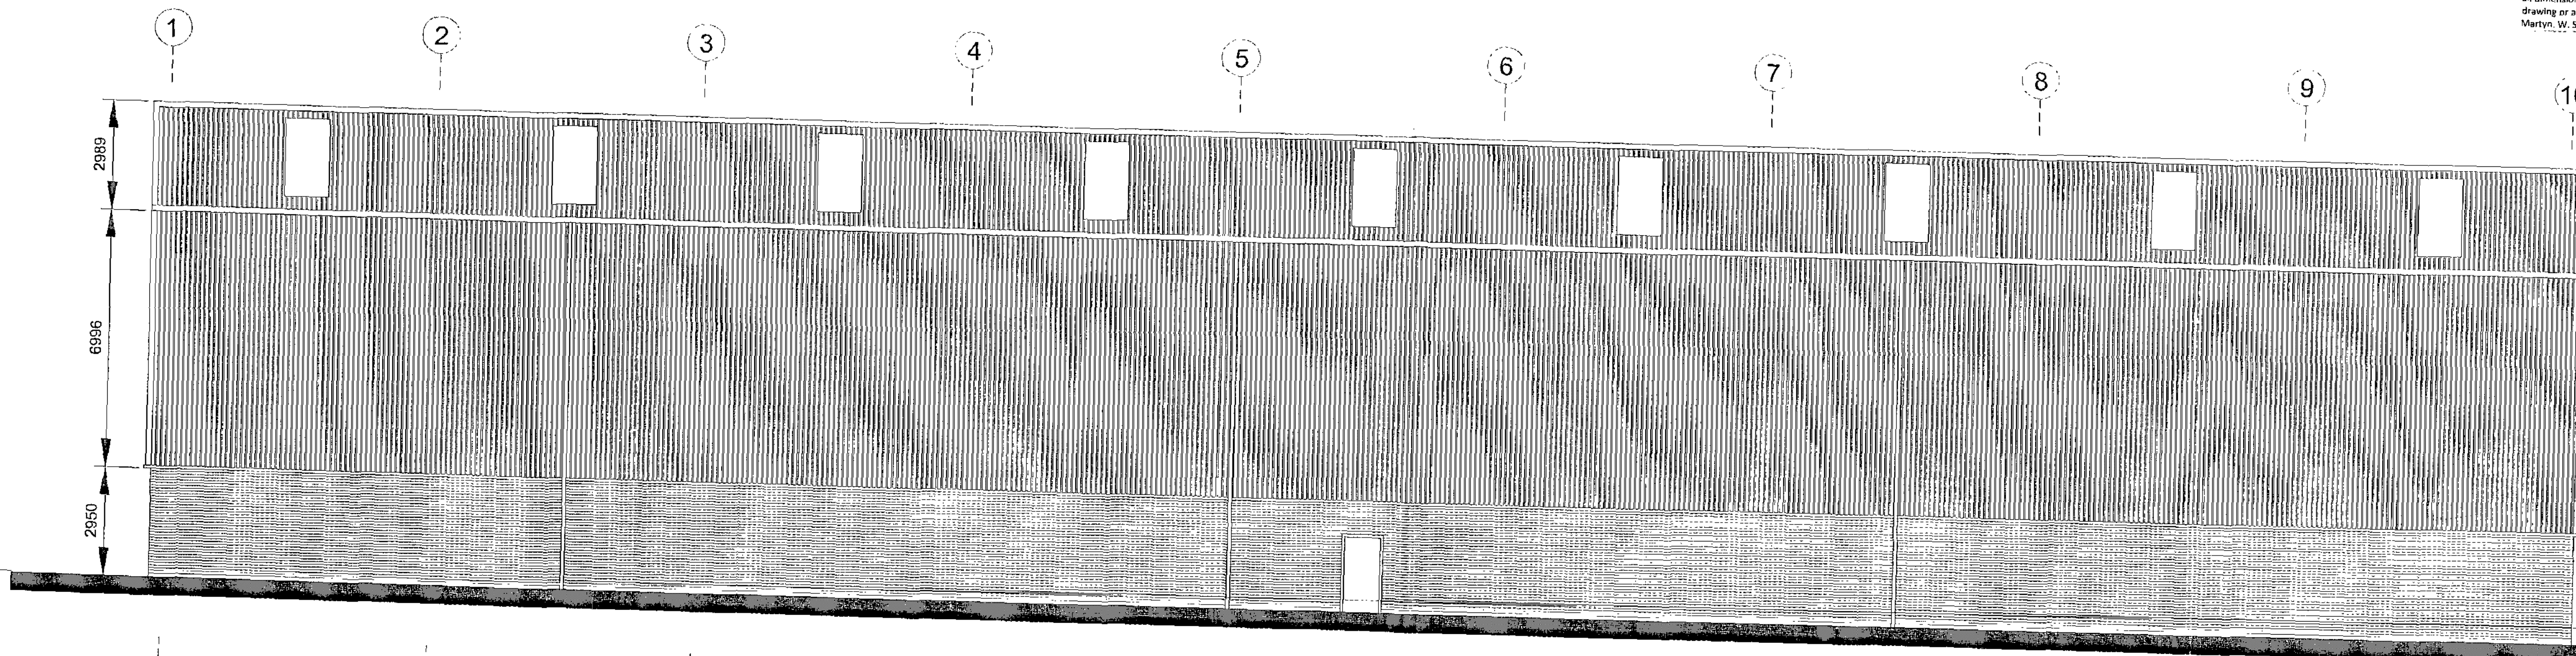

EAST ELEVATION

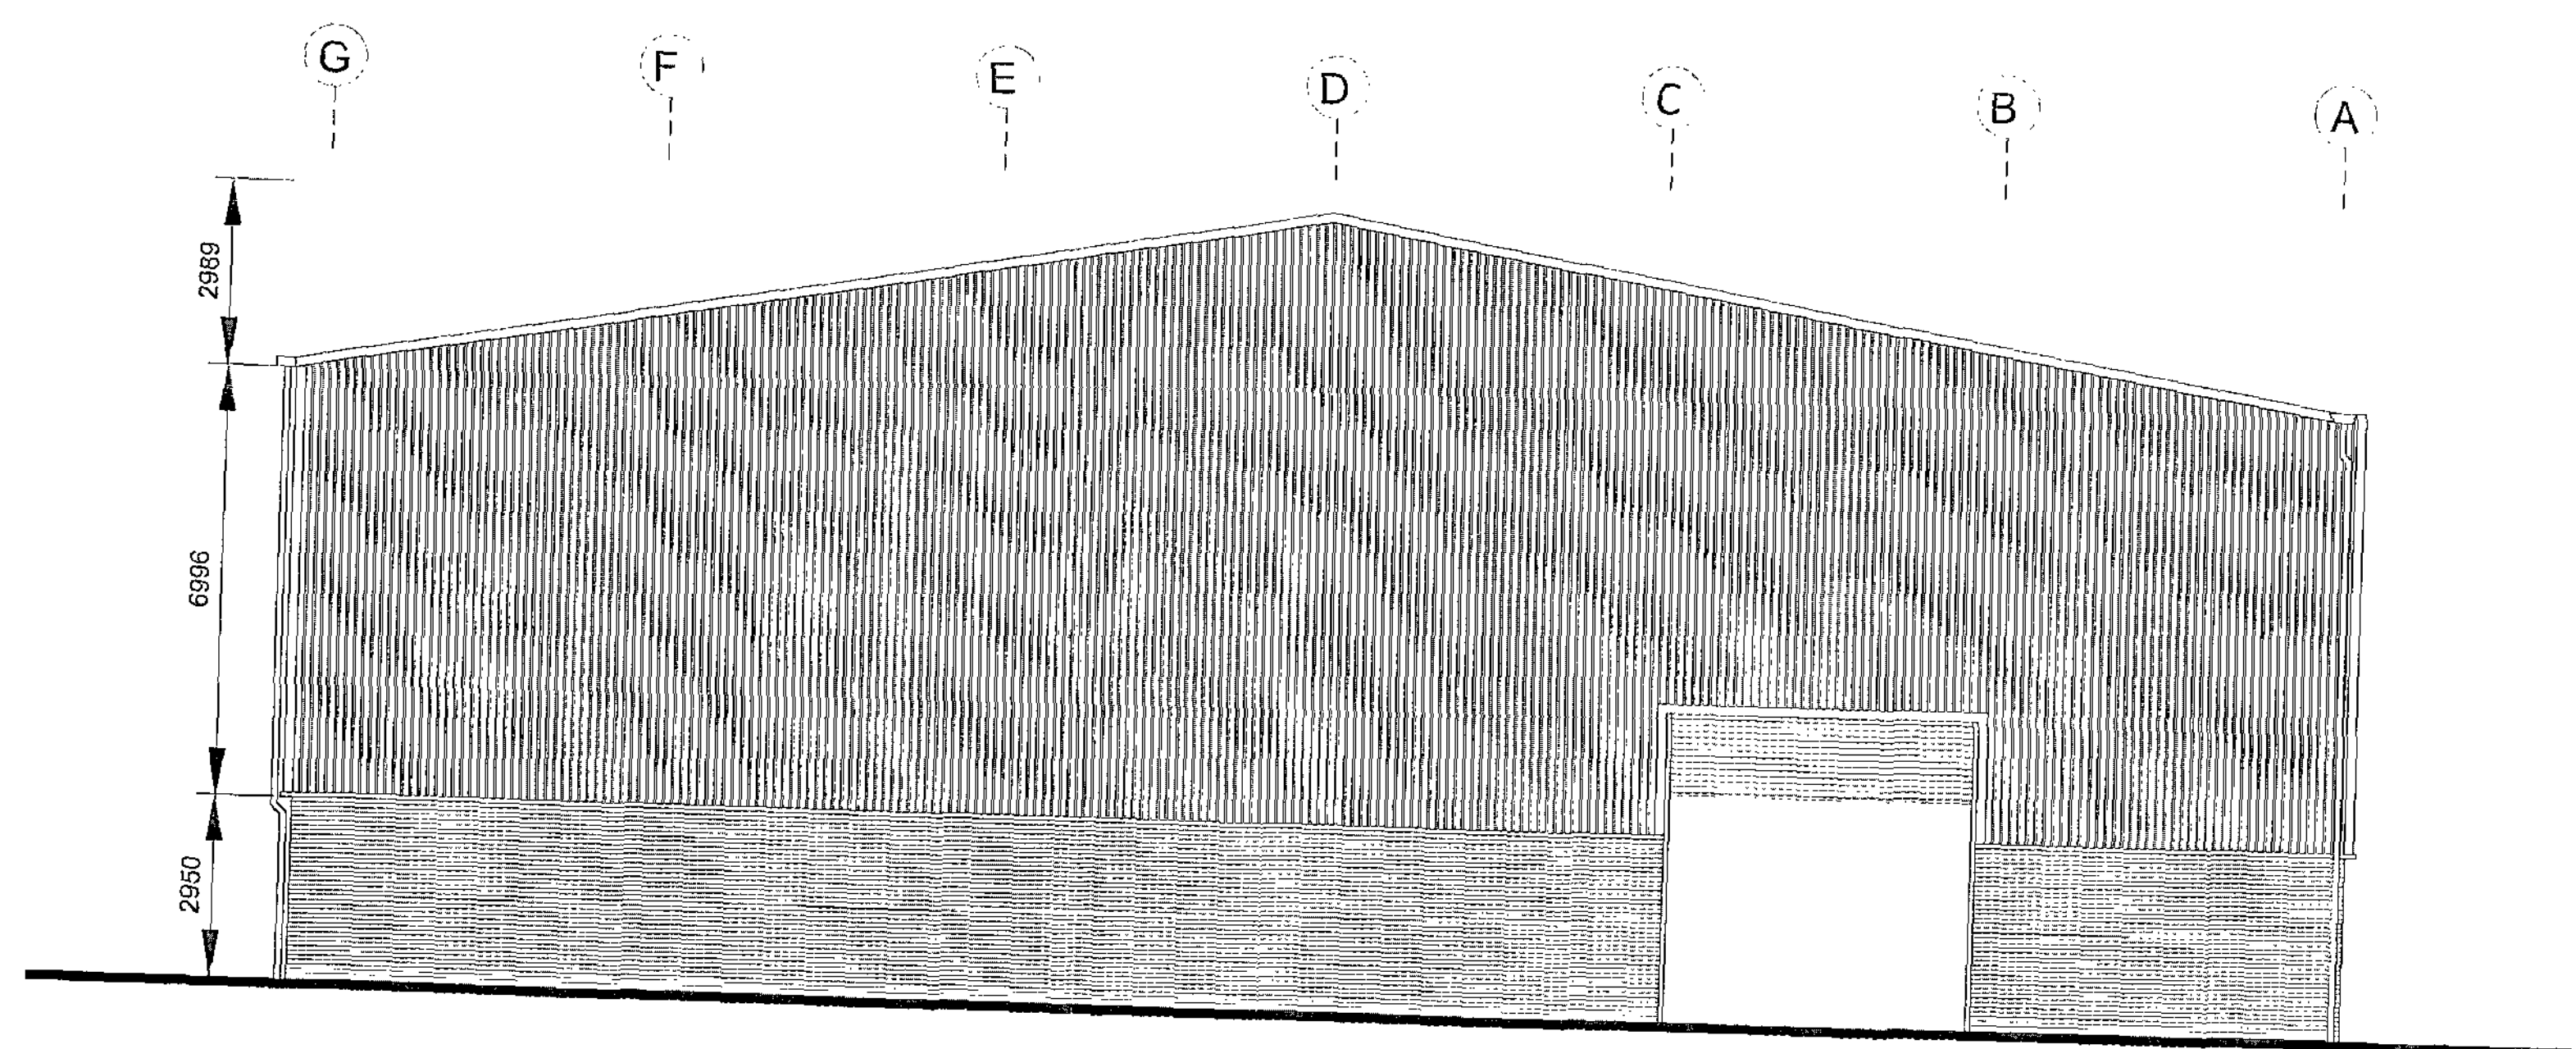

NORTH ELEVATION

PLANNING NOTES

- WALLS**
- RED BRICK CLADDING TO REINFORCED CONCRETE WALL INNER SKIN TO MATCH ADJACENT BUILDING
 - SHEET METAL CLADDING TO MATCH ADJACENT BUILDING
 - SHEET METAL CLADDING TRIM TO MATCH ADJACENT BUILDING
- ROOF**
- SHEET METAL ROOF PANELS TO MATCH ADJACENT BUILDING
 - SKY LIGHTS TO MATCH ADJACENT BUILDING
- GUTTERS & DOWN PIPES**
- METAL PROFILE GUTTERS AND BOX DOWN PIPES TO MATCH ADJACENT BUILDING
- DOORS**
- METAL SECURITY ROLLER SHUTTER DOOR TO MATCH ADJACENT BUILDING
 - PAINTED METAL PEDESTRIAN SECURITY FIRE EXIT DOORS TO MATCH ADJACENT BUILDING

PLANNING

Rev Description Date By App'd
Martyn W. Sagar
 Chartered Civil Engineer
 B.Sc., C.Eng., M.I.C.E., M.C.I.M., D.M.S., M.B.A., M.I.H.T.
 Croft End
 Cooper Lane
 Hoylandswaine
 Sheffield
 South Yorkshire, S36 7JE
 e: sagar@cs367je.fsnet.co.uk
 t: 01226 792 957

Client
Aluminium Recycling Ltd
 Project
New Industrial Unit to Boulder Bridge Lane, Carlton, Barnsley
 Drawing title
Proposed Elevations

Drawn by DMA	Date May 12	App'd -
Drawing no PR-03	Project no 12/199	Scale @ A1 1/100
		Rev -


16 JUL 2012

Do not scale from this drawing. Martyn. W. Sagar must be notified immediately should any discrepancies be found. The contractor must check all dimensions on site before construction or manufacture of materials. This drawing or any portion of it may not be reproduced without the consent of Martyn. W. Sagar

NOTES

PLANNING NOTES

- WALLS
- RED BRICK CLADDING TO REINFORCED CONCRETE WALL INNER SKIN TO MATCH ADJACENT BUILDING
 - SHEET METAL CLADDING TO MATCH ADJACENT BUILDING
 - SHEET METAL CLADDING TRIM TO MATCH ADJACENT BUILDING
- ROOF
- SHEET METAL ROOF PANELS TO MATCH ADJACENT BUILDING
 - SKY LIGHTS TO MATCH ADJACENT BUILDING
- GUTTERS & DOWN PIPES
- METAL PROFILE GUTTERS AND BOX DOWN PIPES TO MATCH ADJACENT BUILDING
- DOORS
- METAL SECURITY ROLLER SHUTTER DOOR TO MATCH ADJACENT BUILDING
 - PAINTED METAL PEDESTRIAN SECURITY FIRE EXIT DOORS TO MATCH ADJACENT BUILDING

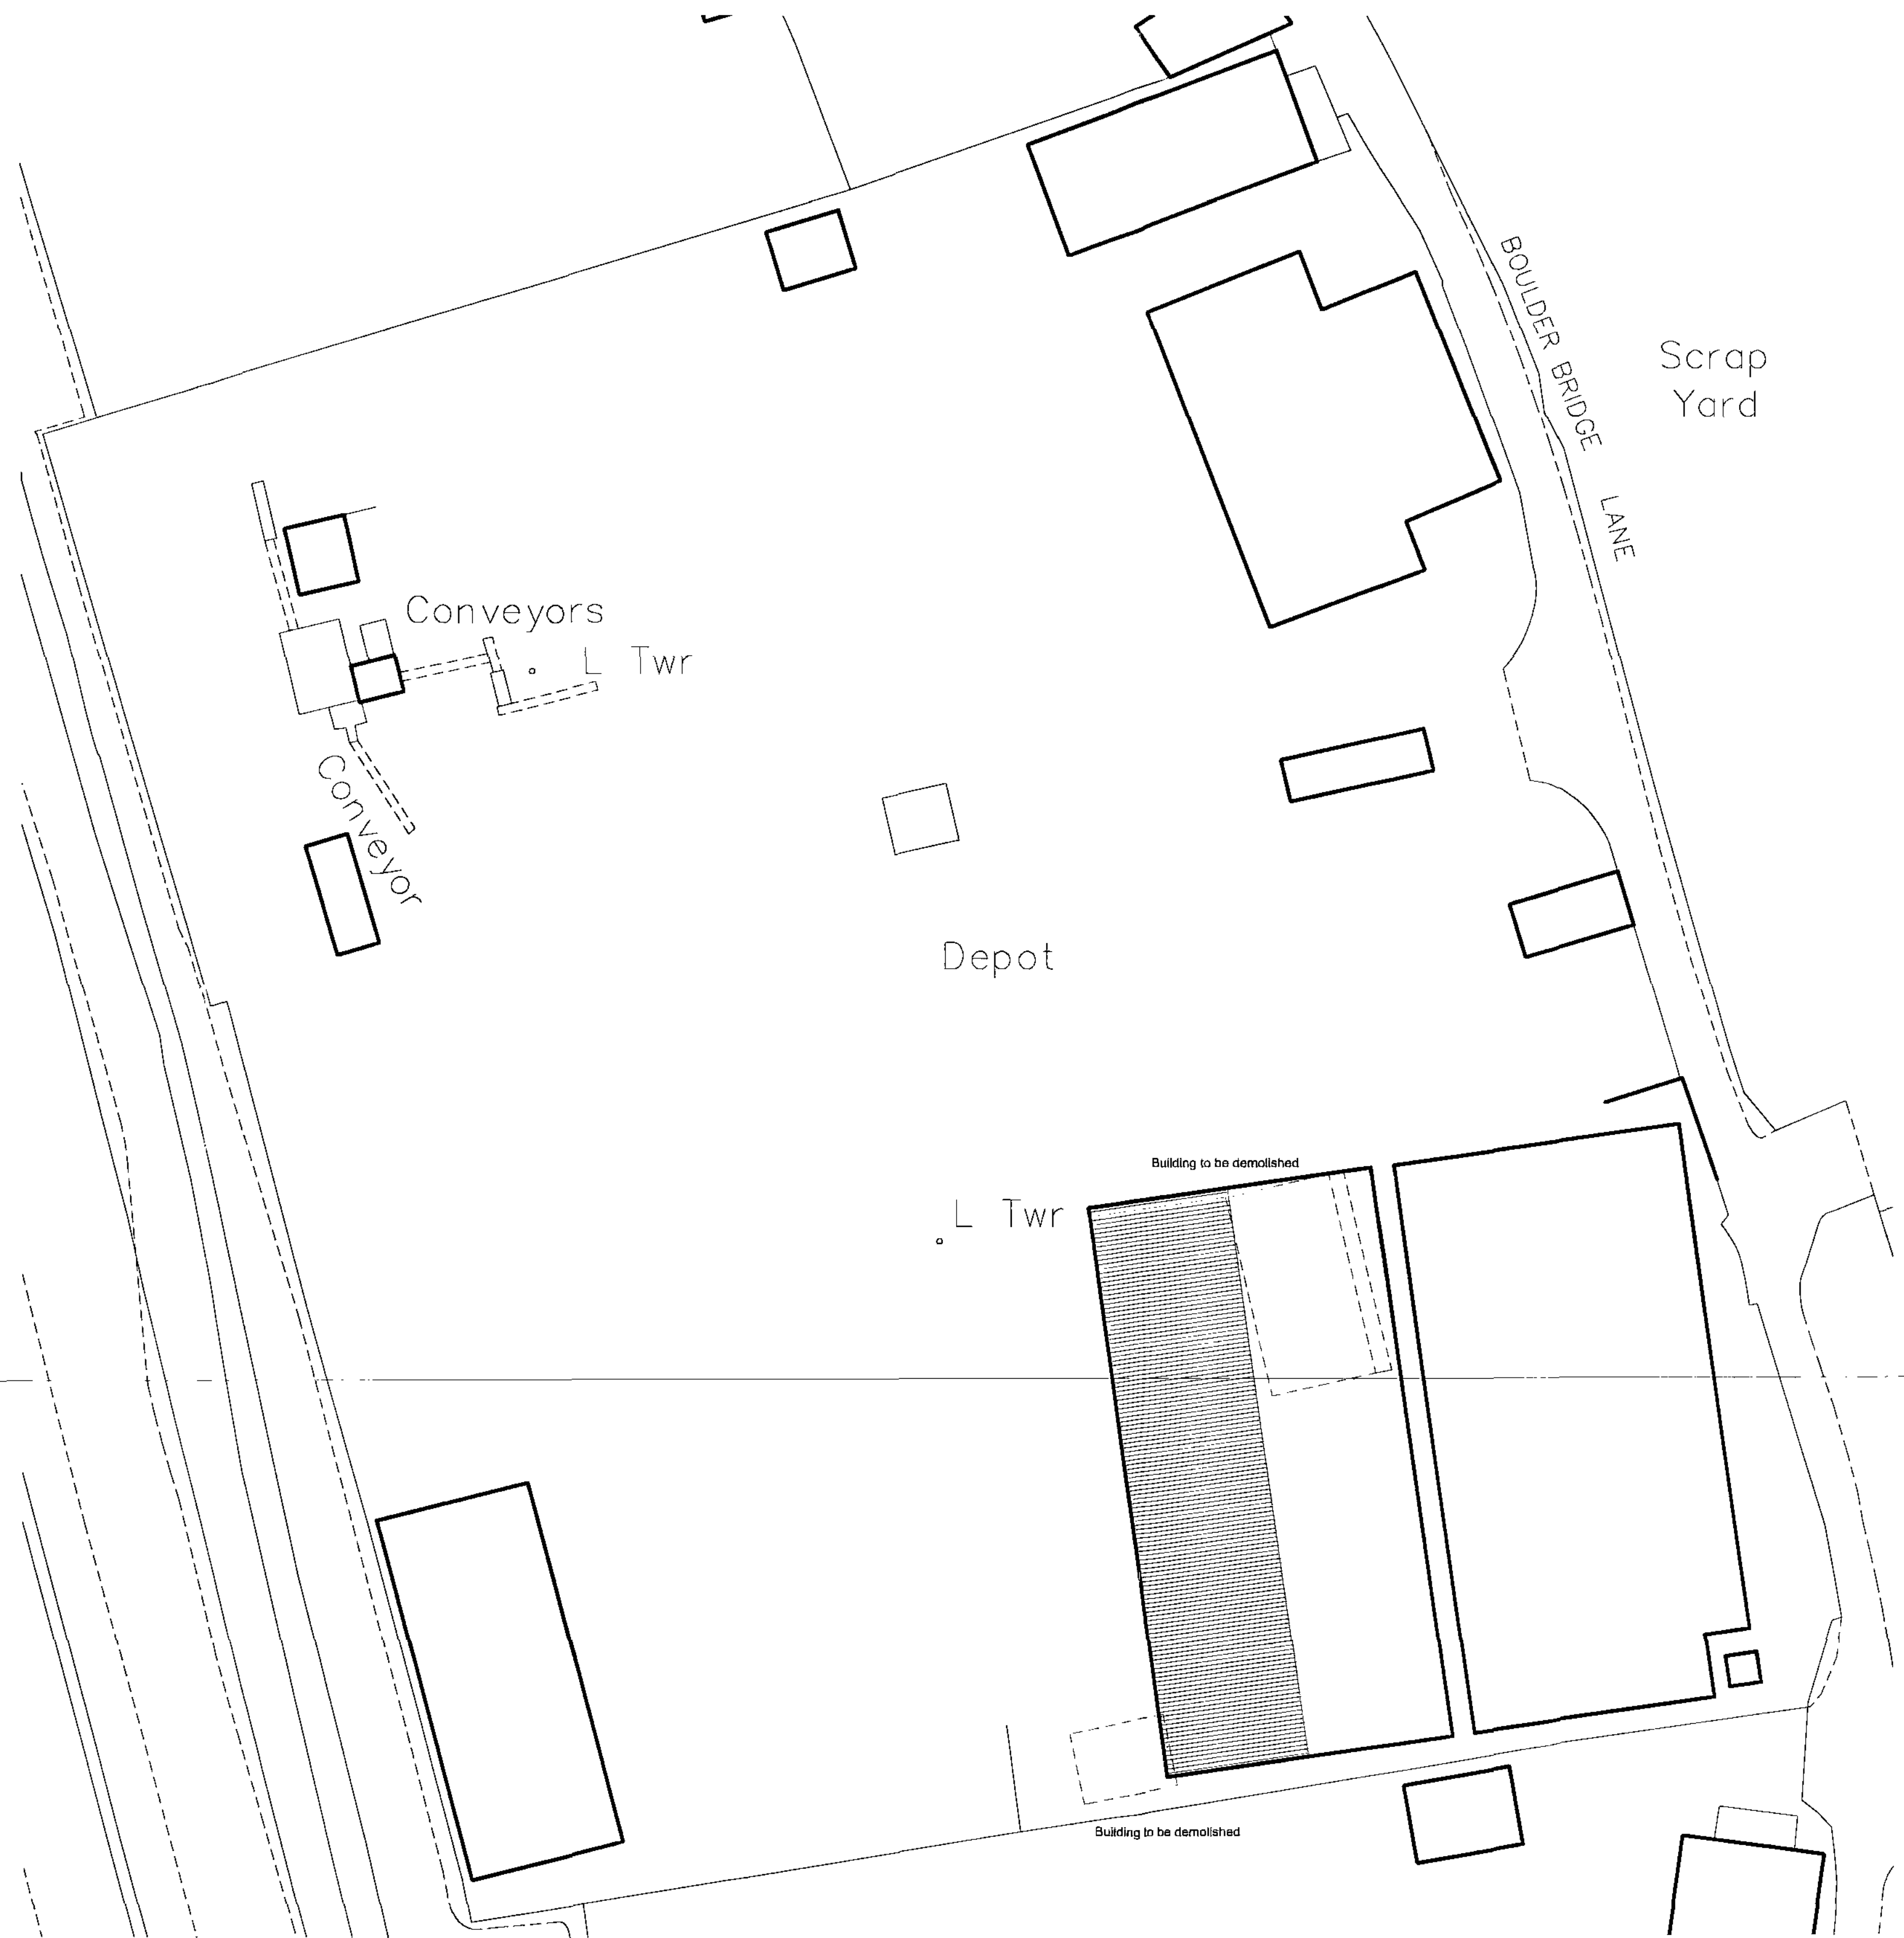

PROPOSED SITE PLAN
1/500

PLANNING

Rev	Description	Date	By	App'd
-----	-------------	------	----	-------

Martyn. W. Sagar
Chartered Civil Engineer


B.Sc., C.Eng., M.I.C.E., M.C.I.M., D.M.S., M.B.A., M.I.H.I.
t: 01226 792 957
e: sagar@s367e.fsnet.co.uk
Croft End
Cooper Lane
Haylandsaine
Sheffield
South Yorkshire, S36 7JE

Client
Aluminium Recycling Ltd

Project
New Industrial Unit to Boulder Bridge Lane, Carlton, Barnsley

Drawing title
Proposed Site Plan

Drawn by DMA	Date May 12	App'd -
Drawing no PR-01	Project no 12/199	Scale @ A1 As Shown
		Rev -

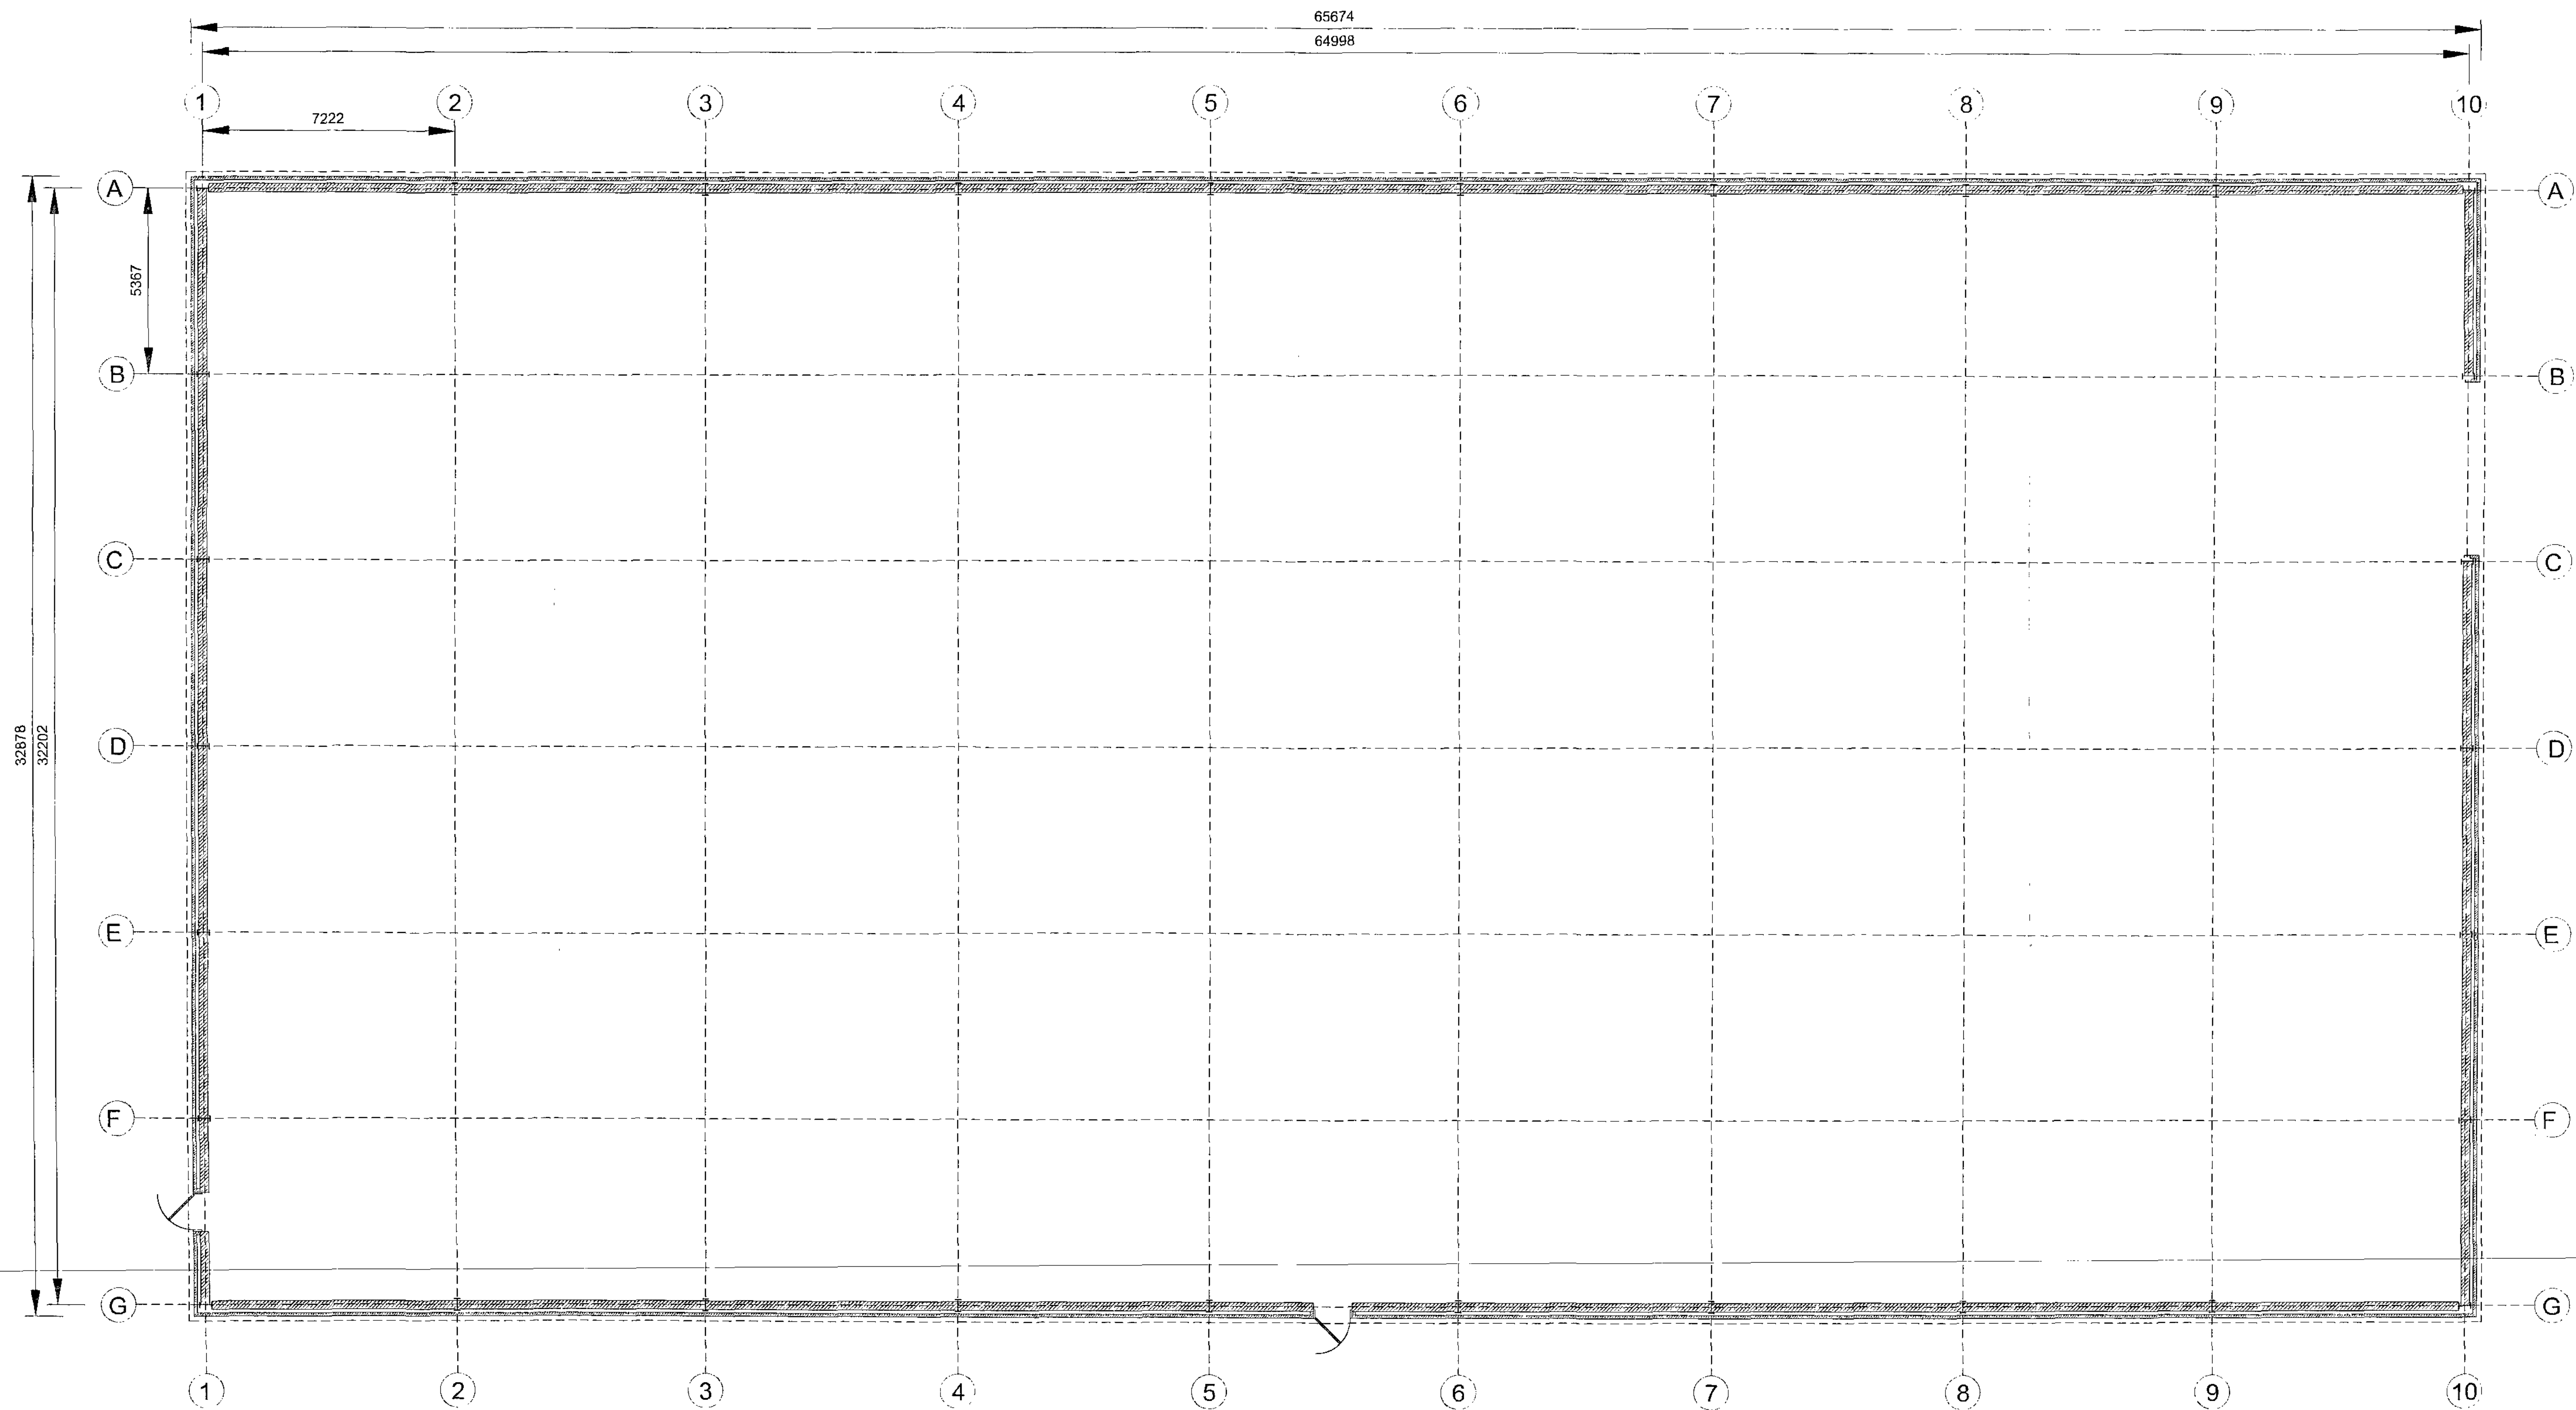

Do not scale from this drawing. Martyn. W. Sagar must be notified immediately should any discrepancies be found. The contractor must check all dimensions on site before construction or manufacture of materials. This drawing or any portion of it may not be reproduced without the consent of Martyn. W. Sagar

NOTES PLANNING

PLANNING NOTES

WALLS

- RED BRICK CLADDING TO REINFORCED CONCRETE WALL INNER SKIN TO MATCH ADJACENT BUILDING
- SHEET METAL CLADDING TO MATCH ADJACENT BUILDING
- SHEET METAL CLADDING TRIM TO MATCH ADJACENT BUILDING

ROOF

- SHEET METAL ROOF PANELS TO MATCH ADJACENT BUILDING
- SKY LIGHTS TO MATCH ADJACENT BUILDING

GUTTERS & DOWN PIPES

- METAL PROFILE GUTTERS AND BOX DOWN PIPES TO MATCH ADJACENT BUILDING

DOORS

- METAL SECURITY ROLLER SHUTTER DOOR TO MATCH ADJACENT BUILDING
- PAINTED METAL PEDESTRIAN SECURITY FIRE EXIT DOORS TO MATCH ADJACENT BUILDING

Rev	Description	Date	By	App'd
-----	-------------	------	----	-------

Martyn. W. Sagar
Chartered Civil Engineer

B.SC., C.Eng., M.I.C.E., M.C.I.M., D.M.S., M.B.A., M.I.H.T.

Croft End t: 01226 792 957

Cooper Lane

Hoylandswaine

Sheffield e: sagar@s367je.fsnet.co.uk

Client

Aluminium Recycling Ltd

Project

New Industrial Unit to Boulder

Bridge Lane, Carlton, Barnsley

Drawing title

Proposed Floor Plan

Drawn by	Date	App'd
----------	------	-------

DMA May 12 -

Drawing no	Project no	Scale @ A1	Rev
------------	------------	------------	-----

PR-02 12/199 1/100 -

© 2012