

CO-OPERATIVE PHARMACY
HOYLAND

Sales Contact Andy Quilliam
Project Manager Andy Quilliam
Drawing Number 16067e
Designer IW
Date 19/04/2011
Scale 1:200 @ A3


Revisions
a - Initial Proposal
b - Updated
c - updated windows
d - updated windows 04.03.2011
e - updated windows 19.04.2011

Approved by
Name
Date



Pantones / RAL / CMYK
All colours are for representational purpose only. Accurate colours can be gained using the appropriate colour chart.

PMS® 564c

PMS® 2757c

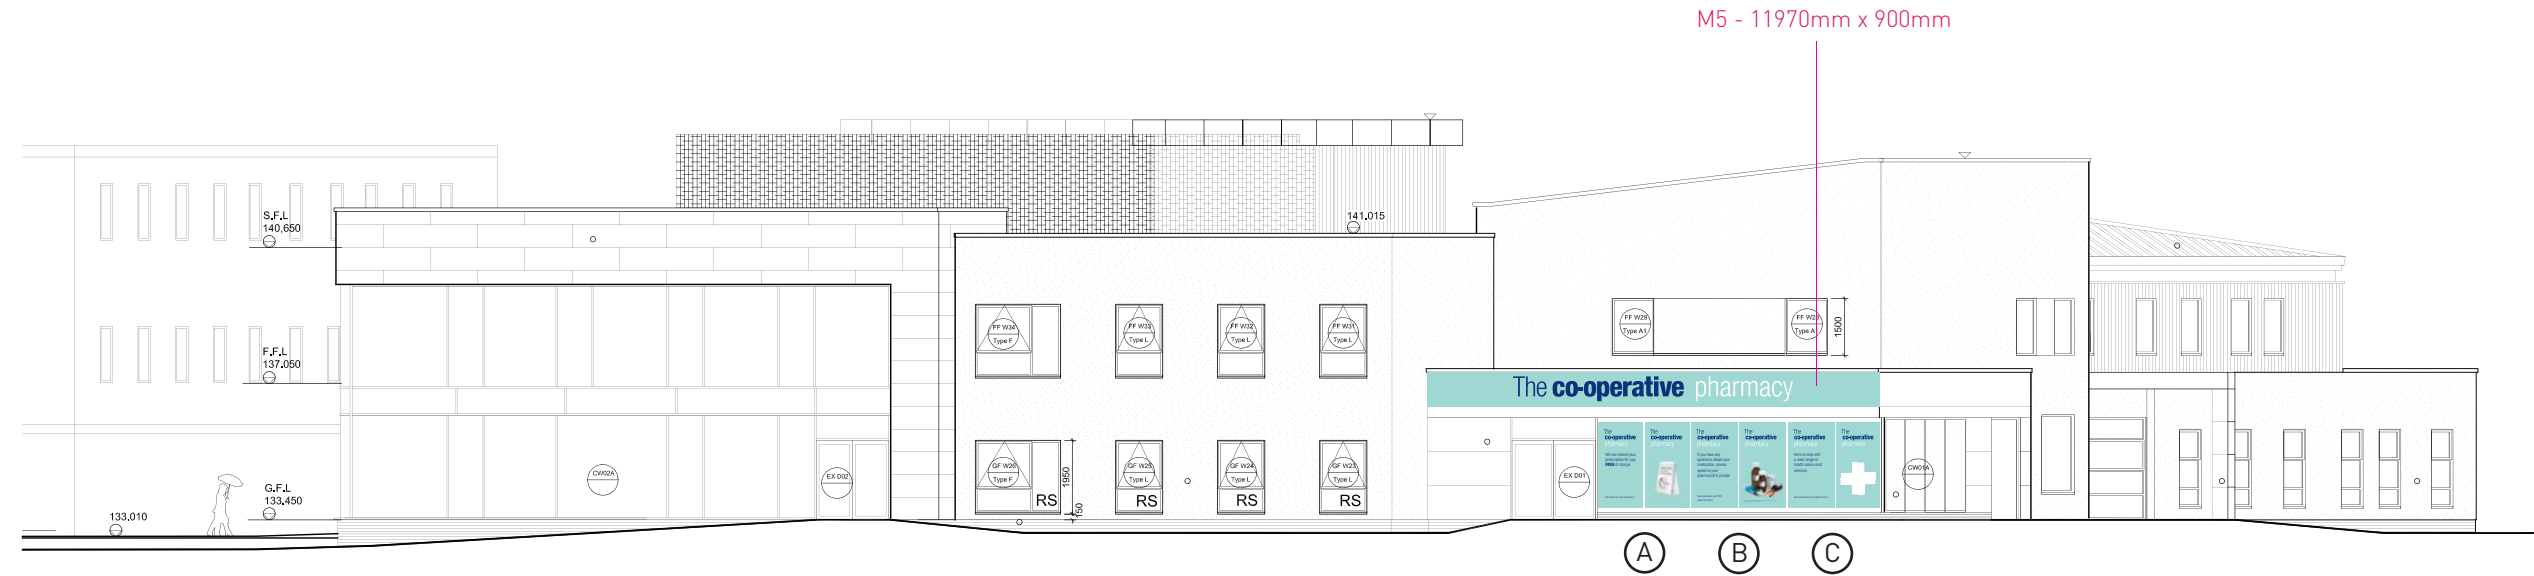

NORTH ELEVATION (aligned with High Street)

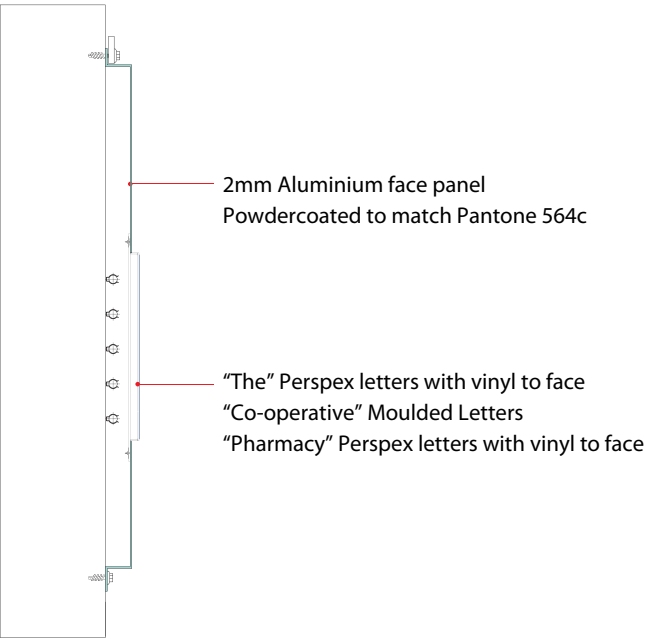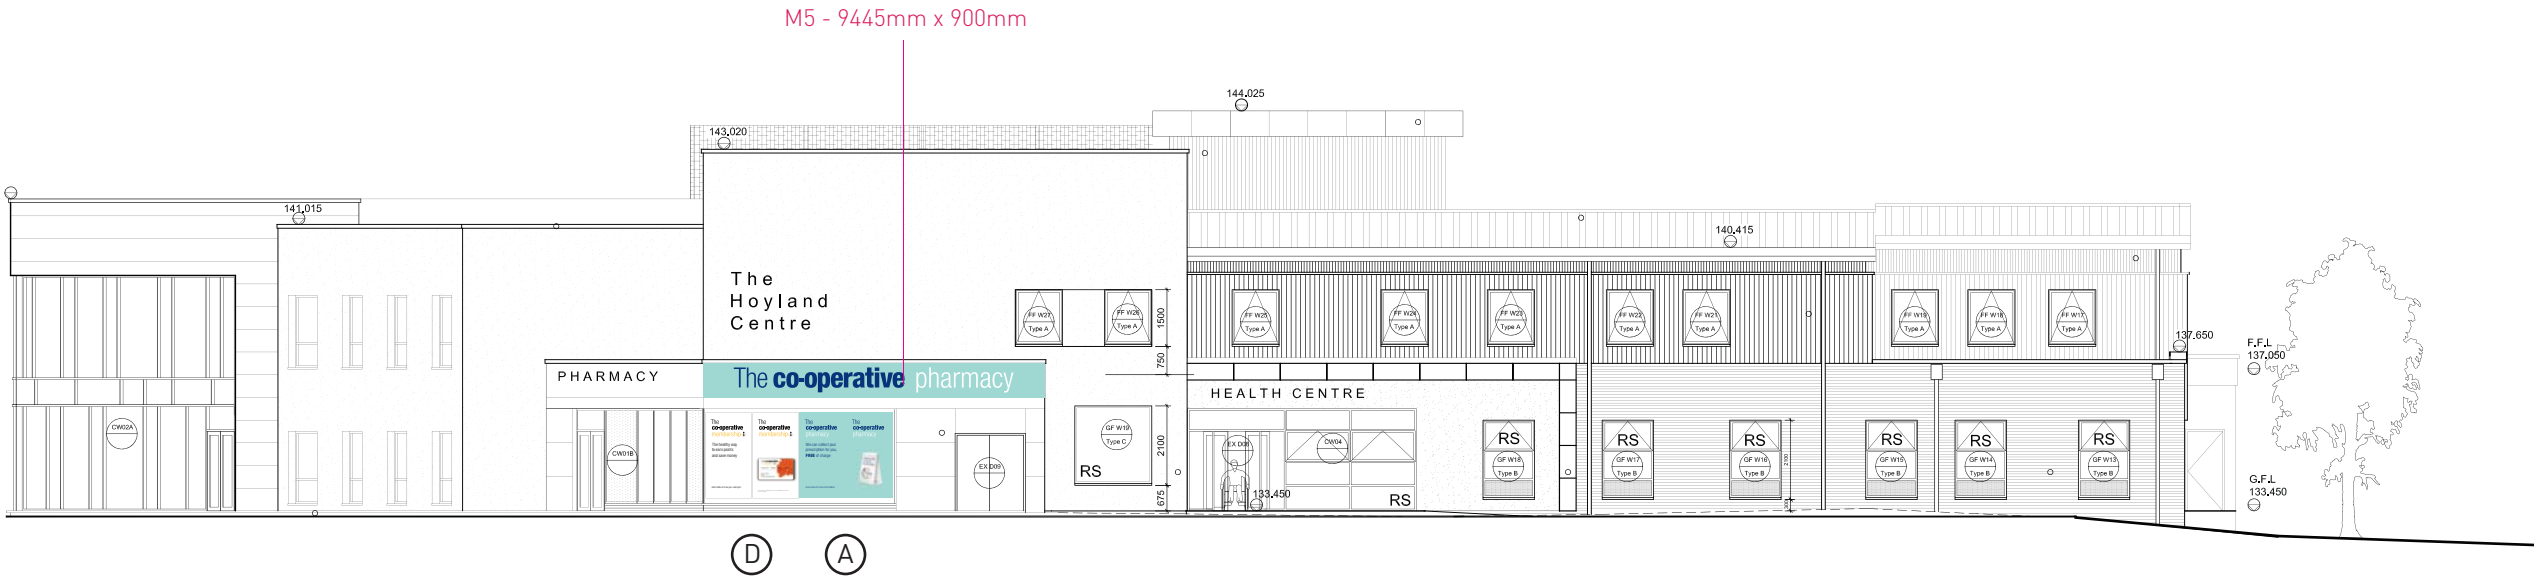

Disclaimer - This document is the property of The Evolve Group Ltd who own the copyright there in. The information in this document is given in confidence and cannot be used without the written consent of The Evolve Group Ltd.

DRAWING TO BE VIEWED & PRINTED @ A3

Evolve Group Limited, 1 Millfield Lane,
Haydock, St Helens, Merseyside, WA11 9TW
T 01942 272 330 F 01942 272 331
E info@evolvegroup.co.uk

WWW.EVOLVEGROUP.CO.UK



CO-OPERATIVE PHARMACY
HOYLAND

Sales Contact Andy Quilliam
Project Manager Andy Quilliam
Drawing Number 16067e
Designer IW
Date 19/04/2011
Scale

- Revisions
- a - Initial Proposal
 - b - Updated
 - c - updated windows
 - d - updated windows 04.03.2011
 - e - updated windows 19.04.2011

Approved by

Name _____

Date _____


Pantones / RAL / CMYK

All colours are for representational purpose only. Accurate colours can be gained using the appropriate colour chart.

- PMS® 564c
- PMS® 2757c

Evolve Group Limited, 1 Millfield Lane,
Haydock, St Helens, Merseyside, WA11 9TW
T 01942 272 330 F 01942 272 331
E info@evolvegroup.co.uk


WWW.EVOLVEGROUP.CO.UK

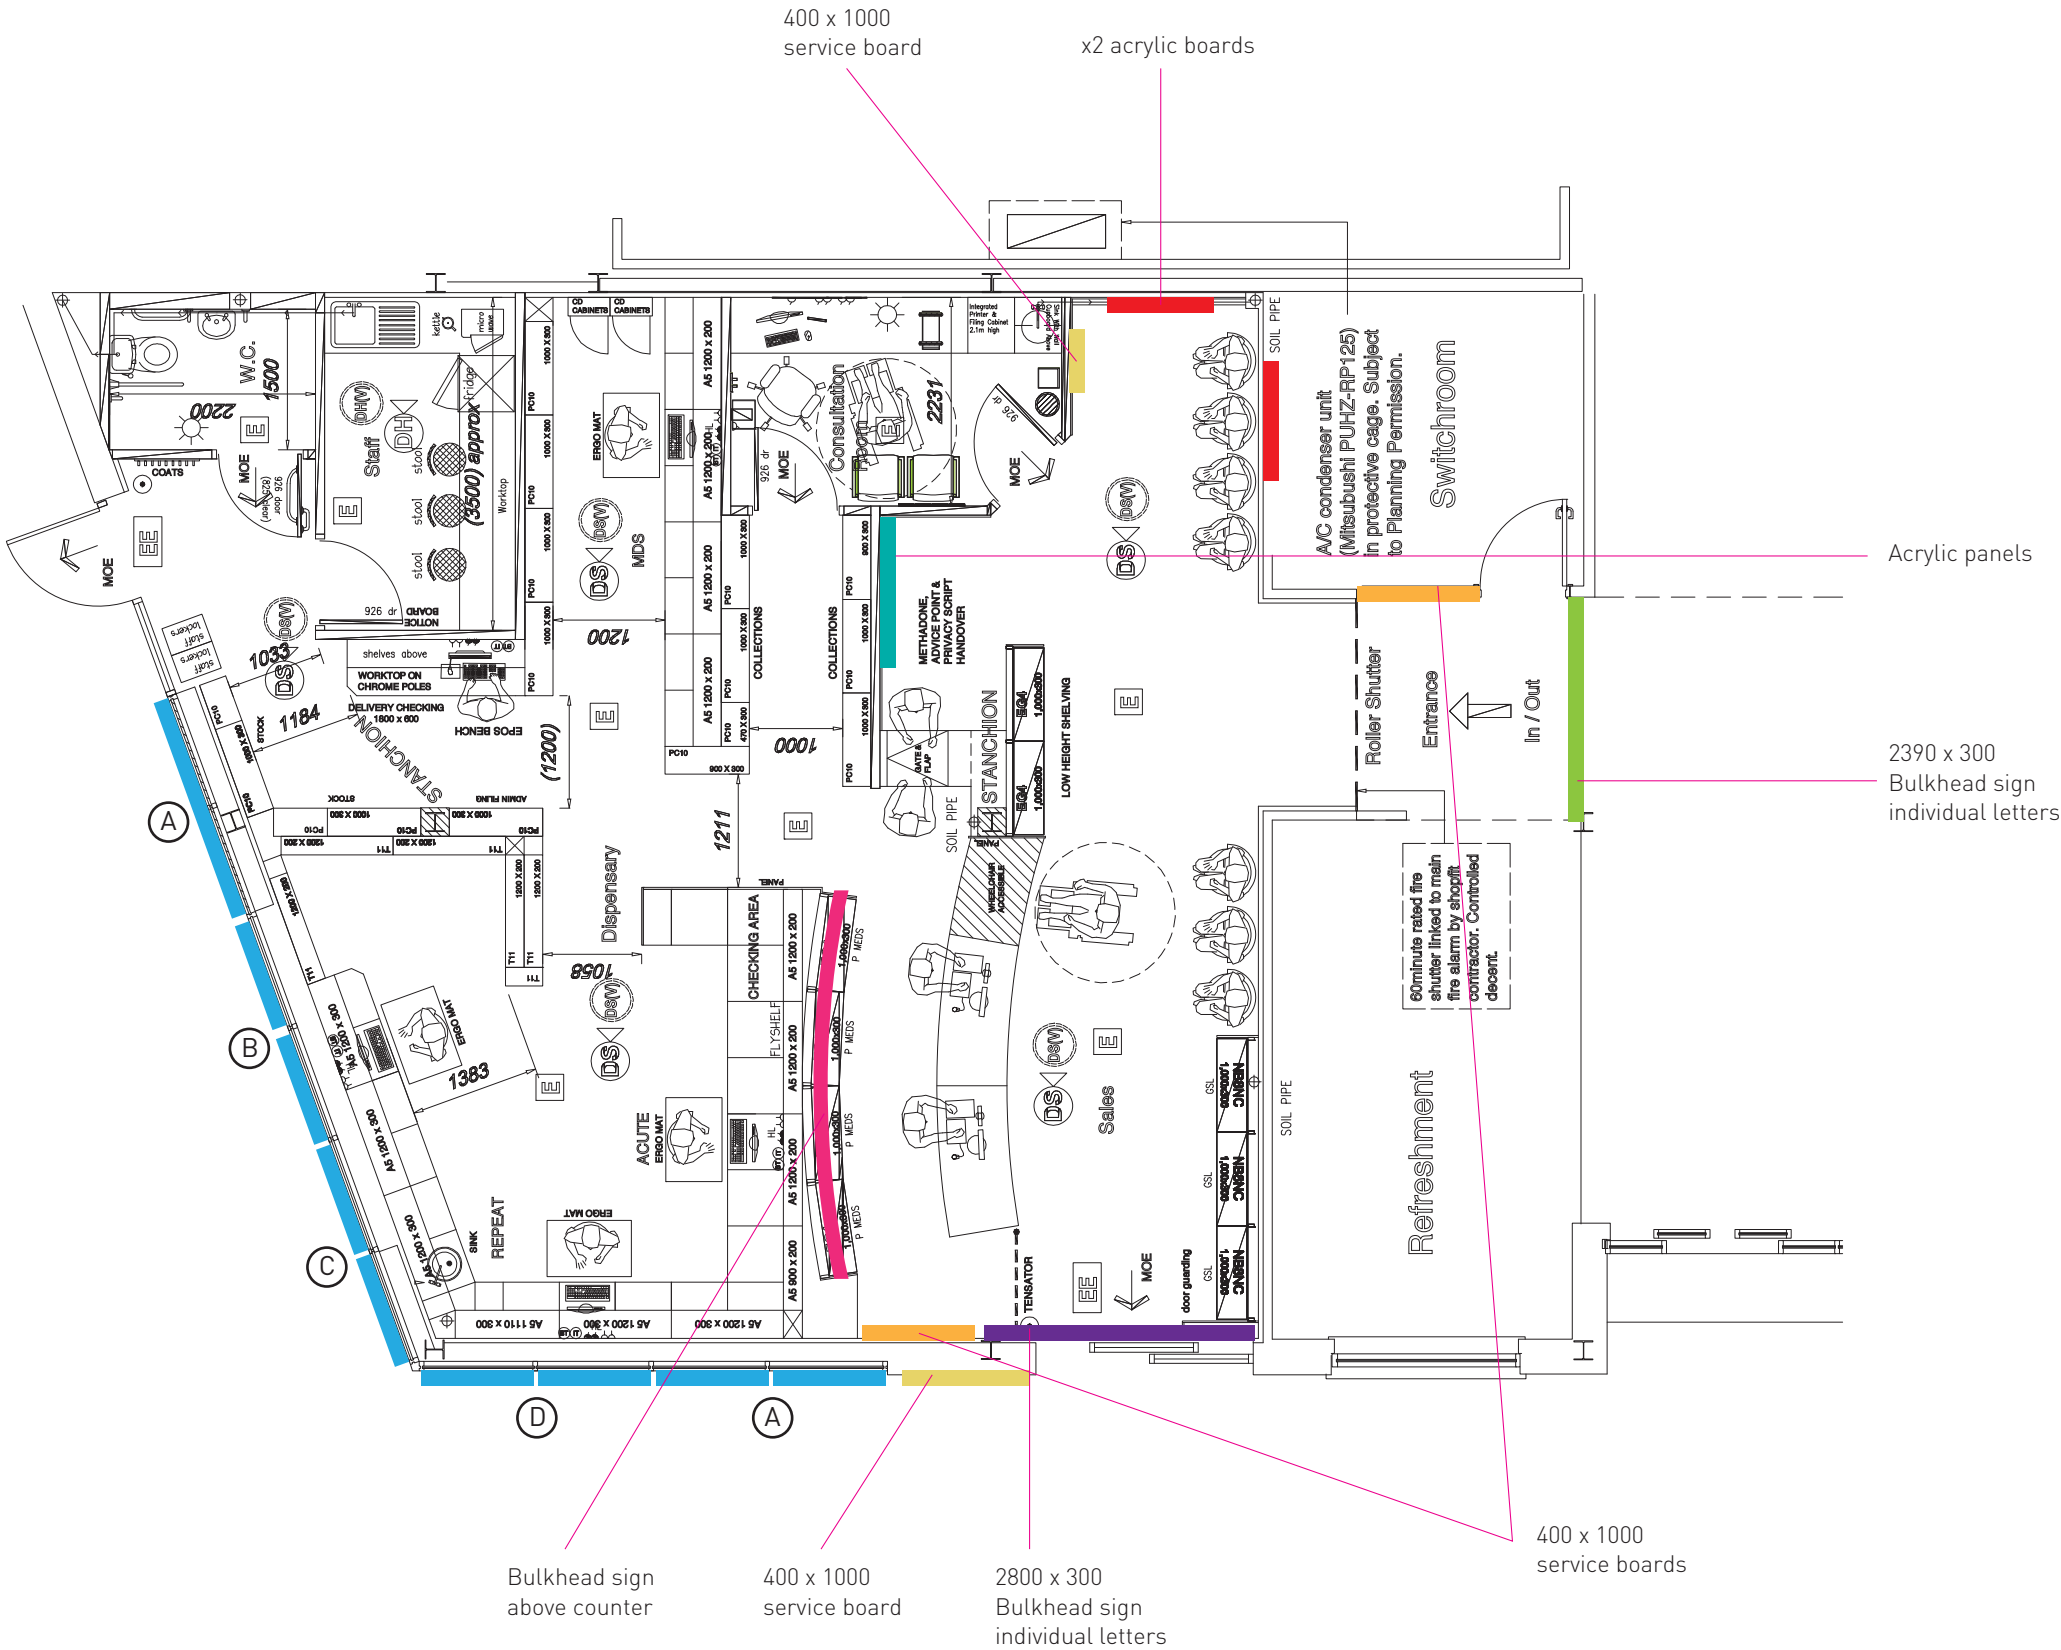

Disclaimer - This document is the property of The Evolve Group Ltd who own the copyright there in. The information in this document is given in confidence and cannot be used without the written consent of The Evolve Group Ltd.

DRAWING TO BE VIEWED & PRINTED @ A3

WINDOW (A)

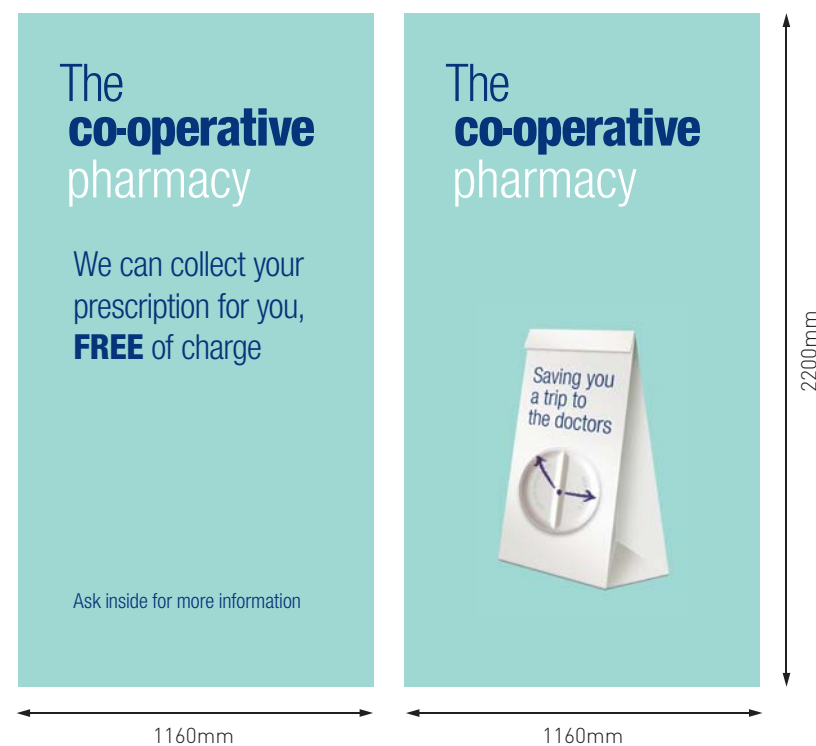

WINDOW (B)




WINDOW (C)



WINDOW (D)



WINDOW (A)

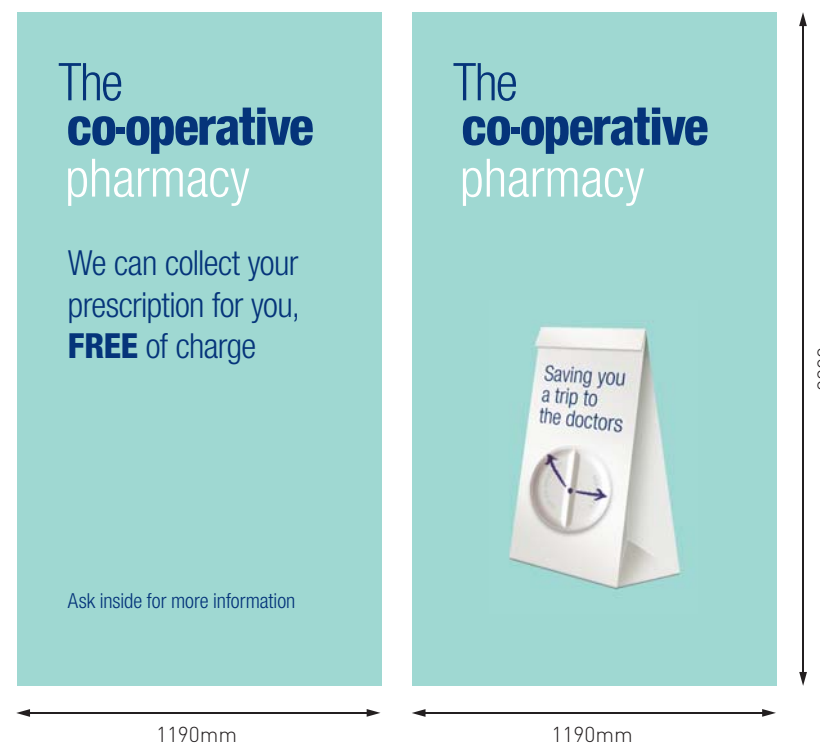

CO-OPERATIVE PHARMACY HOYLAND

Sales Contact Andy Quilliam
Project Manager Andy Quilliam
Drawing Number 16067e
Designer IW
Date 19/04/2011
Scale

Revisions

a - Initial Proposal
b - Updated
c - updated windows
d - updated windows 04.03.2011
e - updated windows 19.04.2011

Approved by

Name

Date

Pantones / RAL / CMYK

All colours are for representational purpose only. Accurate colours can be gained using the appropriate colour chart.

 PMS® 564c

 PMS® 2757c



Evolve Group Limited, 1 Millfield Lane,
Haydock, St Helens, Merseyside, WA11 9TW
T 01942 272 330 F 01942 272 331
E info@evolvegroup.co.uk

WWW.EVOLVEGROUP.CO.UK



Disclaimer - This document is the property of The Evolve Group Ltd who own the copyright there in. The information in this document is given in confidence and cannot be used without the written consent of The Evolve Group Ltd.

DRAWING TO BE VIEWED & PRINTED @ A3

