




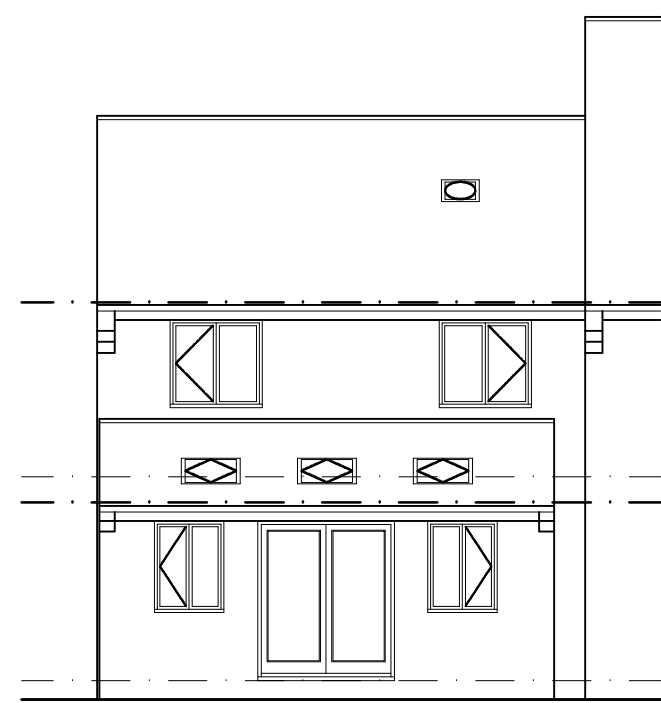

EXISTING
REAR ELEVATION
SCALE 1:100

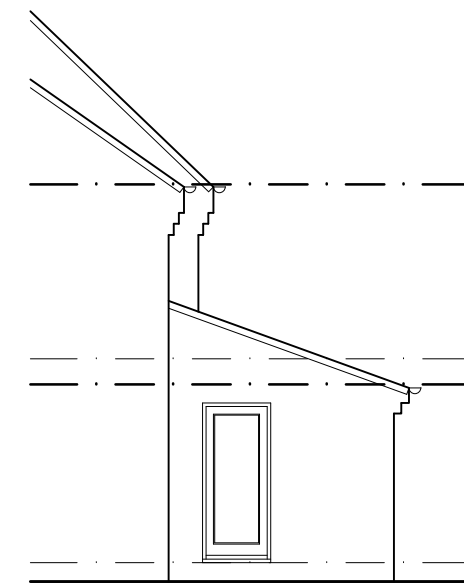


EXISTING
SIDE ELEVATION
SCALE 1:100

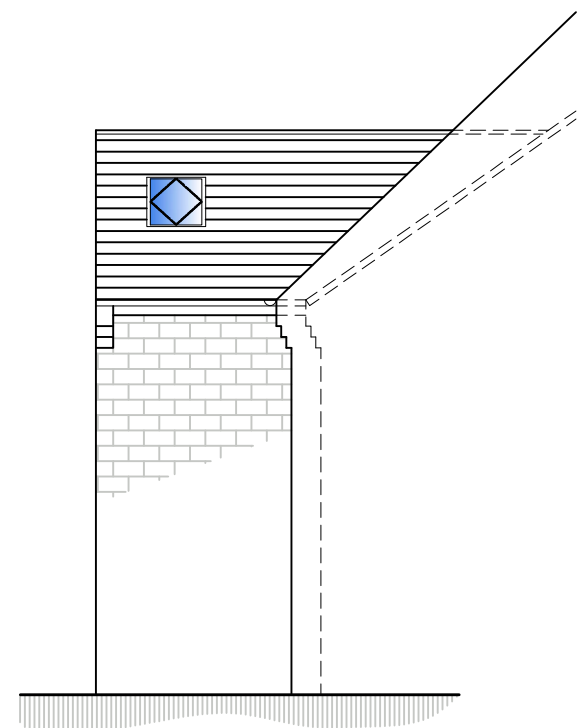


PROPOSED
SIDE ELEVATION
SCALE 1:100




PROPOSED
REAR ELEVATION
SCALE 1:100

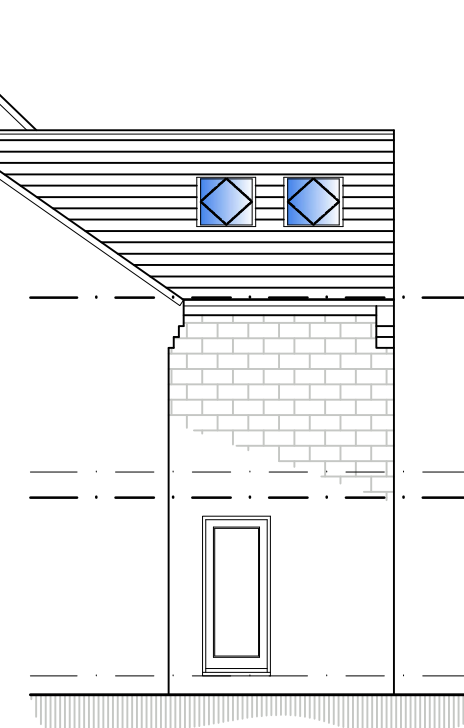


PROPOSED
SIDE ELEVATION
SCALE 1:100

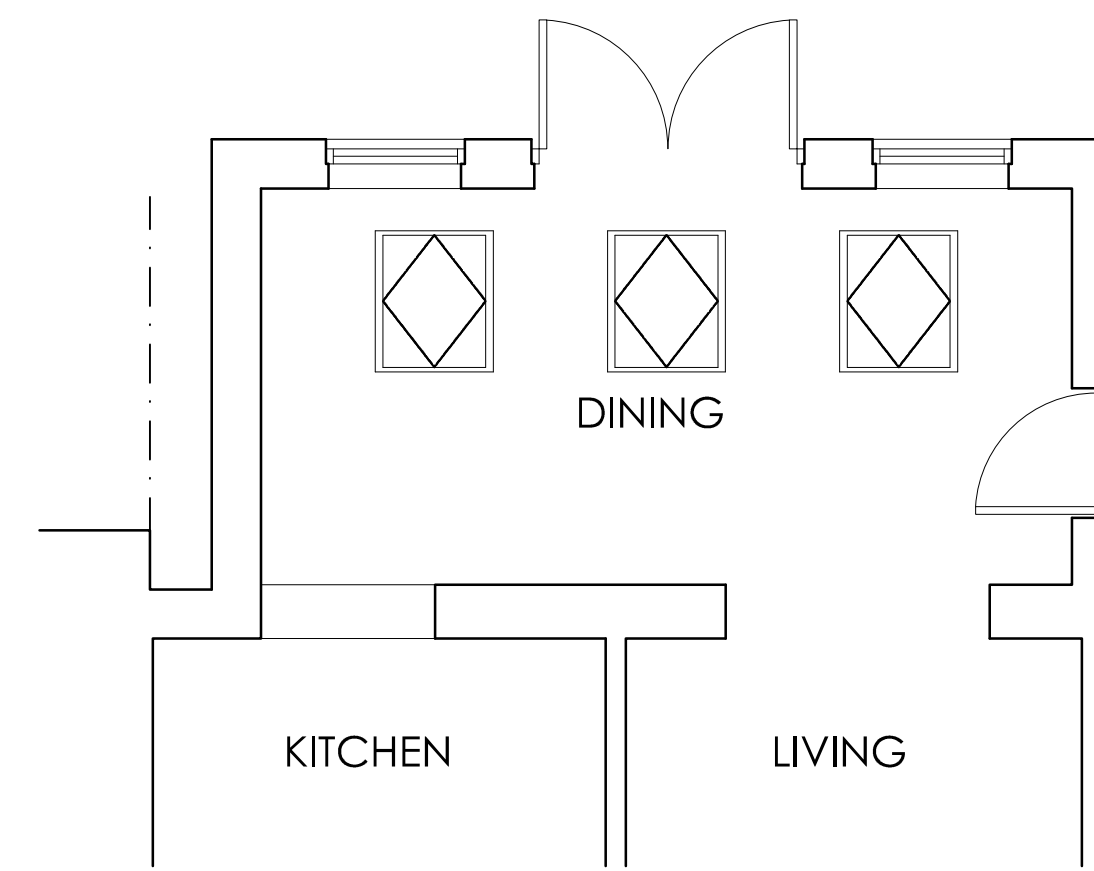


EXISTING GROUND FLOOR PLAN
SCALE 1:50

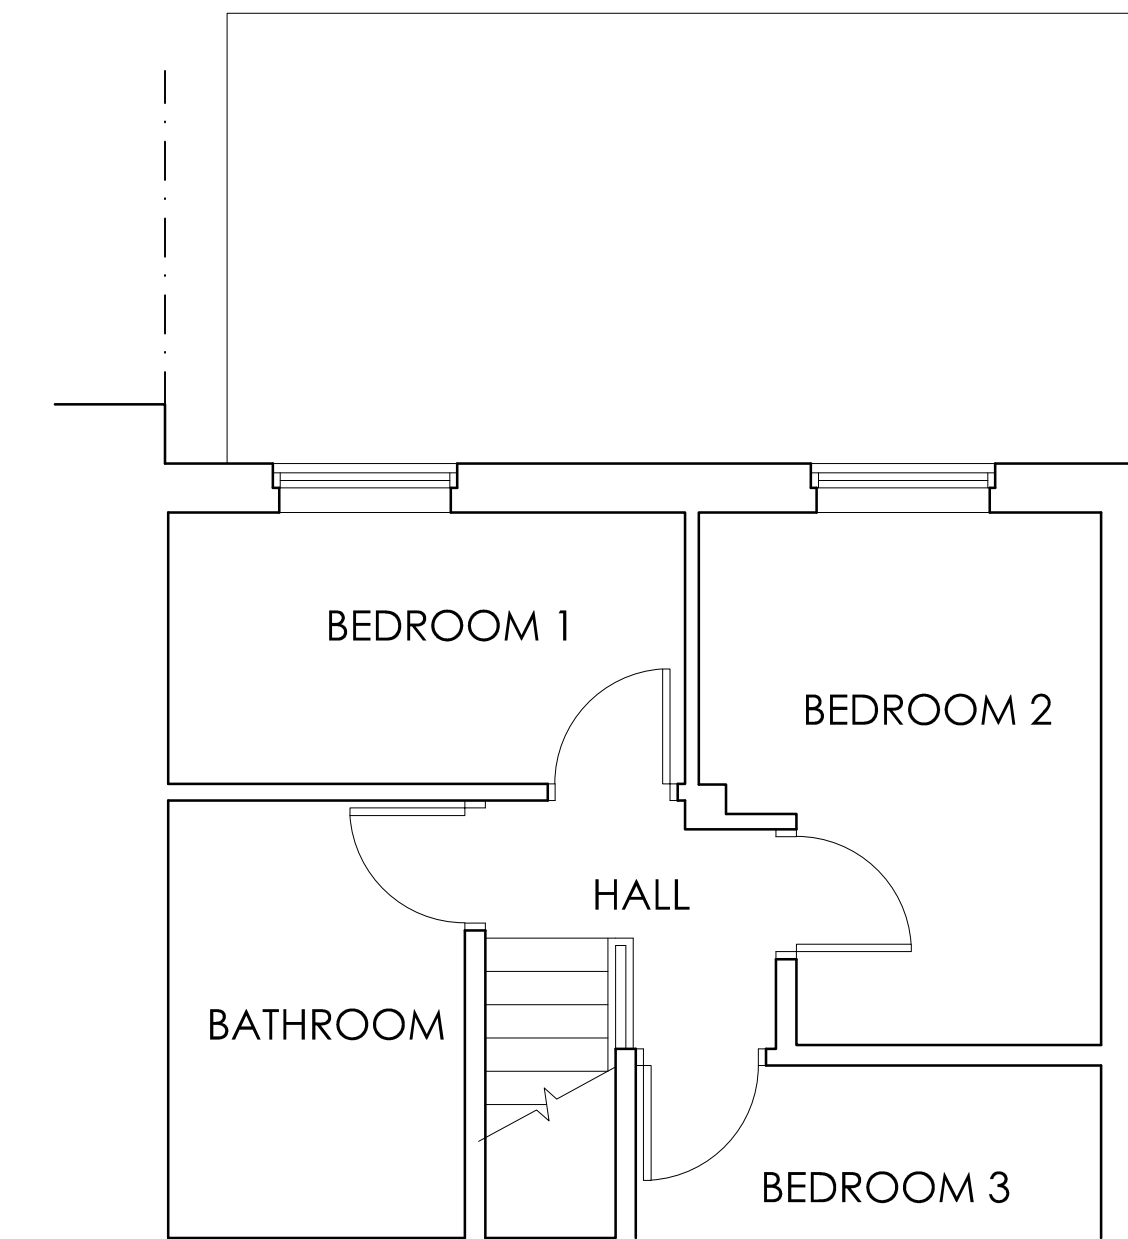


EXISTING FIRST FLOOR PLAN
SCALE 1:50

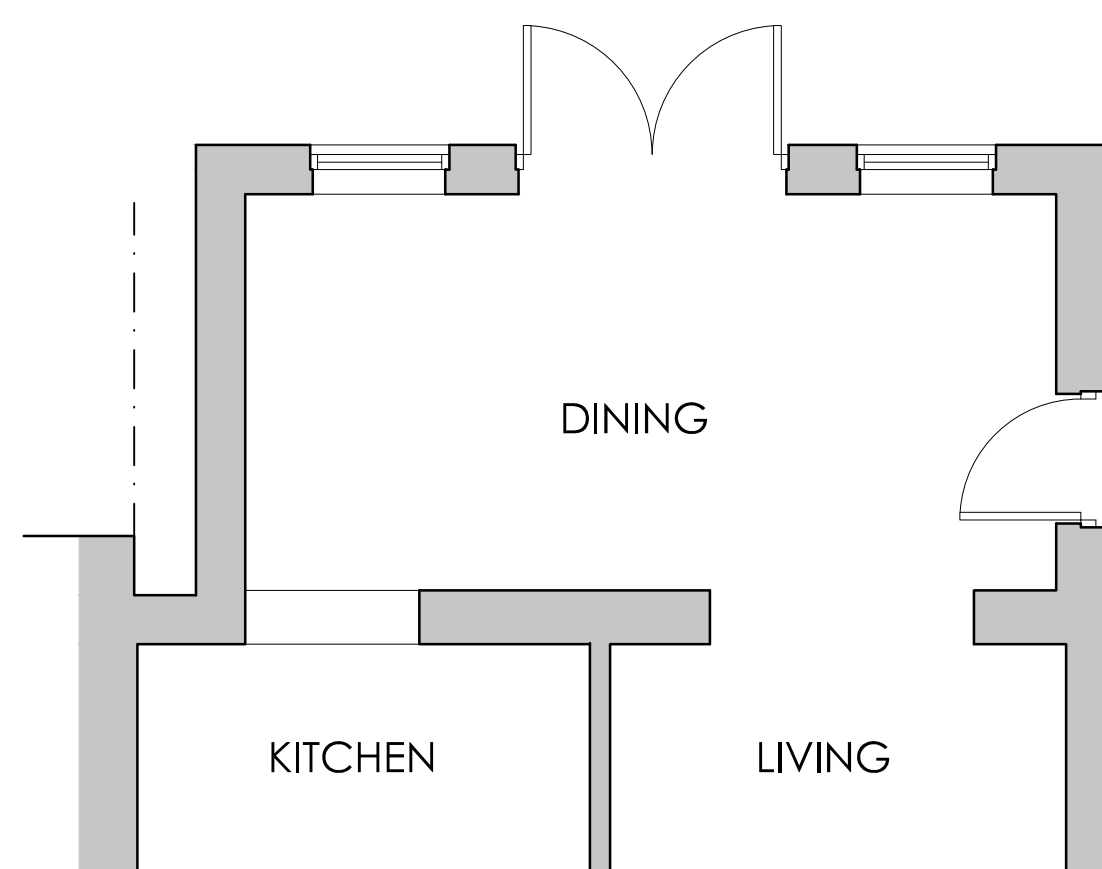

PROPOSED GROUND FLOOR PLAN
SCALE 1:50

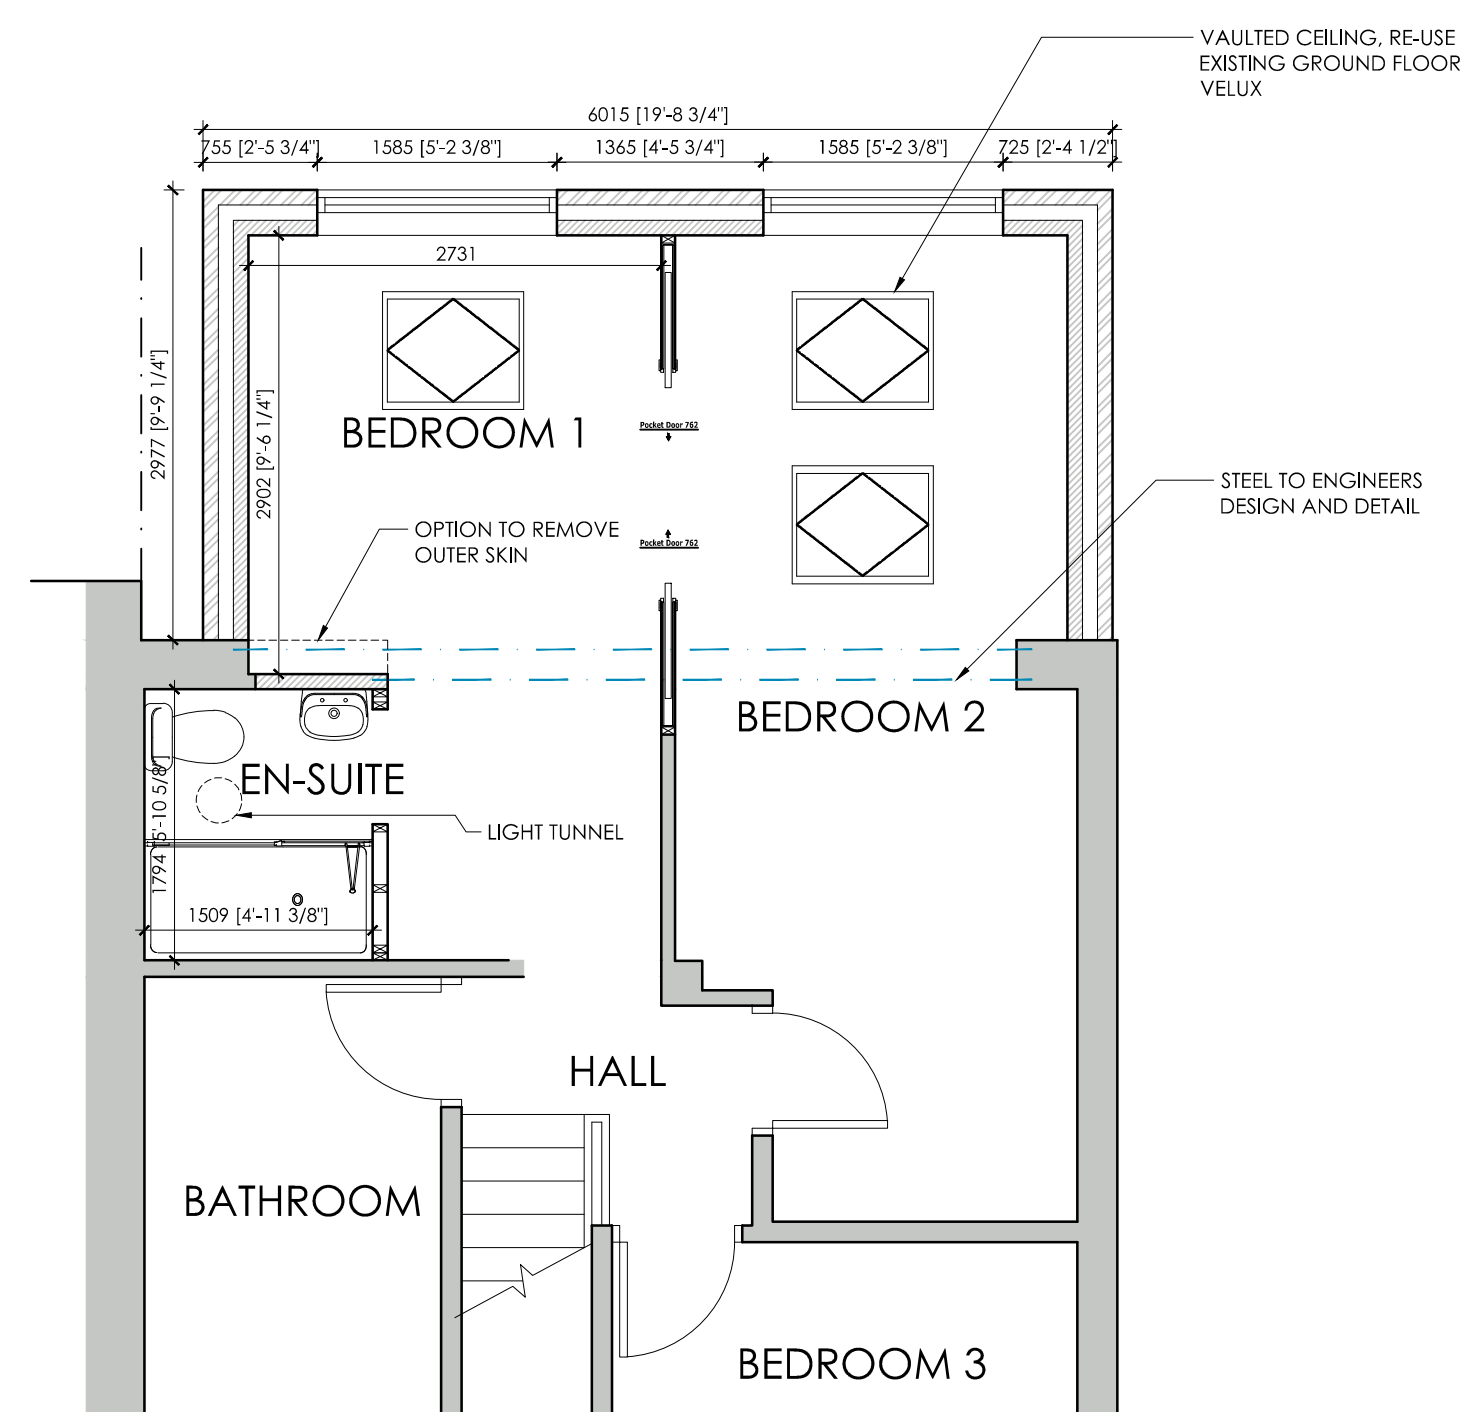

PROPOSED FIRST FLOOR PLAN
SCALE 1:50

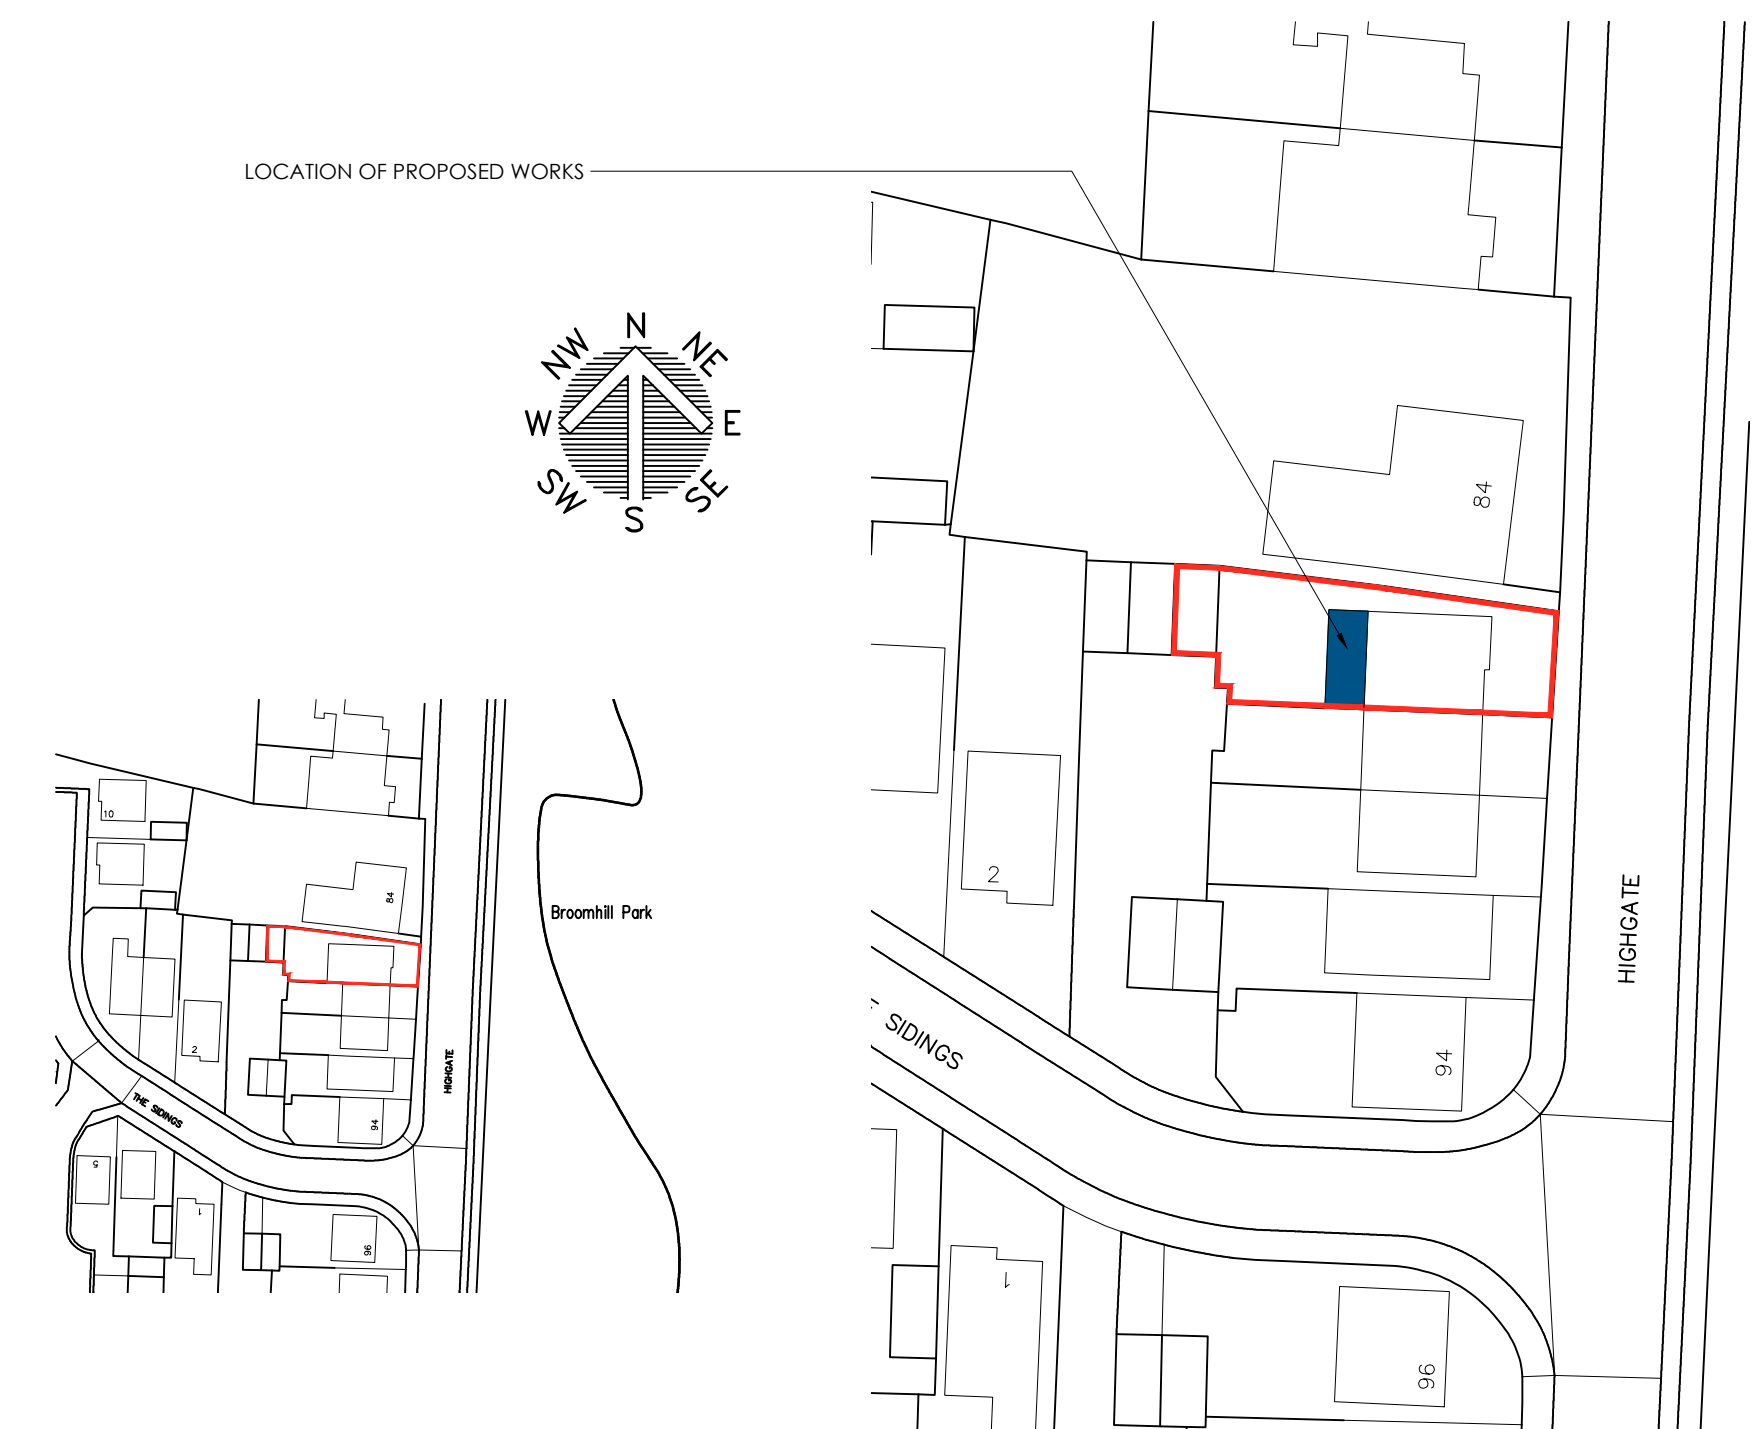

LOCATION PLAN
SCALE 1:1250

BLOCK PLAN
SCALE 1:500

 <div>WhiteAgus PARTNERSHIP</div>			OFFICE ONE, 34 VICTORIA ROAD, BARNLEY, S70 2BU			Phone: 01226 208482		
ARCHITECTURAL SERVICES						Email: info@whiteaguspartnership.co.uk Web: www.whiteaguspartnership.co.uk		
Project. PROPOSED EXTENSION AT 86 HIGHGATE, BROOMHILL BARNLEY, S73 0FH					Client. MRS J. HUGHES			
Drawing Title. PLANS AND ELEVATIONS					Date. JULY 2020		Scale. 1:50 & 1:100 @ A1	
					Ref. 20-059		Dwg. No. 01	Rev. A
Date	Suffix	Description			Date	Suffix	Description	
16/07/2020	A	REVISED TO CLIENTS REQUIREMENTS						