




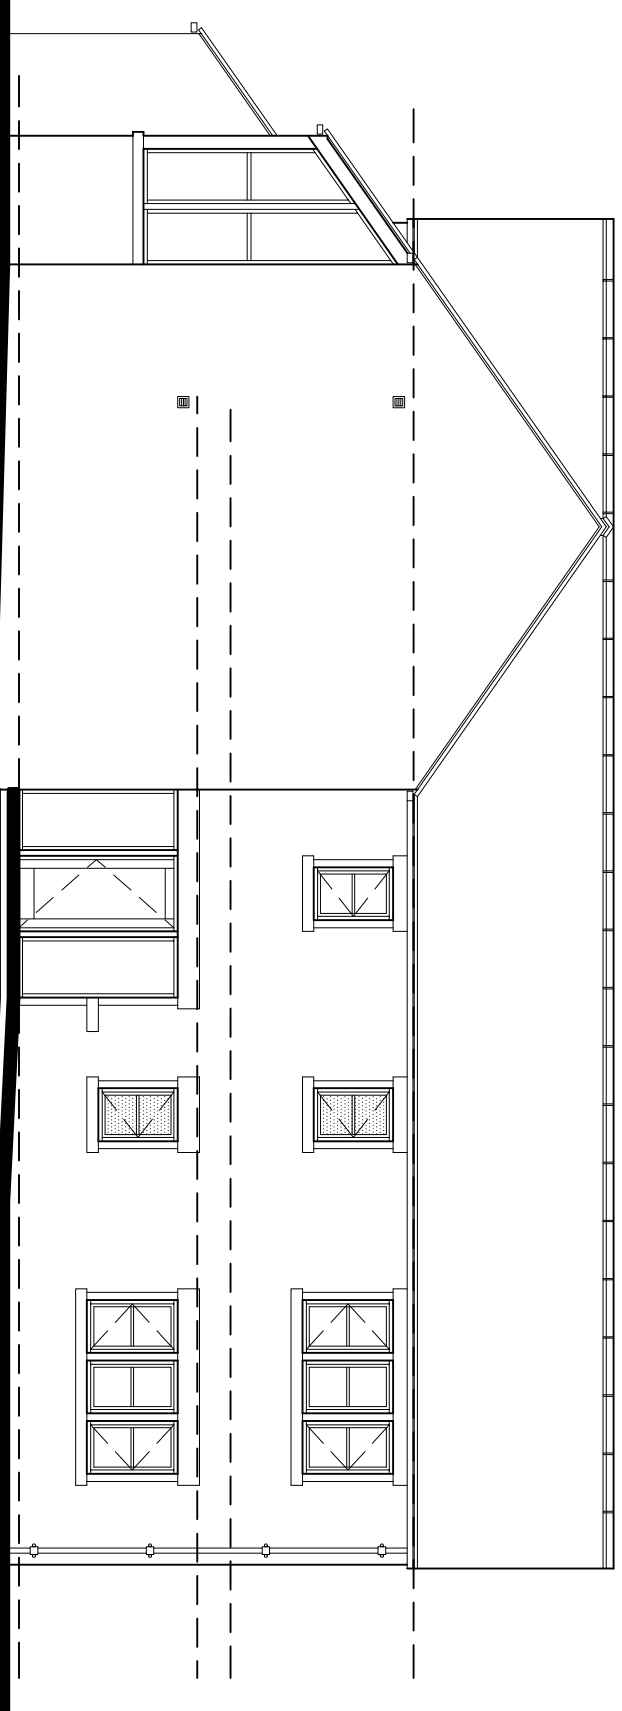


EXISTING SOUTH ELEVATION
Scale 1:100 @ A1

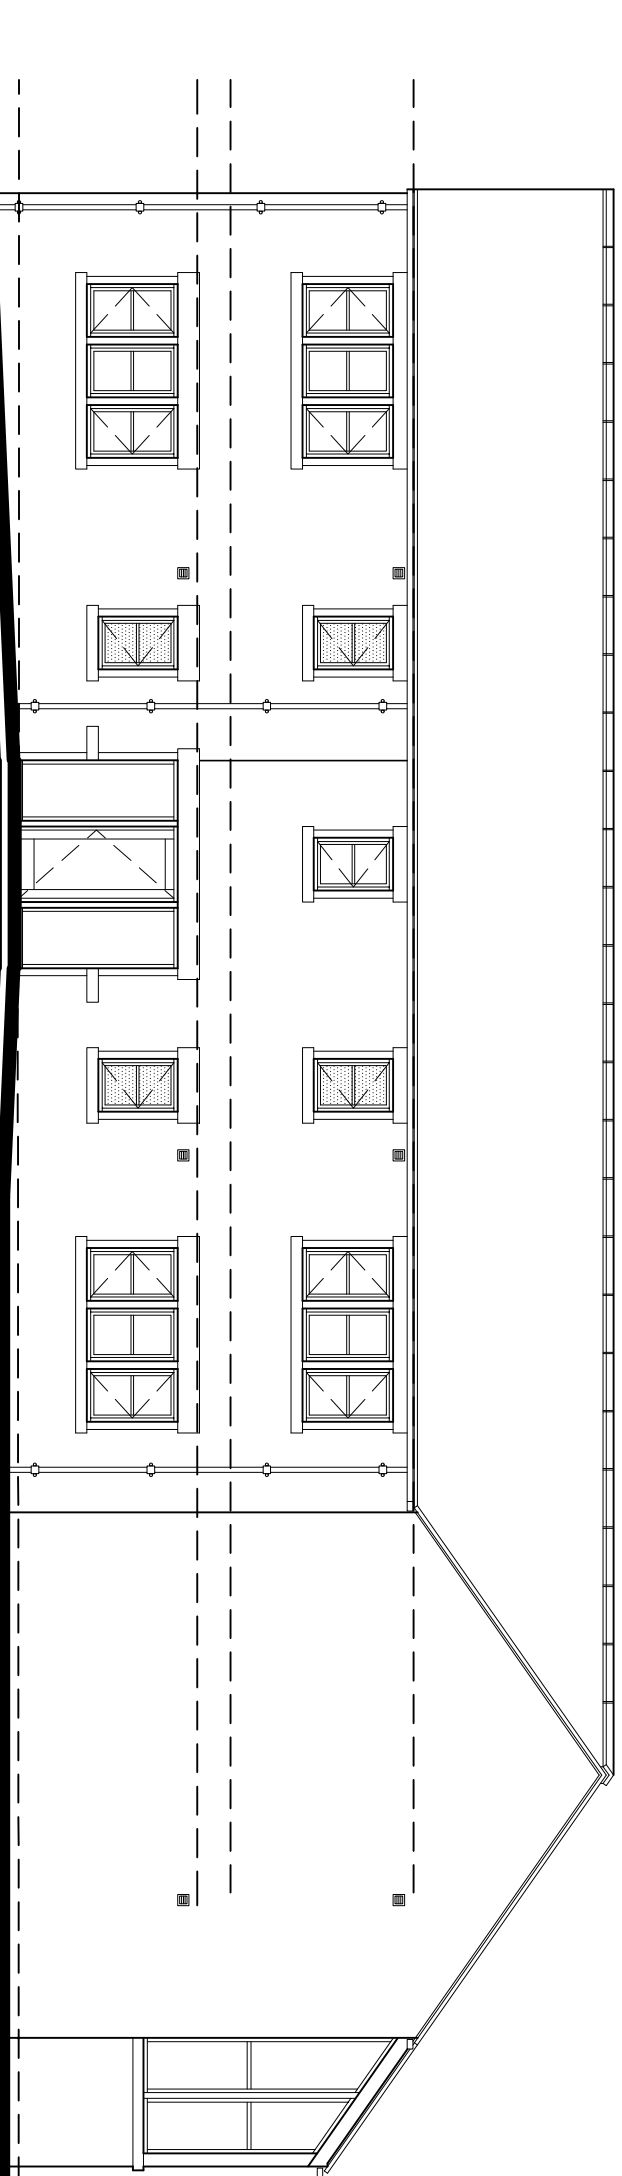


EXISTING EAST ELEVATION
Scale 1:100 @ A1

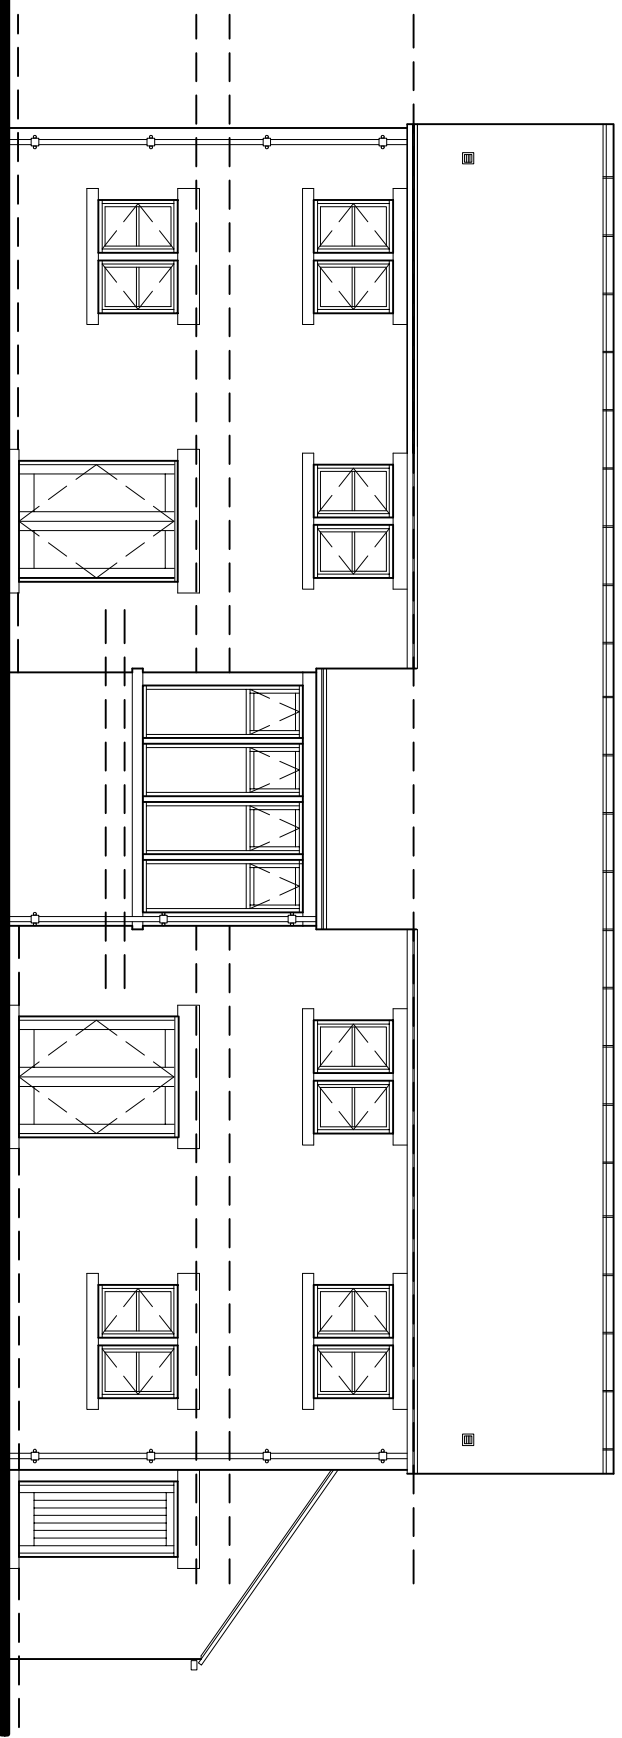


EXISTING NORTH ELEVATION
Scale 1:100 @ A1

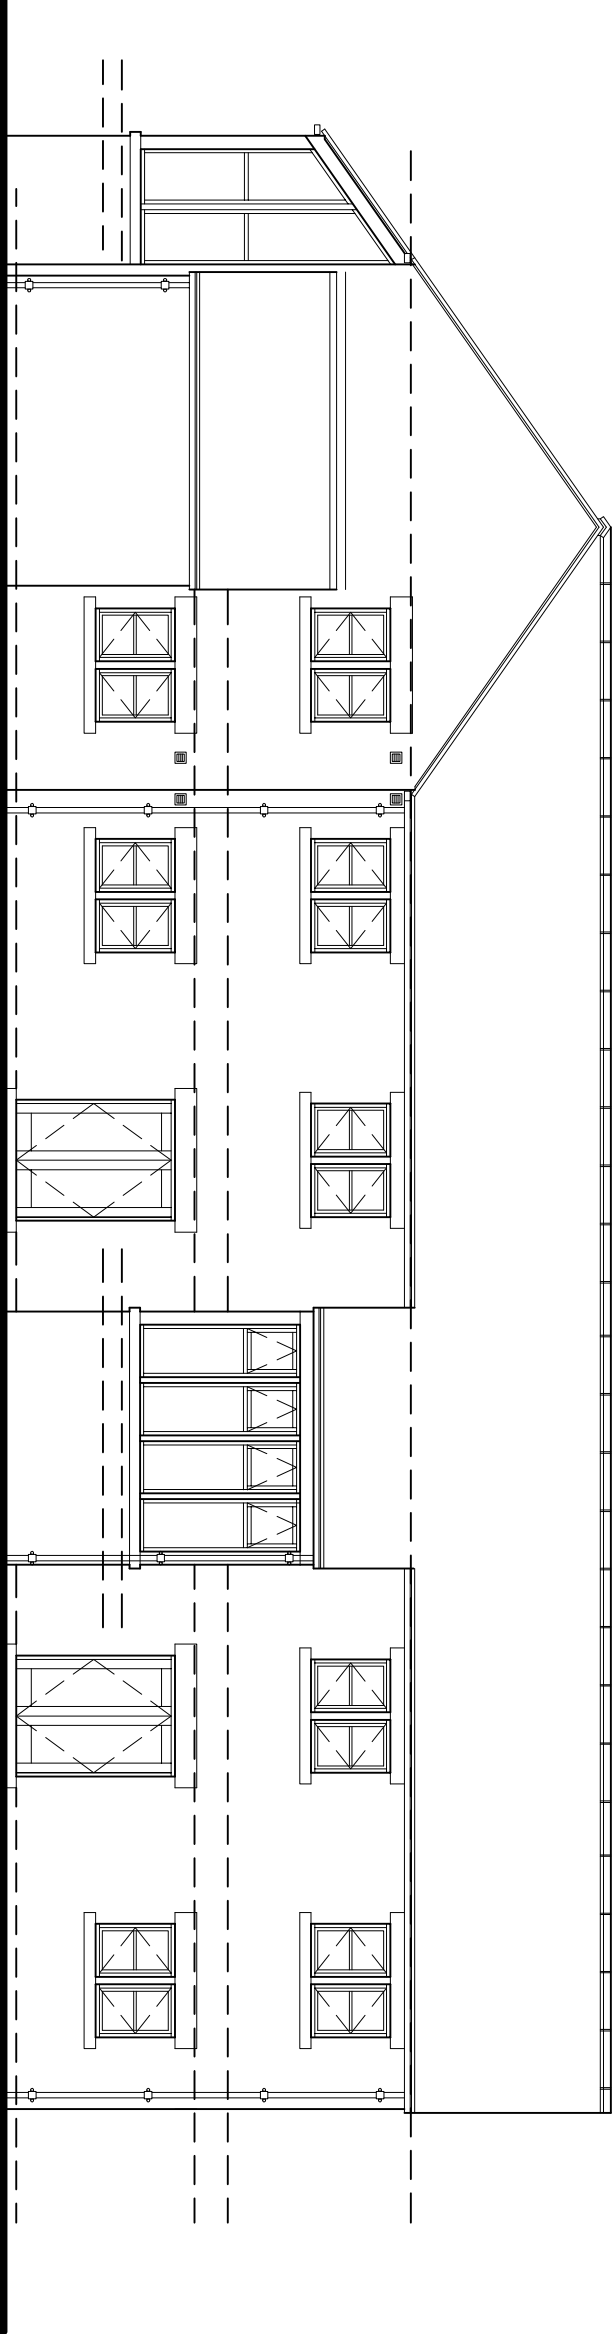

EXISTING WEST ELEVATION
Scale 1:100 @ A1

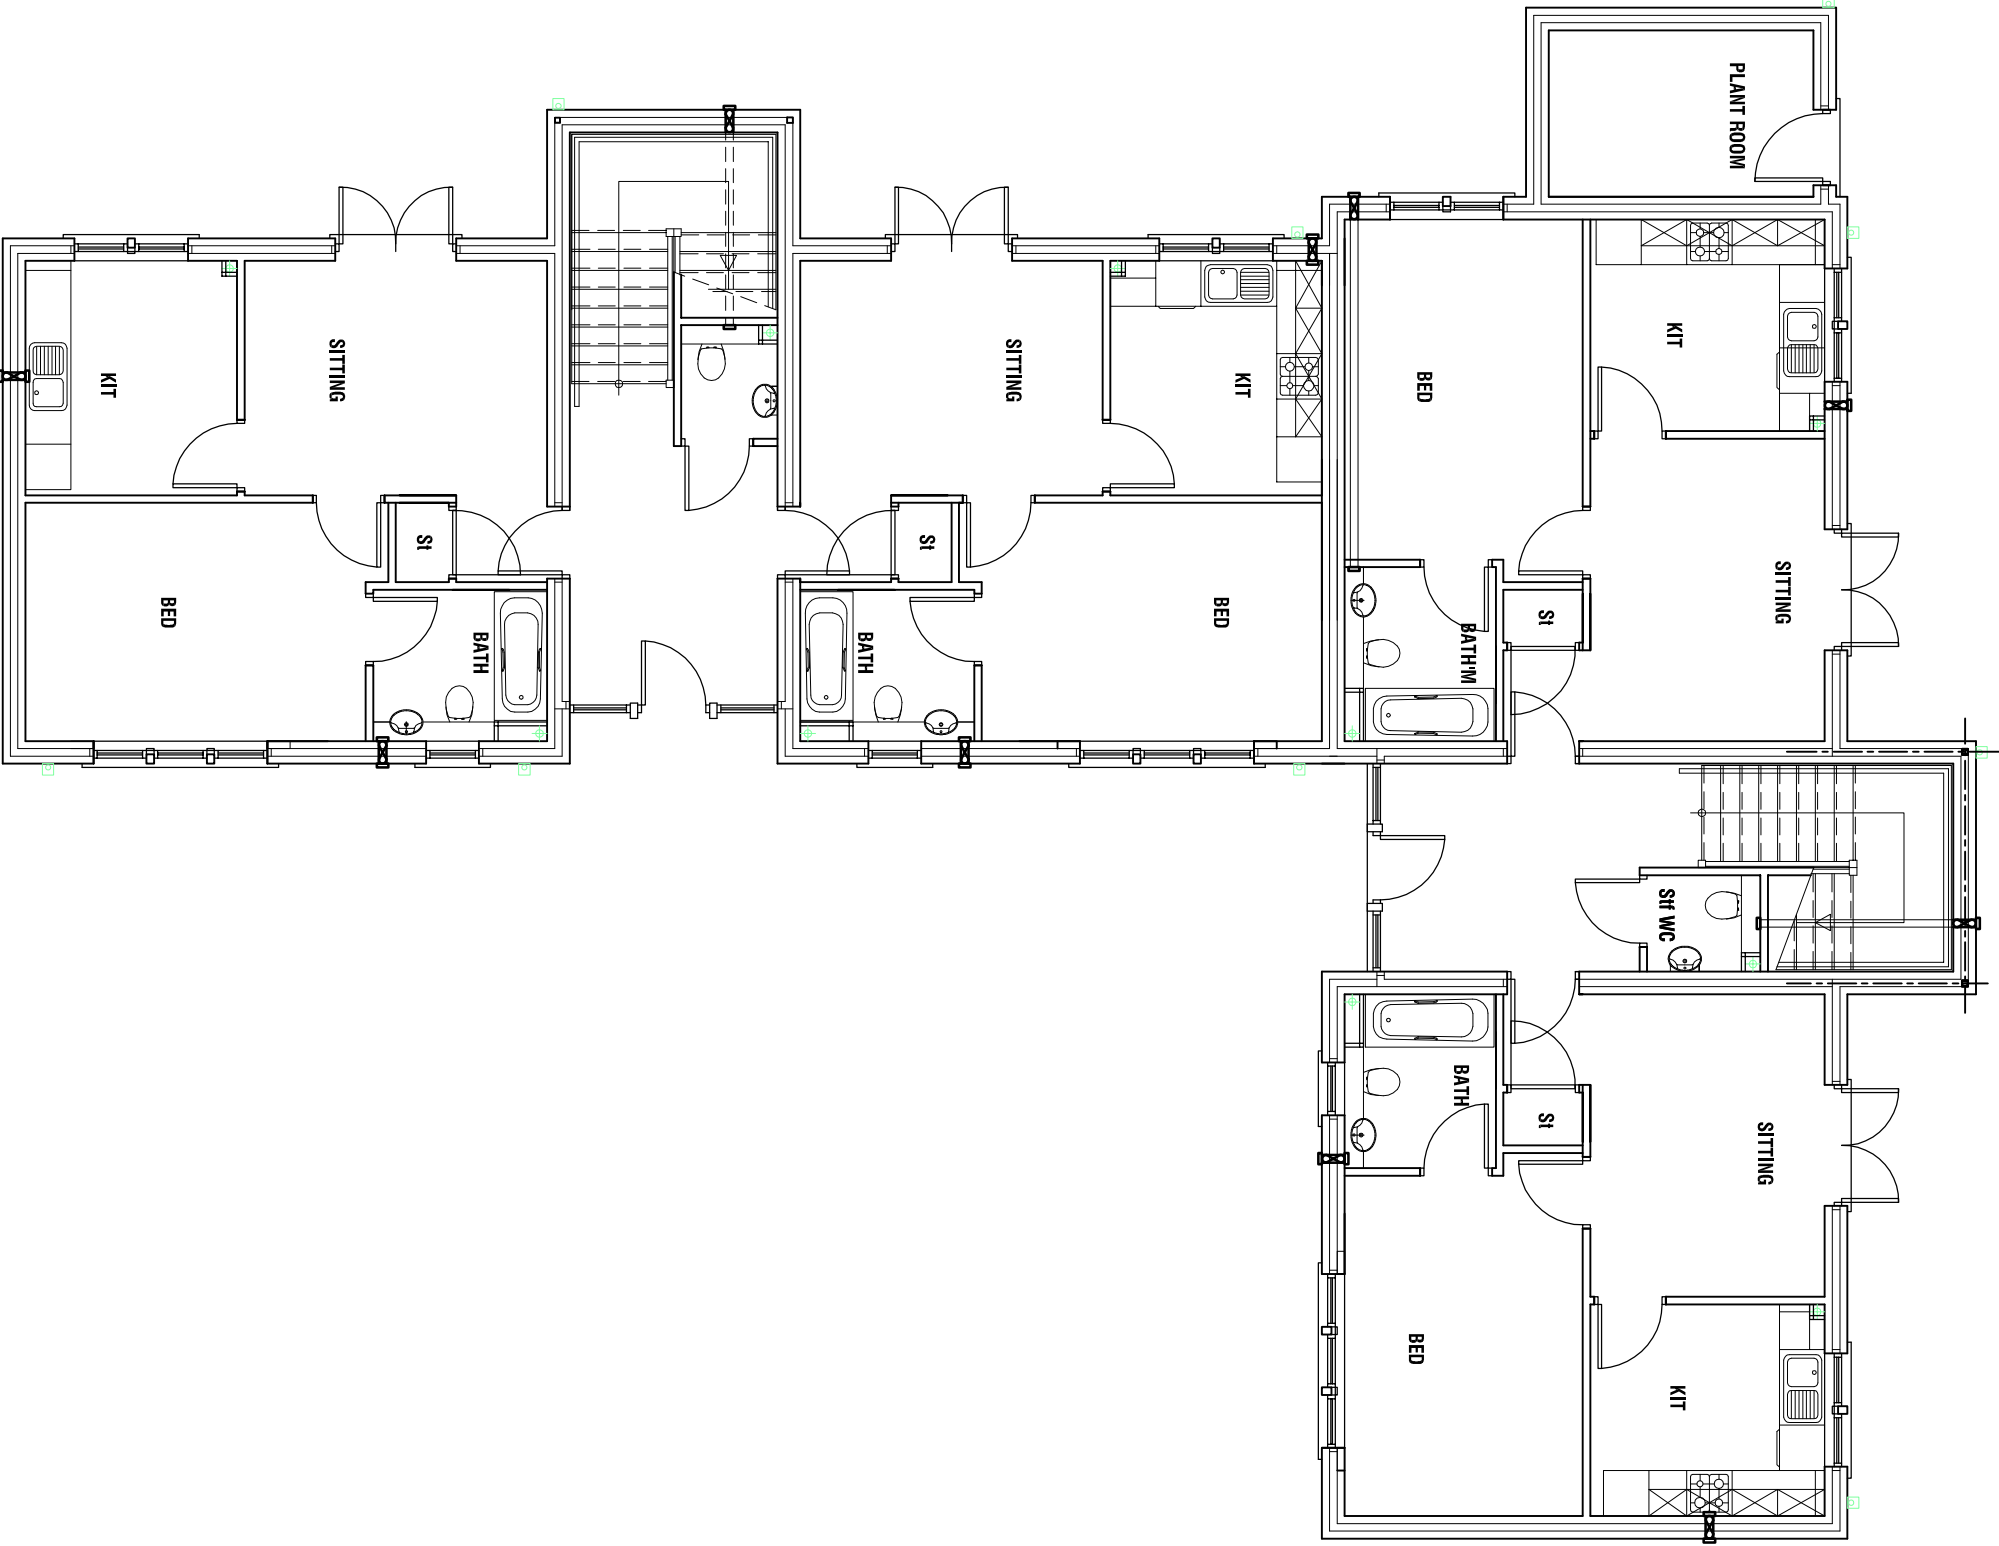

EXISTING GROUND FLOOR LAYOUT
Scale 1:100 @ A1

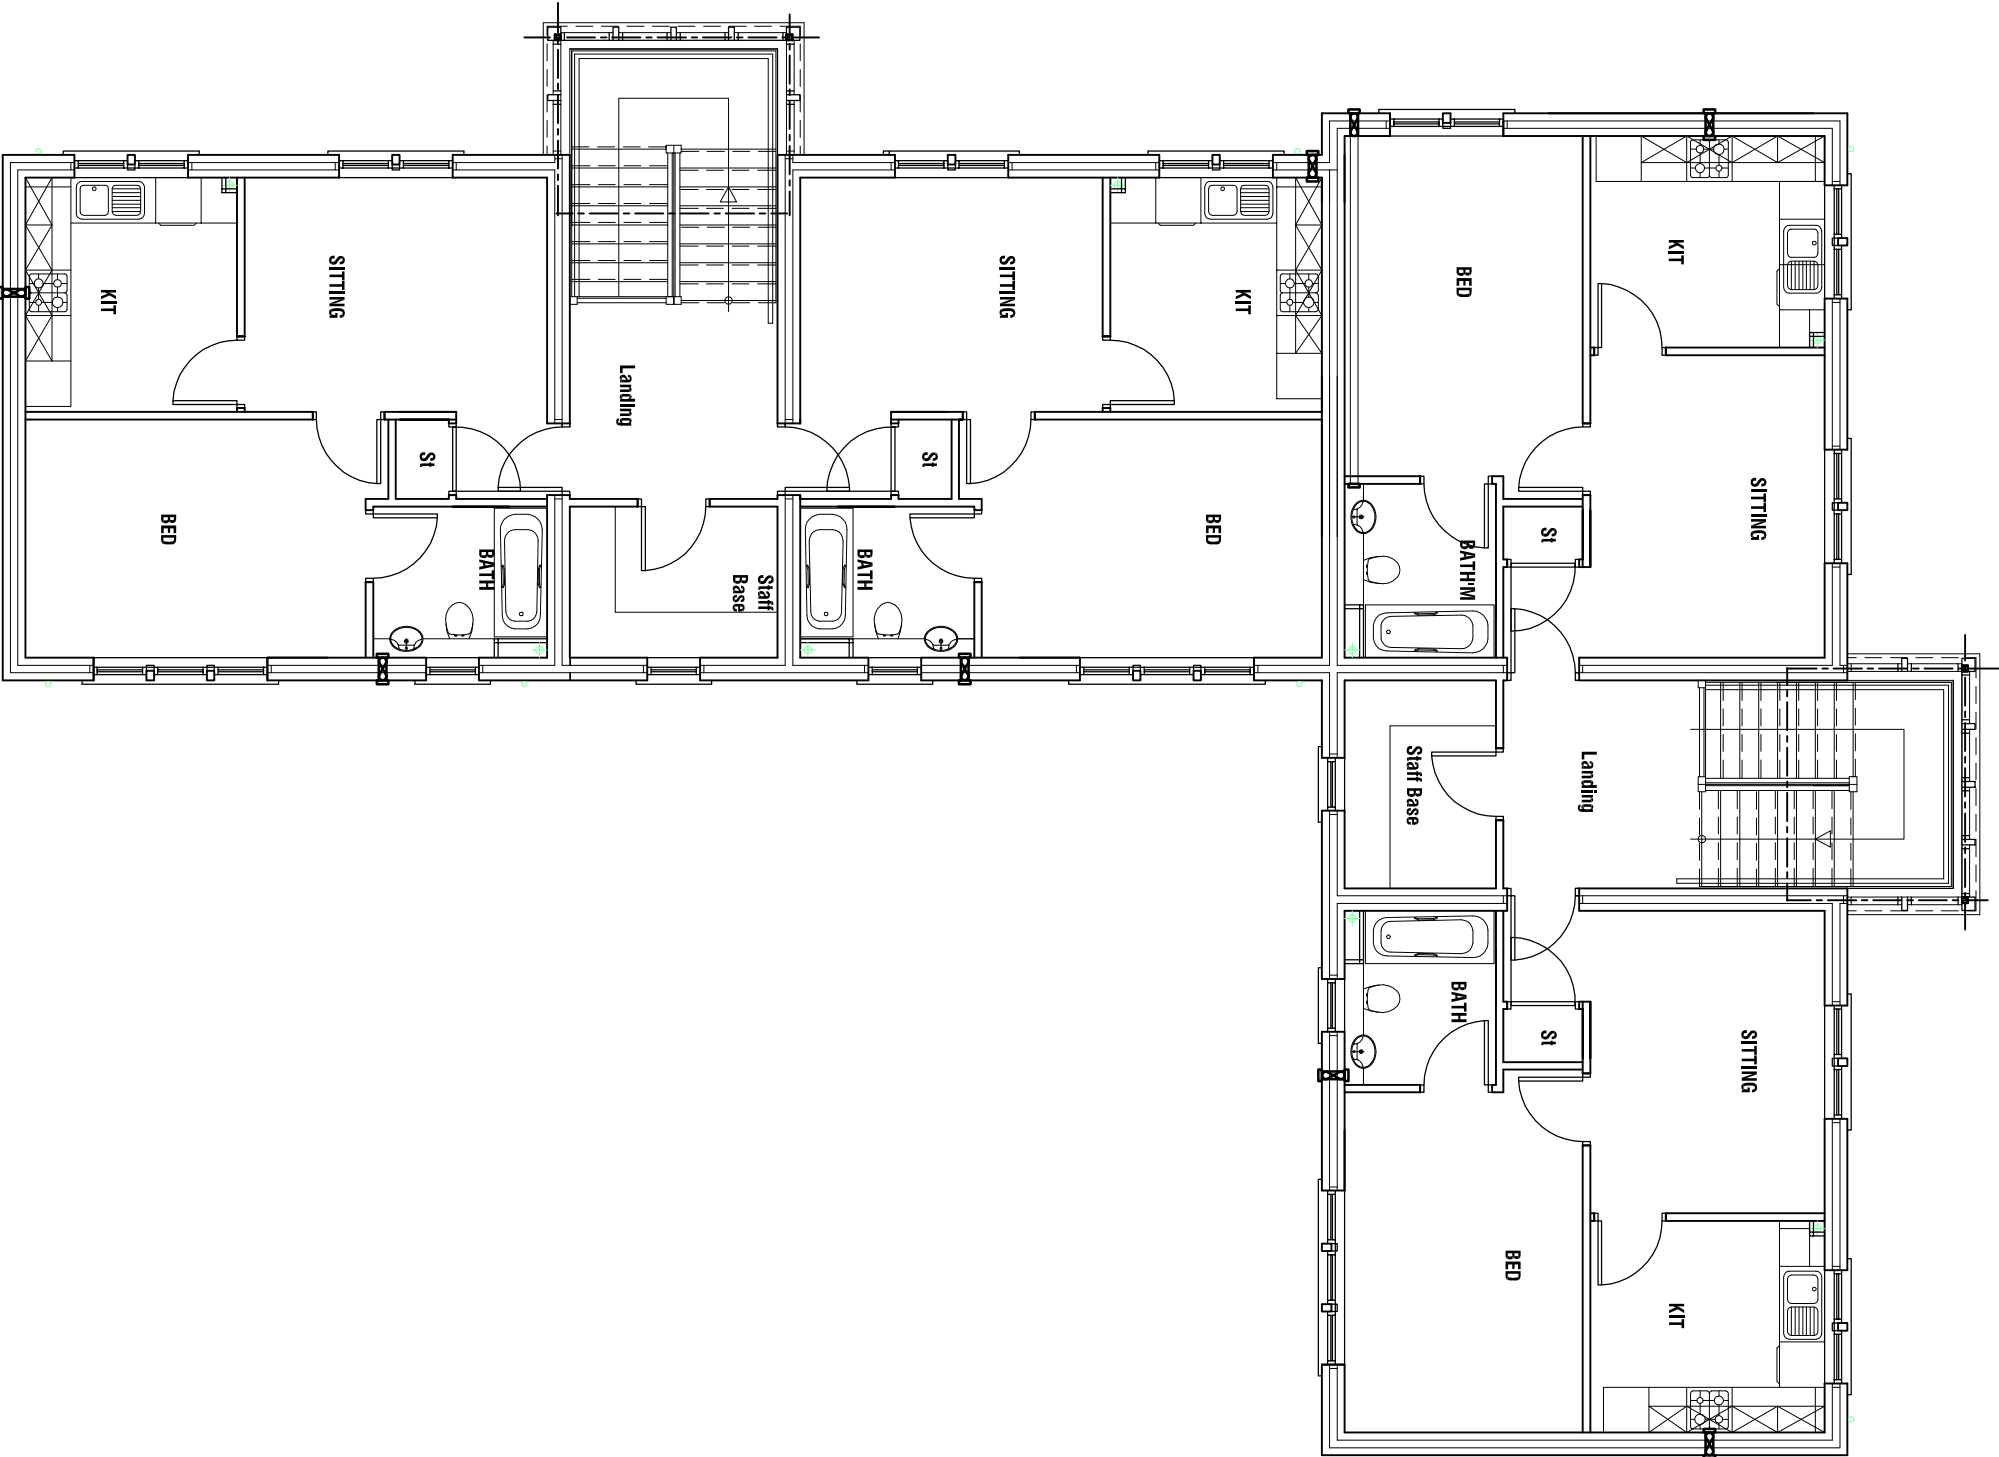

EXISTING FIRST FLOOR LAYOUT
Scale 1:100 @ A1

This drawing has been produced for PLANNING purposes only and should not be used for construction purposes. It is the responsibility of the client to ensure that the drawing is used for the correct purpose. The drawing may be subject to amendment whilst seeking approvals from the Local Authority. Work undertaken prior to consent is done so at clients risk. Any surveyed information incorporated into this drawing should be guaranteed as accurate. The client is responsible for ensuring that the drawing is used for the correct purpose. Do NOT Scale from this drawing. If in doubt Ask. This drawing and associated to the property of building link design ltd and should not be used by any other third party without express consent from the company. Site boundaries taken from Ordnance Survey plan and are not to be used for legal purposes.

PLANNING STATUS



Project
PROPOSED STAFF STATIONS
LOW LAITHES VILLAGE
OLD FARM LANE
BARNSLEY, S73 8SU

Drawing
EXISTING LAYOUTS & ELEVATIONS
TO WENTWORTH

date 07/13 drawn D.O. checked S.M.
scale as shown @ A1 drawer no 2337-05 dwg no

buildinglinkdesign

15 Thomas Road, Doncaster, DN1 2HG
Tel: 01402 324199 Fax: 01402 730566
Email: info@buildinglinkdesign.co.uk
www.buildinglinkdesign.co.uk
Building Link Design Limited
Company reg. 4377549

bld ARCHITECTS