

DISCLAIMERS & NOTES

THIS DRAWING IS ISSUED FOR THE SOLE AND EXCLUSIVE USE OF THE NAMED RECIPIENT. DISTRIBUTION TO ANY THIRD PARTY IS ON THE STRICT UNDERSTANDING THAT NO LIABILITY IS ACCEPTED BY GHD FOR ANY DISCREPANCIES, ERRORS OR OMISSIONS THAT MAY BE PRESENT, AND NO GUARANTEE IS OFFERED AS TO THE ACCURACY OF THE INFORMATION SHOWN.

GENERAL:

- DO NOT SCALE FROM THIS DRAWING.
- ALL DIMENSIONS ARE IN MILLIMETRES (mm) & ALL LEVELS ARE IN METRES (m) AOD, UNLESS STATED OTHERWISE.
- ALL DIMENSIONS AND LEVELS TO BE CHECKED ON SITE AND ANY DISCREPANCIES SHOULD BE REPORTED TO GHD.
- THIS DOCUMENT IS TO BE READ IN CONJUNCTION WITH ALL RELEVANT PROJECT STANDARDS AND SPECIFICATIONS.
- ACCESS TO LAND WILL BE AGREED BY YORKSHIRE WATER. CONFIRMATION MUST BE RECEIVED PRIOR TO ENTRY.
- LEVEL OF KIOSK SLAB T.B.C. AWAITING ENVIRONMENT AGENCY DATA FOR FLOOD LEVEL.



PROPOSED DEVELOPMENT REQUIRED PLANNING PERMISSION
AREA = 102.2m²

REFERENCE DRAWINGS

CHE02-GHD-WWT-COF-DR-C-1005 - SITE LAYOUT

THIS DRAWING TO BE REPRODUCED IN COLOUR

P02	UPDATED FOR COMMENTS	RP	HA	NP	02/12/2021
P01	FOR INFORMATION	AH	HA	NP	11/11/2021
Status Rev:	Description:	Drawn	Check	App'd	Output Date


Construction Date:

Originator / Partner / OEM Ref:

Kemada
PROJECT & CONTRACT SERVICES
Protec House, Crompton Road
Bosston, Derbyshire, DE7 4BG
Tel: +44(0)1332 325050
E-mail: sales@kemada.co.uk
Website: www.kemada.co.uk



Thornton Science Park, Phol Lane,
Ince, Chester, CH2 4NU, United Kingdom
Tel: +44 (0)1244 621 266
Email: UKmail@ghd.com
Website: www.ghd.com

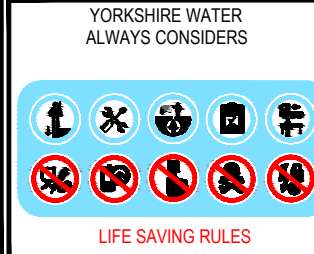

Client:



Yorkshire Water Services Ltd
Western House,
Western Way,
Halifax Road,
Bradford,
BD6 2SZ

Framework:	Work Stream:
YW Batch ID / Project Code:	YW Solution ID:

Site:
CHEESE BOTTOM WwTW

OS Grid Reference:


DAZ or DMA References:

Drawing Title:
PLANNING LAYOUT

Original Design / OEM Reference:	Size:	Scale:
12551182	A1	1 : 100
Status Description:	Status:	Revision:
FOR INFORMATION	S4	P02
Drawing Number:	CHE02 - GHD - WWT - COF - DR - C - 1001	


SITE LAYOUT

Scale 1:100

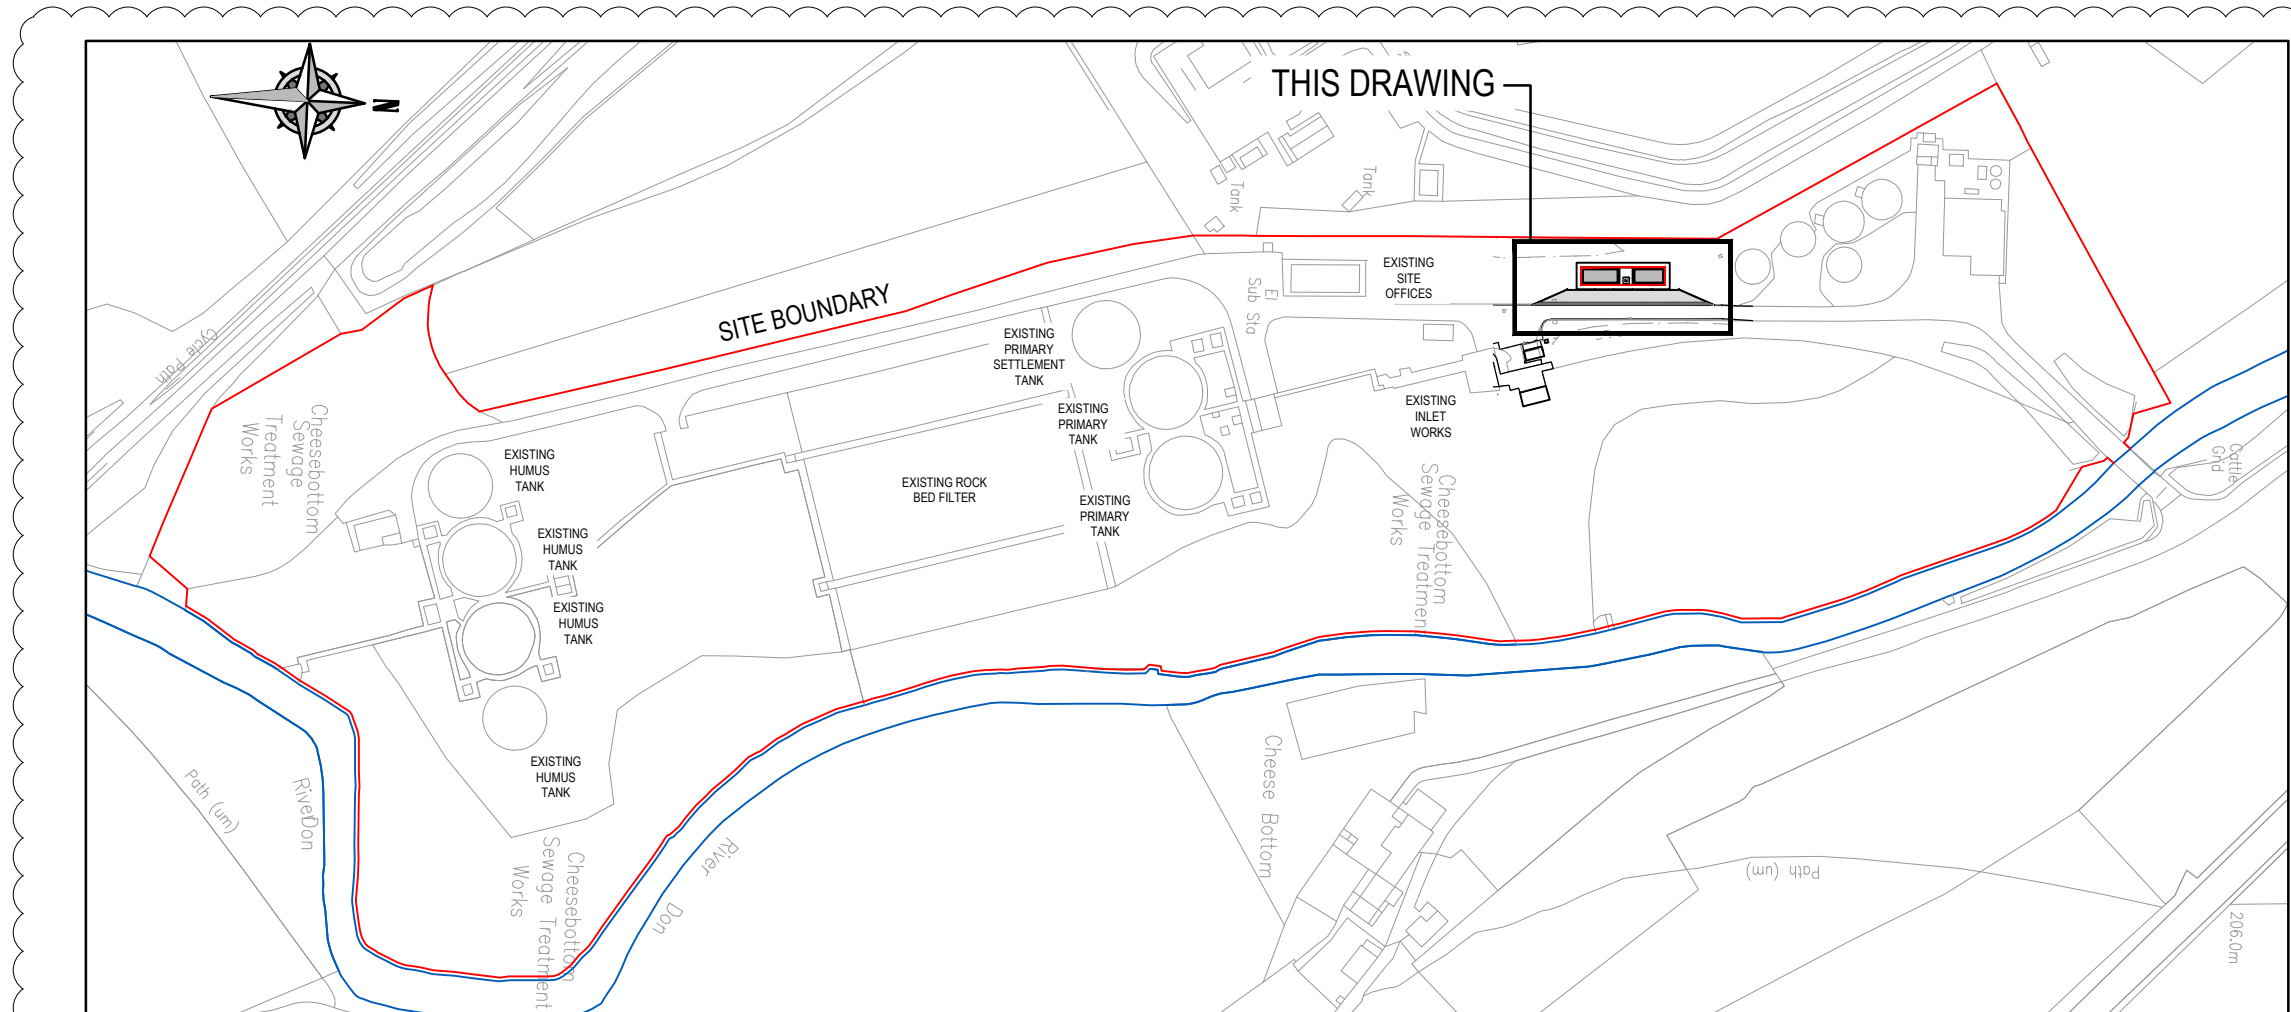


KEY PLAN

SCALE 1:2000

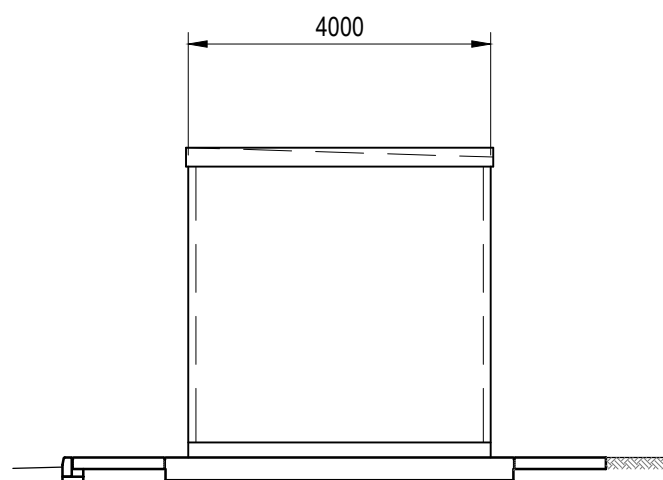


NORTH ELEVATION
(PROPOSED CAUSTIC DOSING KIOSK)

Scale 1:100

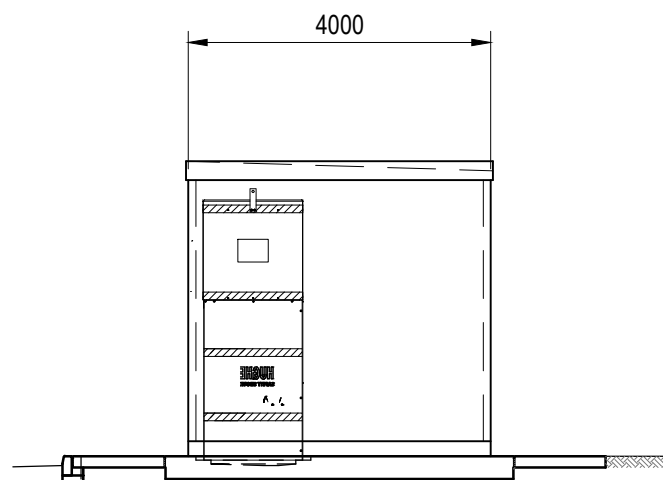


NORTH ELEVATION
(PROPOSED FERRIC DOSING KIOSK)

Scale 1:100

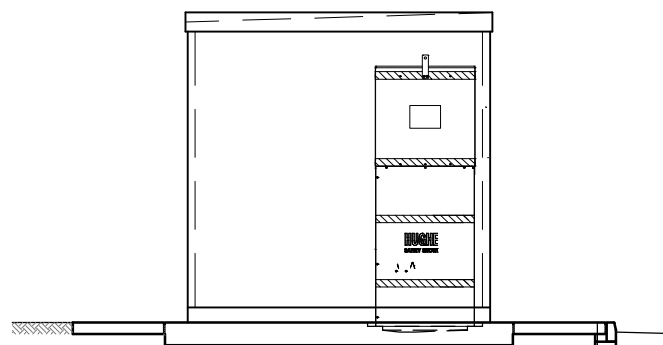

SOUTH ELEVATION
(PROPOSED CAUSTIC DOSING KIOSK)

Scale 1:100

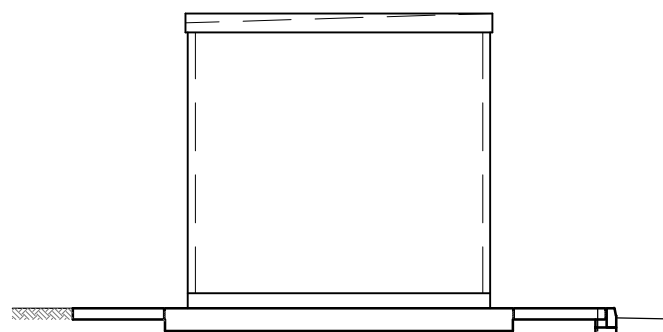


SOUTH ELEVATION
(PROPOSED FERRIC DOSING KIOSK)

Scale 1:100




SCALE 1:100 AT ORIGINAL SIZE

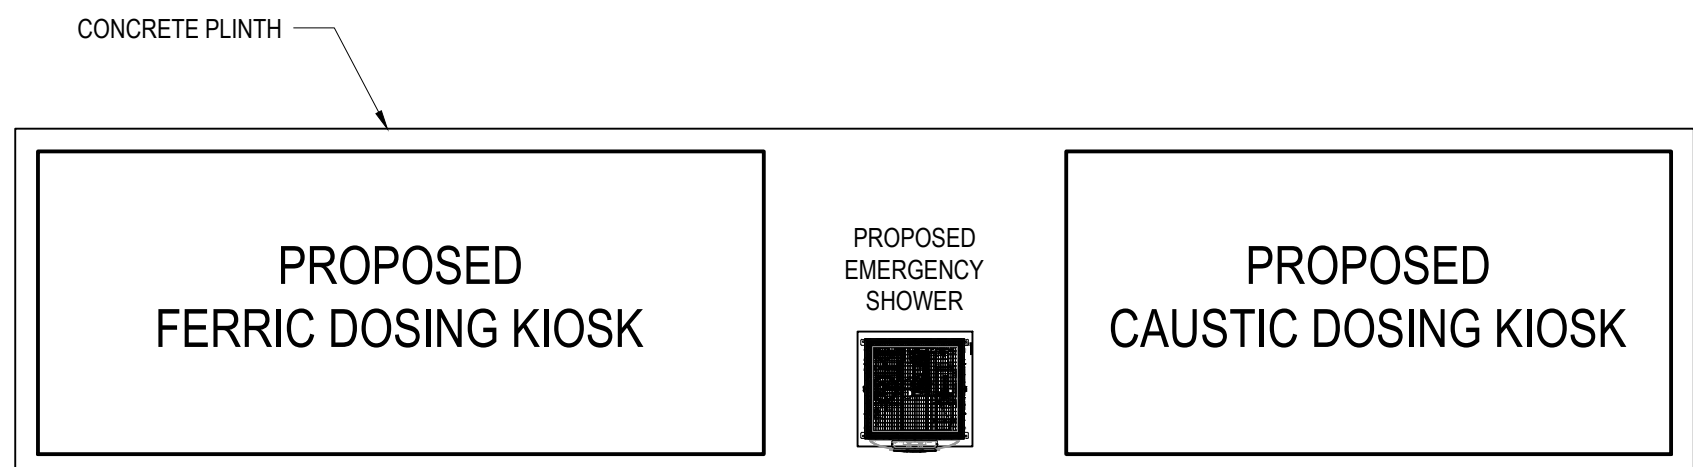


PLAN

Scale 1:100

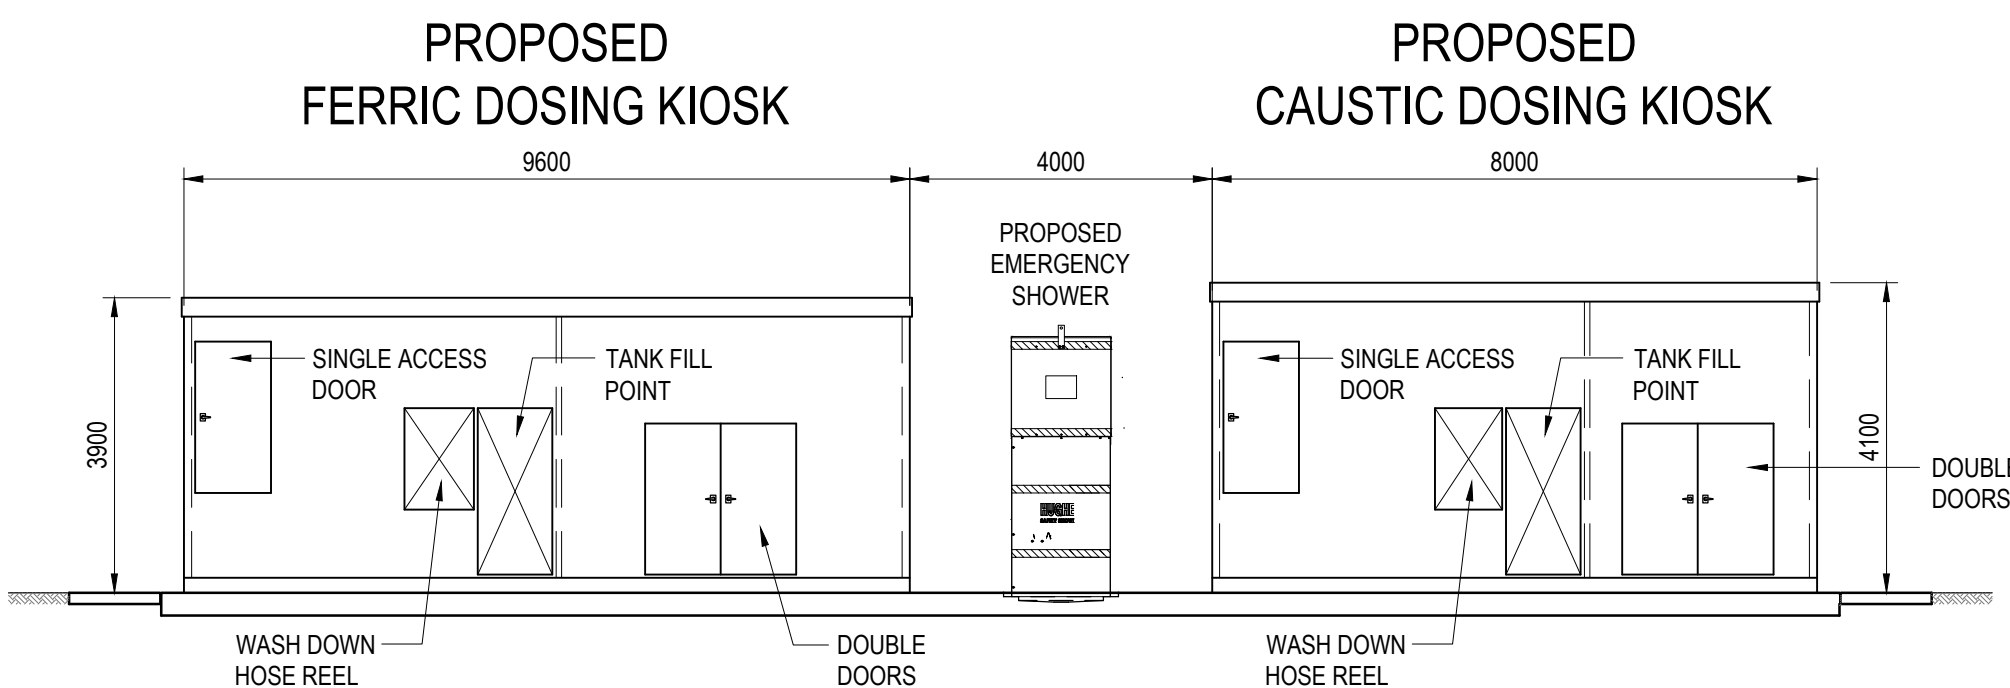

EAST ELEVATION

Scale 1:100

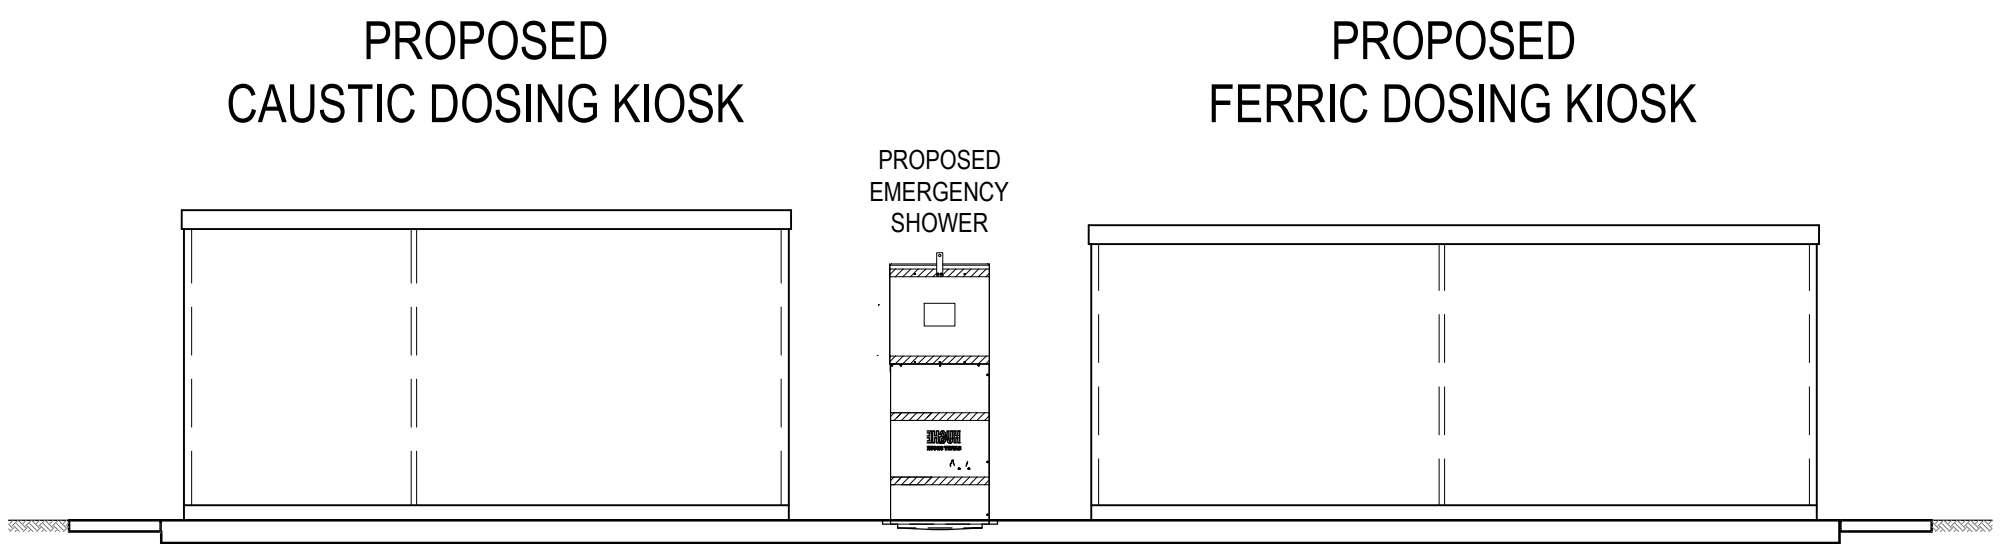

WEST ELEVATION

Scale 1:100