



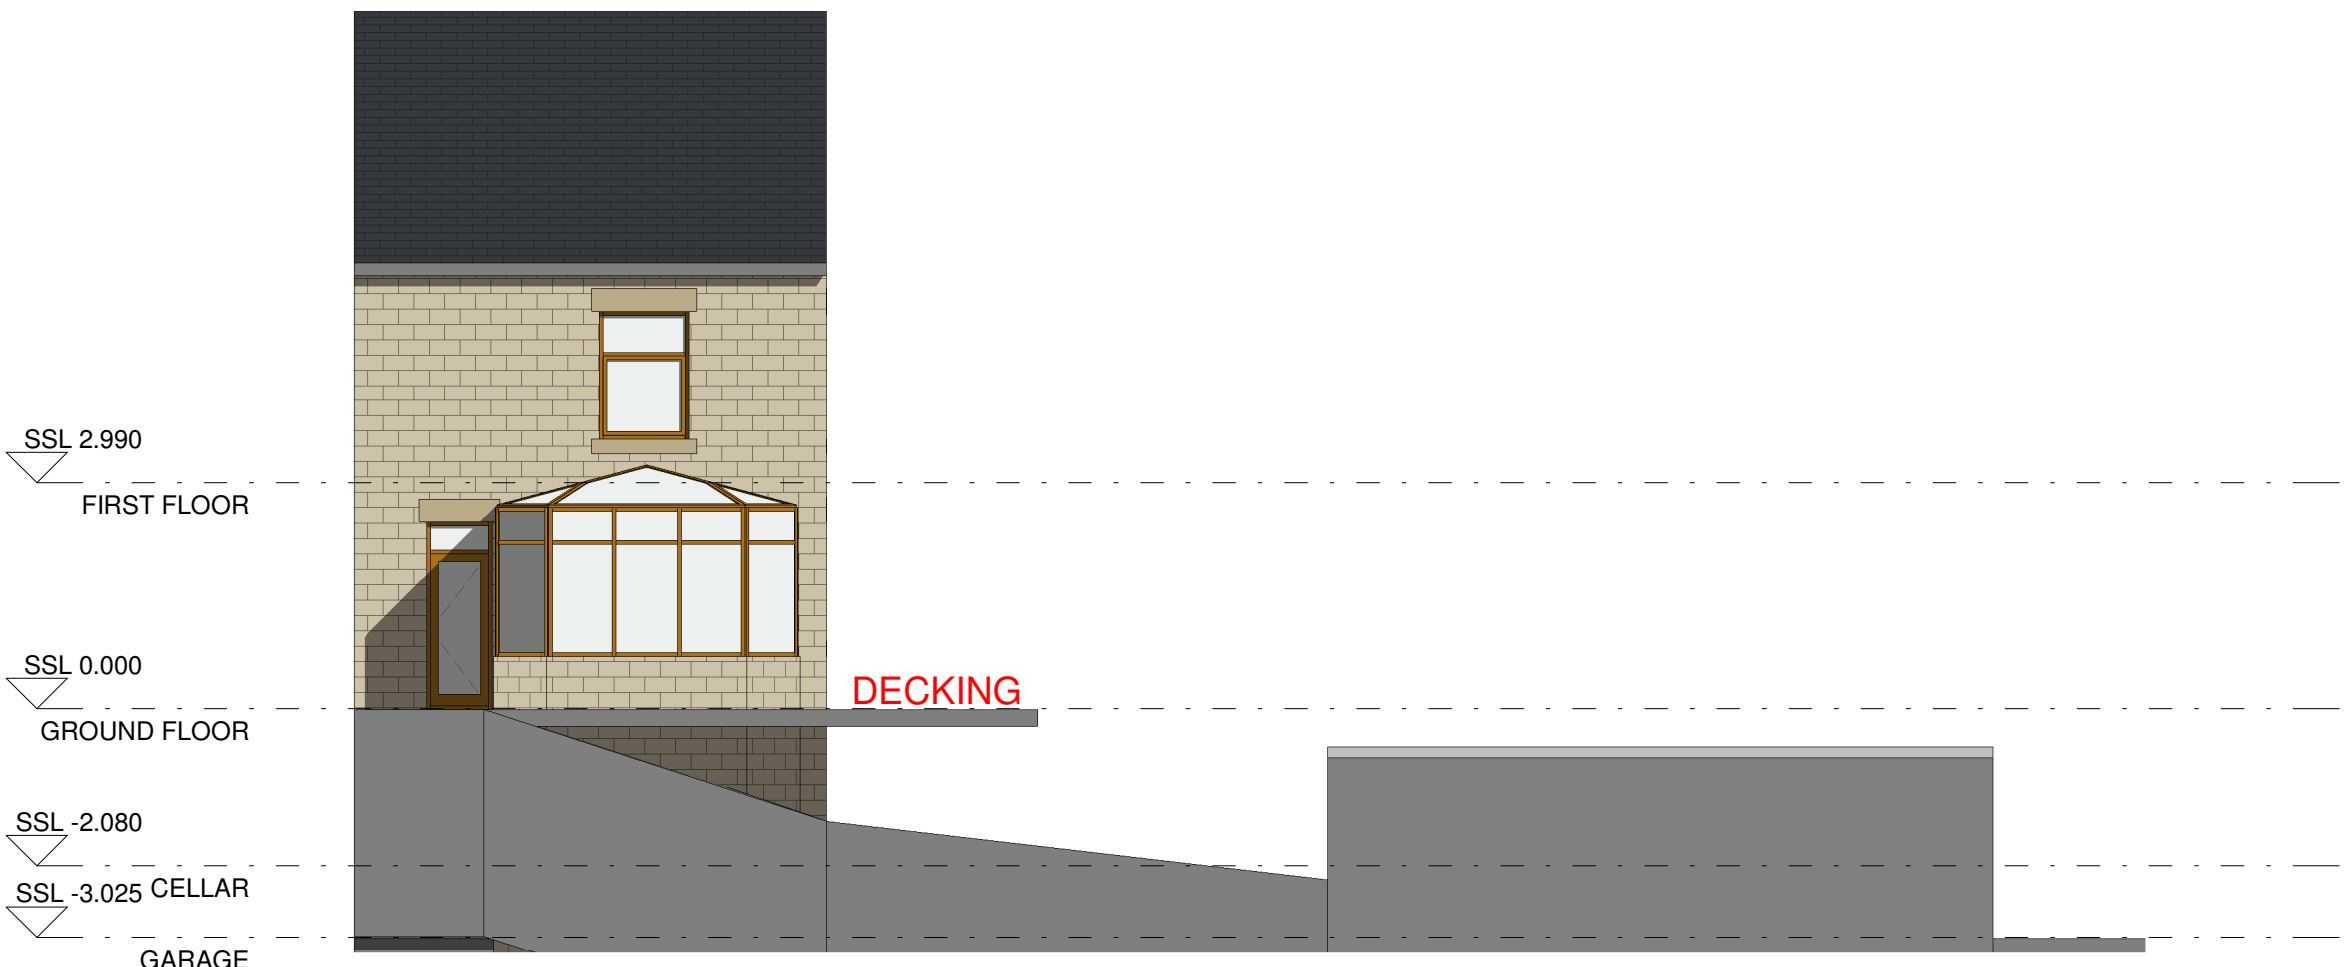


NORTH ELEVATION
1 : 100

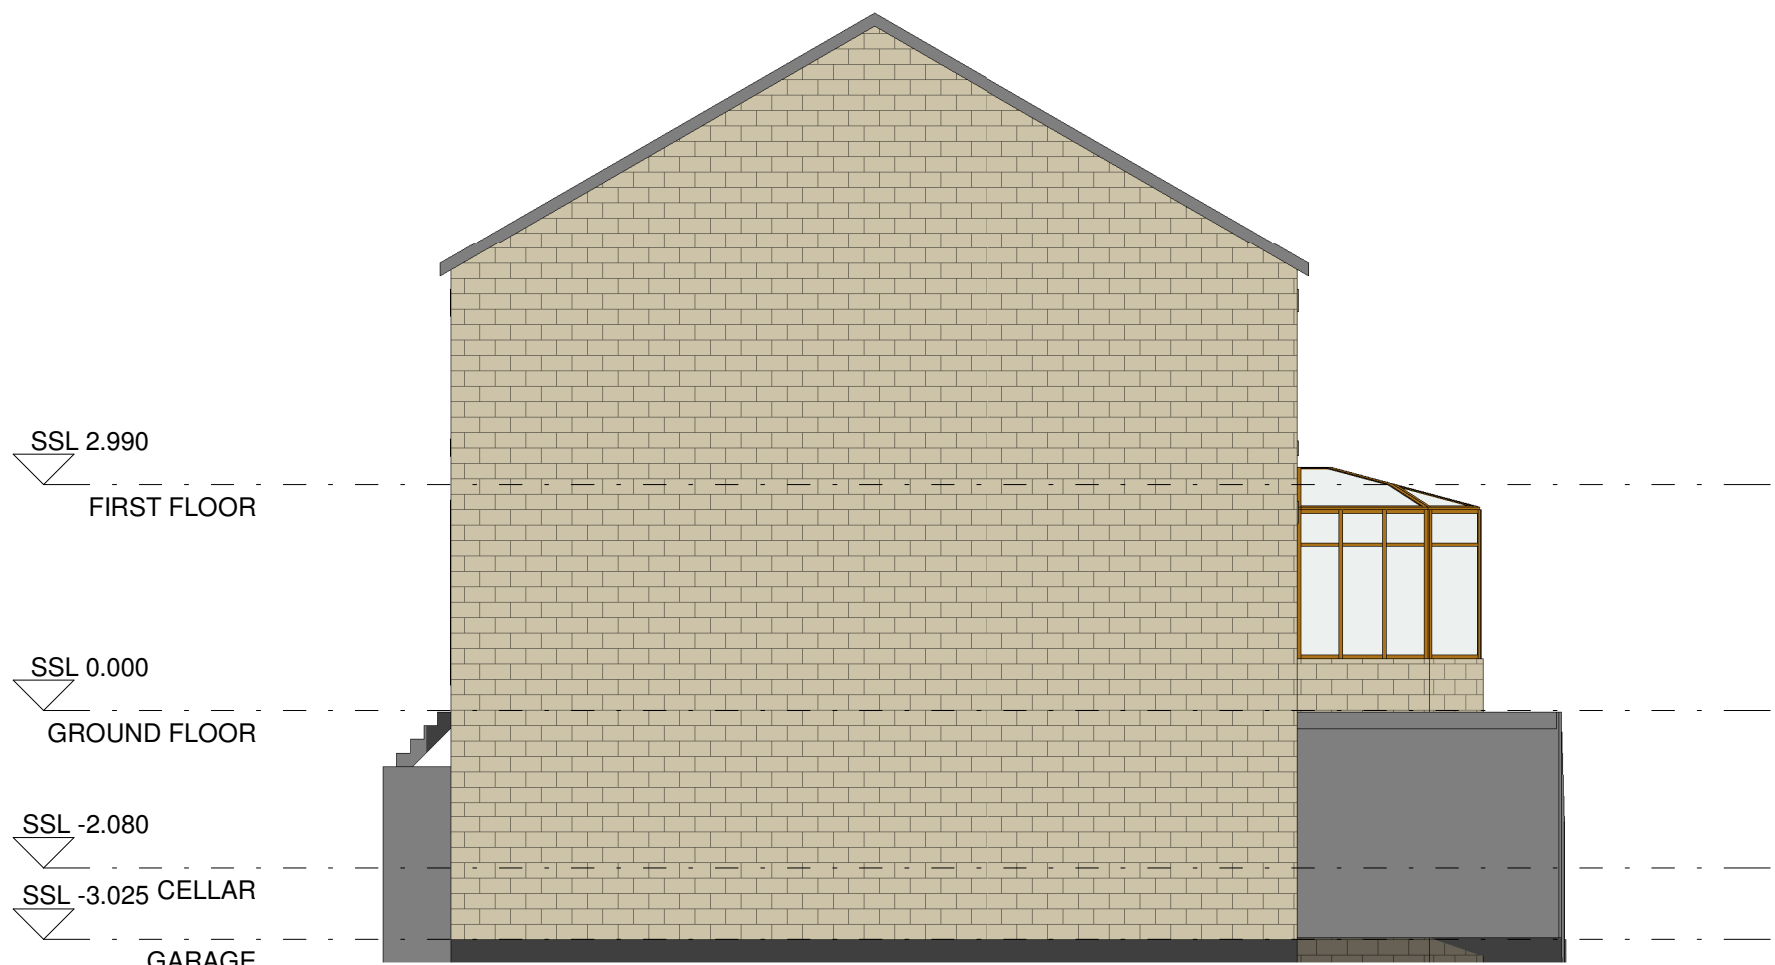


EAST ELEVATION
1 : 100



SOUTH ELEVATION
1 : 100

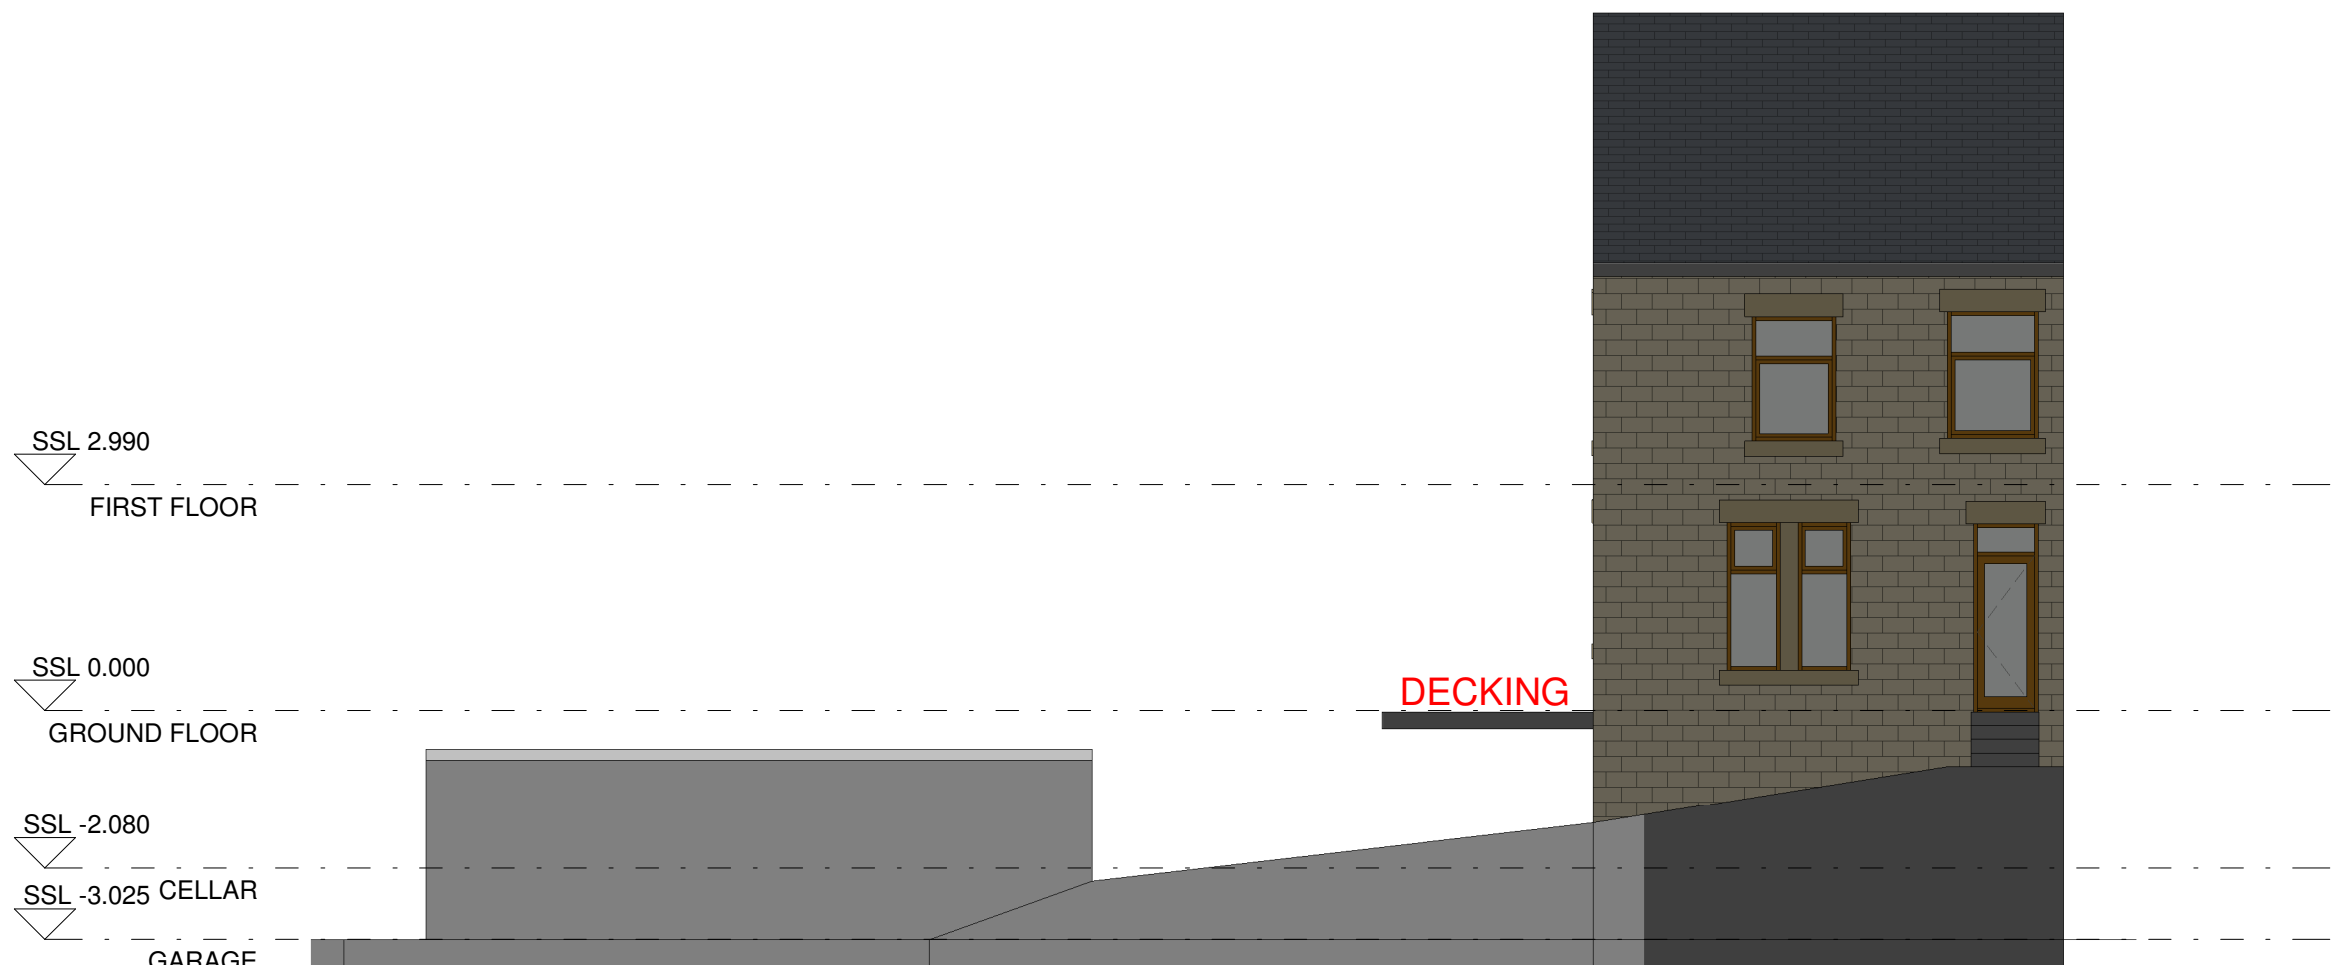

WEST ELEVATION
1 : 100

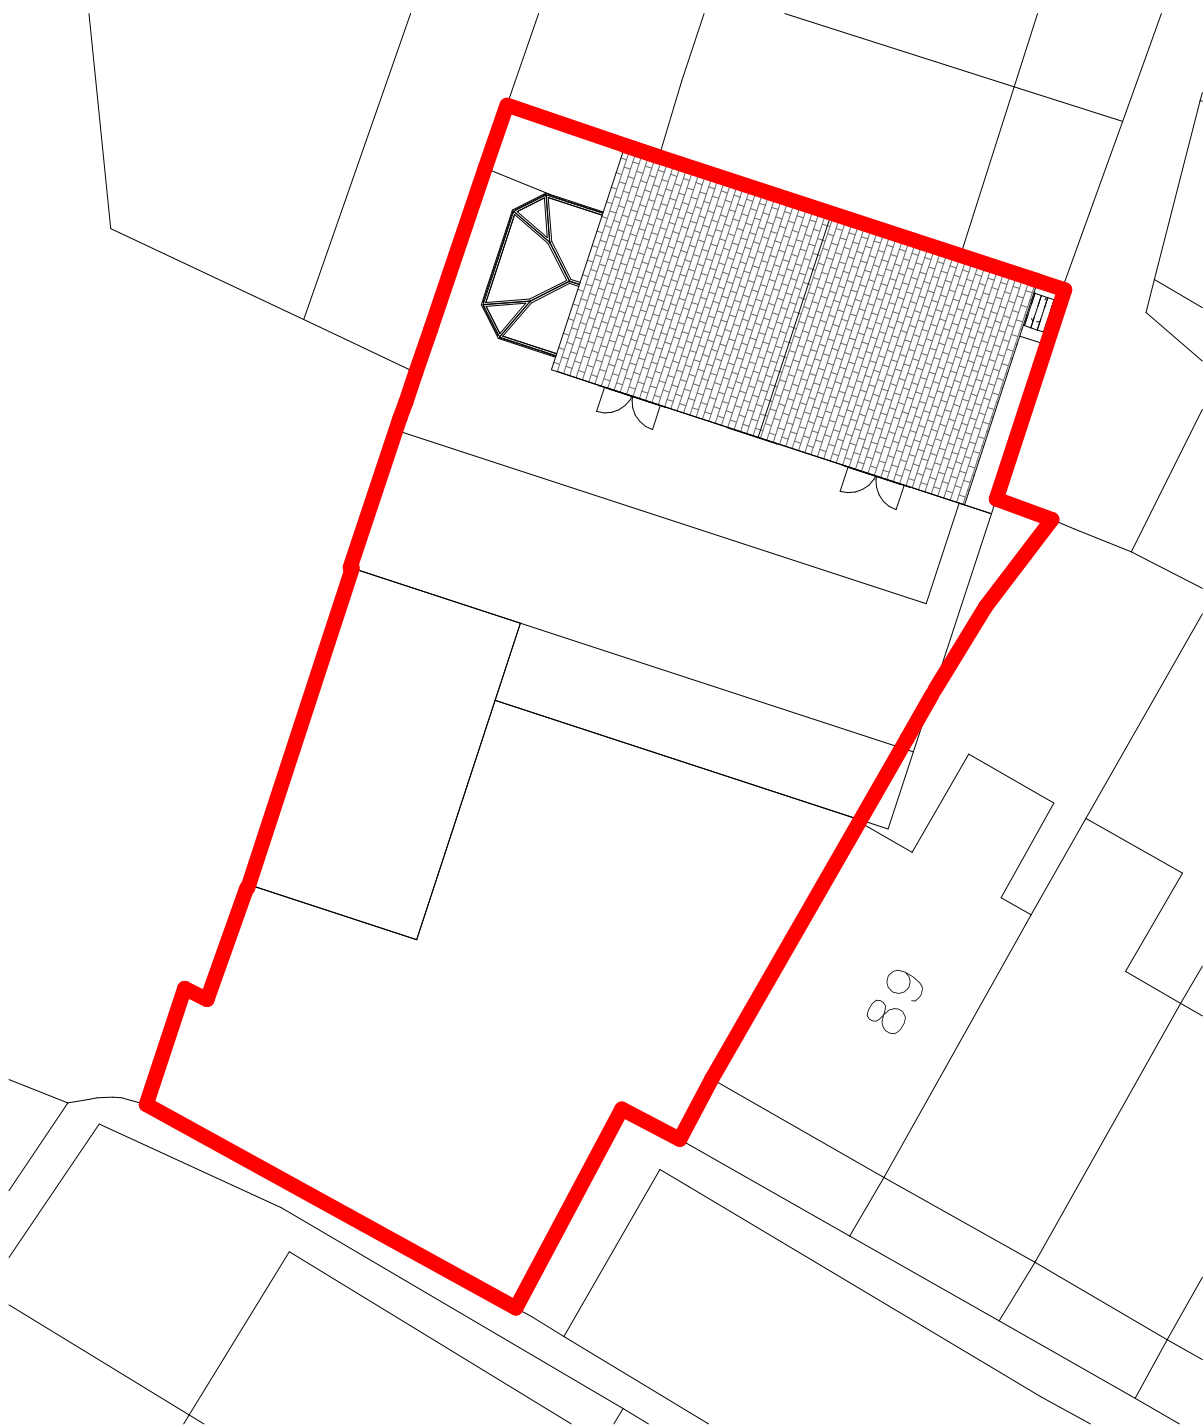

SITE
1 : 200



LOCATION
1 : 1250

CODA
Bespoke

CODA Studios Ltd
70-71 Cornish Place, Cornish St, Sheffield, S6 3AF
T: 0114 279 6003
E: information@codastudios.co.uk

Drawn	Checked	Date	Scale	Revision
DC	AH	05/15/19	As @ A1 indicated	
Client	JODIE MORGAN			
Project	GREENSIDE			
Title	EXISTING ELEVATIONS AND SITE PLAN			
Dwg No.	2828 002			

© COPYRIGHT EXISTS ON THE DESIGNS AND INFORMATION SHOWN ON THIS DRAWING.

The Contractor must verify all dimensions on site before making shop drawings or commencing work of any kind. No dimensions to be scaled from this drawing. Architect to be notified of any discrepancies in dimensions immediately.