


PROPOSED EAST ELEVATION
SCALE 1:100




EXISTING EAST ELEVATION
SCALE 1:100



PROPOSED SOUTH ELEVATION
SCALE 1:100

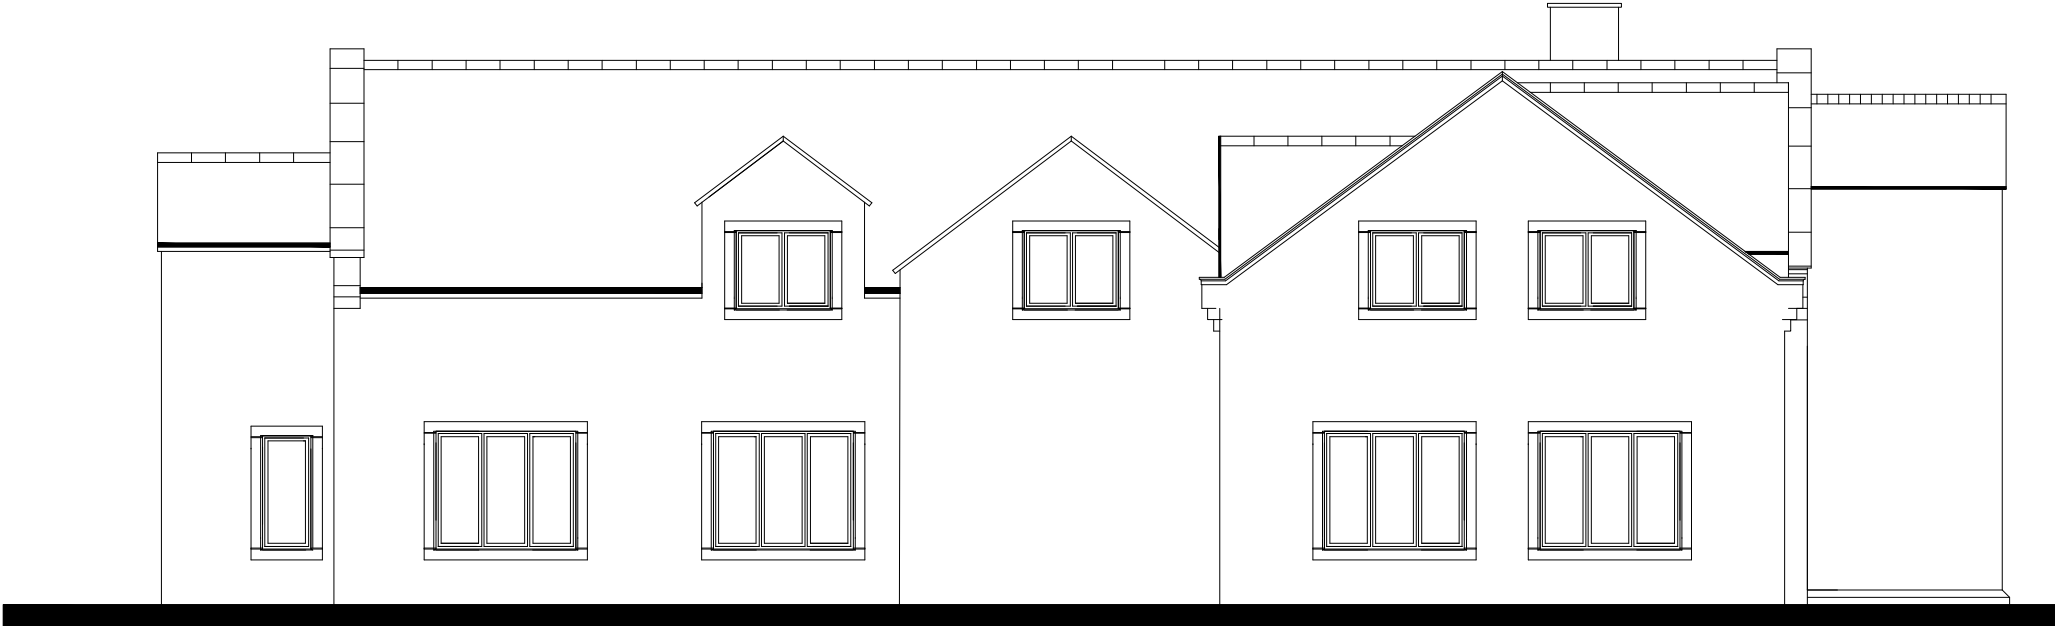

EXISTING SOUTH ELEVATION
SCALE 1:100

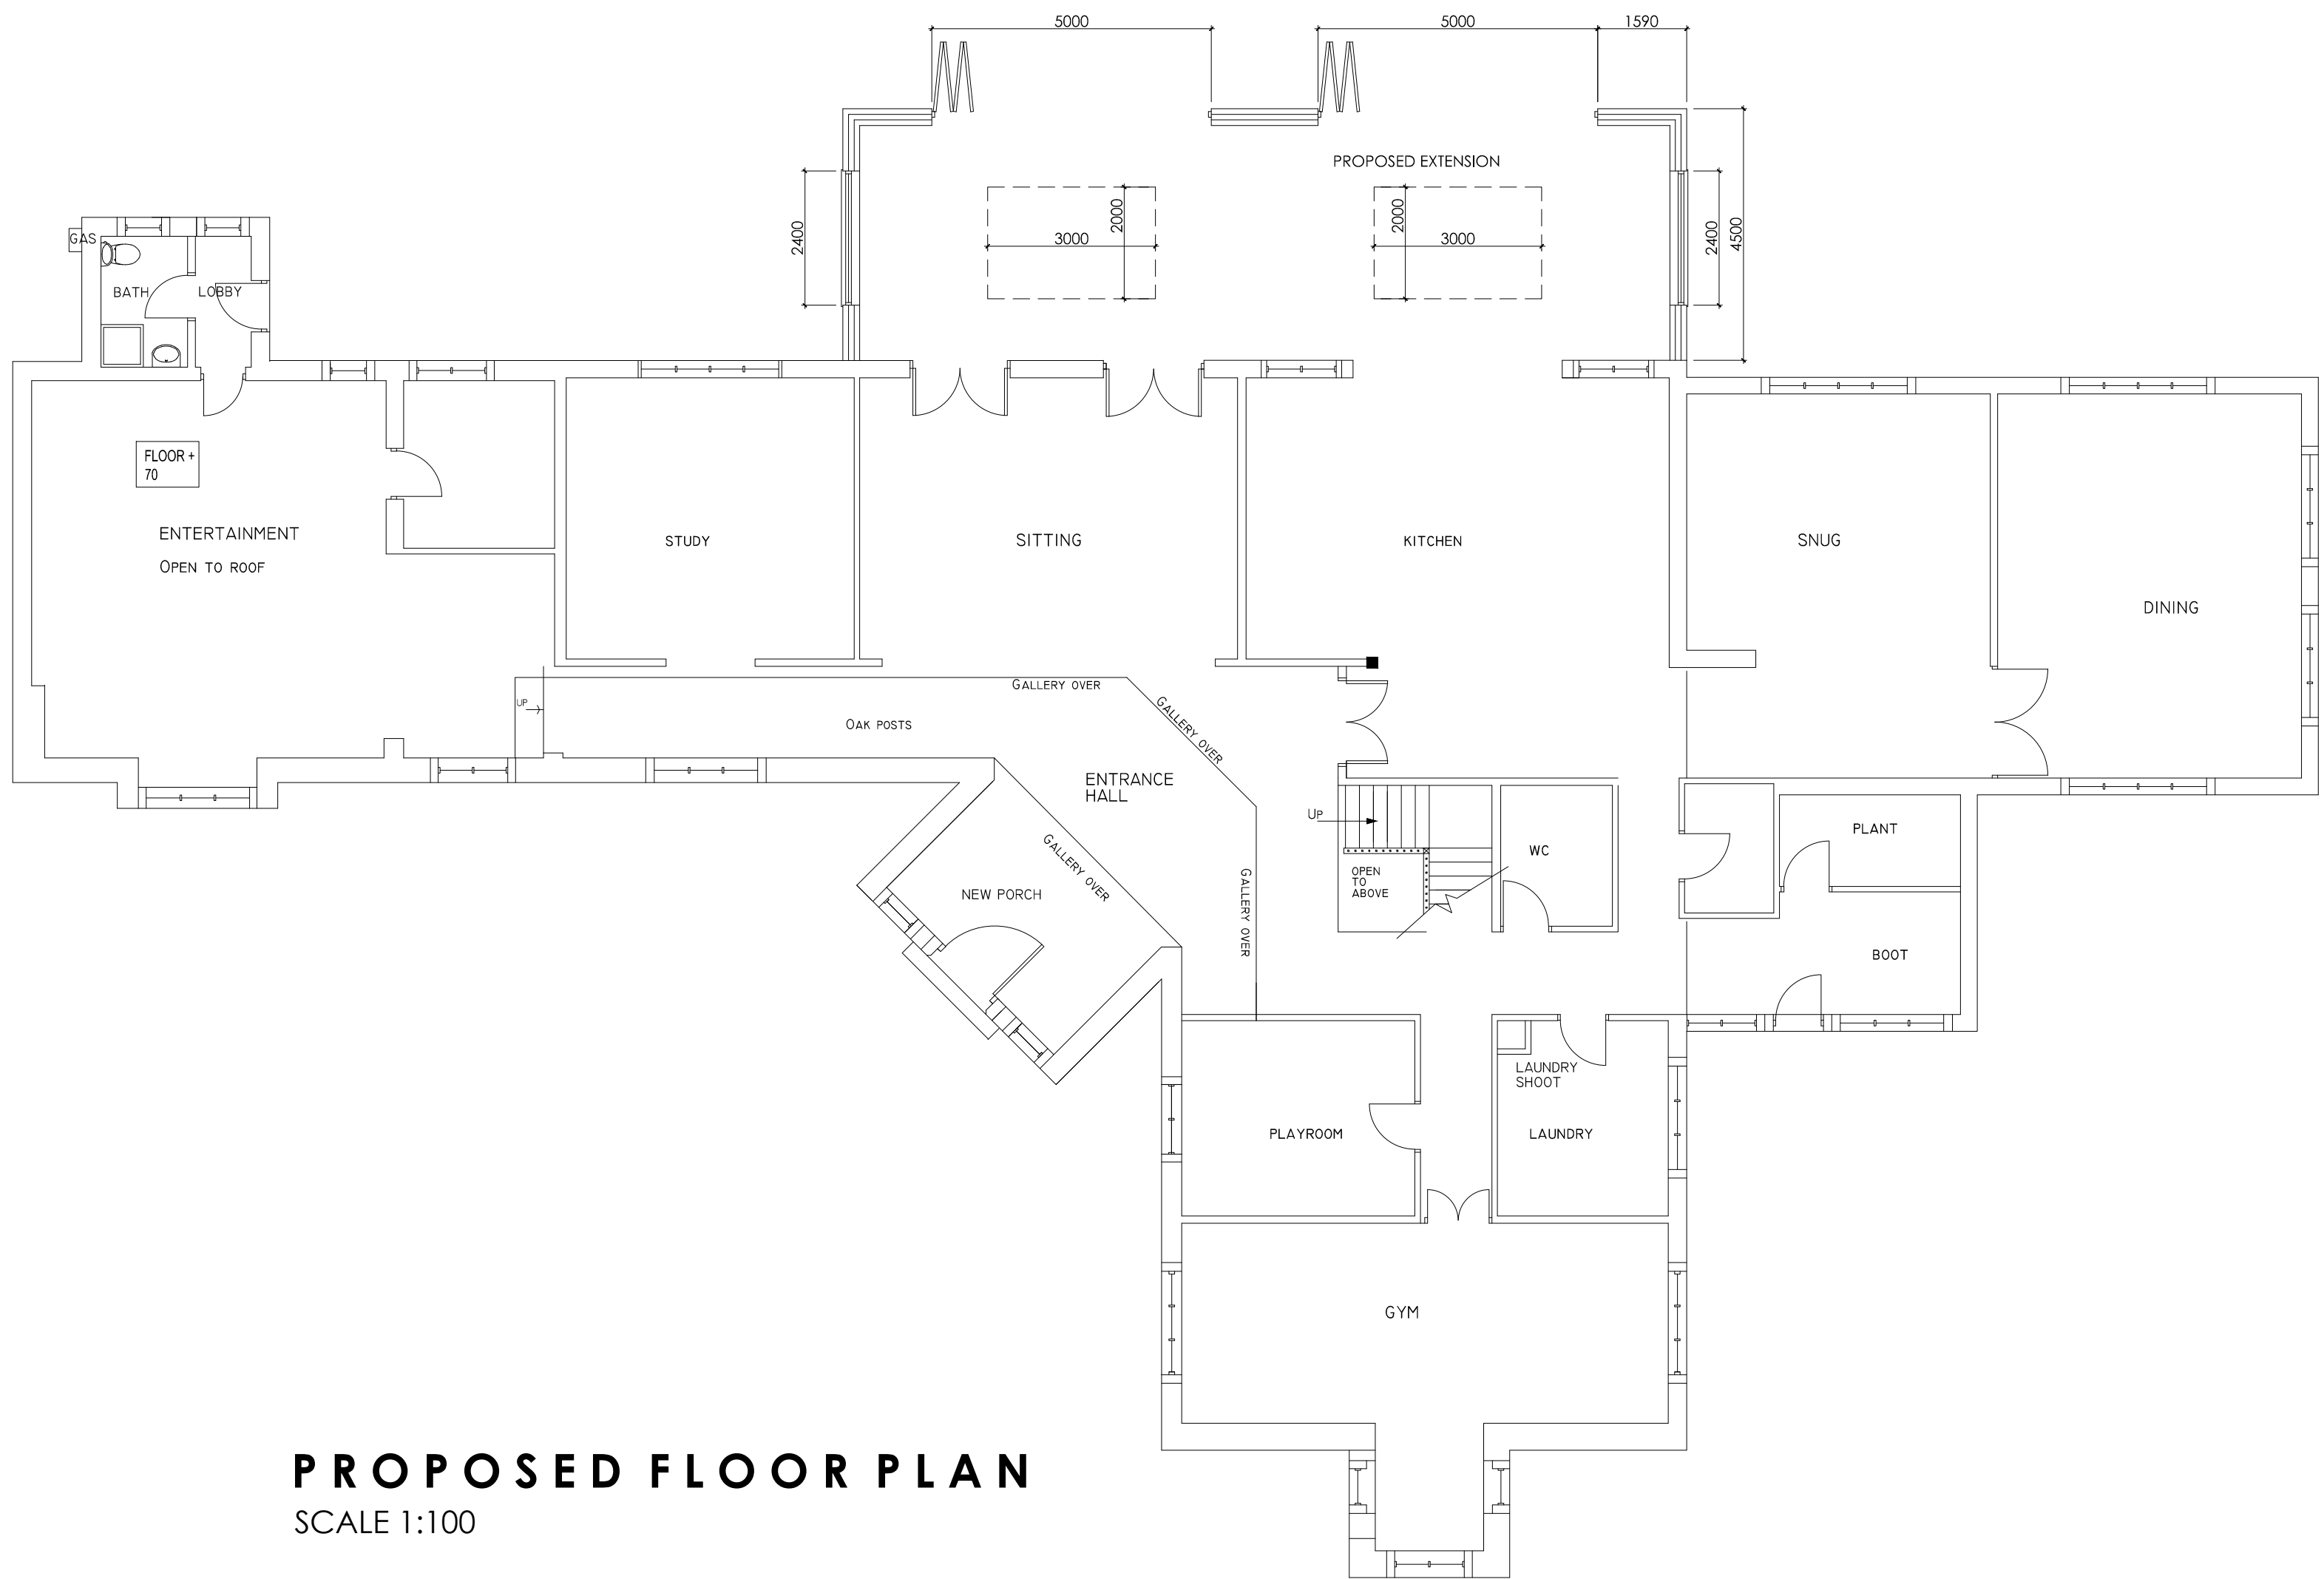

PROPOSED FLOOR PLAN
SCALE 1:100



LOCATION PLAN
SCALE 1:1250

<div><div><div>WhiteAgus</div><div>PARTNERSHIP</div></div></div>			OFFICE ONE, 34 VICTORIA ROAD, BARNSELEY, S70 2BU			Phone: 01226 208482			
ARCHITECTURAL SERVICES						Email: info@whiteaguspартnership.co.uk Web: www.whiteaguspартnership.co.uk			
Project.					Client.				
PROPOSED EXTENSION GILROYD LANE, BARNSELEY S75 3EH					MR J. BOYLIN				
Drawing Title.					Date.		Scale.		
SITE PLAN					NOV 2019		AS SHOWN		
Ref.					Dwg. No.		Rev.		
17-125					05		A		
Date		Suffix	Description		Date		Suffix	Description	
14/03/2020		A	WIDTH INCREASED						