


PROPOSED WORK
SHOWN IN RED

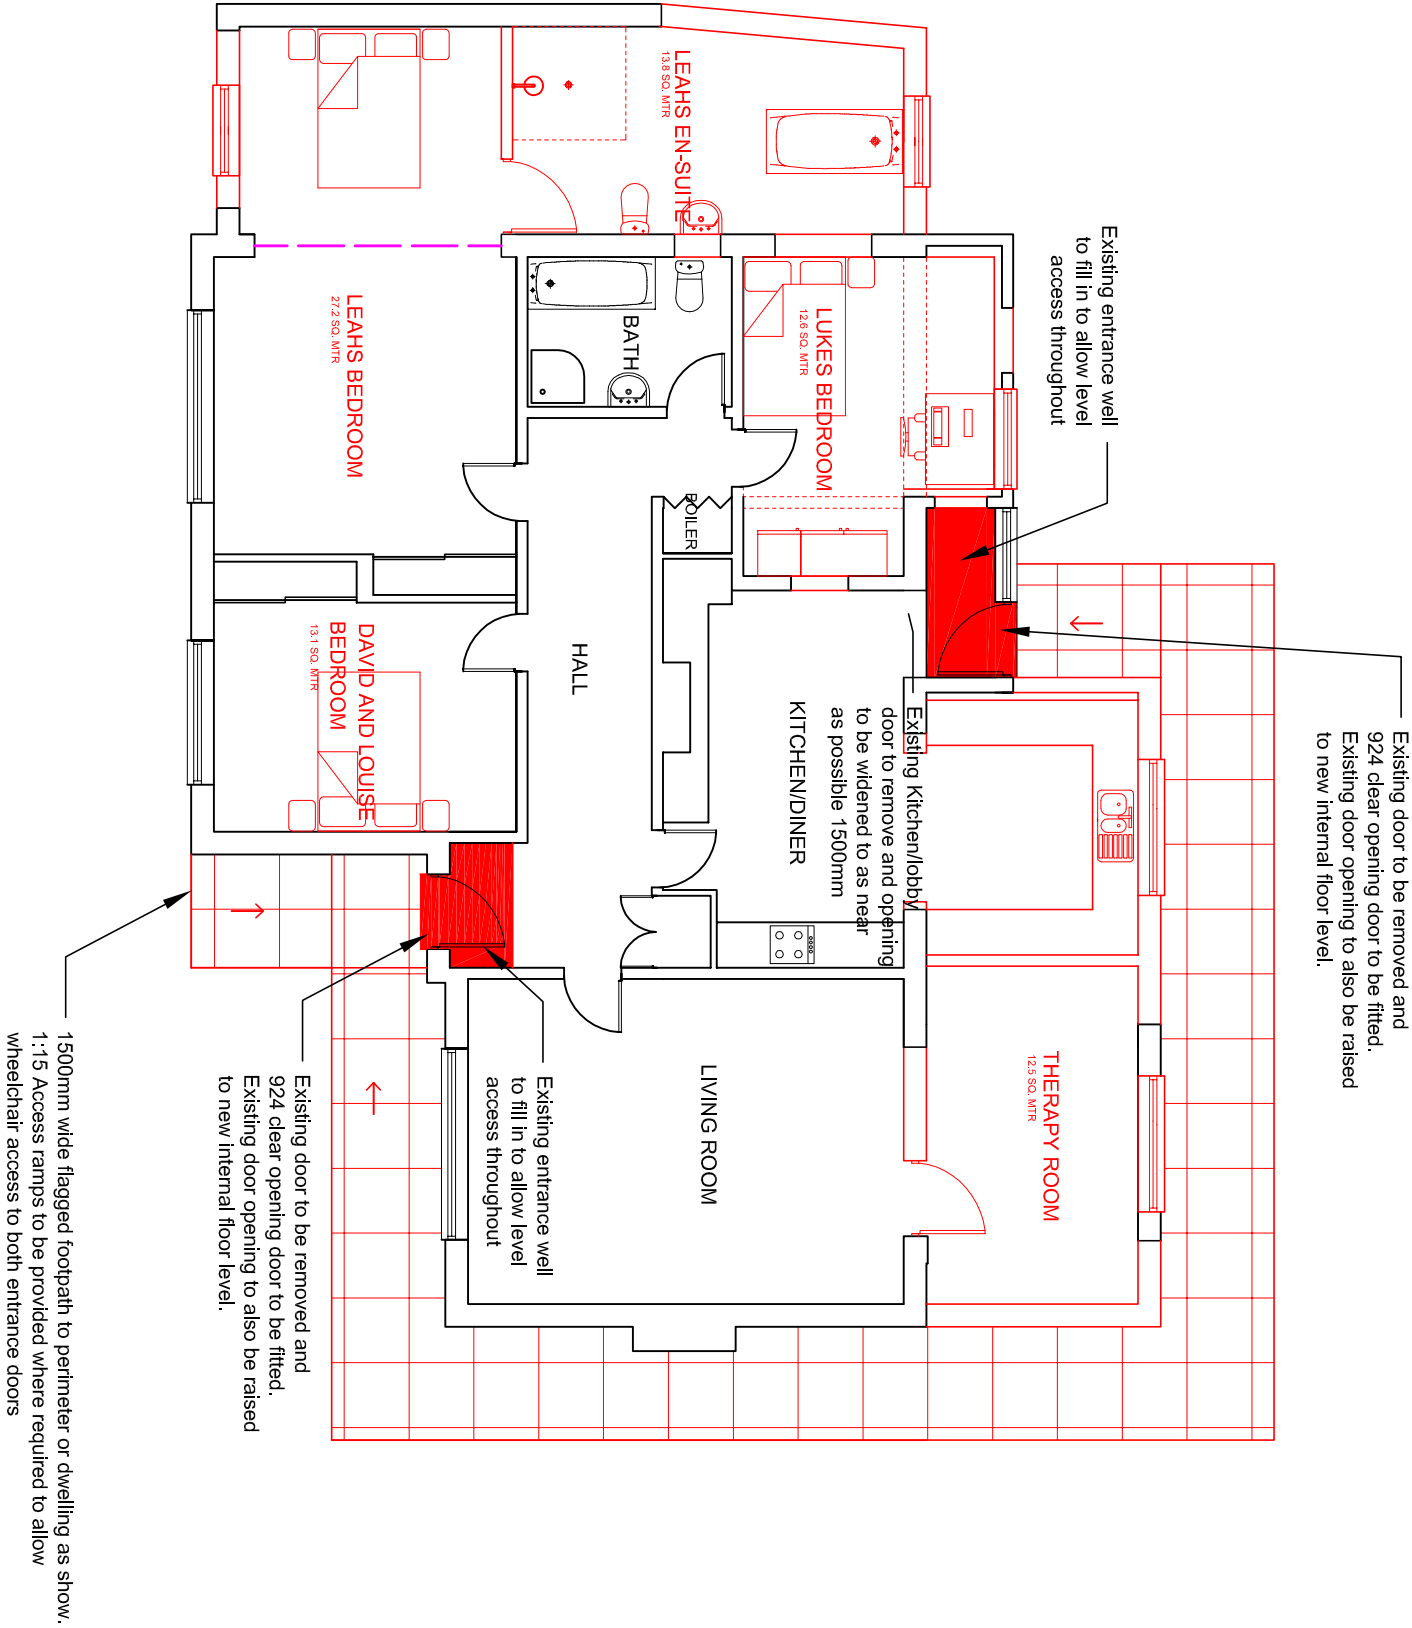

<u>Address</u>		5 Limes Avenue, Barnsley, S75 2JA	
<u>Scale</u>	<u>O.S.Ref</u>	se3207	<u>Date</u>
	<u>Drawn By</u>	AH	August '16
1:50 at A3		<u>Plan No.</u>	AH0083-4C
PROPOSED FLOOR PLAN			
PLG THE DISABILITY PROPERTY SPECIALISTS			