



1) This drawing and the design and details depicted thereon are the copyright of Peter Dimberline Chartered Architect.
 2) All dimensions on this drawing are to be checked by the Contractor and any discrepancies are to be reported to the Architect.
 3) Do not scale critical dimensions off this drawing.
 4) Contractor to ensure that all Health & Safety requirements (CDM Regulations) in relation to this project will be complied with.

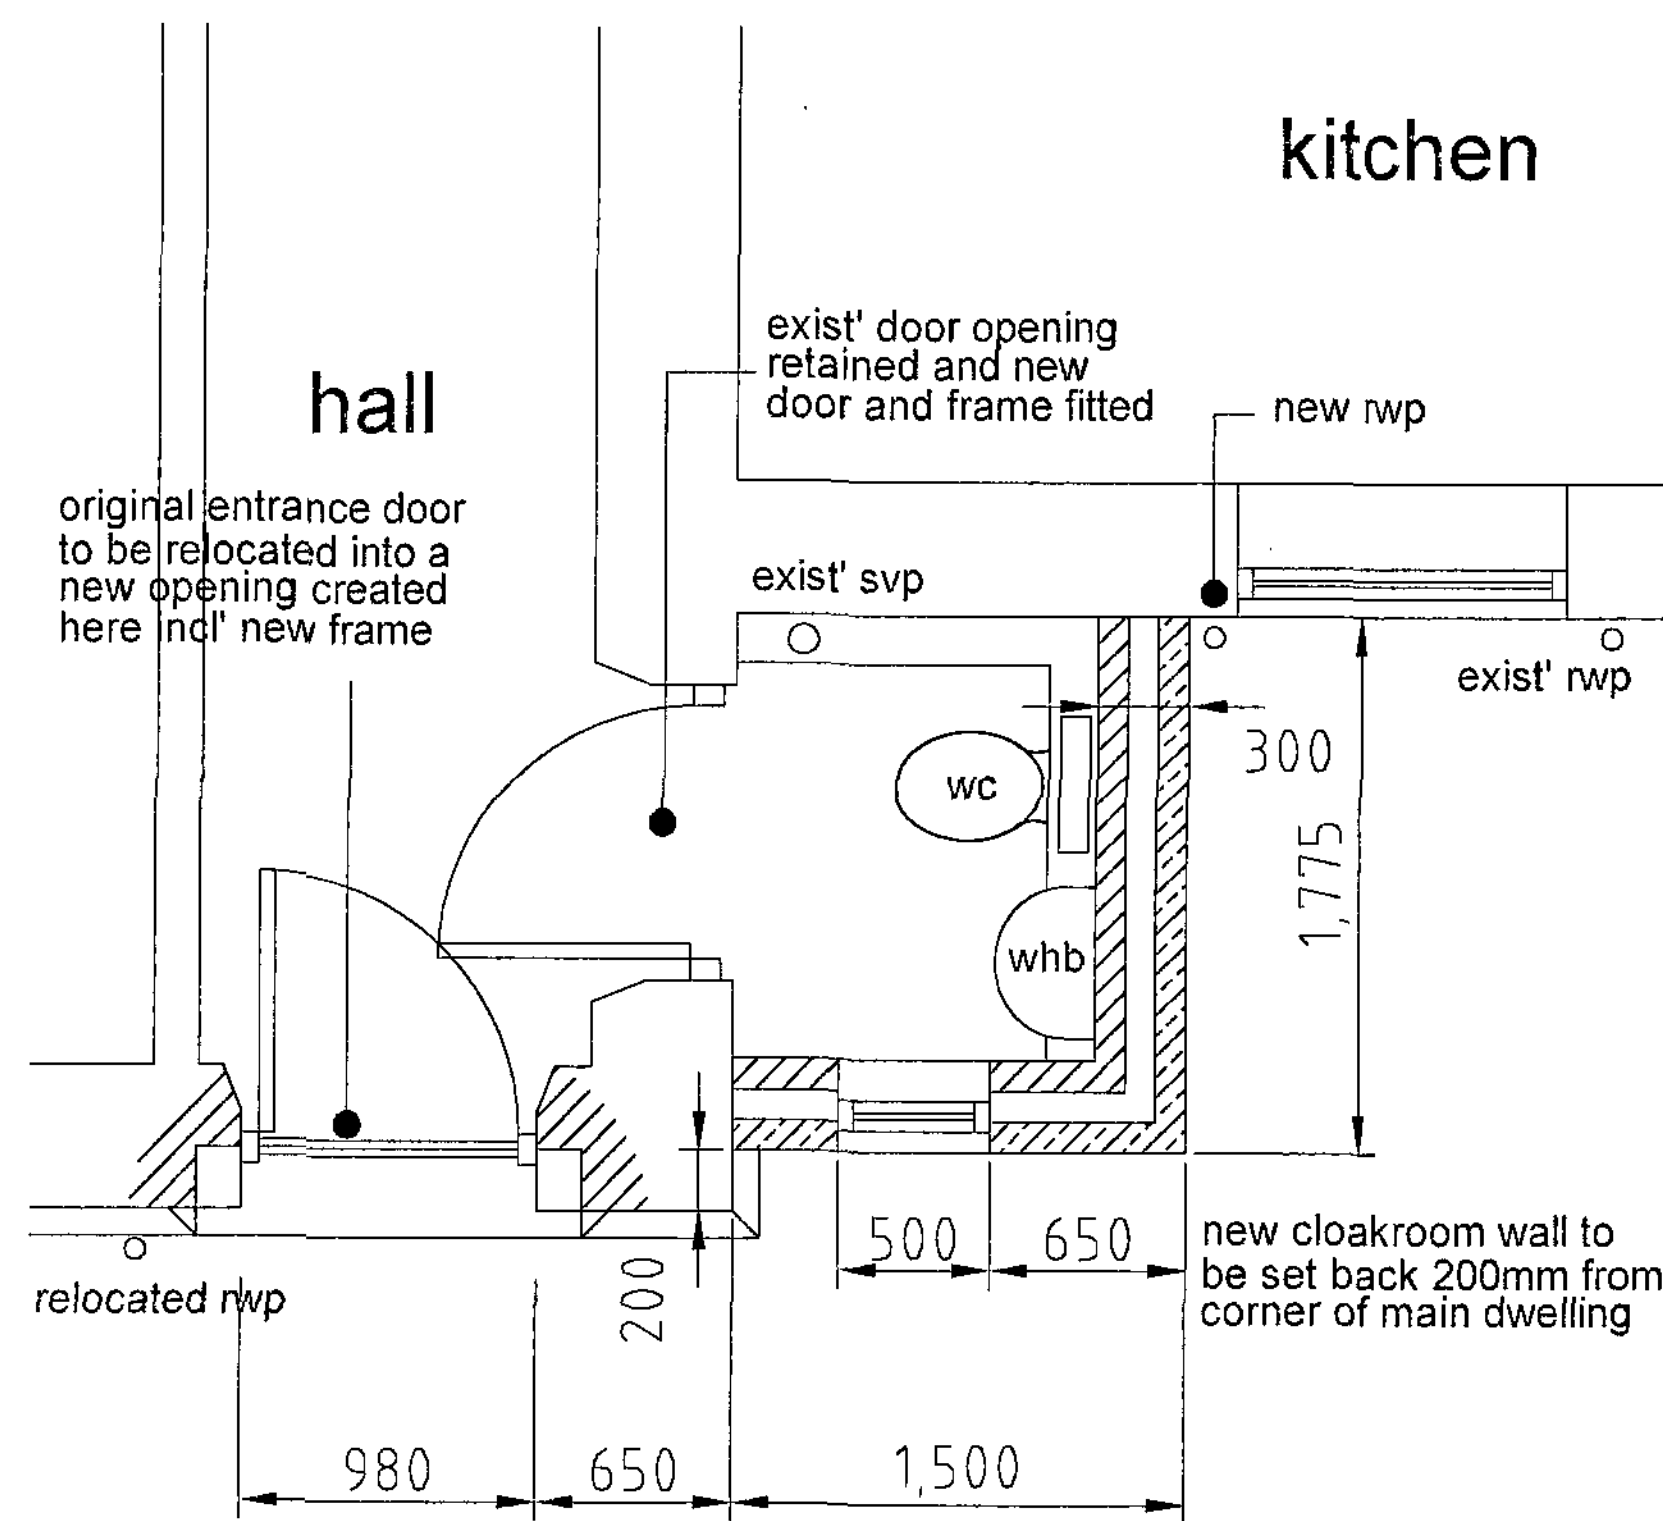


cloakroom plan 1:25

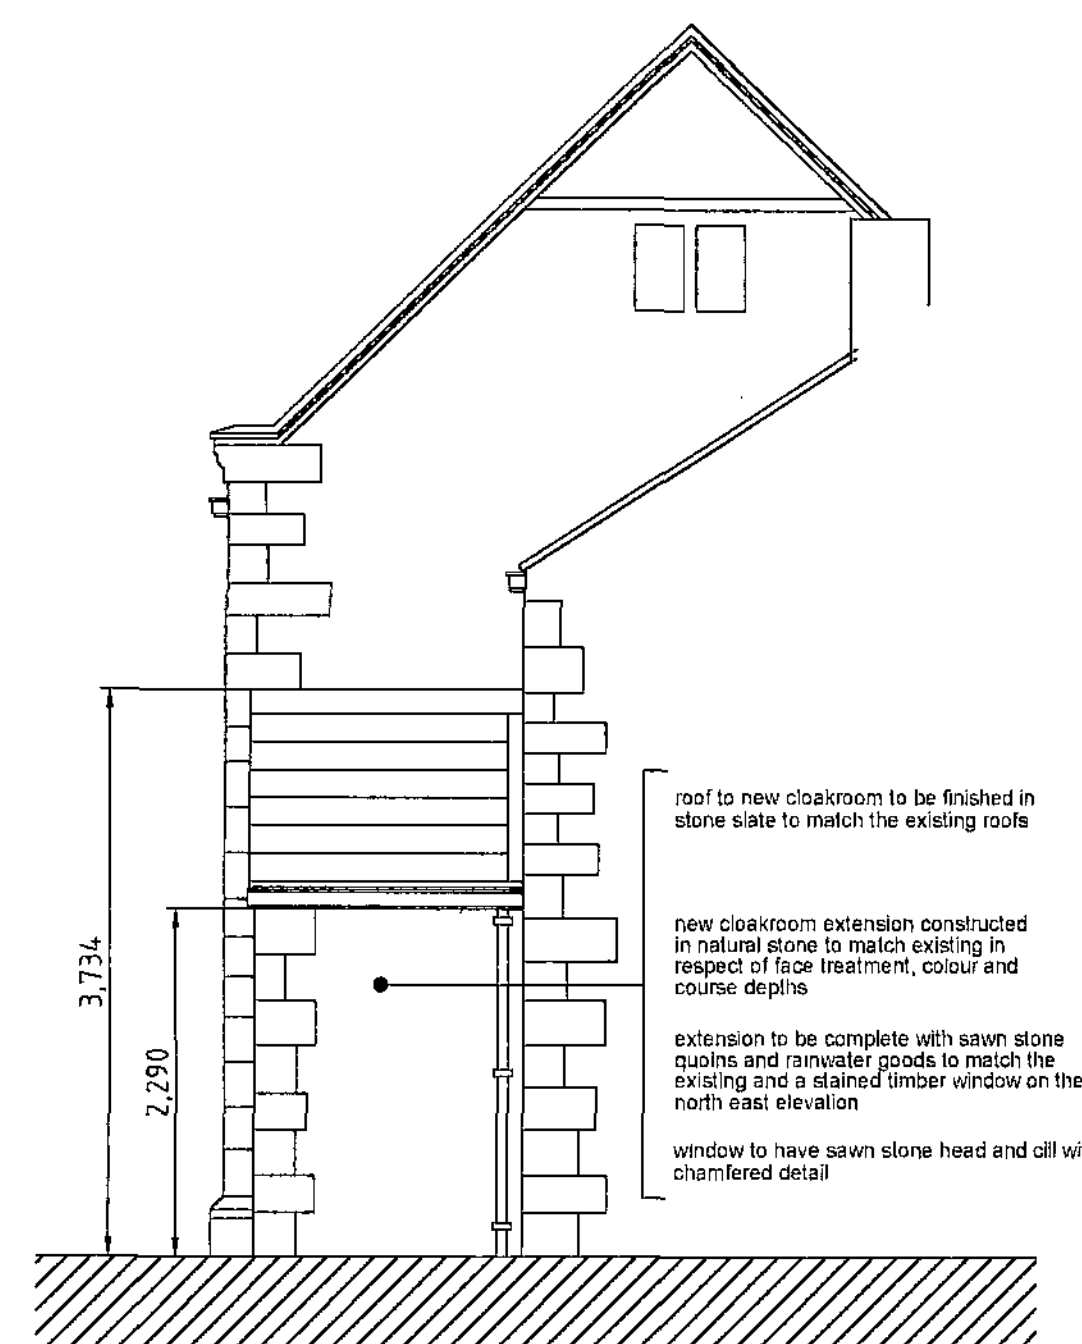

proposed northwest elevation 1:50




proposed northeast elevation 1:50

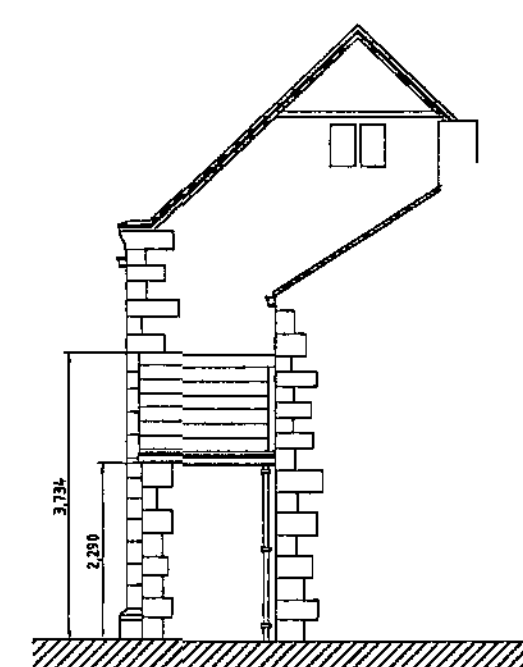


proposed northwest elevation 1:100



proposed northeast elevation 1:100

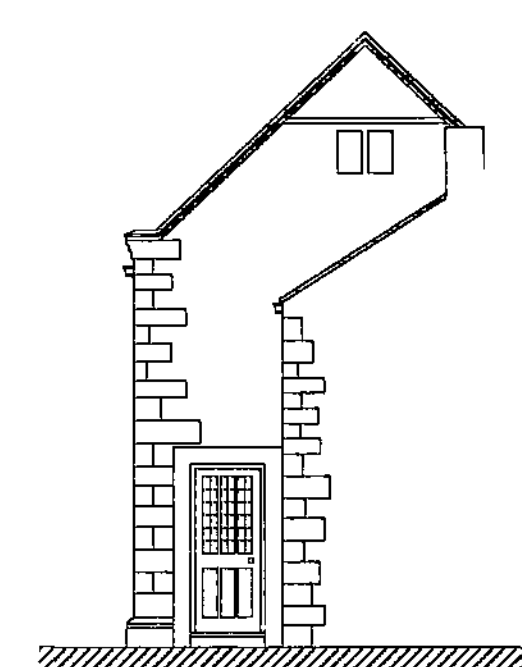


existing northwest elevation 1:100

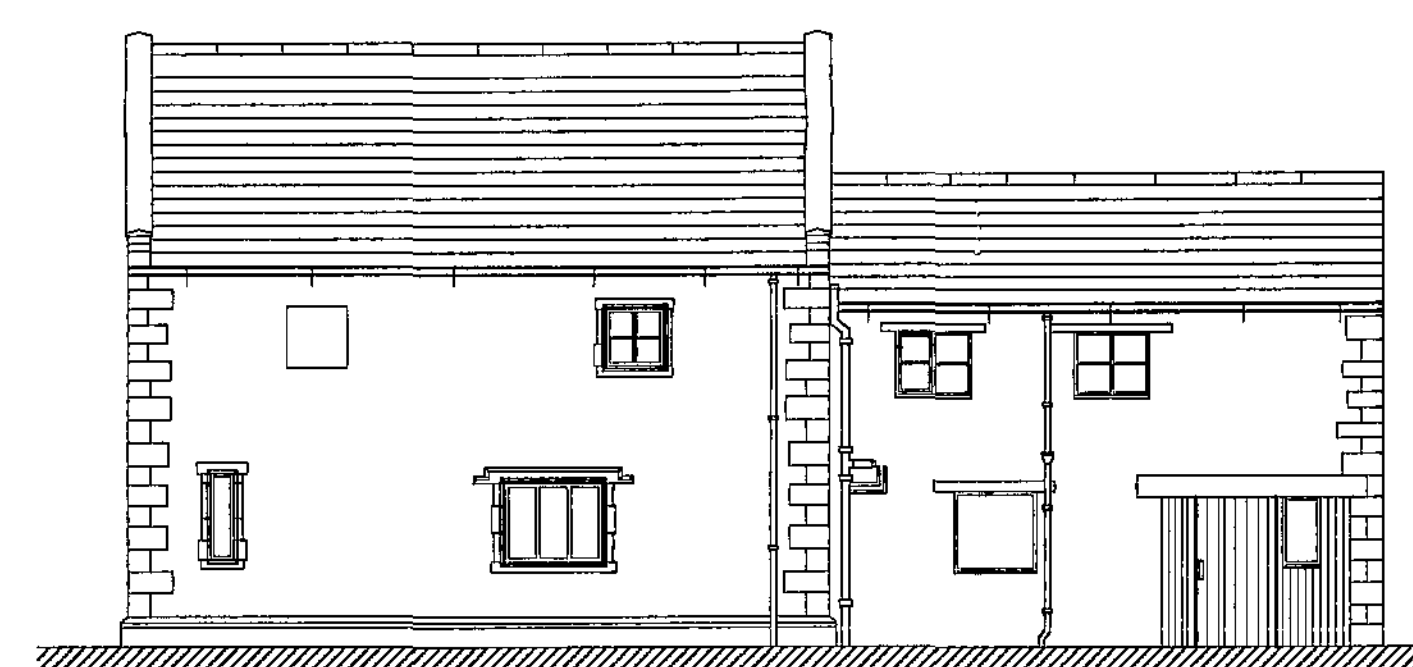


existing northeast elevation 1:100

(see larger scale drawings for further details)

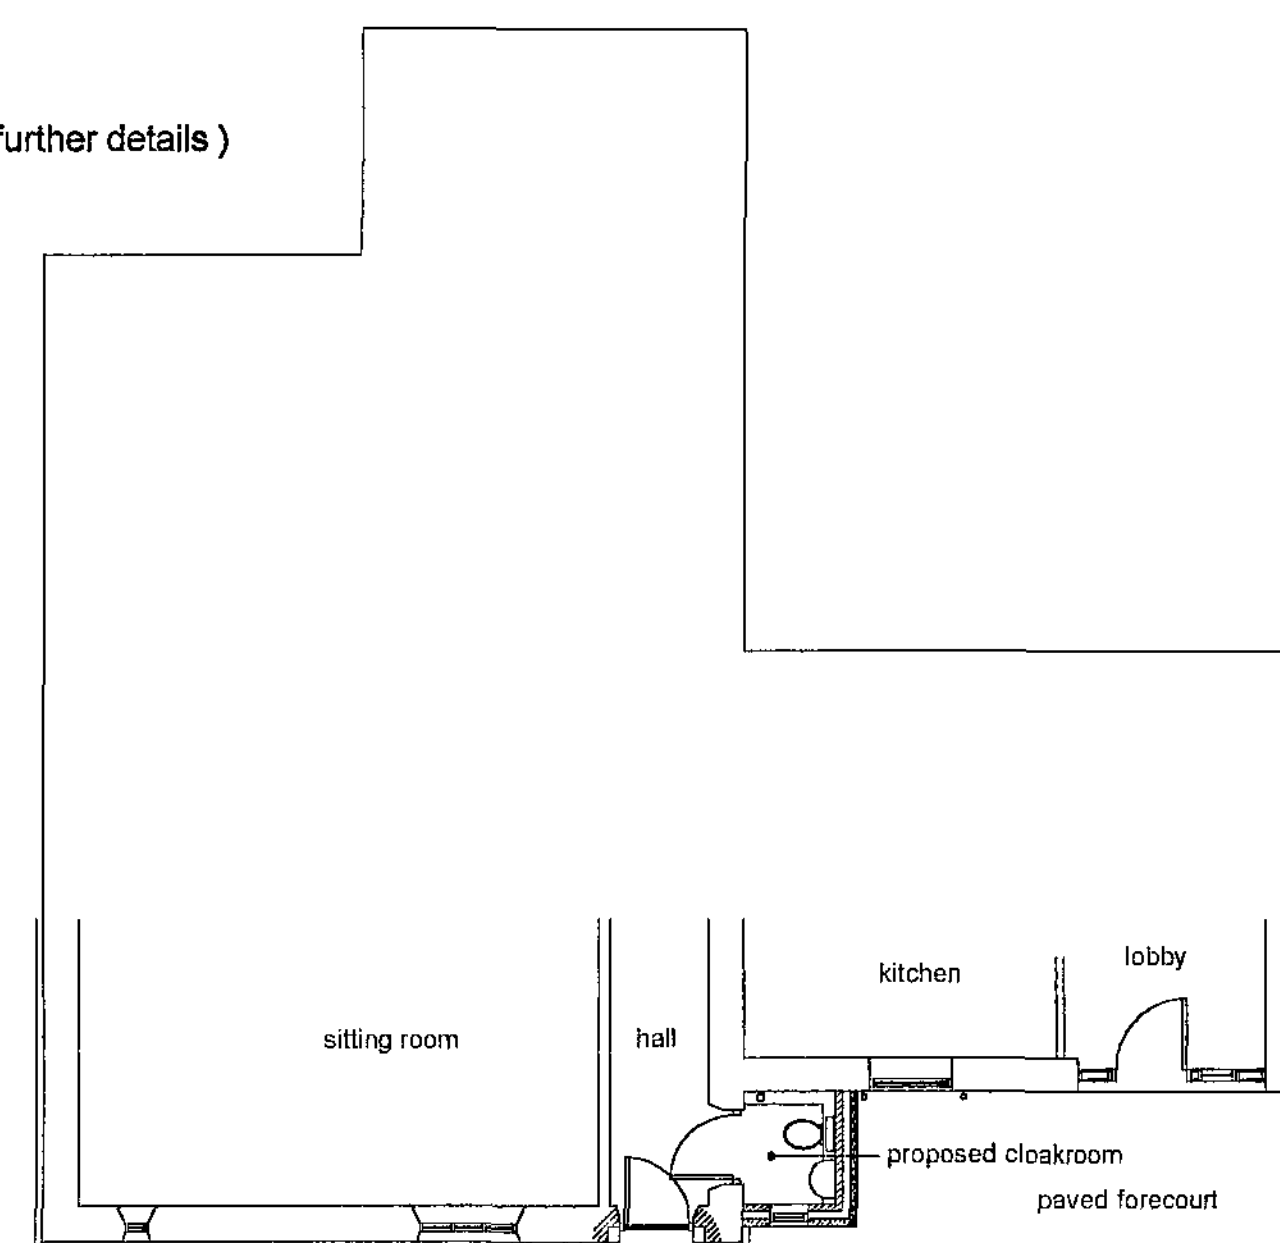

ground floor plan as proposed showing relevant rooms 1:100

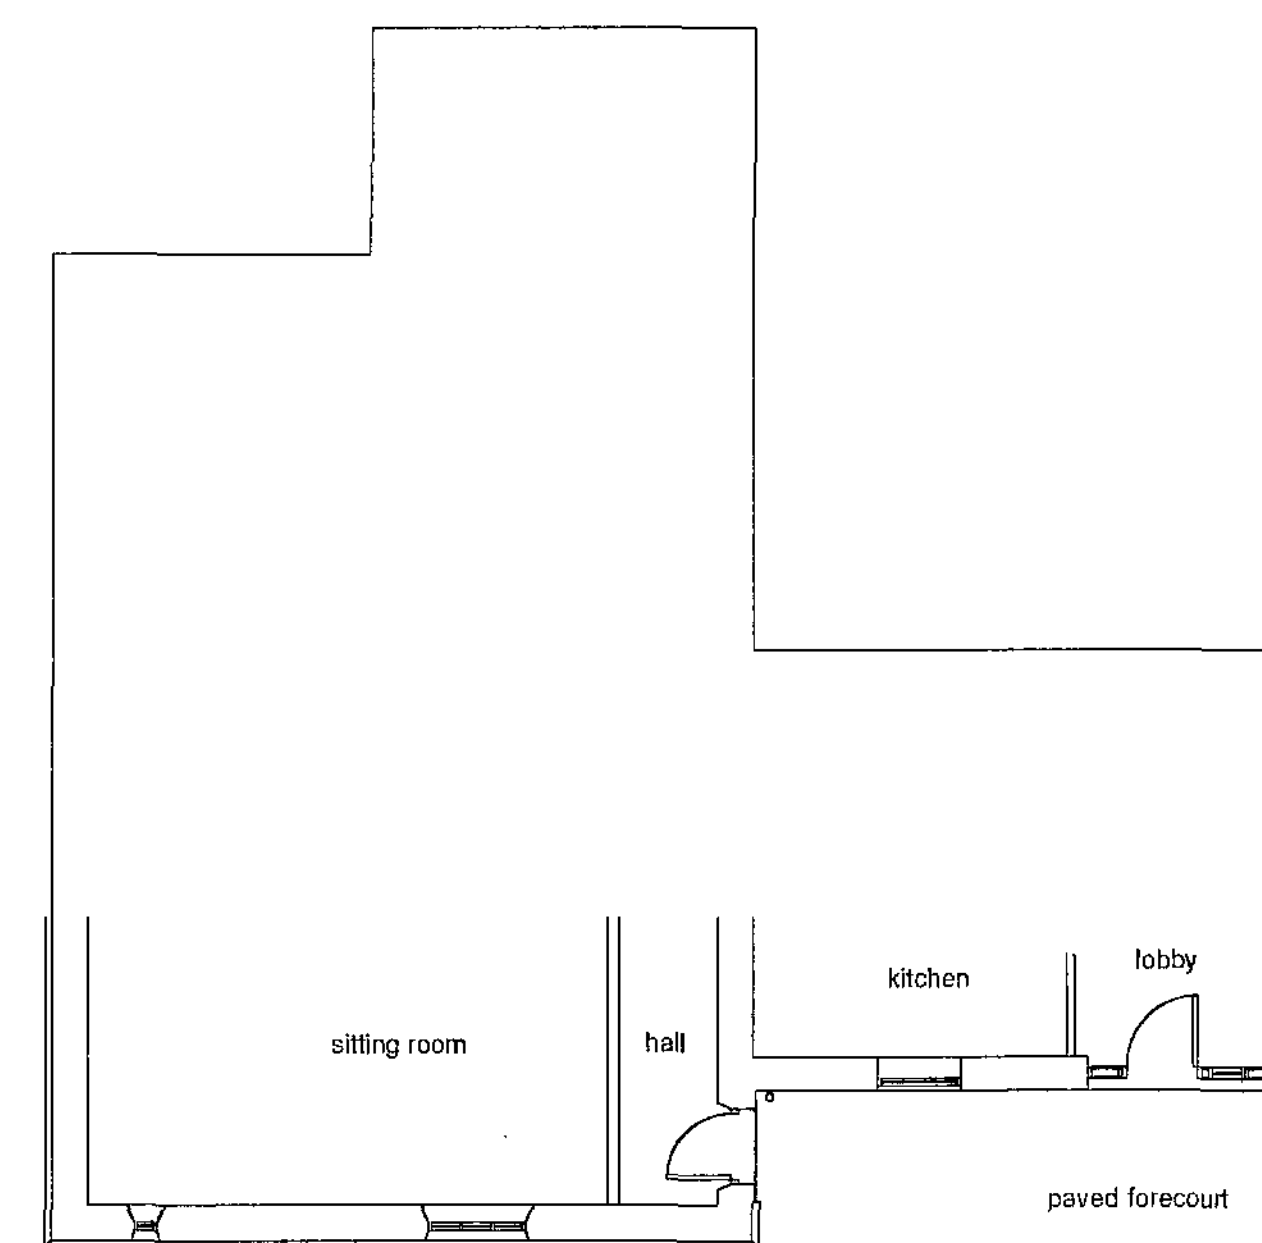

ground floor plan as existing showing relevant rooms 1:100

REVISIONS

PETER DIMBERLINE Dip Arch, RIBA
CHARTERED ARCHITECT

**2 TIPSEY COURT, STAINCROSS
 BARNSELY, S75 6FZ**

tel/fax (01226) 390947
 email: pdimberline@tiscali.co.uk

CLIENT
 Mr and Mrs Perry

PROJECT
 Proposed cloakroom extension and
 re-location of entrance door

LOCATION
 Upper House, North Lane, Cawthorne,
 Barnsley S75 4AF

DRAWING
 Existing and proposed details

SCALES 1:100, 1:50, 1:25 DATE Feb. '12

DRWG No. 2009/012/01

DRAWN BY
 PD

REV.