




WEST ELEVATION
Scale: 1:100

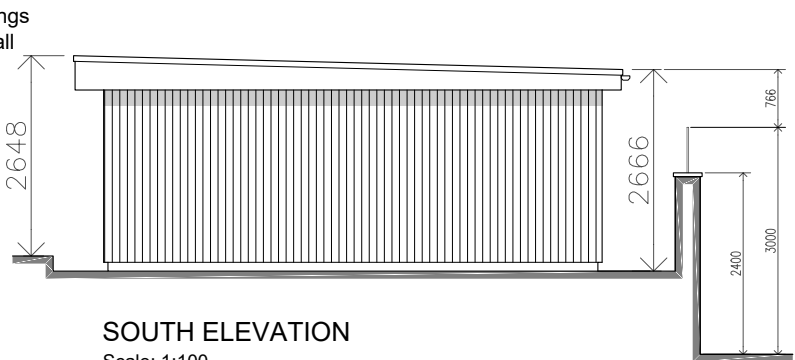


SOUTH ELEVATION
Scale: 1:100

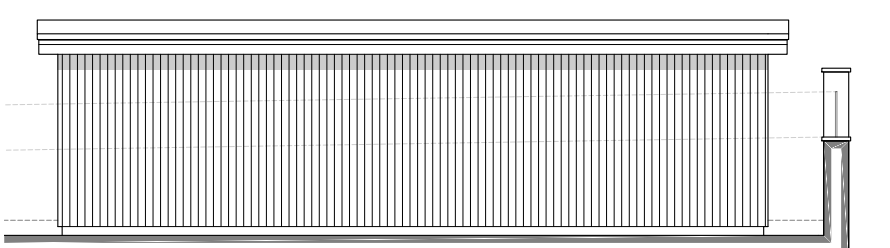

EAST ELEVATION
Scale: 1:100

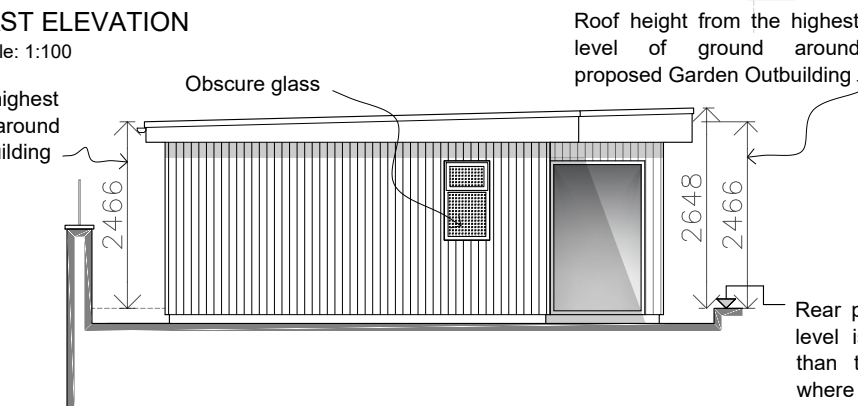

NORTH ELEVATION
Scale: 1:100

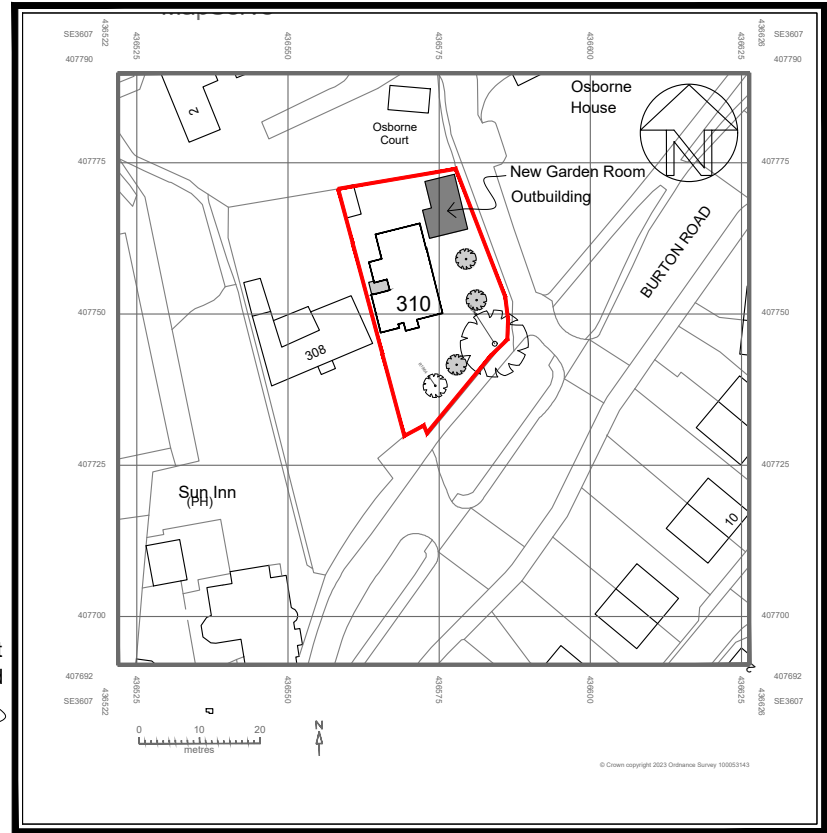


SITE LOCATION PLAN
Scale: 1:1250

NOTES:


Wall Construction:
Composite external cladding in cedar colour our anthracite grey. (*timber frame construction*)

Roof:
Single ply flat roof.

Doors & Windows:
Grey uPVC double glazed windows to match existing with white uPVC double glazed french doors with slim side glazed panels.
Large double glazed panel on recessed north elevation.

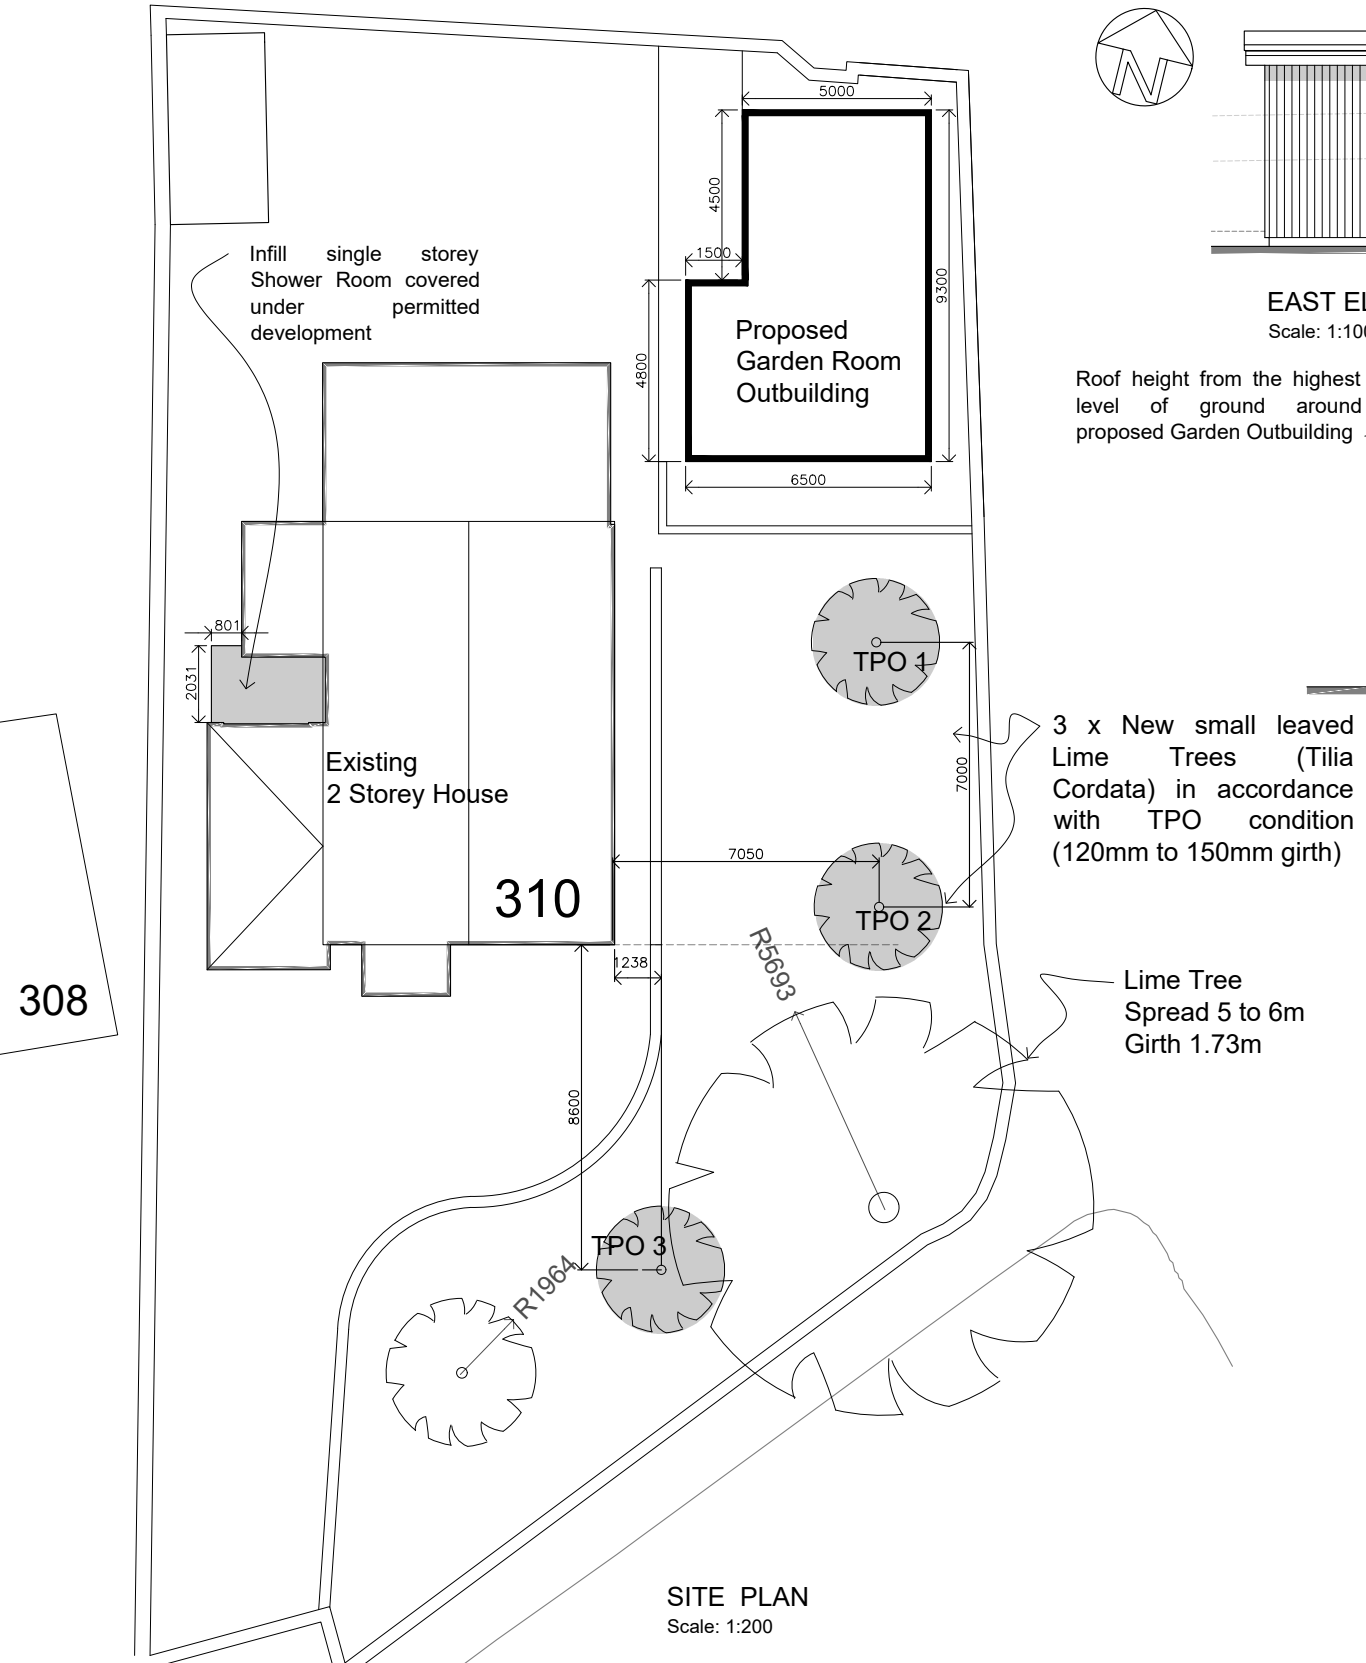

SITE PLAN
Scale: 1:200

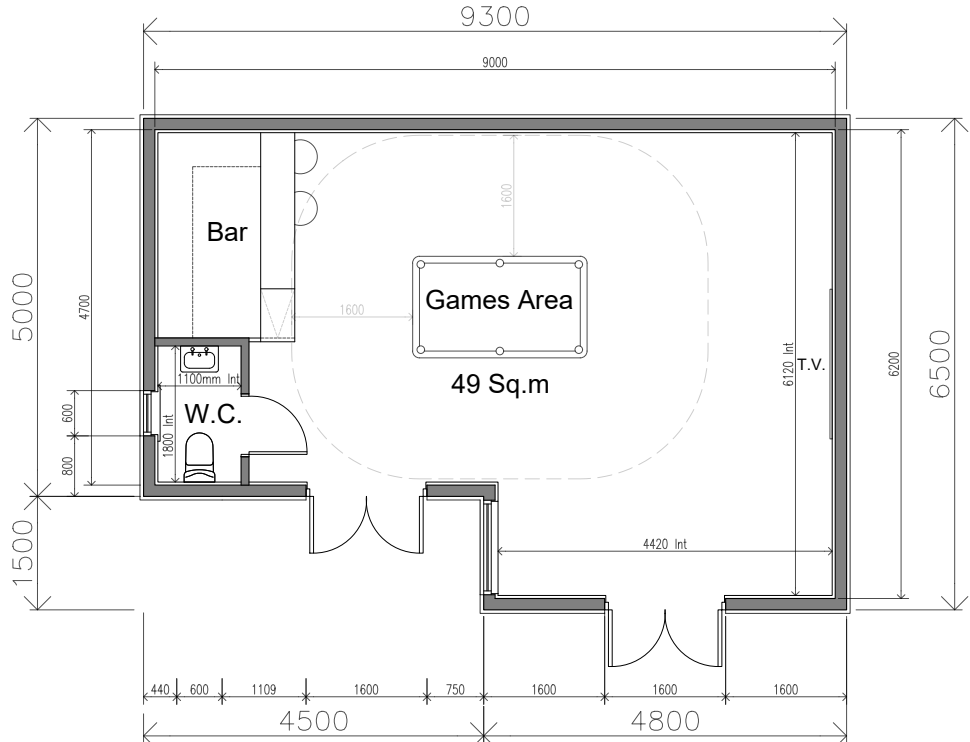

FLOOR PLAN
Scale: 1:100