



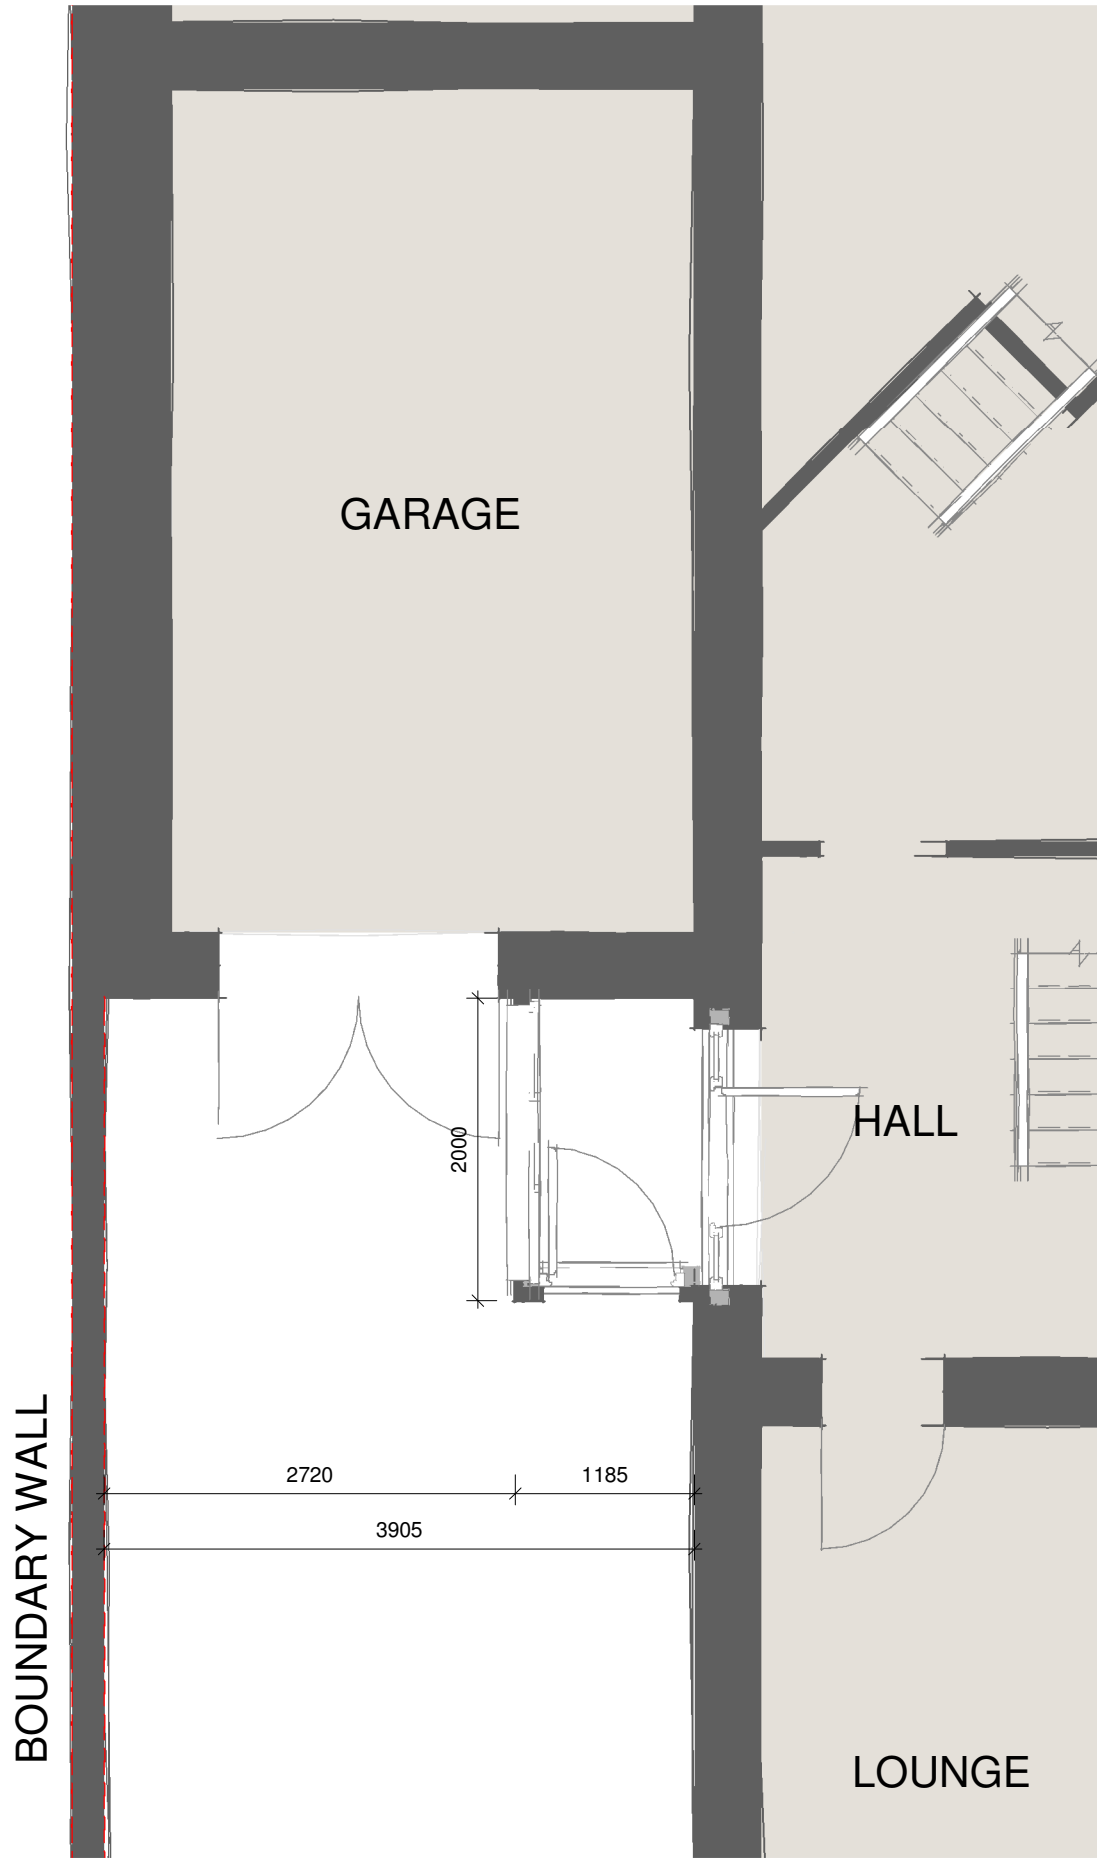


Ground Floor Existing
1 : 50



Front Elevation.
1 : 100

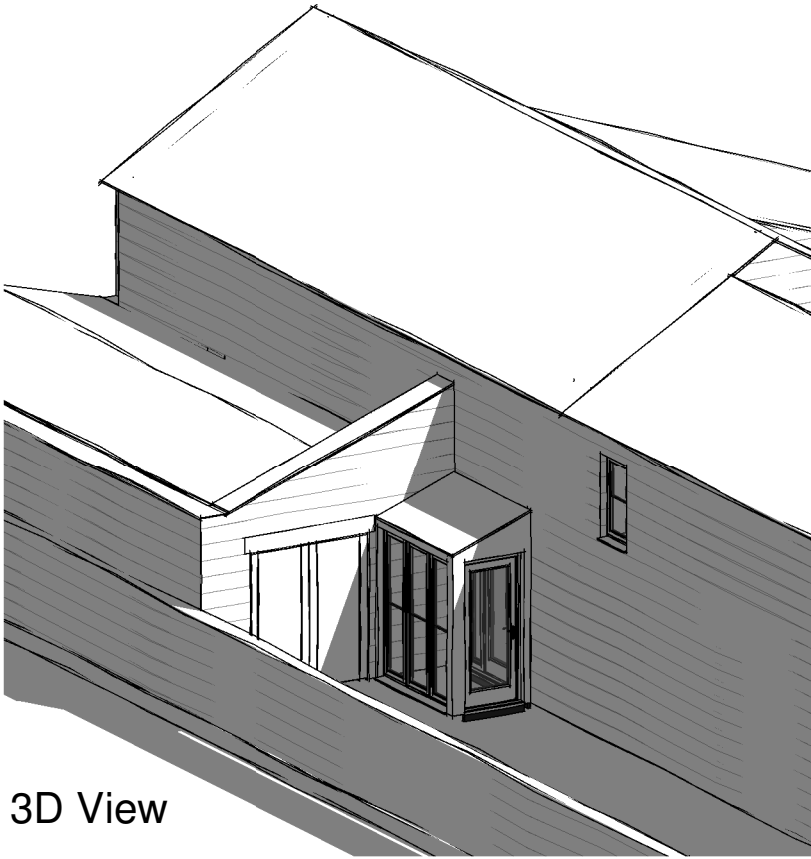

3D View

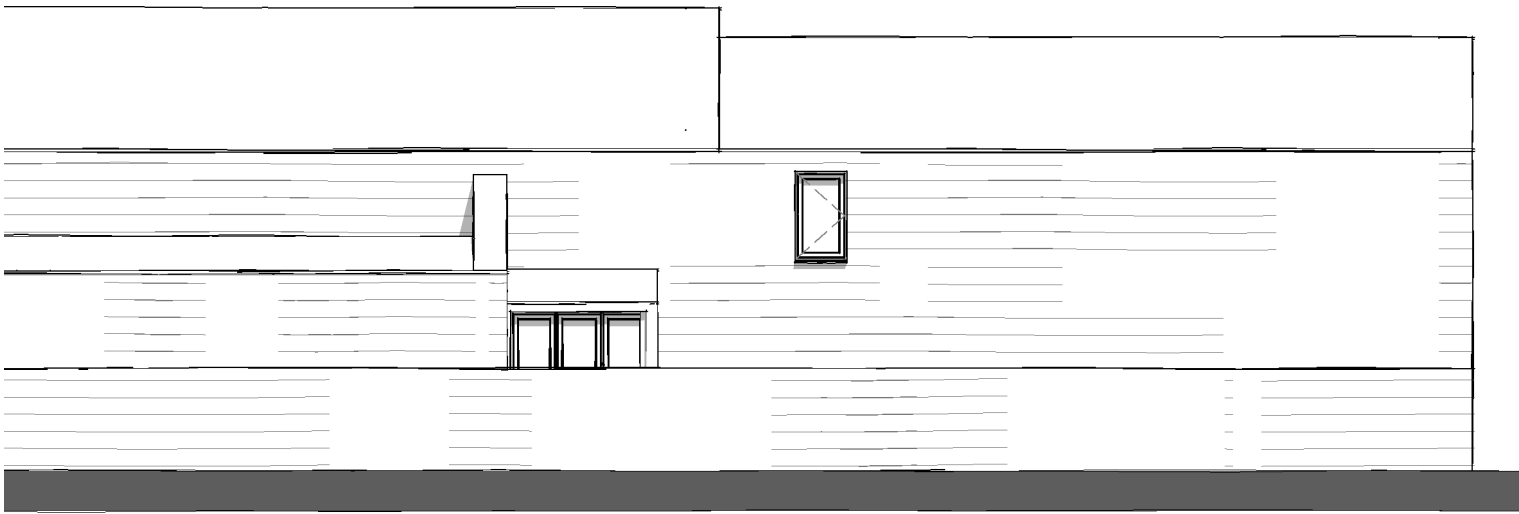

Left Side Elevation.
1 : 100

REV	DATE	BY	AMENDMENTS
Submission			
DATE: 24/03/21		SCALE @ A3: As indicated	DRAWN BY: AN
DWG TITLE: Existing Planning Drawings			
DRWG No: 83/008			REV: