




Drawing No.	Rev No.
MJH001 -006	

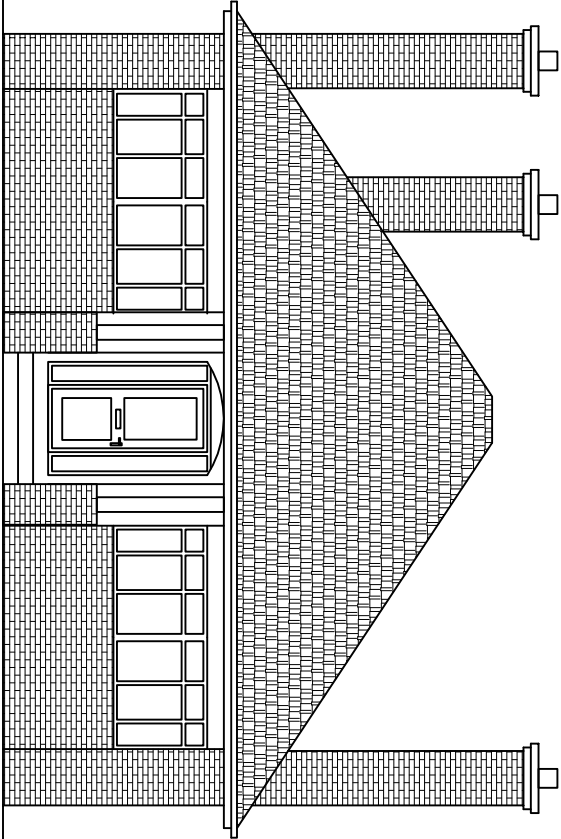


EXISTING FRONT ELEVATION
SCALE 1:100 AT A3

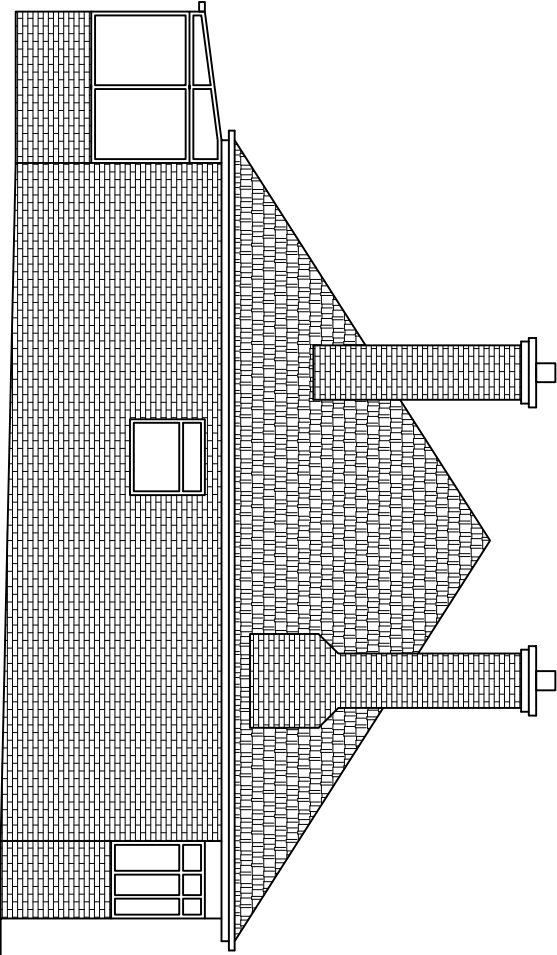

EXISTING END ELEVATION
SCALE 1:100 AT A3

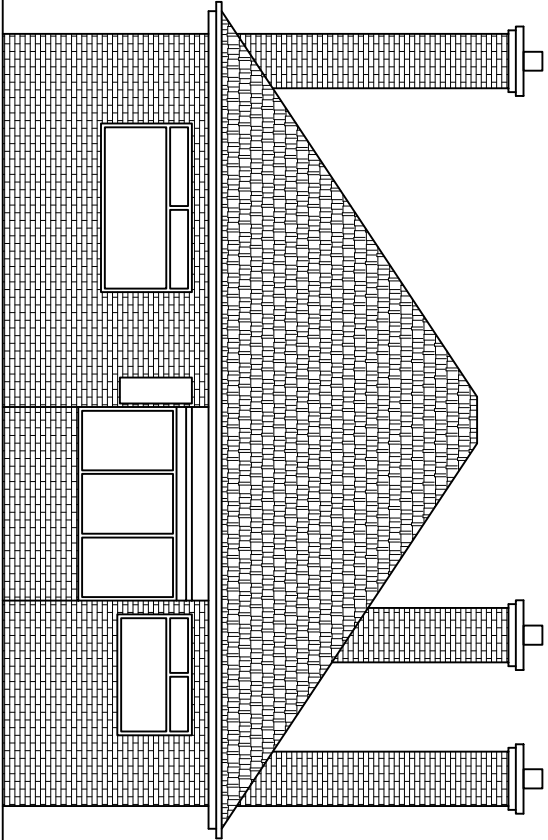

EXISTING REAR ELEVATION
SCALE 1:100 AT A3

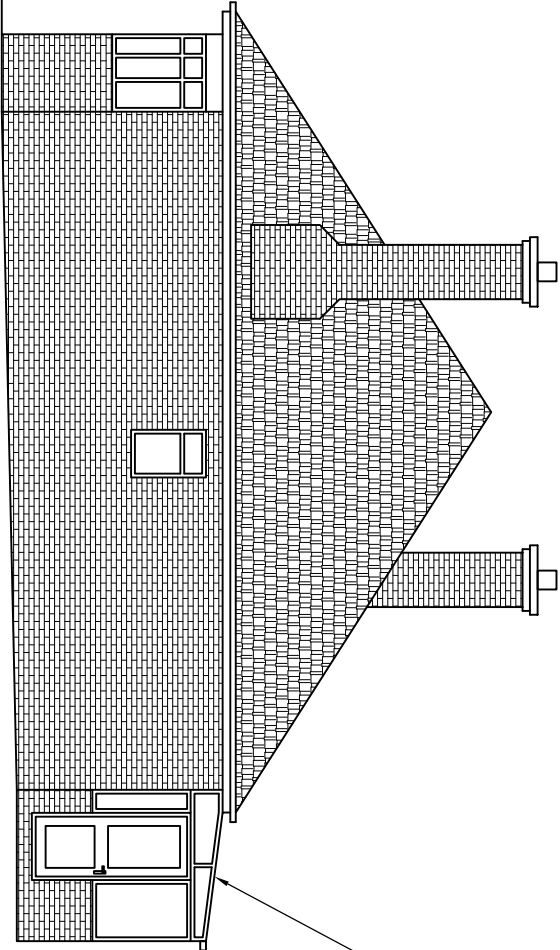

EXISTING END ELEVATION
SCALE 1:100 AT A3

DO NOT SCALE: Contractor to check all dimensions and report any omissions or errors

NOTES

Rev	Description	By	CHK	App	Date
-----	-------------	----	-----	-----	------

JRB DESIGNS LTD
166 Churchfield Lane
Barton
Barnsley
S75 5EA
Tel: 01226 383542
Fax: 01226 380078
Mob: 07970 541132
Email: joine@jrbdesigns.co.uk

This drawing is copyright. © Jrbdesigns Ltd.

Client

MR. J HEWITT

Drawing Title

EXISTING ELEVATIONS

Address

152 CHURCHFIELD LANE
DARTON
BARNSELEY
S75 5EA

Project Title:

FRONT DORMER, REAR SINGLE
STOREY EXTENSION & GARAGE

Purpose of Issue:

PLANNING

Drawing Status

FIRST ISSUE

Scale at A3 AS SHOWN	Drawn By JRB	Date 10/08/2010	
Checked By JH	Date 10/08/2010	Approved By JH	Date 10/08/2010
Project No. MJH001	Drawing No. 006	Revision	

APPROVAL ☒ INFORMATION ☐ TENDER ☐ CONTRACT ☐ CONSTRUCTION ☐