




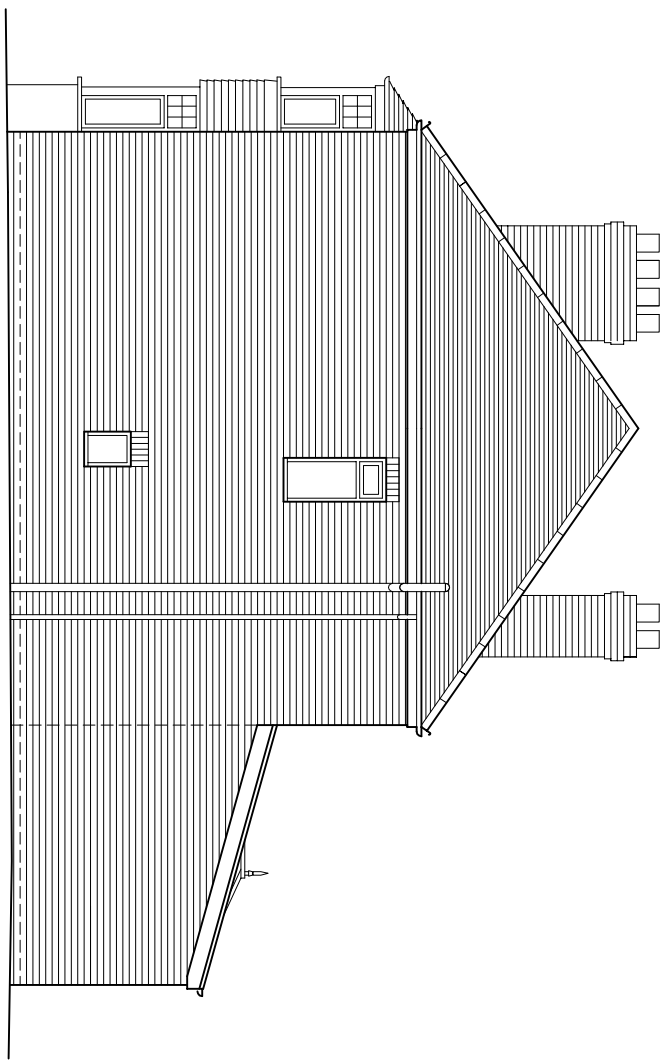


Existing Side Elevation
(to No 54) - (1:100)

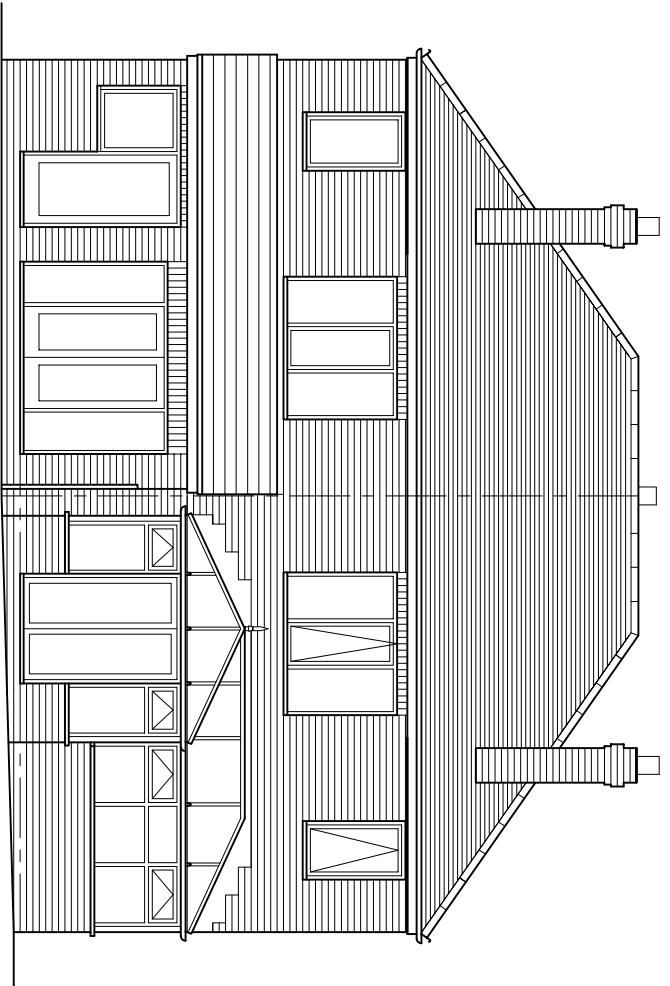


Existing Rear Elevation
(1:100)

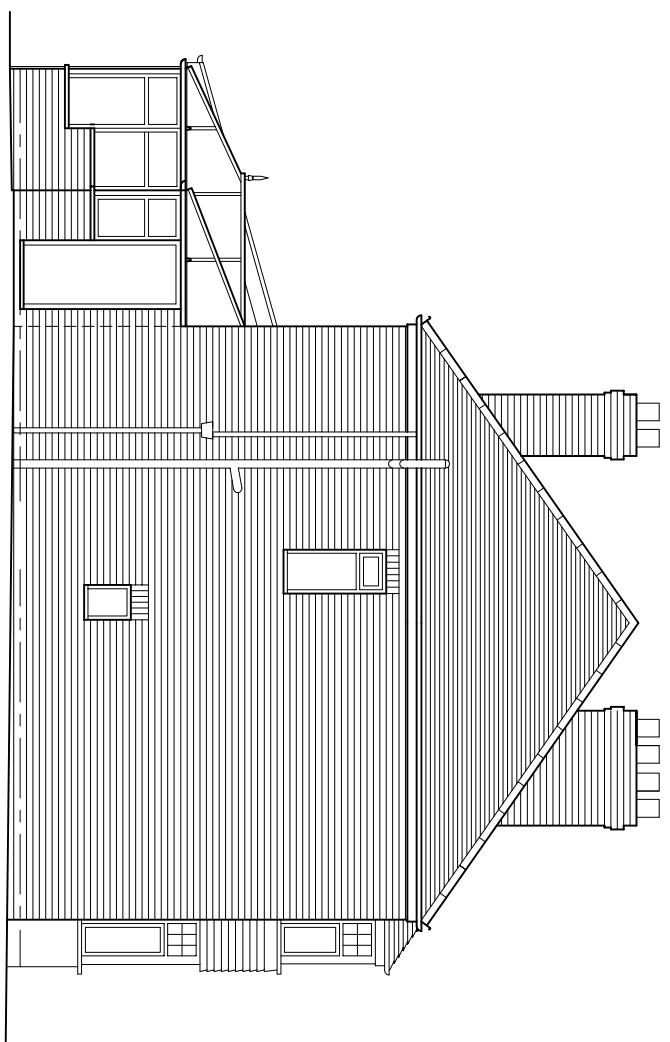


Existing Side Elevation
(facing No 58) - (1:100)

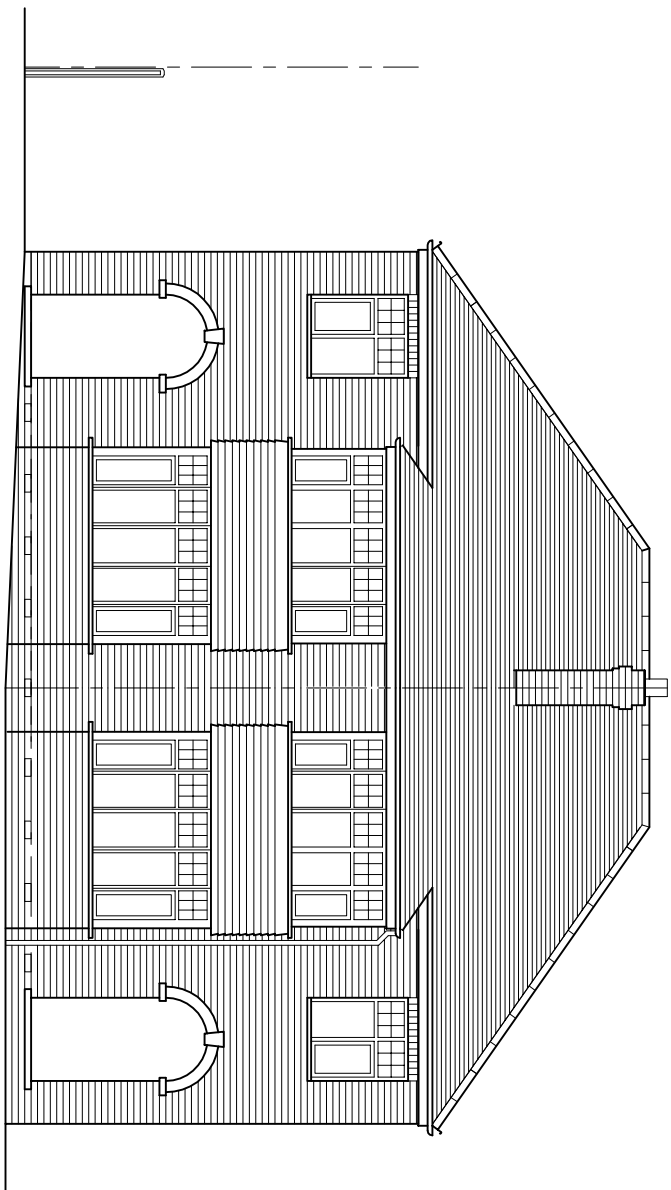


No 56 No 54
Existing Front Elevation
(1:100)

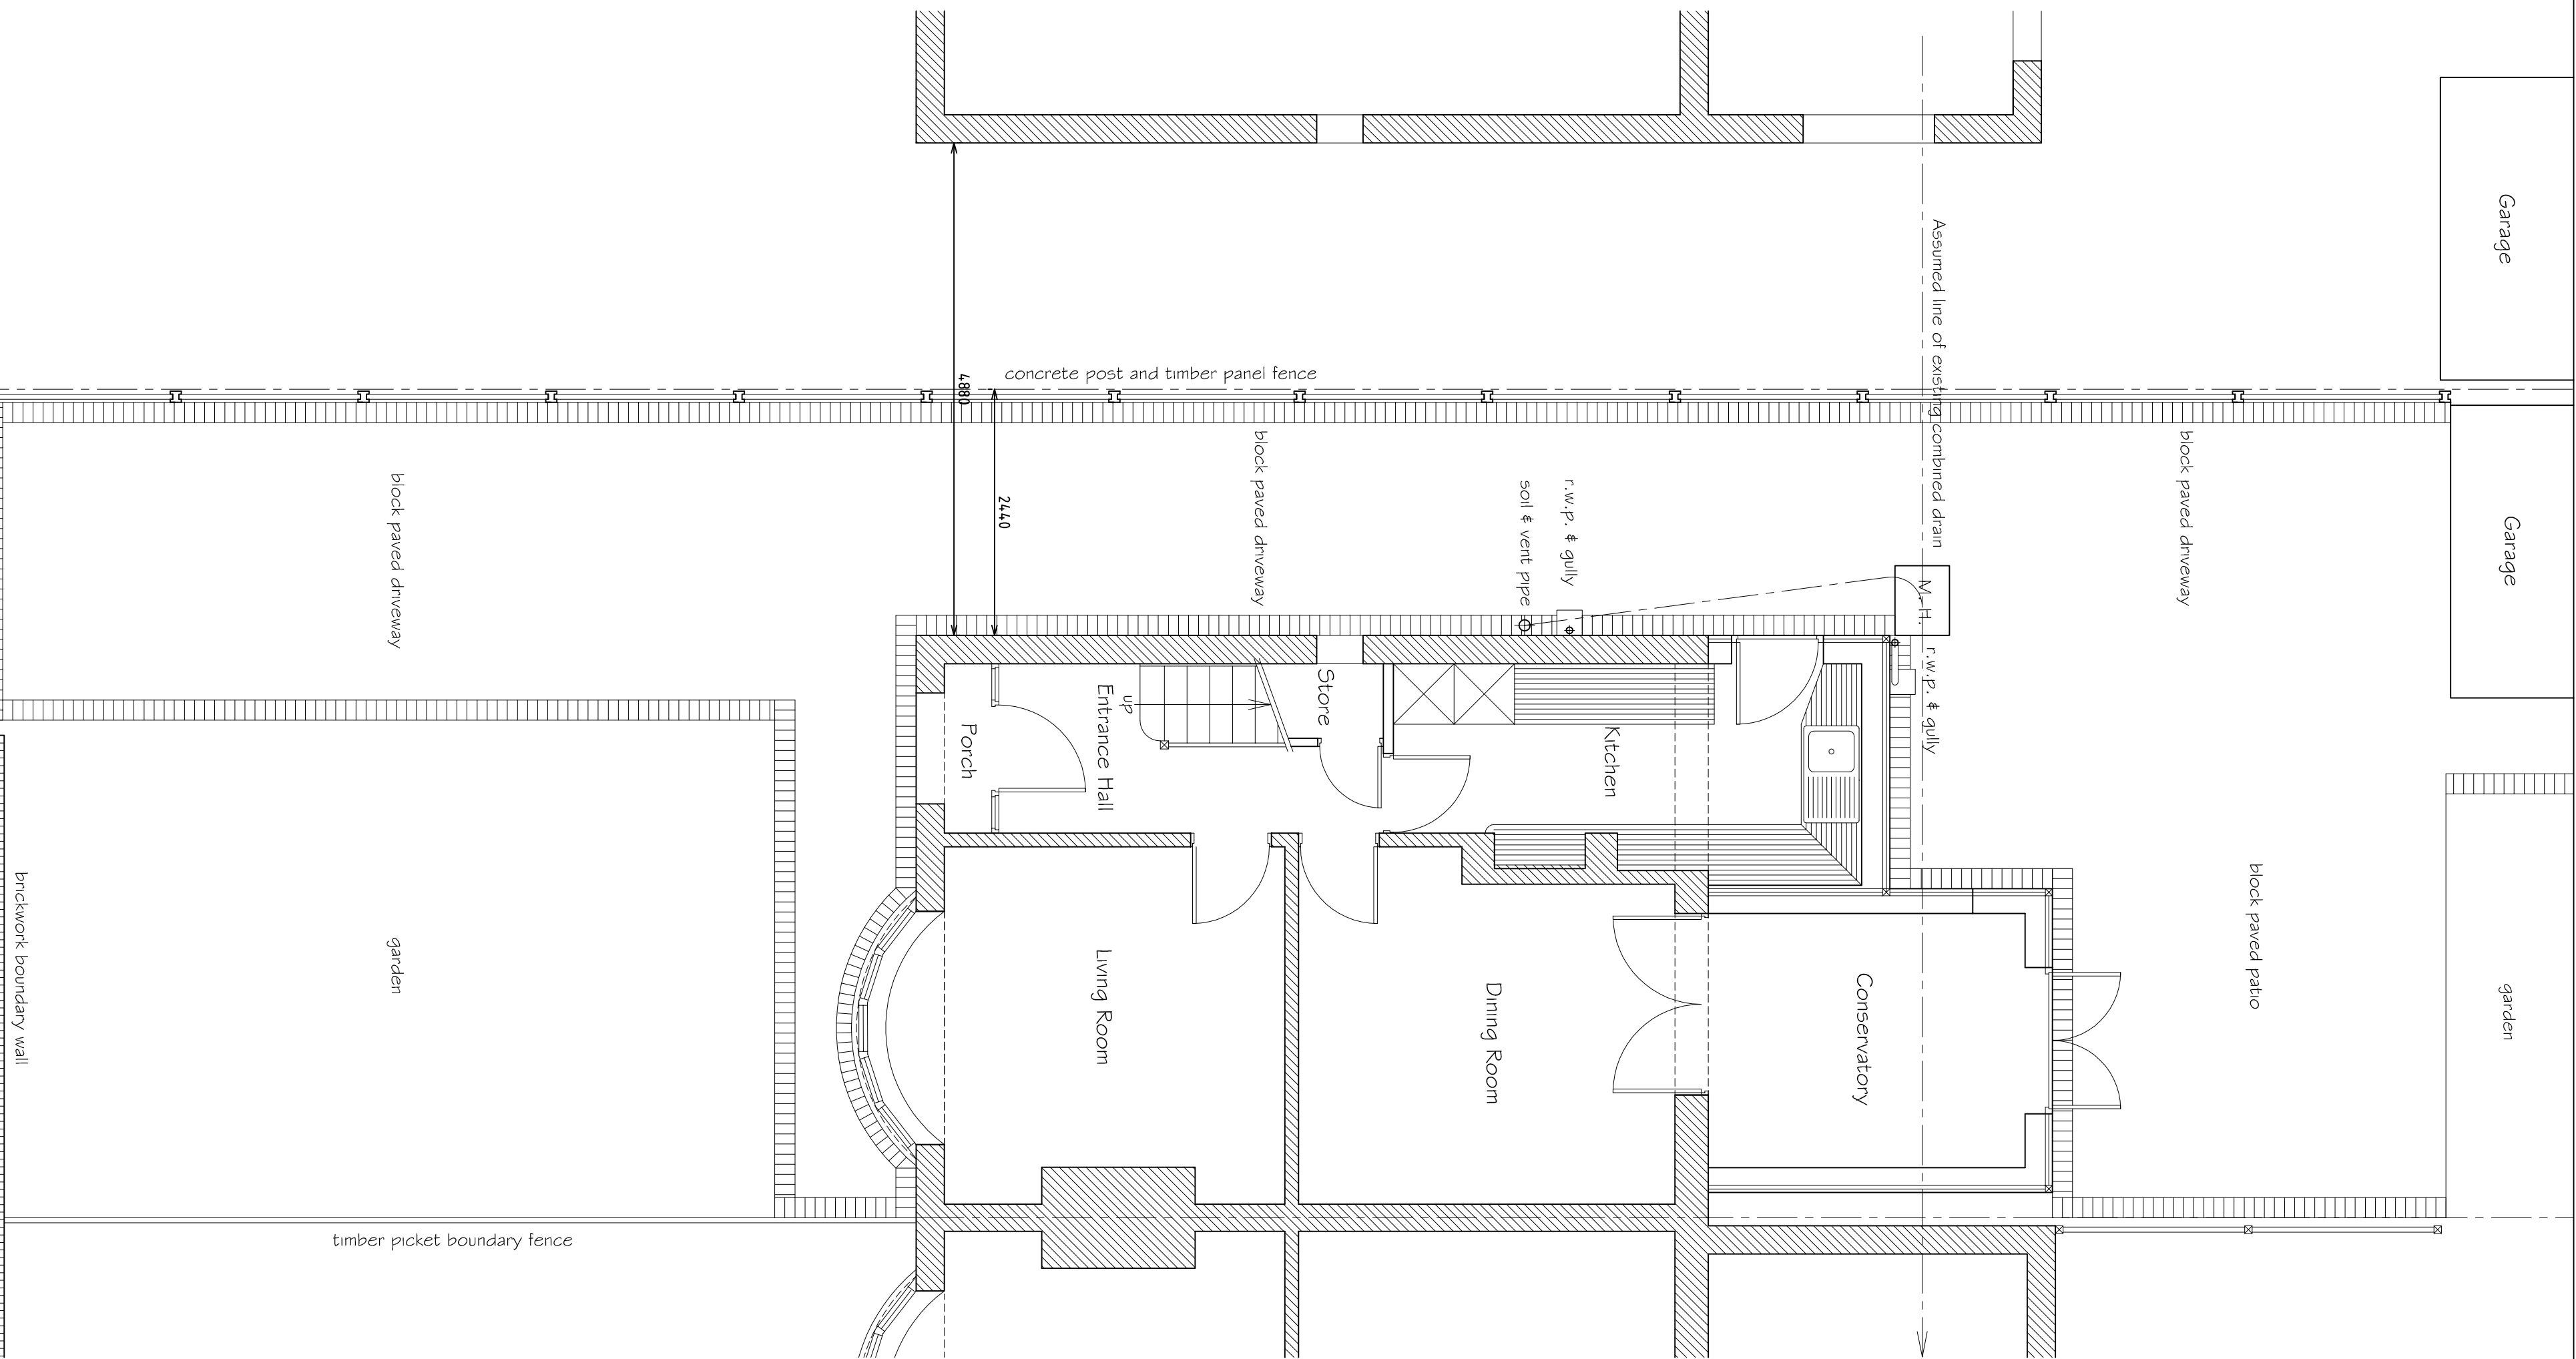

Ground Floor Plan as Existing (1:50)

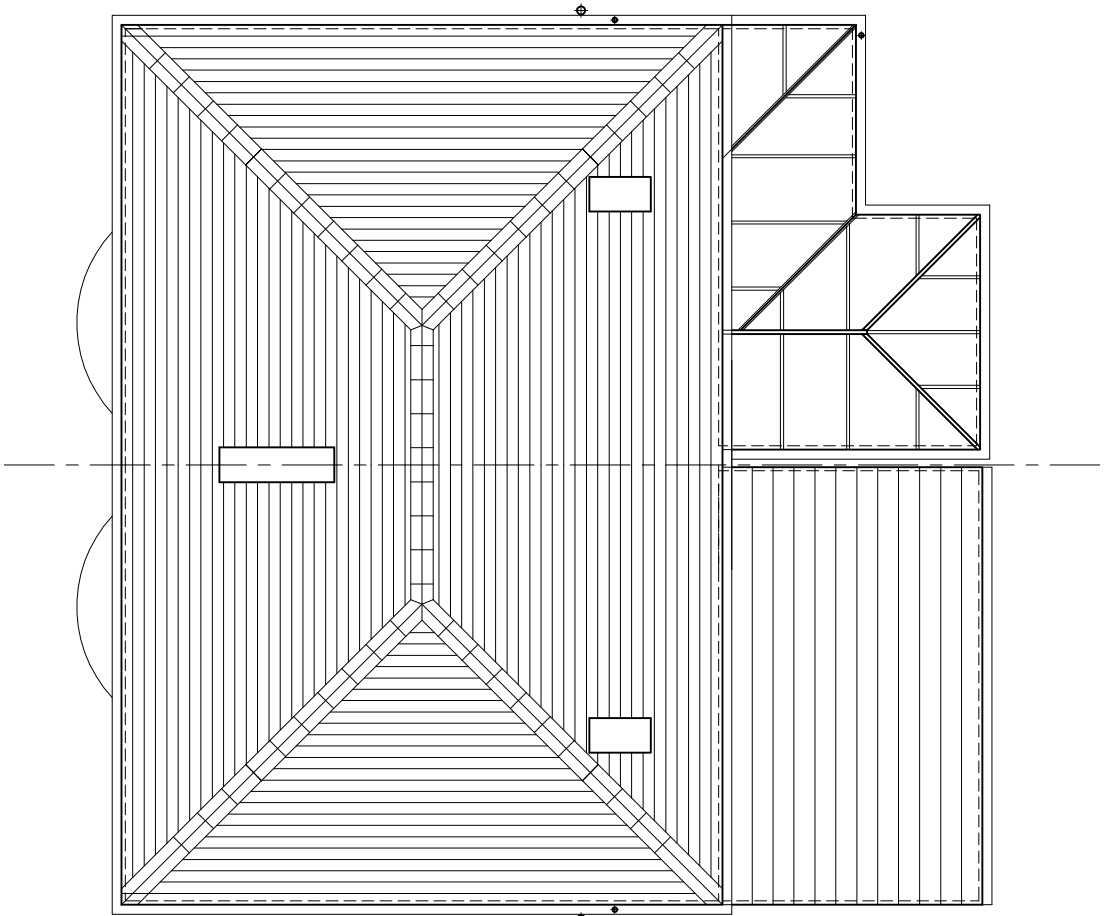

Existing Roof Plan (1:100)

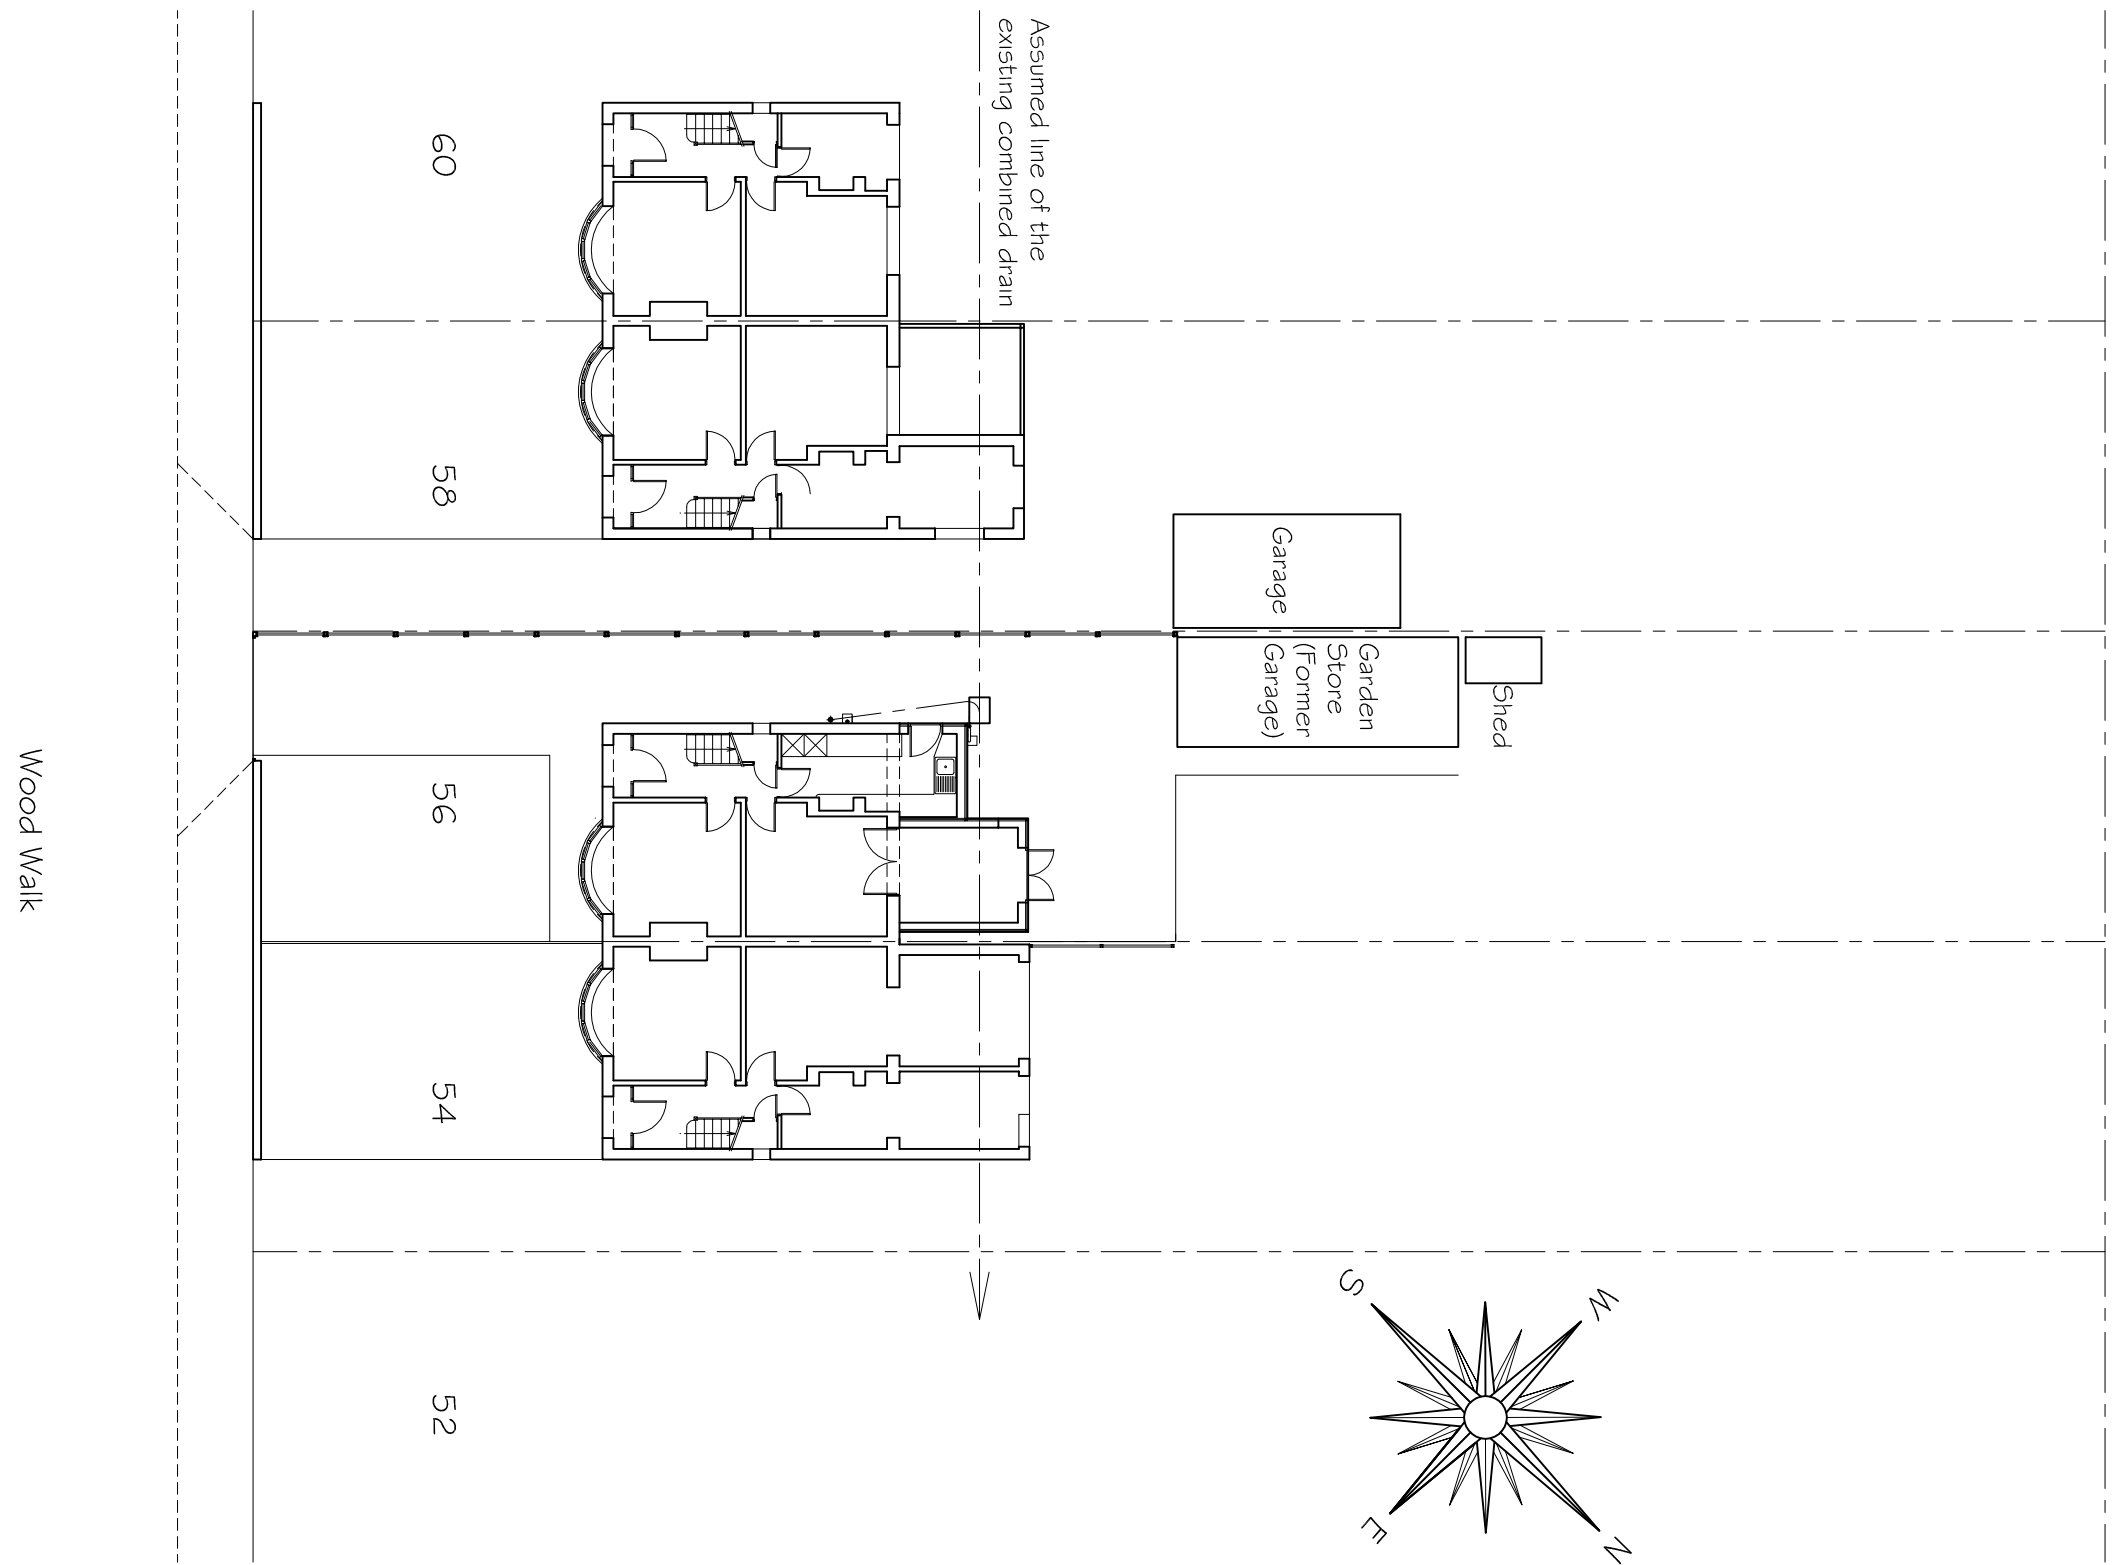

Site Plan as Existing (1:200)

Project Single-Storey Side Extension to 56 Wood Walk, Wombwell, Barnsley, S. Yorks., S73 0NF			
Drawing Existing Plans and Elevations			
Client Mr and Mrs. S. Merrills			
Arcadia Building Consultancy			
Building Surveyors, Building Engineers and Building Design Consultants			
Deane Valley Design Studio, 30 Norton Road, Wath-upon-Deane, Rotherham, South Yorkshire, S63 6QD 01709 878 954 kath.manning@btinternet			
Scale As Noted	Date 08.2013	Drawn K.A.	
Plot Scale 1:50	CAD File No	Checked	
Job No 13004	Dwg No 02	Rev	