




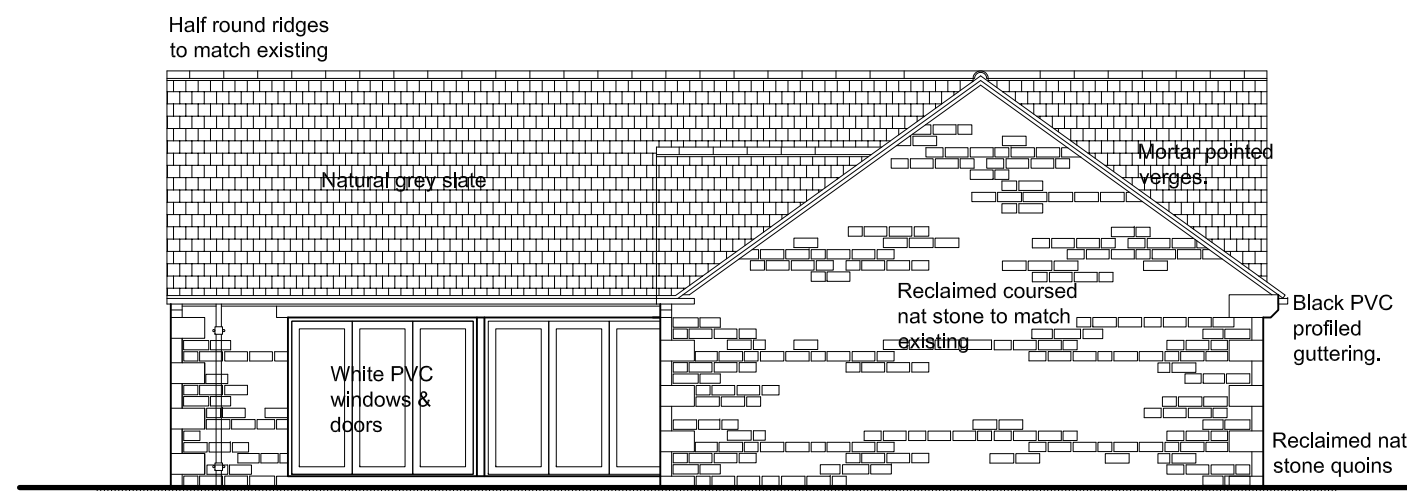


SOUTH ELEVATION

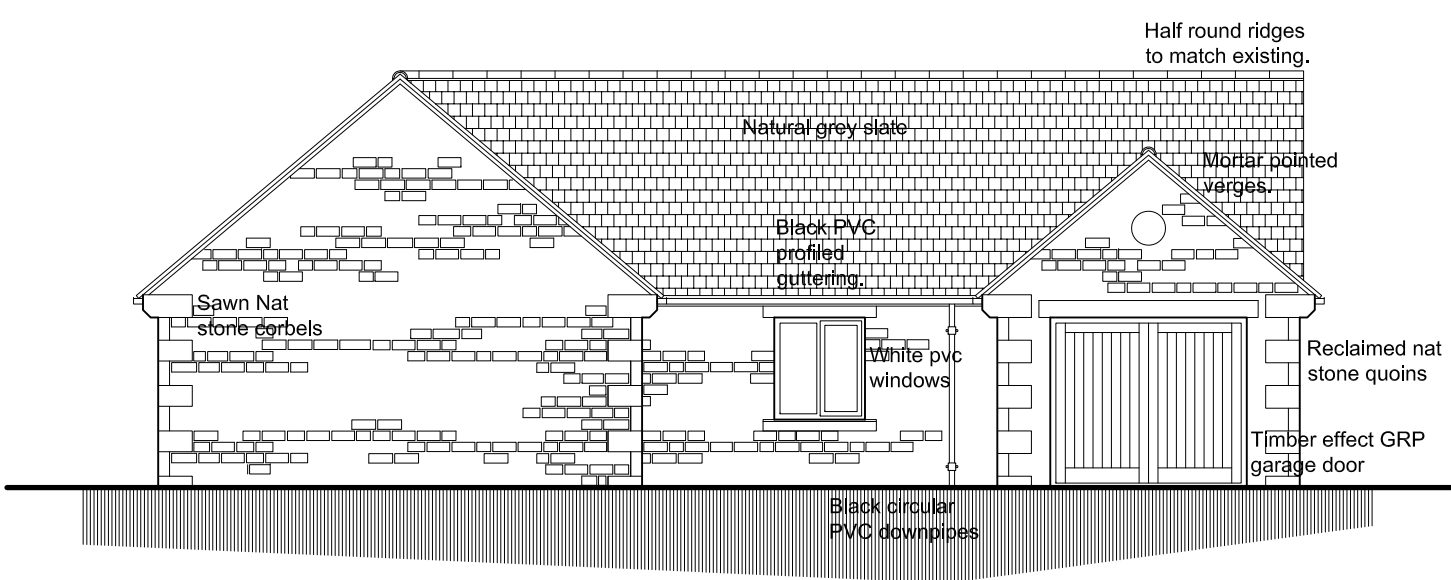

WEST ELEVATION

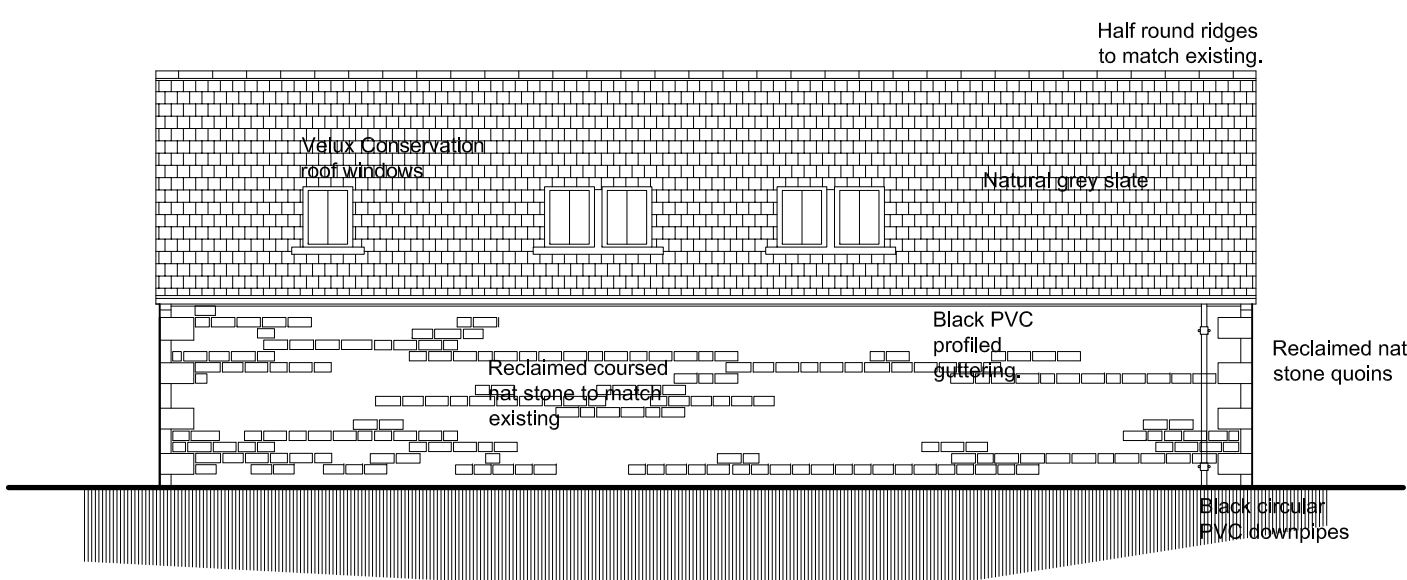


NORTH ELEVATION

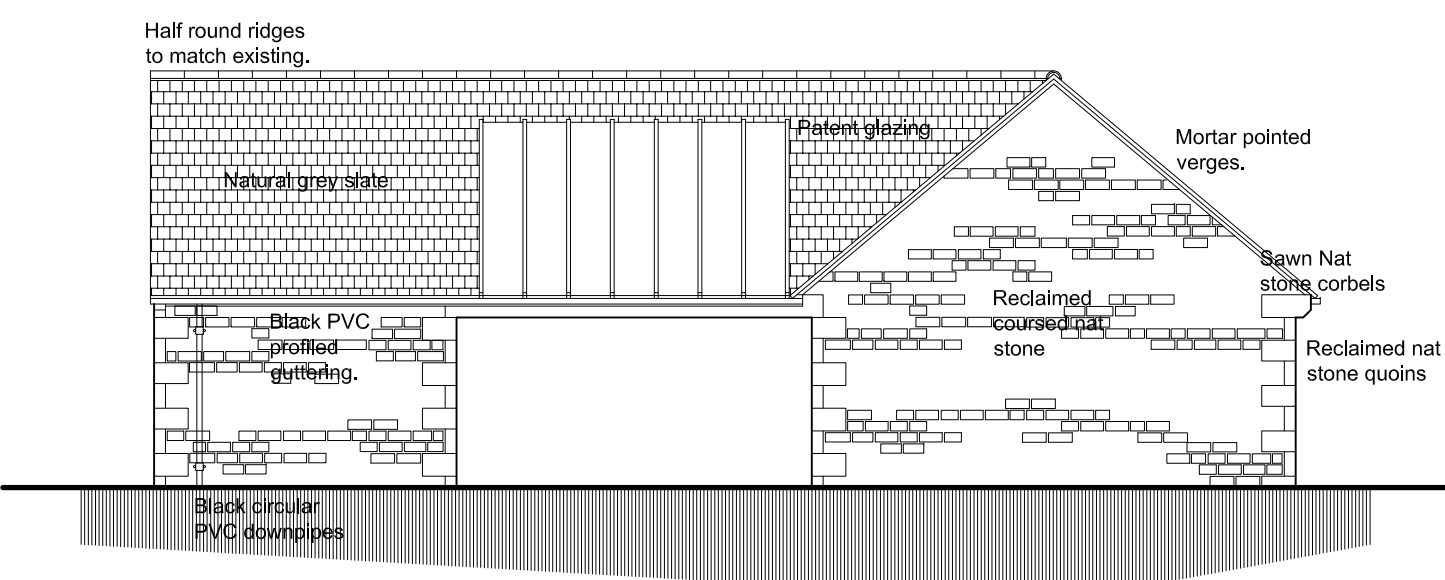

EAST ELEVATION



WEST STREETScape ELEVATION

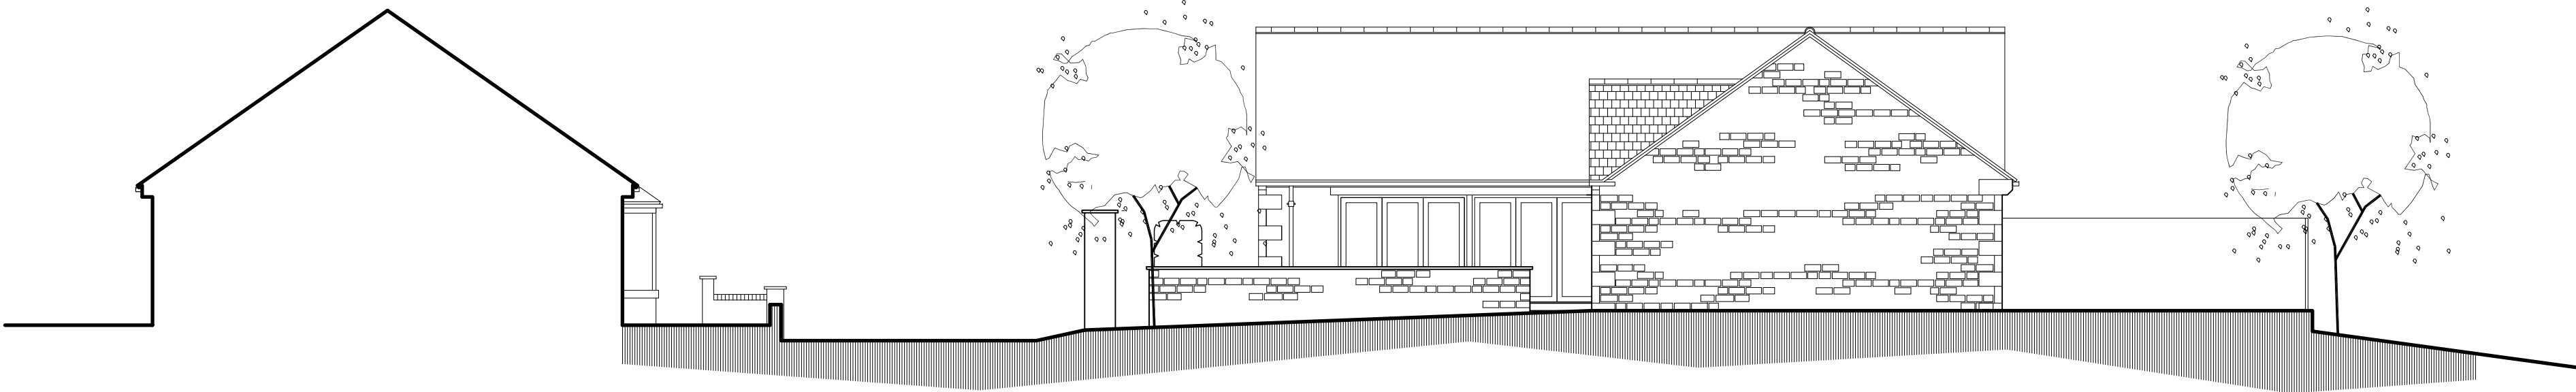

SOUTH ELEVATION/SECTION

A 17/12/2014 Expanded to show streetscape and section.

Revision Date Description

PROPOSED RETIREMENT BUNGALOW,
WATER HALL LANE, PENISTONE,
SHEFFIELD, S36 8EQ.

DESIGN PROPOSALS 2
Elevations, Streetscape and Site Section.

MR & MRS GREEN



JE Architectural Ltd
23 Windmill Road, Wombwell,
Barnsley, S73 8PW.
Tel: 01226 754507
Email: jeald@btconnect.com

This drawing and the copyright is the Architectural Company's property and maybe used or reproduced only by agreement. All Dimensions in Millimetres Unless specified otherwise and subject to verification on site.

Scale: 1:100 @ A1 Date: AUG 2014

Ref: 201337 Drwg No: 05

0 cm 12 cm 4 cm 16 cm