




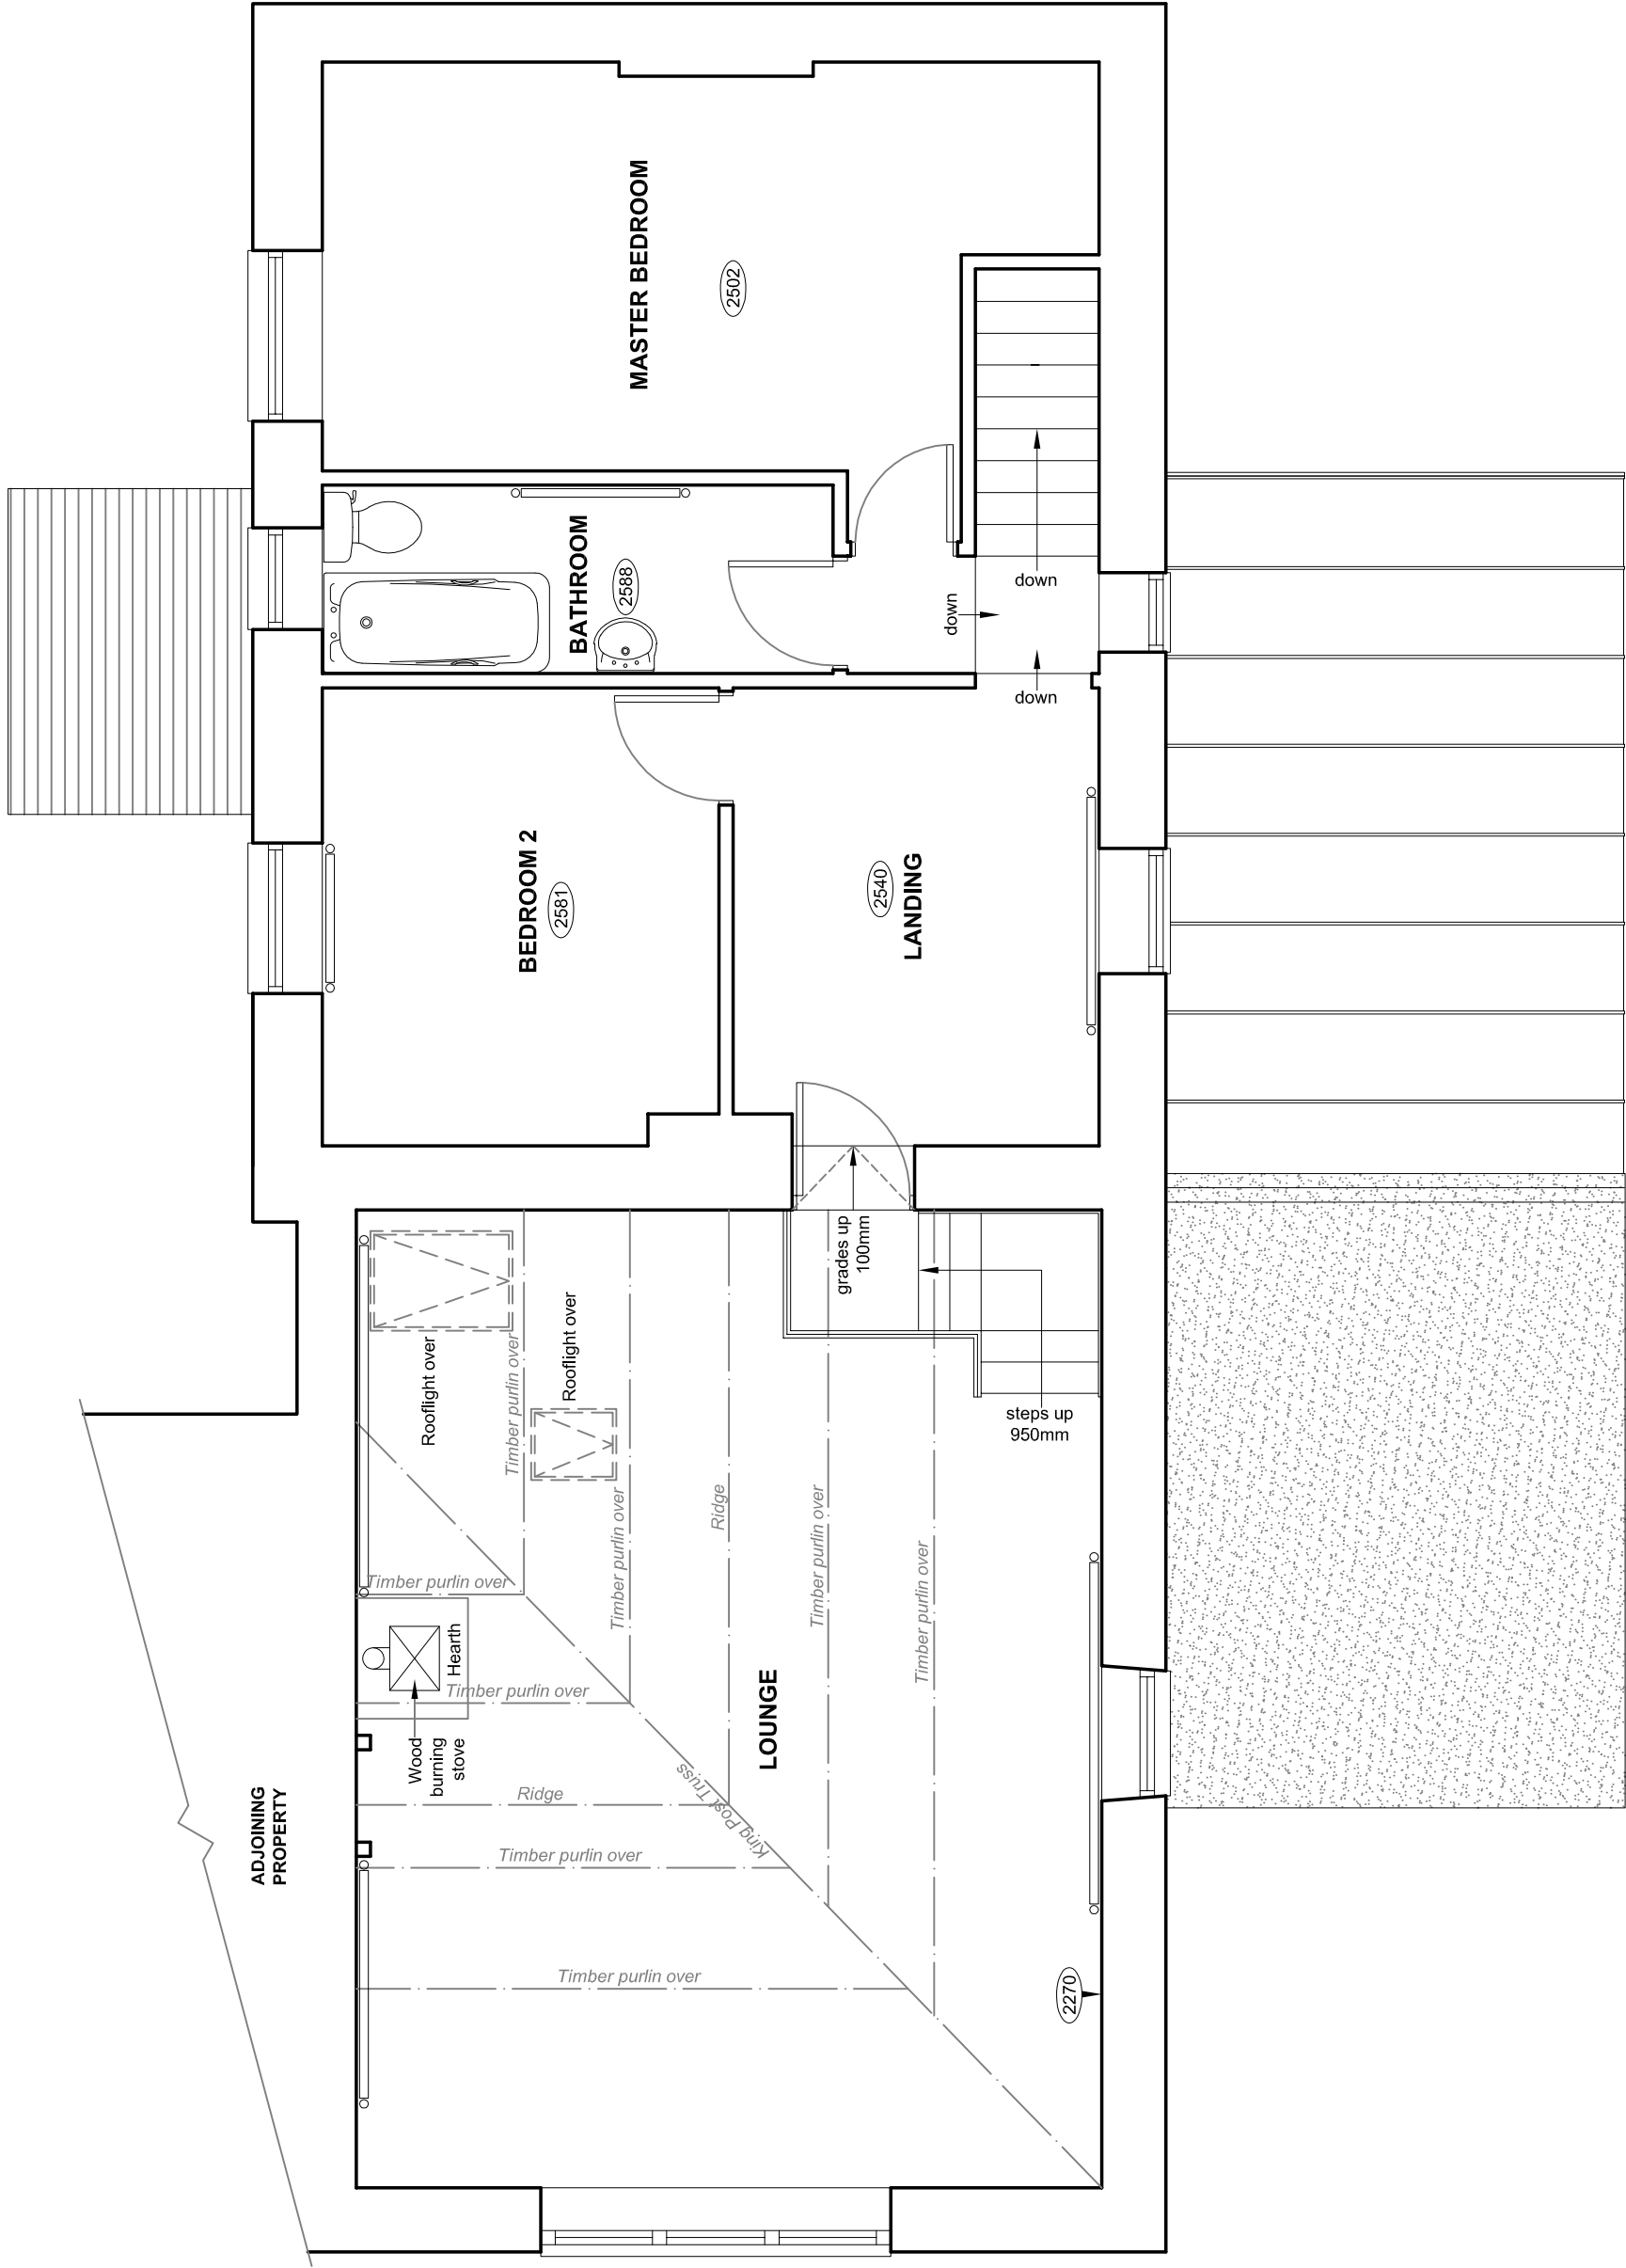


EXISTING FIRST FLOOR PLAN

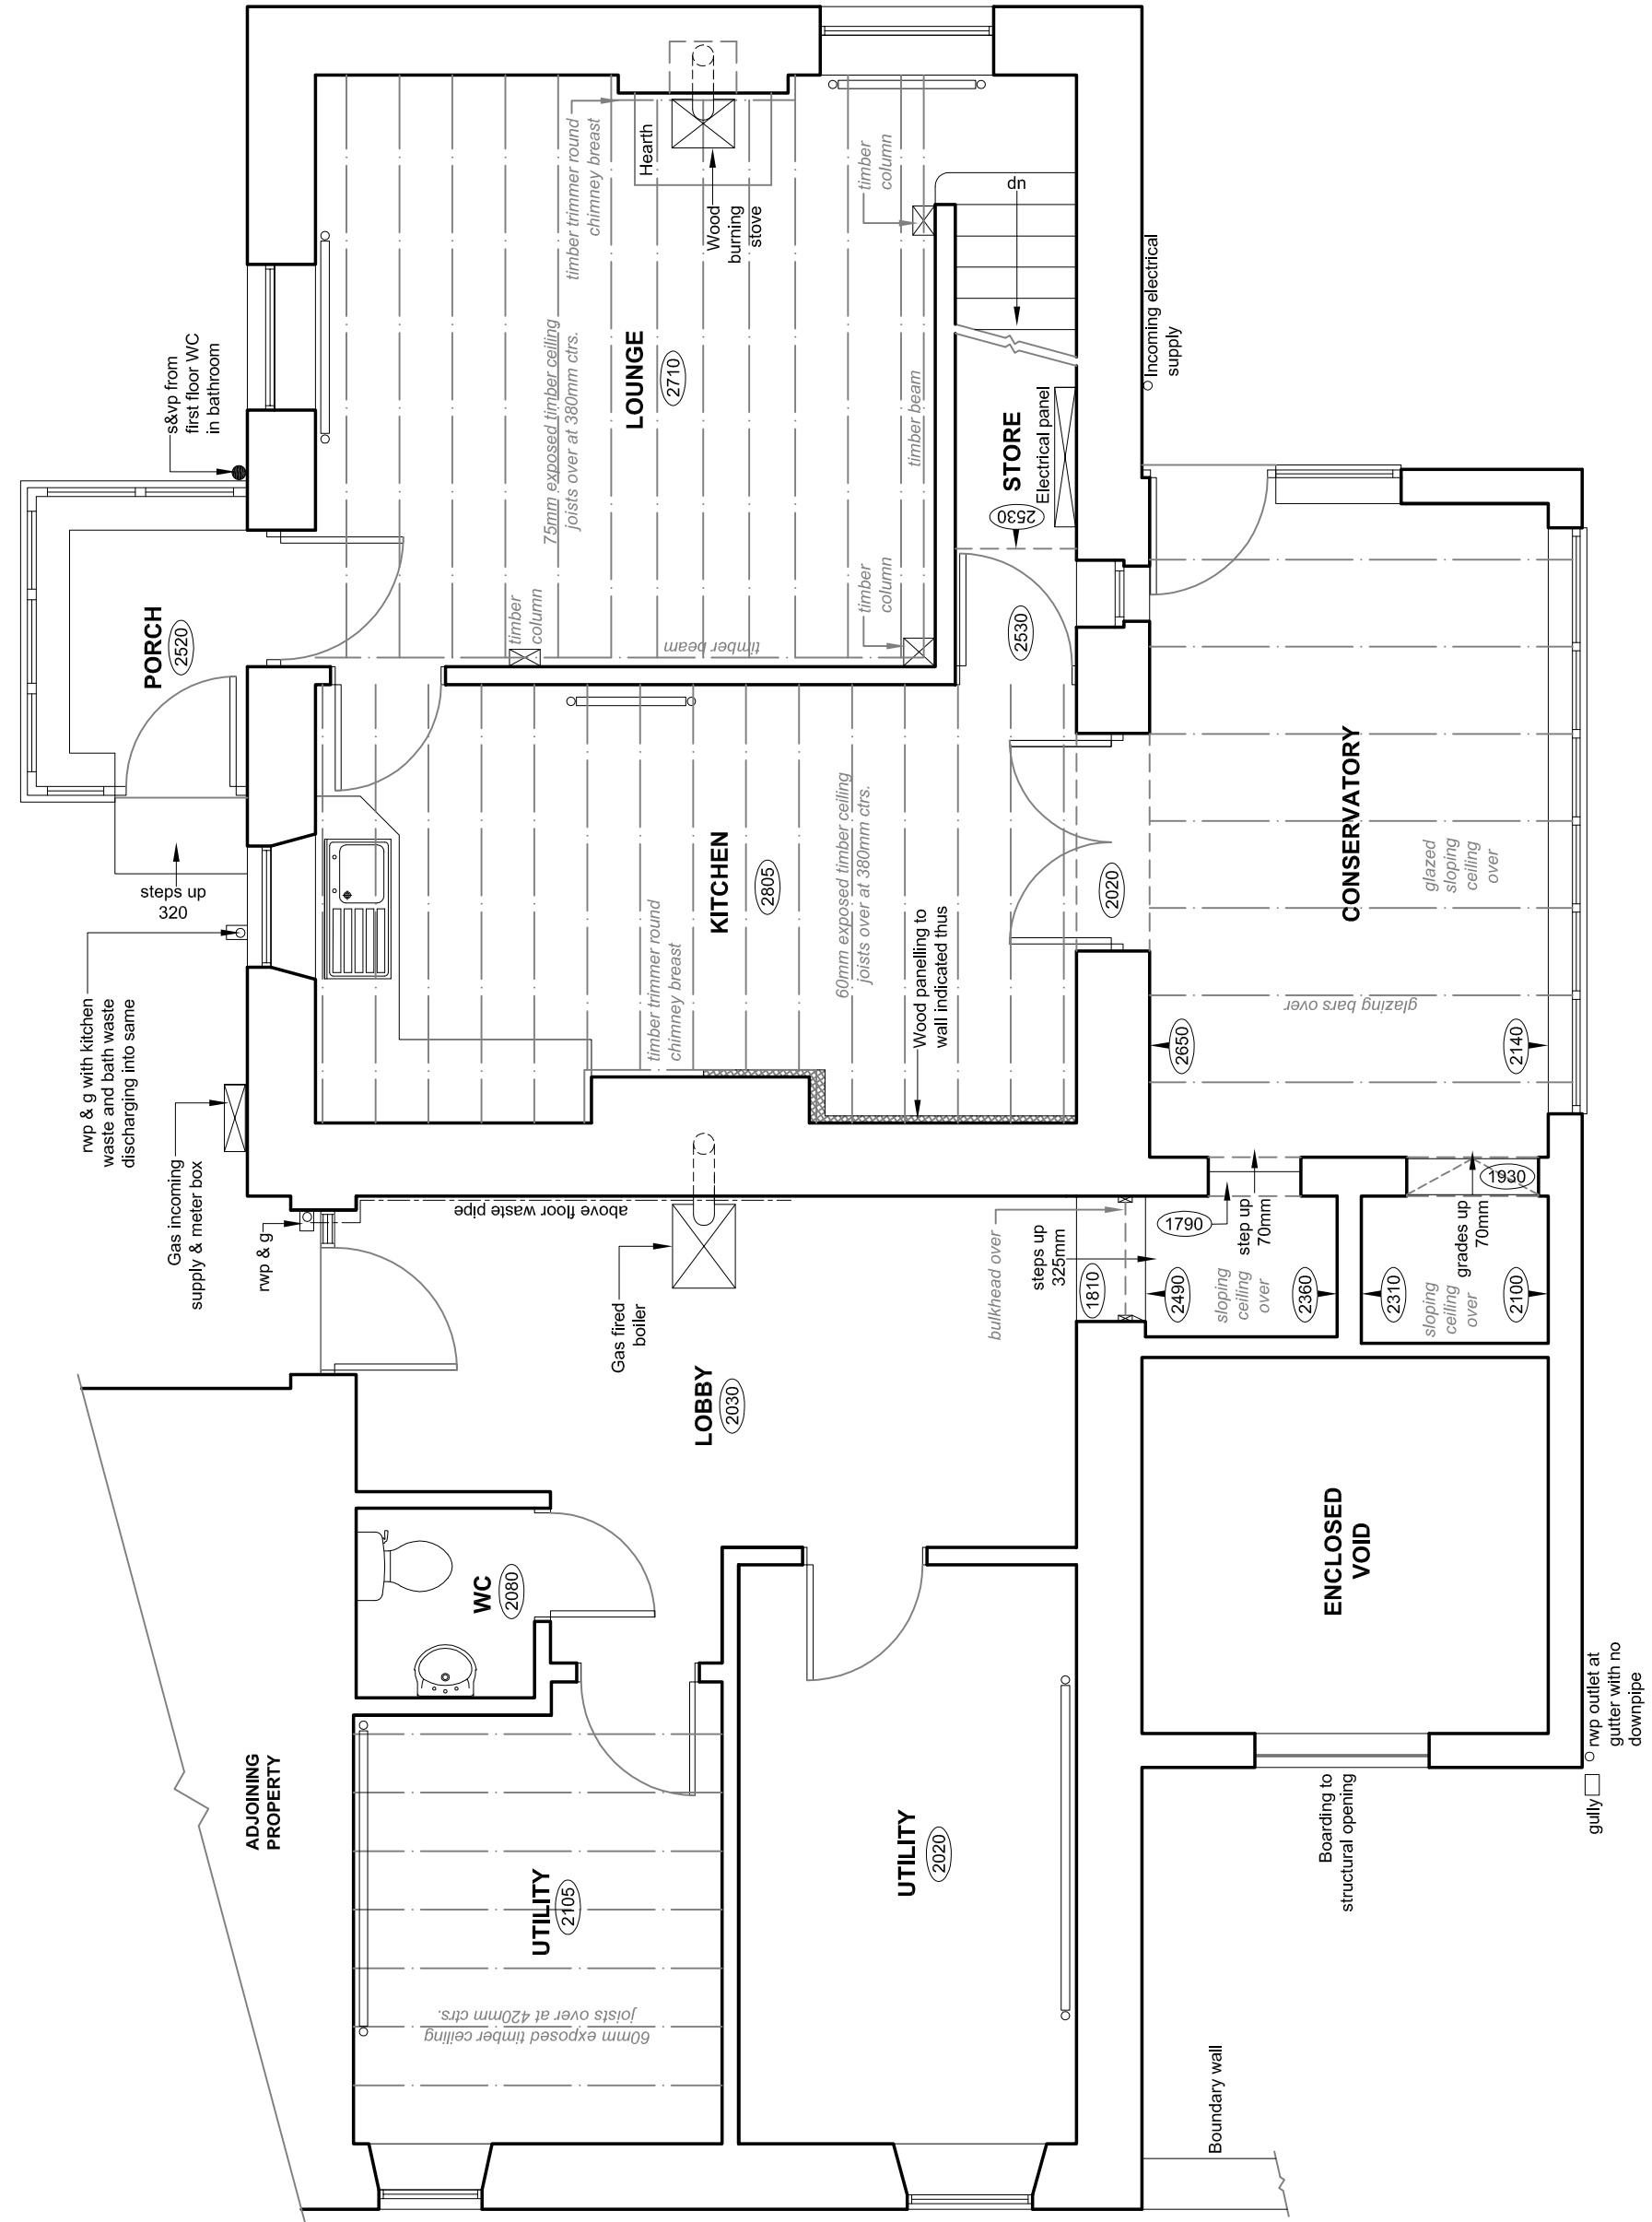


EXISTING GROUND FLOOR PLAN

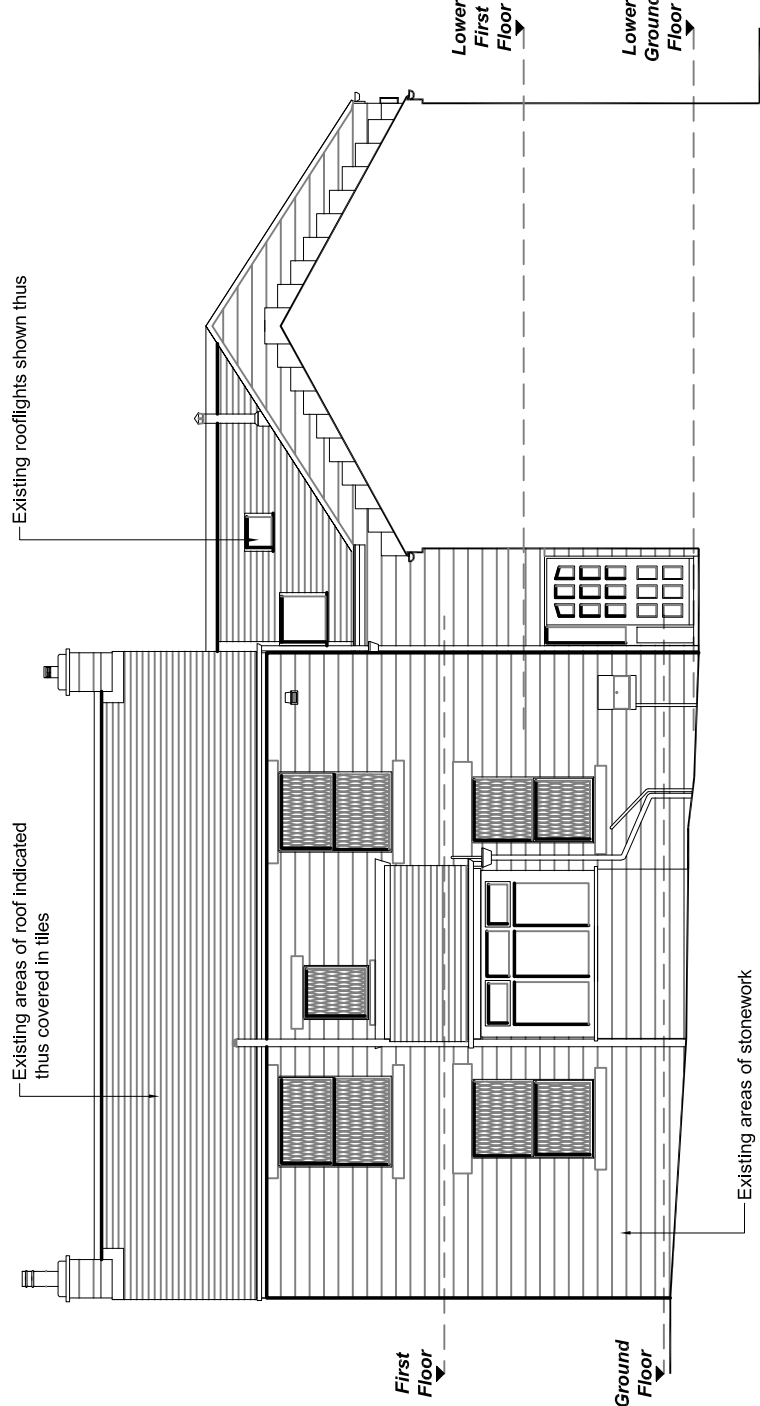


EXISTING FRONT (NORTH EASTERN) ELEVATION

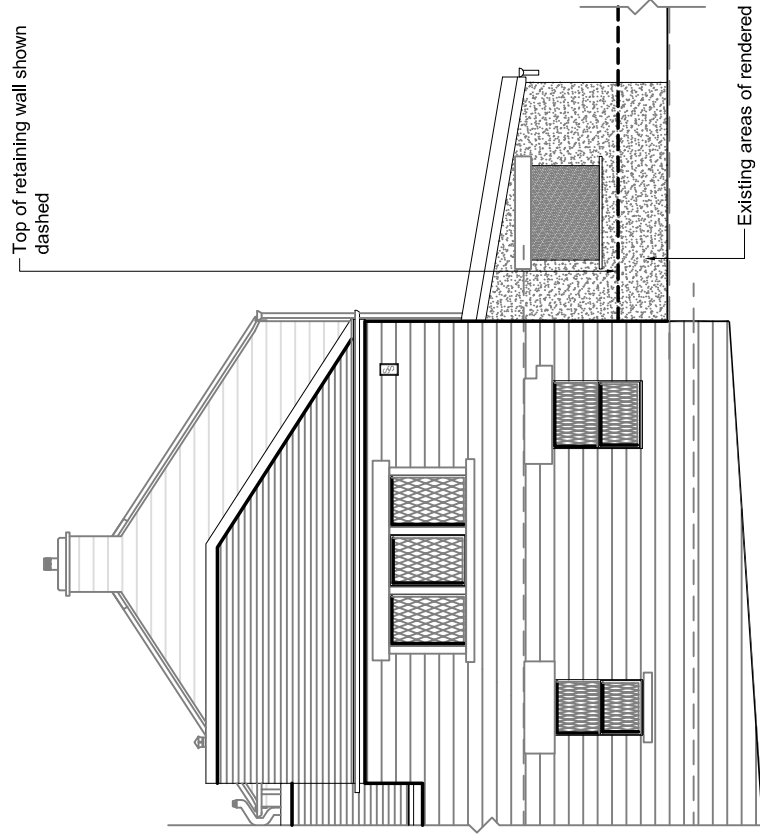

EXISTING SIDE (NORTH WESTERN) ELEVATION

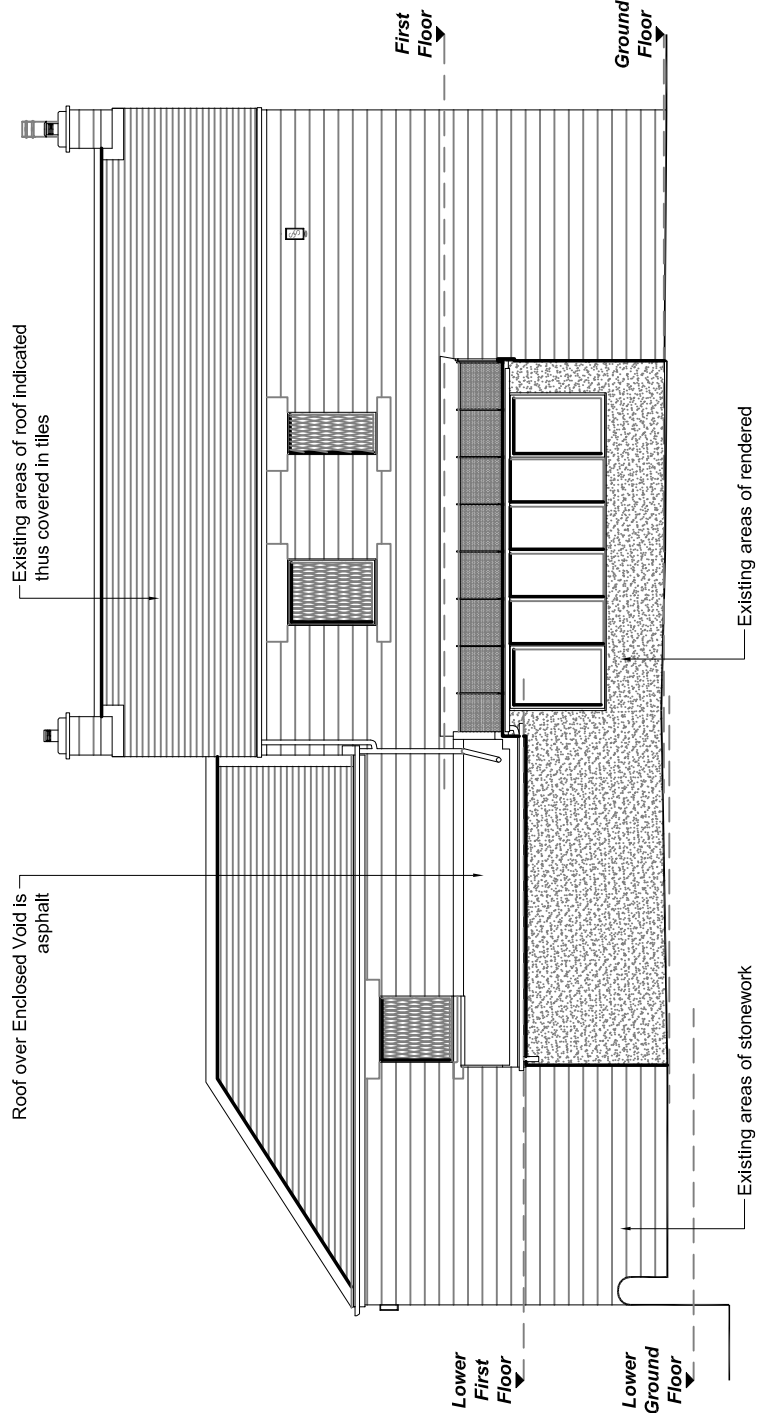


EXISTING REAR (SOUTH WESTERN) ELEVATION

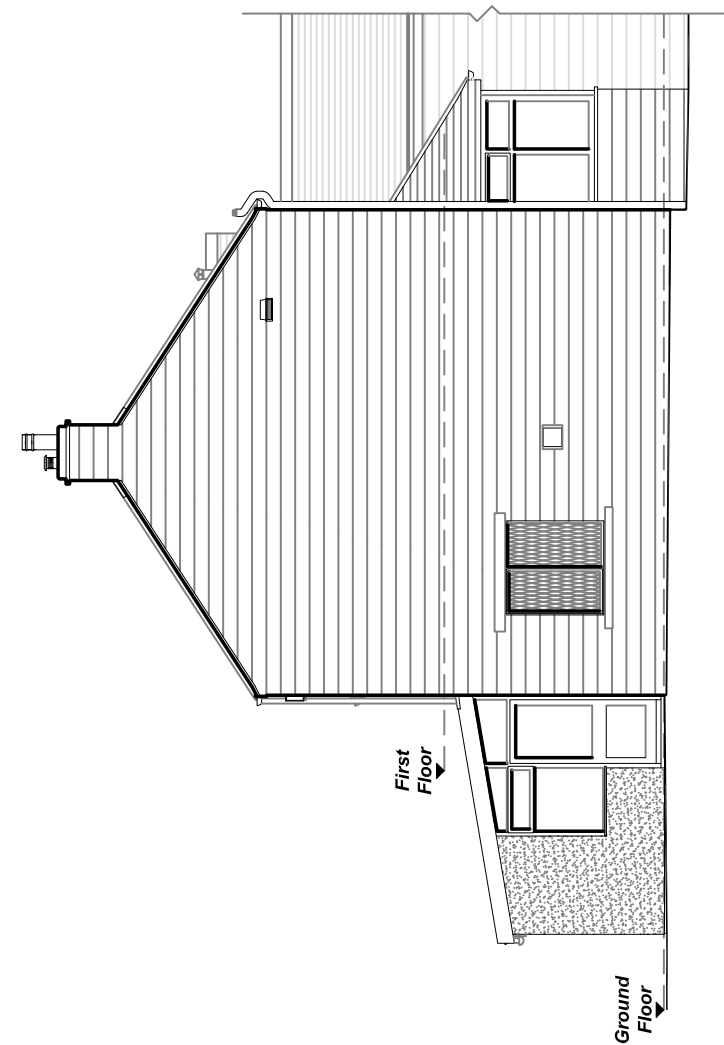


EXISTING SIDE (SOUTH EASTERN) ELEVATION

rev	date	init	description
-----	------	------	-------------

© Copyright

 


metres (for 1:50 original)

 

metres (for 1:100 original)

this drawing has been prepared for presentation purposes consultants wishing to use the drawing for guidance must check all dimensions on site prior to finalising their element of work undertaken

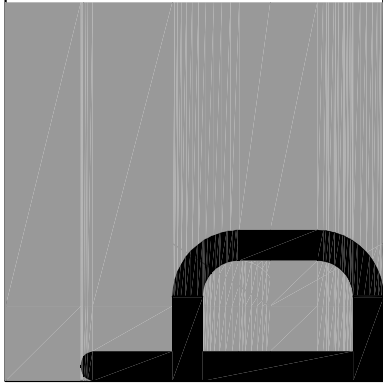

t. 01246 556200
f. 01246 557720
w. boyce-associates.co.uk
e. admin@boyce-associates.co.uk

Ashton Studios, 28 Abercrombie Street, Chesterfield, S41 7LW

client	Margaret Allison	drawing	Existing Plans and Elevations
project	Woodend Farm Joan Royd Lane Penistone South Yorkshire S36 9AW	scale	Plans 1:50 and Elevations 1:100 (@A1)
drawn by	Richard Grundy / Robert Fretwell	status	PRELIMINARY
date drawn	6th October 2008	drawing no.	P1792.01
rev			