


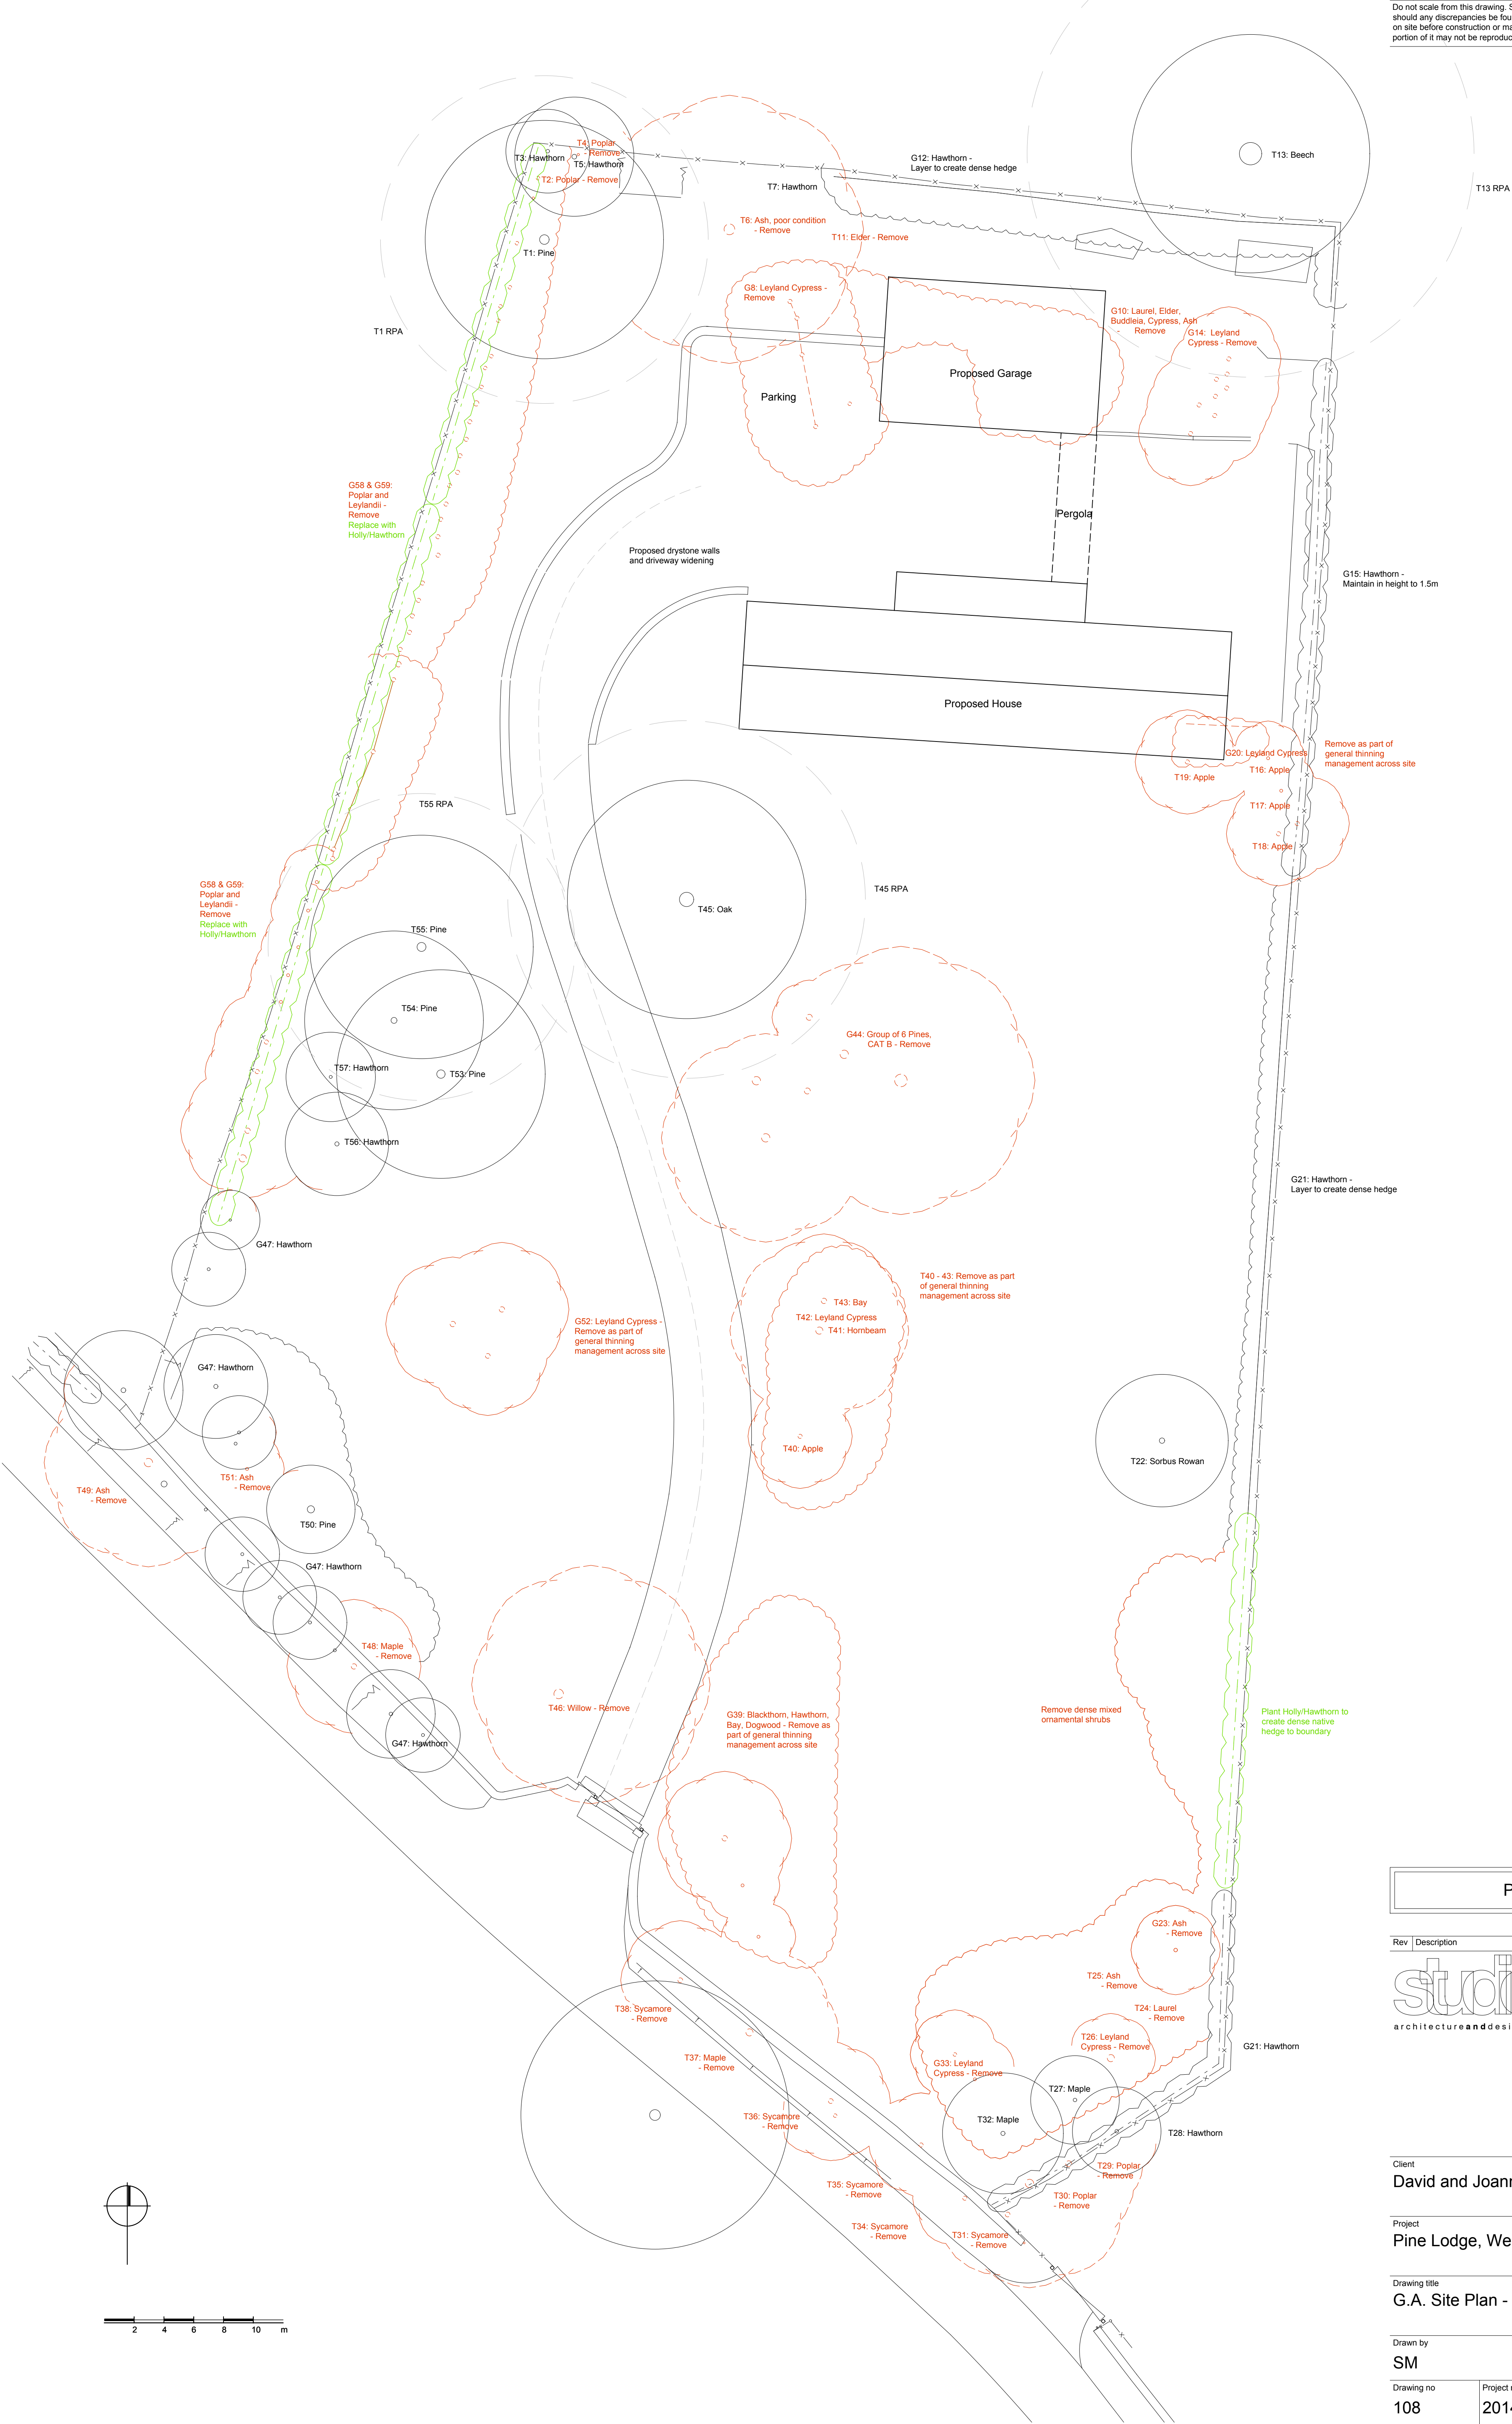

Proposed

Rev	Description	Date	By	App'd
studiodgedye architectureanddesign				
The Studio 2 Bank View Main Road Hathersage S32 1BB T:01433 659461 M:07912 534372 E: sgedye@me.com				

Client
David and Joanne Green

Project
Pine Lodge, Wentworth

Drawing title
G.A. Site Plan - Tree Management

Drawn by SM	Date June 21	App'd SG
Drawing no 108	Project no 20149	Scale @ A1 1:200
		Rev