




The Contractor is responsible for checking dimensions and any discrepancy to be verified with the Architects before proceeding.
Figured dimensions to be worked to only.
DO NOT SCALE

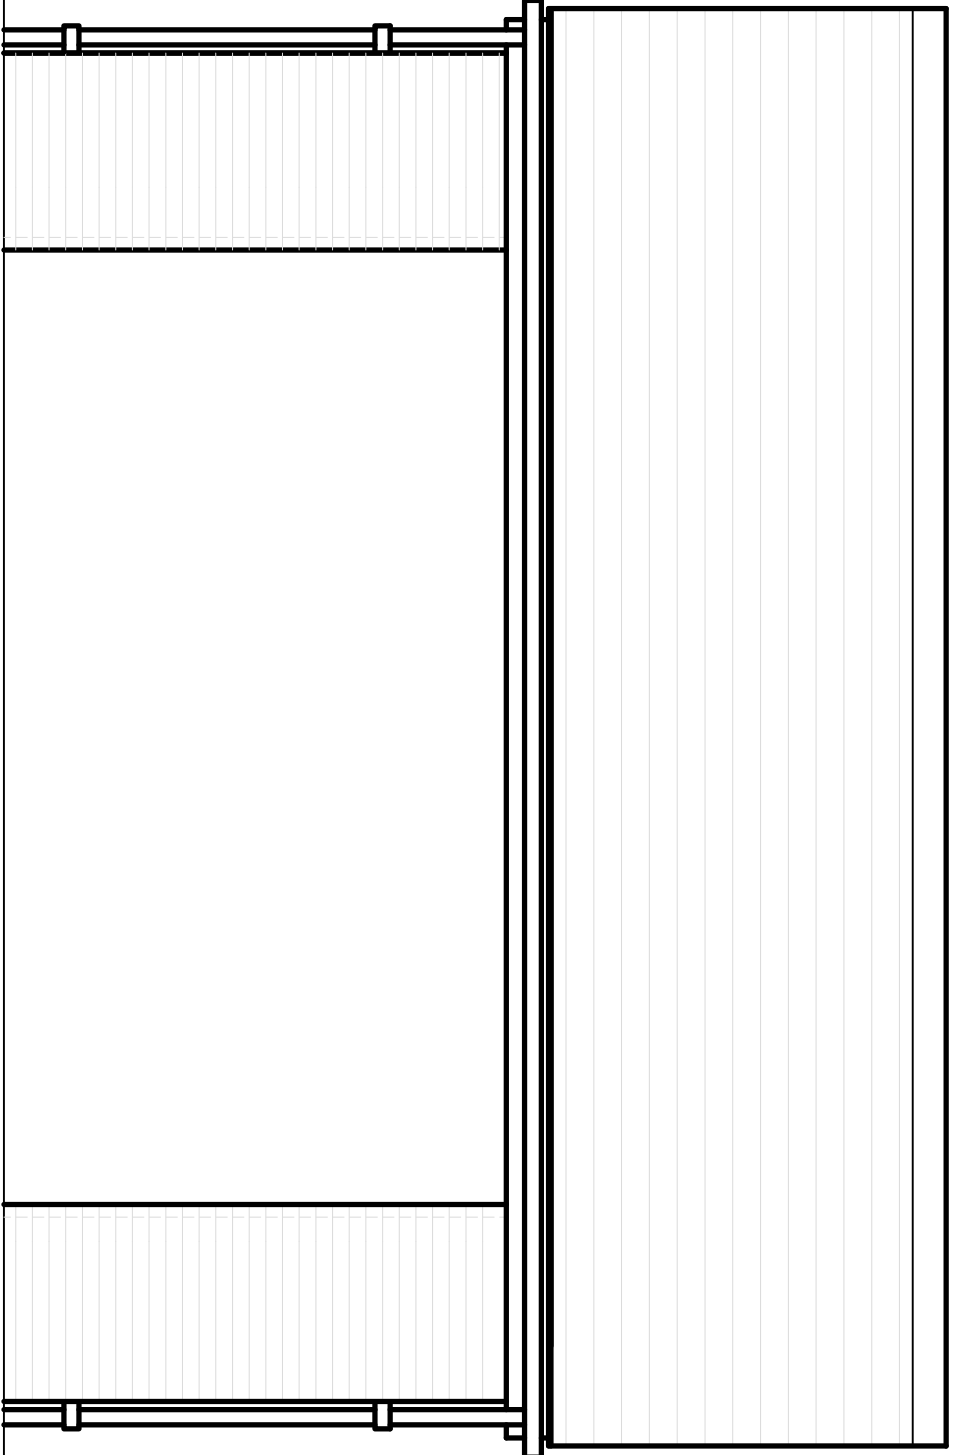


FRONT ELEVATION

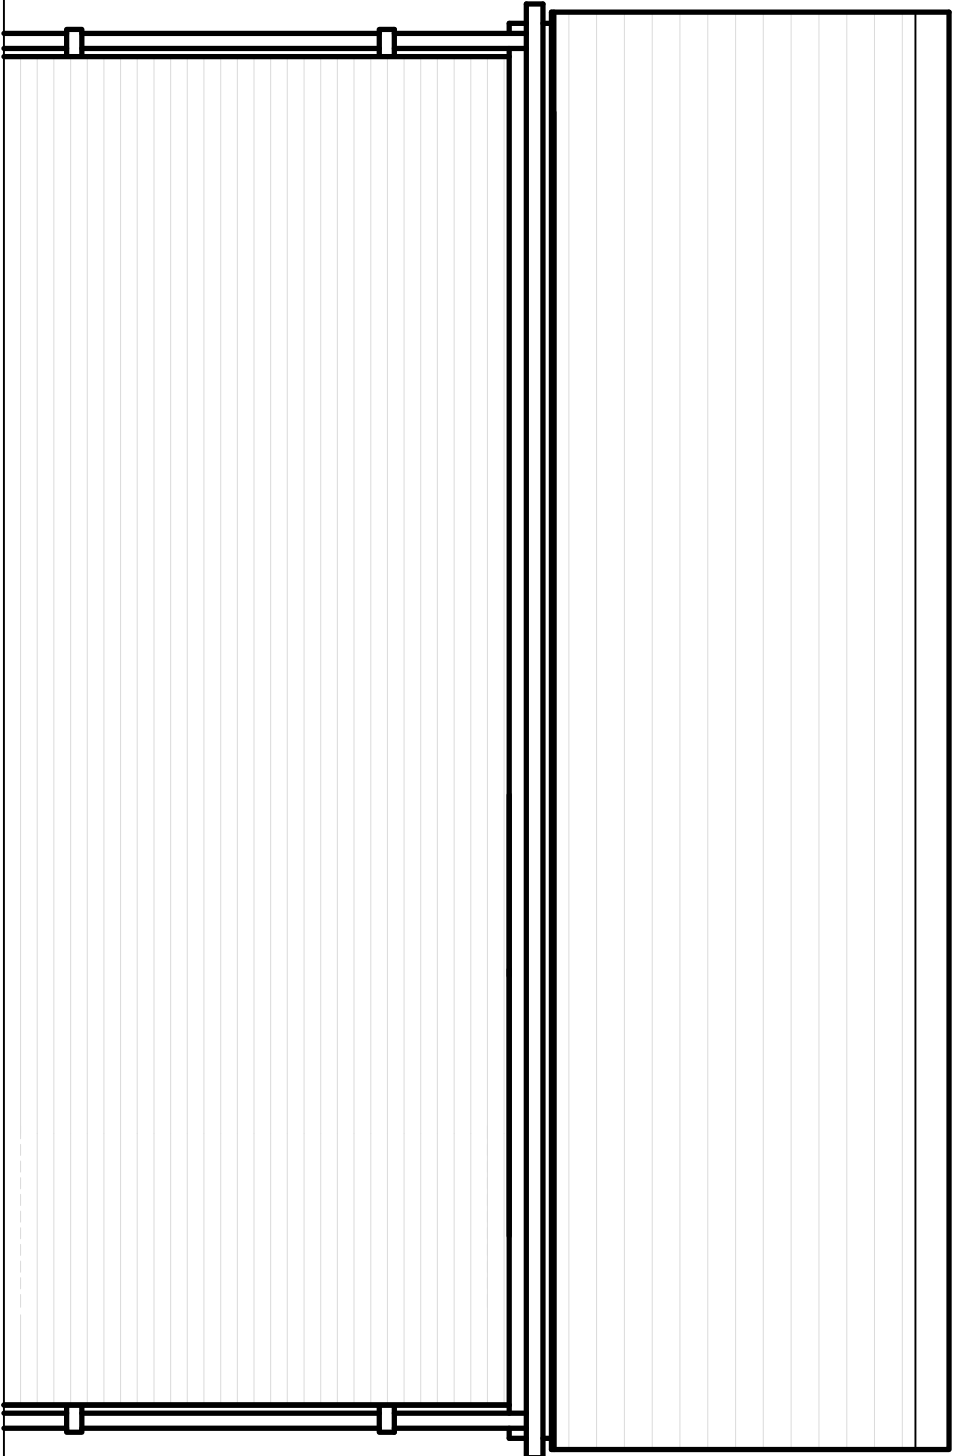

REAR ELEVATION

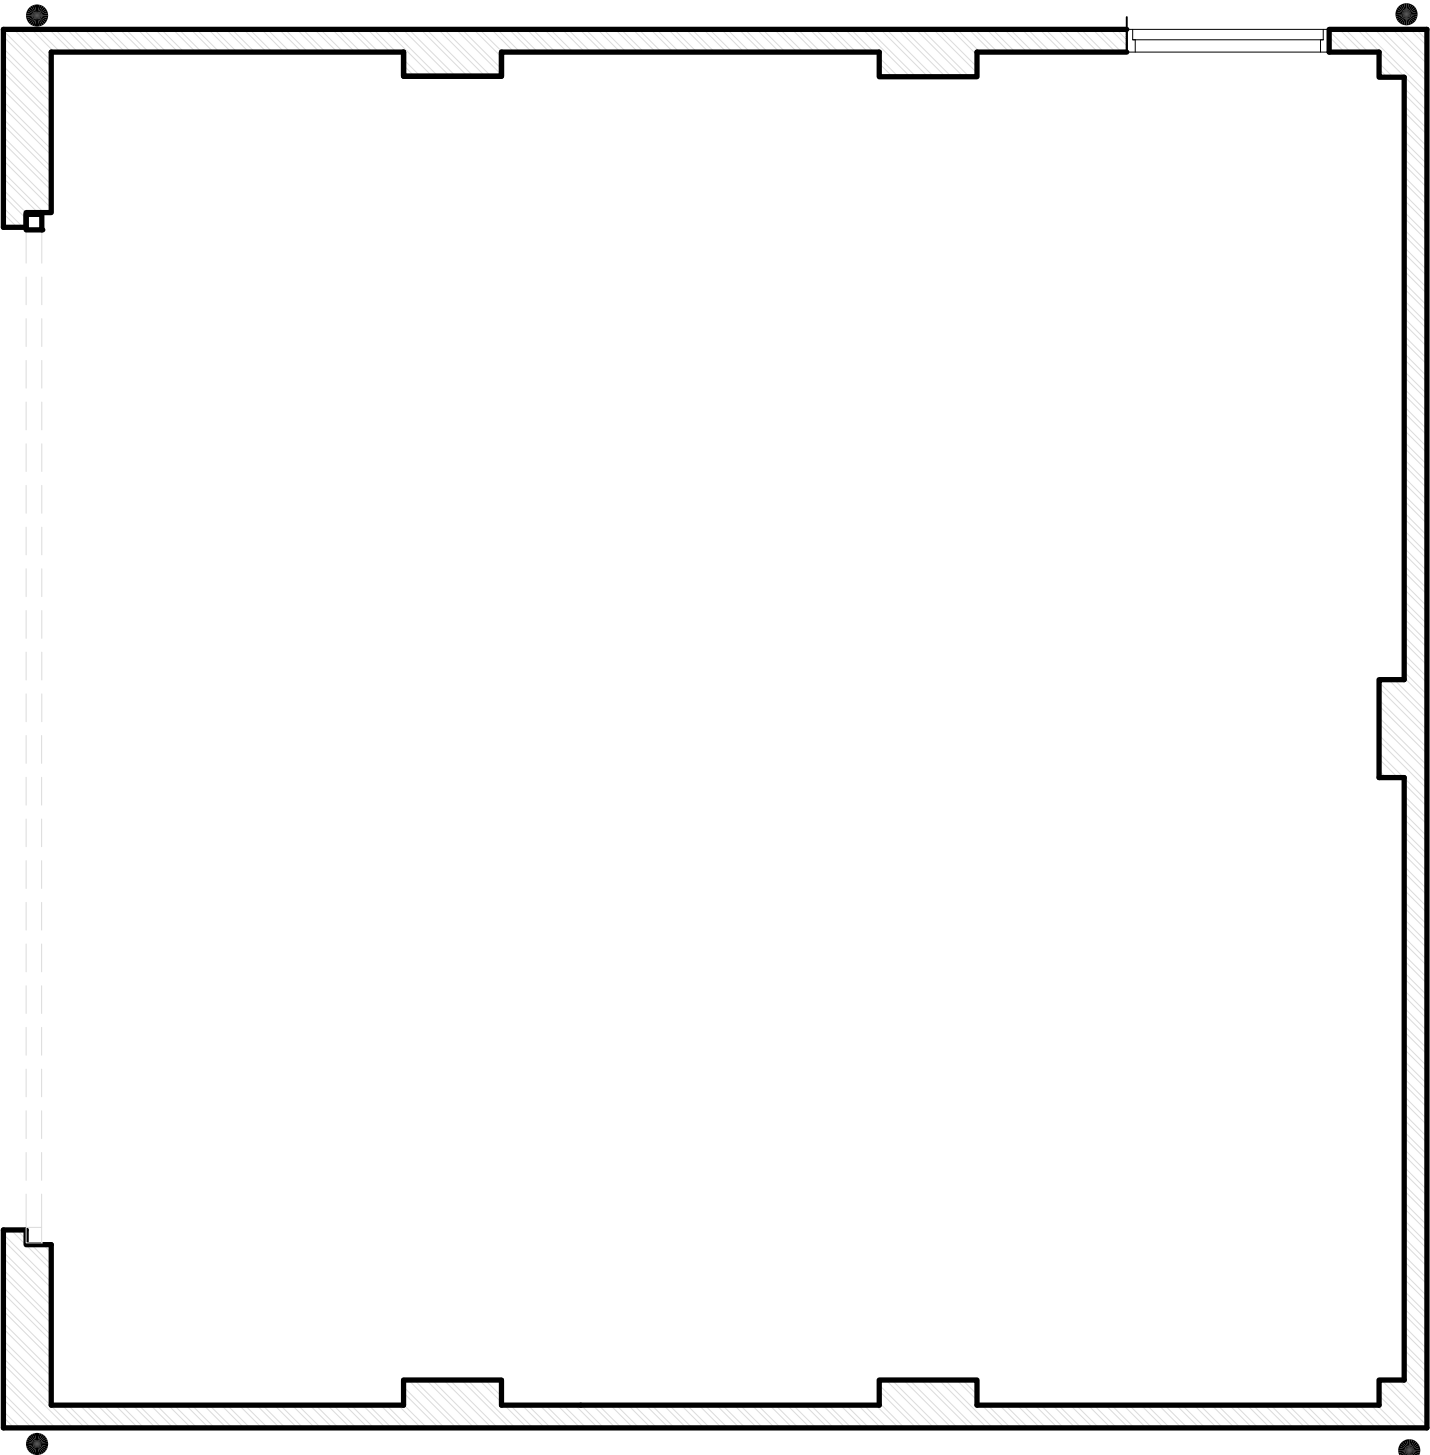

PLAN

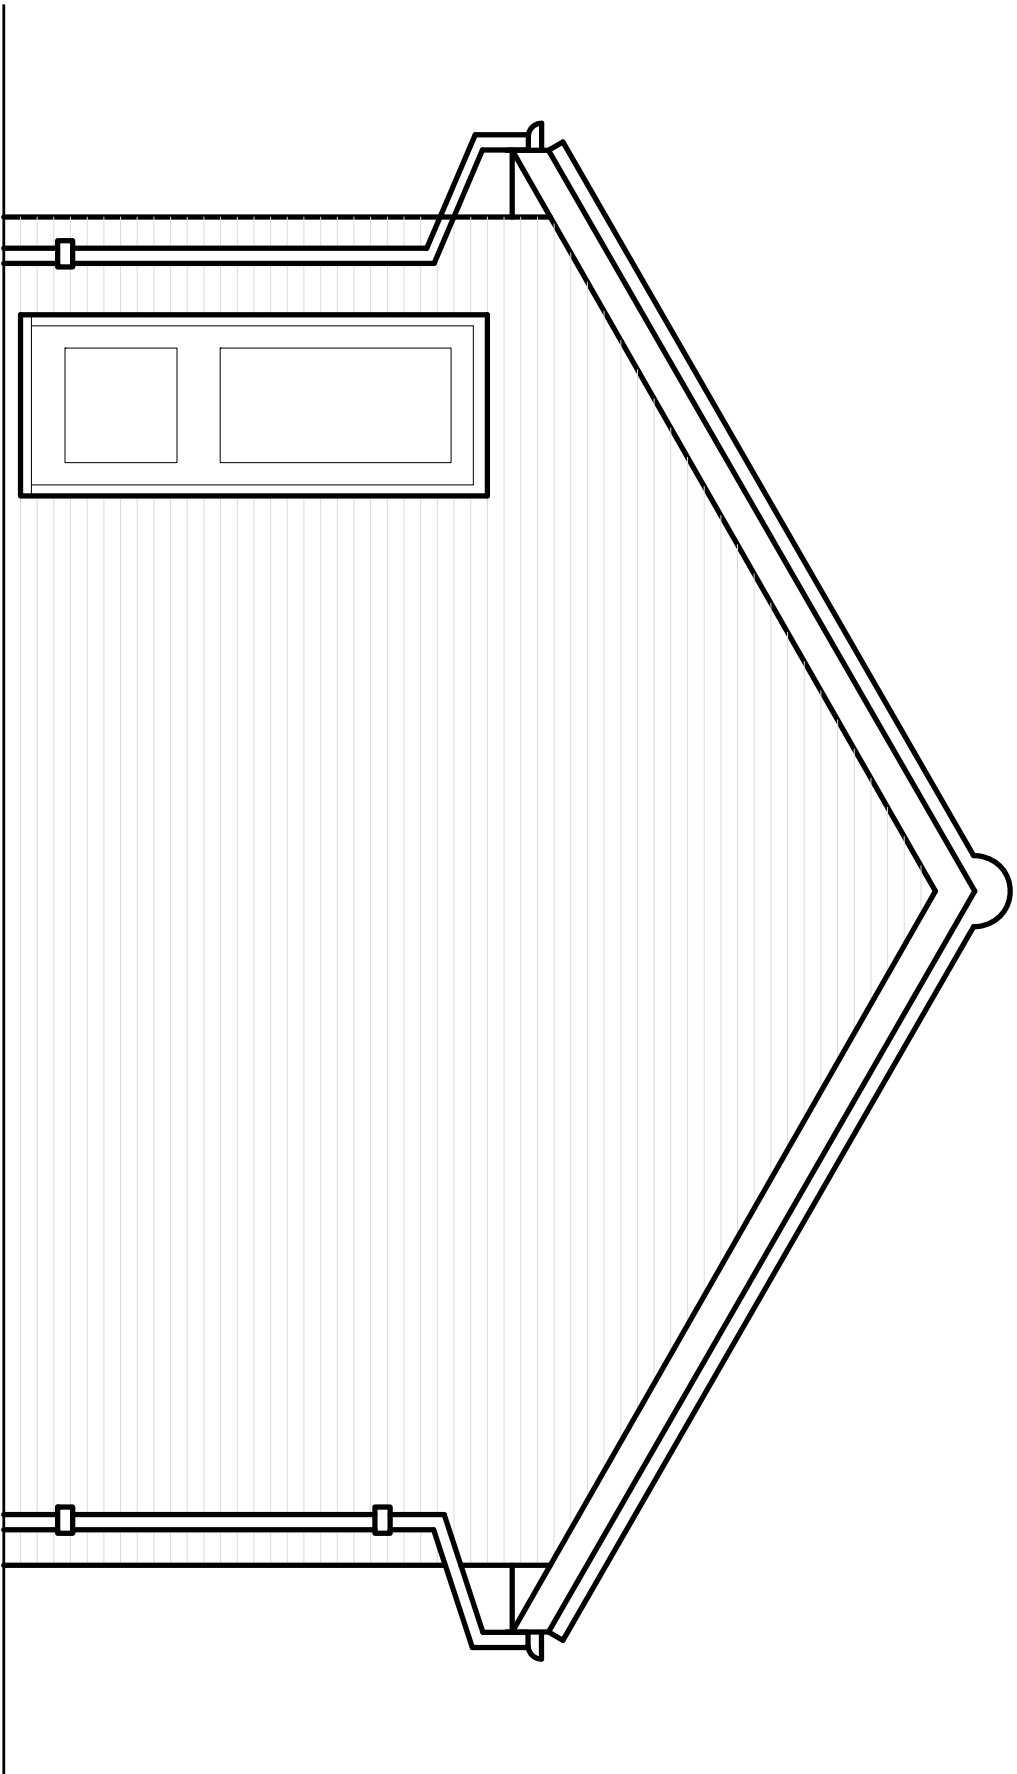

SIDE ELEVATION

location			
title			
DOUBLE-GARAGE			
scale	drawn by	date	
NTS	MB	JULY-2017	
drawing no.	rev		
3967-011-003DG	REV		



JONES HOMES

JONES HOMES
BARNBORO HOUSE, BARNBORO LANE, ALBERTLEY ROAD, CHICHESTER, SUSSEX PO19 7LZ
Tel: (00800) 864081 Fax: (00800) 866701