



Notes:
TOWN PLANNING DRAWINGS
NOT FOR CONSTRUCTION

Revision: --
Revision List:


Project Name: Lower Stainborough Fold
Drawing Title: Ground Floor Plan, Proposed
Drawing Number: 1009/TP/003
Scale: 1:50 at A2

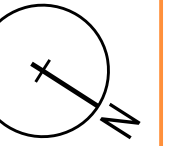

Date: Sept 08

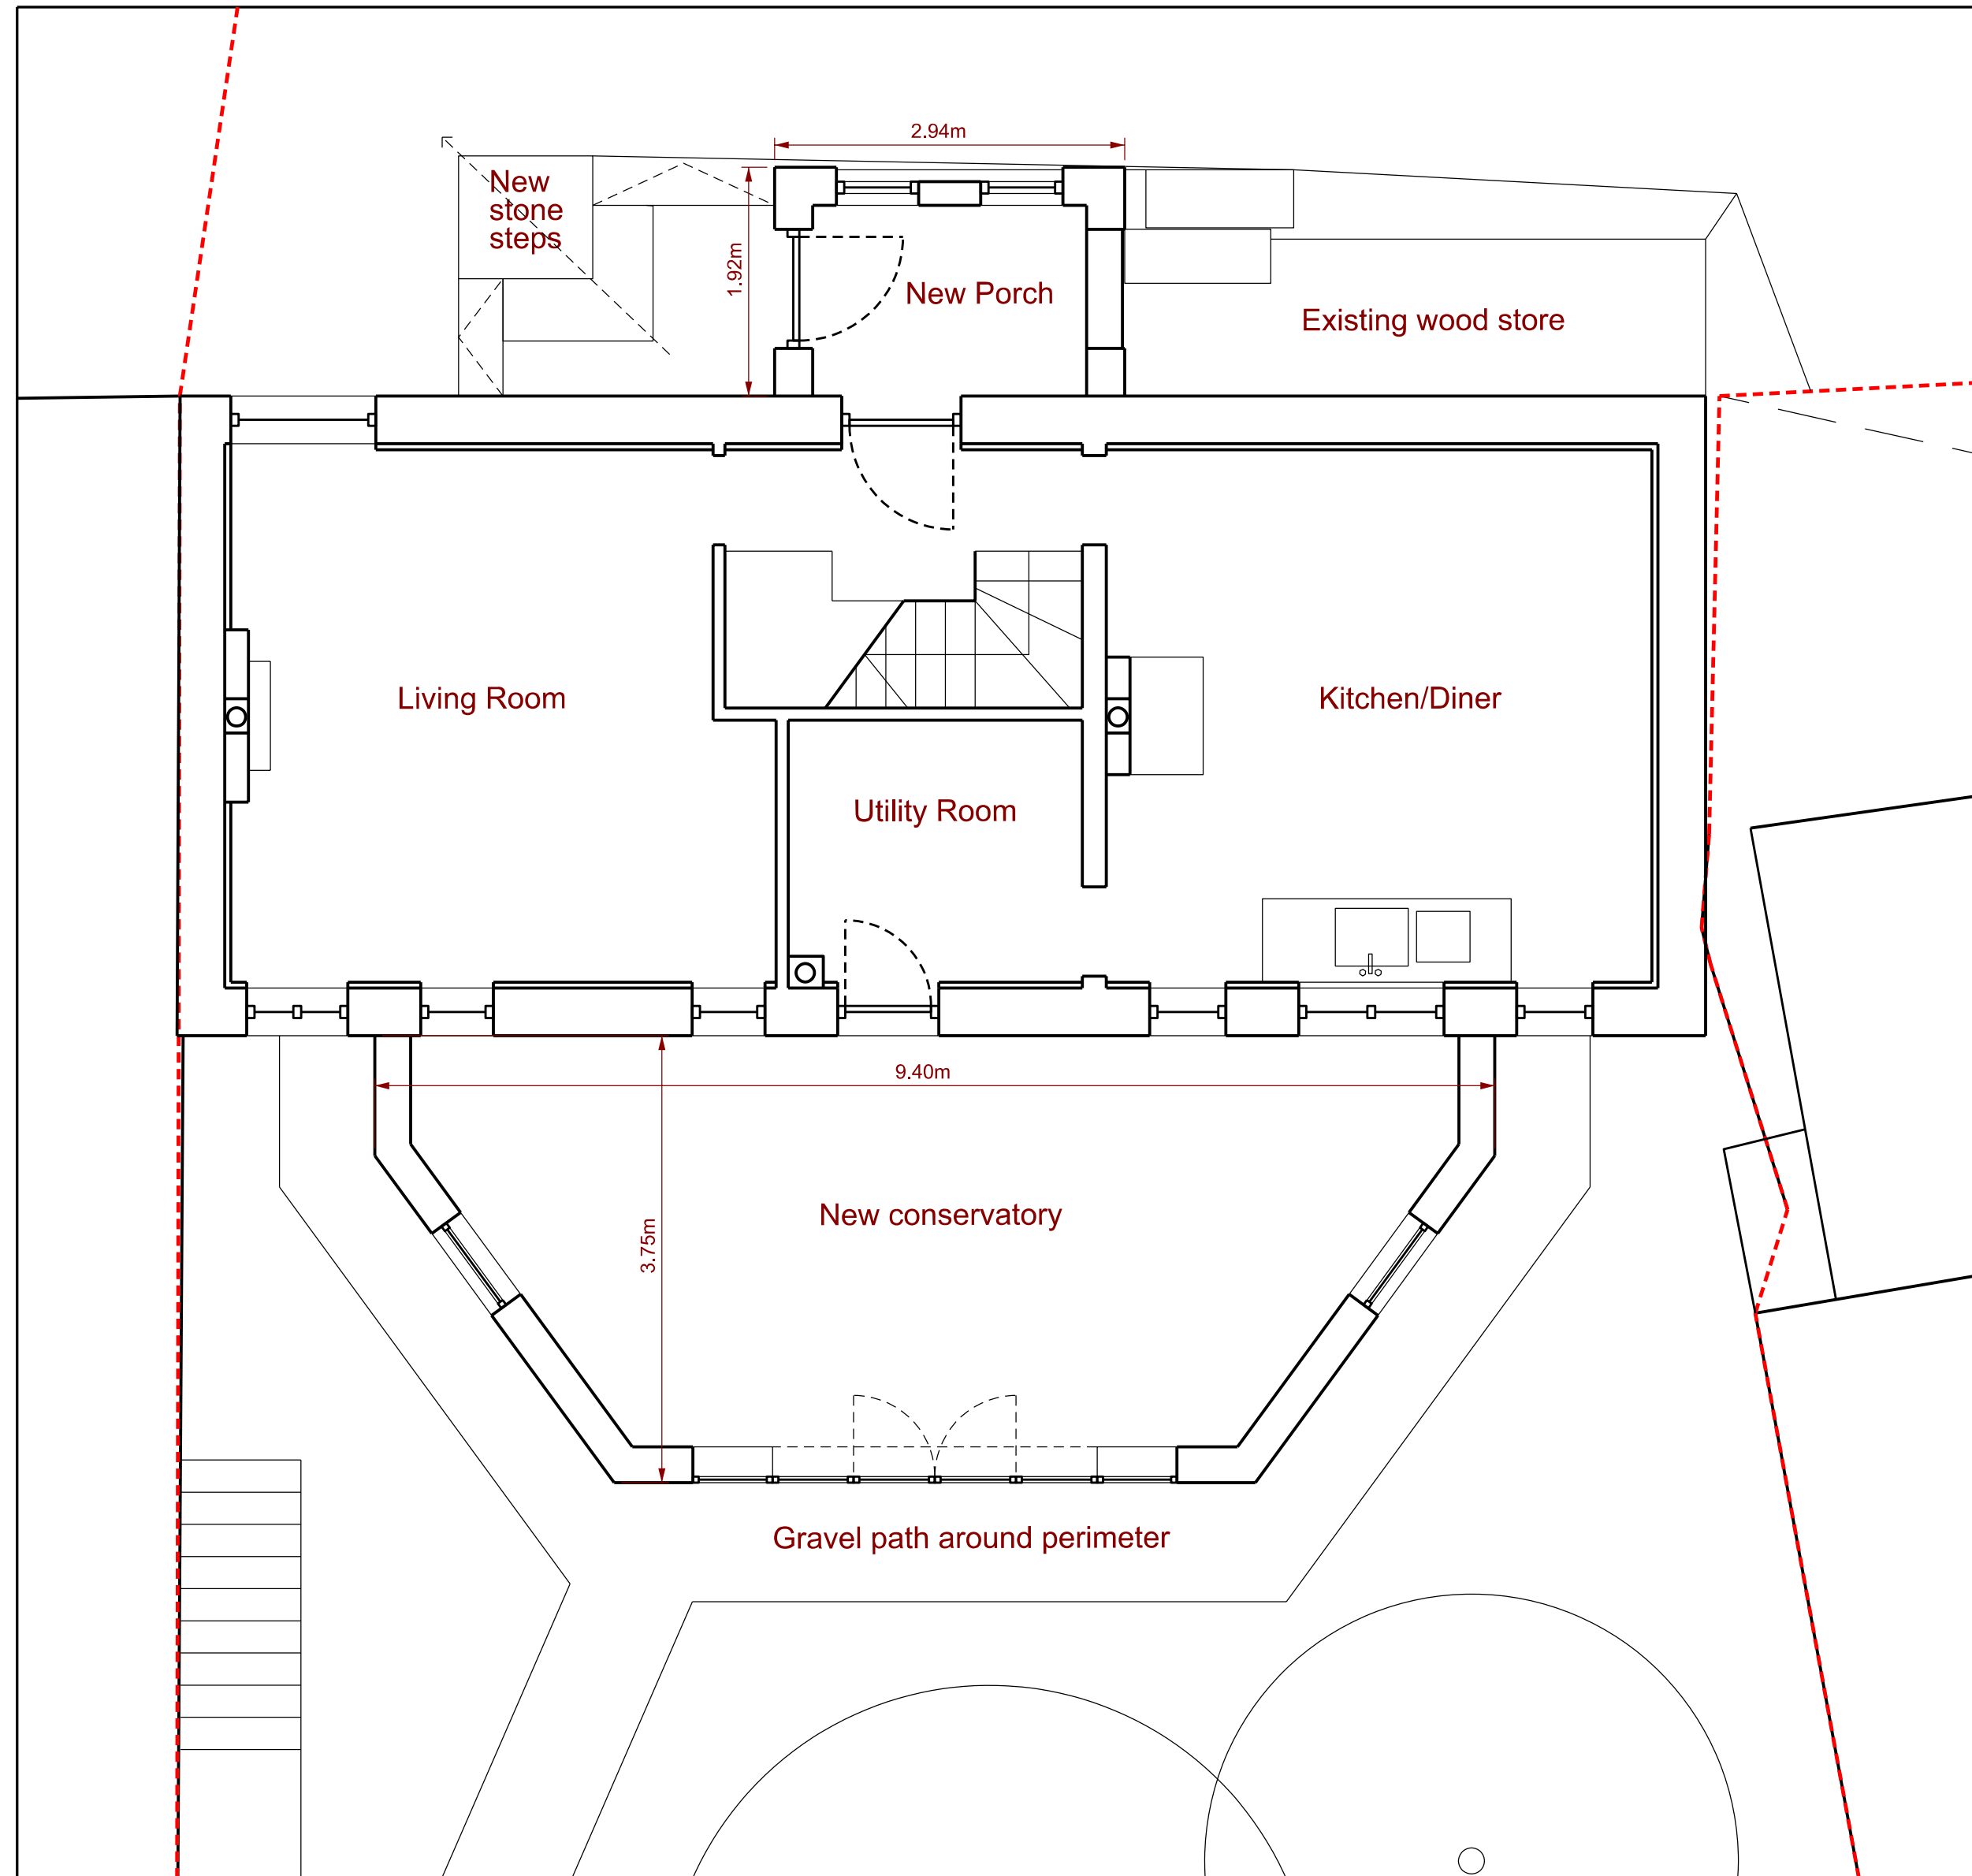

Conservatory & Porch Ground Floor Plan, Proposed

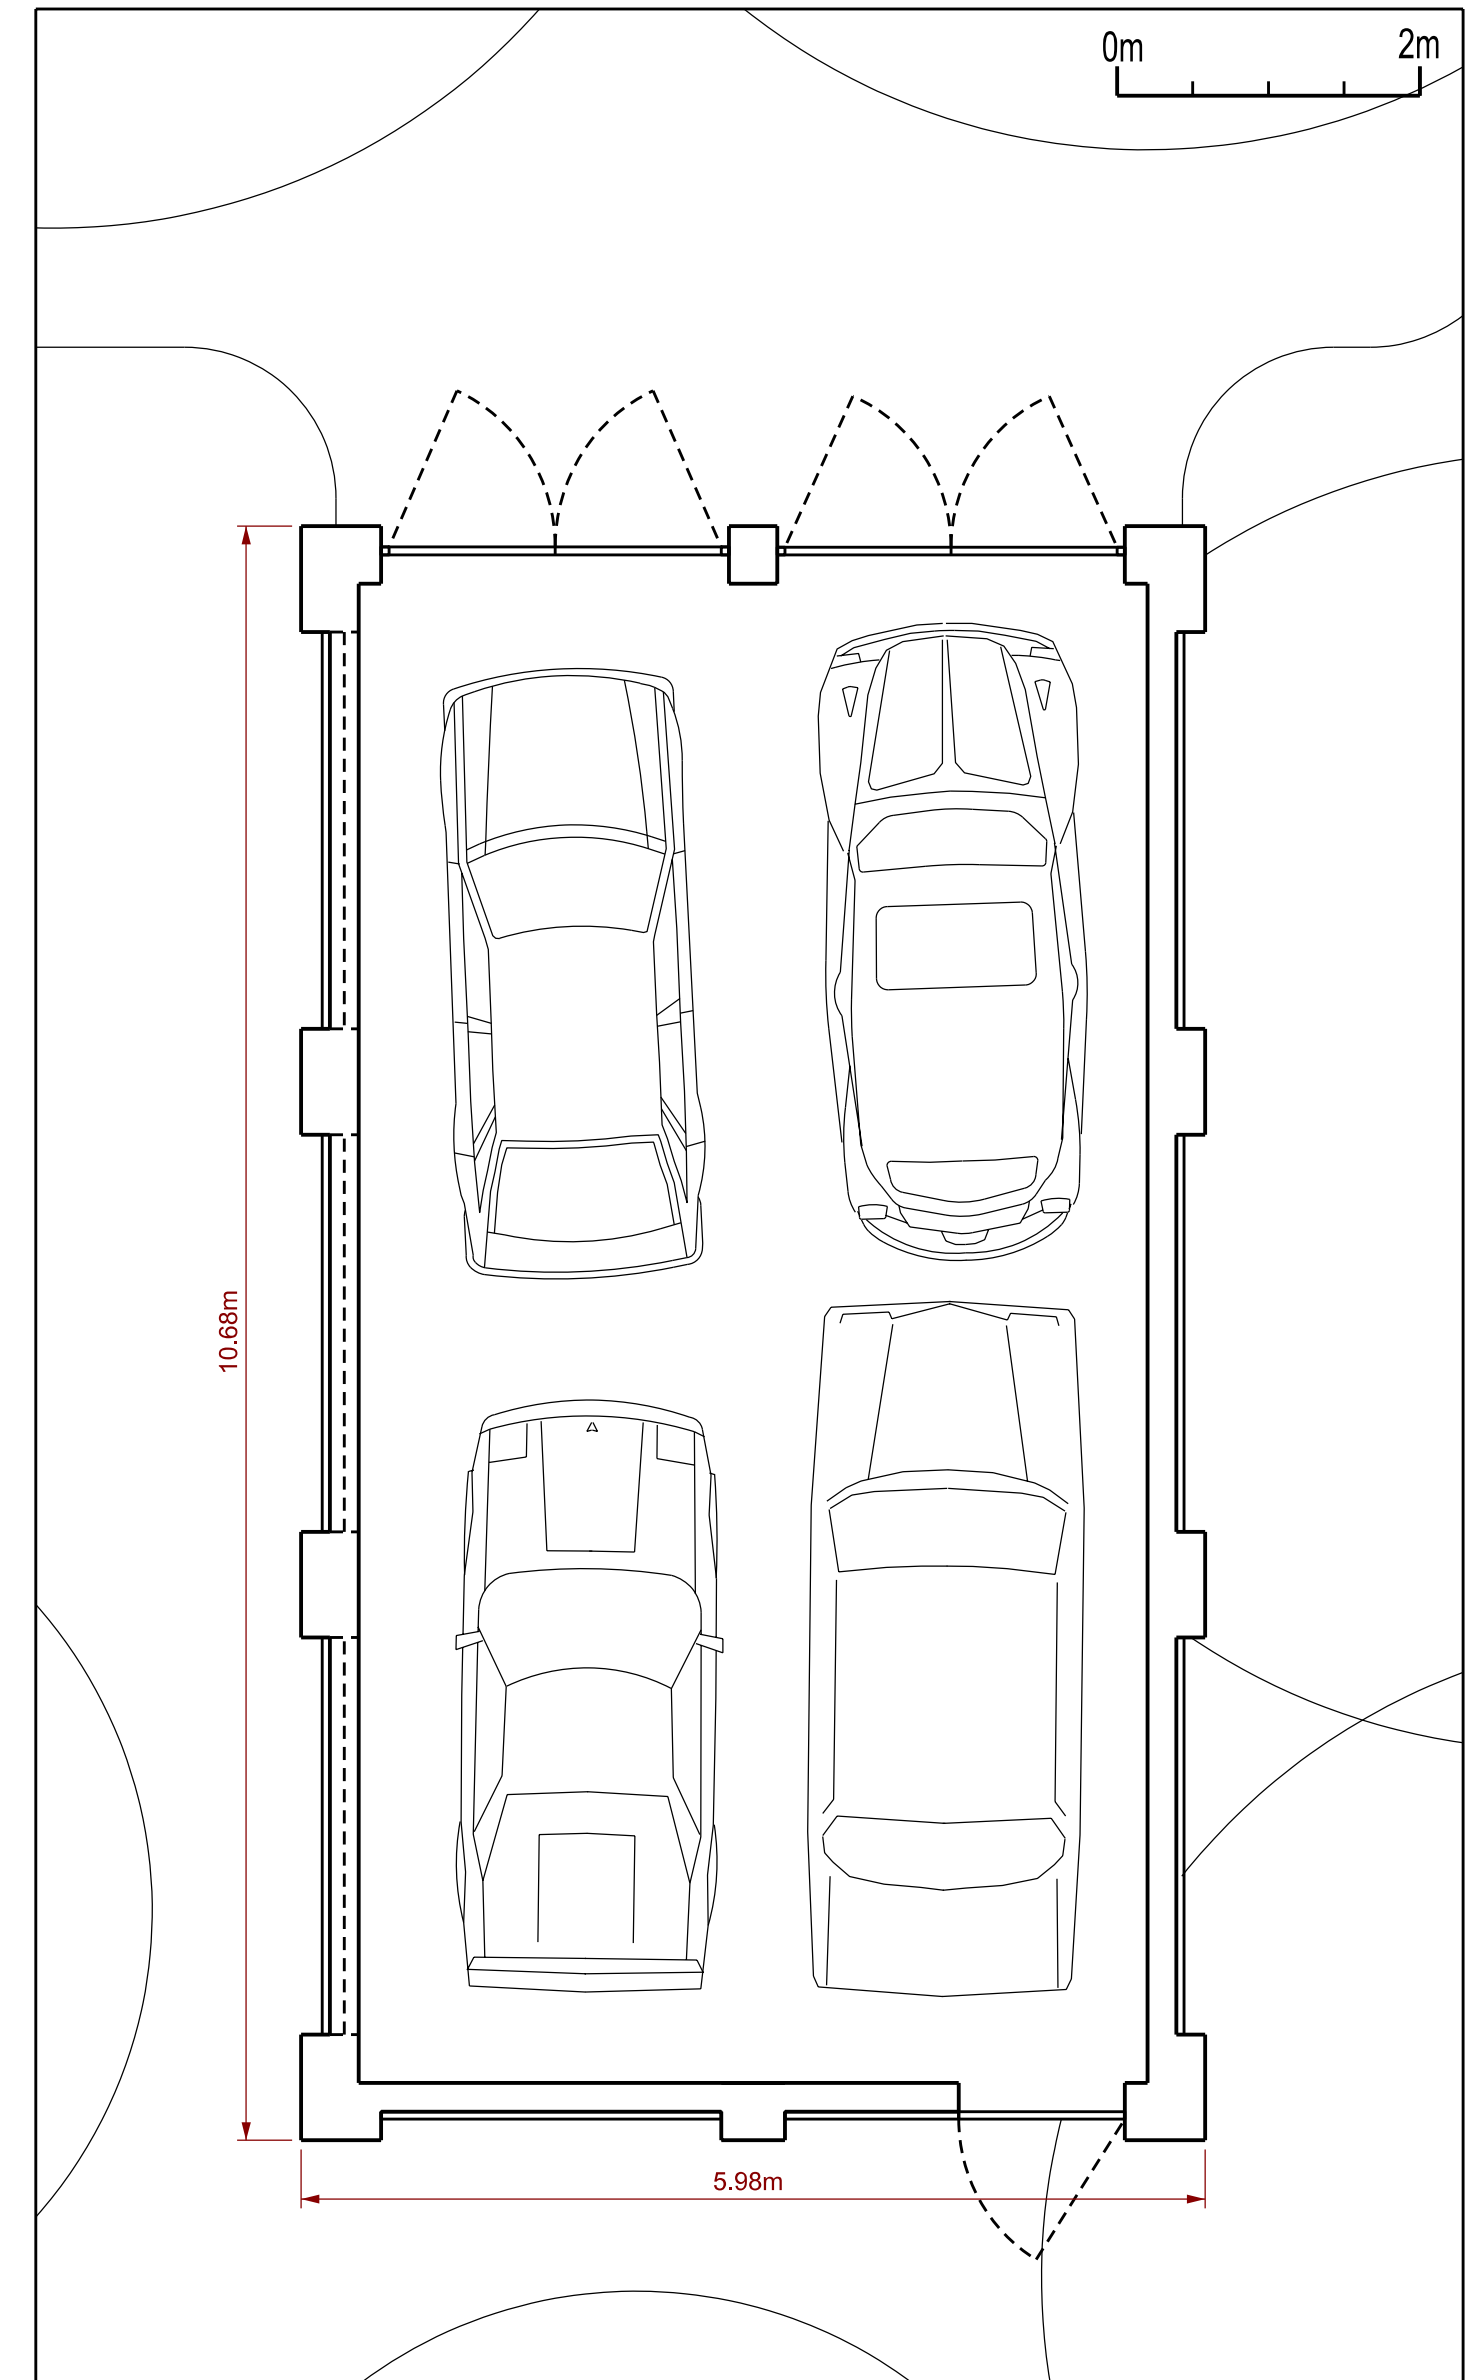


Garage Plan, Proposed

Notes:
TOWN PLANNING DRAWINGS
NOT FOR CONSTRUCTION


Revision: --
Revision List:

Project Name: Lower Stainborough Fold
Drawing Title: Garage Elevations, Proposed
Drawing Number: 1009/TP/004
Scale: 1:50 at A2


Date: Sept 08

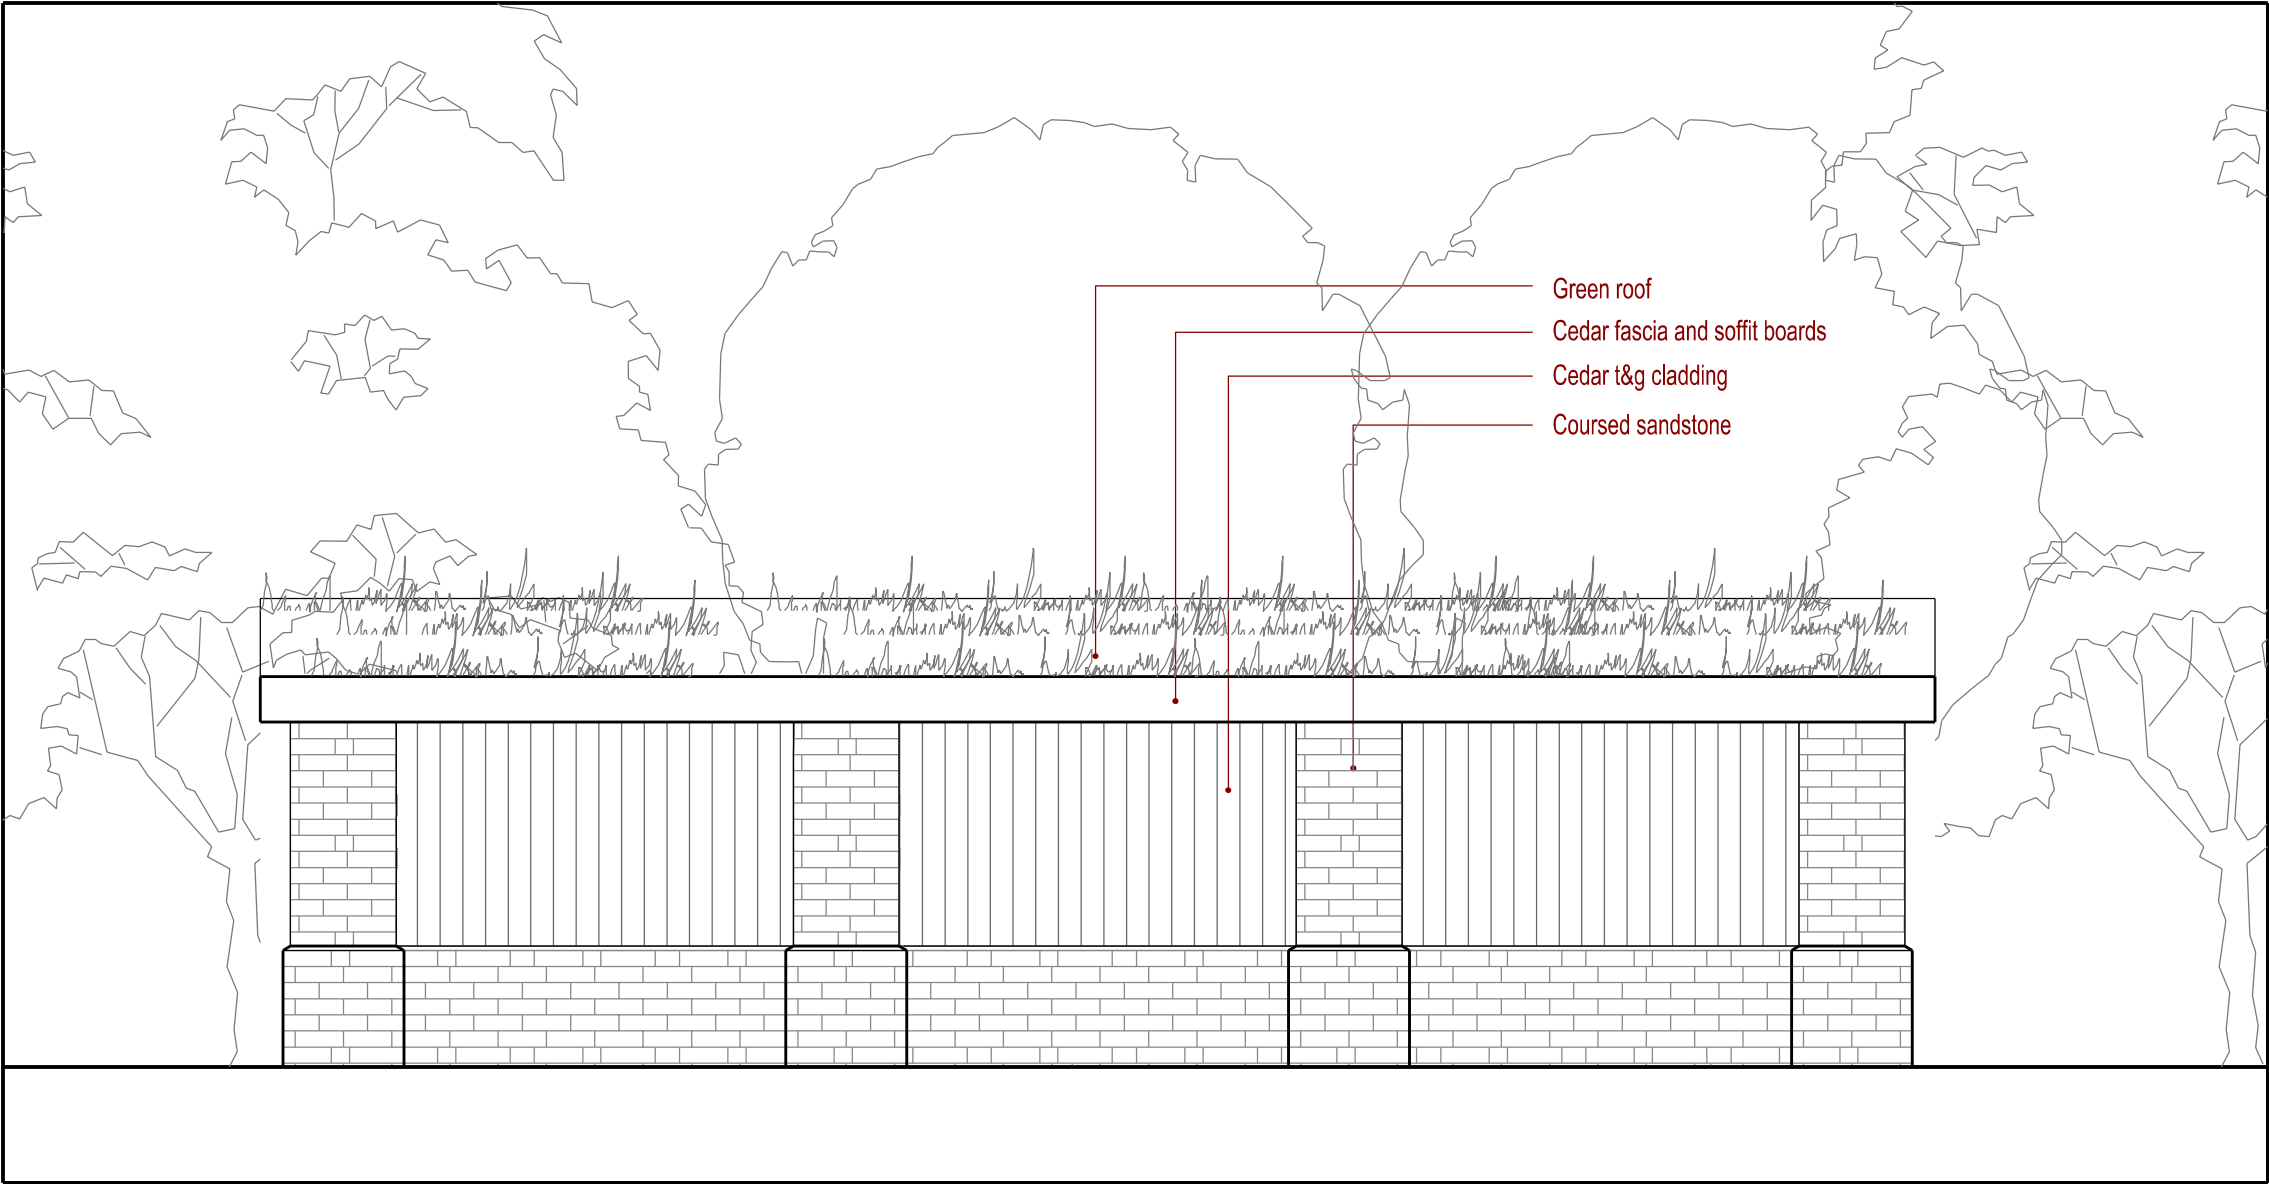


North Elevation

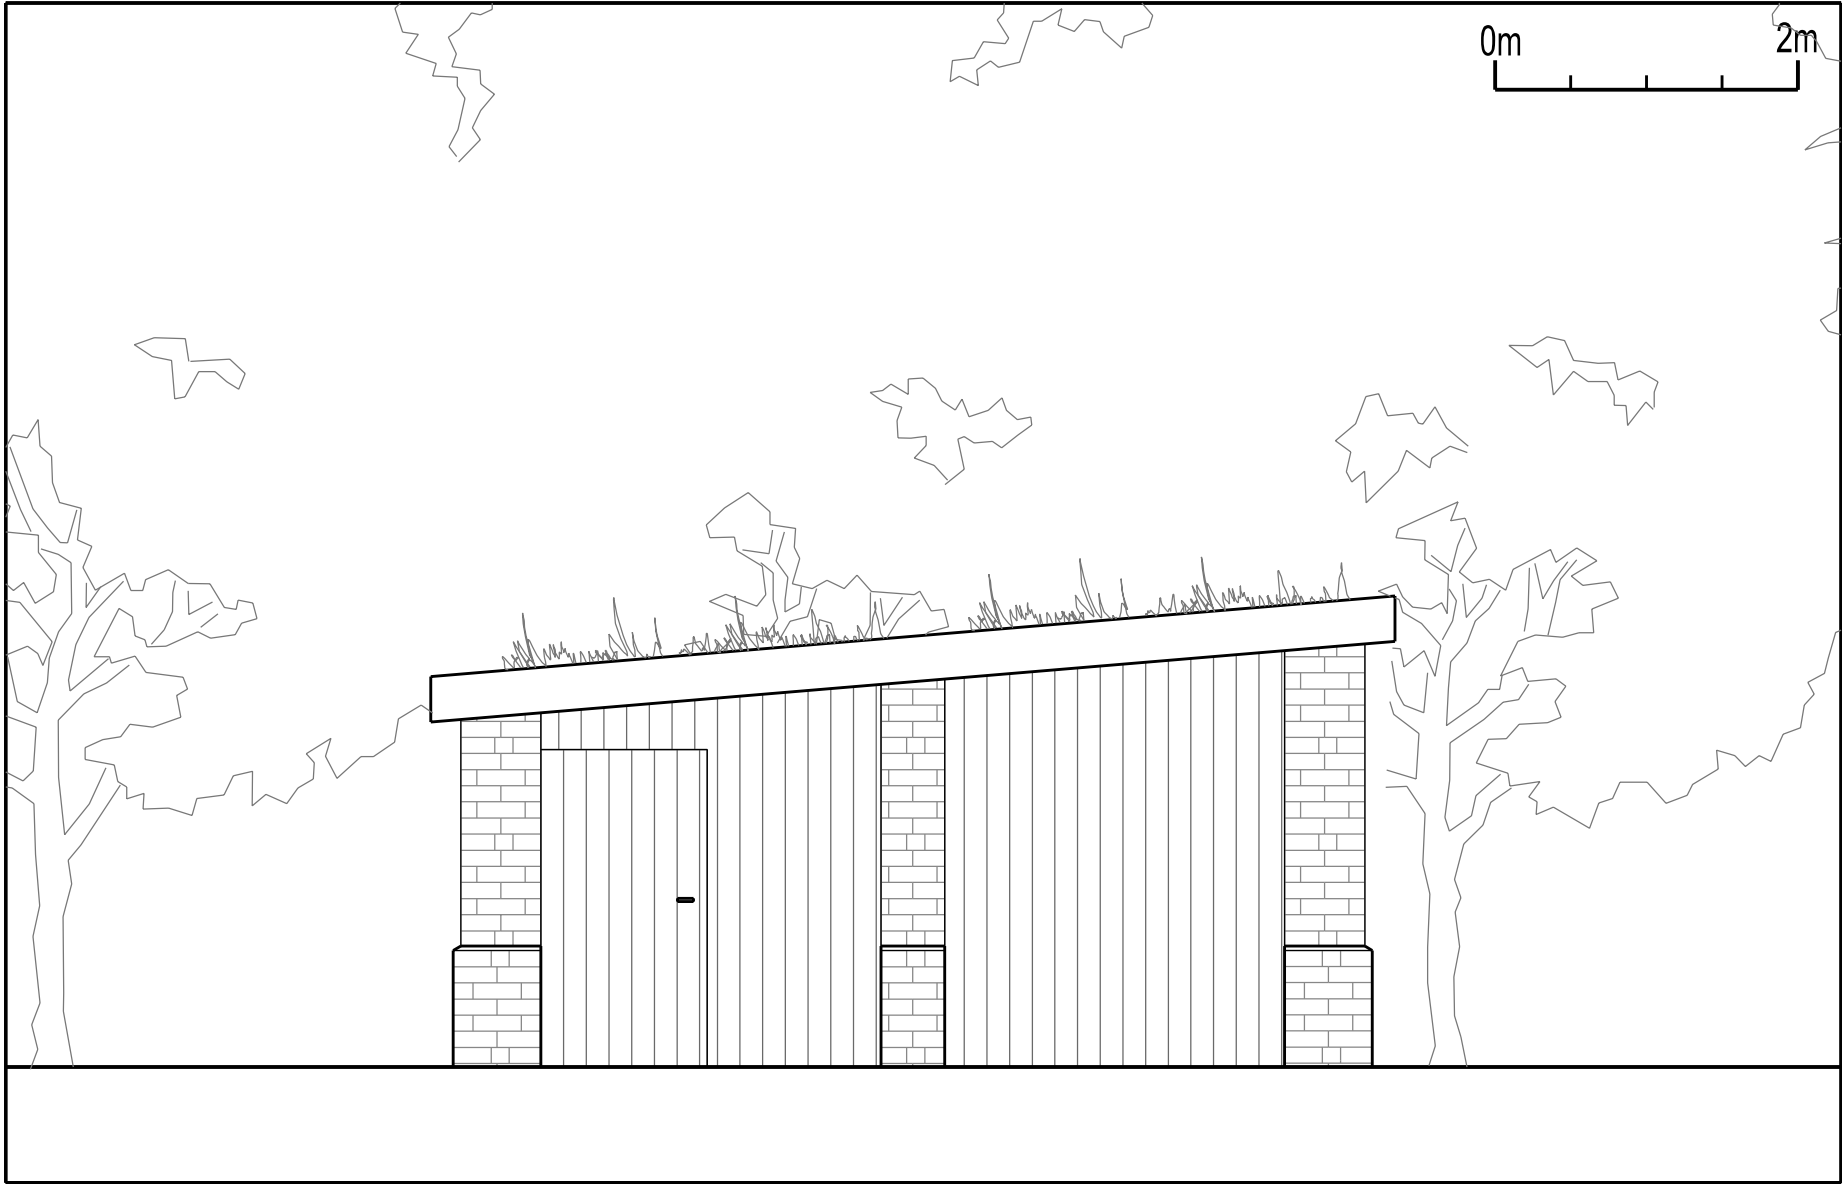

East Elevation

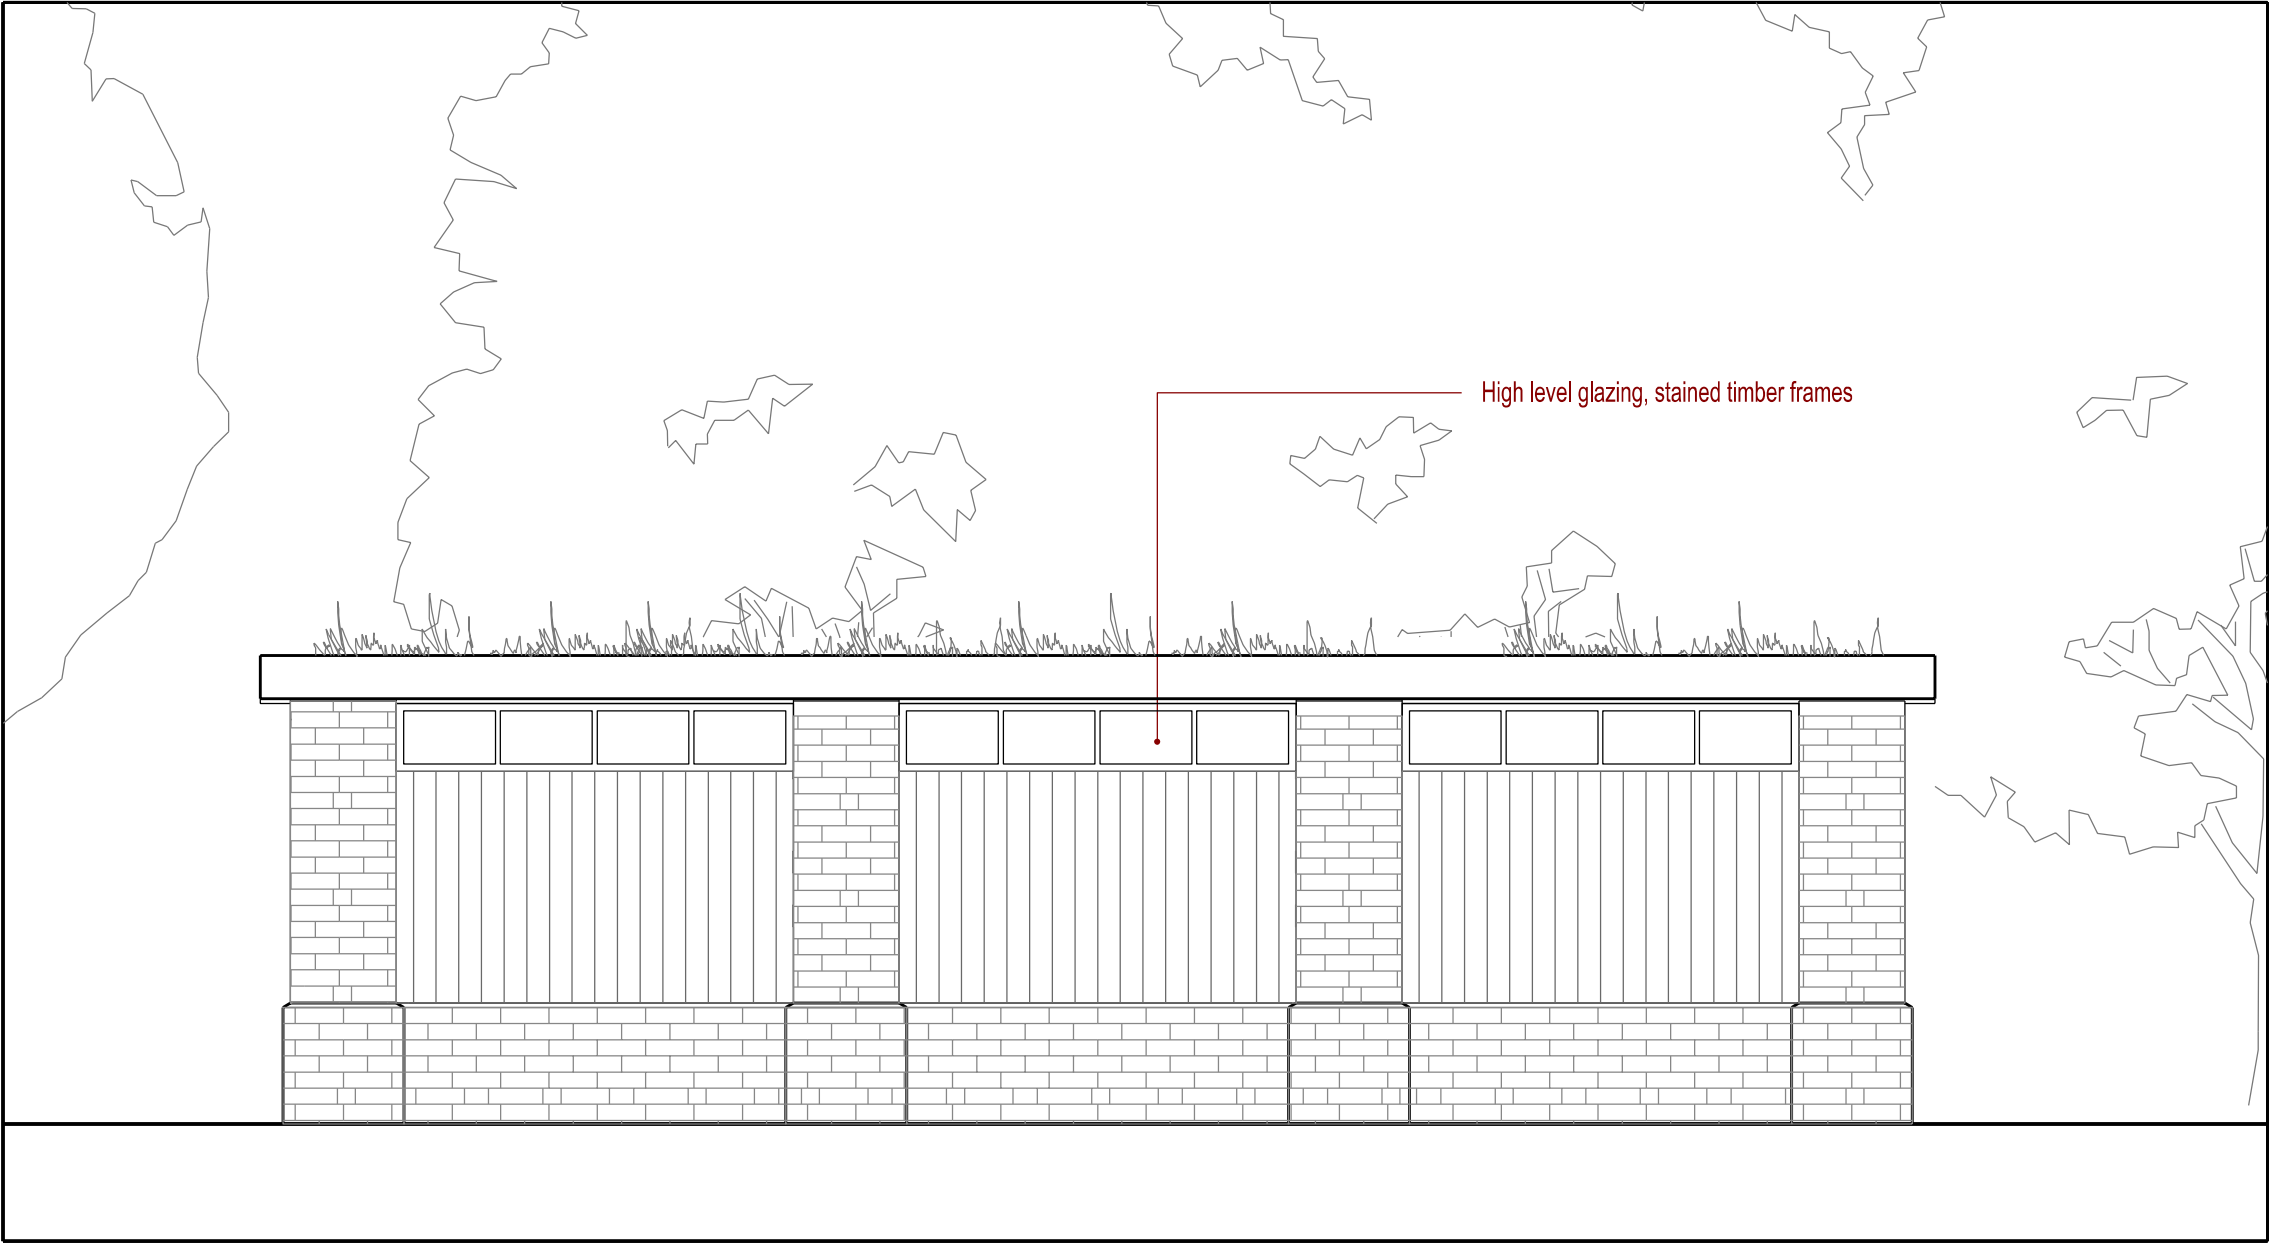

South Elevation

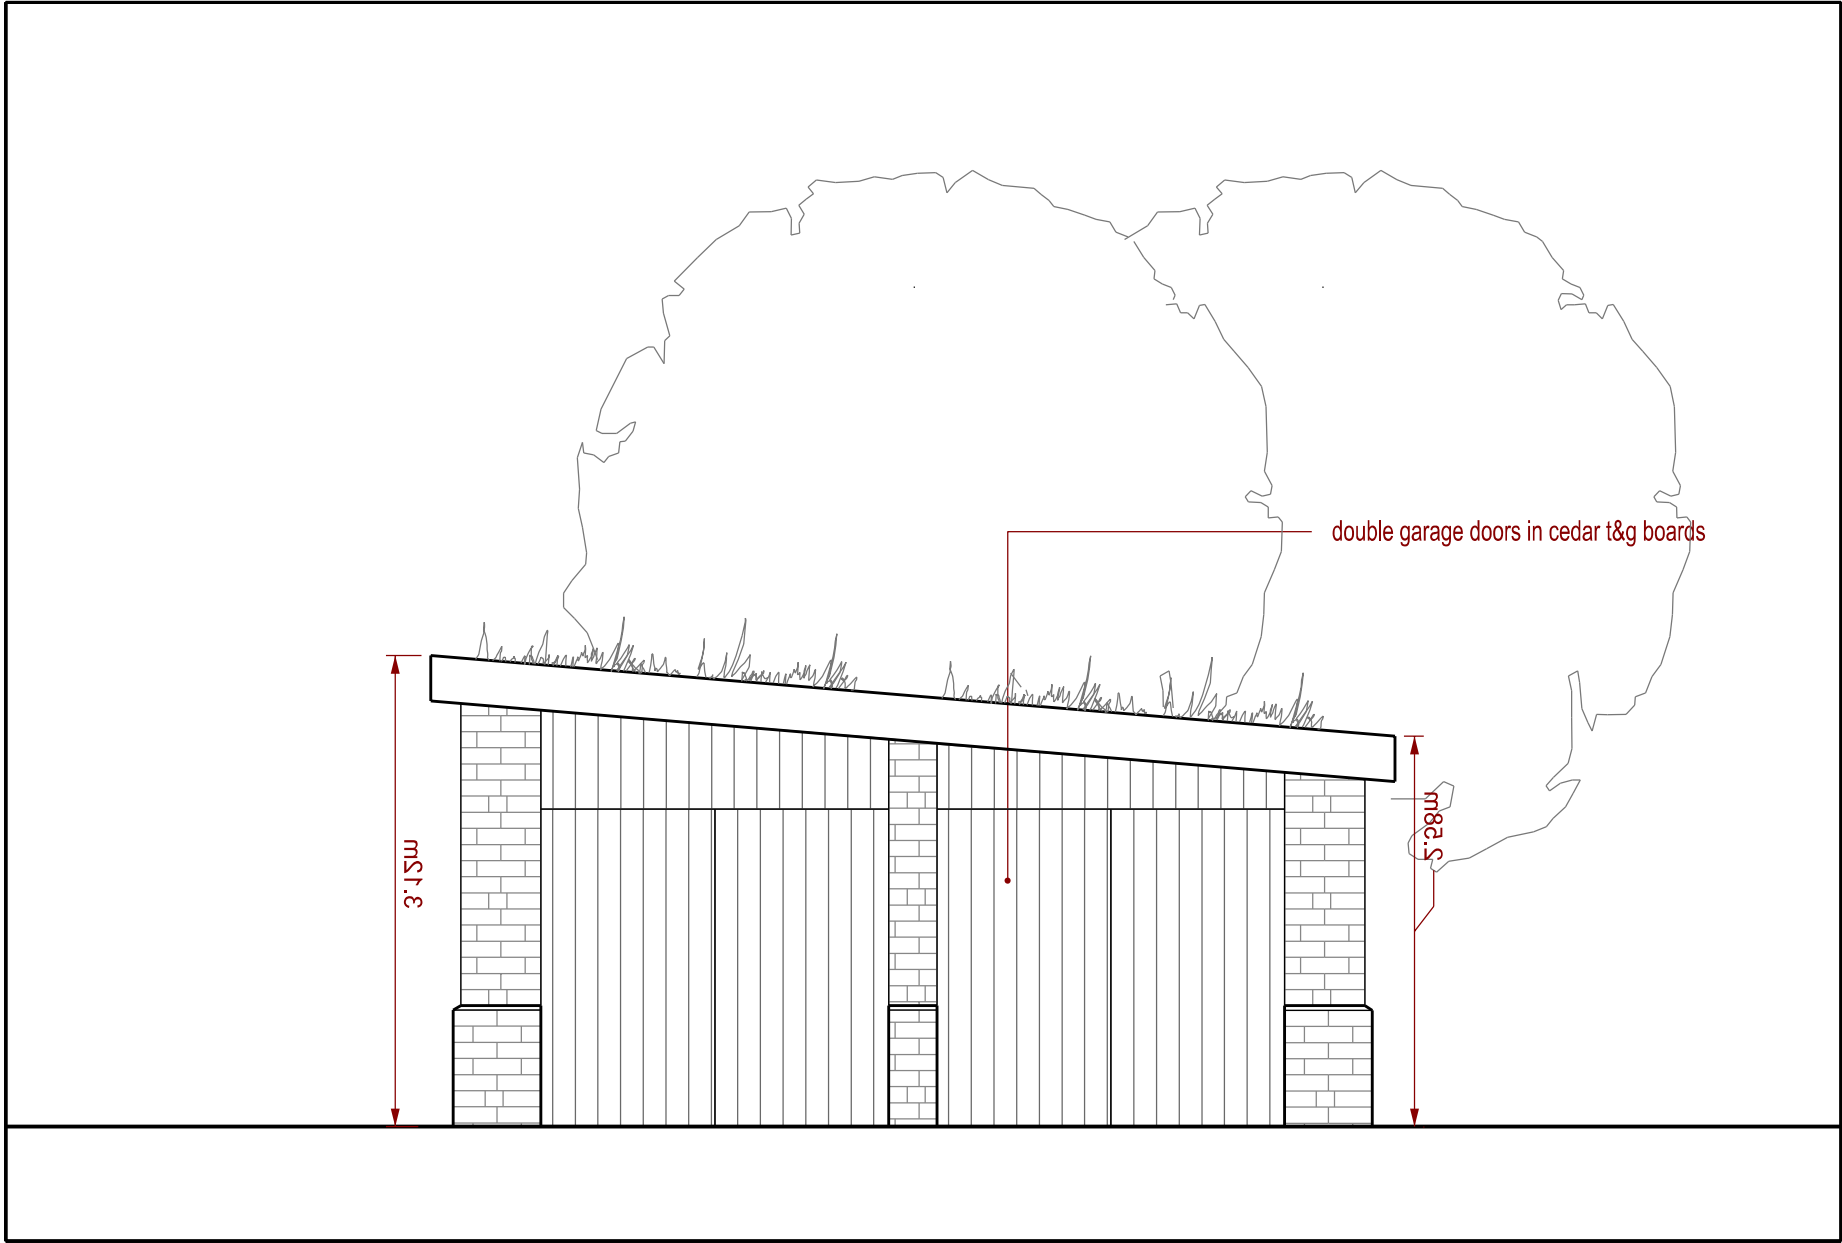


West Elevation

Notes:
TOWN PLANNING DRAWINGS
NOT FOR CONSTRUCTION

Revision: --
Revision List:

Project Name: Lower Stainborough Fold
Drawing Title: House Elevations S&W, Proposed
Drawing Number: 1009/TP/005
Scale: 1:50 at A2

Date: Sept 08

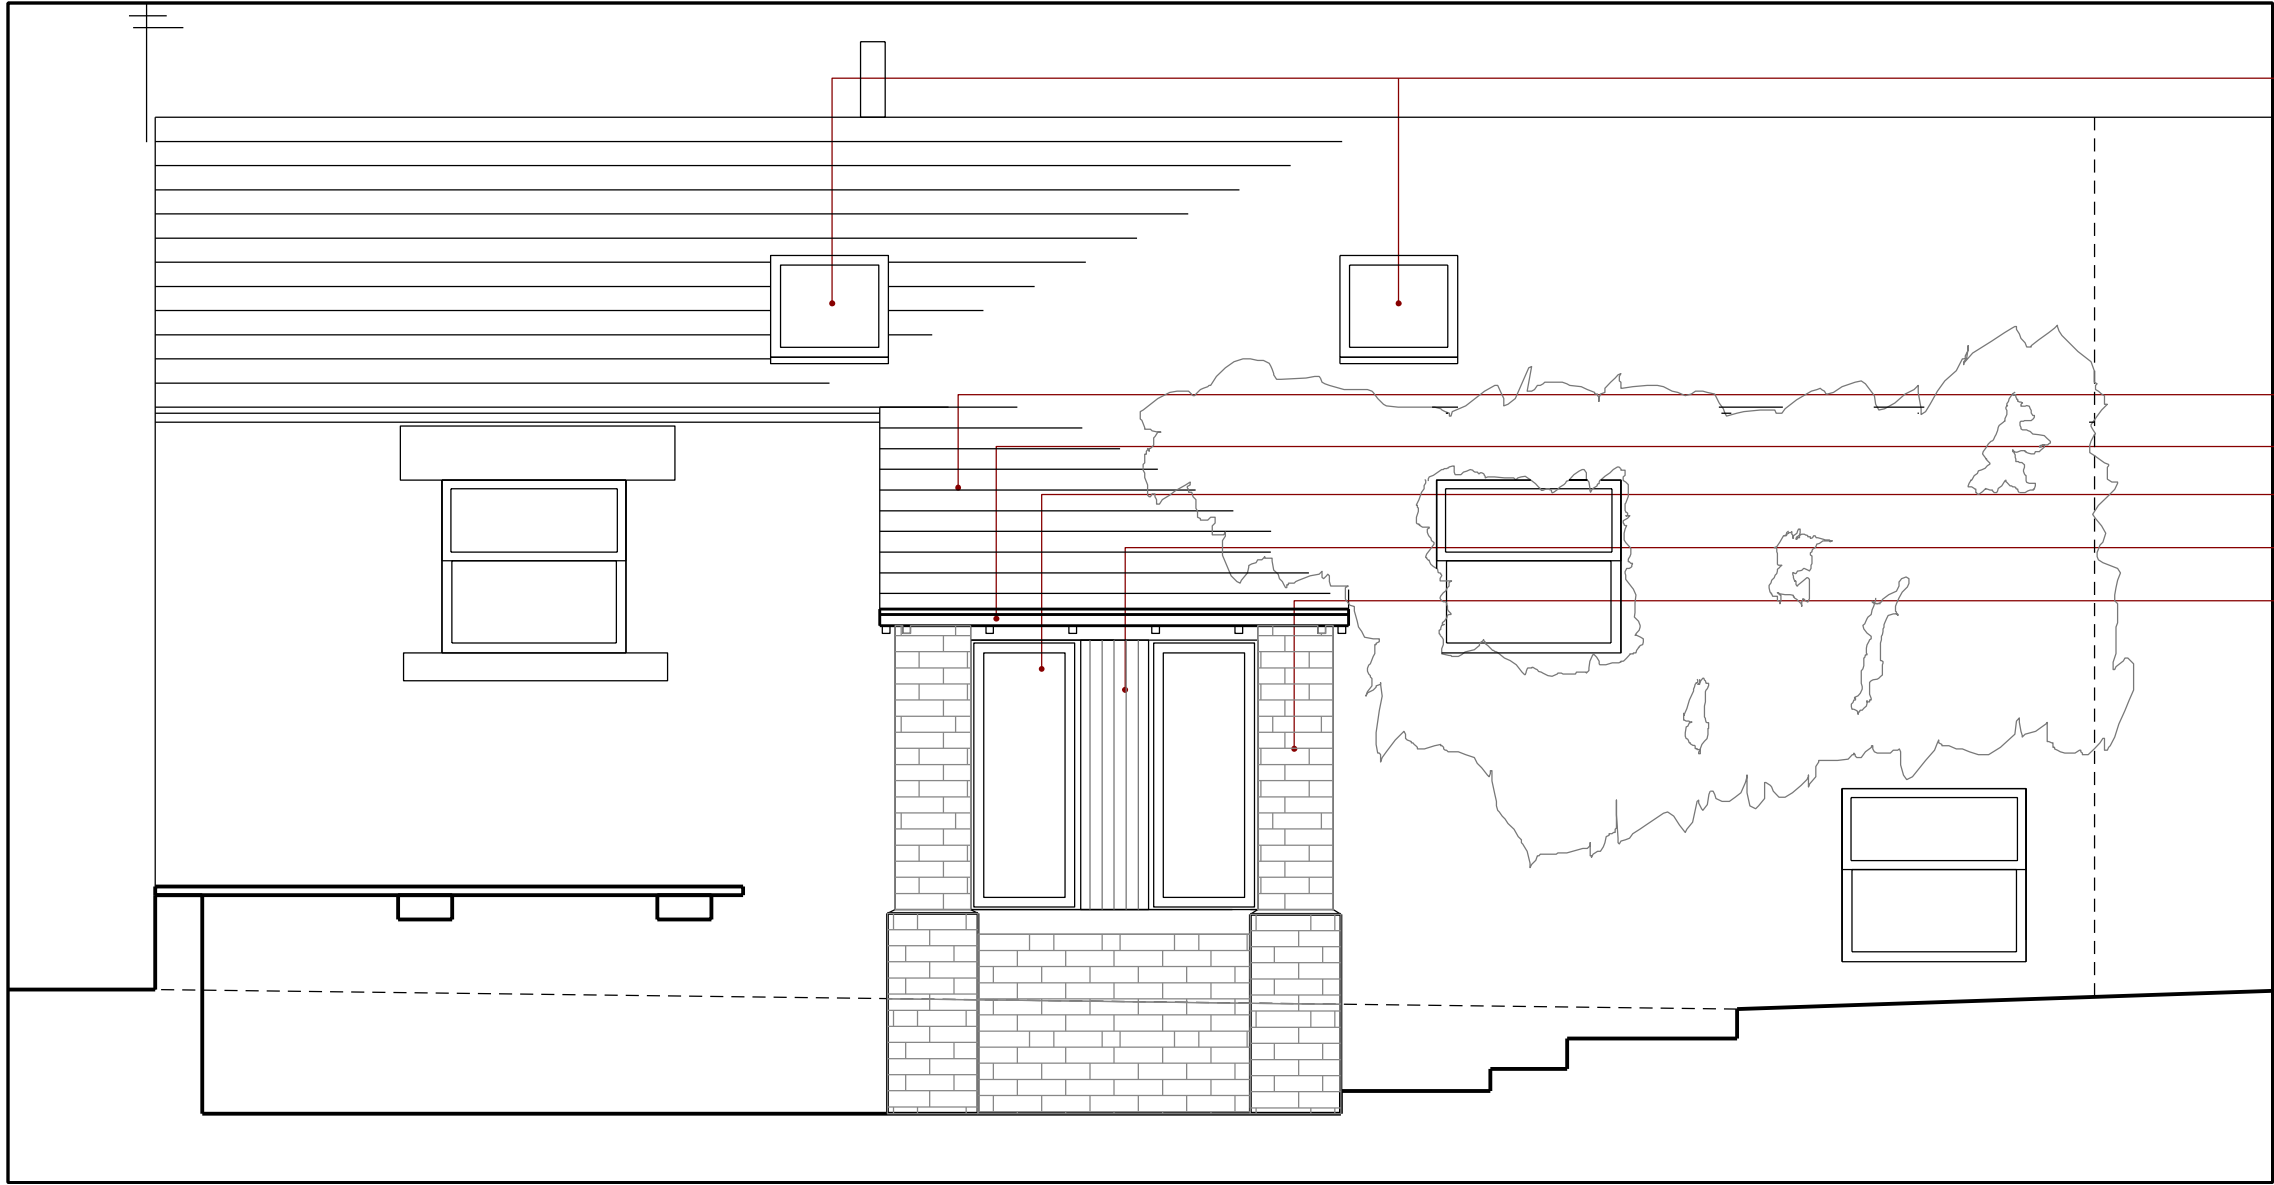

West Elevation

New velux rooflights 780x1200mm


Stone tile roof to match existing

Guttering to match existing

Stained timber windows with stone cill

Cedar t&g cladding

Coursed sandstone to match existing

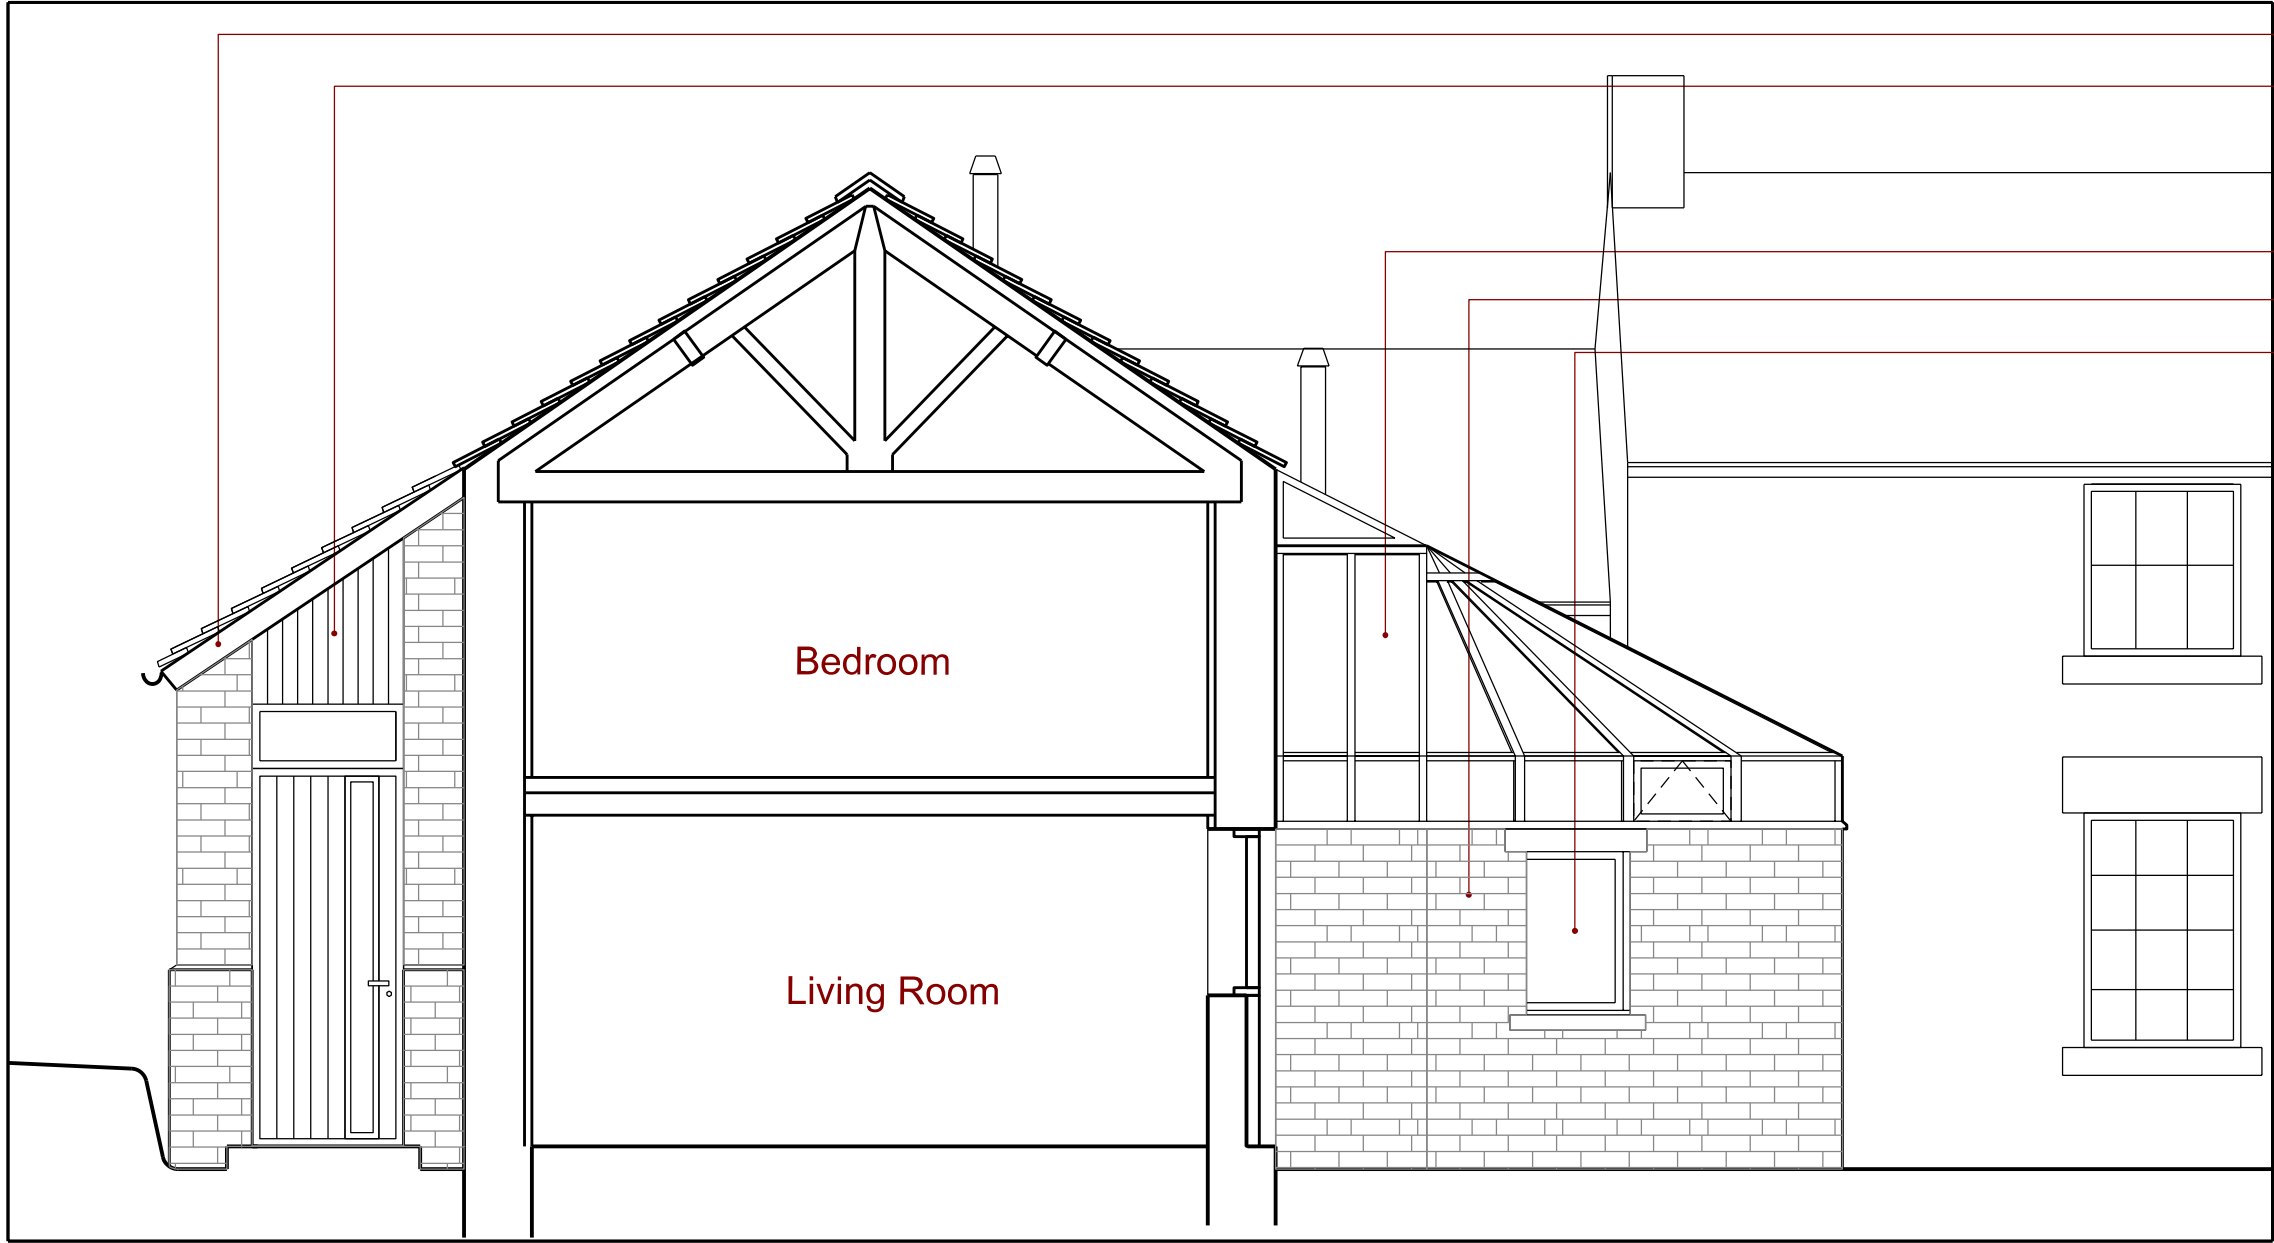

South Elevation

Cedar fascia boards

Cedar cladding and door with overlight

Stained timber framed glazing system

Coursed sandstone to match existing

Stained timber window with stone cill and lintel


Notes:
TOWN PLANNING DRAWINGS
NOT FOR CONSTRUCTION

Revision: --
Revision List:

Project Name: Lower Stainborough Fold
Drawing Title: House Elevations N&E, Proposed
Drawing Number: 1009/TP/006
Scale: 1:50 at A2


Date: Sept 08

Coursed sandstone to match existing
Cedar t&g cladding and overlight
Cedar fascia board
Stained timber framed glazing system
Stained timber windows with stone cill & lintel
Coursed sandstone to match existing

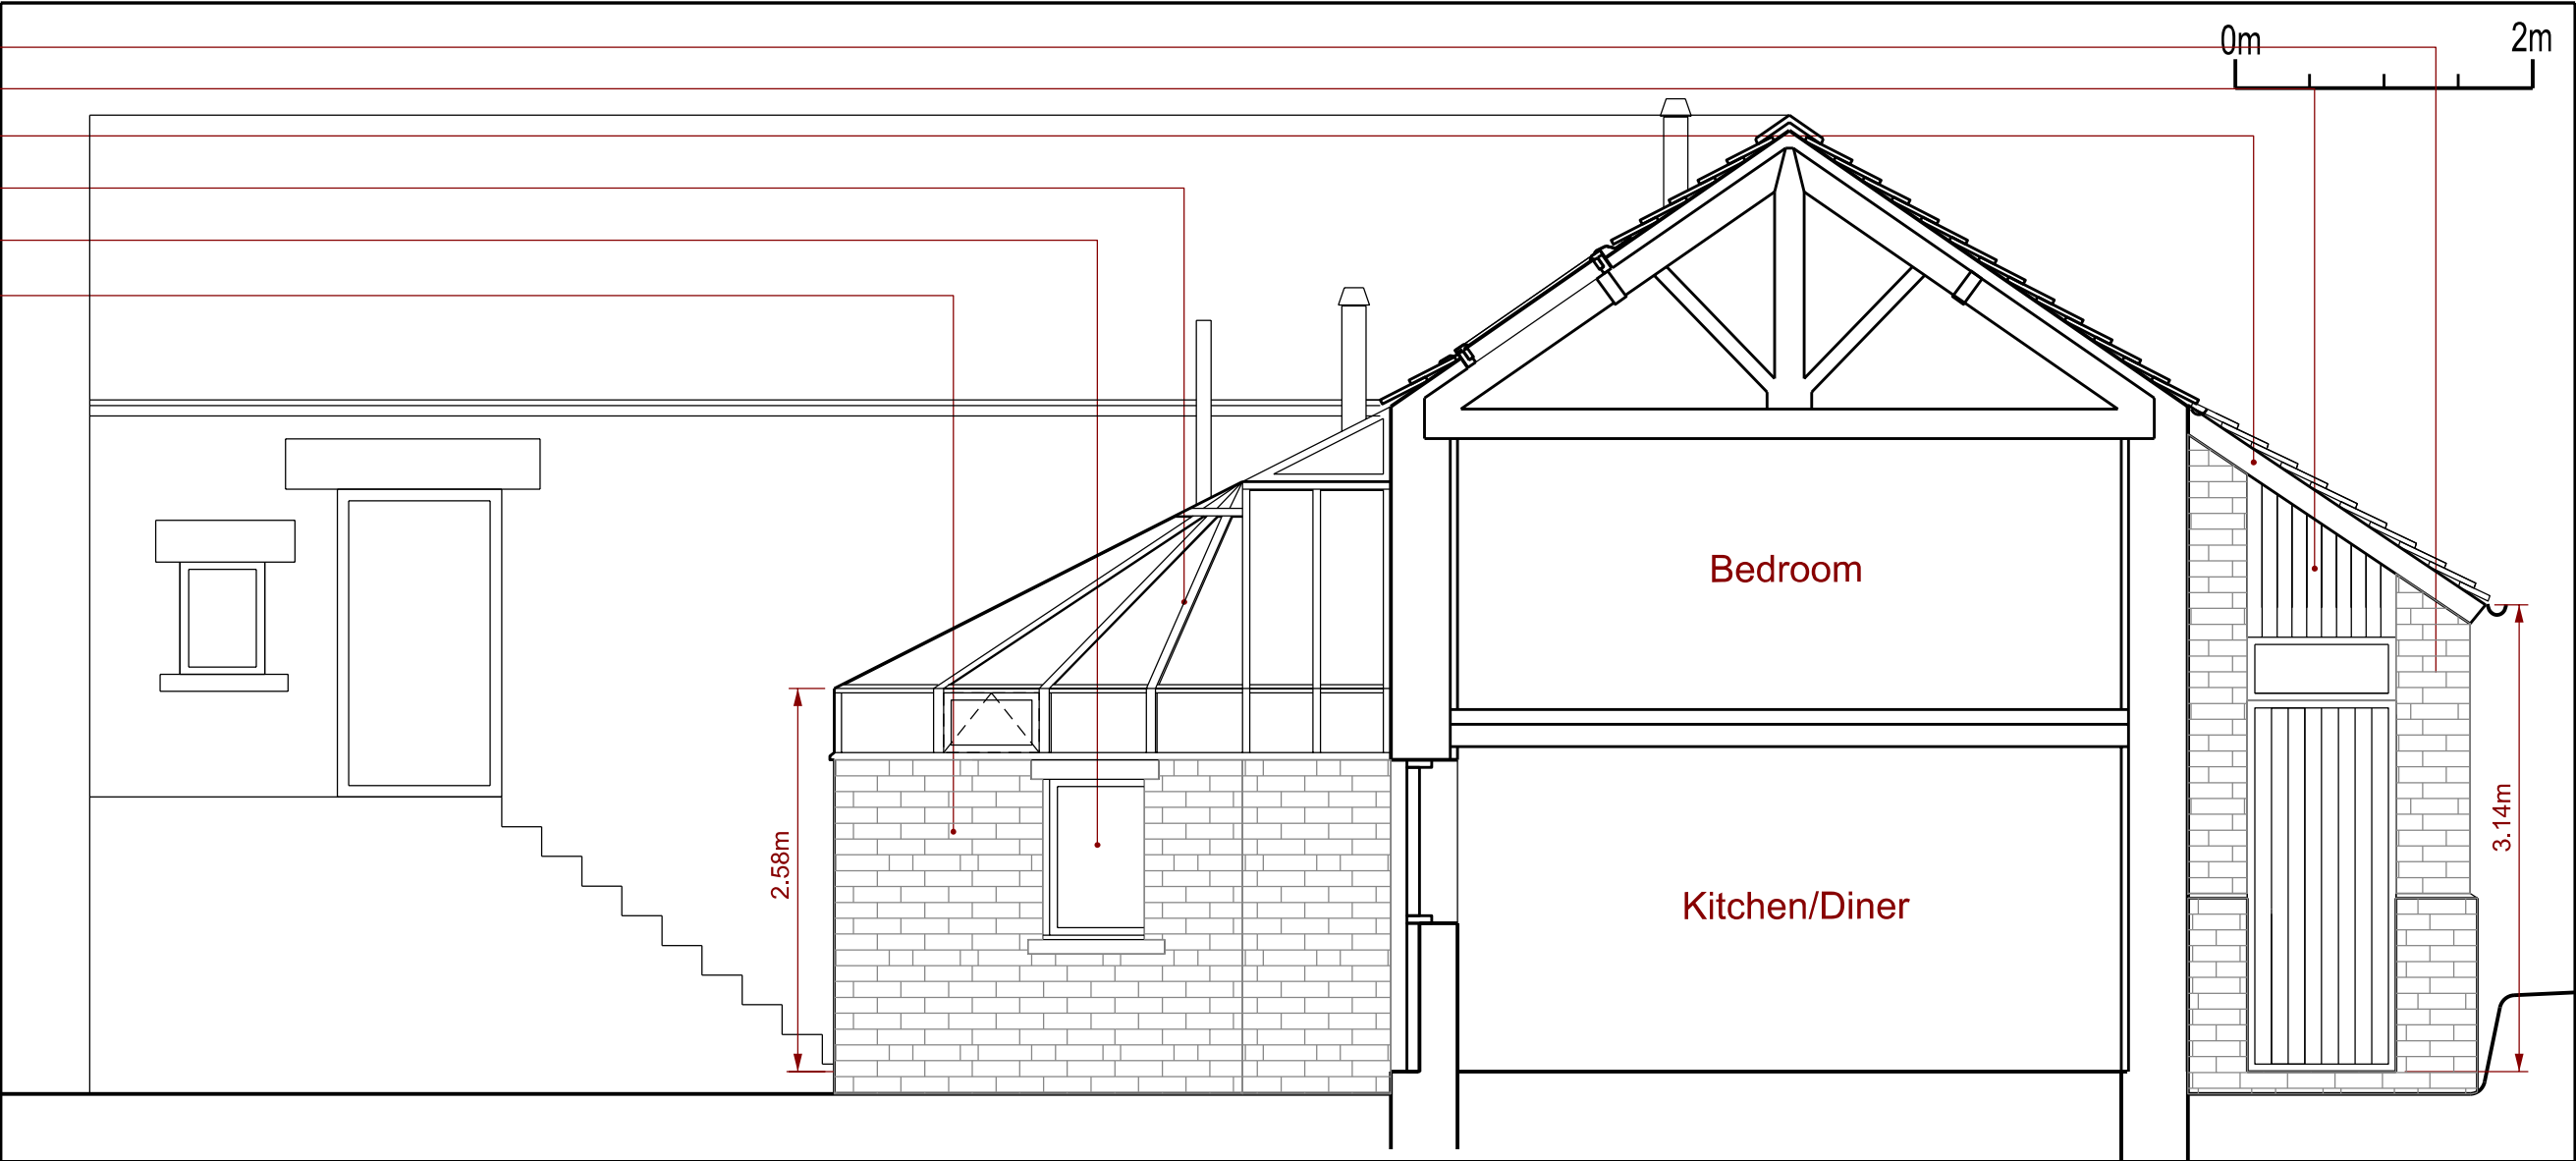

North Elevation

New velux rooflights 780x1200mm
Solar water heating panels
Glazed vents
Stained timber frame glazing system
Stained timber french doors and glazed side panels
Coursed sandtone to match existing

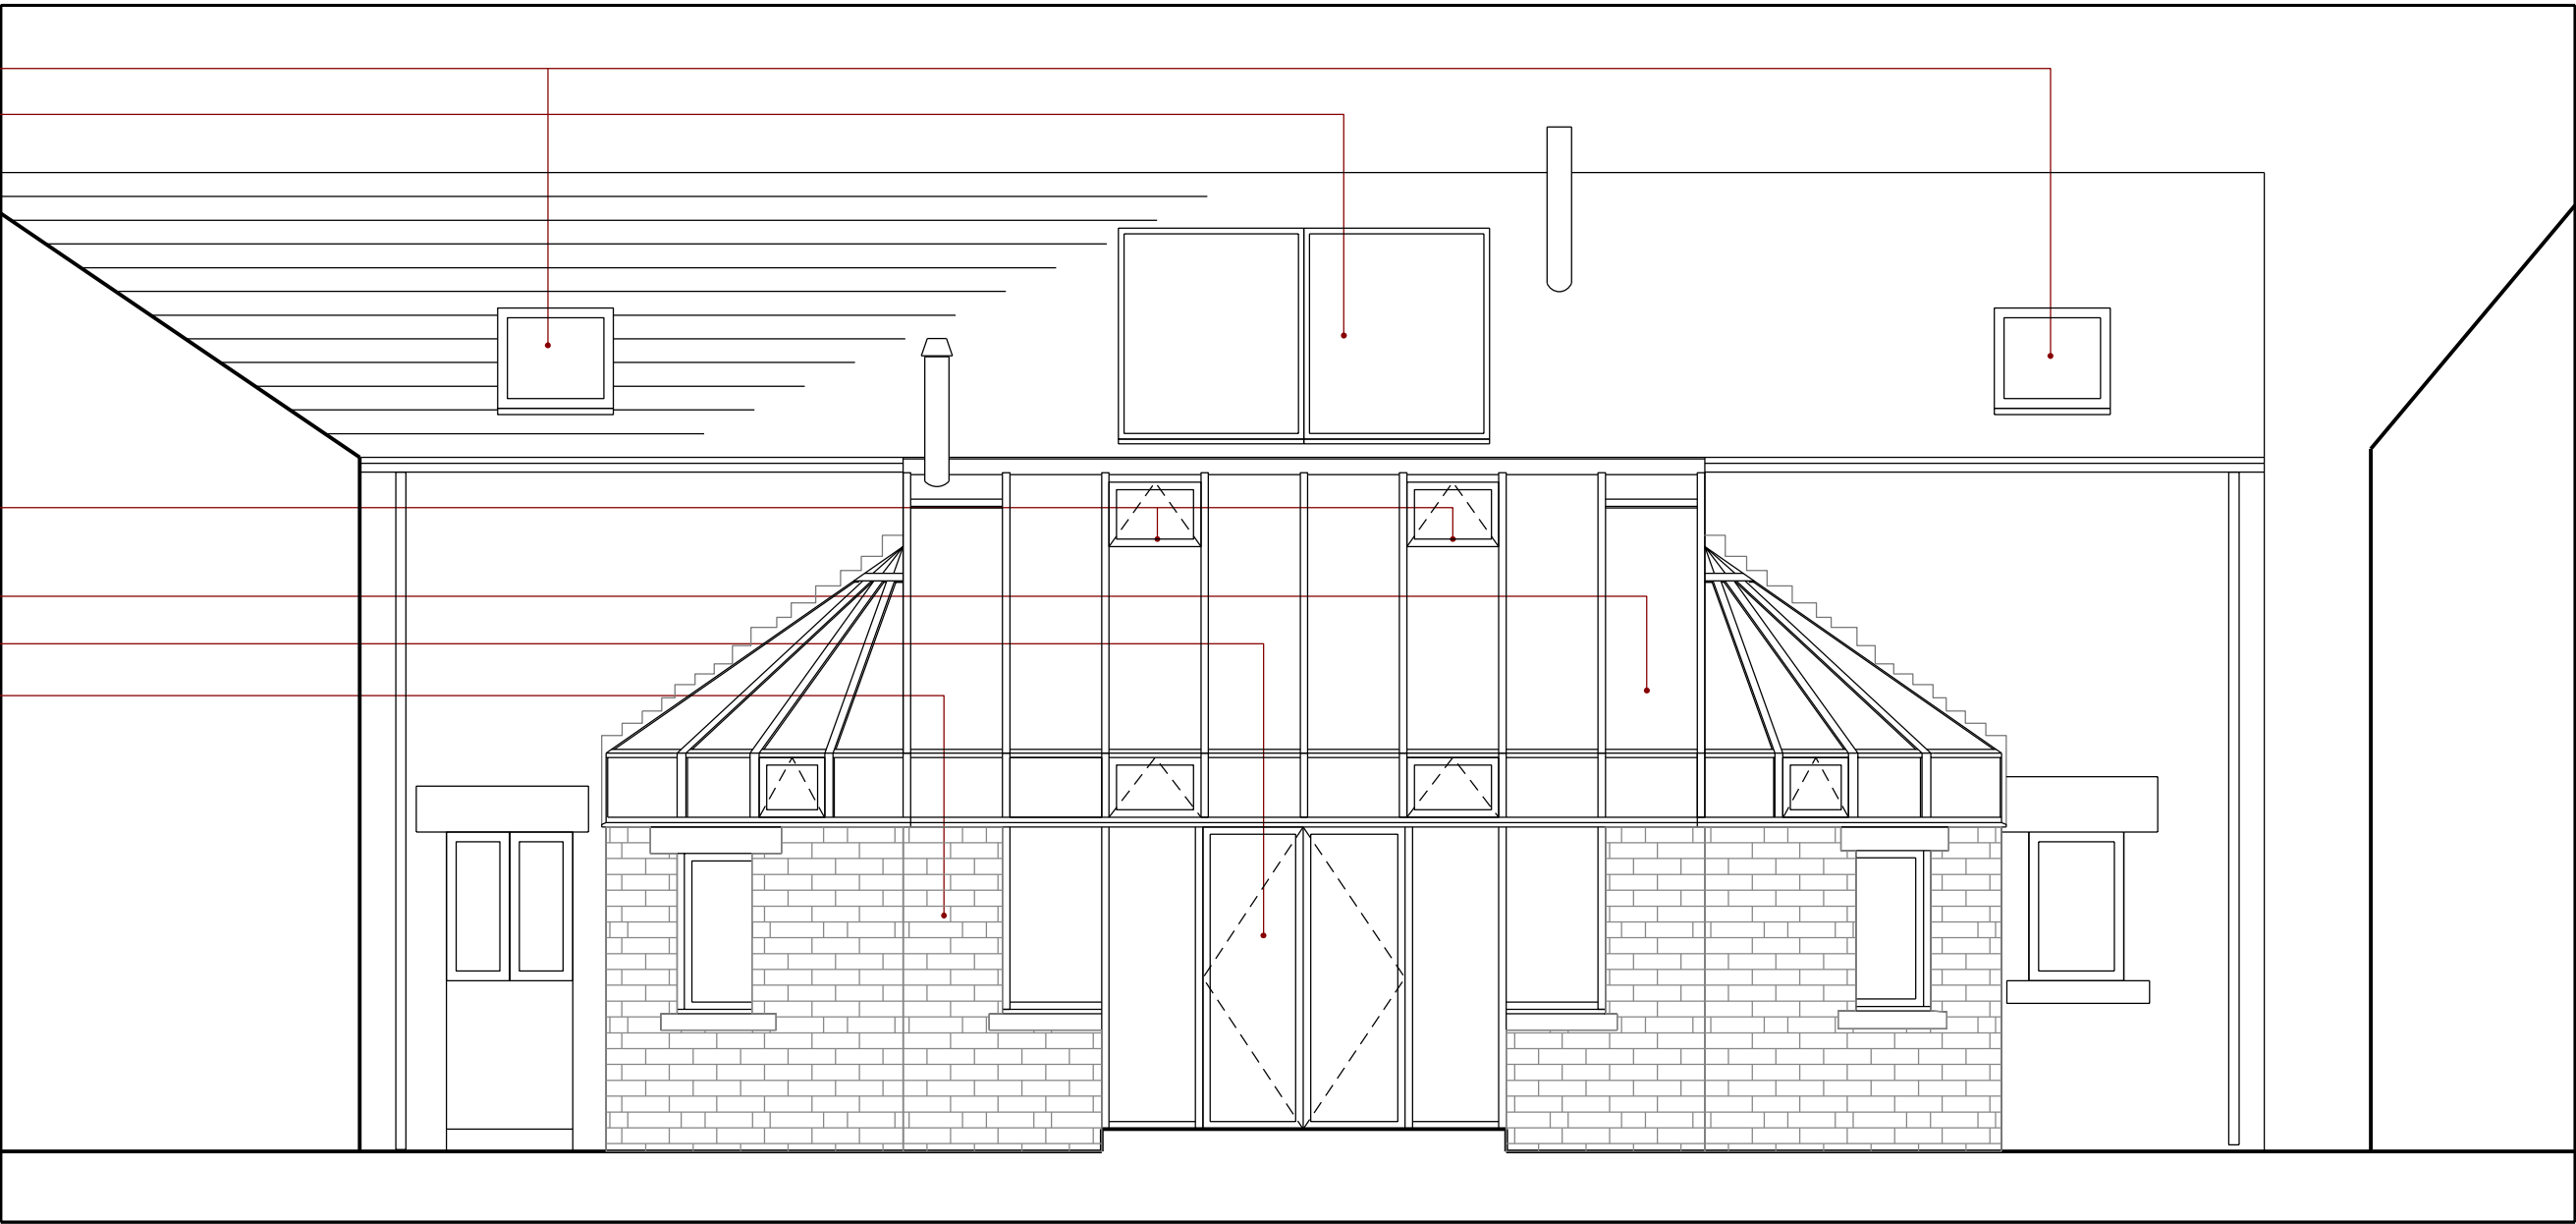


East Elevation

Notes:
TOWN PLANNING DRAWINGS
NOT FOR CONSTRUCTION

Revision: --
Revision List:

Project Name: Lower Stainborough Fold
Drawing Title: Site Plan, Existing
Drawing Number: 1009/TP/010
Scale: 1:500 at A2

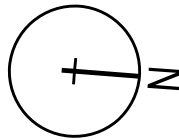


Date: Sept 08




Notes:
TOWN PLANNING DRAWINGS
NOT FOR CONSTRUCTION

Revision: --
Revision List:

Project Name: Lower Stainborough Fold
Drawing Title: Ground Floor Plan, Existing
Drawing Number: 1009/TP/011
Scale: 1:50 at A2

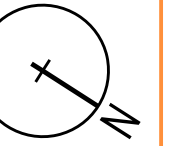

Date: Sept 08

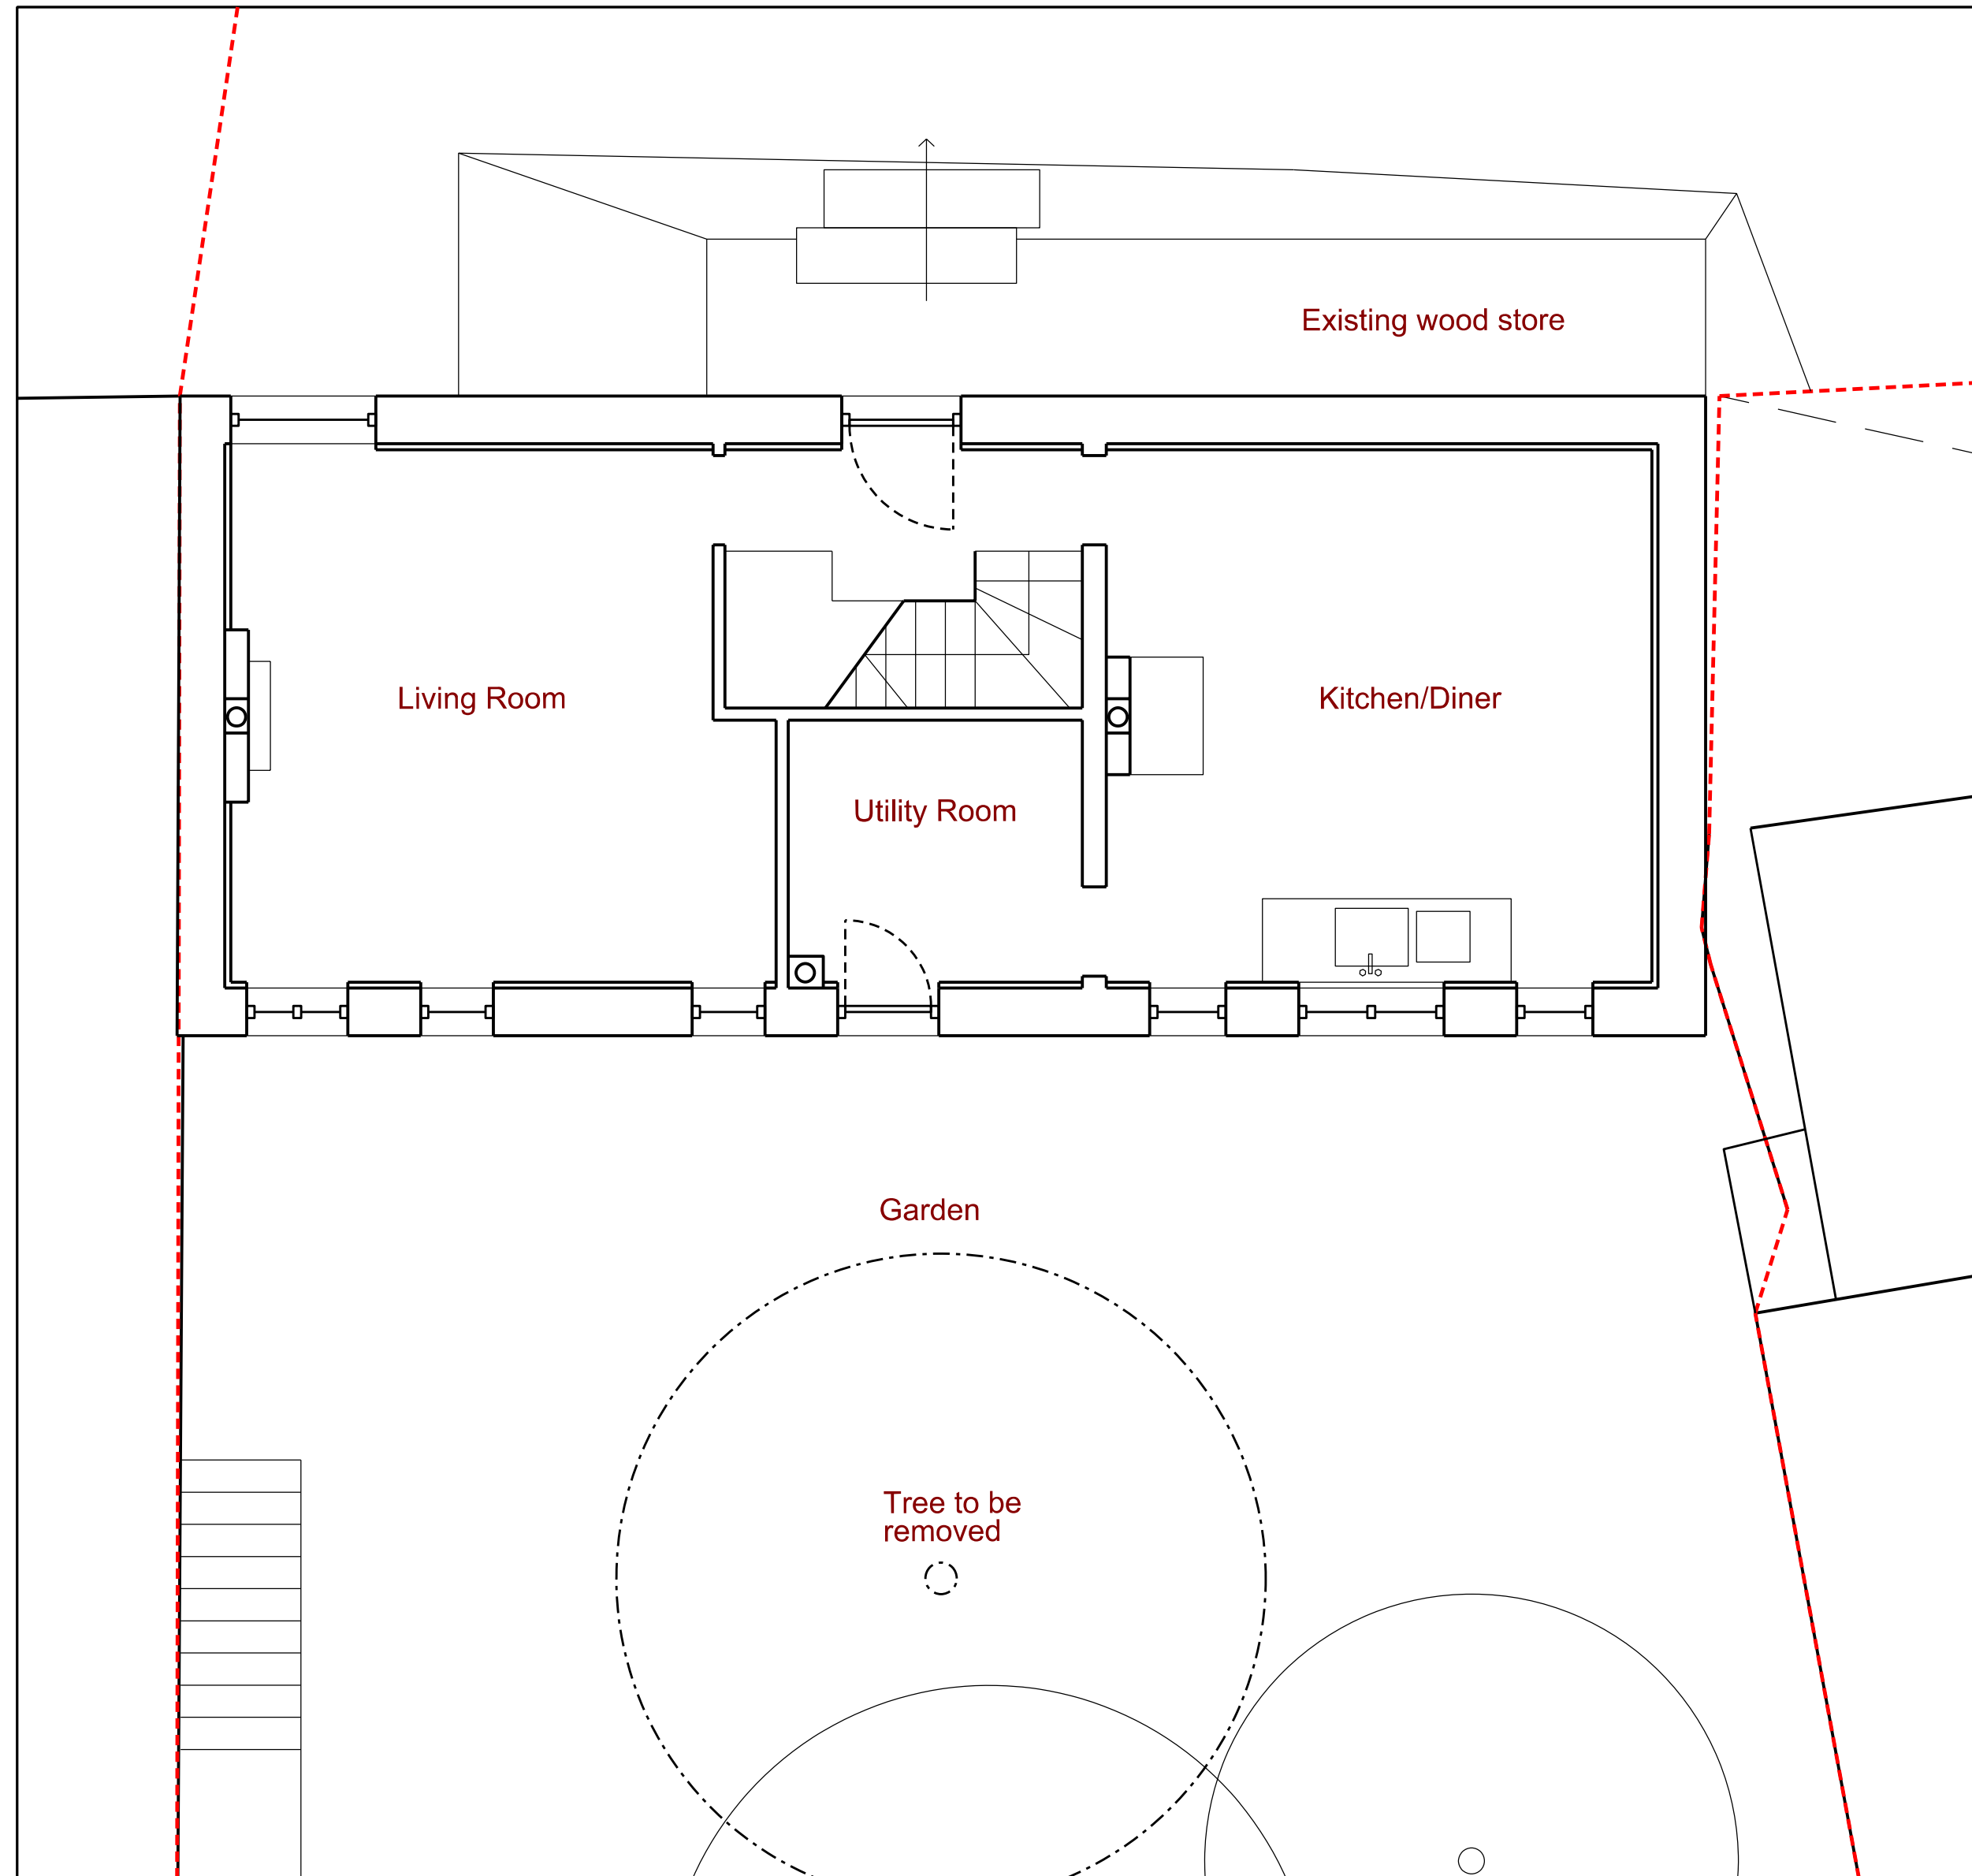


Conservatory & Porch Ground Floor Plan, Existing

Notes:
TOWN PLANNING DRAWINGS
NOT FOR CONSTRUCTION


Revision: --
Revision List:

Project Name: Lower Stainborough Fold
Drawing Title: House Elevations S&W, Existing
Drawing Number: 1009/TP/012
Scale: 1:50 at A2

Date: Sept 08

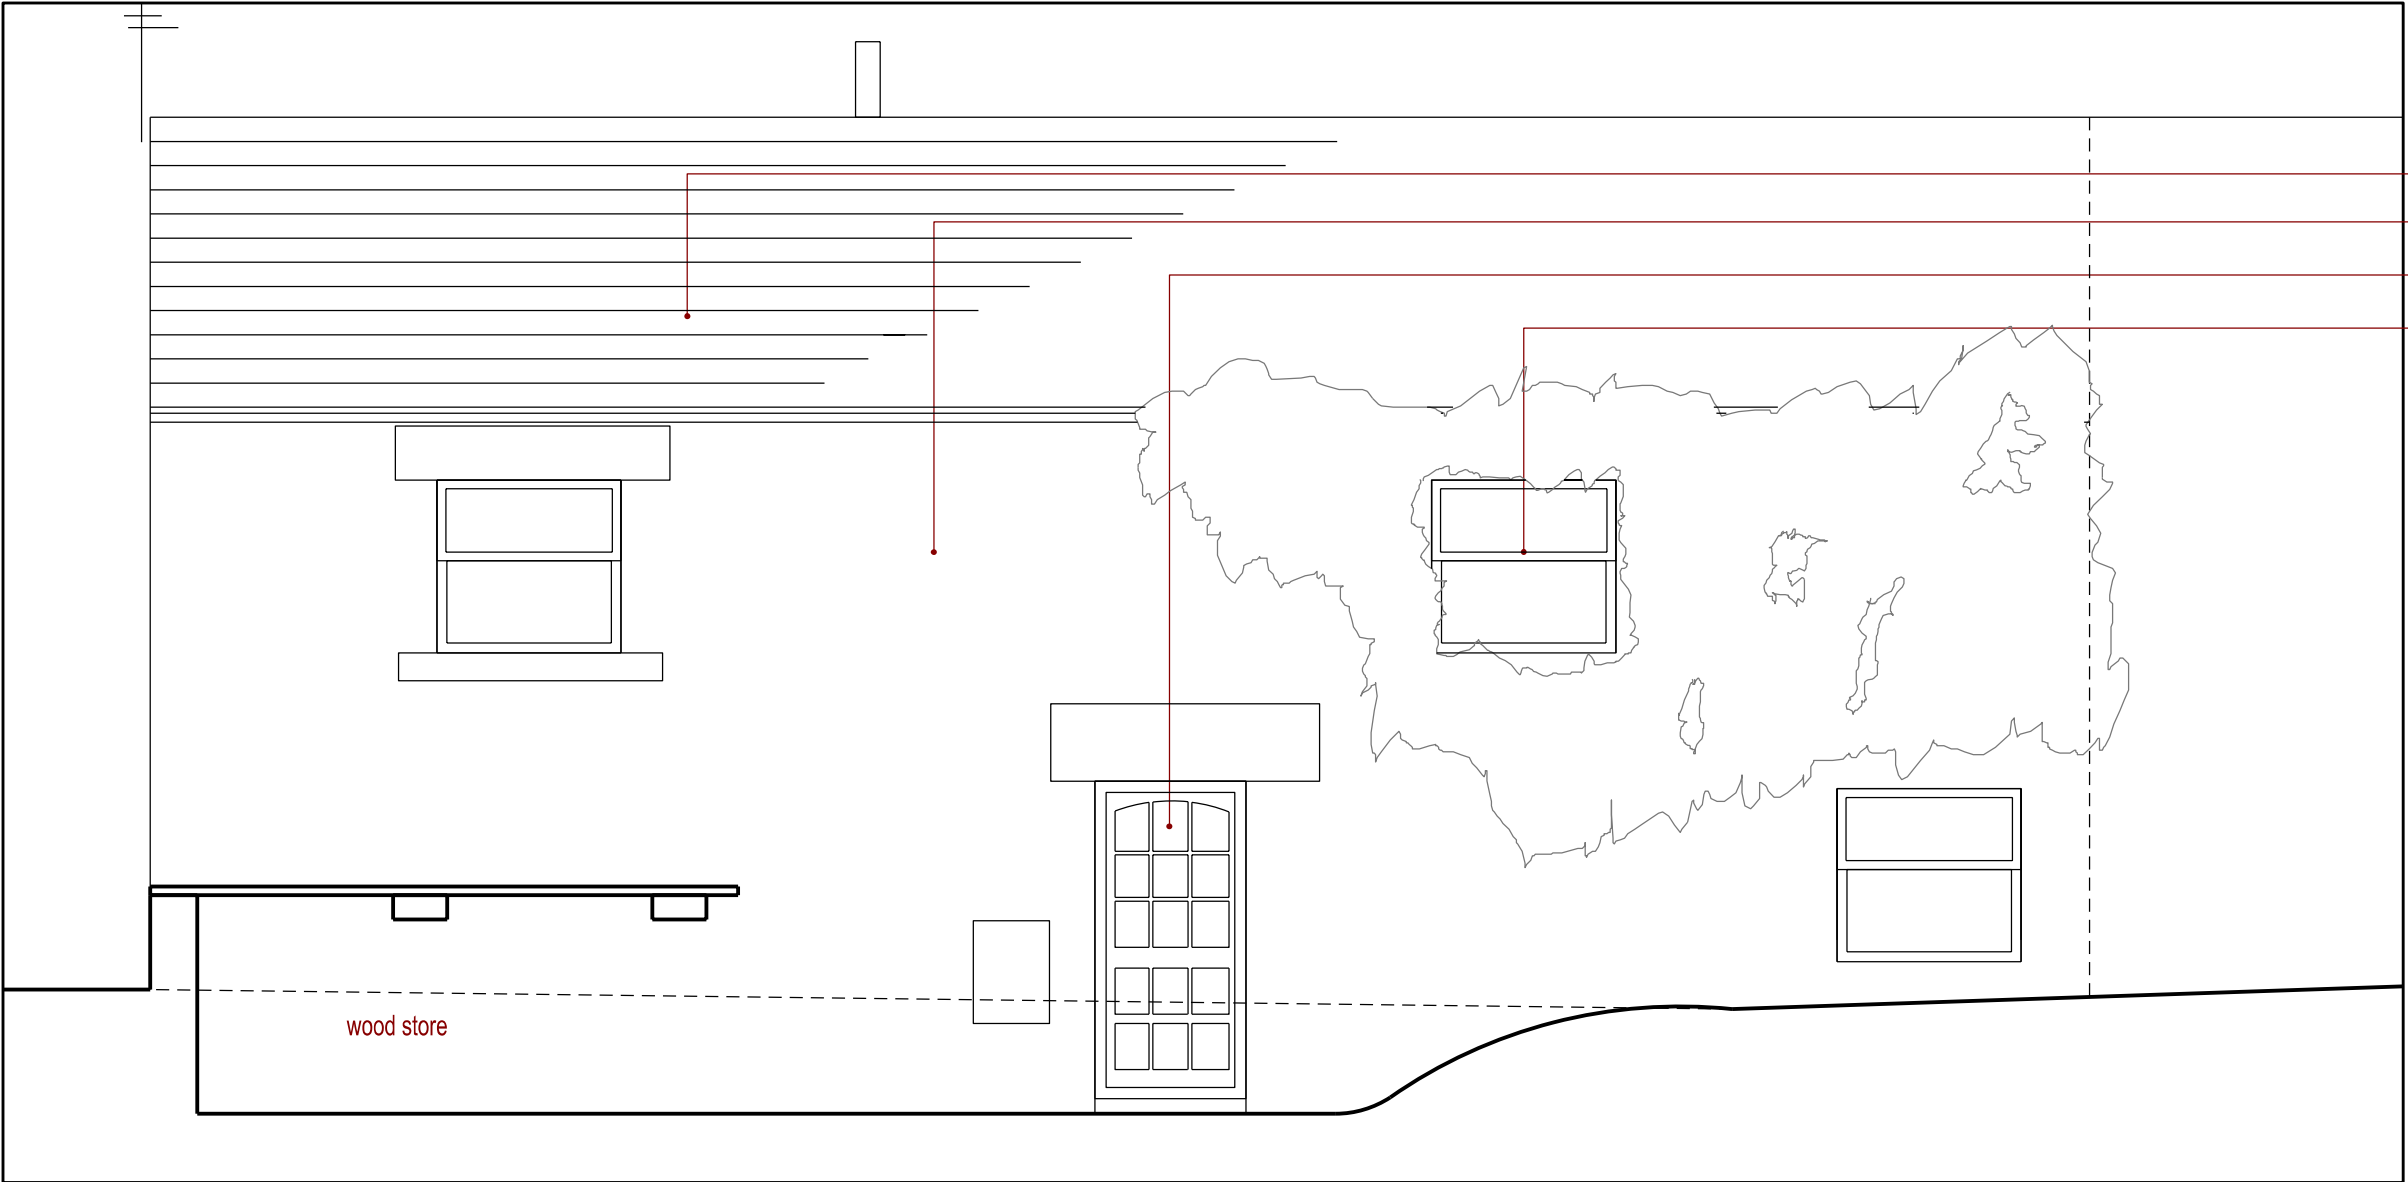

West Elevation

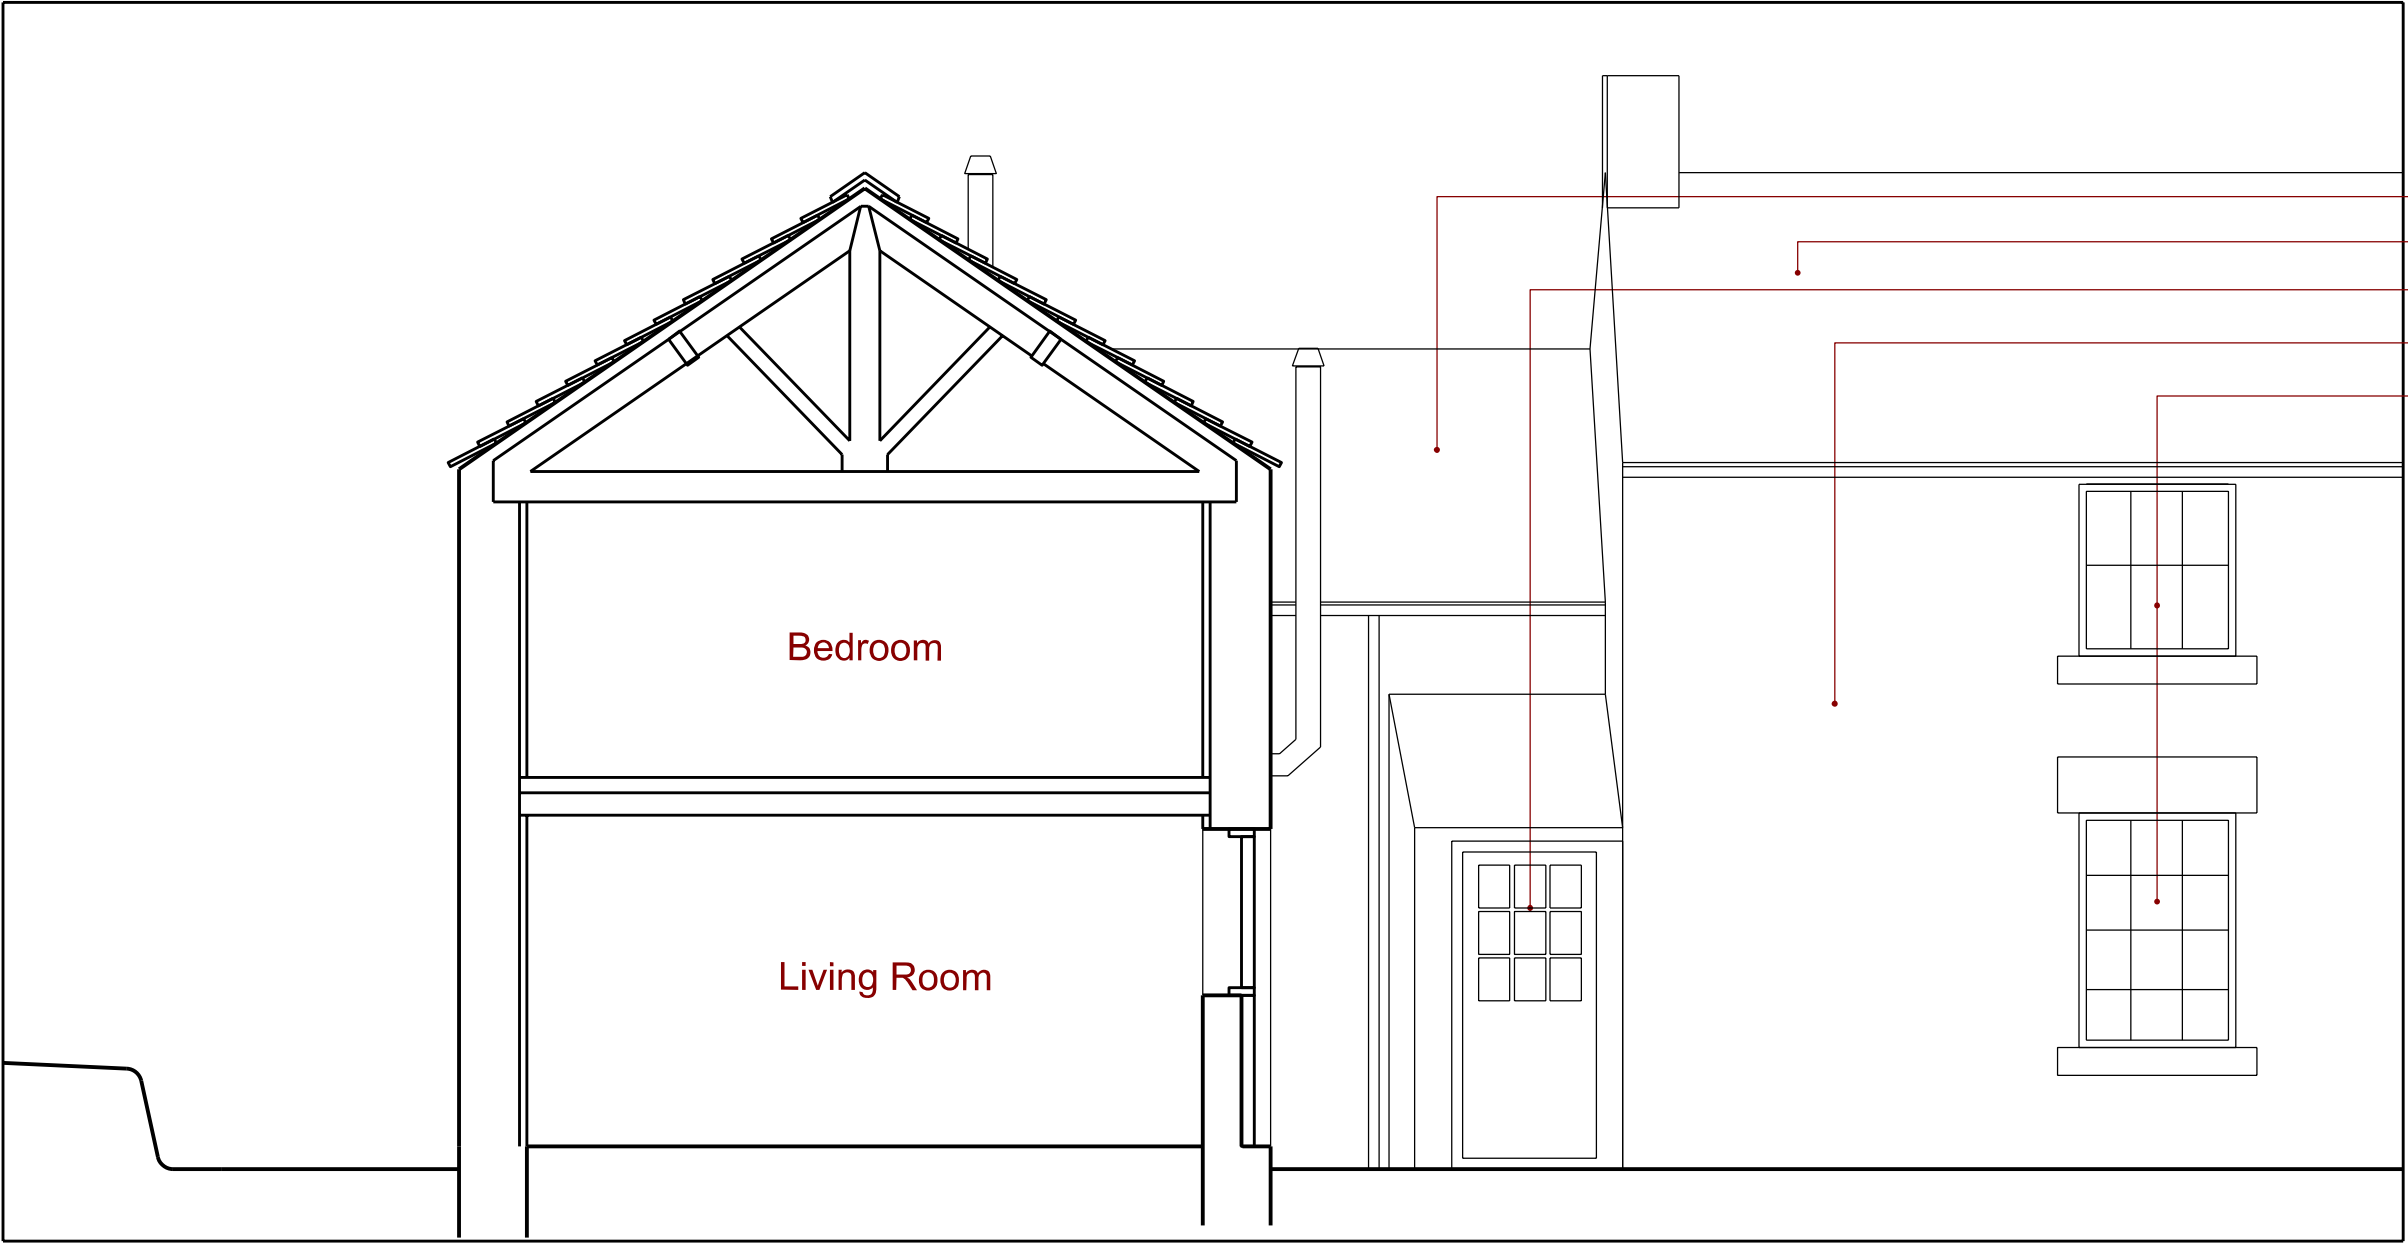

South Elevation


Notes:
TOWN PLANNING DRAWINGS
NOT FOR CONSTRUCTION

Revision: --
Revision List:

Project Name: Lower Stainborough Fold
Drawing Title: House Elevations N&E, Existing
Drawing Number: 1009/TP/013
Scale: 1:50 at A2


Date: Sept 08

Stone tile roof
Coursed sandstone walls
Timber door with stone cill & lintels
Timber window, opaque glazing with stone cill & lintel

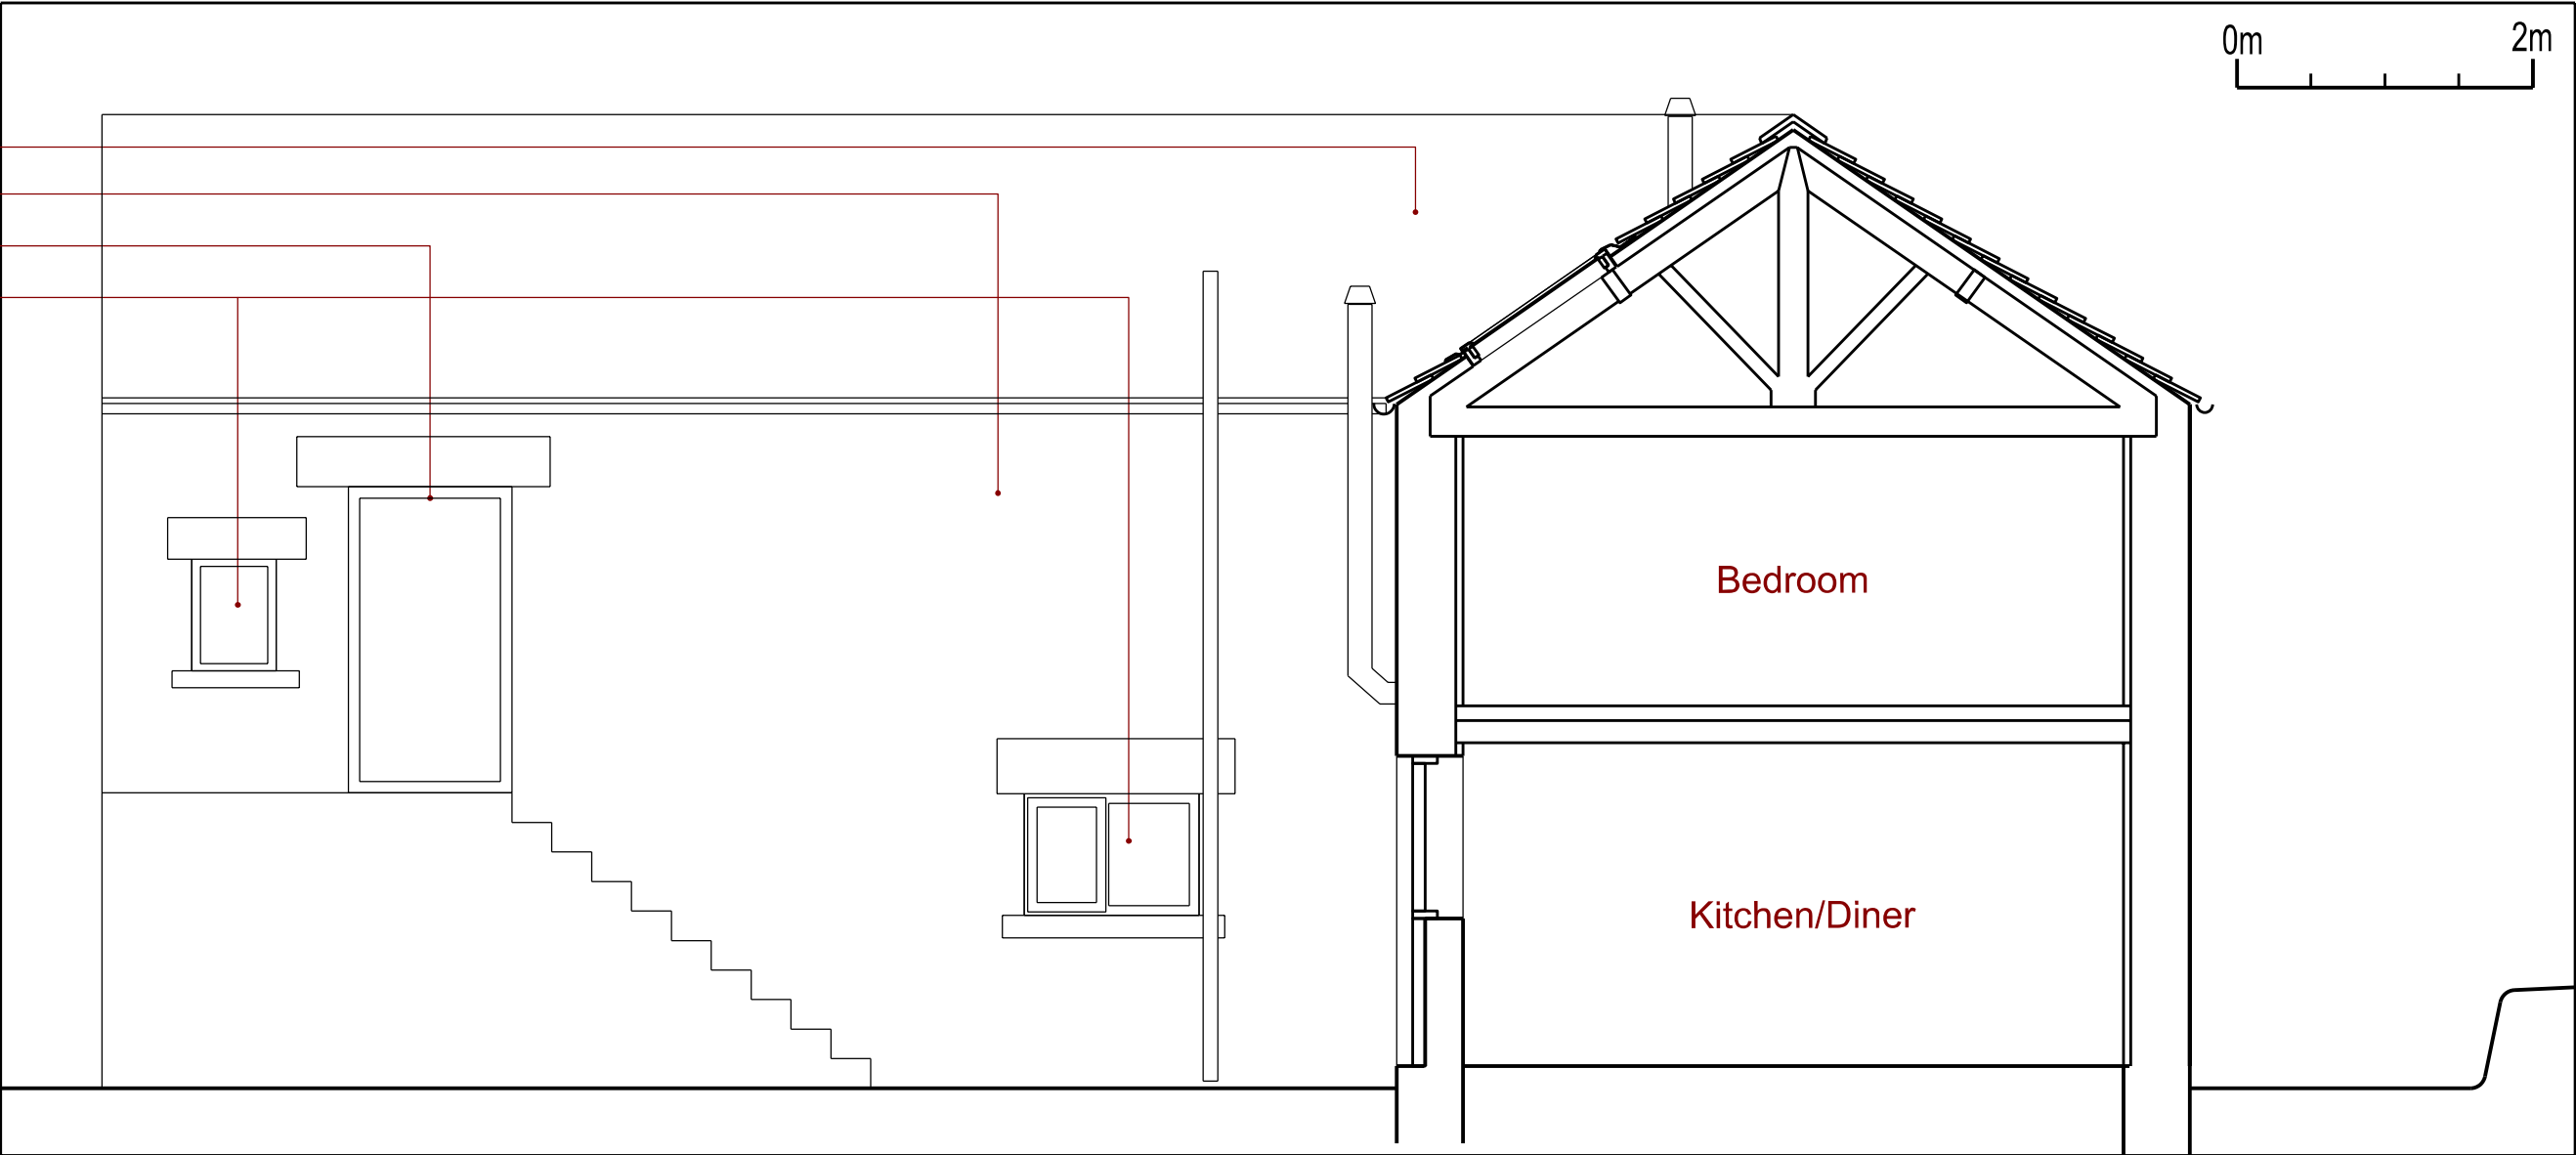

North Elevation

Flue for kitchen stove
Stone tile roof
Coursed sandstone walls
Black pvc guttering
Flue for wood burning stove
Timber door with stone lintel
Timber windows with stone cills & lintels

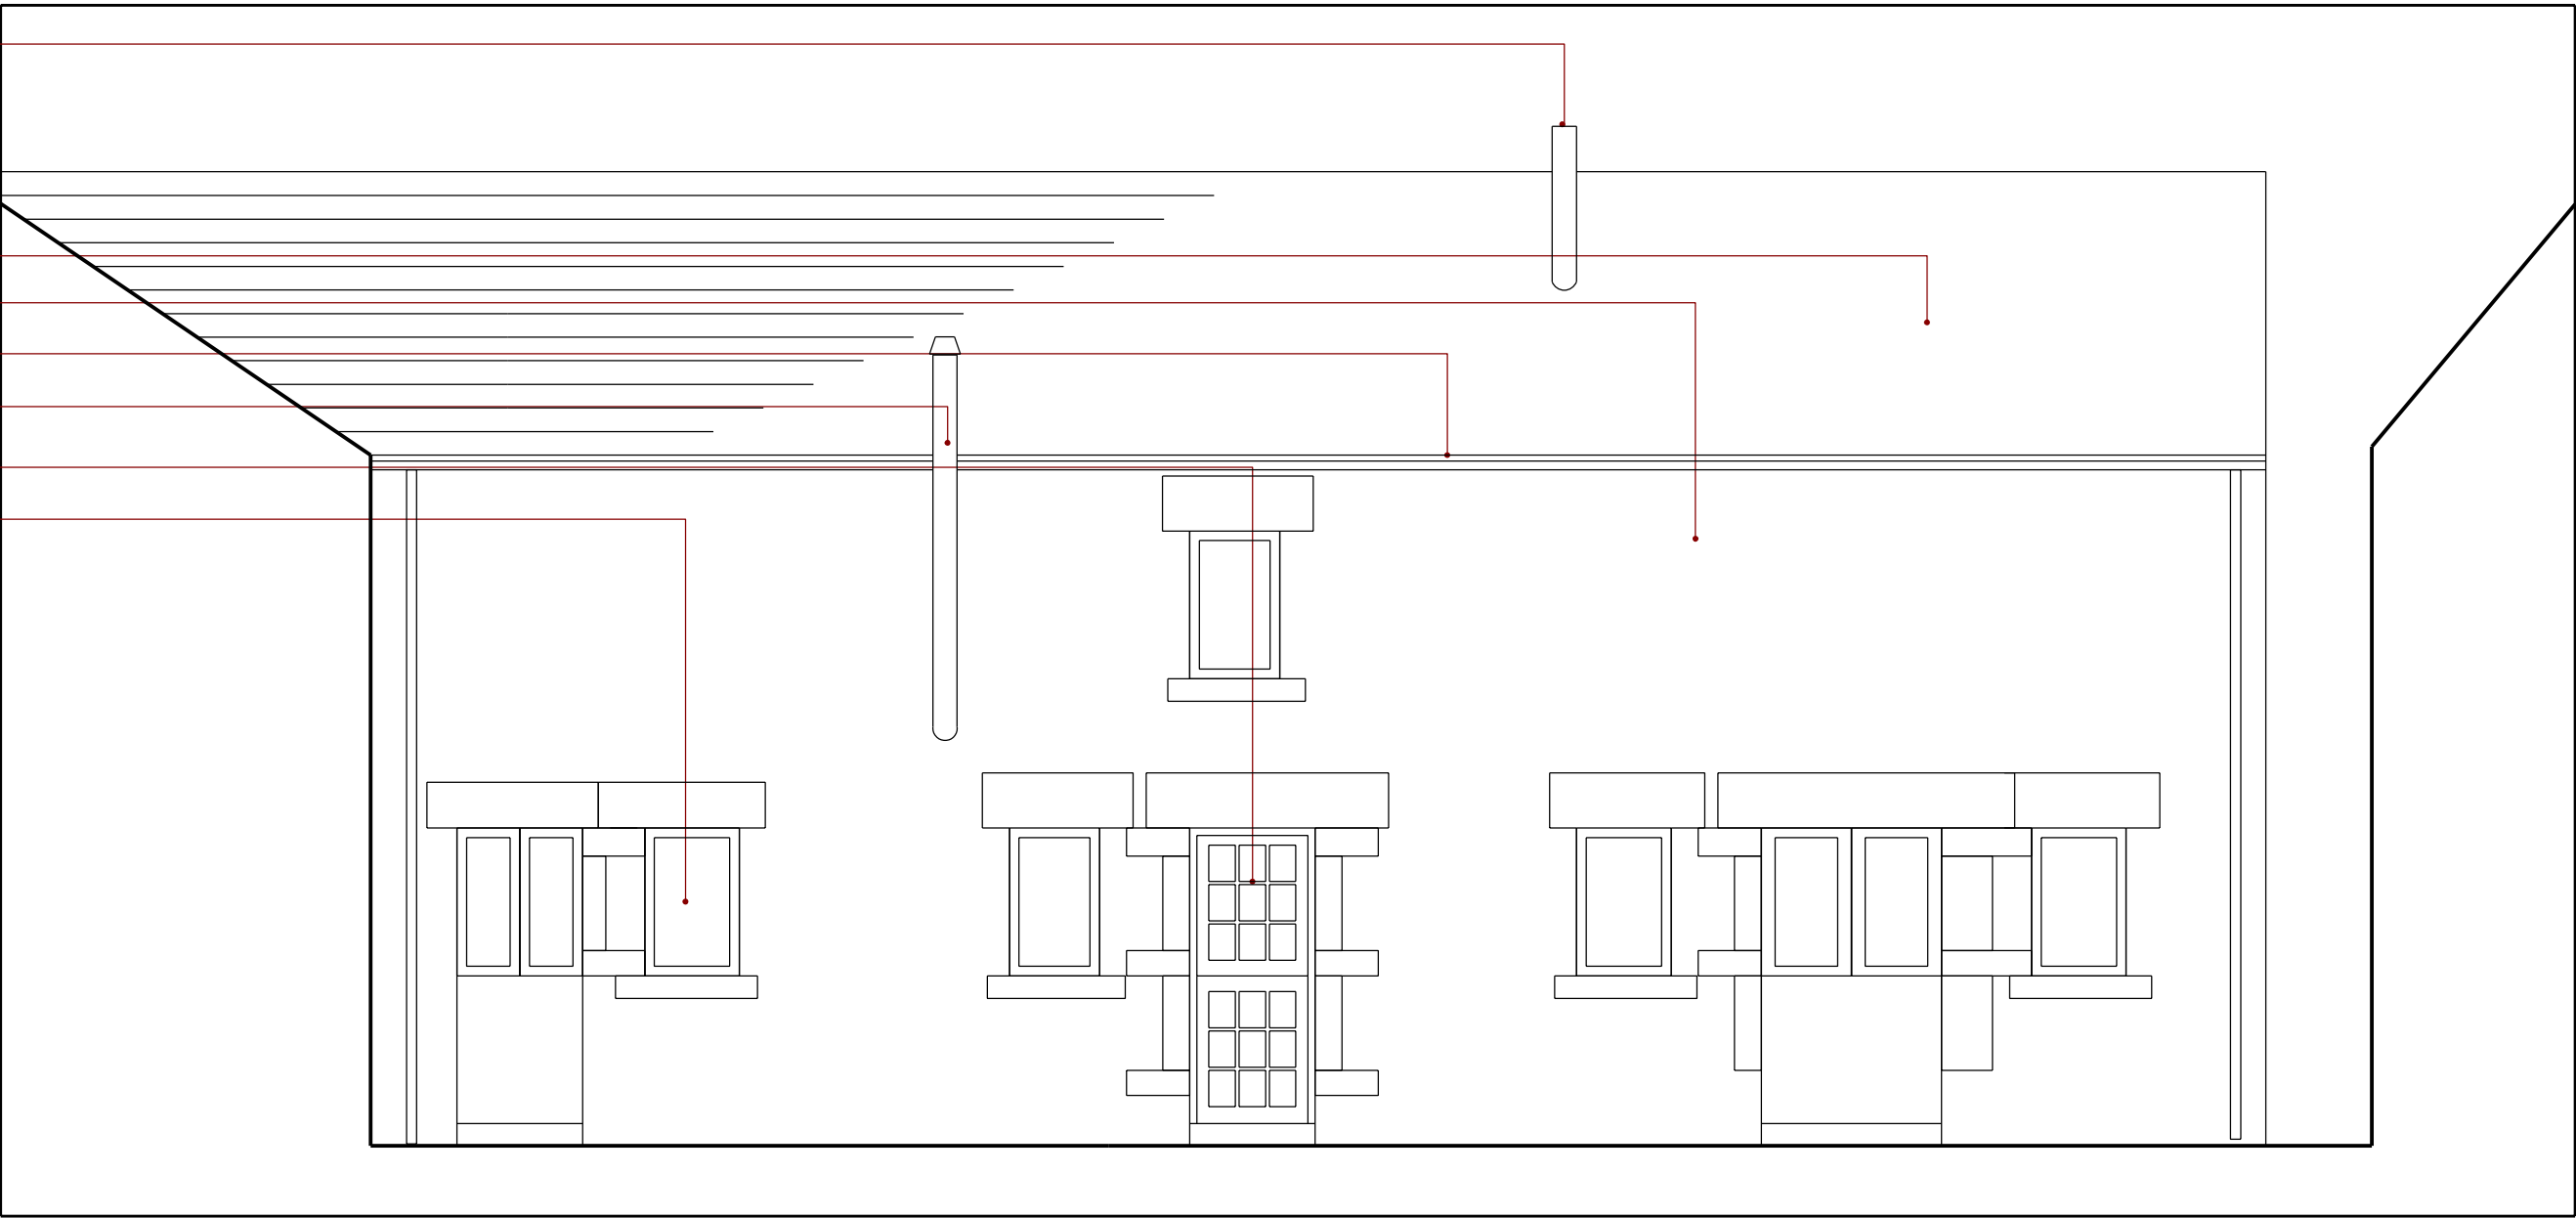

East Elevation