




1) This drawing and the design and details depicted thereon are the copyright of Peter Dimberline Chartered Architect.
 2) All dimensions on this drawing are to be checked by the Contractor and any discrepancies are to be reported to the Architect.
 3) Do not scale critical dimensions off this drawing.
 4) Contractor to ensure that all Health & Safety requirements (CDM Regulations) in relation to this project will be complied with.

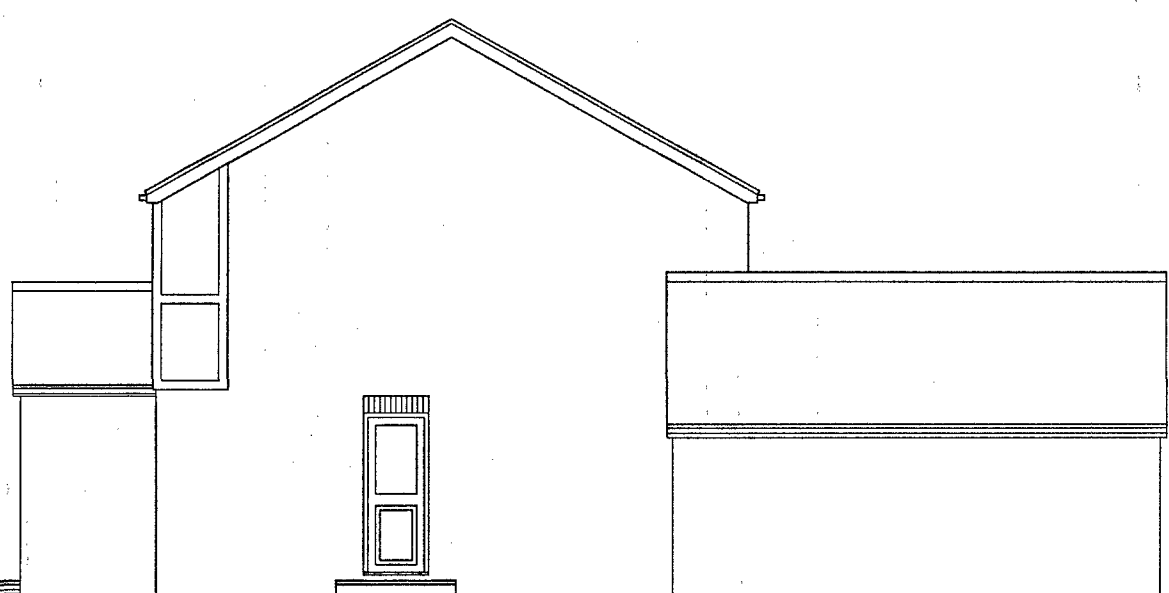


east elevation

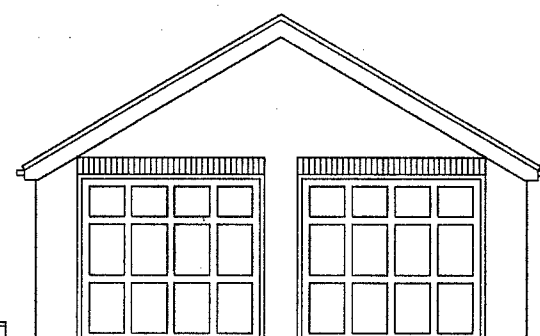


north elevation

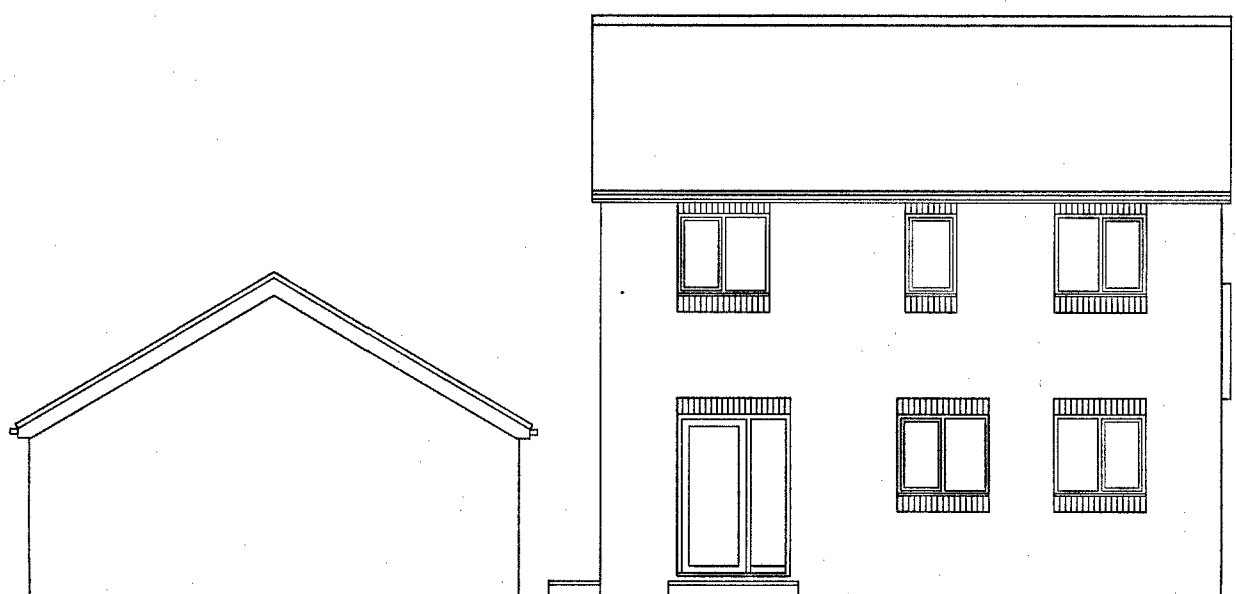

west elevation

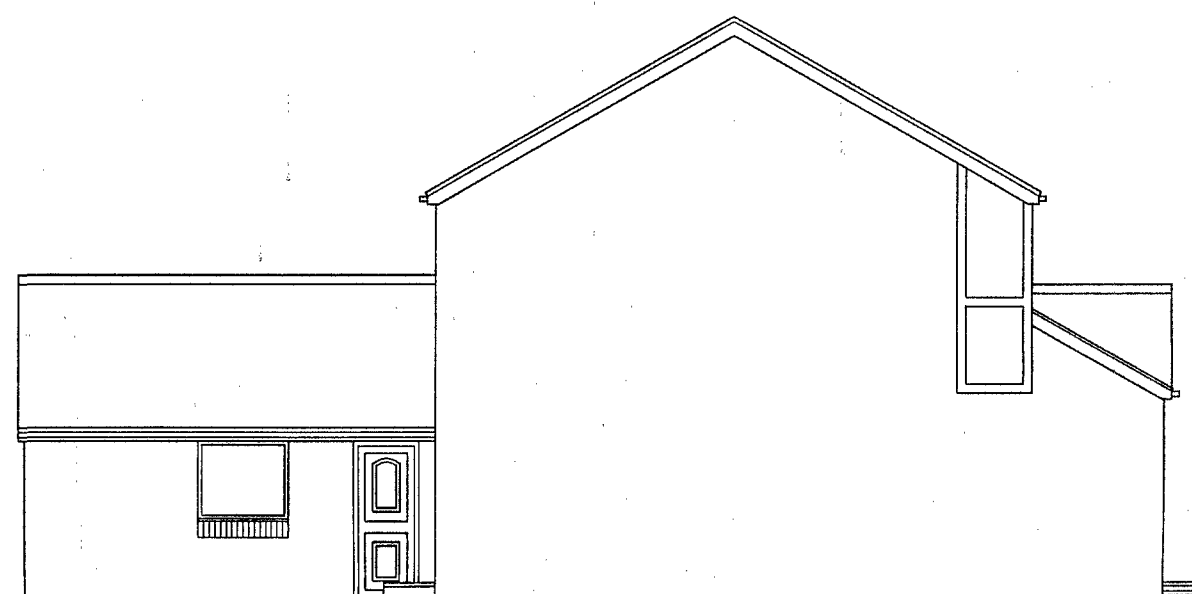


south elevation

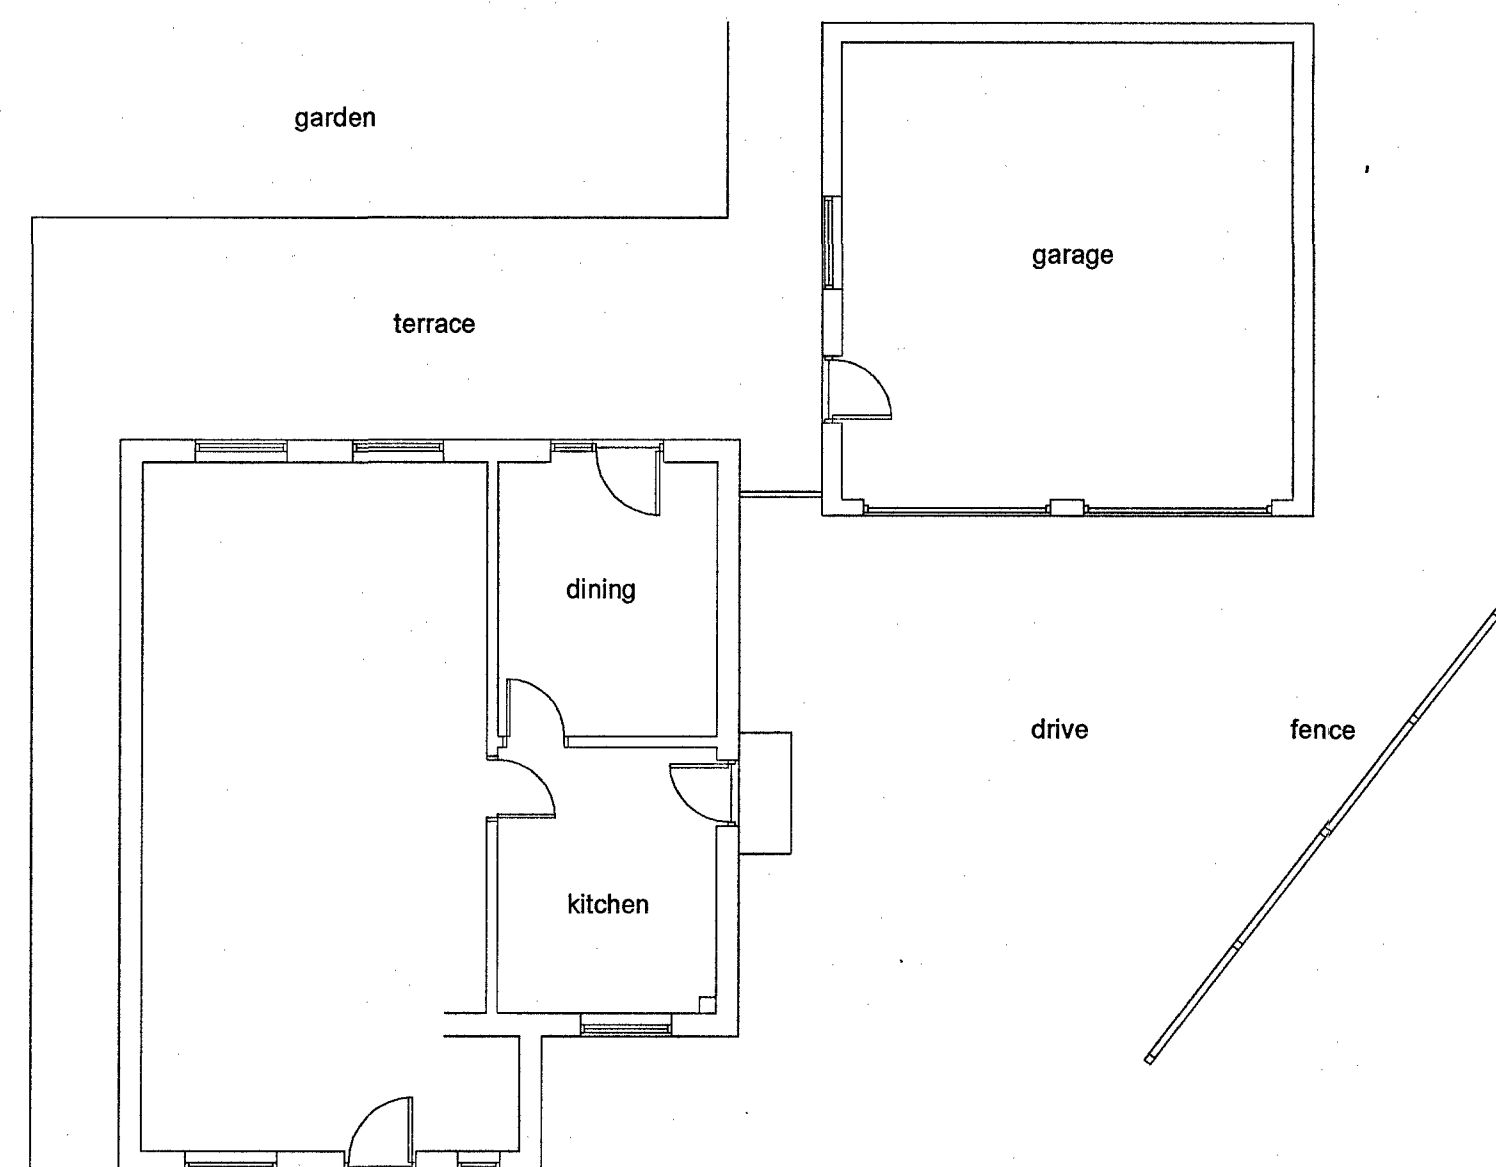


ground floor plan

EXISTING DETAILS 1:100

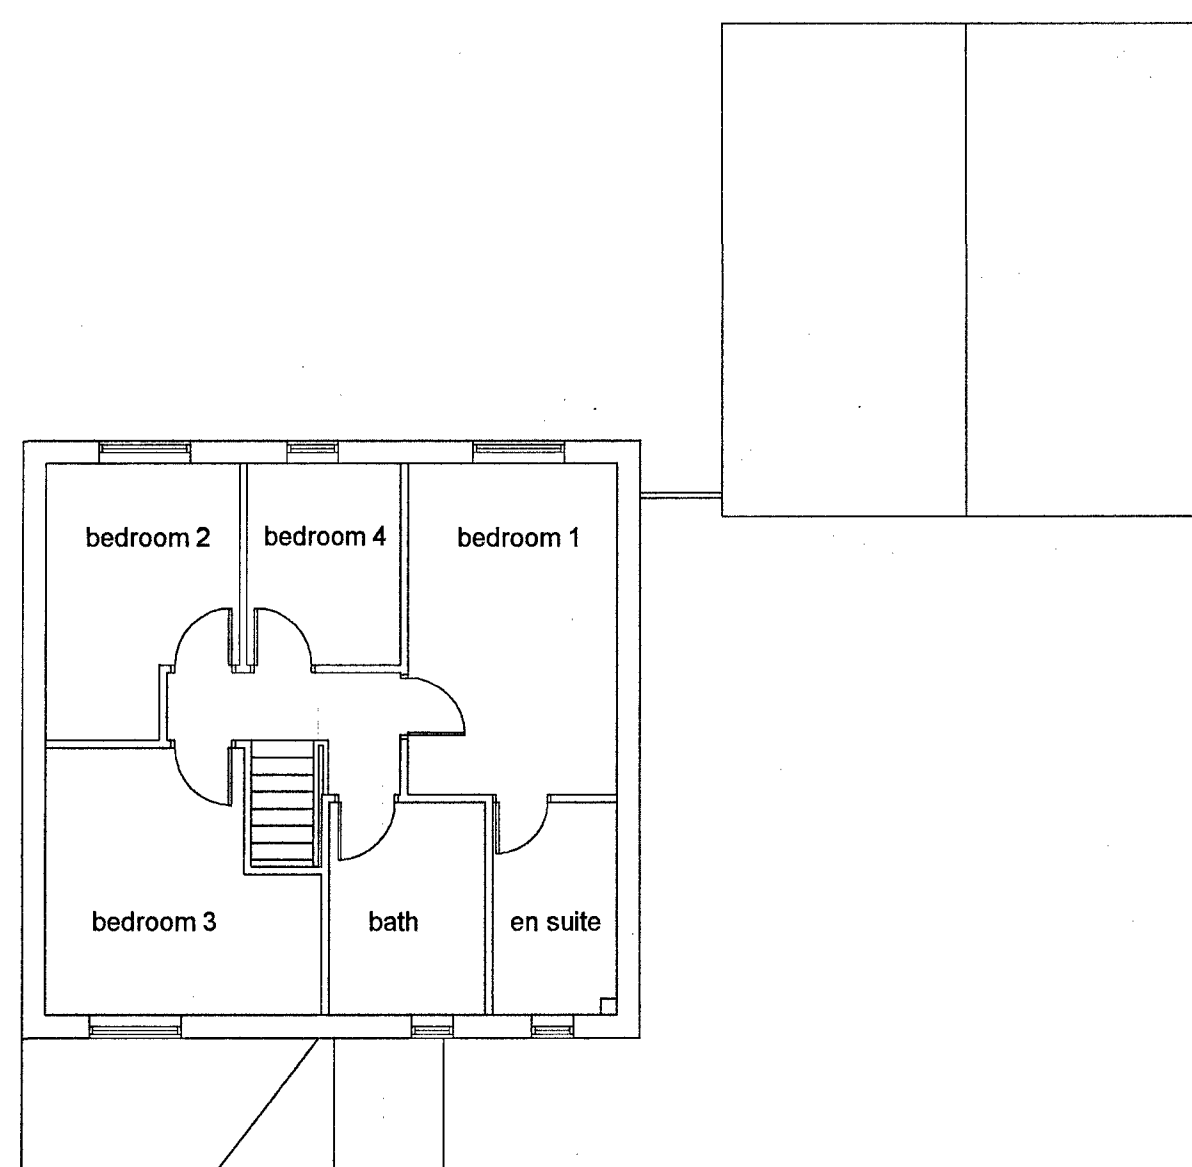

first floor plan

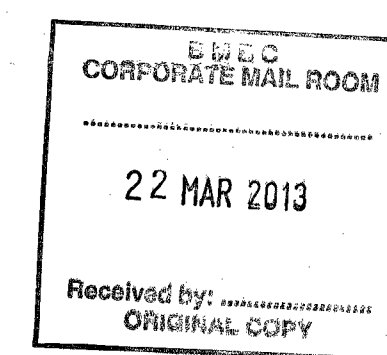

REVISIONS

PETER DIMBERLINE Dip Arch, RIBA
CHARTERED ARCHITECT

2 TIPSEY COURT, STAINCROSS
 BARNSELY, S75 6FZ

tel/fax (01226) 390947
 email: pdimberline@tiscali.co.uk

CLIENT
 Mr and Mrs Slack

PROJECT
 Proposed extension to existing dwelling

LOCATION
 55 Rosehill Drive, Dodworth,
 Barnsley S75 3LY

DRAWING
 Existing details

SCALES 1:100



DATE Feb' 13

DWING No. 2012/026/01

DRAWN BY
 PD


REV.

1) This drawing and the design and details depicted thereon are the copyright of Peter Dimberline Chartered Architect.
 2) All dimensions on this drawing are to be checked by the Contractor and any discrepancies are to be reported to the Architect.
 3) Do not scale critical dimensions off this drawing.
 4) Contractor to ensure that all Health & Safety requirements (CDM Regulations) in relation to this project will be complied with.

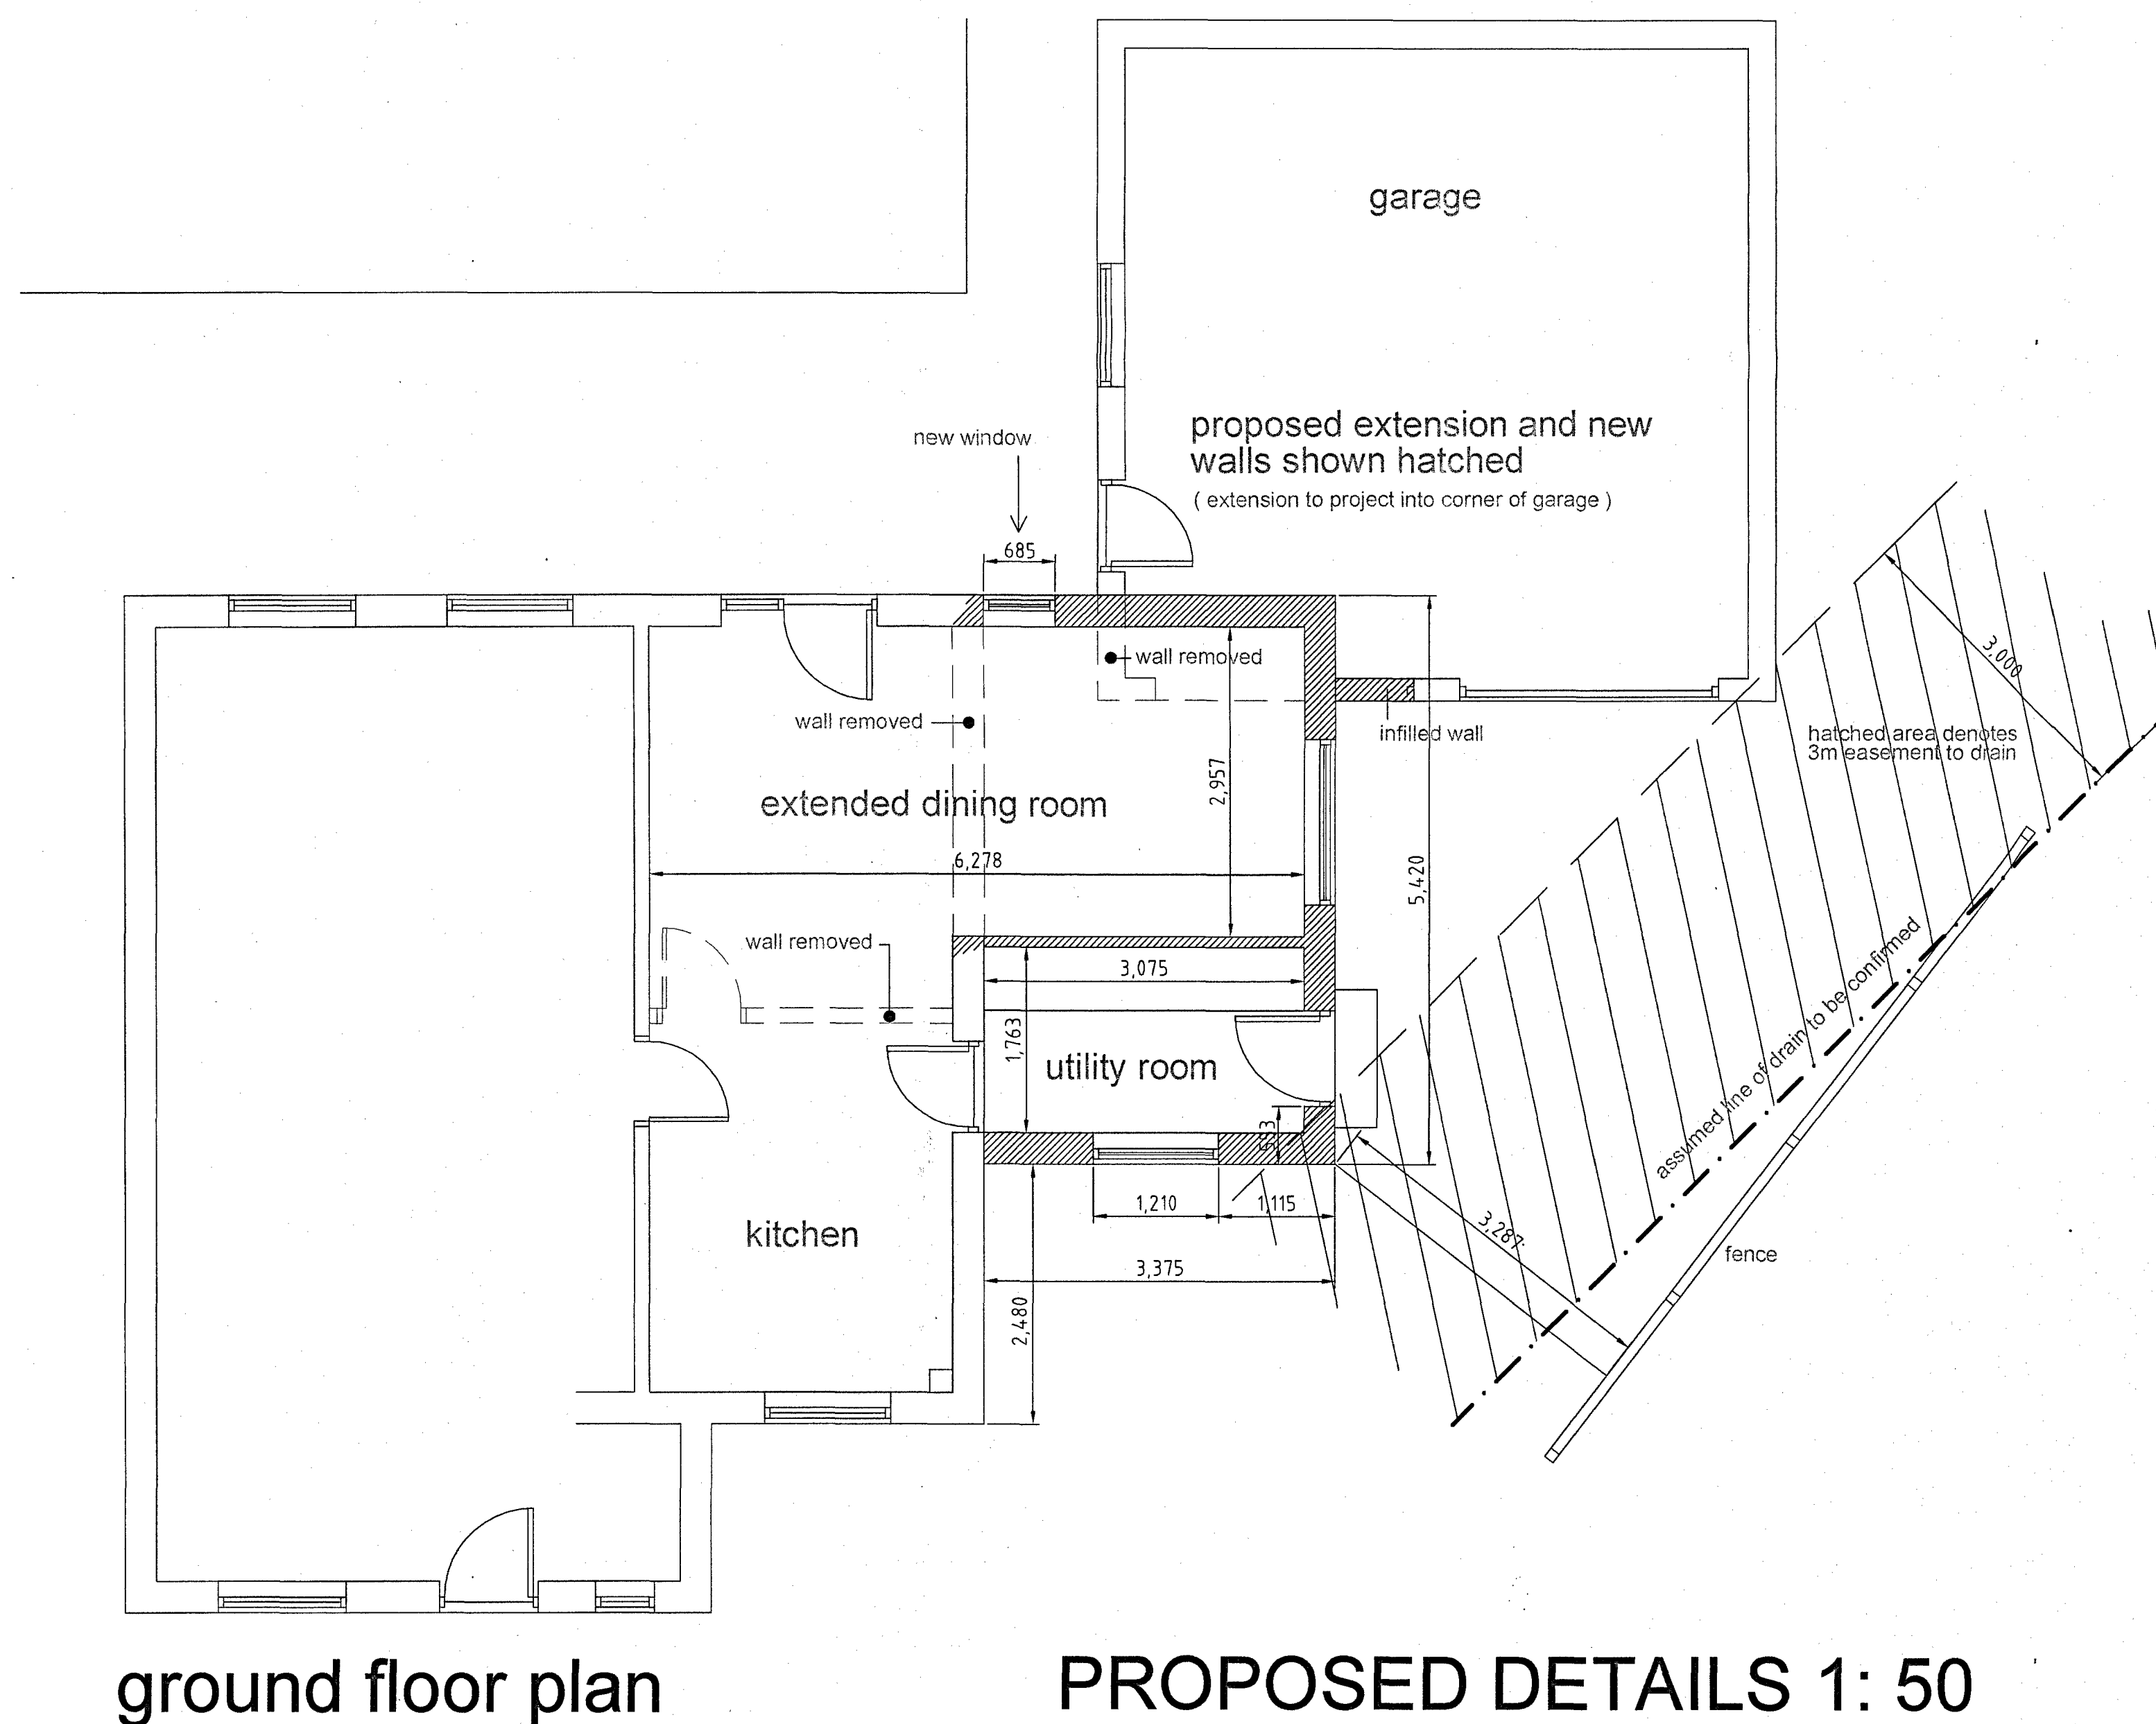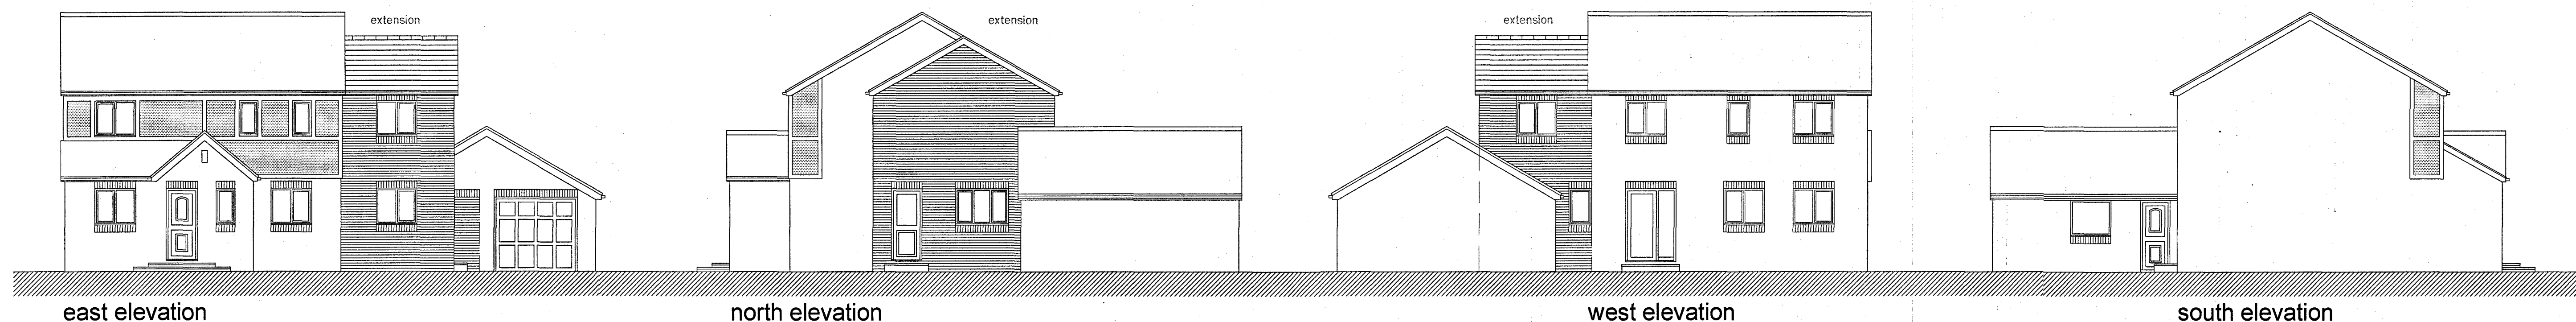

ground floor plan

PROPOSED DETAILS 1: 50

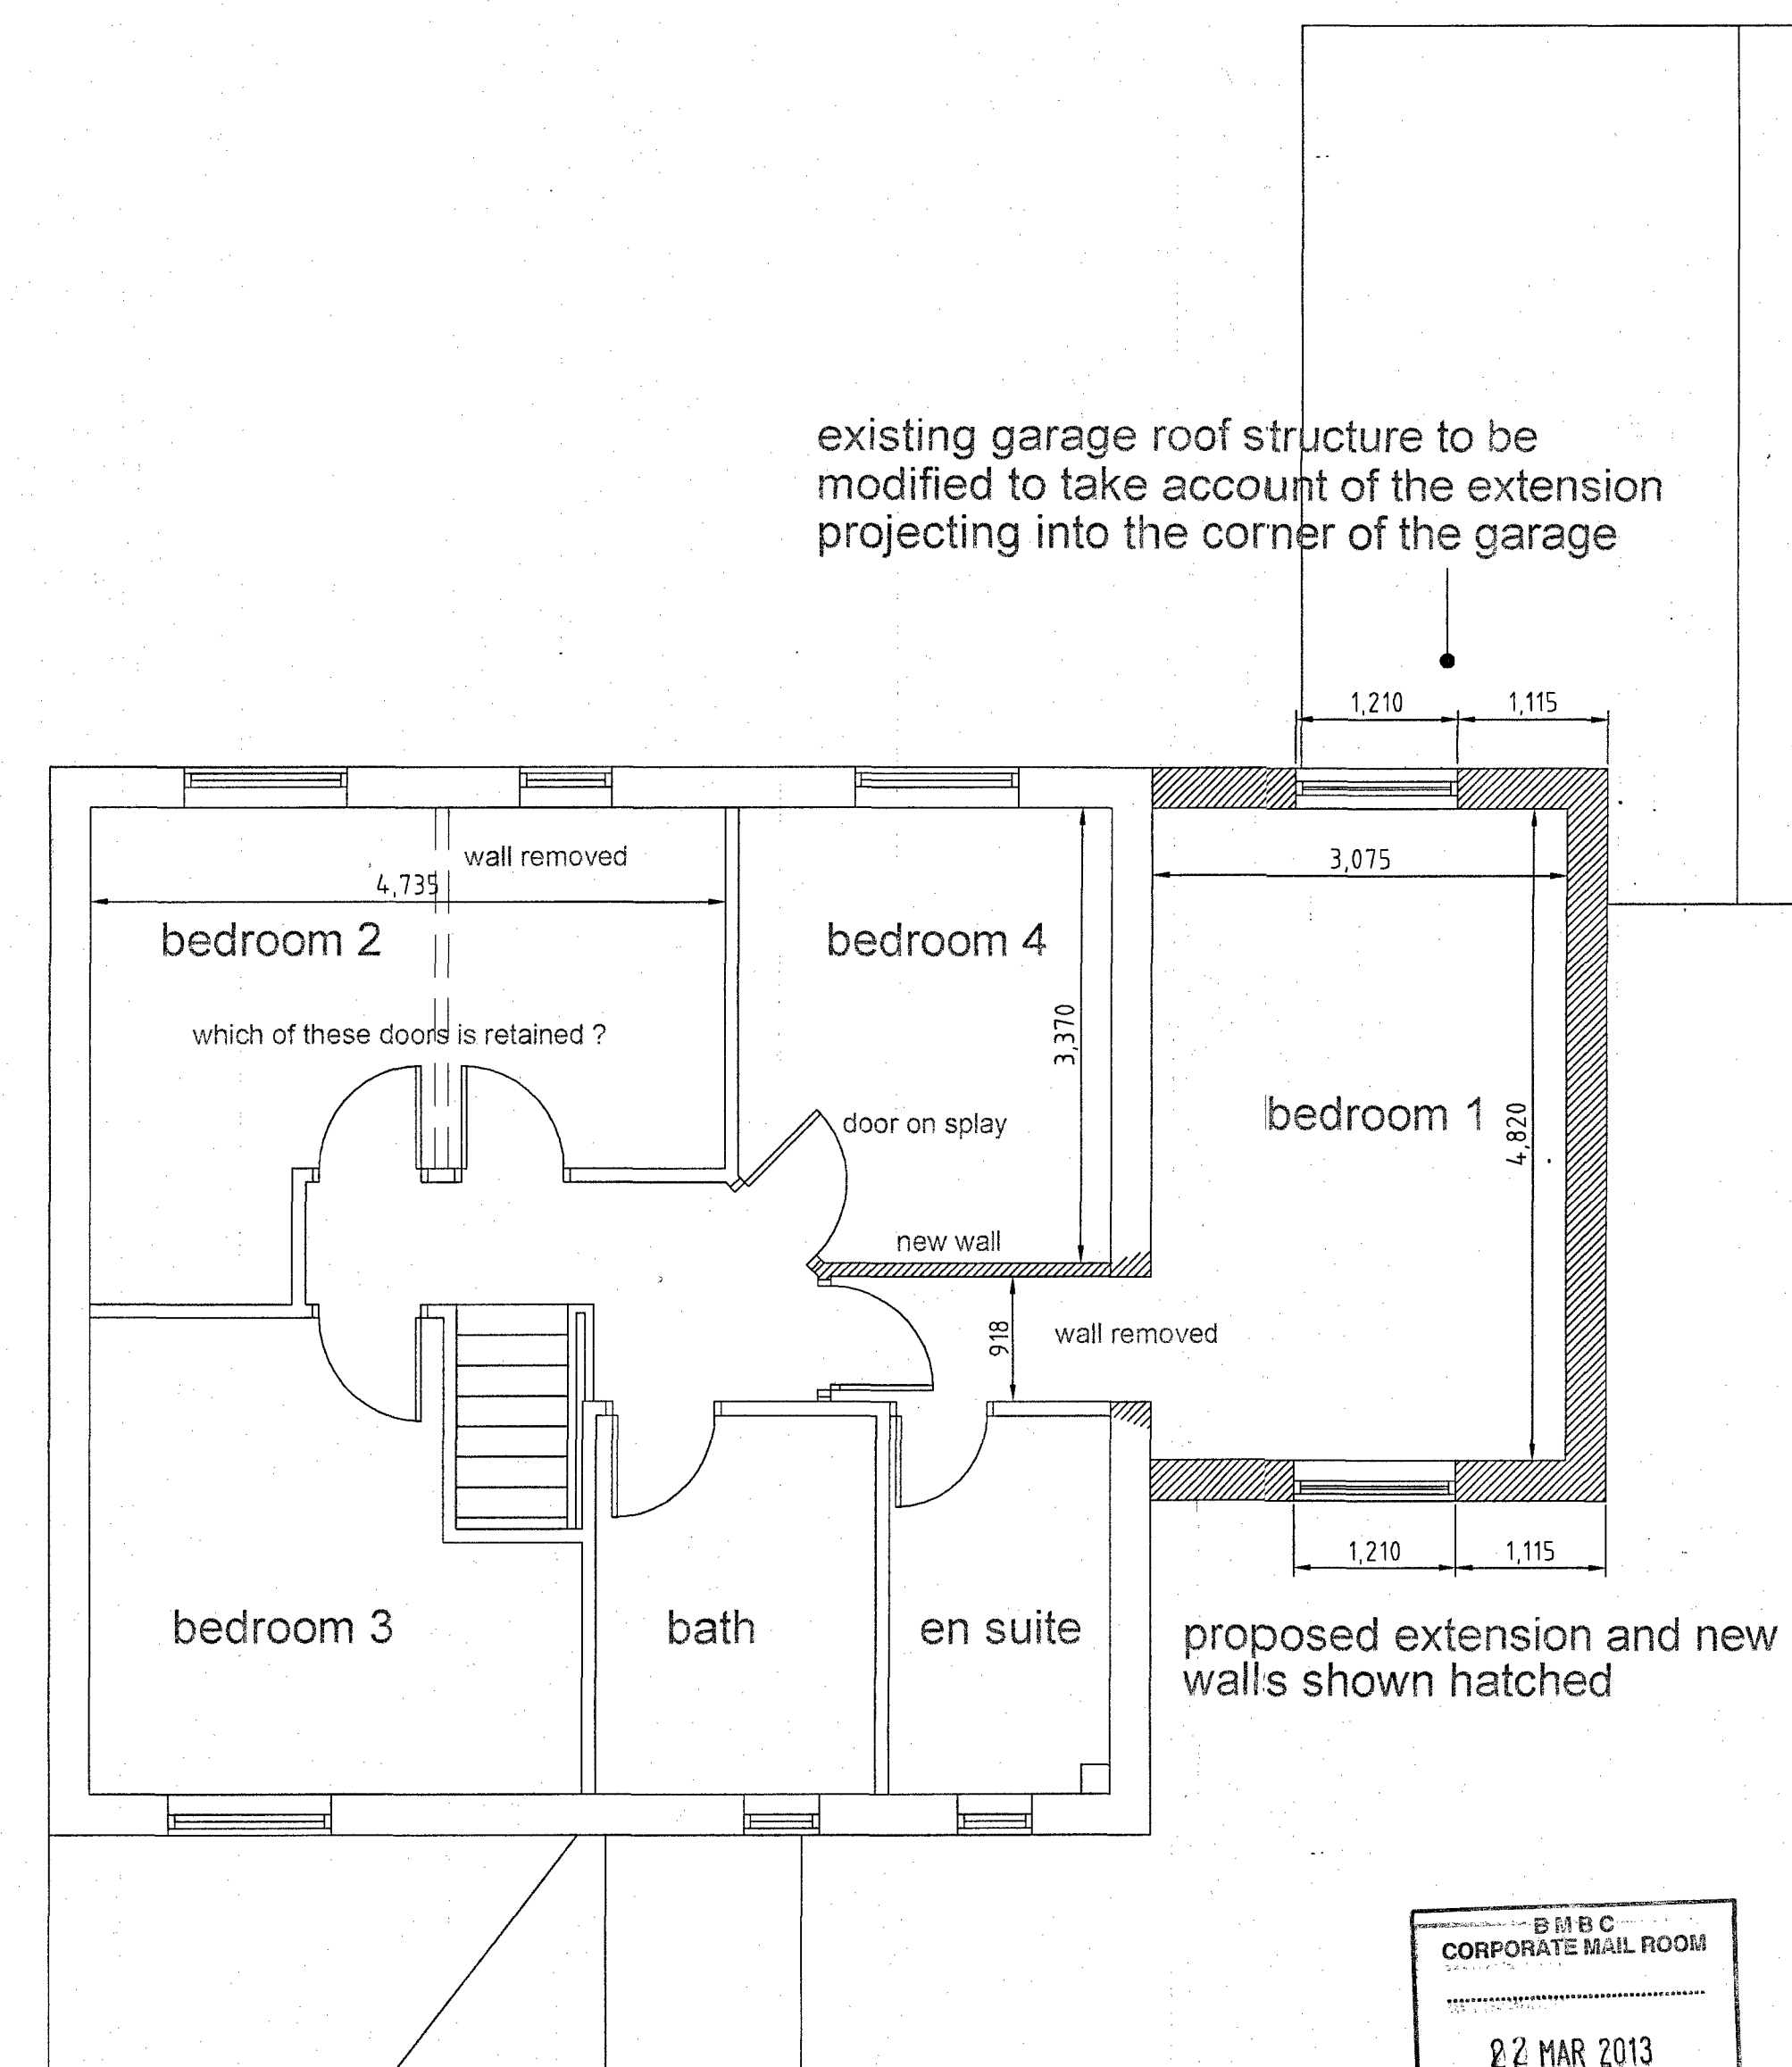

first floor plan

REVISIONS

PETER DIMBERLINE Dip Arch, RIBA
CHARTERED ARCHITECT

**2 TIPSEY COURT, STAINCROSS
 BARNLEY, S75 6FZ**

tel/fax (01226) 390947
 email: pdimberline@tiscali.co.uk

CLIENT
 Mr and Mrs Slack

PROJECT
 Proposed extension to existing dwelling

LOCATION
 55 Rosehill Drive, Dodworth,
 Barnley S75 3LY

DRAWING
 Proposed details

SCALES 1:50, 1:100

DATE Jan' 13

DRWG No. 2012/026/02

DRAWN BY
 PD

REV.

