




LOCATION PLAN SCALE 1:1250@A3

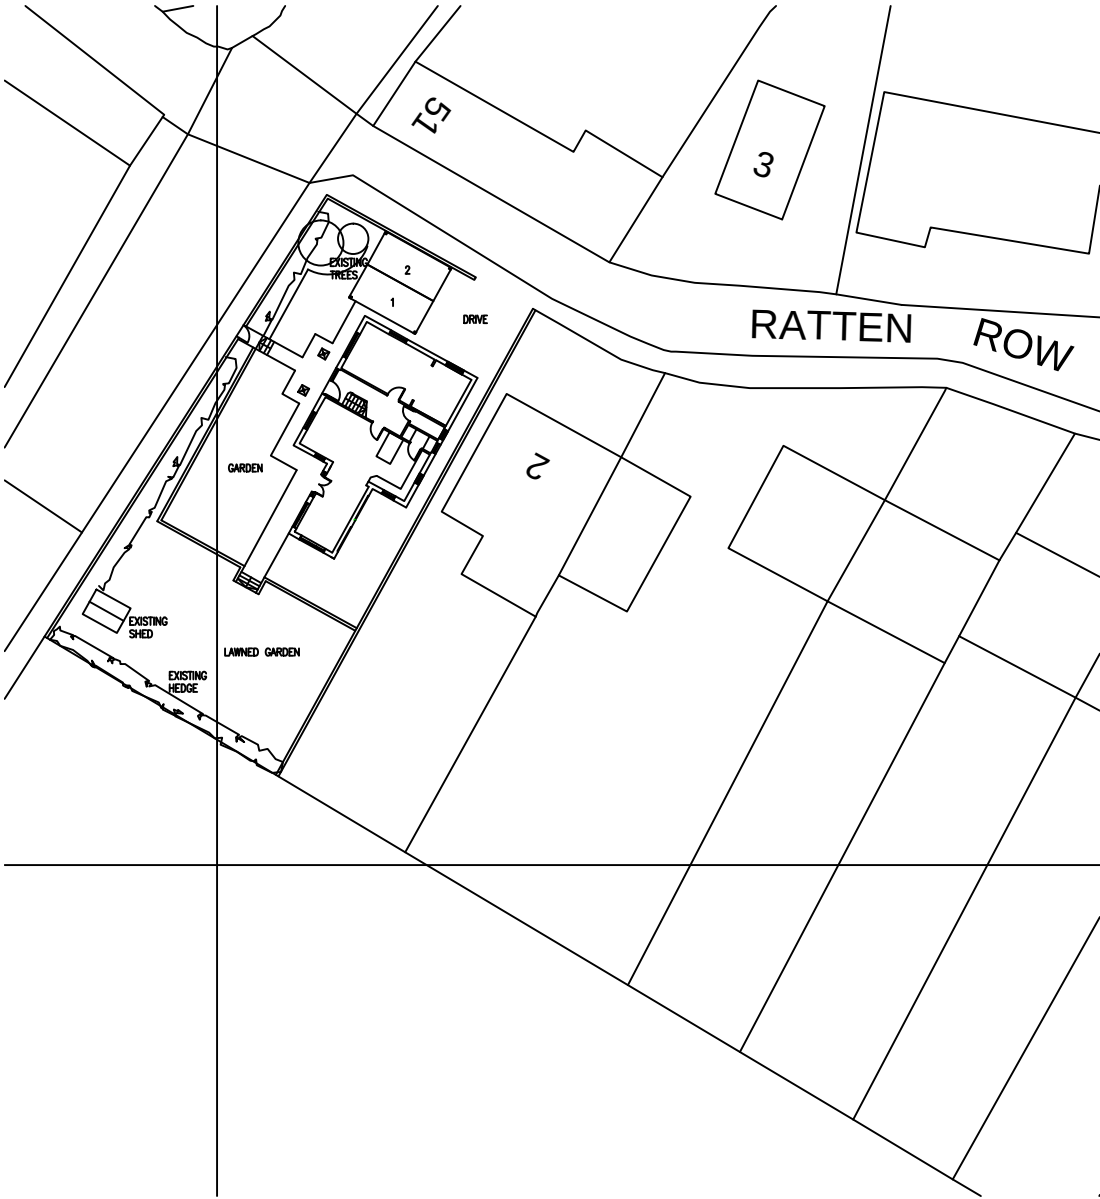

SITE PLAN SCALE 1:500@A3

client	MR PAUL ROBERTSON				Revision	D	date drawn	16/12/2013	Drawn By	AMA
	project	RATTEN HOUSE, RATTEN ROW, DODWORTH, BARNSELEY				Comments	CLIENTS CHANGES-BUILDING FOOTPRINT REDUCED			
						Revision	E	date drawn	25/02/2014	Drawn By
title	SITE PLAN				Comments	SLIGHT ADJUSTMENT				
drawing no	A13-149/01				revision	E				
scale	1:500@A3				date drawn	11/09/2013				

SPACEstudio

RIBA



Chartered Practice

18 Mylor Road

Sheffield

S11 7PF

Telephone +44 (0)

114 263 1762