




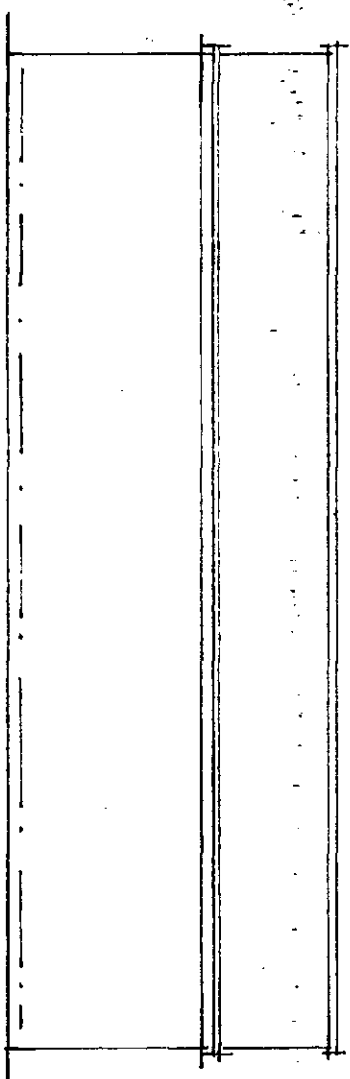


Existing Rear Elevation

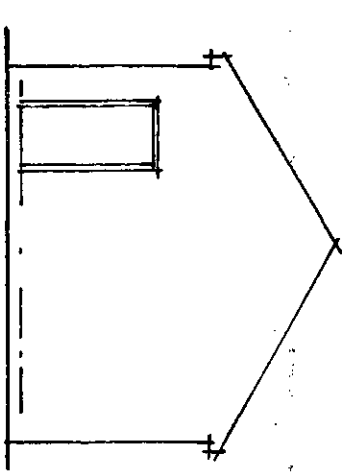


Existing Side A

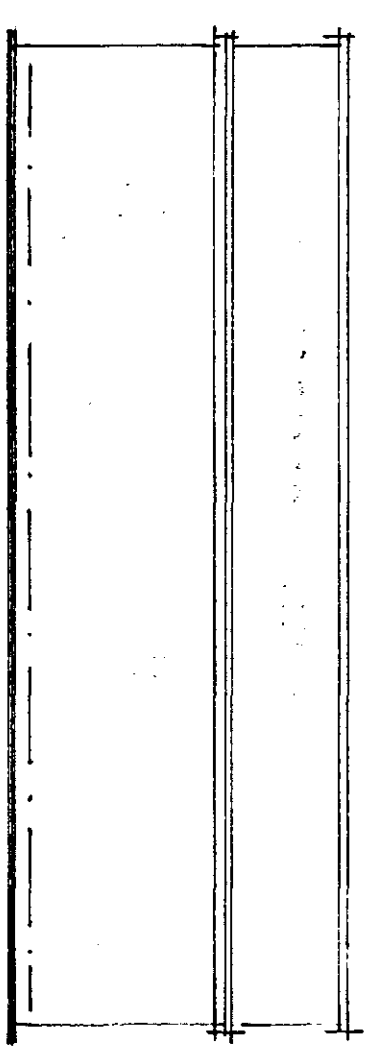


Proposed Rear Elevation

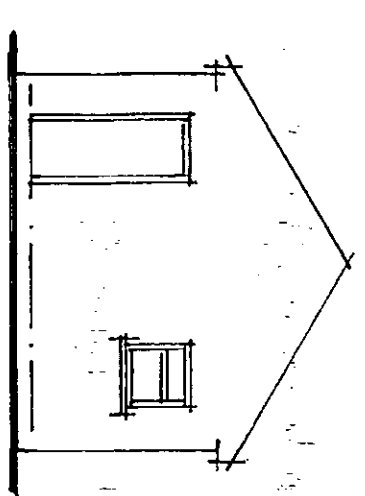


Proposed Side A

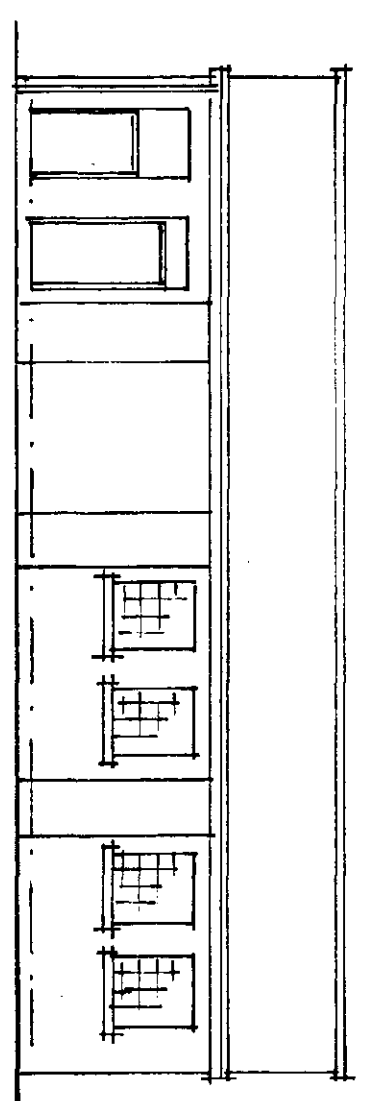


Existing Front Elevation

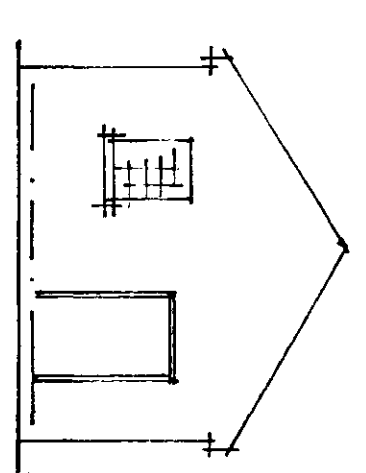


Existing Side B

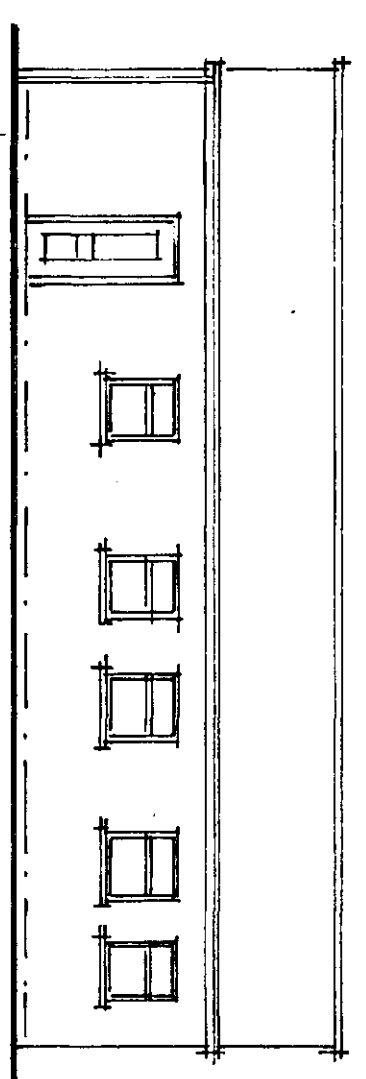


Proposed Front Elevation

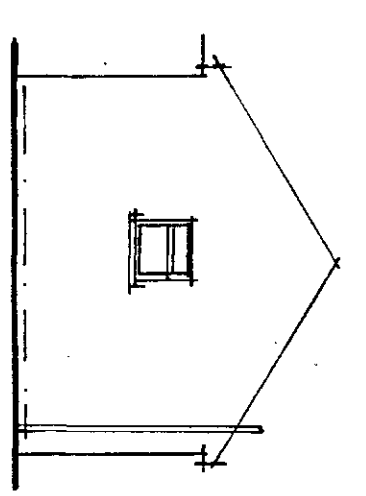

Proposed Side B

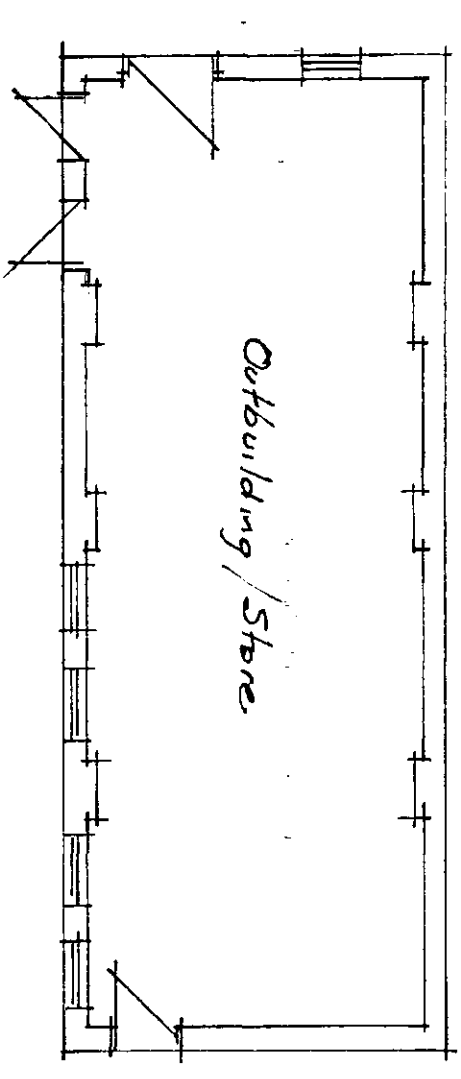

Existing Ground Floor Plan

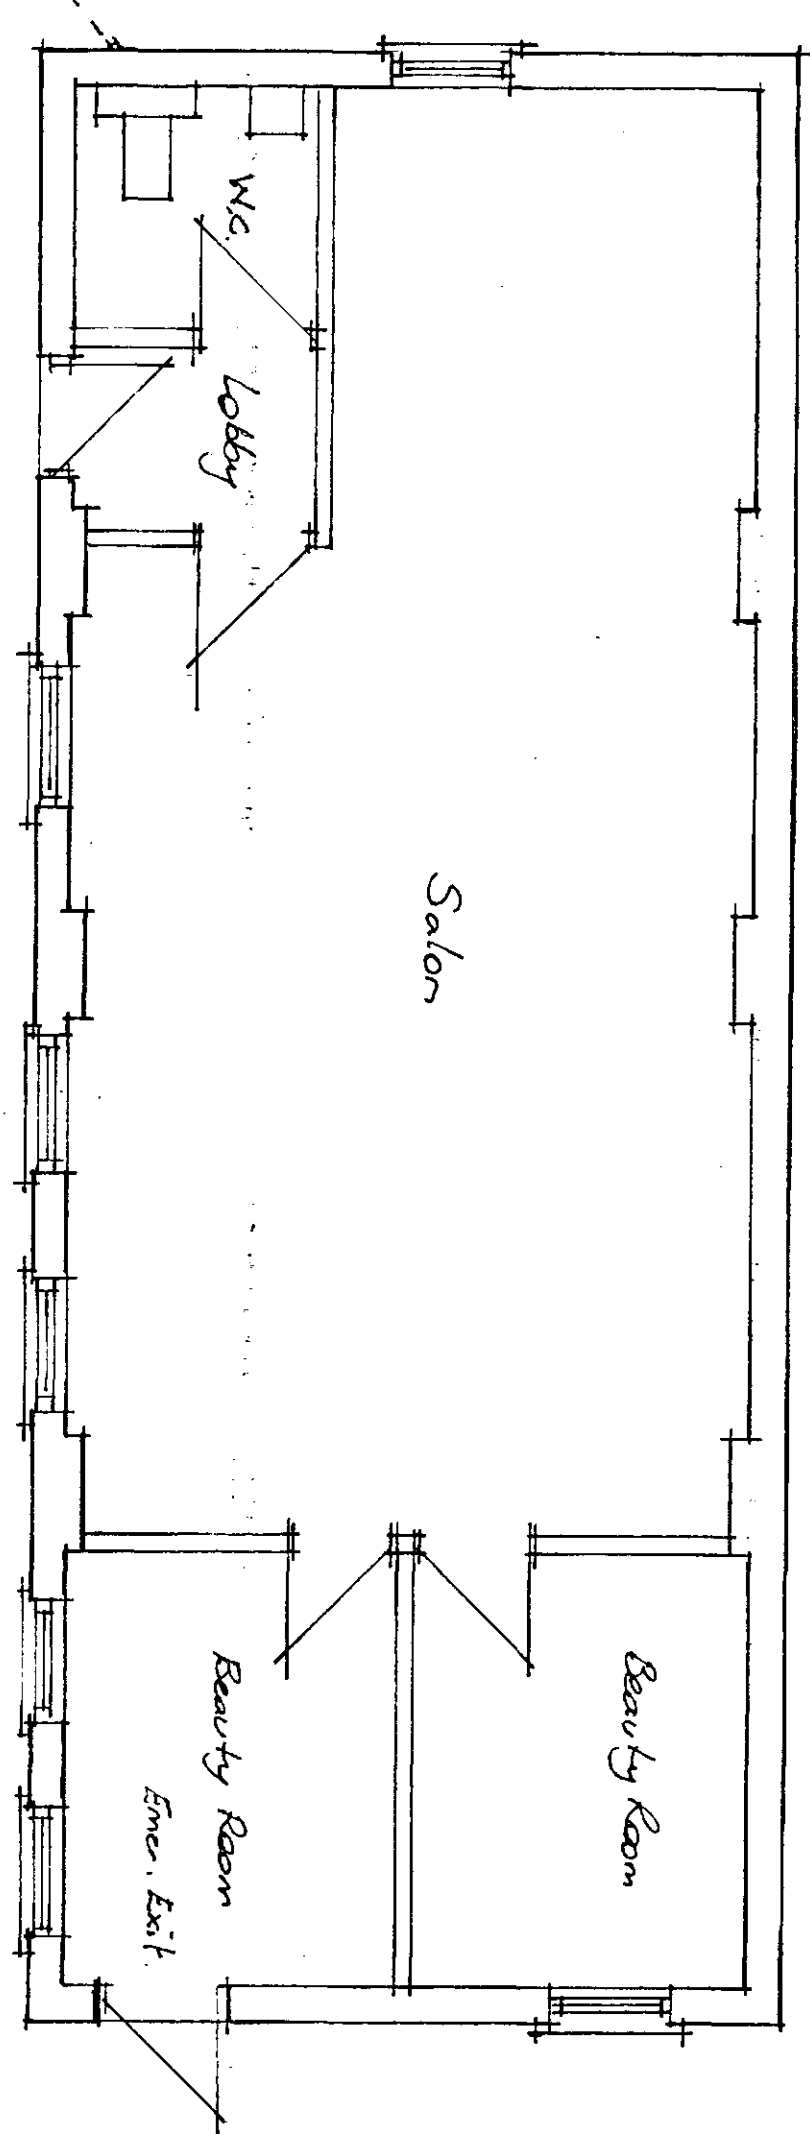

Proposed Ground Floor Plan

Proposed Hairdressing Salon at
Collindridge Road, Wombwell.
Mr. K. Shaw

Scale 1:100 @ 50

Date 4th October 2018

Drawing N° KS/DW/2018/3.