
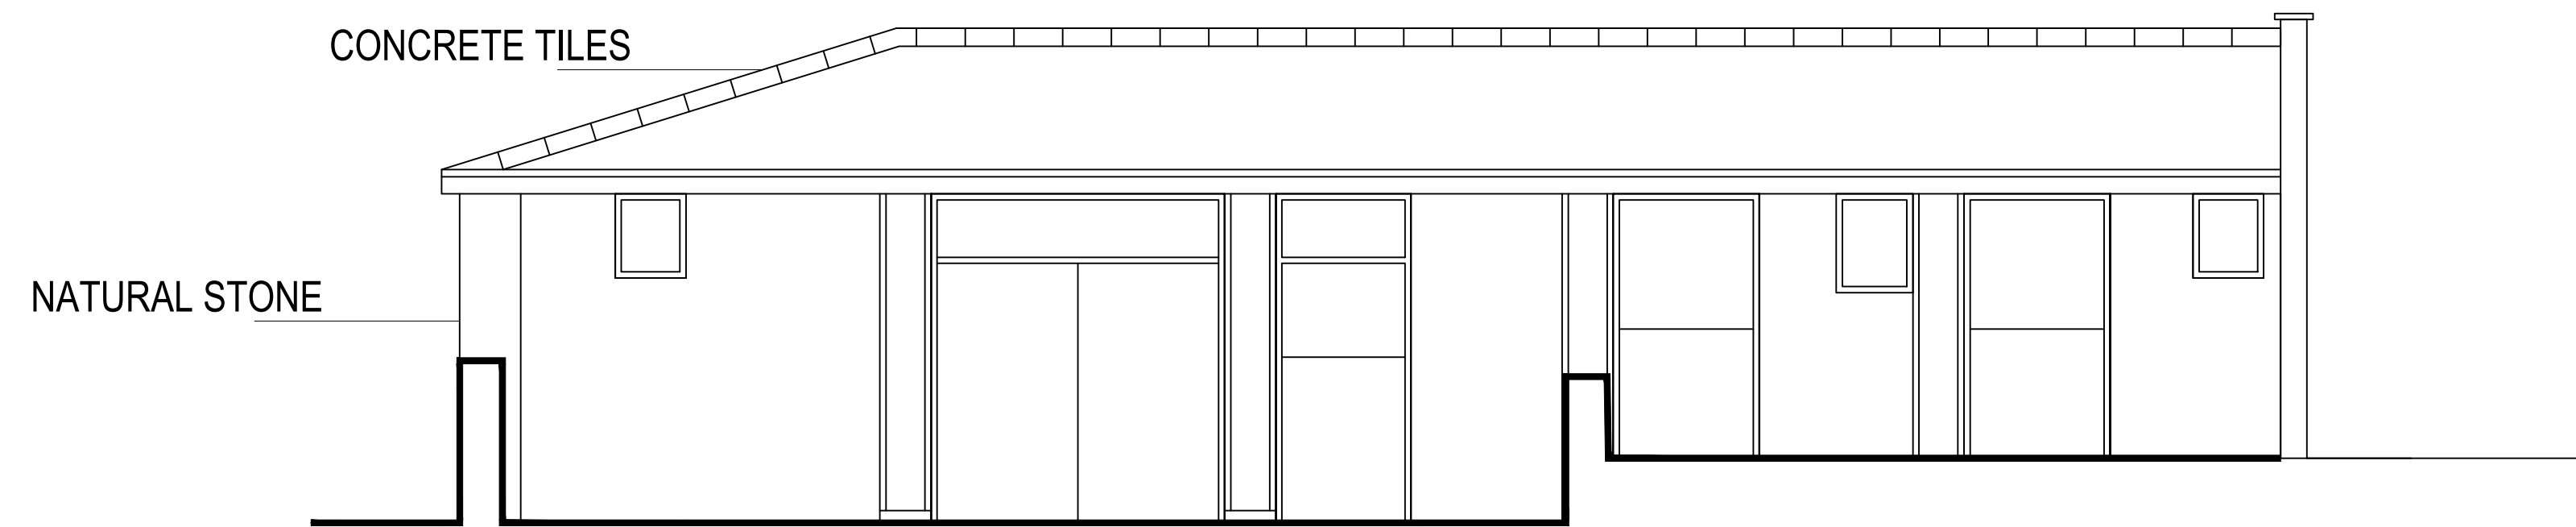



IF IN ANY DOUBT PLEASE ASK THE ARCHITECT FOR CLARIFICATION.

DO NOT SCALE FROM DRAWING. ALL DIMENSIONS TO BE CHECKED ON SITE


THE COPYRIGHT FOR THESE DRAWINGS REMAINS THE PROPERTY OF THE ARCHITECT,
THEY MUST NOT BE REPRODUCED IN ANY WAY WITHOUT THE ARCHITECTS PRIOR
WRITTEN CONSENT.

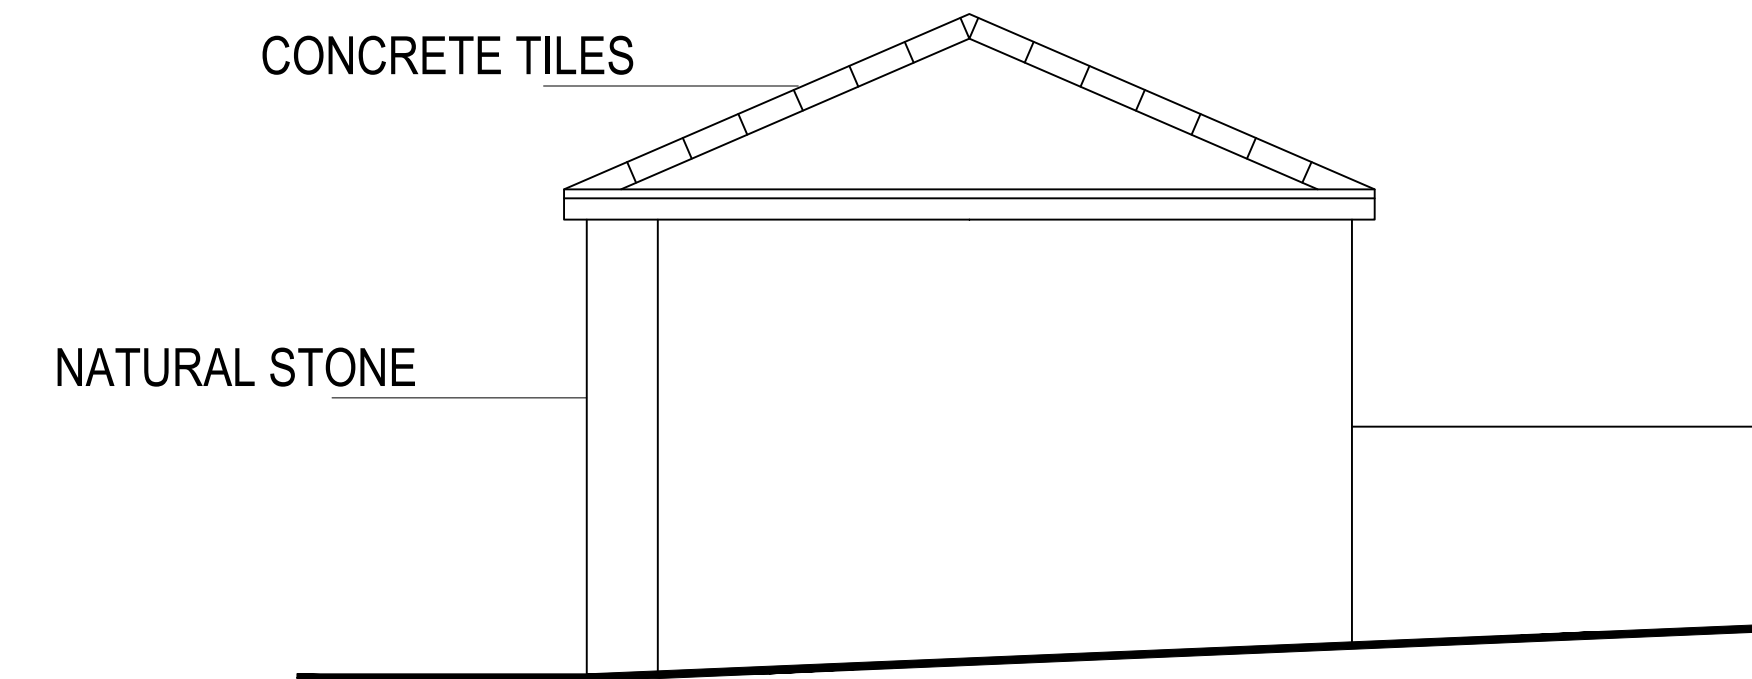

EXISTING FRONT ELEVATION EXISTING GABLE ELEVATION

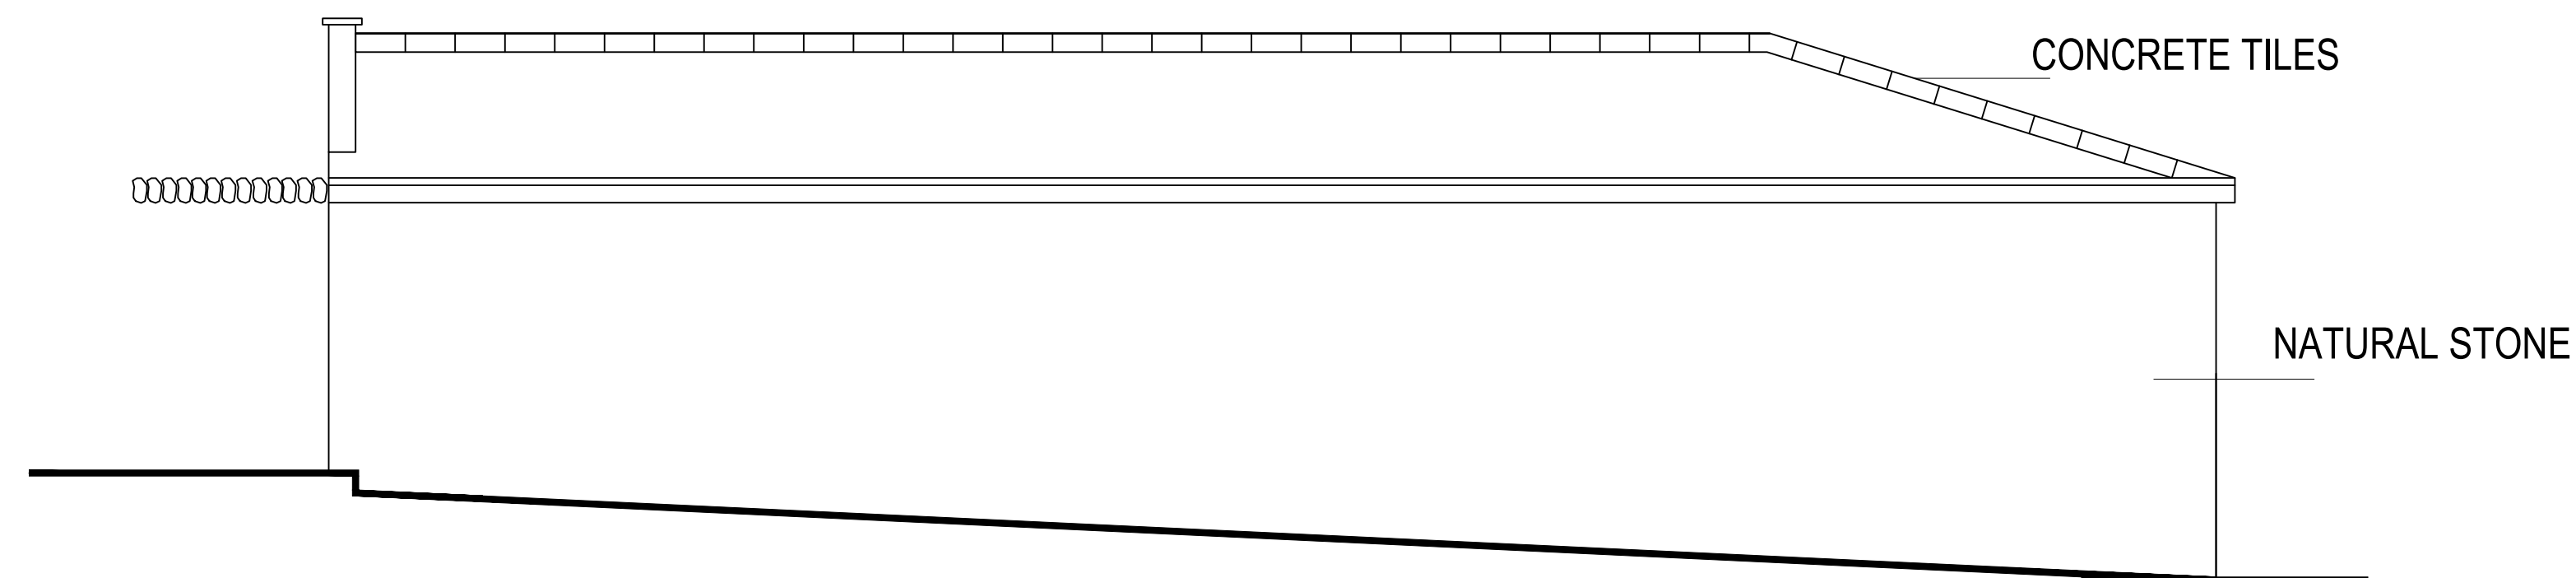

EXISTING REAR ELEVATION

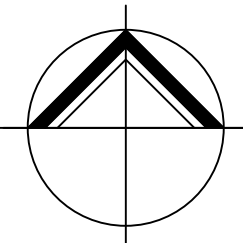

**NORTHERN
DESIGN**

(OLDHAM)
CHARTED ARCHITECTS

NORTHERN DESIGN
17 STATION LANE
GROTON
OLDHAM
OL4 5QY

TELEPHONE : 07753 859616

CLIENT	
--------	--

MR & MRS T NAYLOR

PROJECT	
---------	--

PROPOSED BARN CONVERSION
WESTFIELD HOUSE
BROCKHOLES LANE PENISTONE

DRAWING TITLE

EXISTING ELEVATIONS

Rev.	Notes	Date	Drawn
*	*	*	*

SCALE	1:50 AT A1	06.23	AD
-------	------------	-------	----

PROJECT No.	DRAWING No.	Rev.
2330	02	-