



|                |         |
|----------------|---------|
| Drawing No.    | Rev No. |
| MST001    -004 |         |

DO NOT SCALE: Contractor to check all dimensions and report any omissions or errors


NOTES

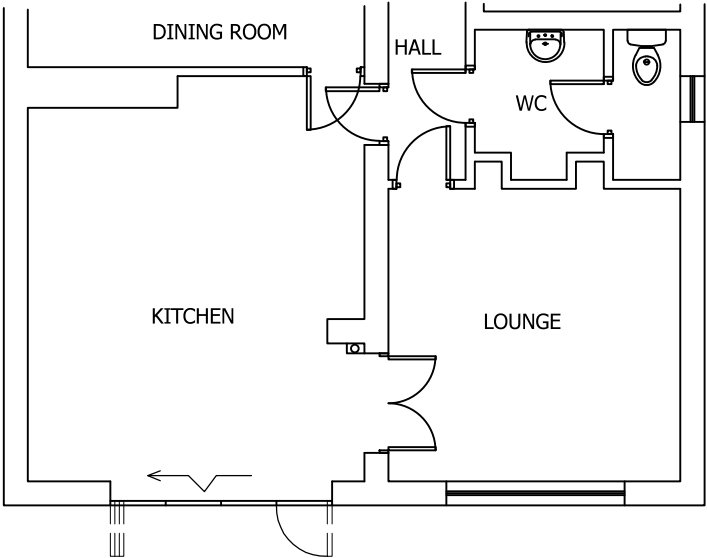

EXISTING GROUND FLOOR PLAN  
SCALE 1:100 AT A3

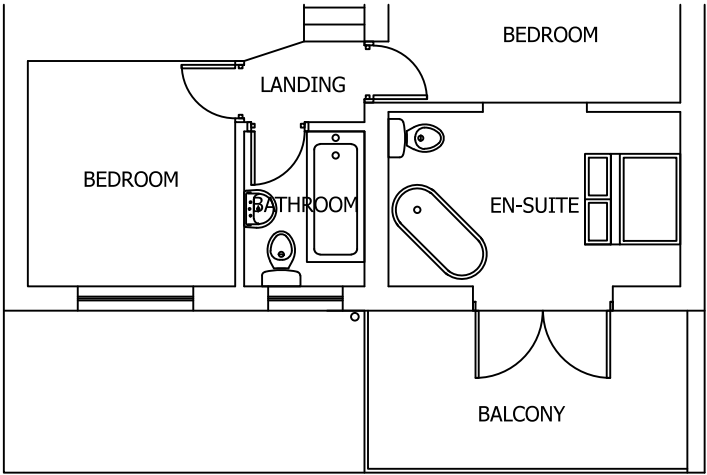

EXISTING FIRST FLOOR PLAN  
SCALE 1:100 AT A3

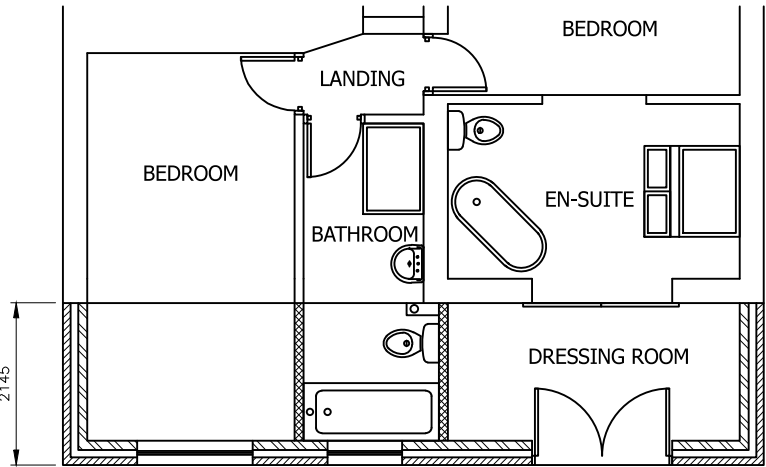

PROPOSED FIRST FLOOR PLAN  
SCALE 1:100 AT A3

| Rev | Description | By | Chk | App | Date |
|-----|-------------|----|-----|-----|------|
|-----|-------------|----|-----|-----|------|

JRB DESIGNS Ltd  
1 Saville Road  
Cudworth  
Barnsley  
S72 8LT  
Tel: 01226 383542  
Fax: 01226 380078  
Mob: 07970 541192  
Email: john@jrbdesigns.co.uk  
  
This drawing is copyright. © jrbdesigns Ltd.

Client  
**MR. S TETLEY**

Drawing Title  
**PROPOSED PLANS**

Address  
**57 ARDSLEY ROAD  
WORSBROUGH DALE  
BARNSELY**

Project Title:  
**PROPOSED FIRST FLOOR  
REAR EXTENSION**

Purpose of Issue:  
**PLANNING**

Drawing Status  
**FIRST ISSUE**

|                         |                    |                                   |
|-------------------------|--------------------|-----------------------------------|
| Scale at A3<br>AS SHOWN | Drawn By<br>JRB    | Date<br>29/11/2017                |
| Checked By              | Date<br>29/11/2017 | Approved By<br>Date<br>29/11/2017 |

|                              |                           |                      |
|------------------------------|---------------------------|----------------------|
| Project No.<br><b>MST001</b> | Drawing No.<br><b>004</b> | Revision<br><b>-</b> |
|------------------------------|---------------------------|----------------------|

APPROVAL ☒ INFORMATION ☐ TENDER ☐ CONTRACT ☐ CONSTRUCTION ☐