




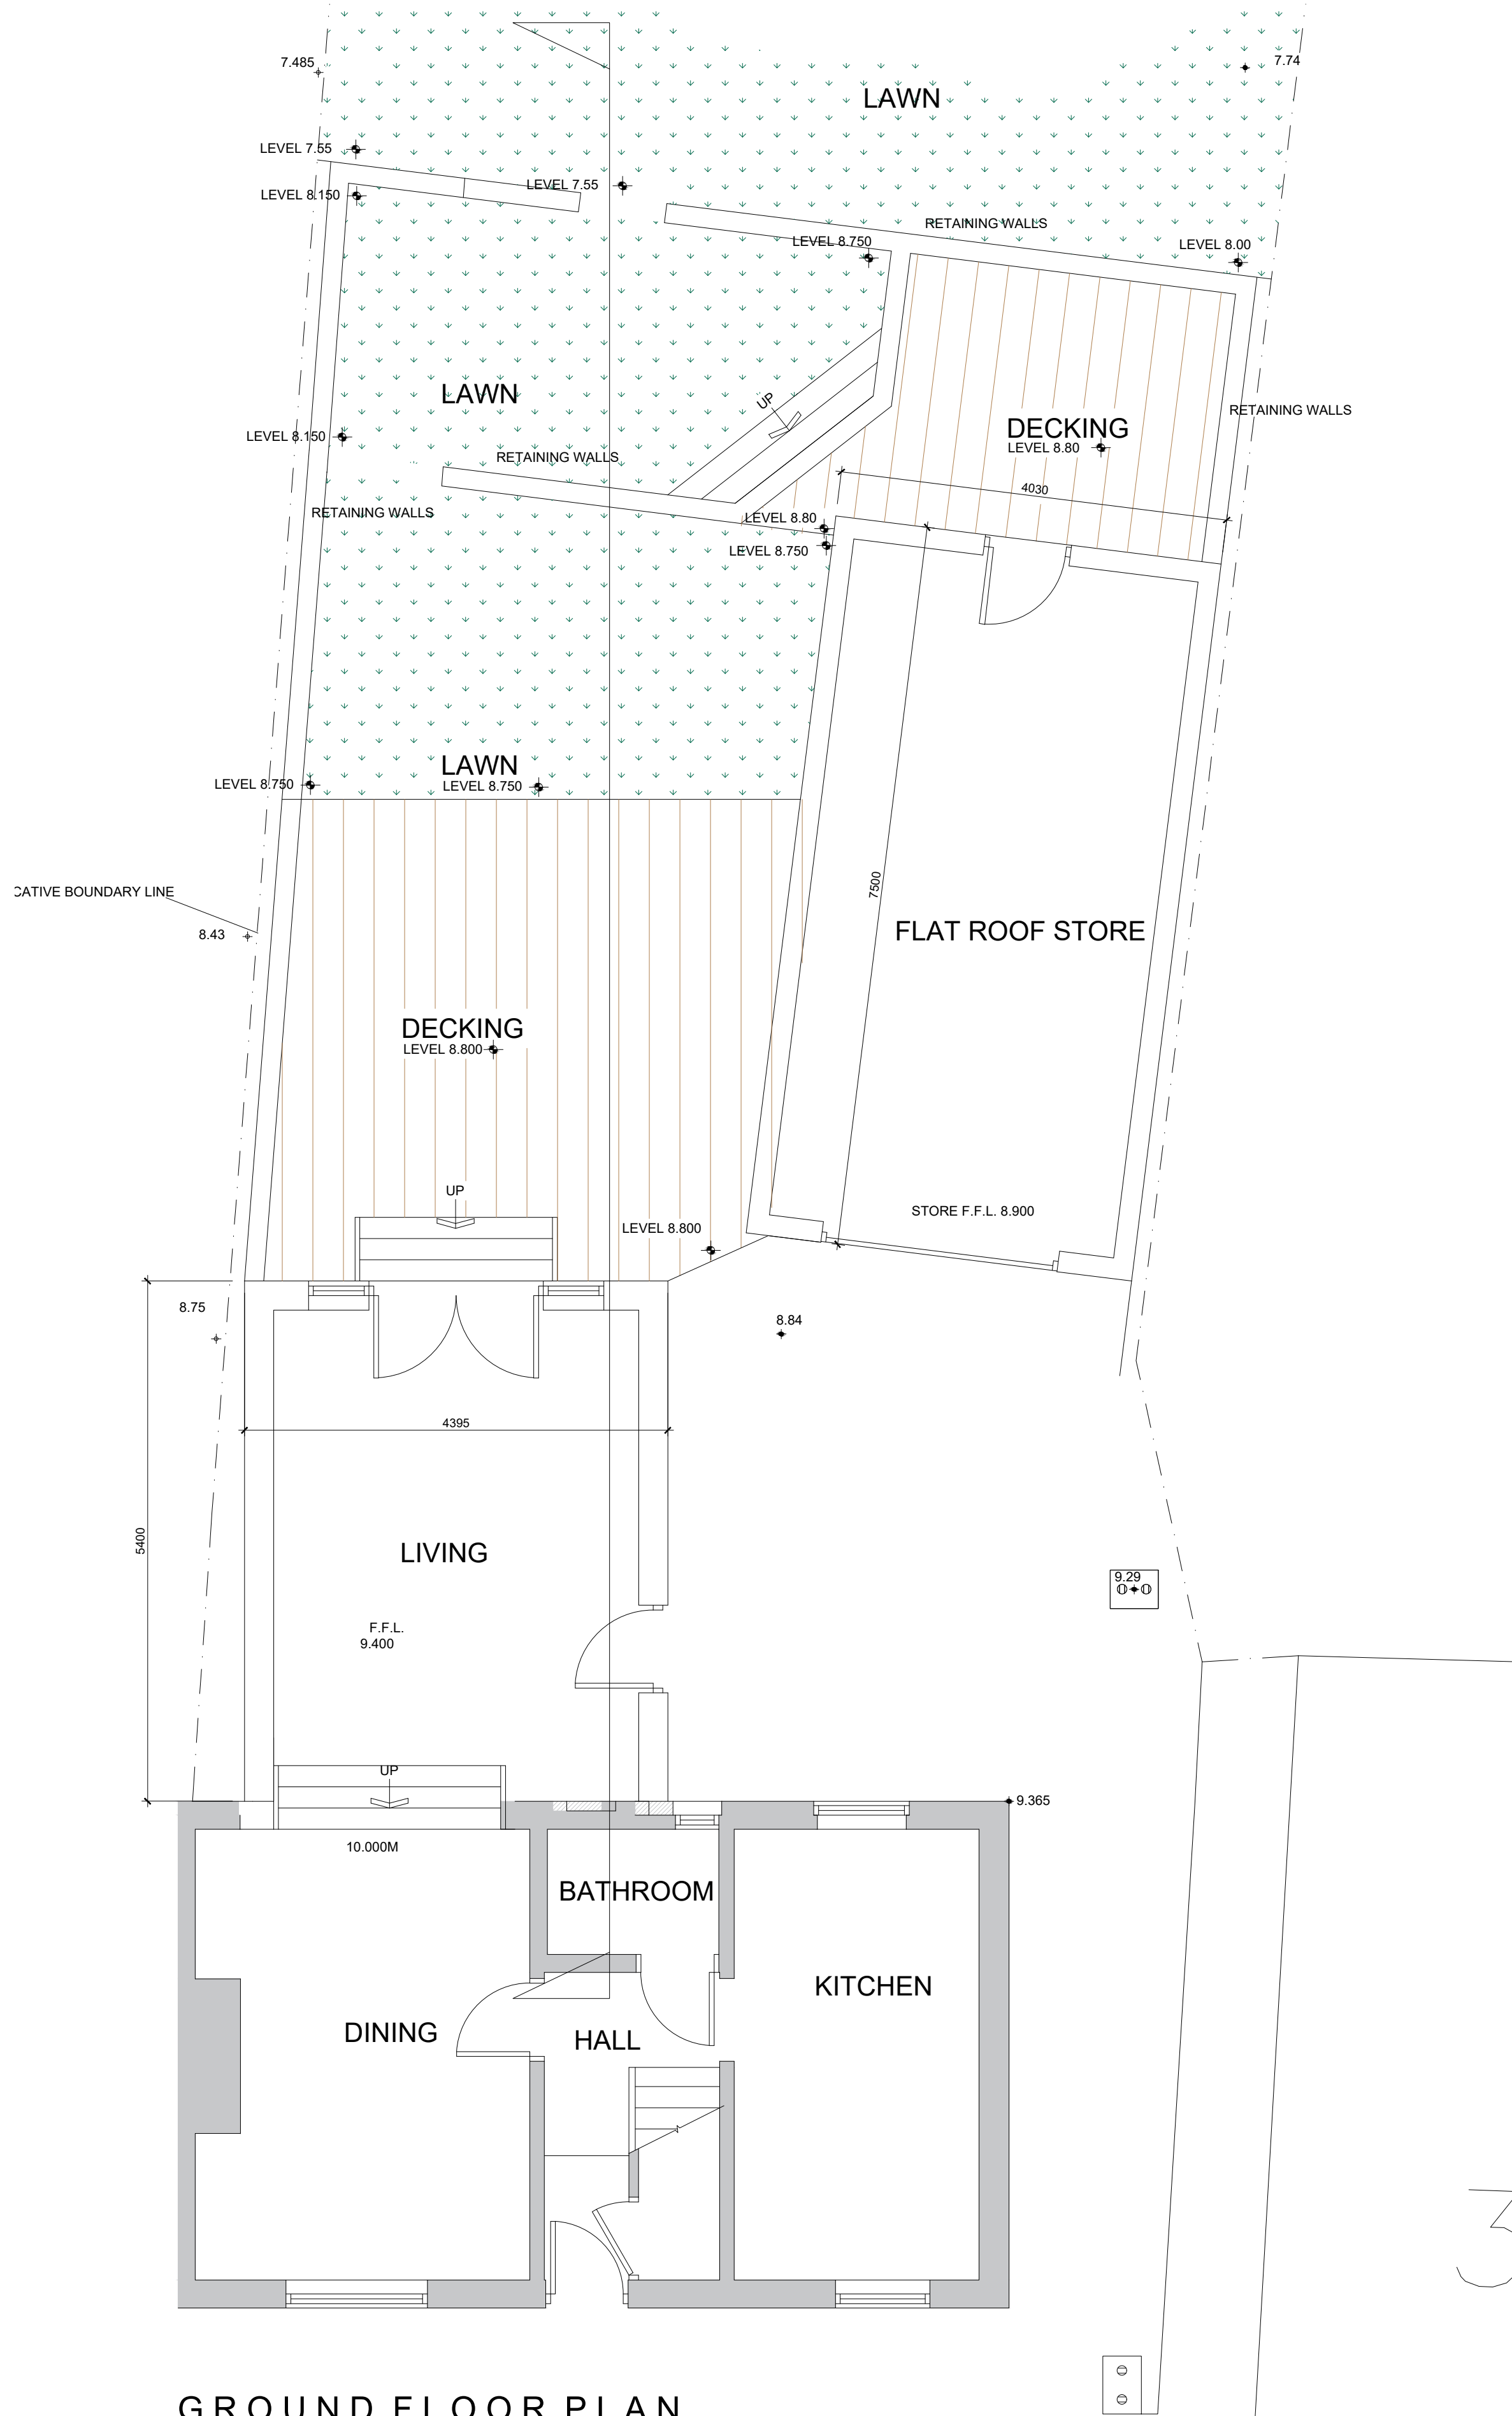

GROUND FLOOR PLAN
AS PROPOSED

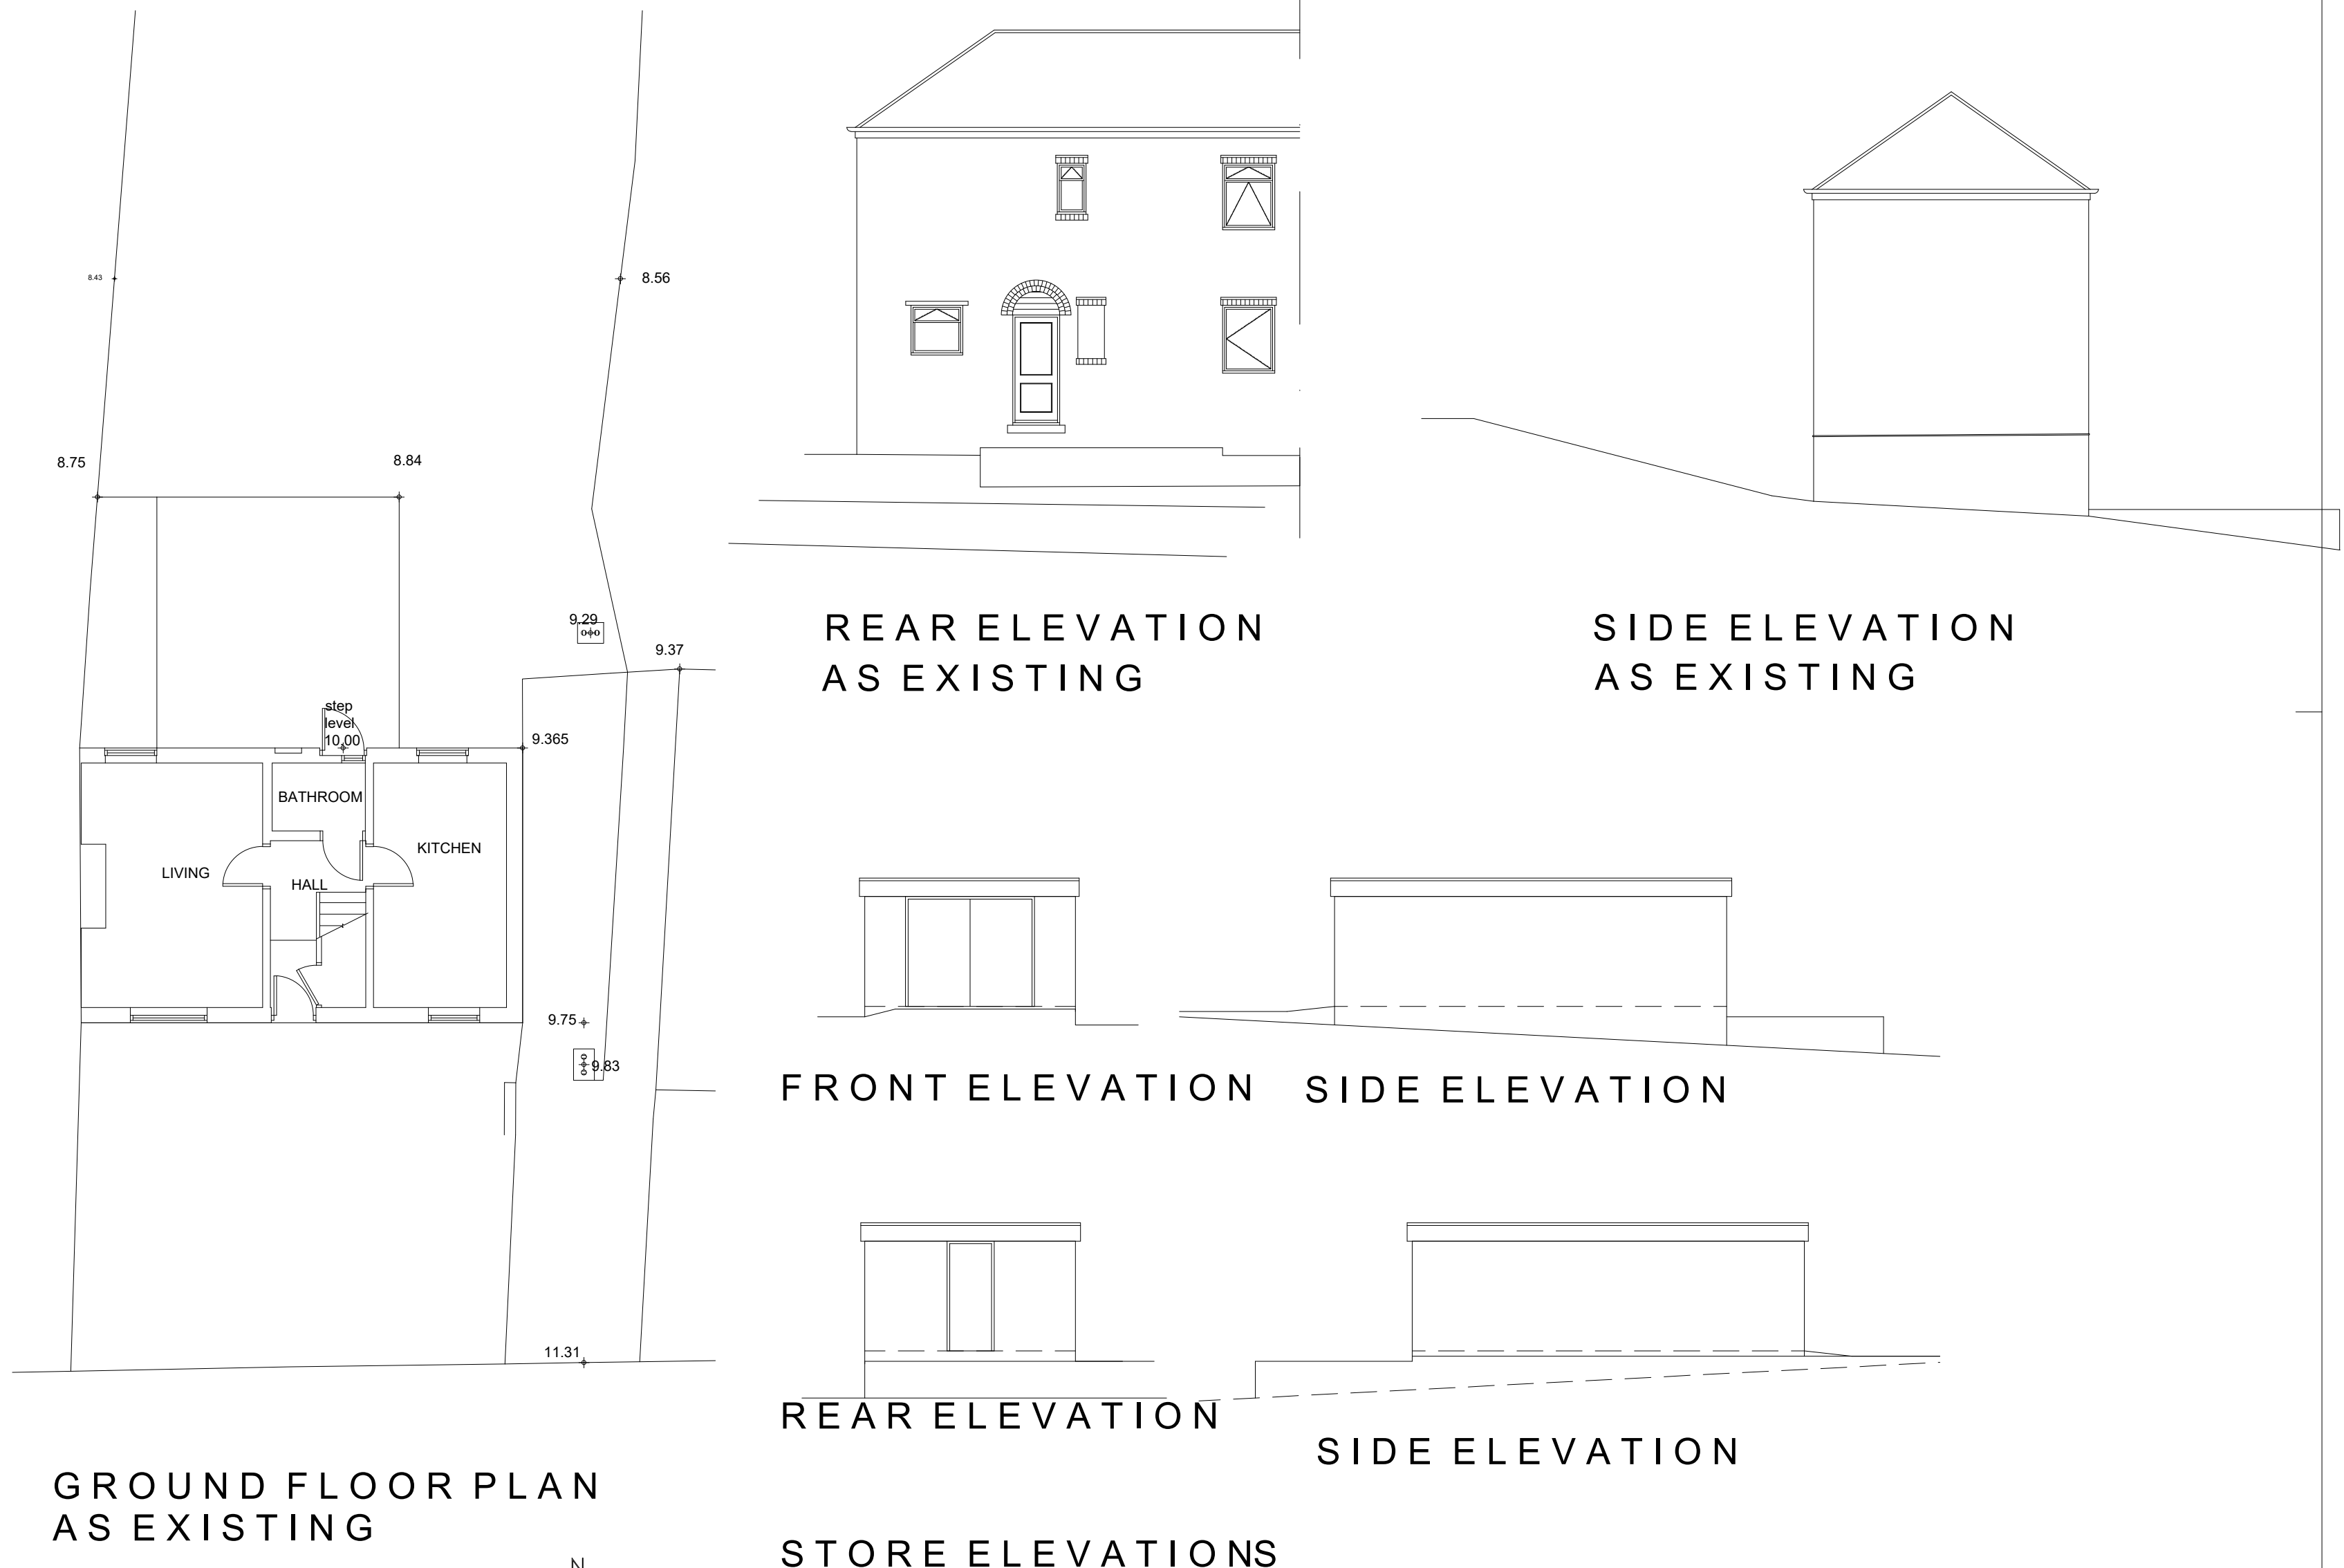

GROUND FLOOR PLAN
AS EXISTING

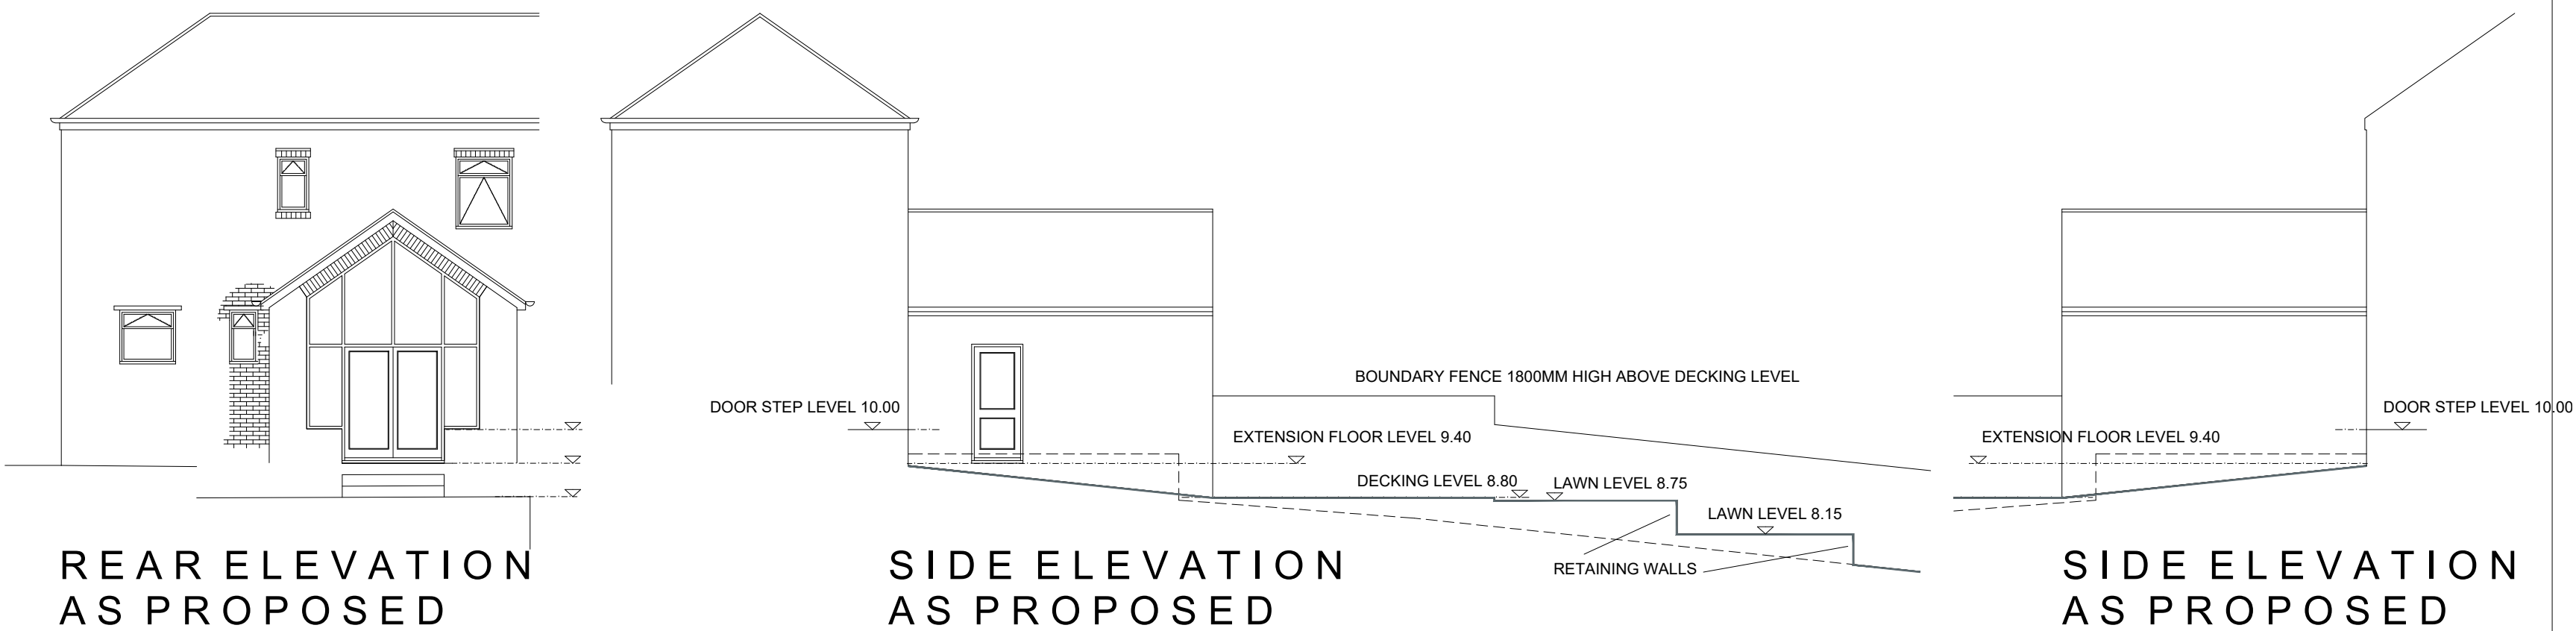

 WhiteAgus PARTNERSHIP			OFFICE ONE 34 VICTORIA ROAD BARNSELEY, S70 2BU			Phone: 01226 208482 Fax: 01226 283030 Email: info@whiteaguspартnership.co.uk Web: www.whiteaguspартnership.co.uk			
ARCHITECTURAL SERVICES						Client.			
Project. PROPOSED EXTENSION AT 36 WALTON STREET BARNSELEY, S75 2PE						MR ZOLTAN HEGEDUS			
Drawing Title. PLANS AND ELEVATIONS						Date. JAN 2019			
						Scale. 1:50 & 1:100 @ A1			
						Ref. 18-157		Dwg. No. 01	Rev. B
Date	Suffix	Description				Date	Suffix	Description	
287-02-19 14-03-19	A B	GENERAL REVISION REVISED TO CLIENTS REQUIREMENTS							