



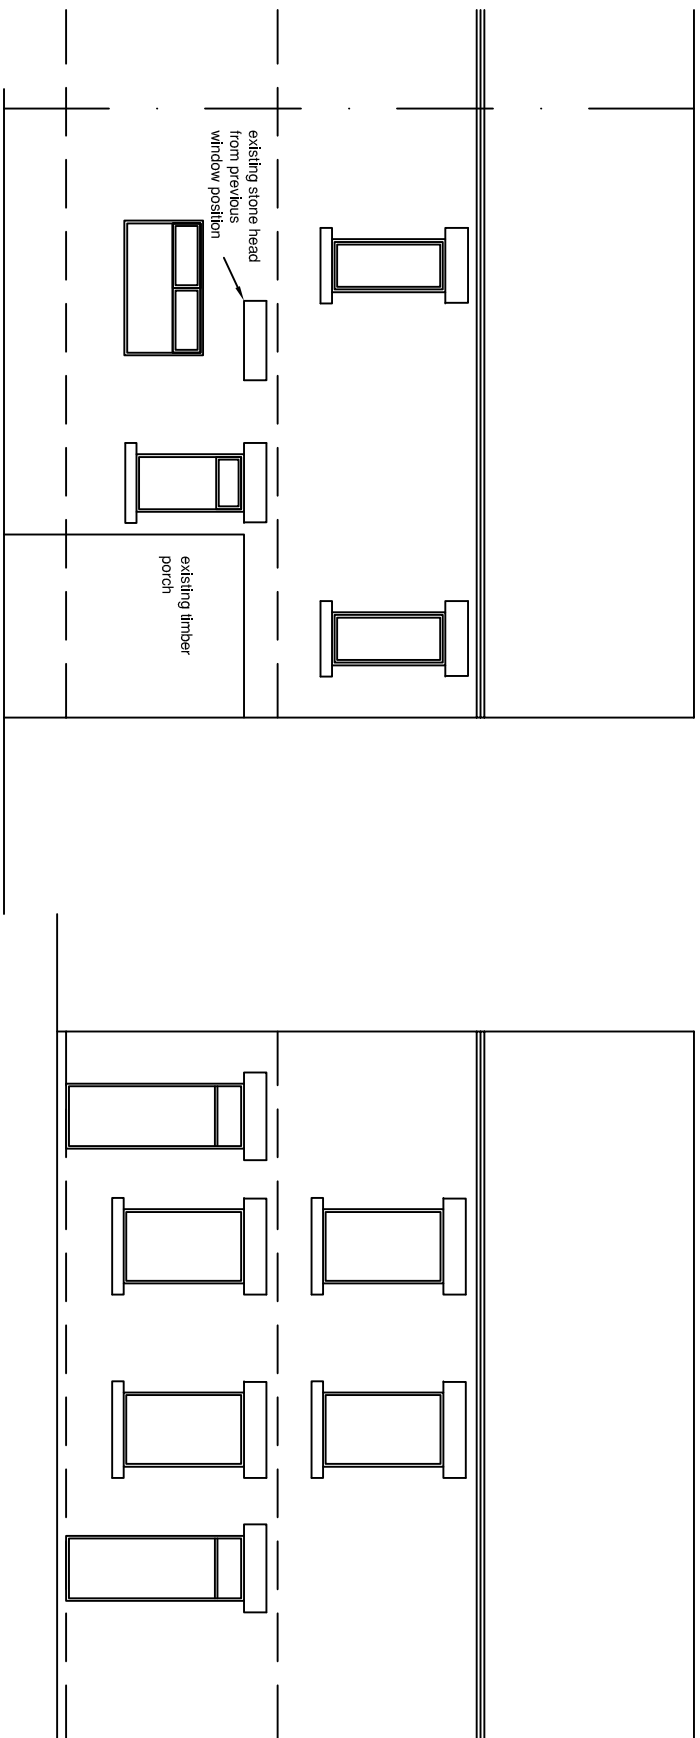


rear elevation


front elevation

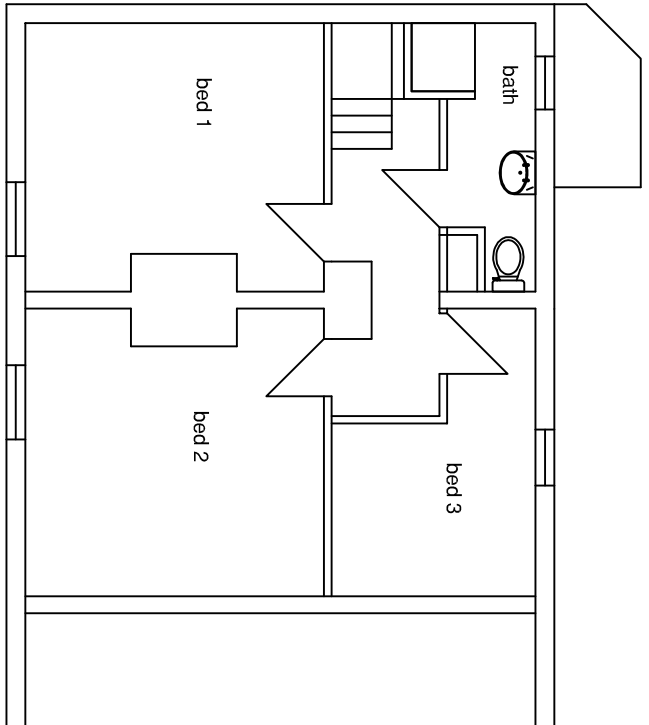


first floor ex

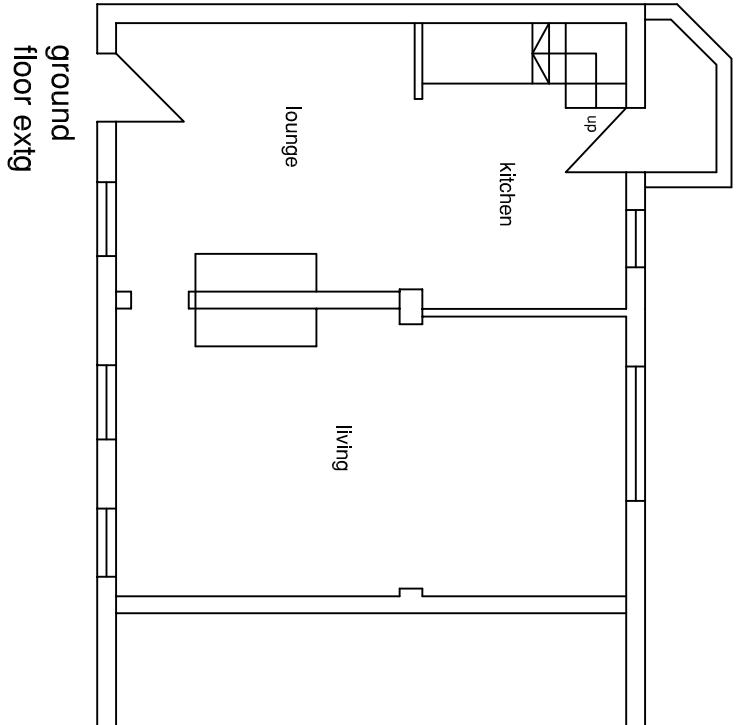


ground floor ex

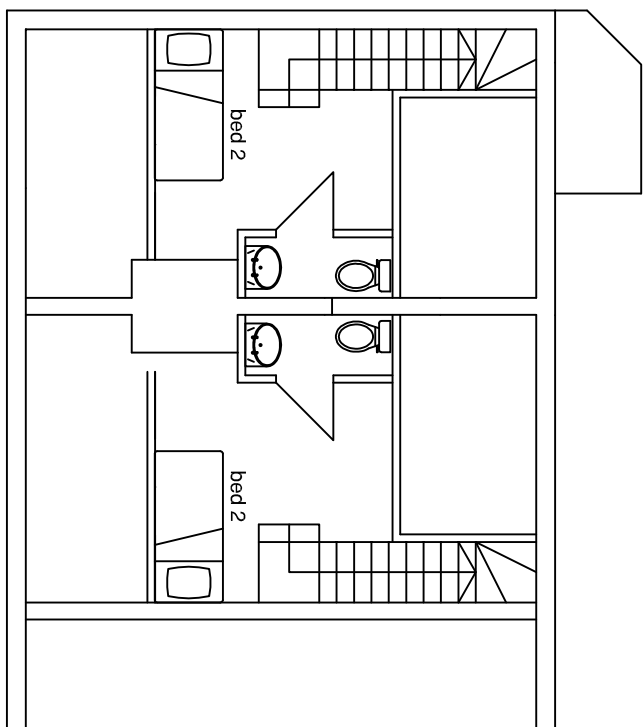


2nd floor proposed

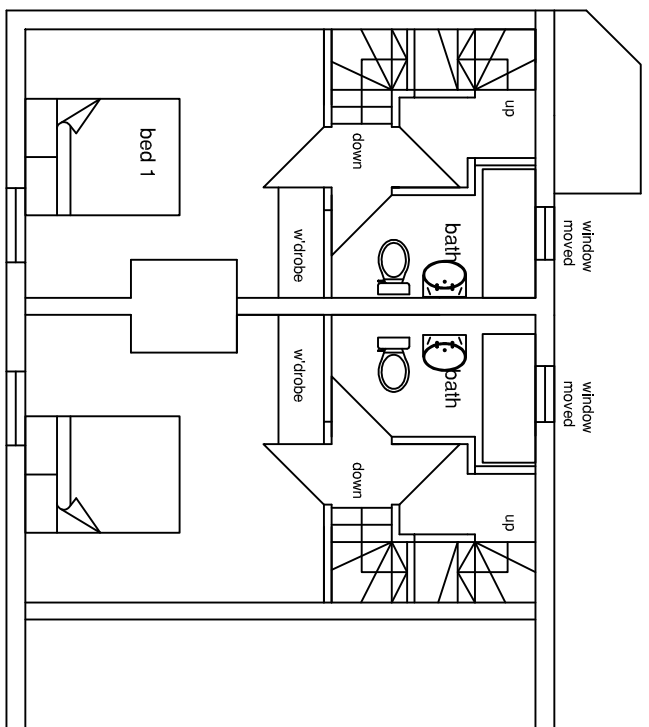


first floor proposed

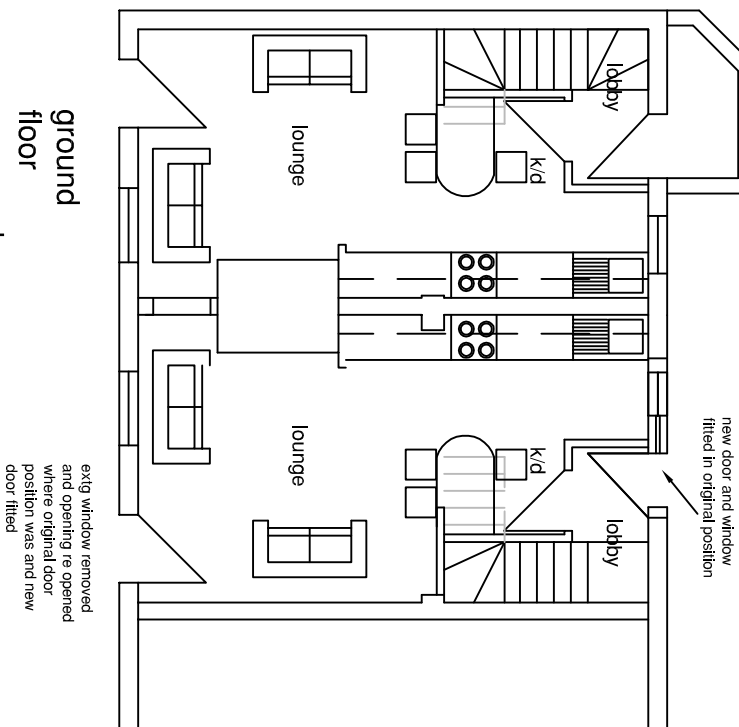

ground floor proposed

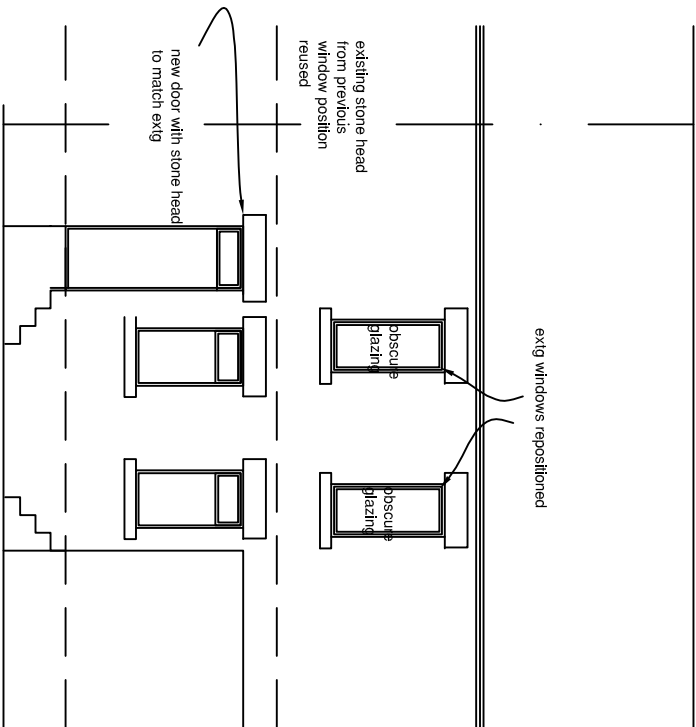

rear elevation proposed

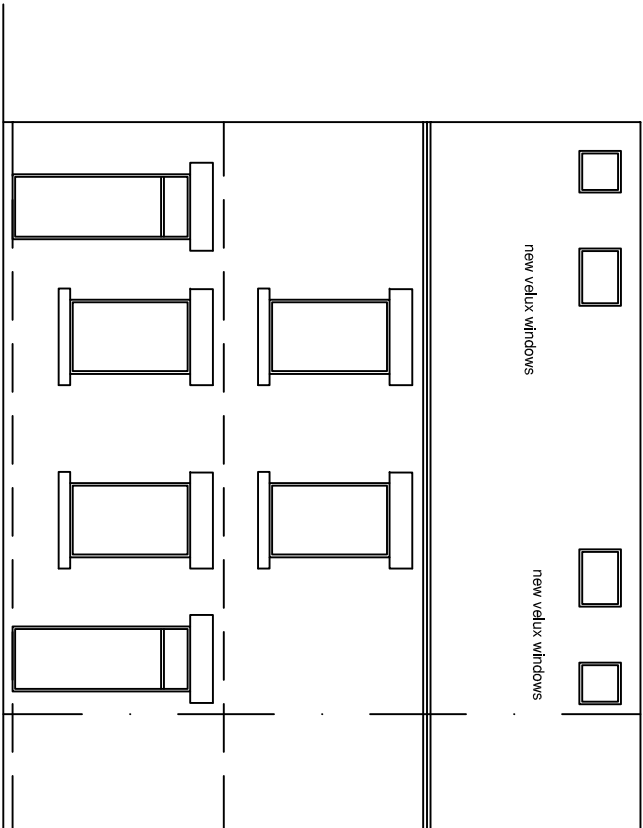

front elevation proposed

roy harrison architects 41/A Staincross Common Staincross Barnsley S75 6JF E-Mail: royarch@iscali.co.uk tel 01226 361863			
Client Mr D Farnsworth			
Project 1-3 Snapehill Road Barnsley S73 9JU			
Title Internal alterations planning dwg			
Date	Drawing No.	Scale	
7/5/09	rh/dff/1	1:100	
Sheet 1	Revision	Drawn	