




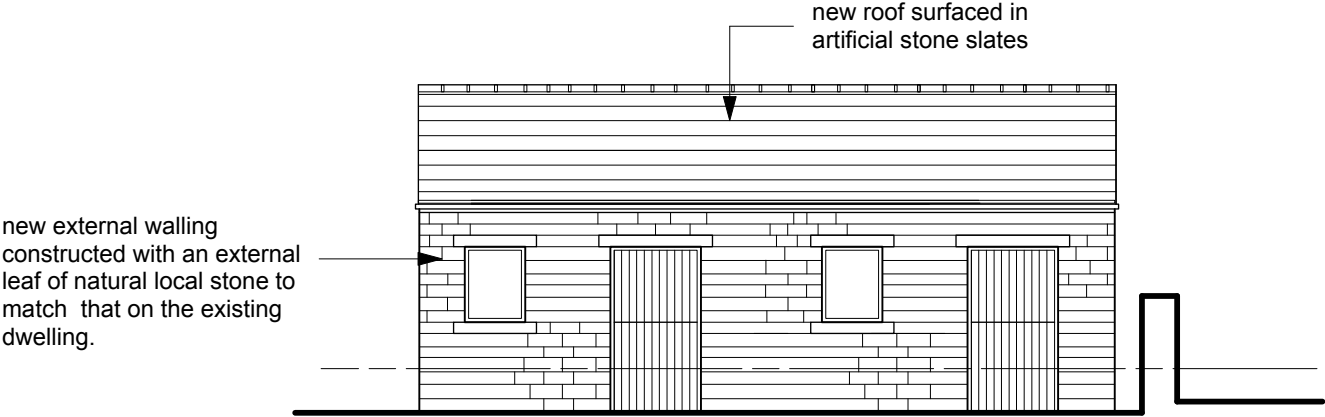


North Elevation

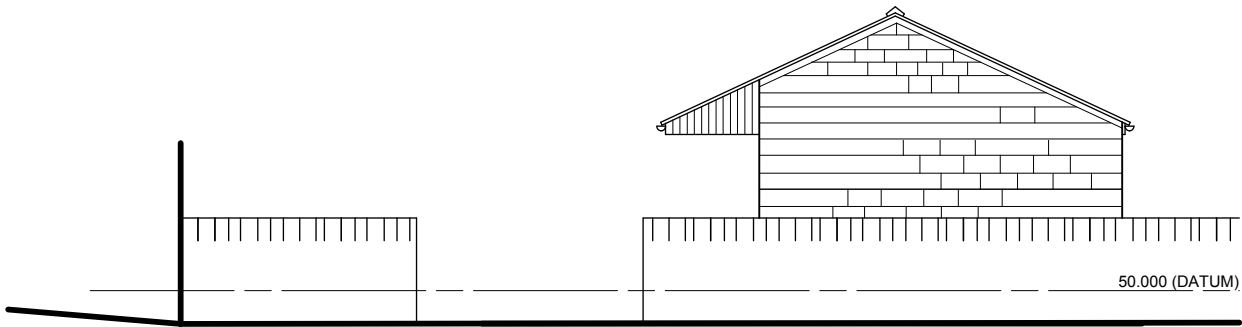


West Elevation

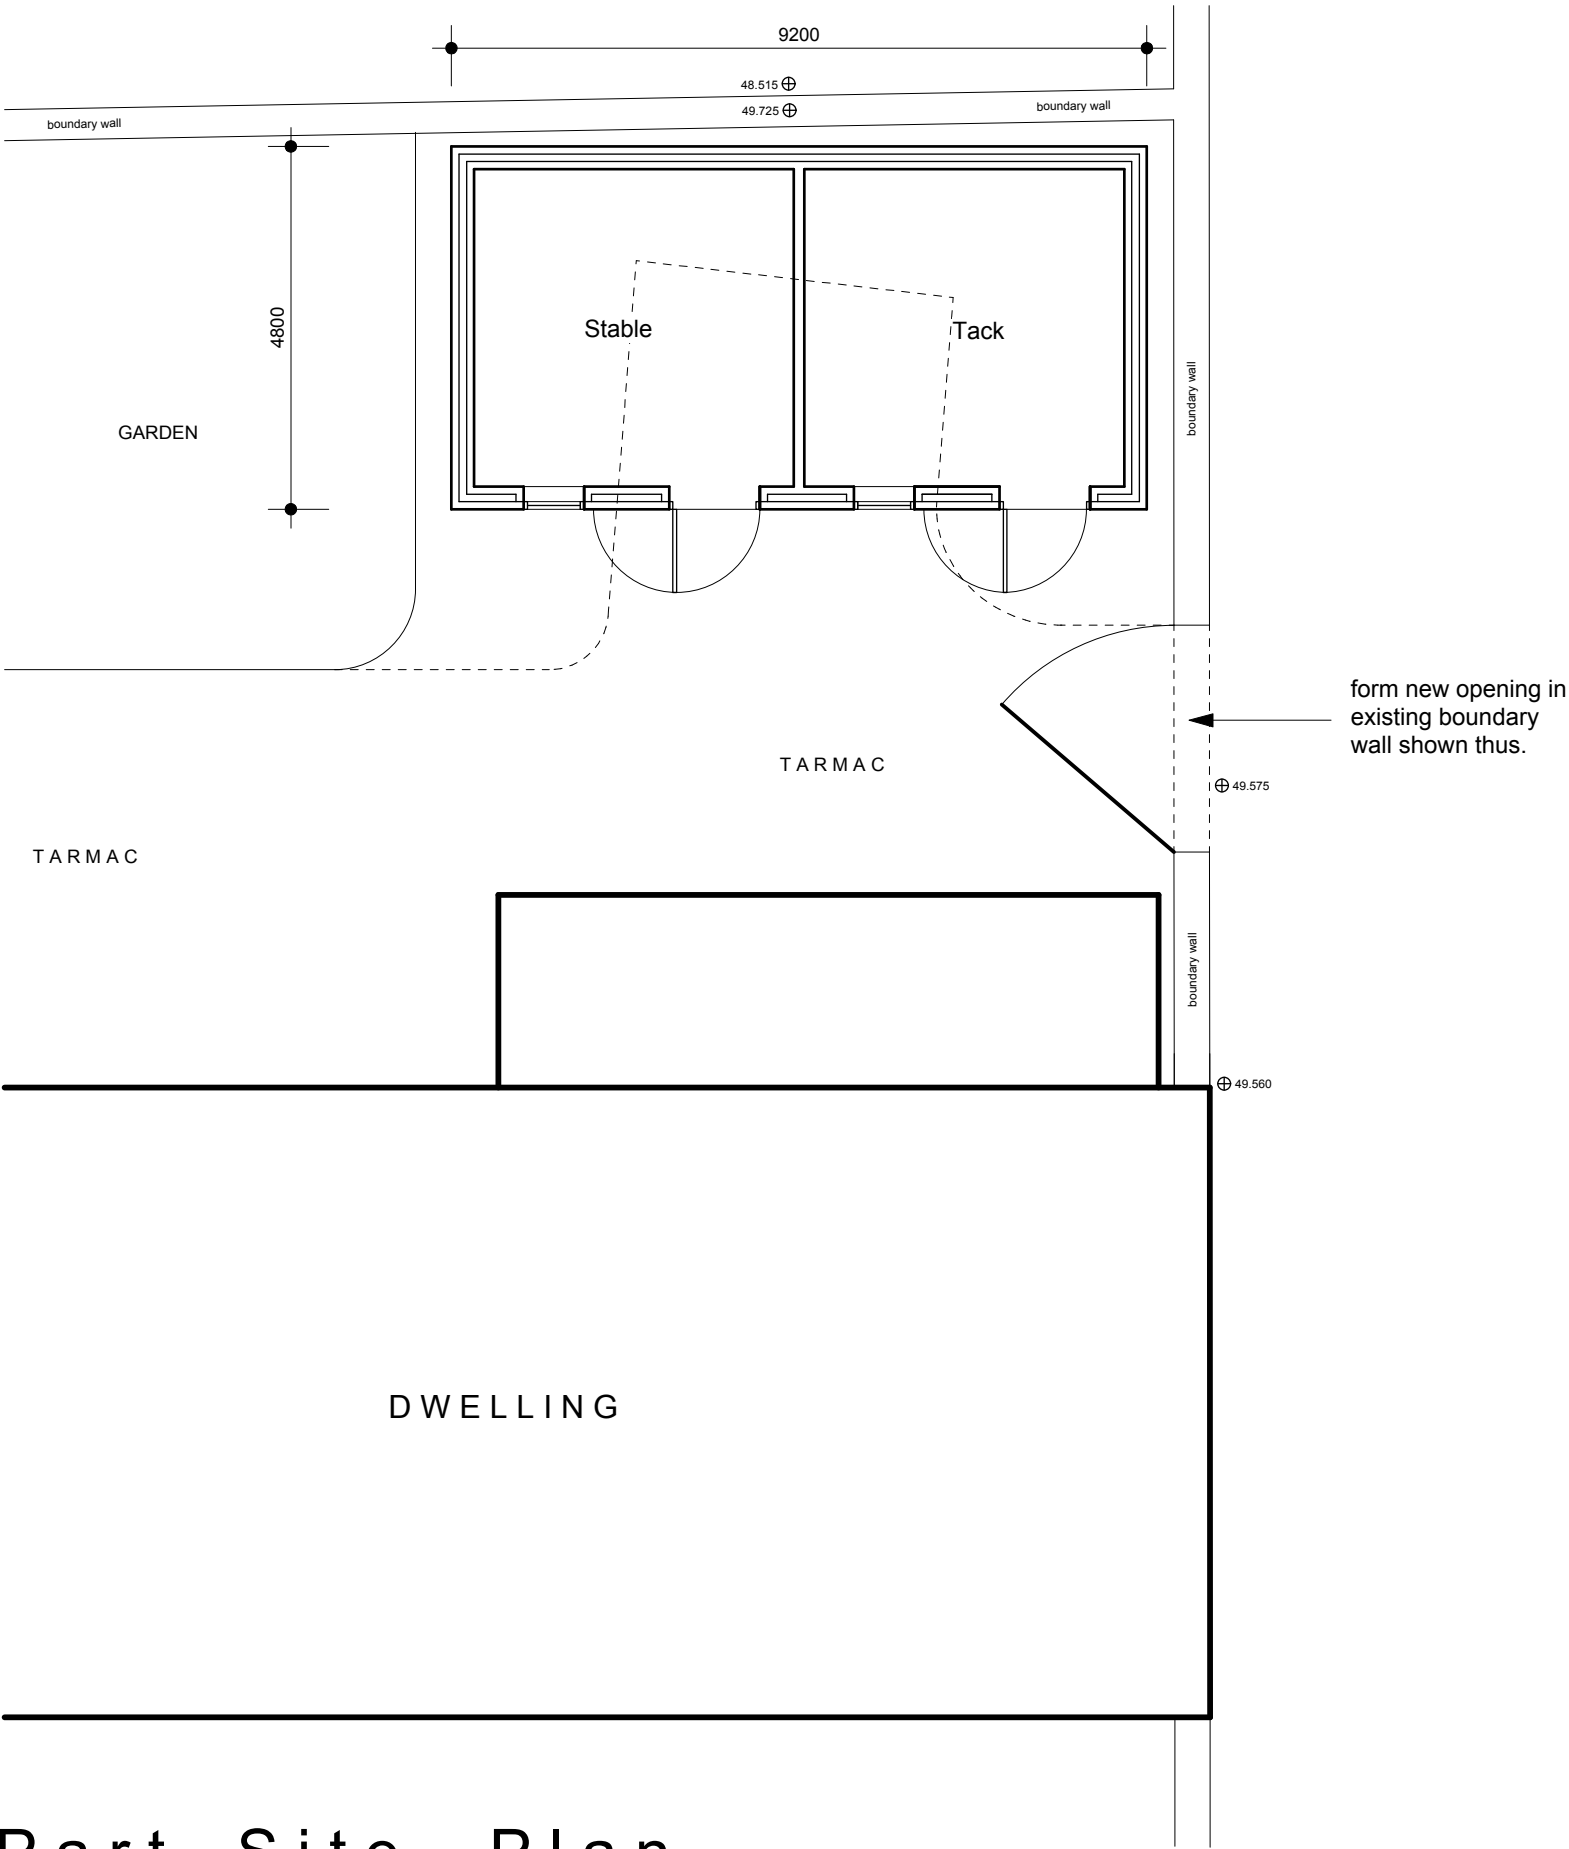


Part Site Plan

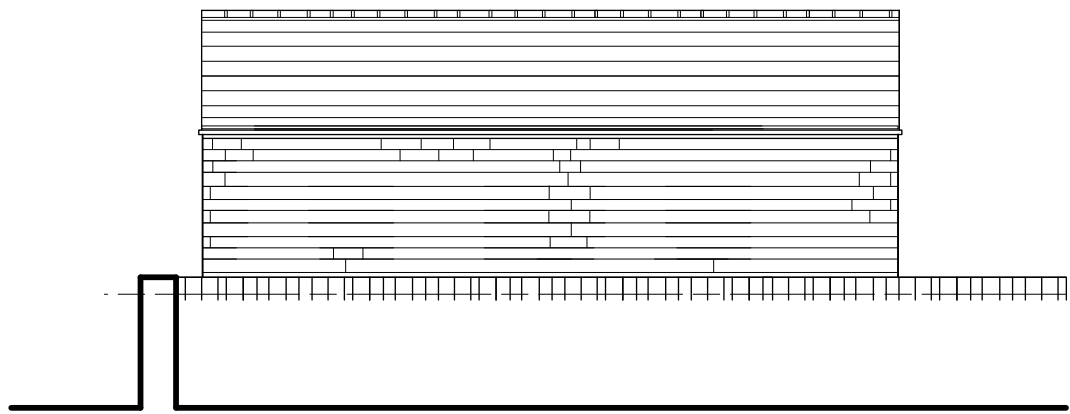

South Elevation

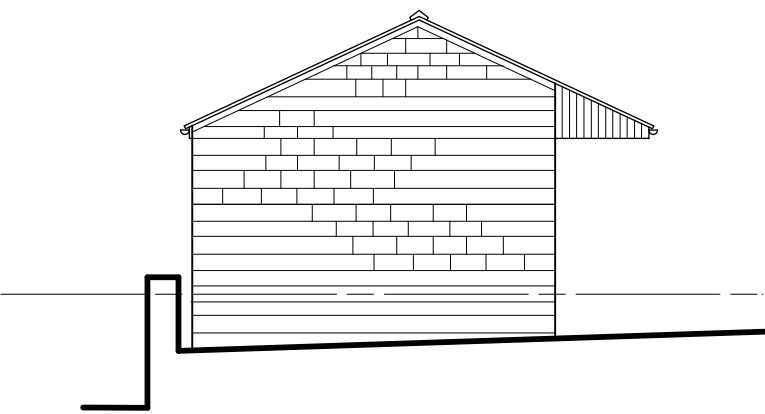

East Elevation

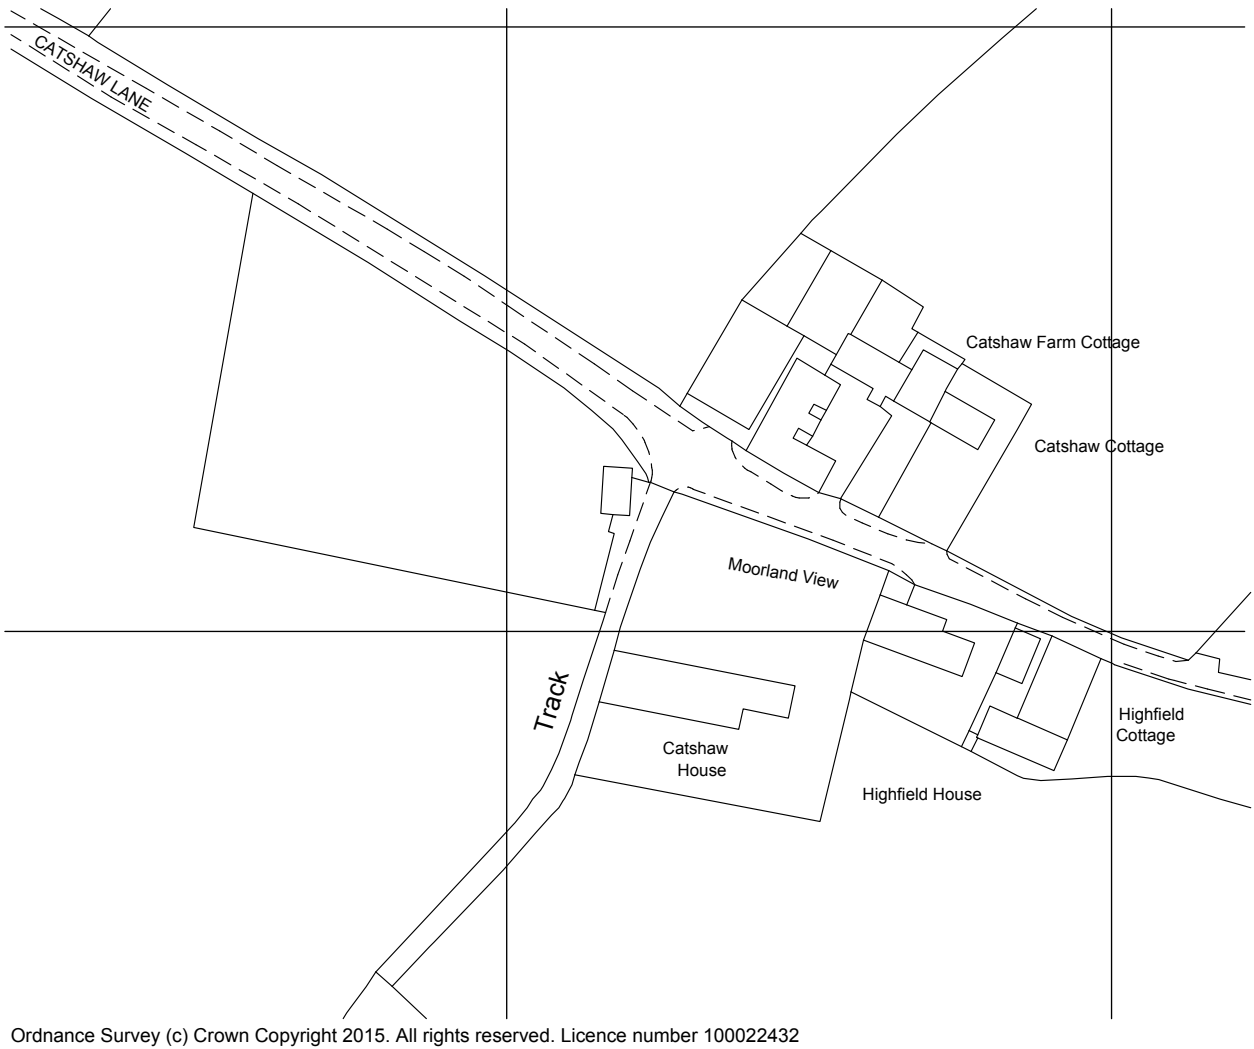

Ordnance Survey (c) Crown Copyright 2015. All rights reserved. Licence number 100022432

Location Plan - 1/1250

Notes:
This drawing has been prepared specifically for the purpose of Planning Permission (where appropriate) & Building Regulation Approval. Valley Properties accept no liability for errors or omissions. The drawing may be used for estimating purposes, but the Principal Contractor must cost fully from a site investigation. The Contractor is responsible for checking site dimensions, materials etc., and all building work, such work being checked by Building Control on site, as may be appropriate. Valley Properties disclaim any liability for works carried out.

Revisions:
Rev.A
Rev.B
Rev.C
Rev.D
Rev.E

VALLEY PROPERTIES
ARCHITECTURAL DESIGN SERVICES
7 Holmfirth Road
Meltham
Holmfirth HD9 4AA
Tel: 01484 854100 Mob: 07769736142
E-mail: vproperties@supanet.com

Client Details

Mr & Mrs Robinson

Project Title
First floor extension to dwelling & erection of outbuilding at 1 Catshaw House
Catshaw Lane
Millhouse Green

Drawing Title
Planning Drawing - Outbuilding

Scale. 1/100	Drawing Number 2015/052/05	Rev. Rev.	Date Drawn December 2015	Drawn By Andrew Smith
-----------------	-------------------------------	--------------	-----------------------------	--------------------------