



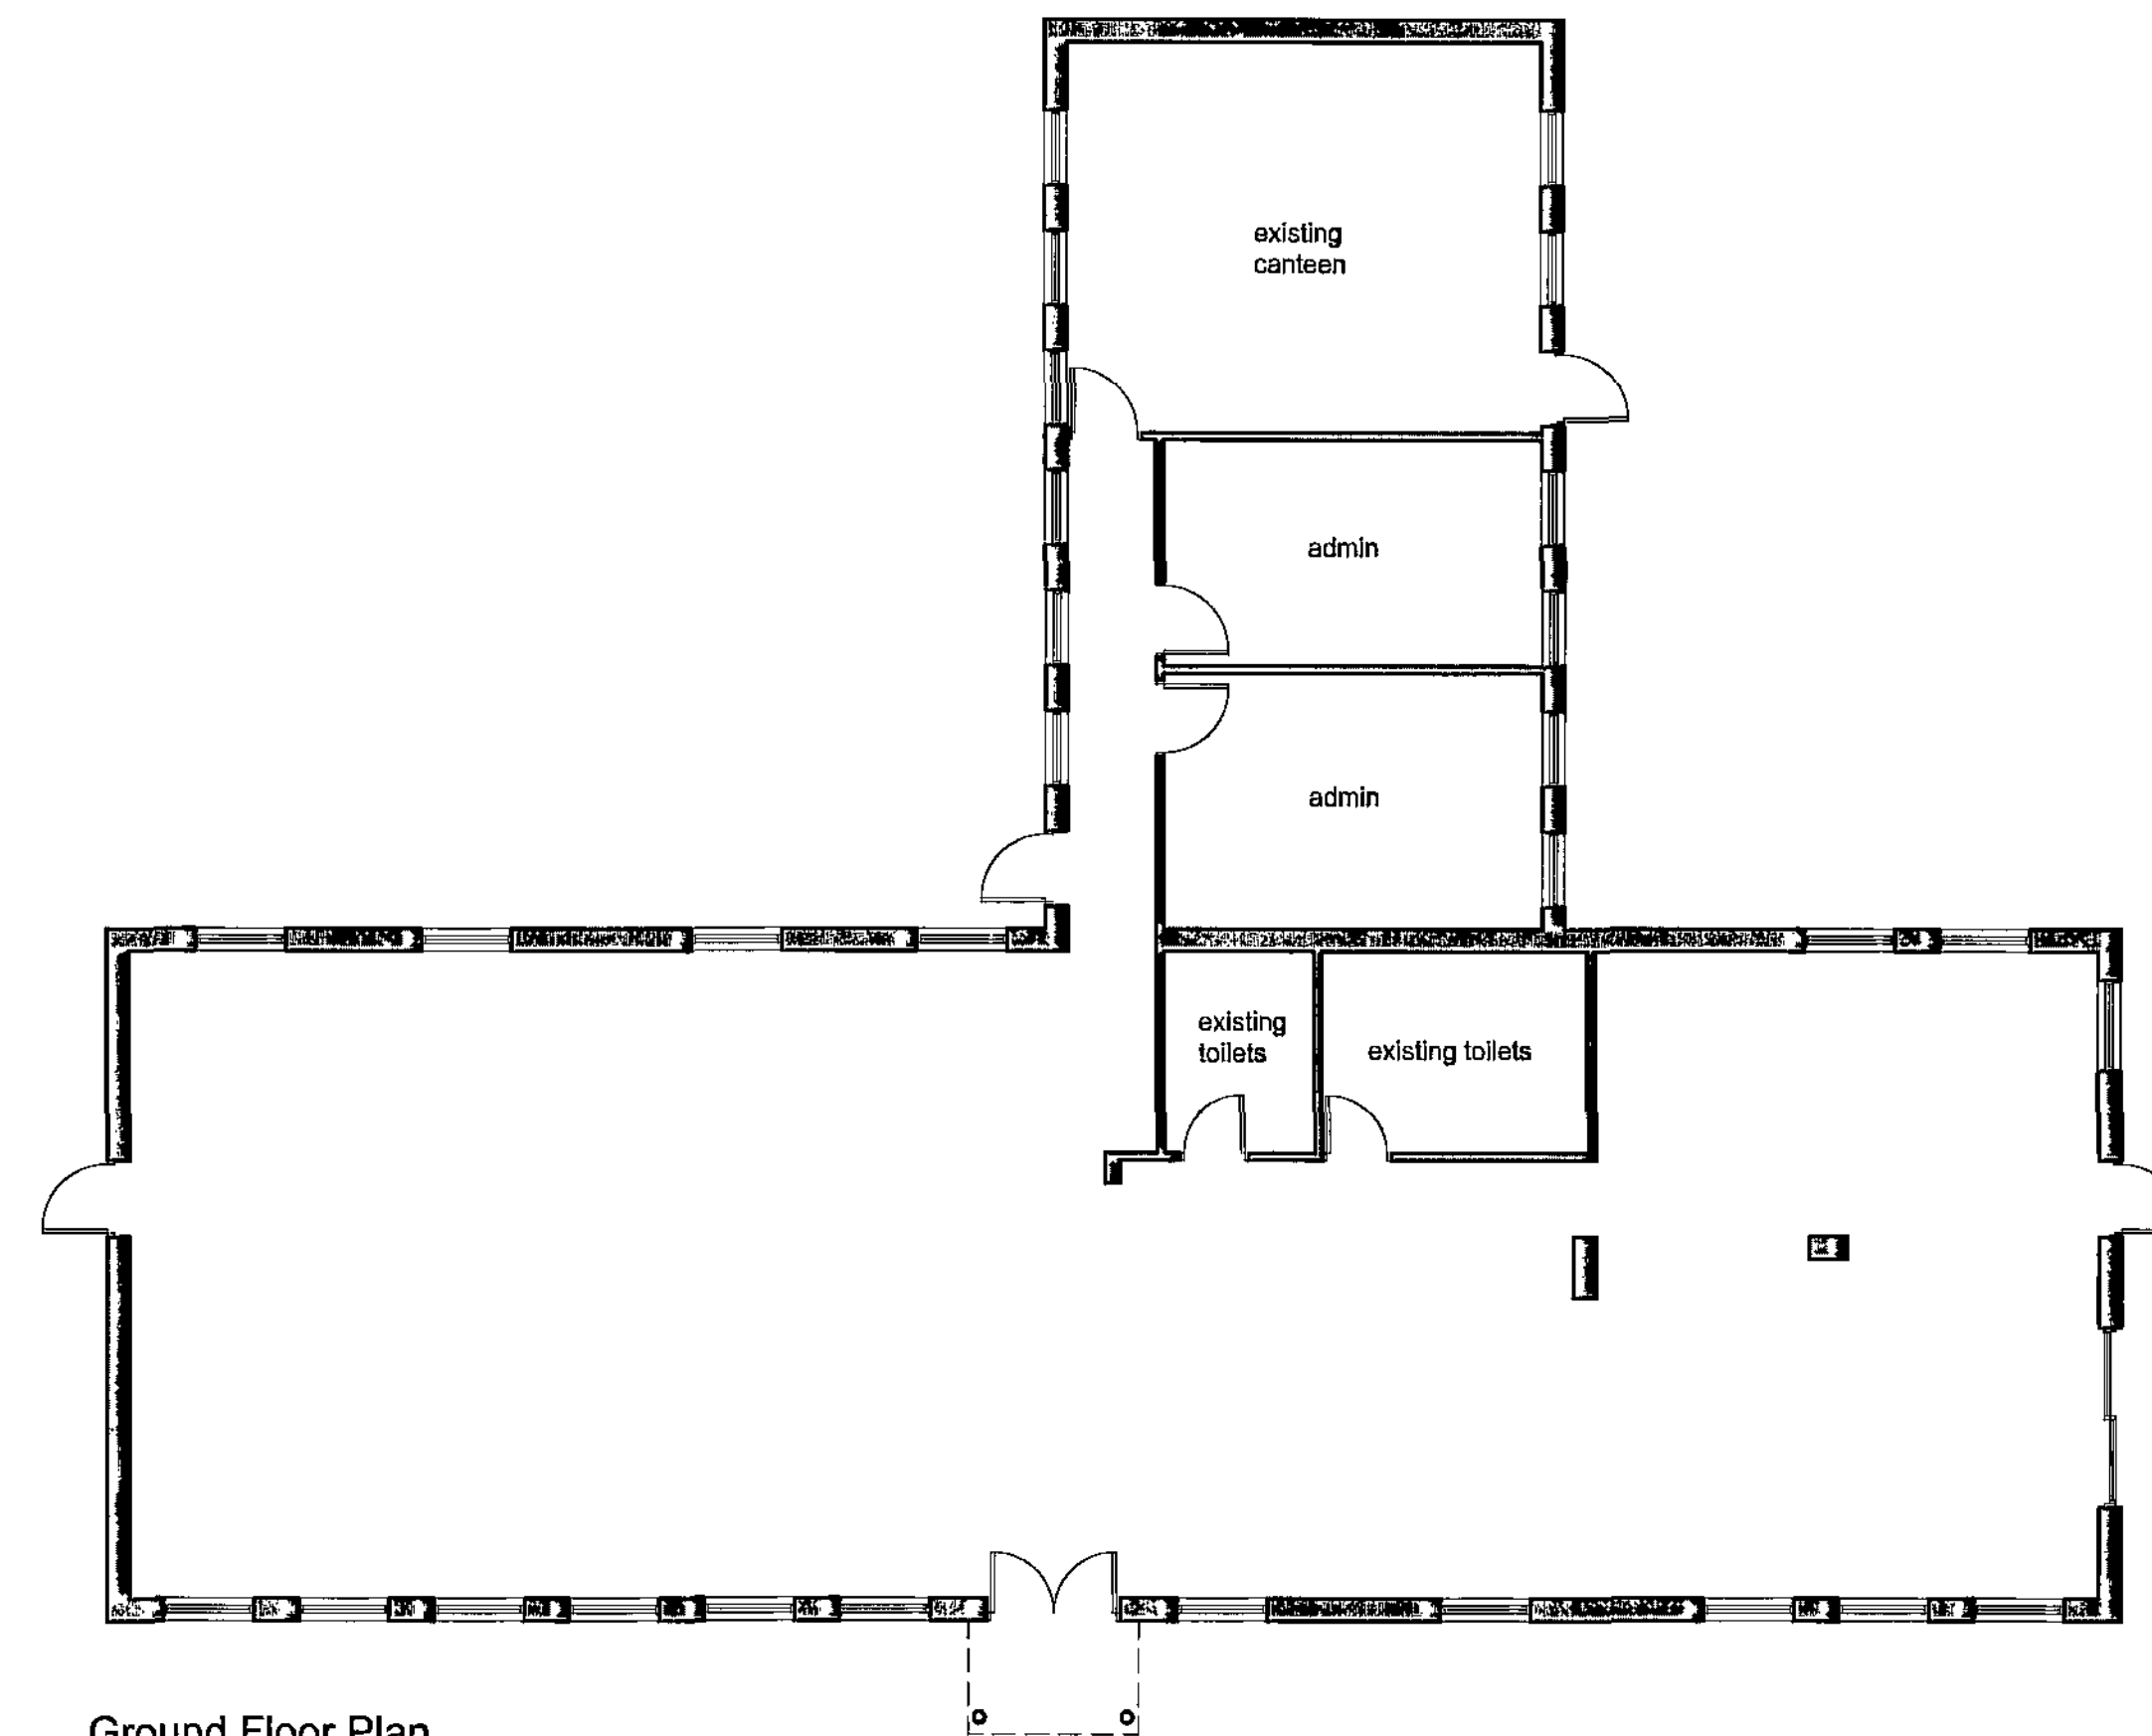


Ground Floor Plan
1:100

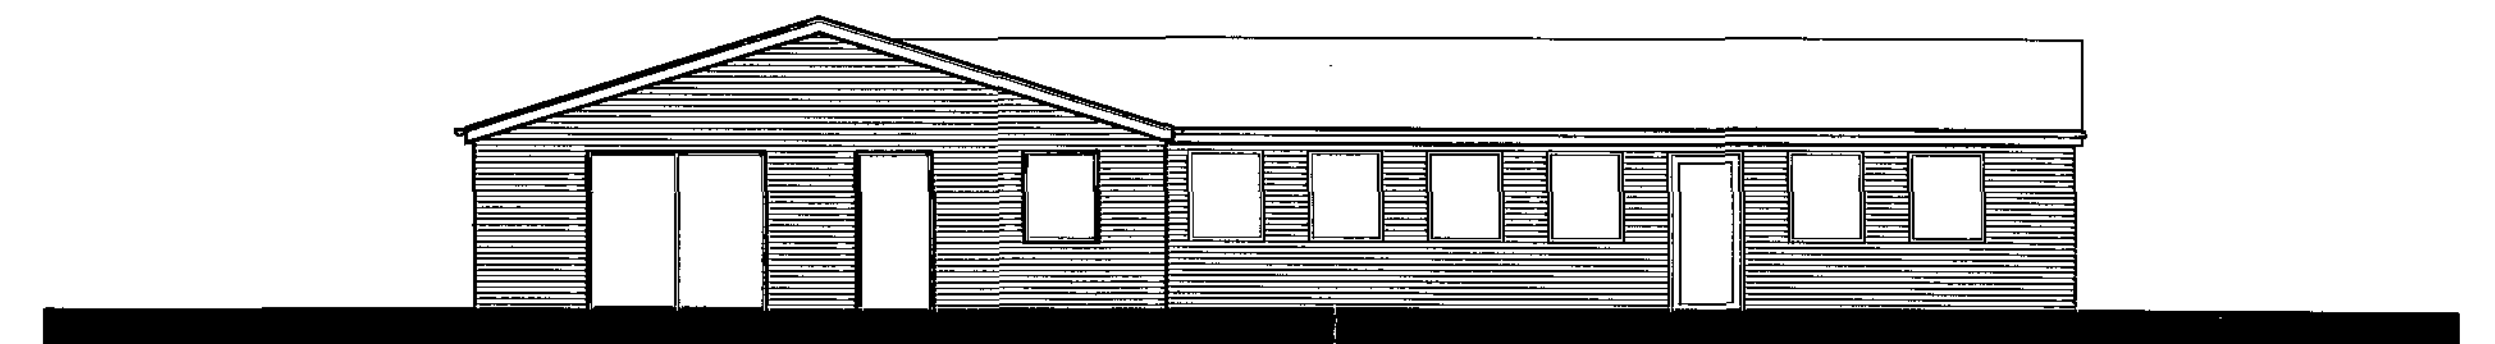


Front Elevation
1:100



Side Elevation
1:100

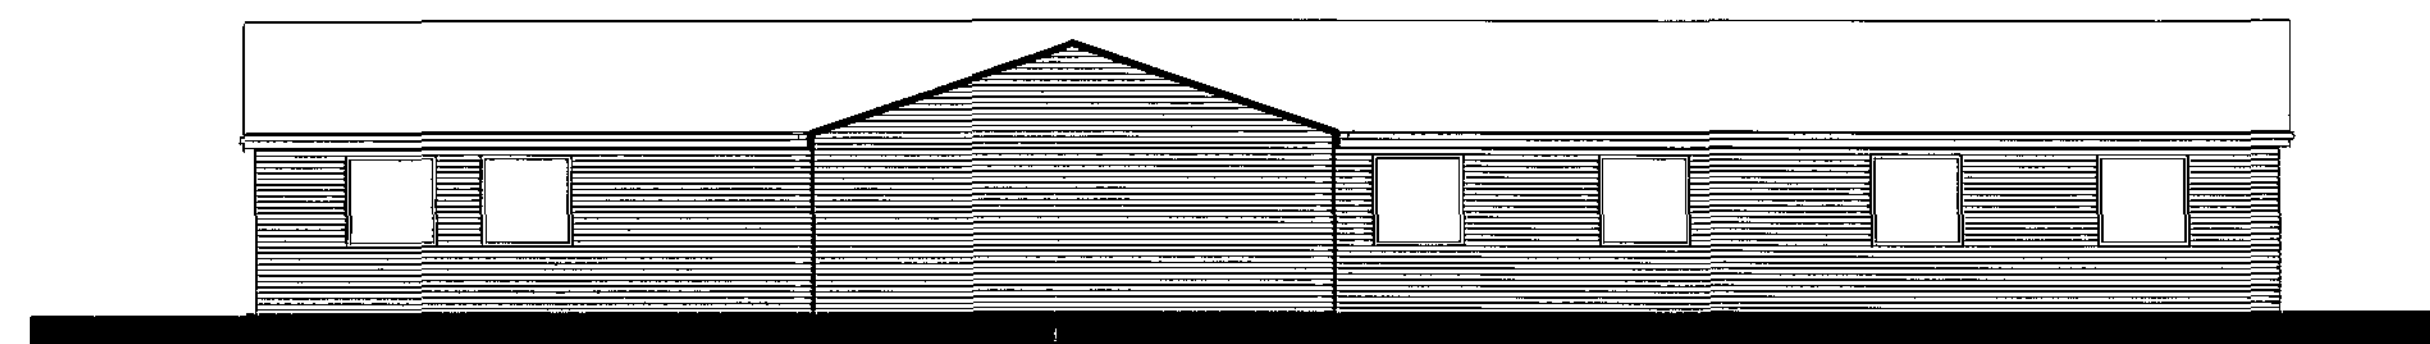


Rear Elevation
1:100

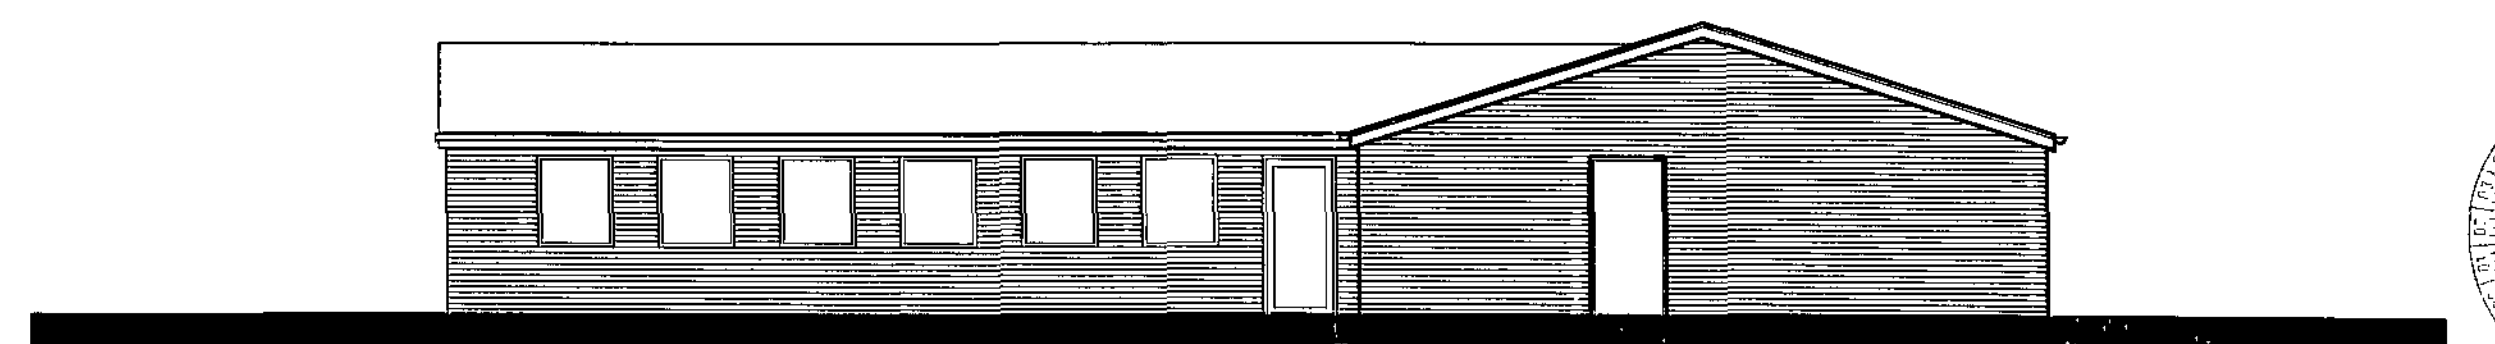


Side Elevation
1:100

GENERAL NOTES
1. THIS DRAWING IS SUBJECT TO COPYRIGHT AND IS NOT TO BE REPRODUCED IN PART OR IN WHOLE WITHOUT APPROVAL
2. DO NOT SCALE THIS DRAWING (EXCEPT FOR PLANNING PURPOSES)

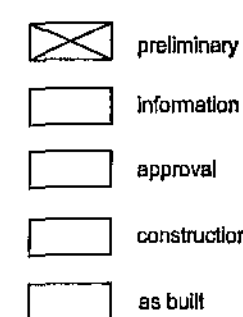


CLIENT Pentagon Motors
PROJECT Fiat and Chrysler Dealership
Barnsley
TITLE Existing Floor Plan and Elevation

11 Riversway Business Village Navigation Way Preston PR2 2YP
t: 01772 723628 f: 01772 725487 e: mail@fletchersmith.net

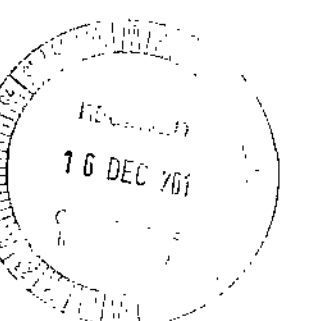

SCALE	1:100 @ A1
DATE	Oct 2011
DRAWN BY	
DRAWING NUMBER	3246/01

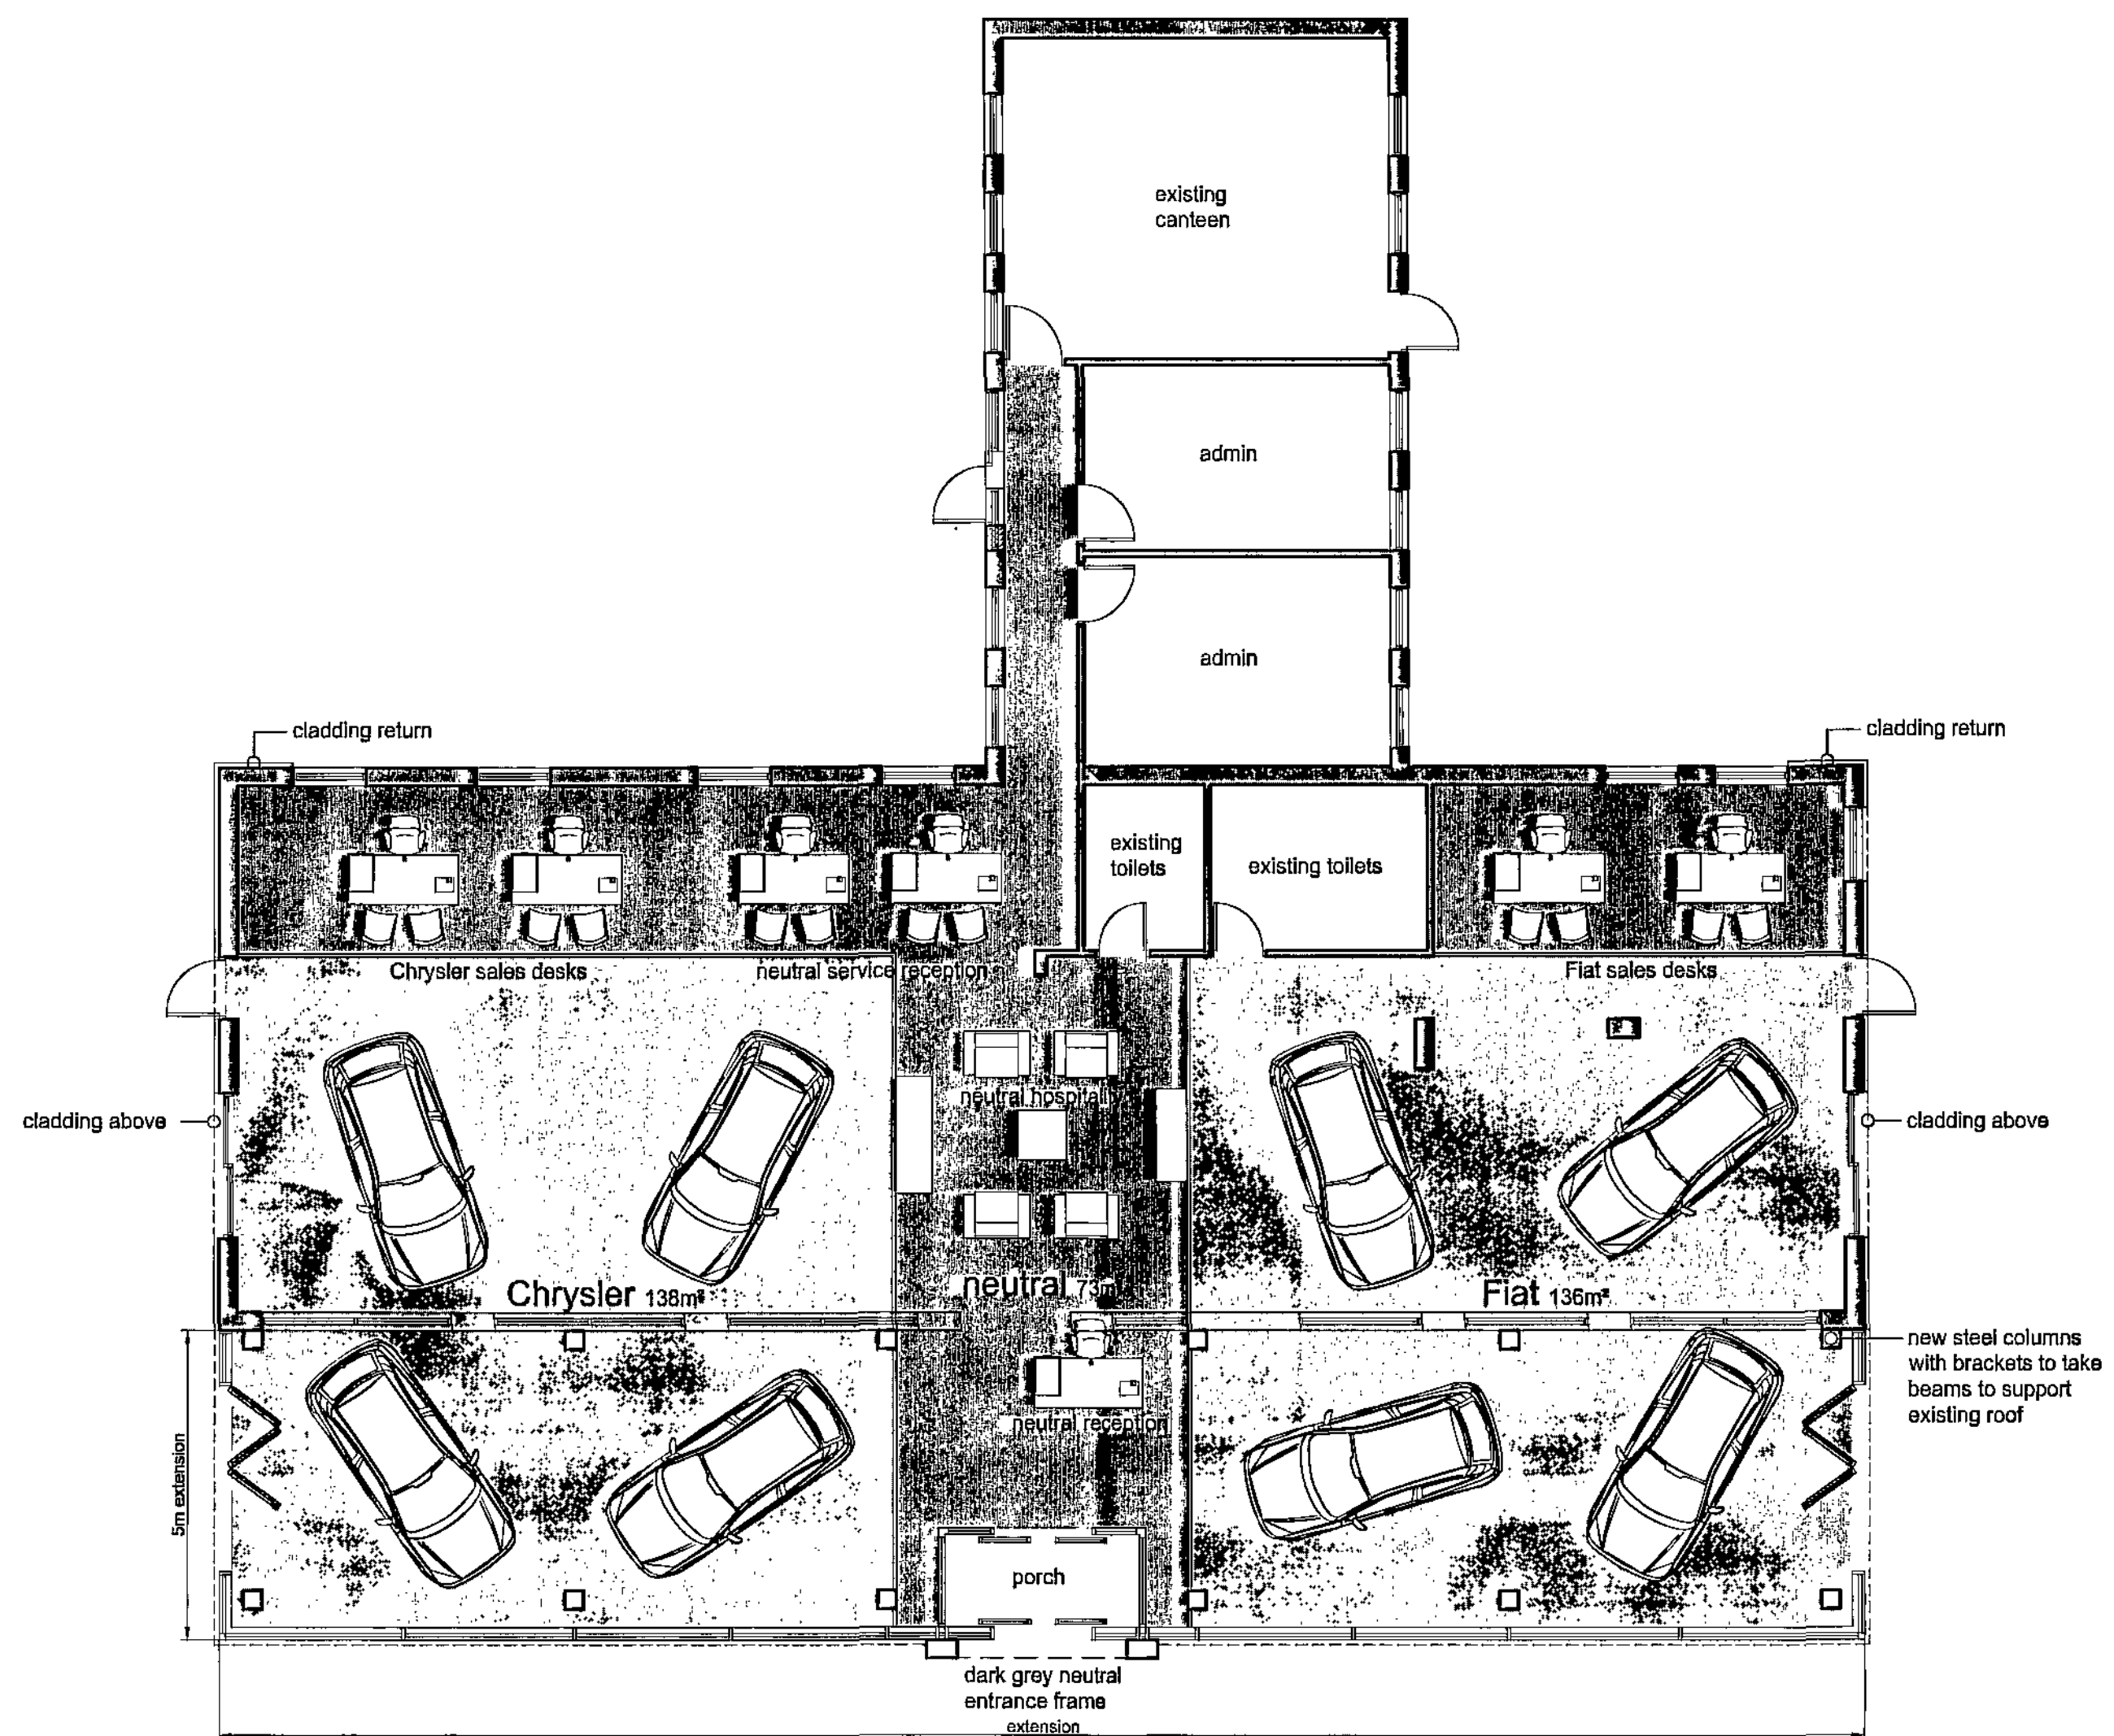


Ground Floor Plan
1:100


Key:

new walls


existing walls

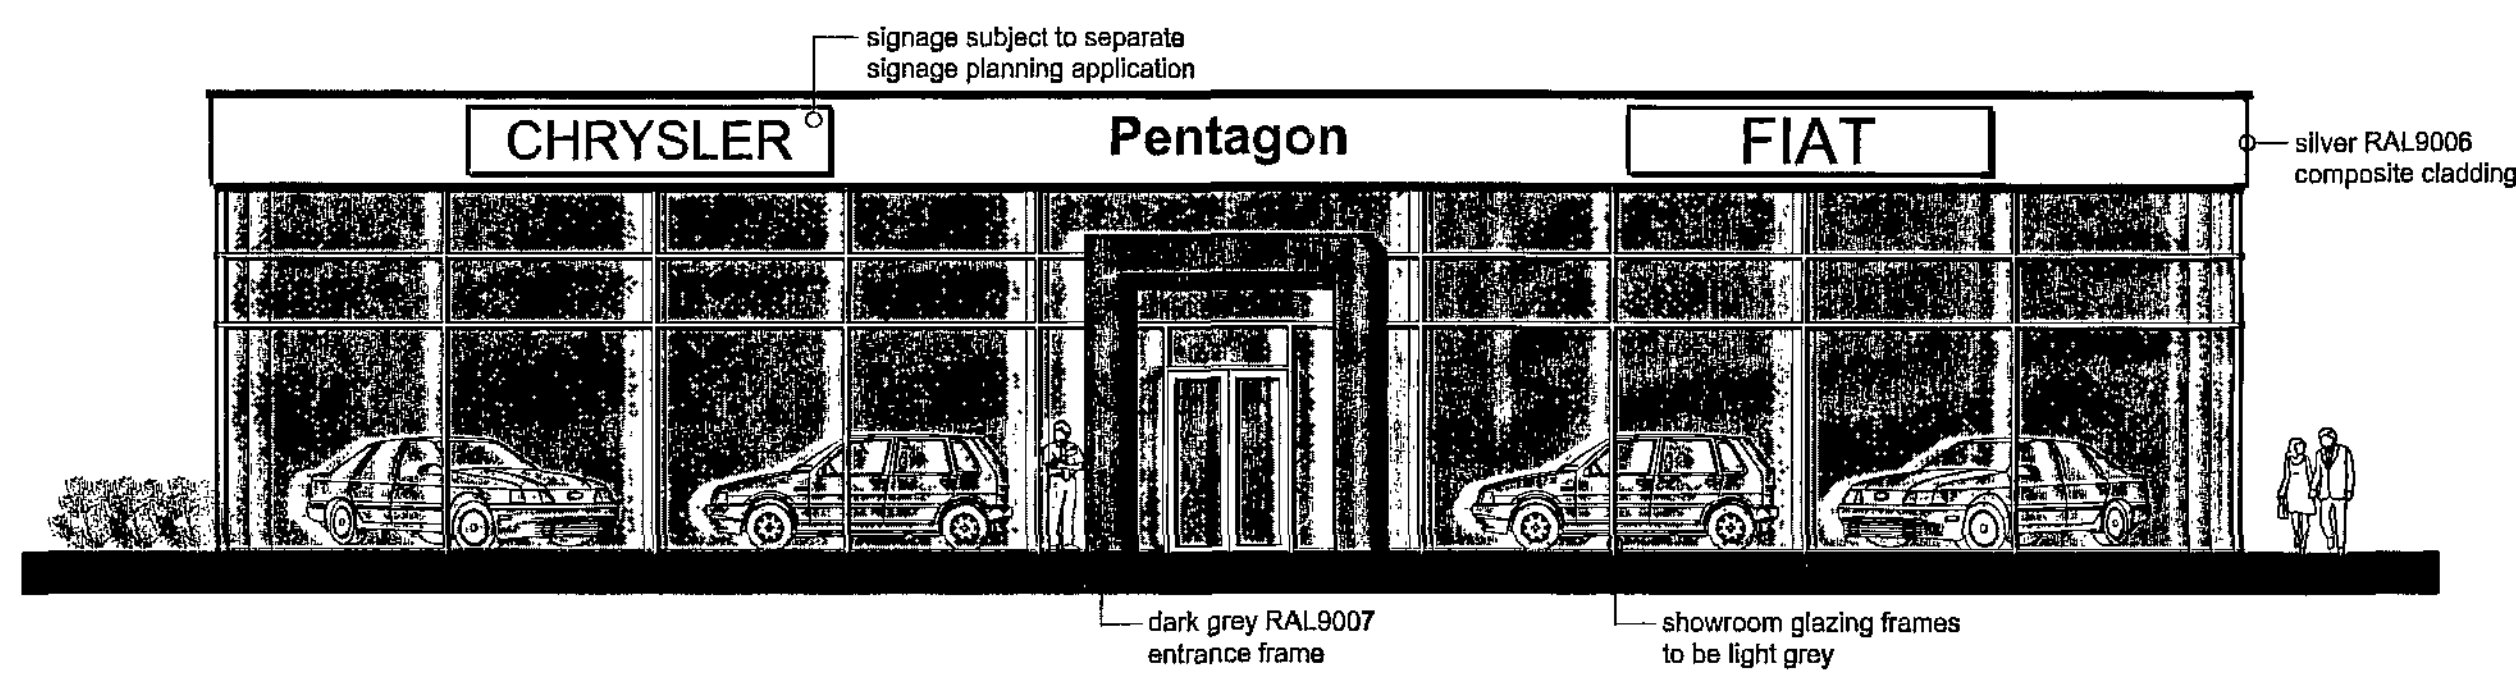


Front Elevation
1:100

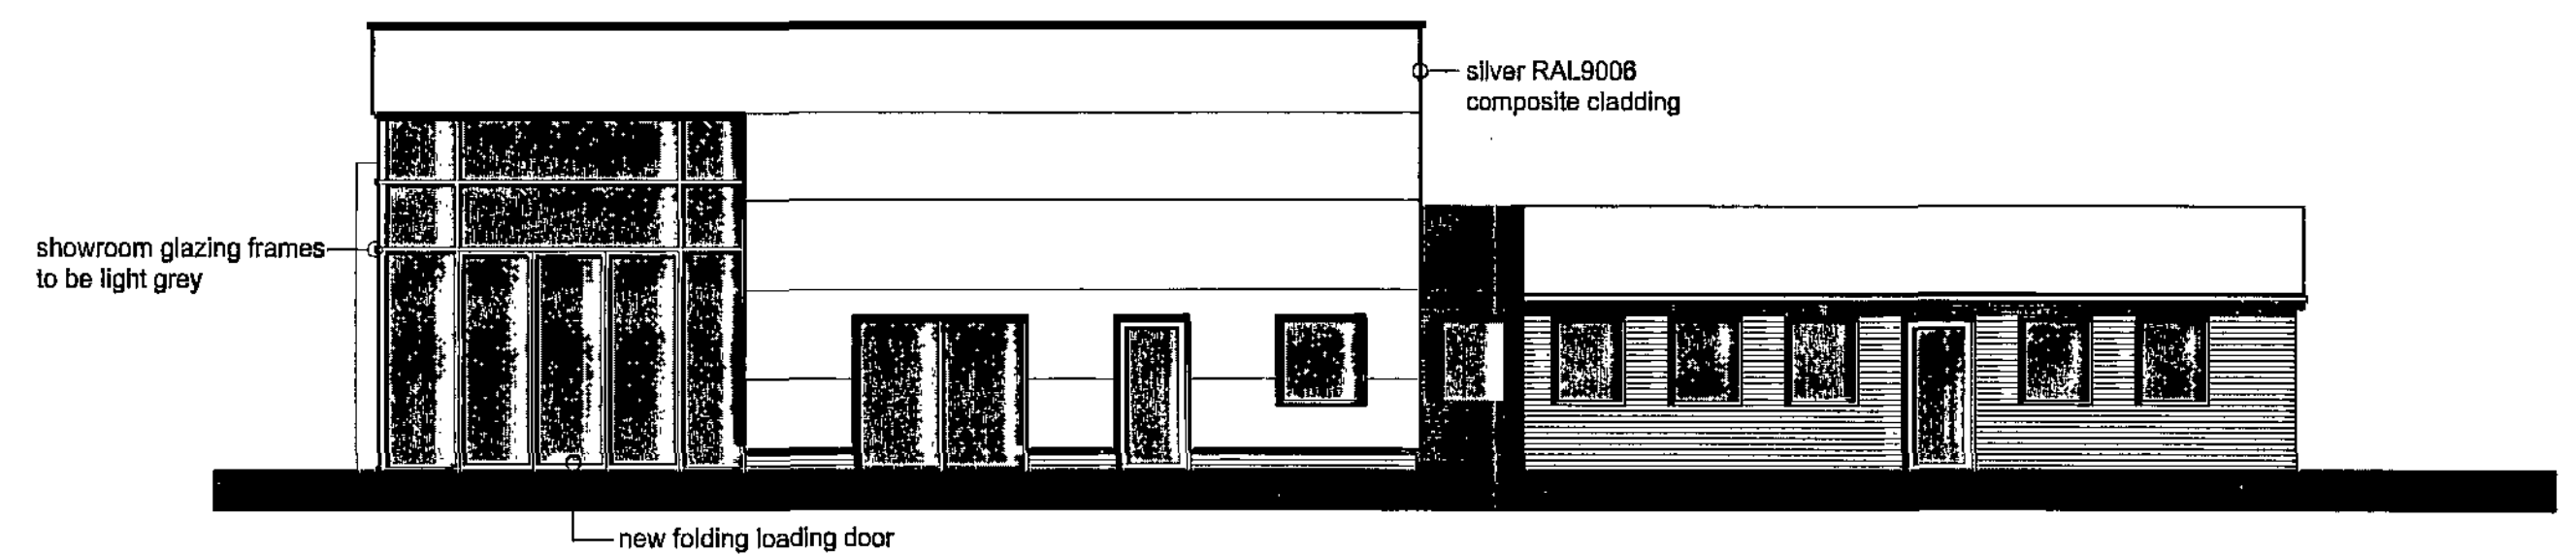

Side Elevation
1:100

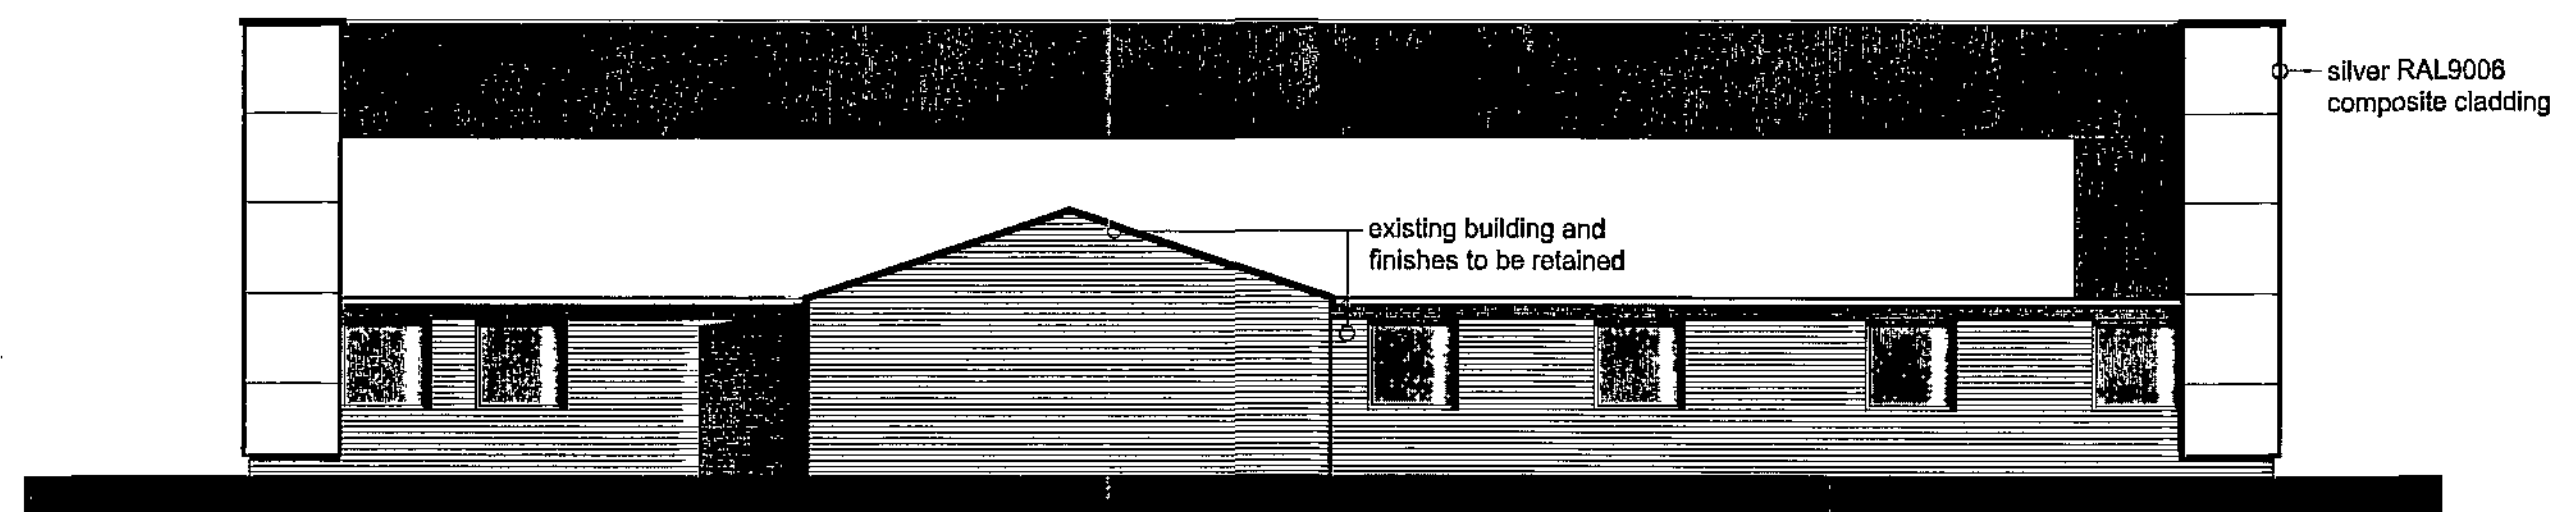

Rear Elevation
1:100

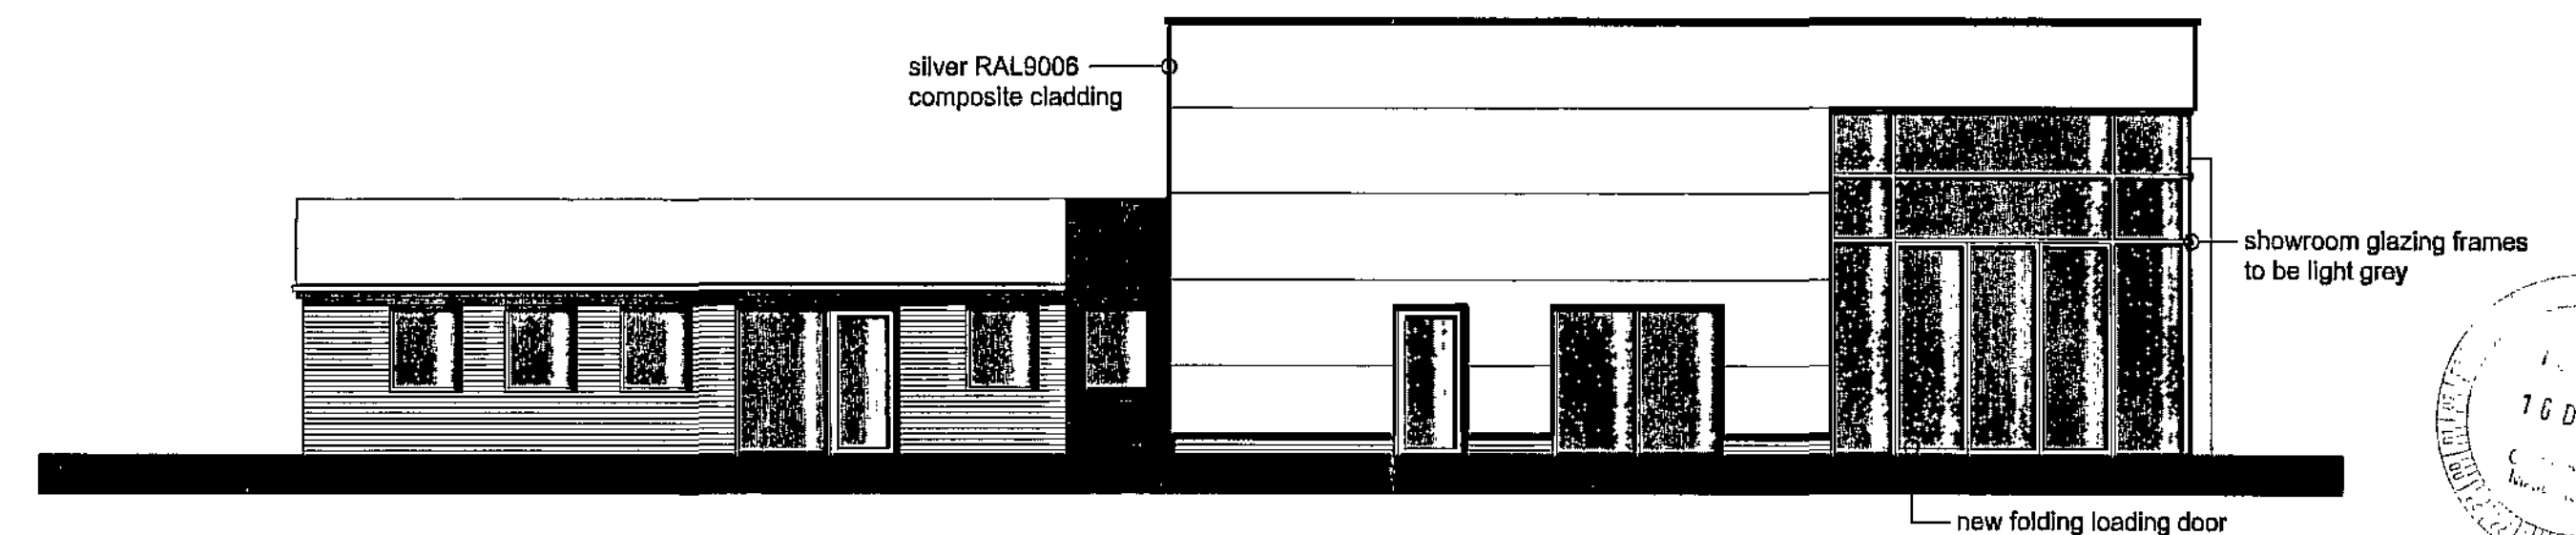

Side Elevation
1:100

GENERAL NOTES
1. THIS DRAWING IS SUBJECT TO COPYRIGHT AND IS NOT TO BE REPRODUCED IN PART OR IN WHOLE WITHOUT APPROVAL
2. DO NOT SCALE THIS DRAWING (EXCEPT FOR PLANNING PURPOSES)

- preliminary
- information
- approval
- construction
- as built

Revision:
A: extension to the back of the showroom removed as requested by client 09.12.11 DC



CLIENT
Pentagon Motors
PROJECT
**Fiat and Chrysler Dealership
Barnsley**
TITLE
Proposed Floor Plan and Elevation

11 Riversway Business Village, Navigation Way, Preston, PR2 2YP
t: 01772 723626 f: 01772 725487 e: mail@fletchersmith.net

SCALE	1:100 @ A1
DATE	Oct 2011
DRAWN BY	DC
DRAWING NUMBER	3246/05

