




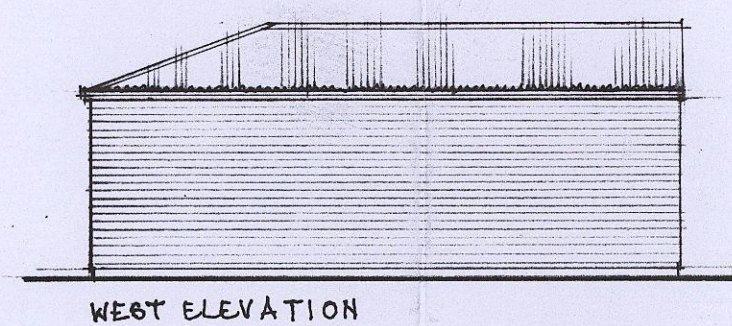


WEST ELEVATION

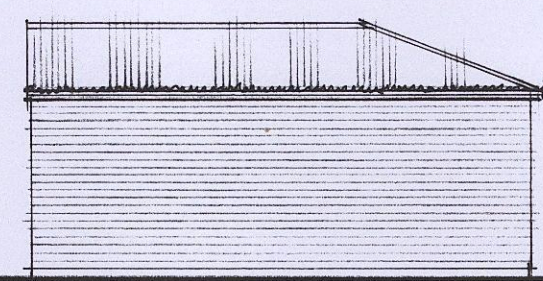


NORTH ELEVATION

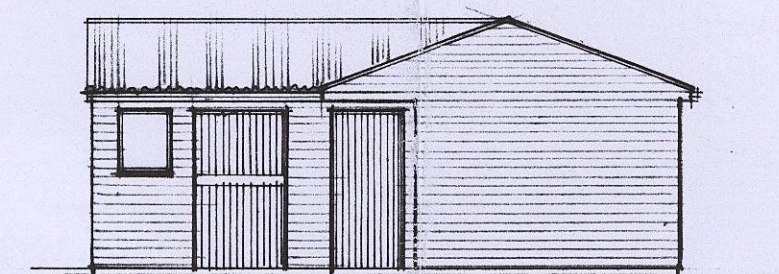

EAST ELEVATION


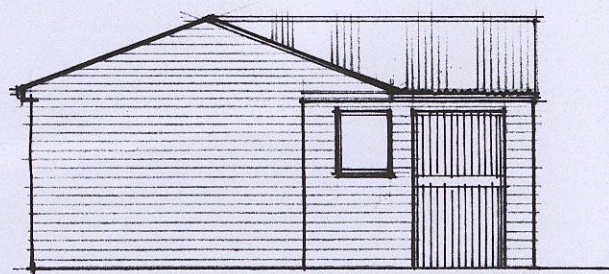


SOUTH ELEVATION

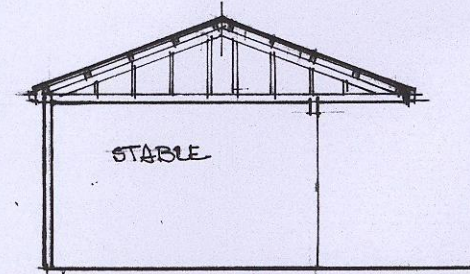


SECTION

Stables to be formed in timber cladding, lined externally with skipper boarding. Onduline black sheeting to roof with one clear roof sheet per stable.

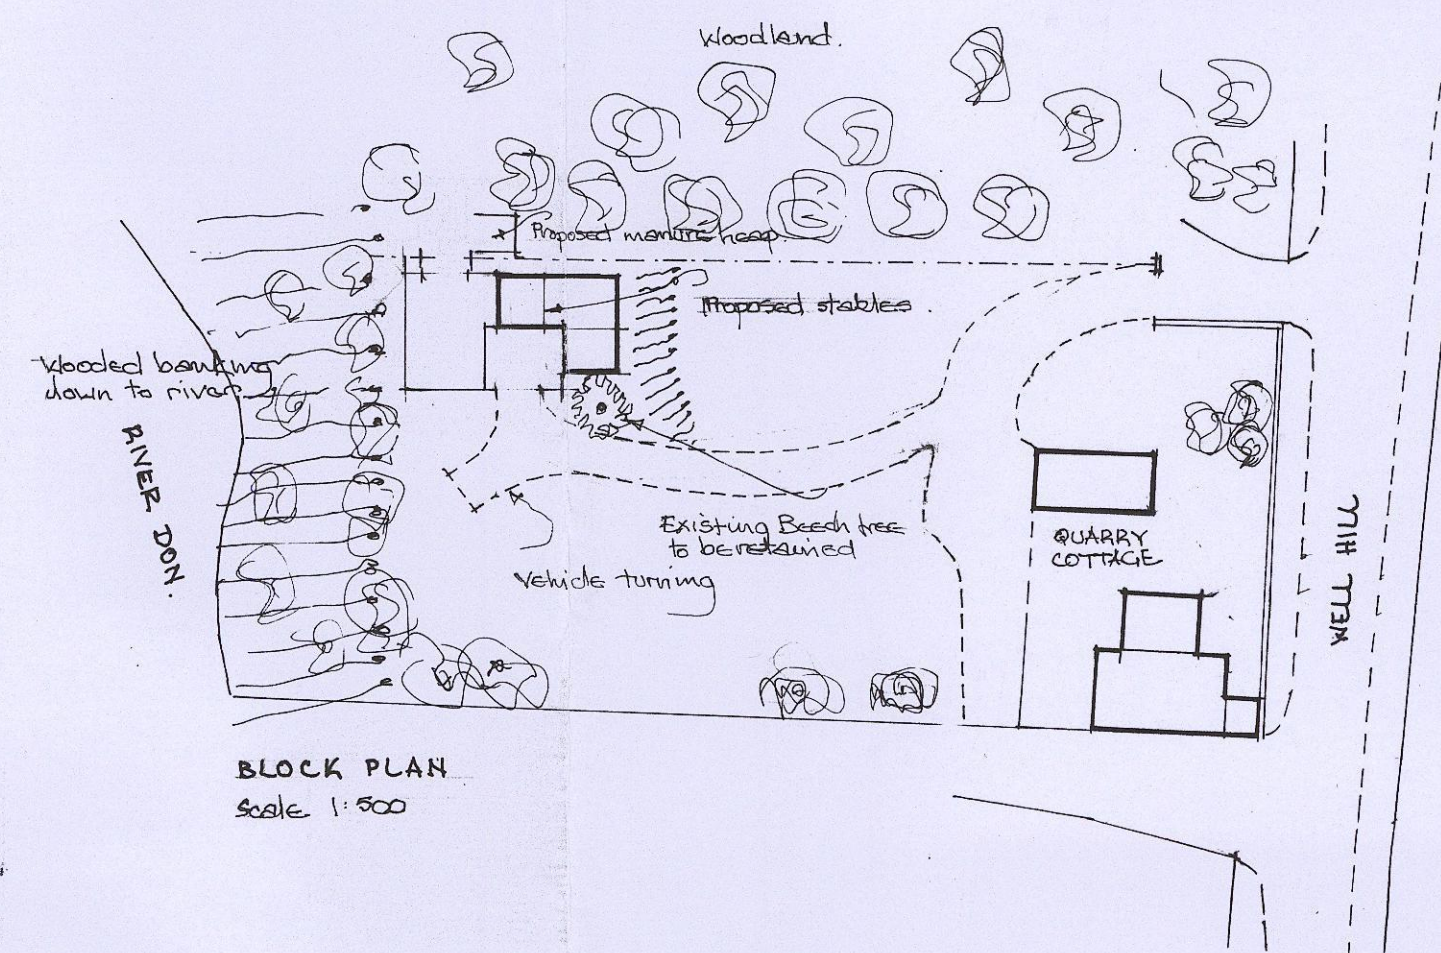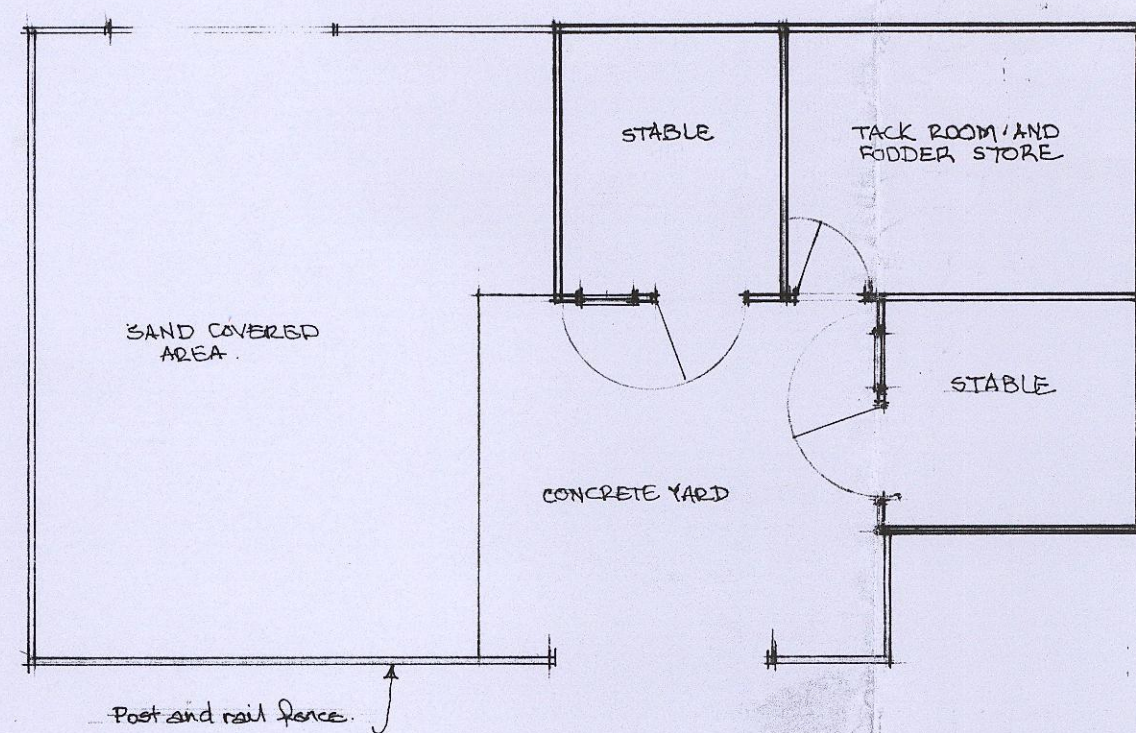

BLOCK PLAN
Scale 1:500

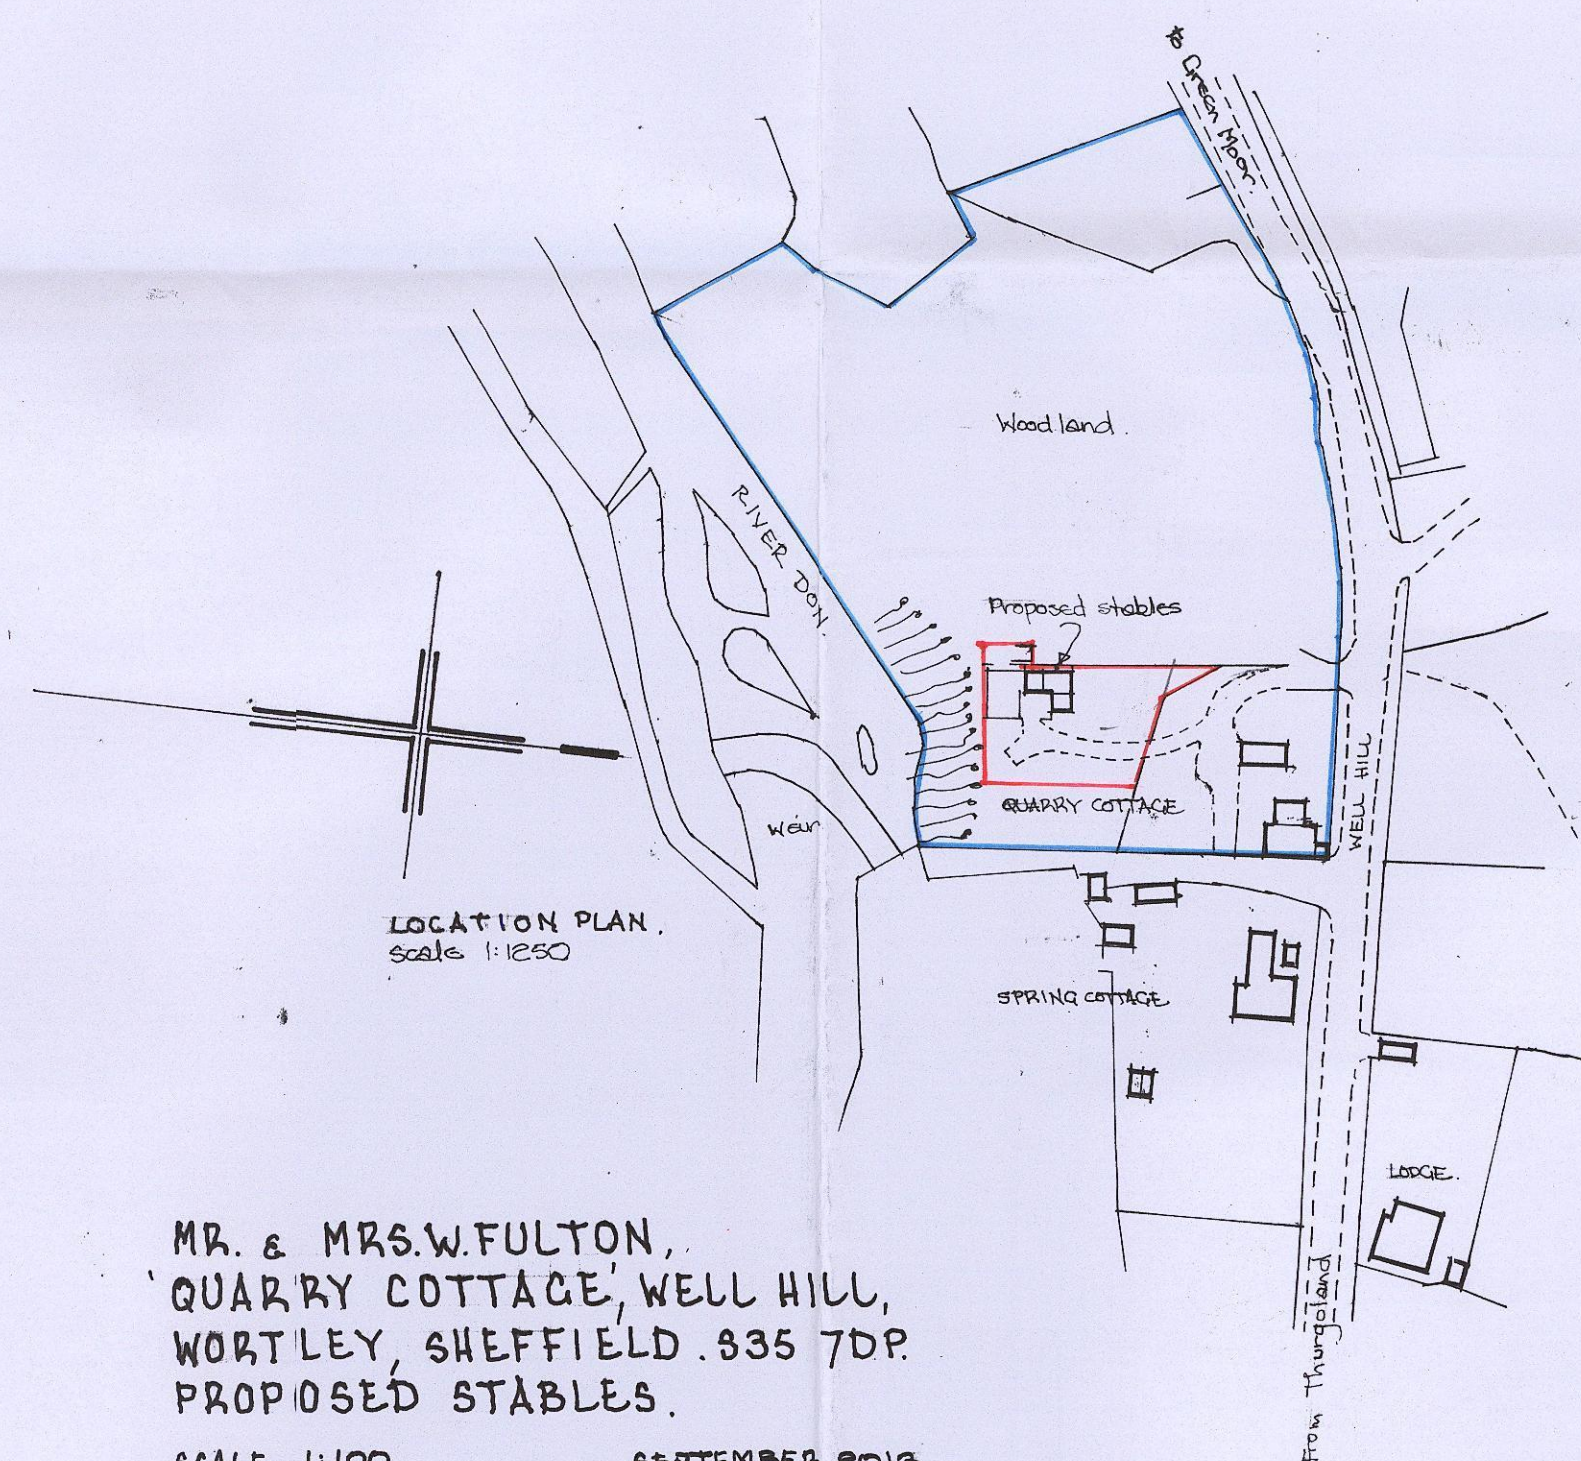

LOCATION PLAN
Scale 1:1250

MR. & MRS. W. FULTON,
QUARRY COTTAGE, WELL HILL,
WORTLEY, SHEFFIELD. S35 7DP.
PROPOSED STABLES.

SCALE 1:100

SEPTEMBER 2013