


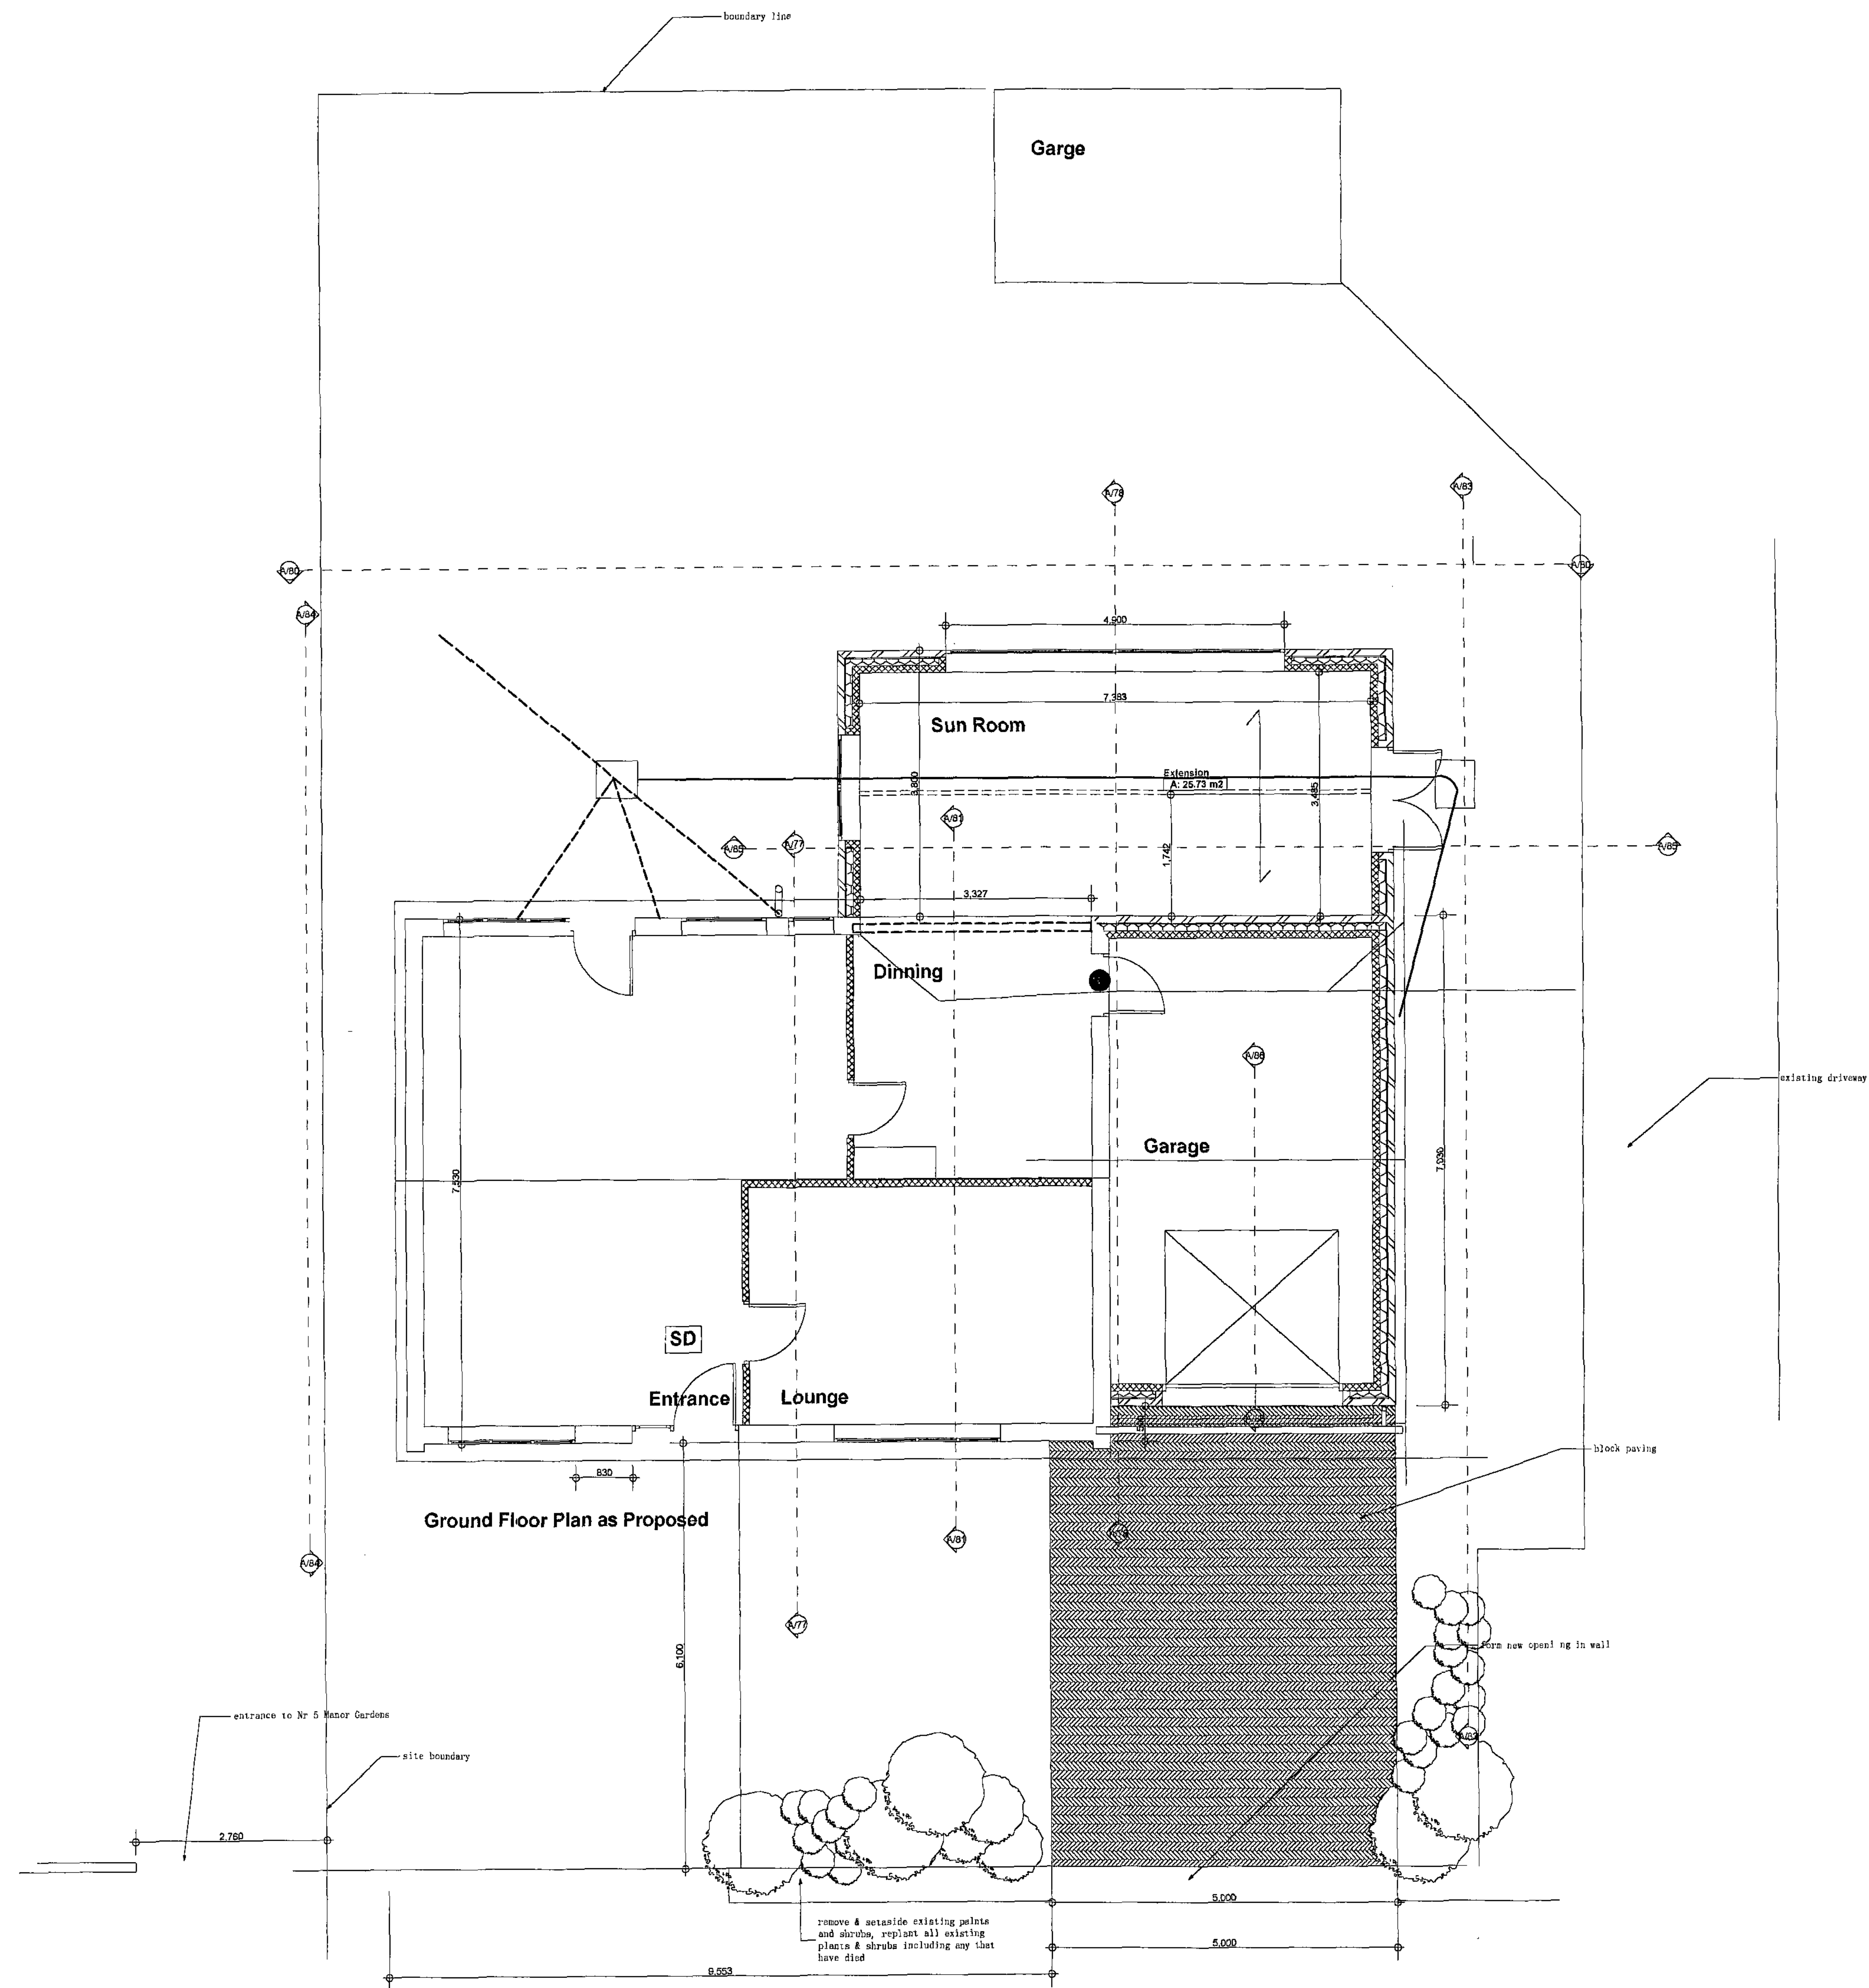


The contractor is to check all dimensions before commencing work. He is to ensure that he has received all the necessary information and drawings before commencing work.

Any discrepancies found on site with regards to structural items are to be reported back to the architect.

All contractors must ensure that they calculate the finished floor level to finished floor level from first floor to second floor. Ensure that the staircase can be constructed in accordance with current building regulations, including all necessary head rooms required under the regulations.

A	28th Dec 2008 Drive opening & width reduced planting retained
Rev:	Date: Revisions:
Client:	Bickley
Project:	Proposed Two Storey Side Extension to 7 Manor Gardens, Ardsley
Drawing Title:	Site Plan
Scale:	1/50 Date: Nov 2008
Drawn By:	AR Drawing Nr: SP1 Rev: A

Barnsley Metropolitan Borough Council
30 DEC 2008
Corporate Mail Room

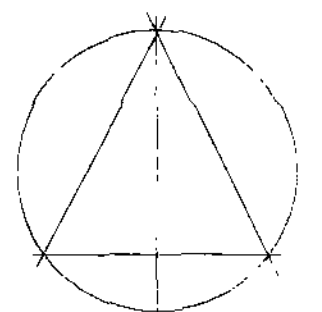

Alan Robinson
Chartered Architect BA Dip Arch RIBA BSc (Hons)PM
2 Gawber Road, Barnsley S75 2AF
Tel/Fax 01226 286066