






FRONT ELEVATION

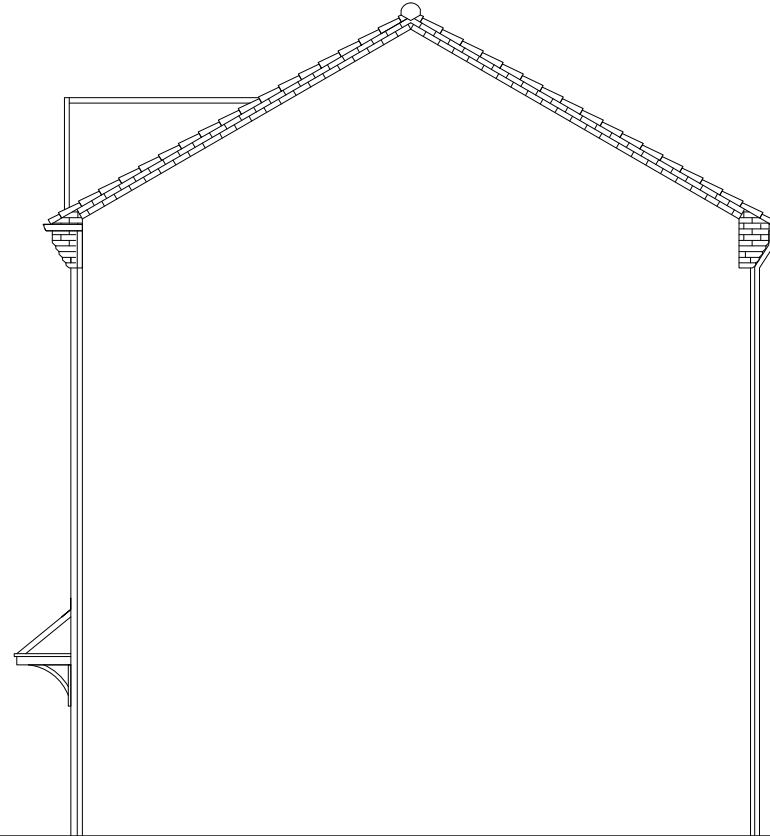


SIDE ELEVATION

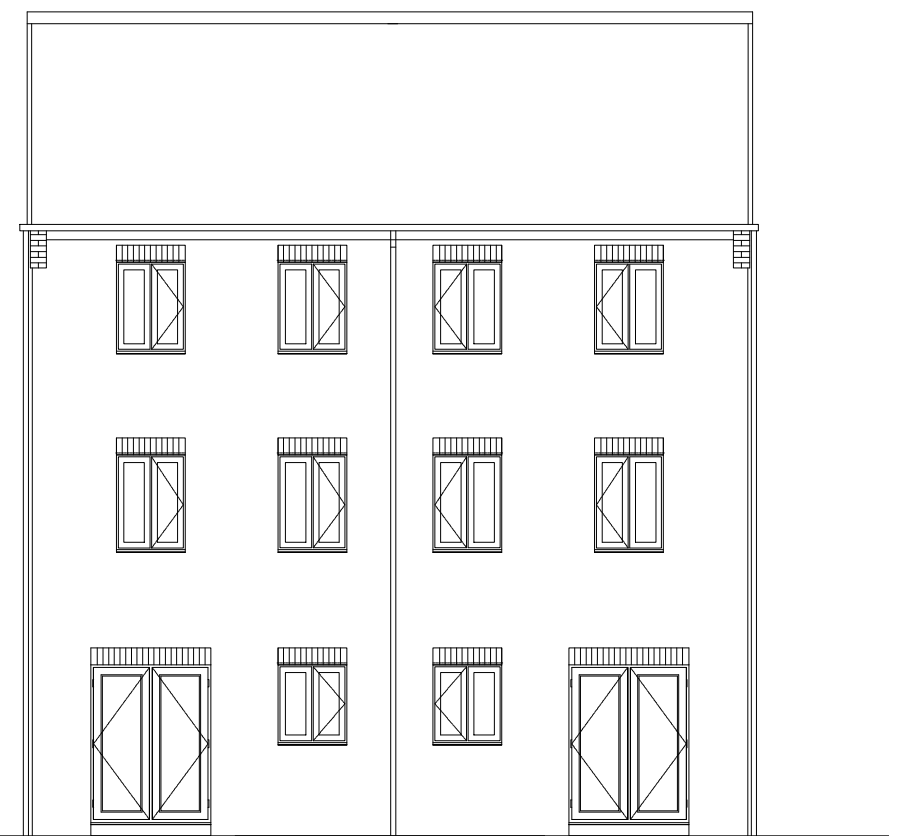


REAR ELEVATION

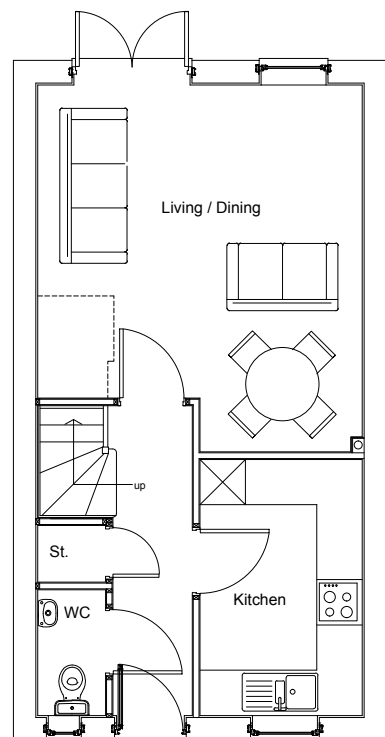


GROUND FLOOR PLAN

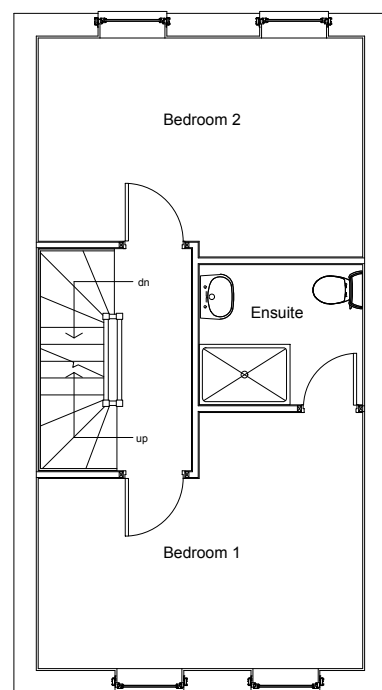

FIRST FLOOR PLAN

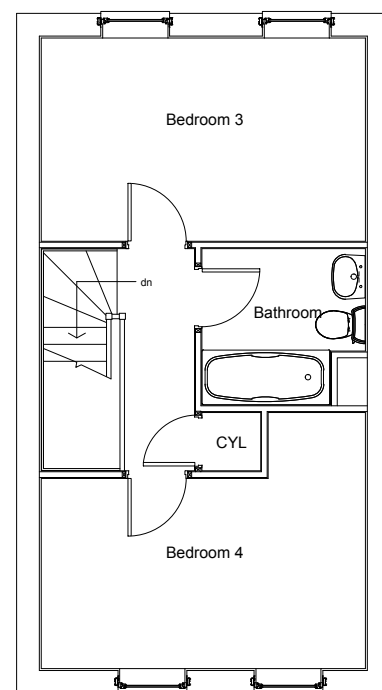

SECOND FLOOR PLAN

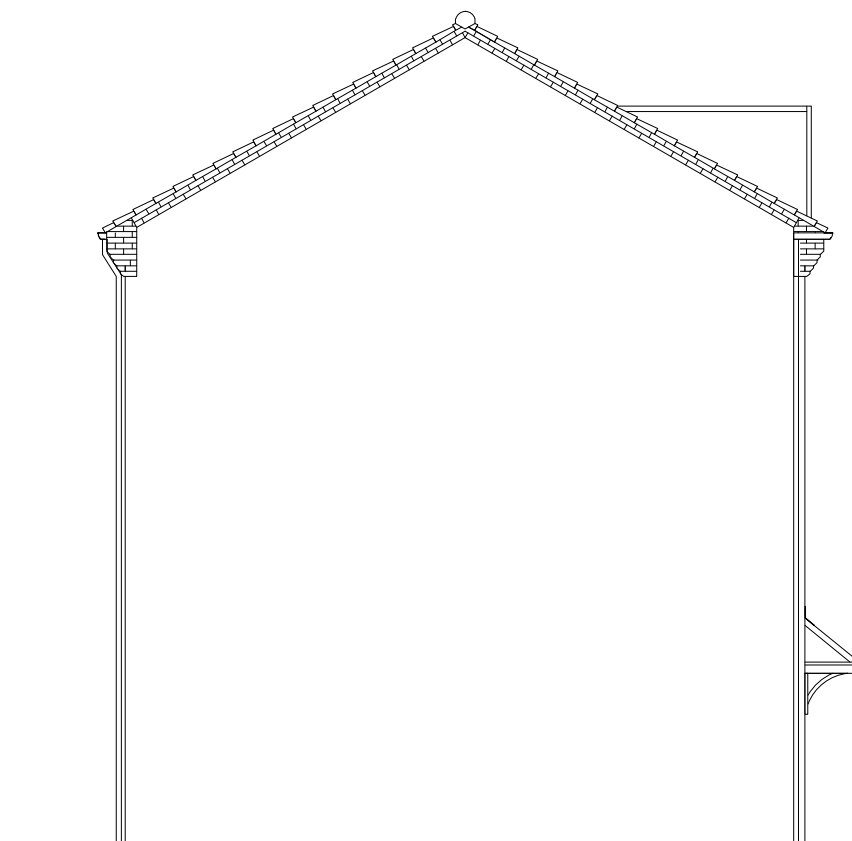

SIDE ELEVATION



Harron Homes Limited
Colton House
Temple Point
Bullerthorpe Lane
Leeds
LS15 9JL
Tel: 0113 204 4670
Fax: 0113 204 4677
Web: www.harronhomes.co.uk

status: **PLANNING DRAWING**

project: **ASHBOURNE BRICK HOUSE TYPE**

title: **PLANS & ELEVATIONS**

drawn: **KLW**

date: **SEPT 2015**


checked: **/**

scale @ **A3: 1:100**

job no: **PD**

drg no: **83.00**

-

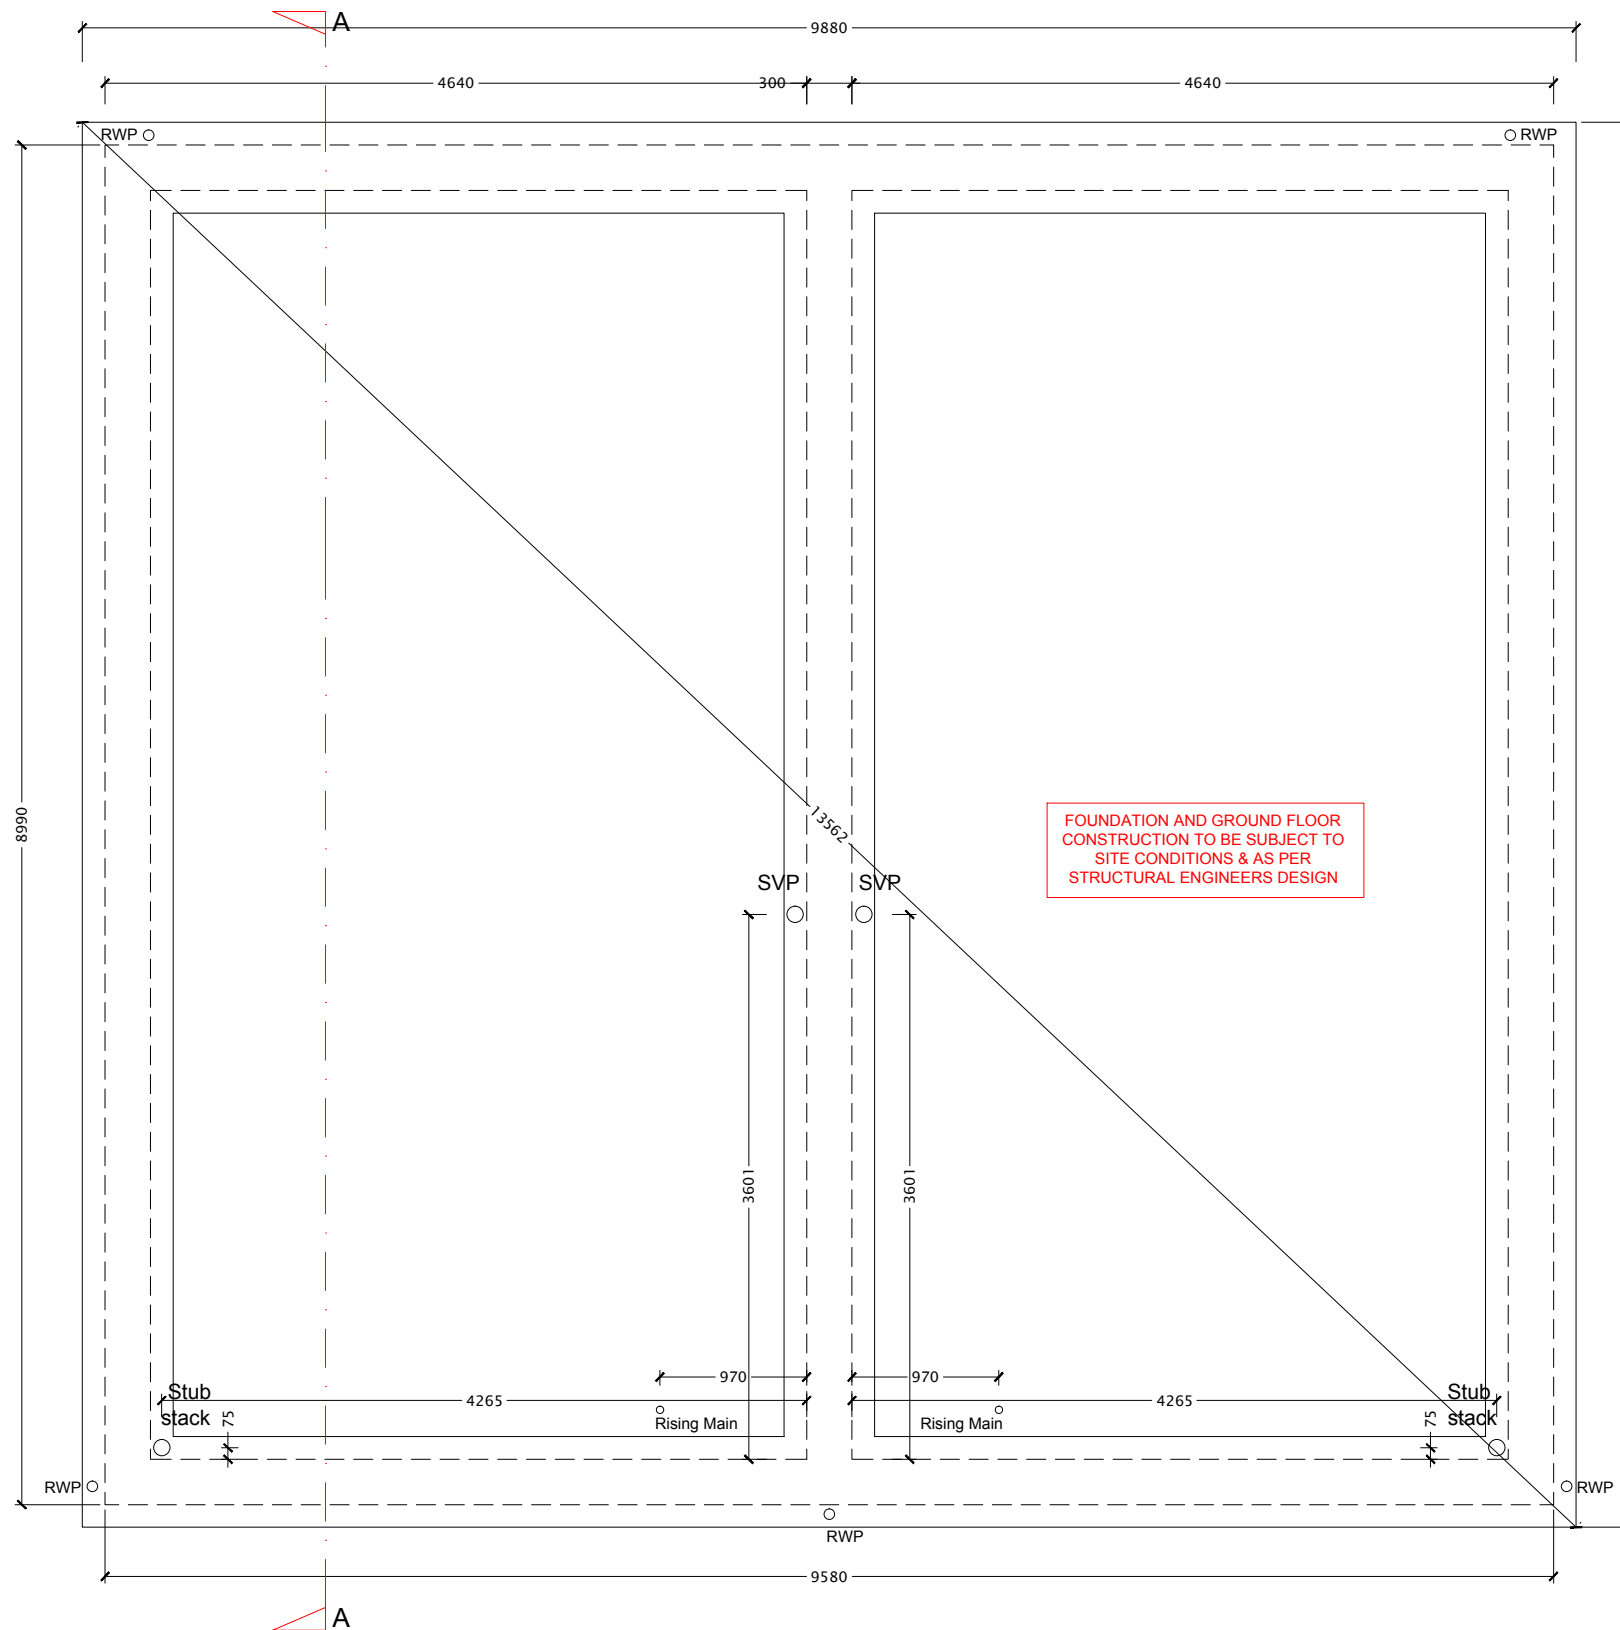

Ashbourne

FOUNDATION LAYOUT

KEY				
OG	denotes obscure glazing		Falls	Follow site fall prevention plan
*	denotes escape window		Man Handling Steel and Lintel	Use mechanical equipment, two man lift and train in kinetic handling.
MJ	denotes movement joint in brickwork		Collapse of Gable	Temporary propping.



Harron Homes Limited
Colton House
Temple Point
Bullerthorpe Lane
Leeds
LS15 9JL
Tel: 0113 204 4670
Fax: 0113 204 4677
Web: www.harronhomes.co.uk

status: **WORKING DRAWING**


project: **ASHBOURNE BRICK HOUSE TYPE**

title: **FOUNDATION LAYOUT**

drawn: **STA** date: **OCT 2015**

checked: **/** scale @ **A3: 1:50**

job no: **WD** drg no: **83.00.00 -**

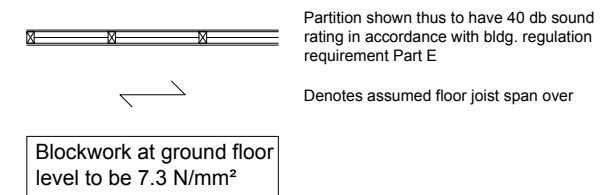


KEY OG denotes obscure glazing  denotes escape window MJ denotes movement joint in brickwork		Falls	Follow site fall prevention plan
		Man Handling Steel and Lintel	Use mechanical equipment, two man lift and train in kinetic handling.
		Collapse of Gable	Temporary propping.

Harron Homes Limited
Colton House
Temple Point
Bullerthorpe Lane
Leeds
LS15 9JL

Tel: 0113 204 4670
Fax: 0113 204 4677
Web: www.harronhomes.co.uk


job no:WD drg no:83.00.01 -

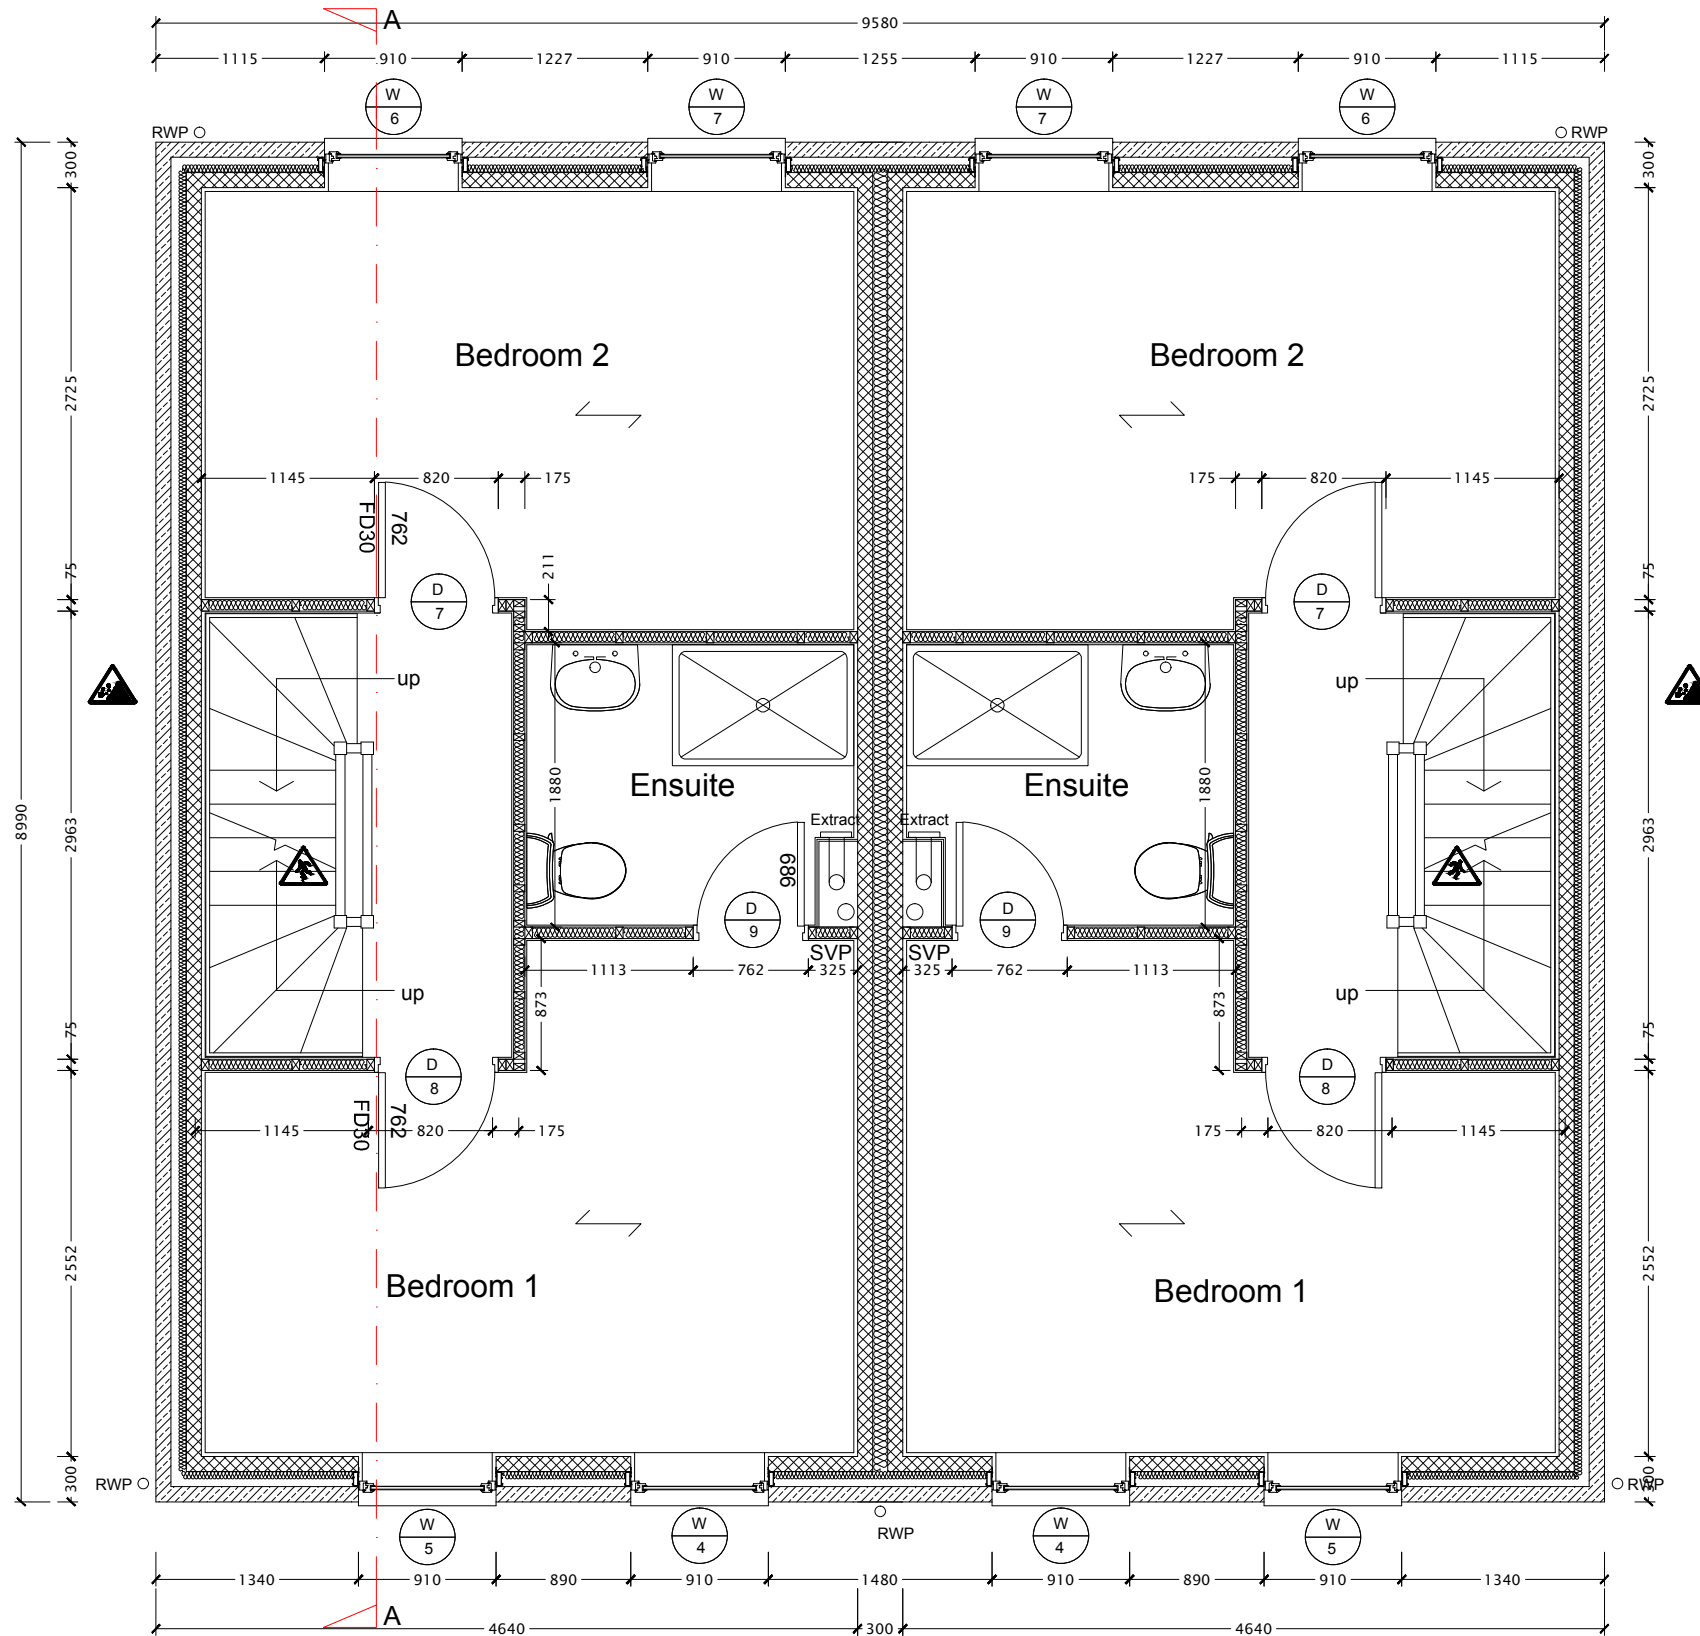

Ashbourne

FIRST FLOOR PLAN

KEY			
OG	denotes obscure glazing		Falls
*	denotes escape window		Man Handling Steel and Lintel
MJ	denotes movement joint in brickwork		Collapse of Gable

 

Partition shown thus to have 40 db sound rating in accordance with bldg. regulation requirement Part E

Denotes assumed floor joist span over



Harron Homes Limited
Colton House
Temple Point
Bullerthorpe Lane
Leeds
LS15 9JL
Tel: 0113 204 4670
Fax: 0113 204 4677
Web: www.harronhomes.co.uk

status: WORKING DRAWING


project: ASHBOURNE BRICK HOUSE TYPE

title: FIRST FLOOR LAYOUT

drawn: STA date: OCT 2015

checked: / scale @ A3: 1:50

job no: WD drg no: 83.00.02 -

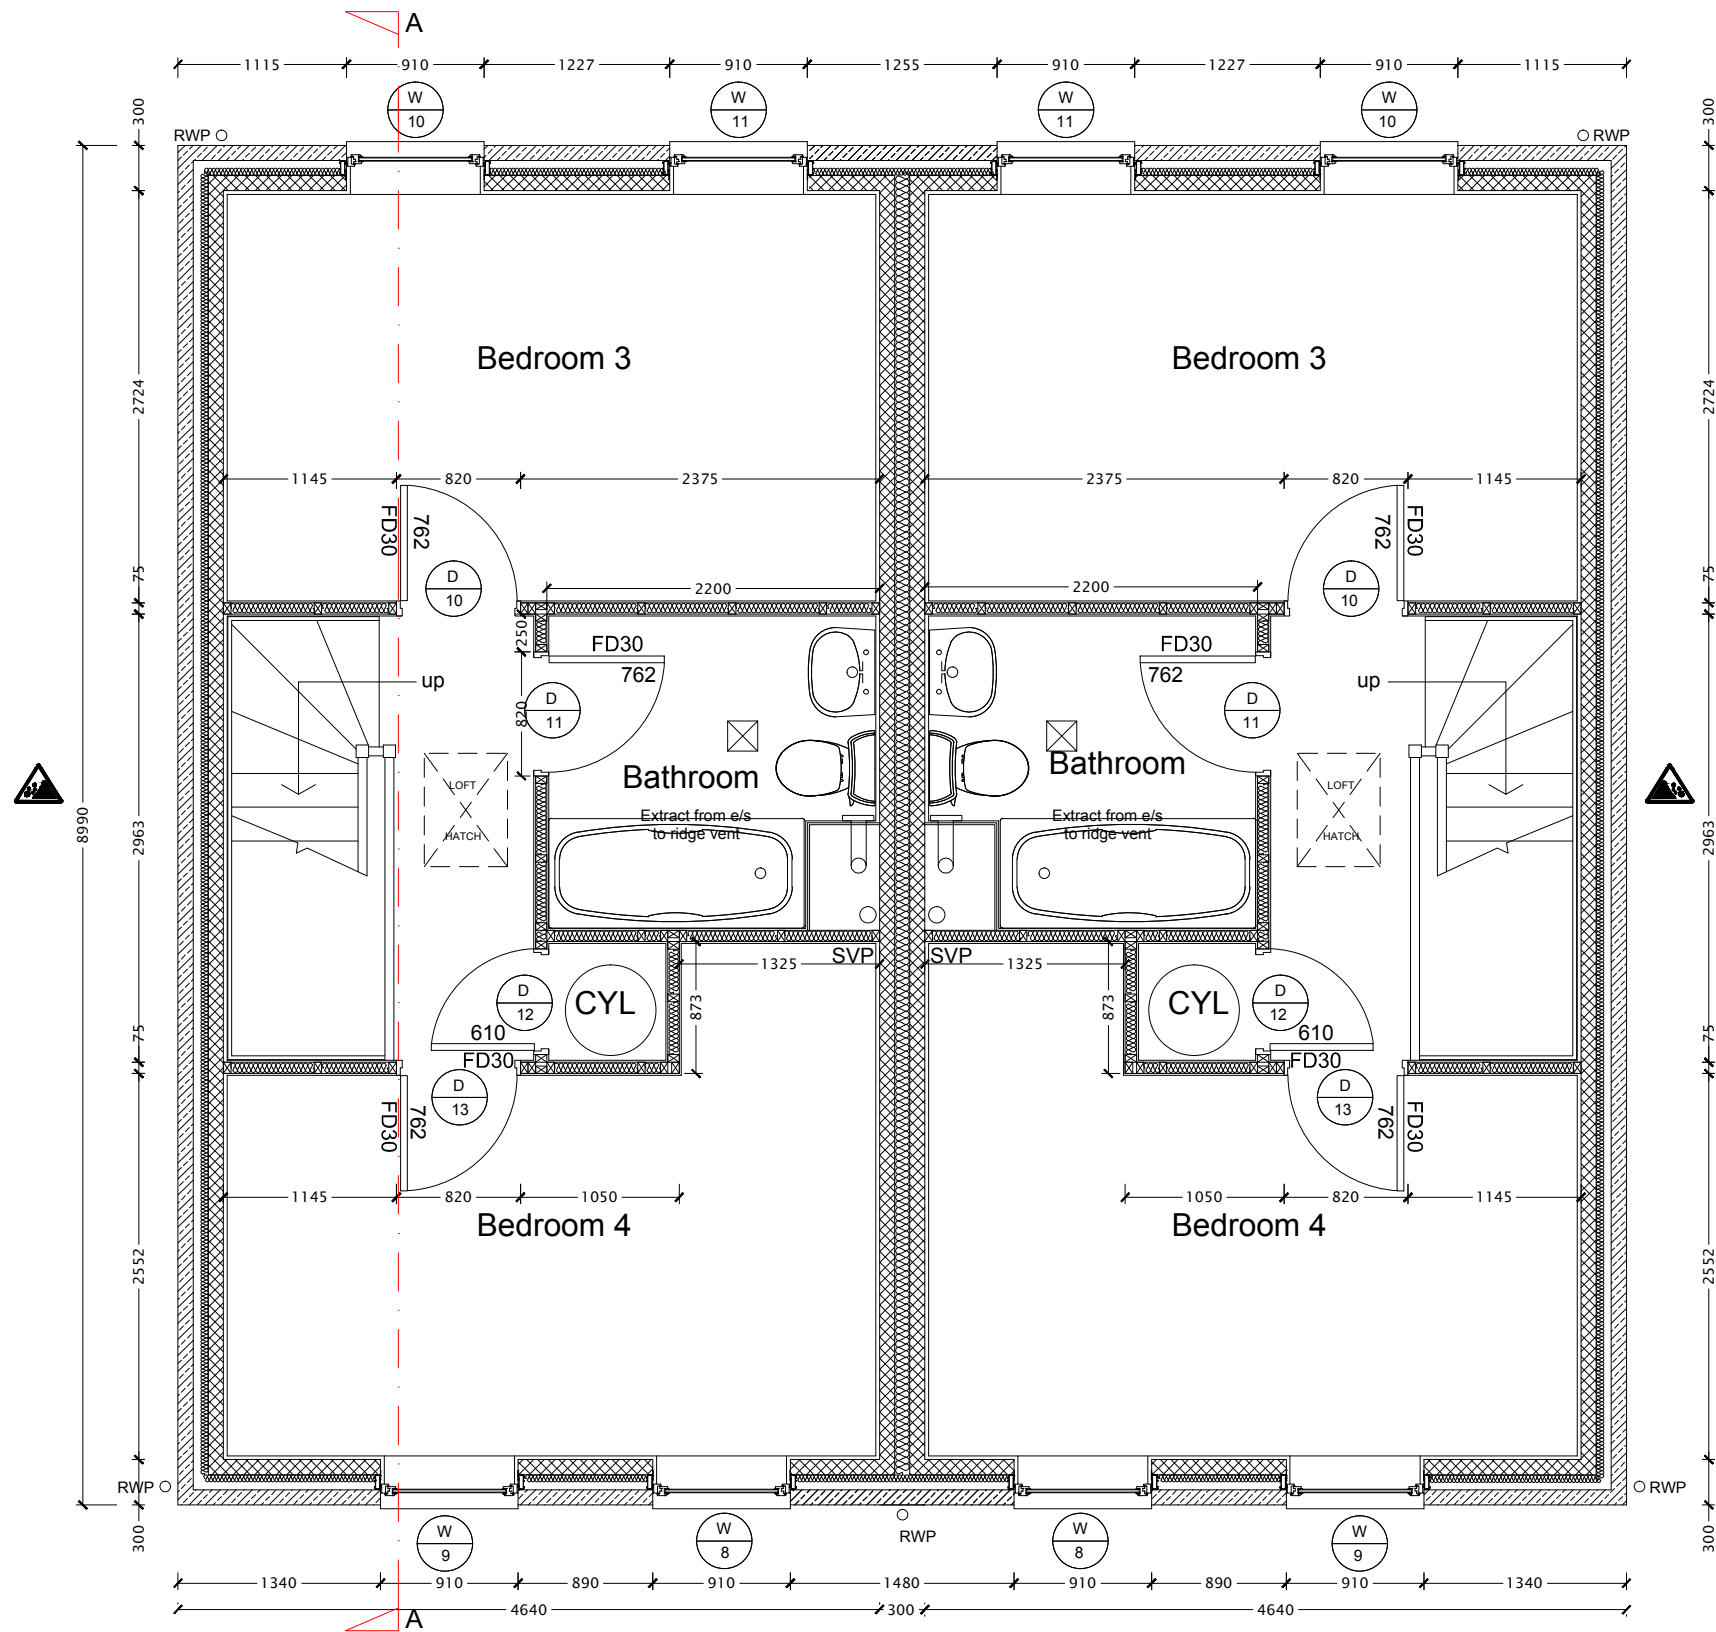

Partition shown thus to have 40 db sound rating in accordance with bldg. regulation requirement Part E

Denotes assumed floor joist span over

Ashbourne

SECOND FLOOR PLAN


KEY				
OG	denotes obscure glazing		Falls	Follow site fall prevention plan
	denotes escape window		Man Handling Steel and Lintel	Use mechanical equipment, two man lift and train in kinetic handling.
MJ	denotes movement joint in brickwork		Collapse of Gable	Temporary propping.

Harron Homes Limited
Colton House
Temple Point
Bullerthorpe Lane
Leeds
LS15 9JL

Tel: 0113 204 4670
Fax: 0113 204 4677
Web: www.harronhomes.co.uk

status:	WORKING DRAWING		
project:	ASHBOURNE BRICK HOUSE TYPE		
title:	SECOND FLOOR LAYOUT		
drawn:	STA	date:	OCT 2015
checked:	/	scale	@ A3:1:50
job no:	WD	drg no:	83.00.03 -

ALL DIMENSIONS TO BE CHECKED ON SITE. NO DIMENSIONS TO BE SCALED FROM THIS DRAWING. ANY DISCREPANCIES, AMBIGUITIES AND/OR OMISSIONS BETWEEN THIS DRAWING AND INFORMATION GIVEN ELSEWHERE MUST BE REPORTED TO THIS OFFICE AND CLARIFICATION SOUGHT BEFORE PROCEEDING

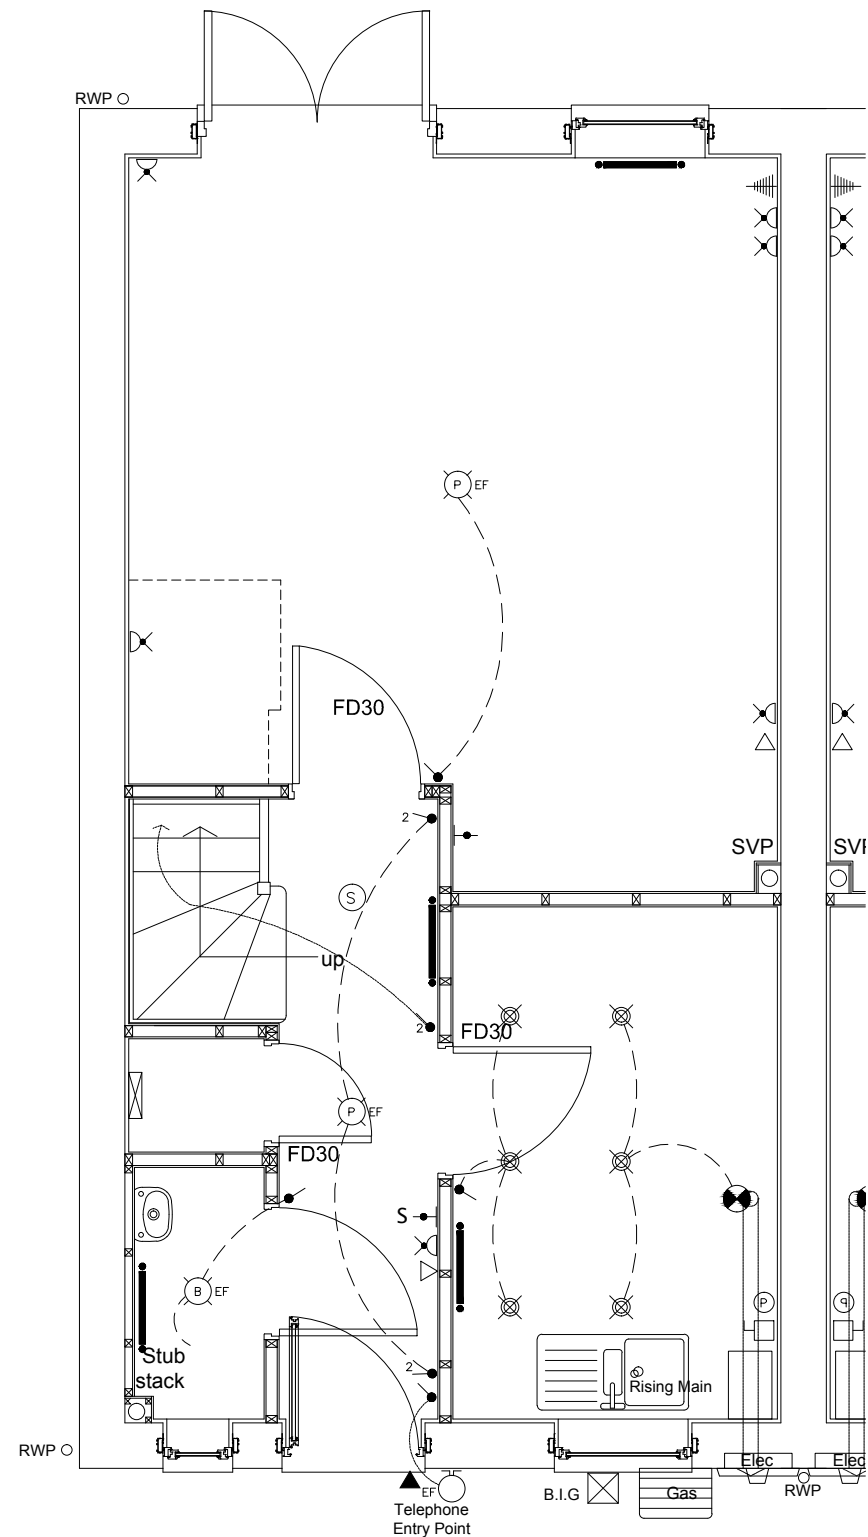

Ashbourne

GROUND FLOOR PLAN

Symbols

- Lighting switch
- 2 way lighting switch
- Grid switch (number of modules)
- Single 13A switched socket outlet at 450mm a.f.l.
- Twin 13A switched socket outlet at 450mm a.f.l.
- Single 13A switched socket outlet above work surface
- Twin 13A switched socket outlet above work surface
- Gas / electricity meters
- Gas point
- Stop tap
- Smoke detector
- TV aerial point
- Sensor
- Thermostat
- Immersion heater
- Boiler programmer
- Telephone entry point
- Telephone point
- Extract fan
- Luminaire under wall unit
- External wall mounted energy efficient luminaire
- Consumer unit
- Switched fused spur unit
- Hob/oven control unit above worktop (with no socket outlet incorporated)
- Cooker tailplate (or unswitched socket outlet incorporated, fitted above worktop level)
- Radiator position (sizes to be confirmed)
- Pendant luminaire
- Pendant luminaire with energy efficient fitting
- Batten luminaire
- Batten luminaire with energy efficient fitting
- Downlighter
- IP rated fitting
- High level switched fused spur (Elevation)
- Boiler control (Elevation)
- One gang light switch (Elevation)
- Capped off gas pipe
- Cooker flex outlet plate
- Grid switch (Elevation)
- Single 13A Switched socket outlet (Elevation)
- Twin 13A Switched socket outlet (Elevation)

All sockets and switches to be positioned at a height between 450mm – 1200mm above floor level



Harron Homes Limited
Colton House
Temple Point
Bullerthorpe Lane
Leeds
LS15 9JL
Tel: 0113 204 4670
Fax: 0113 204 4677
Web: www.harronhomes.co.uk

status: WORKING DRAWING


project: ASHBOURNE BRICK HOUSE TYPE

title: GROUND FLOOR SERVICES LAYOUT

drawn: STA date: OCT 2015

checked: / scale @ A3: 1:50

job no: WD drg no: 83.00.04 -

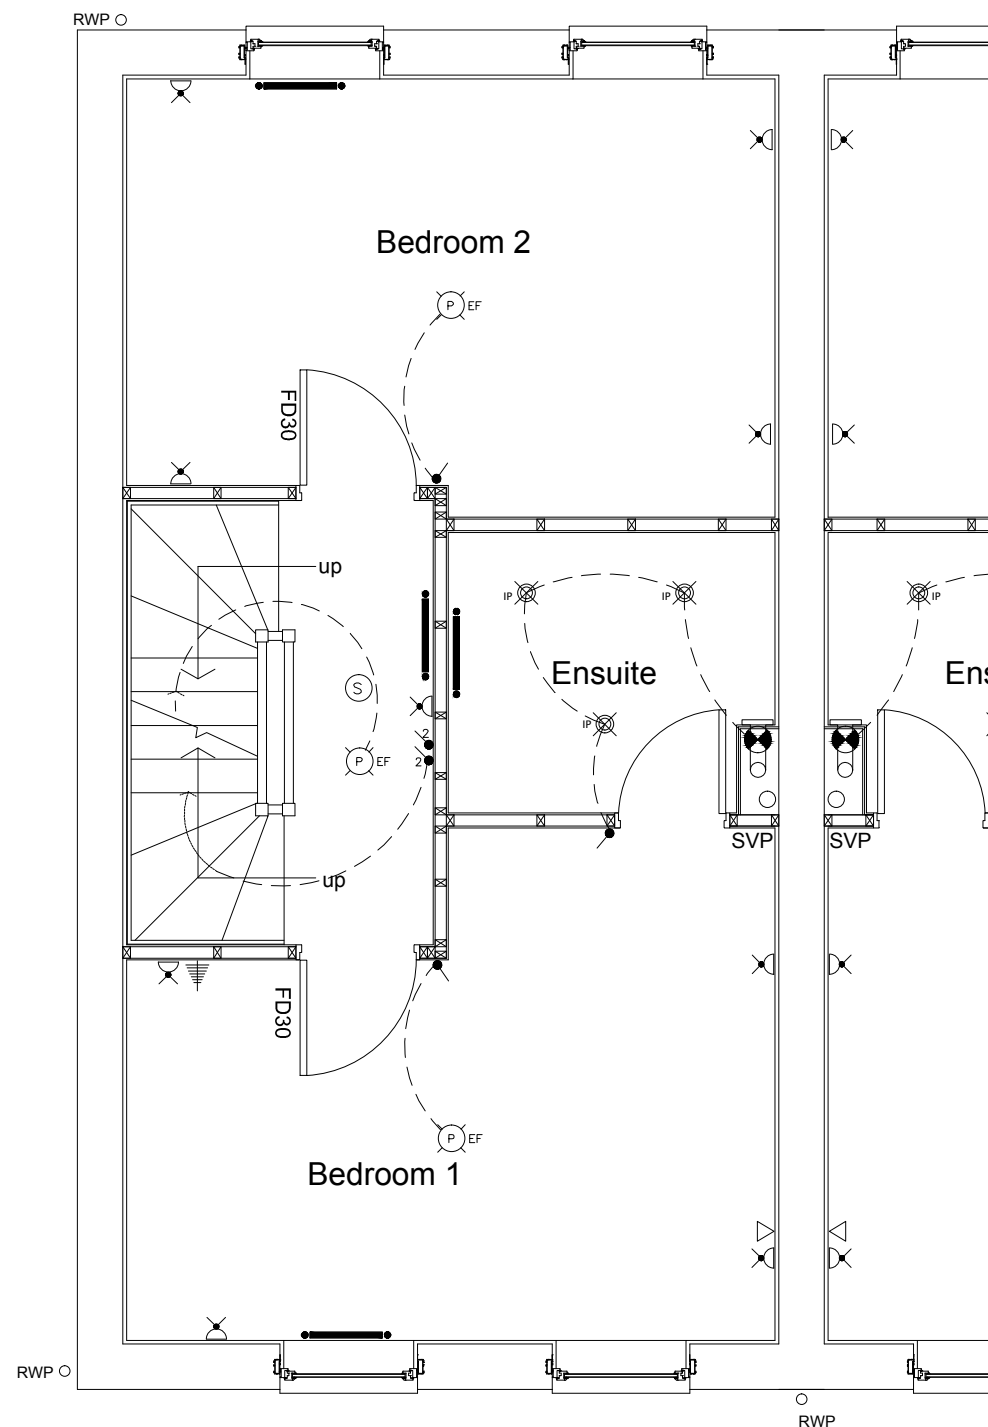

Ashbourne

FIRST FLOOR PLAN

Symbols

- Lighting switch
- 2 way lighting switch
- Grid switch (number of modules)
- Single 13A switched socket outlet at 450mm a.f.l.
- Twin 13A switched socket outlet at 450mm a.f.l.
- Single 13A switched socket outlet above work surface
- Twin 13A switched socket outlet above work surface
- Gas / electricity meters
- Gas point
- Stop tap
- Smoke detector
- TV aerial point
- Sensor
- Thermostat
- Immersion heater
- Boiler programmer
- Telephone entry point
- Telephone point
- Extract fan
- Luminaire under wall unit
- External wall mounted energy efficient luminaire
- Consumer unit
- Switched fused spur unit
- Hob/oven control unit above worktop (with no socket outlet incorporated)
- Cooker tailplate (or unswitched socket outlet incorporated, fitted above worktop level)
- Radiator position (sizes to be confirmed)
- Pendant luminaire
- Pendant luminaire with energy efficient fitting
- Batten luminaire
- Batten luminaire with energy efficient fitting
- Downlighter
- IP rated fitting
- High level switched fused spur (Elevation)
- Boiler control (Elevation)
- One gang light switch (Elevation)
- Capped off gas pipe
- Cooker flex outlet plate
- Grid switch (Elevation)
- Single 13A Switched socket outlet (Elevation)
- Twin 13A Switched socket outlet (Elevation)

All sockets and switches to be positioned at a height between 450mm – 1200mm above floor level



Harron Homes Limited
Colton House
Temple Point
Bullerthorpe Lane
Leeds
LS15 9JL
Tel: 0113 204 4670
Fax: 0113 204 4677
Web: www.harronhomes.co.uk

status: **WORKING DRAWING**


project: **ASHBOURNE BRICK HOUSE TYPE**

title: **FIRST FLOOR SERVICES LAYOUT**

drawn: **STA** date: **OCT 2015**

checked: **/** scale **@ A3: 1:50**

job no: **WD** drg no: **83.00.05**

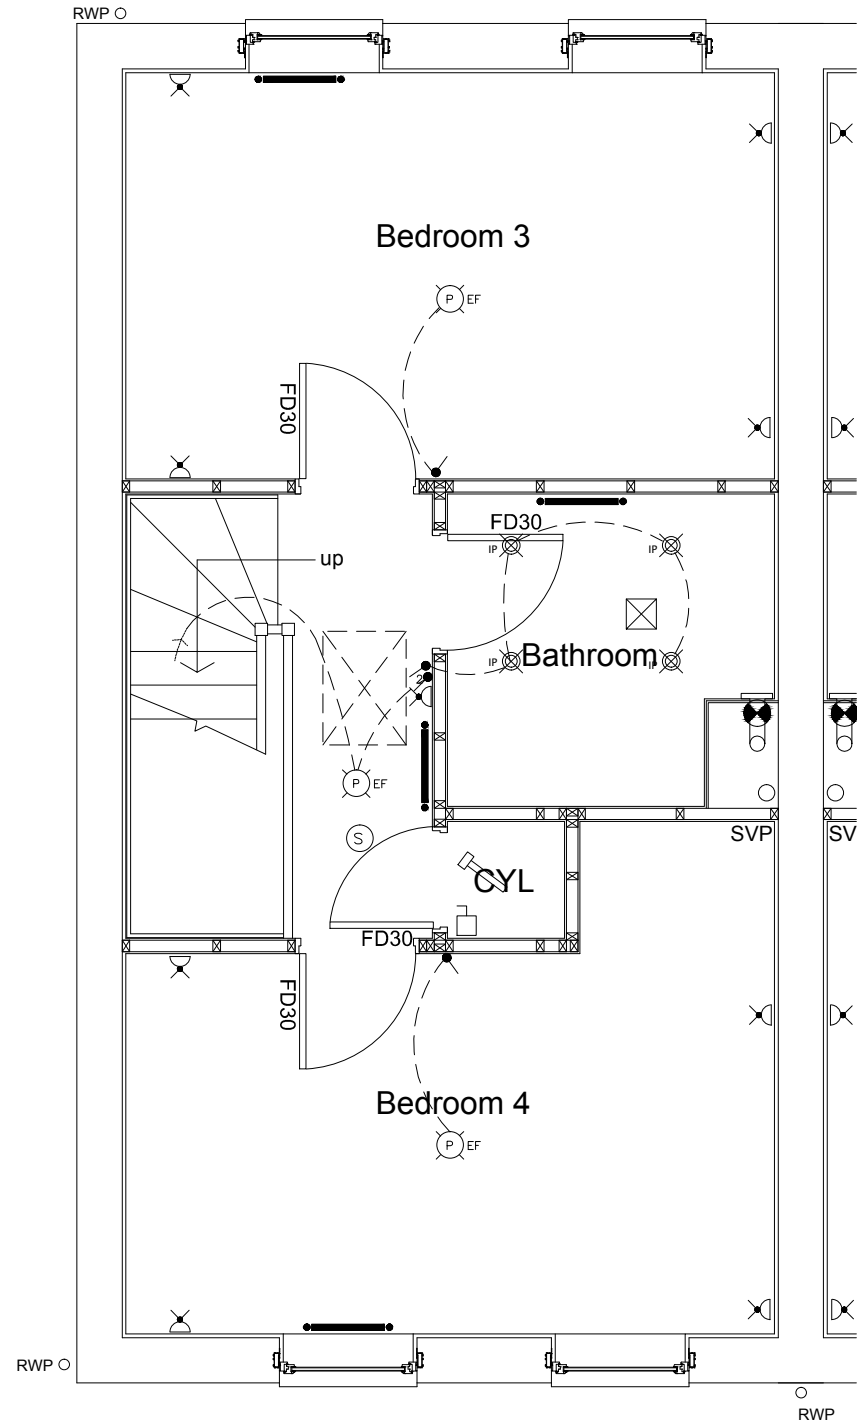

Ashbourne

SECOND FLOOR PLAN

Symbols

- Lighting switch
- 2 way lighting switch
- Grid switch (number of modules)
- Single 13A switched socket outlet at 450mm a.f.l.
- Twin 13A switched socket outlet at 450mm a.f.l.
- Single 13A switched socket outlet above work surface
- Twin 13A switched socket outlet above work surface
- Gas / electricity meters
- Gas point
- Stop tap
- Smoke detector
- TV aerial point
- Sensor
- Thermostat
- Immersion heater
- Boiler programmer
- Telephone entry point
- Telephone point
- Extract fan
- Luminaire under wall unit
- External wall mounted energy efficient luminaire
- Consumer unit
- Switched fused spur unit
- Hob/oven control unit above worktop (with no socket outlet incorporated)
- Cooker tailplate (or unswitched socket outlet incorporated, fitted above worktop level)
- Radiator position (sizes to be confirmed)
- Pendant luminaire
- Pendant luminaire with energy efficient fitting
- Batten luminaire
- Batten luminaire with energy efficient fitting
- Downlighter
- IP rated fitting
- High level switched fused spur (Elevation)
- Boiler control (Elevation)
- One gang light switch (Elevation)
- Capped off gas pipe
- Cooker flex outlet plate
- Grid switch (Elevation)
- Single 13A Switched socket outlet (Elevation)
- Twin 13A Switched socket outlet (Elevation)

All sockets and switches to be positioned at a height between 450mm - 1200mm above floor level



Harron Homes Limited
Colton House
Temple Point
Bullerthorpe Lane
Leeds
LS15 9JL
Tel: 0113 204 4670
Fax: 0113 204 4677
Web: www.harronhomes.co.uk

status: WORKING DRAWING

project: ASHBOURNE BRICK HOUSE TYPE

title: SECOND FLOOR SERVICES LAYOUT

drawn: STA


date: OCT 2015

checked: /

scale @ A3: 1:50

job no: WD

drg no: 83.00.06 -

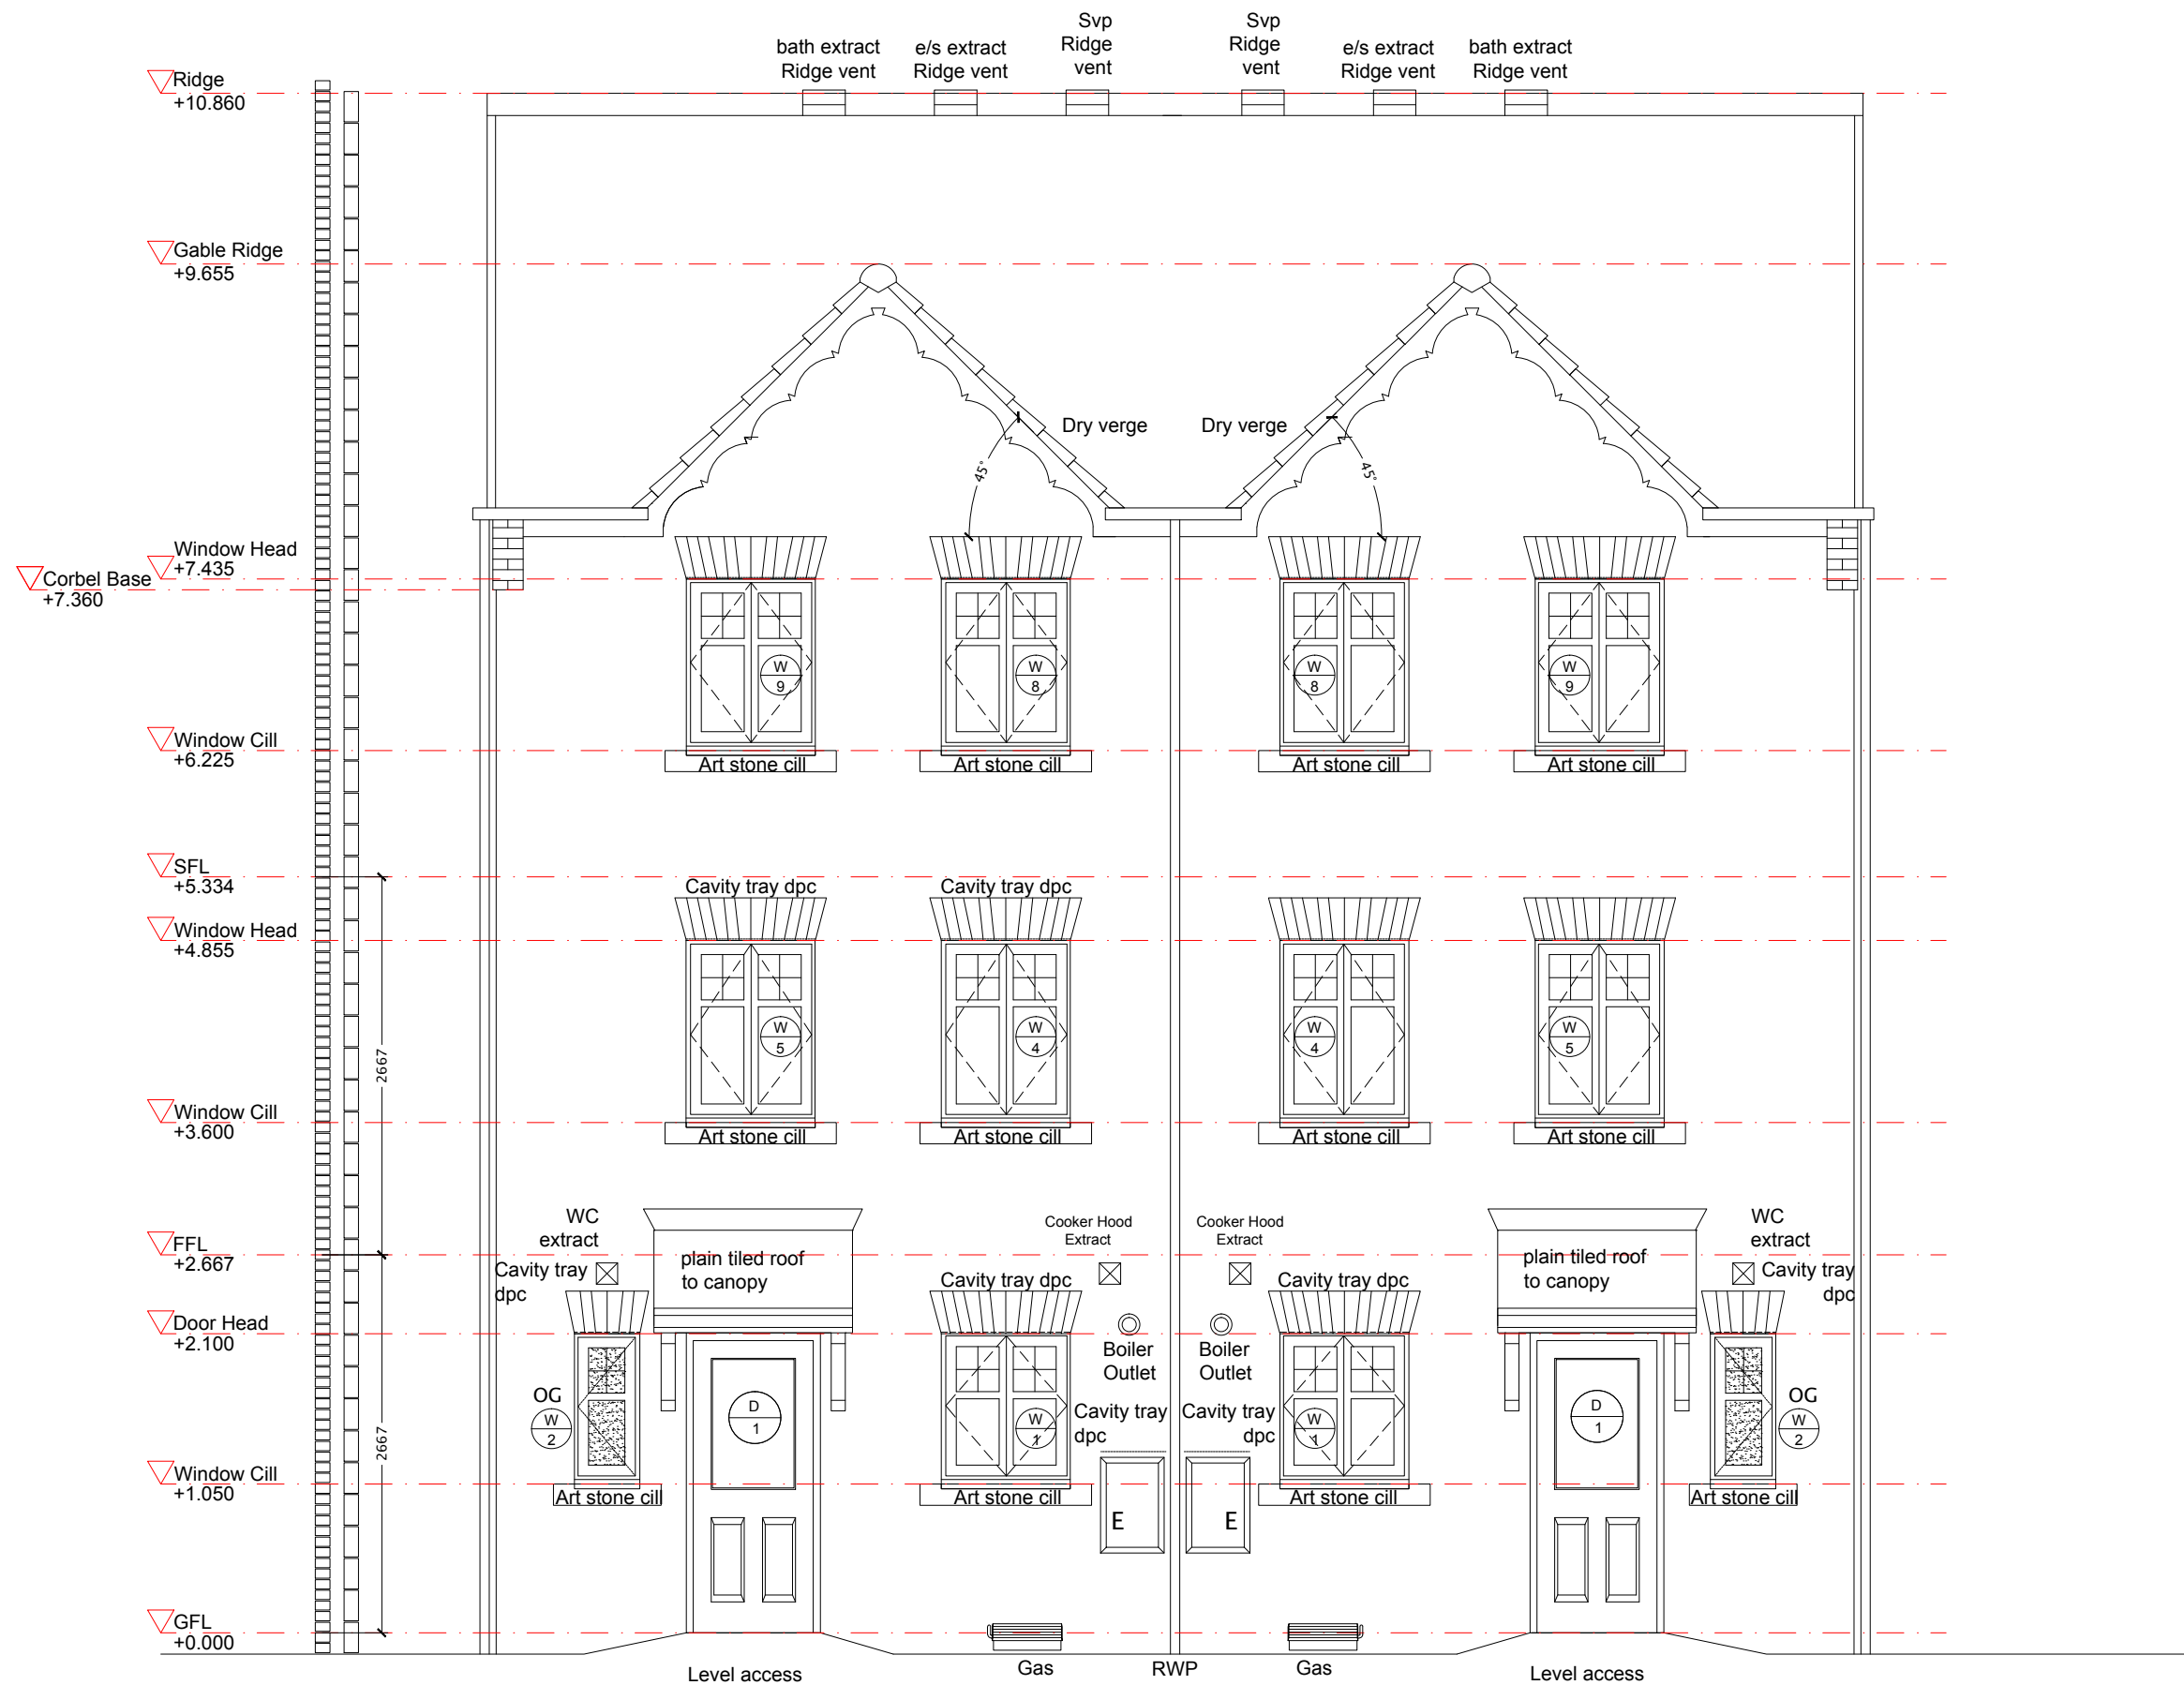

Ashbourne

FRONT ELEVATION

KEY			
OG	denotes obscure glazing		Falls
*	denotes escape window		Man Handling Steel and Lintel
MJ	denotes movement joint in brickwork		Collapse of Gable
			Follow site fall prevention plan
			Use mechanical equipment, two man lift and train in kinetic handling.
			Temporary propping.




Harron Homes Limited
Colton House
Temple Point
Bullerthorpe Lane
Leeds
LS15 9JL

Tel: 0113 204 4670
Fax: 0113 204 4677
Web: www.harronhomes.co.uk

status:	WORKING DRAWING
project:	ASHBOURNE BRICK HOUSE TYPE
title:	FRONT ELEVATION
drawn:	STA
checked:	/
job no:	WD
date:	OCT 2015
scale:	@ A3: 1:50
drg no:	83.00.07 -

ALL DIMENSIONS TO BE CHECKED ON SITE. NO DIMENSIONS TO BE SCALED FROM THIS DRAWING. ANY DISCREPANCIES, AMBIGUITIES AND/OR OMISSIONS BETWEEN THIS DRAWING AND INFORMATION GIVEN ELSEWHERE MUST BE REPORTED TO THIS OFFICE AND CLARIFICATION SOUGHT BEFORE PROCEEDING

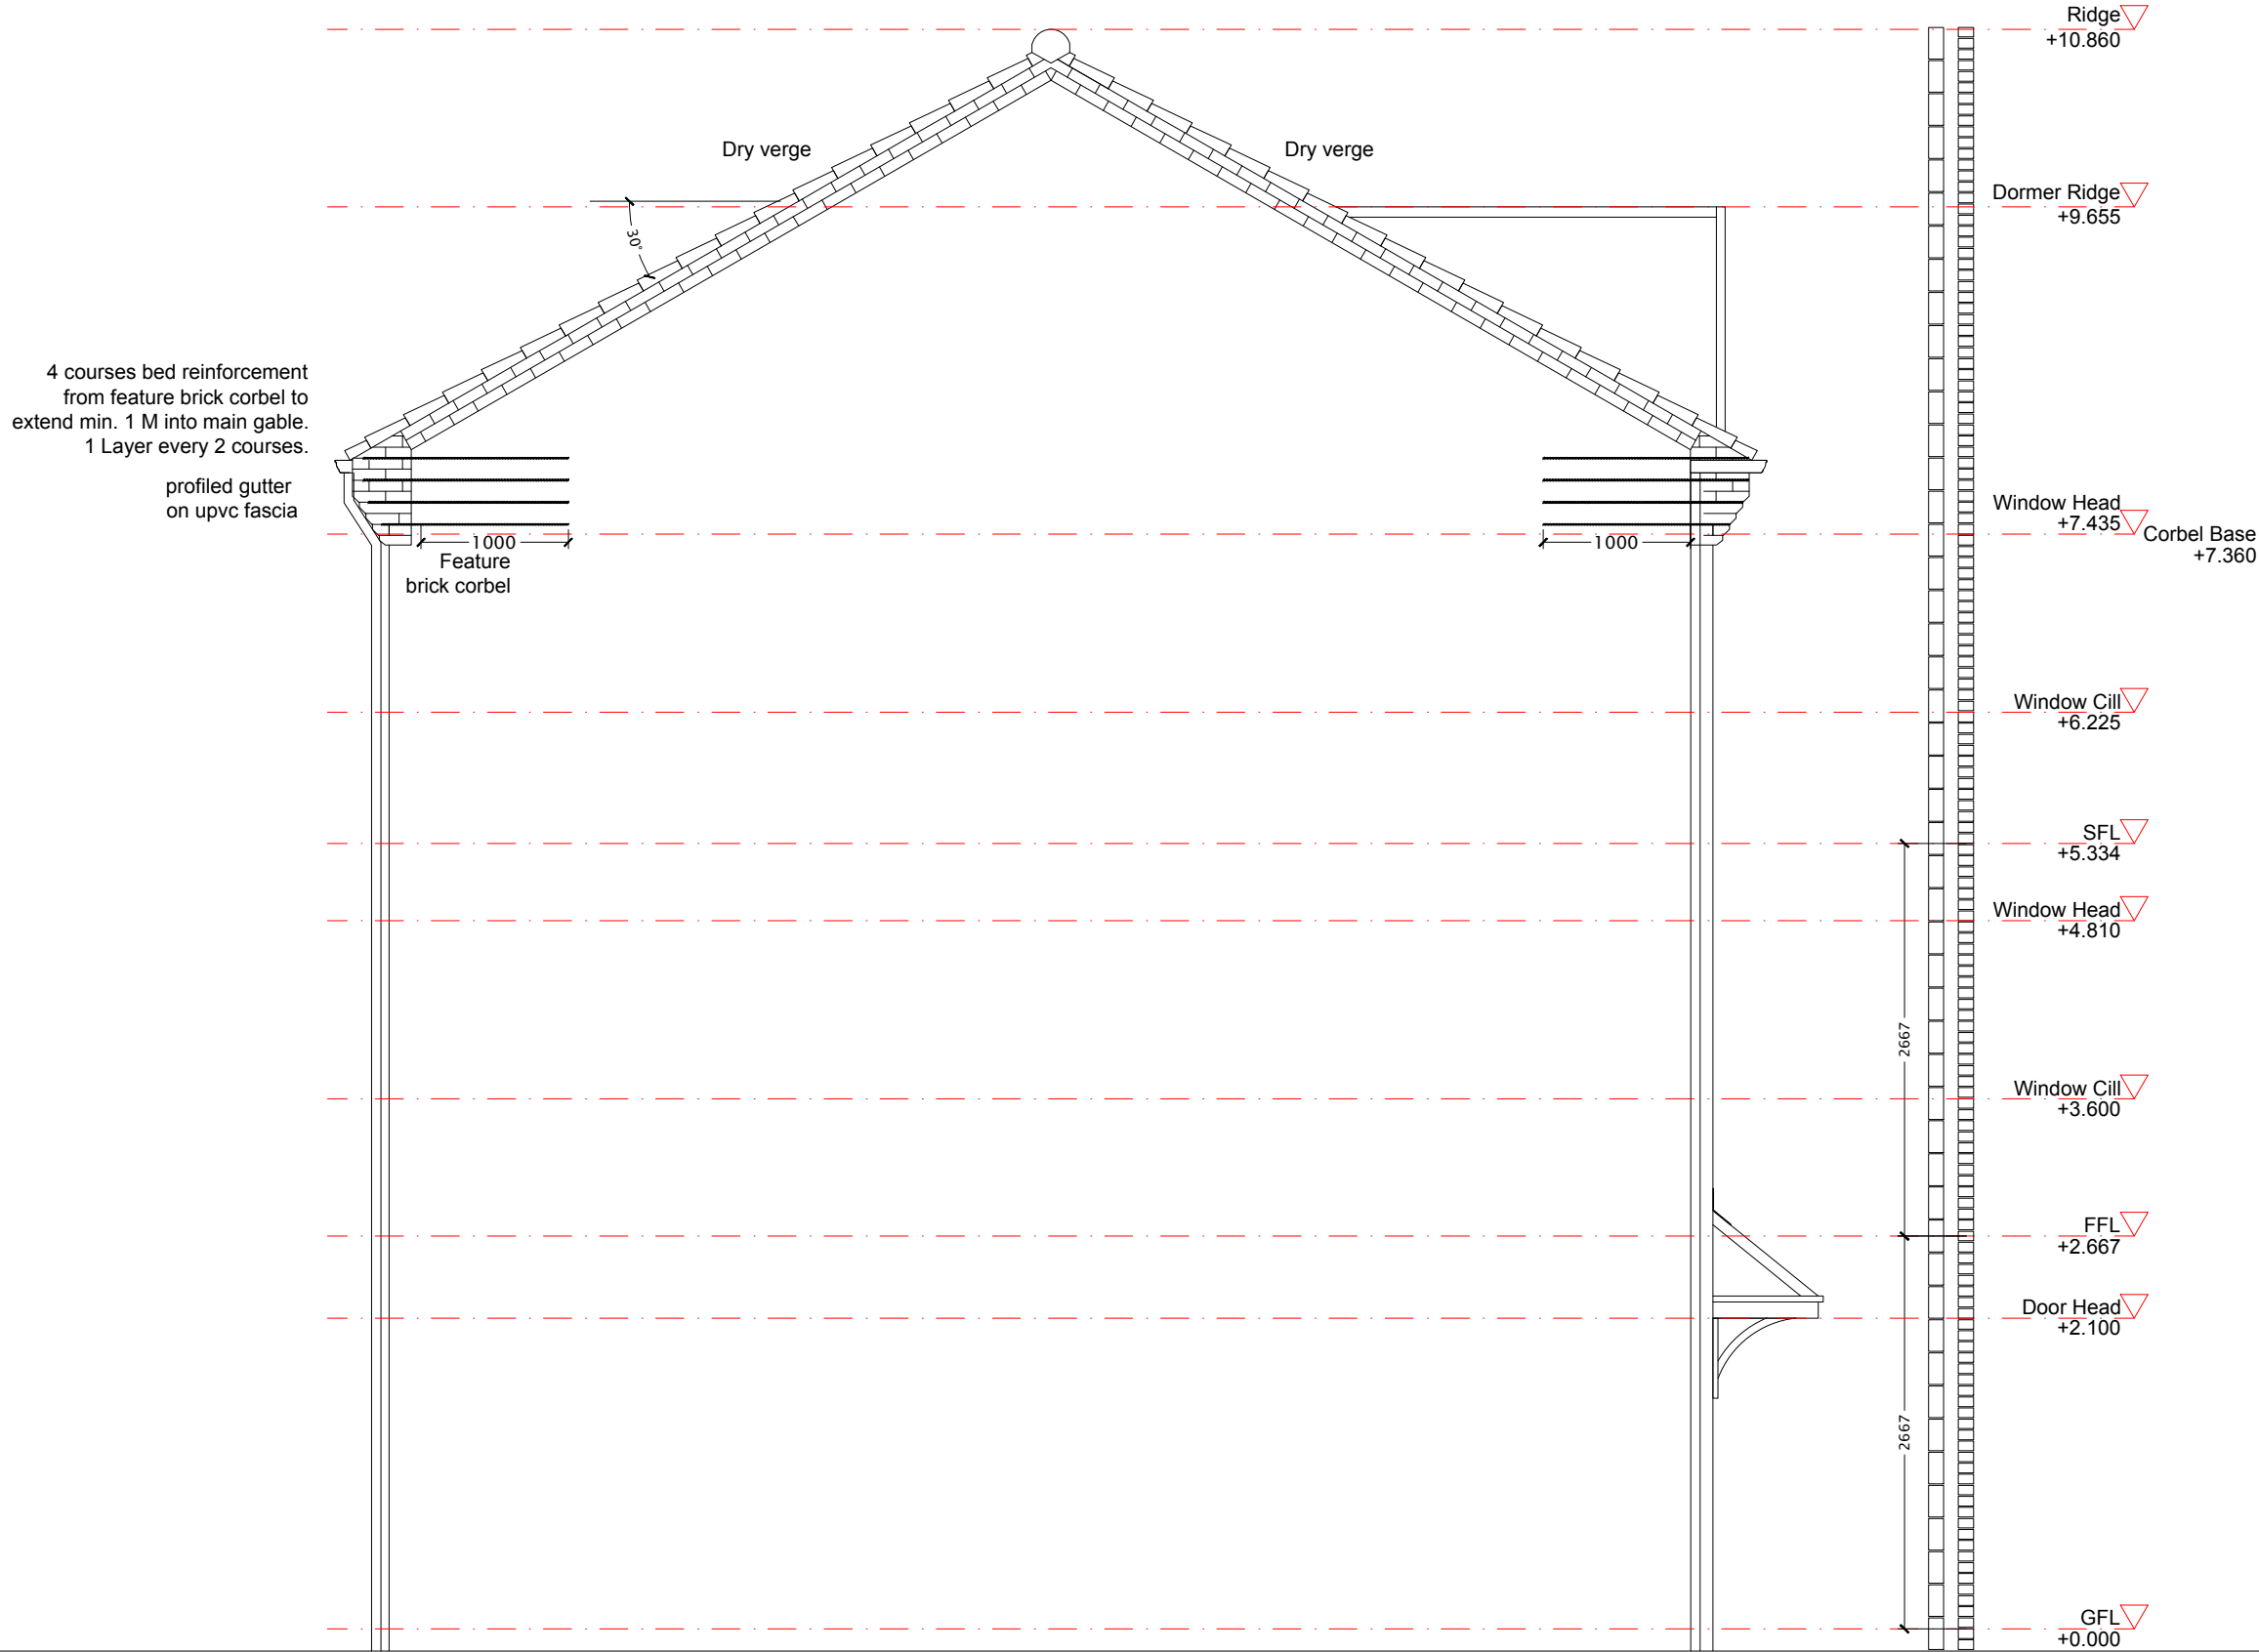

Ashbourne
SIDE ELEVATION 1

KEY			Falls	Follow site fall prevention plan
			Man Handling Steel and Lintel	Use mechanical equipment, two man lift and train in kinetic handling.
			Collapse of Gable	Temporary propping.
OG	denotes obscure glazing			
*	denotes escape window			
MJ	denotes movement joint in brickwork			



Harron Homes Limited
Colton House
Temple Point
Bullerthorpe Lane
Leeds
LS15 9JL

Tel: 0113 204 4670
Fax: 0113 204 4677
Web: www.harronhomes.co.uk

status: WORKING DRAWING


project: ASHBOURNE BRICK HOUSE TYPE

title: SIDE ELEVATION 1

drawn: STA date: OCT 2015

checked: / scale @ A3: 1:50

job no: WD drg no: 83.00.08 -

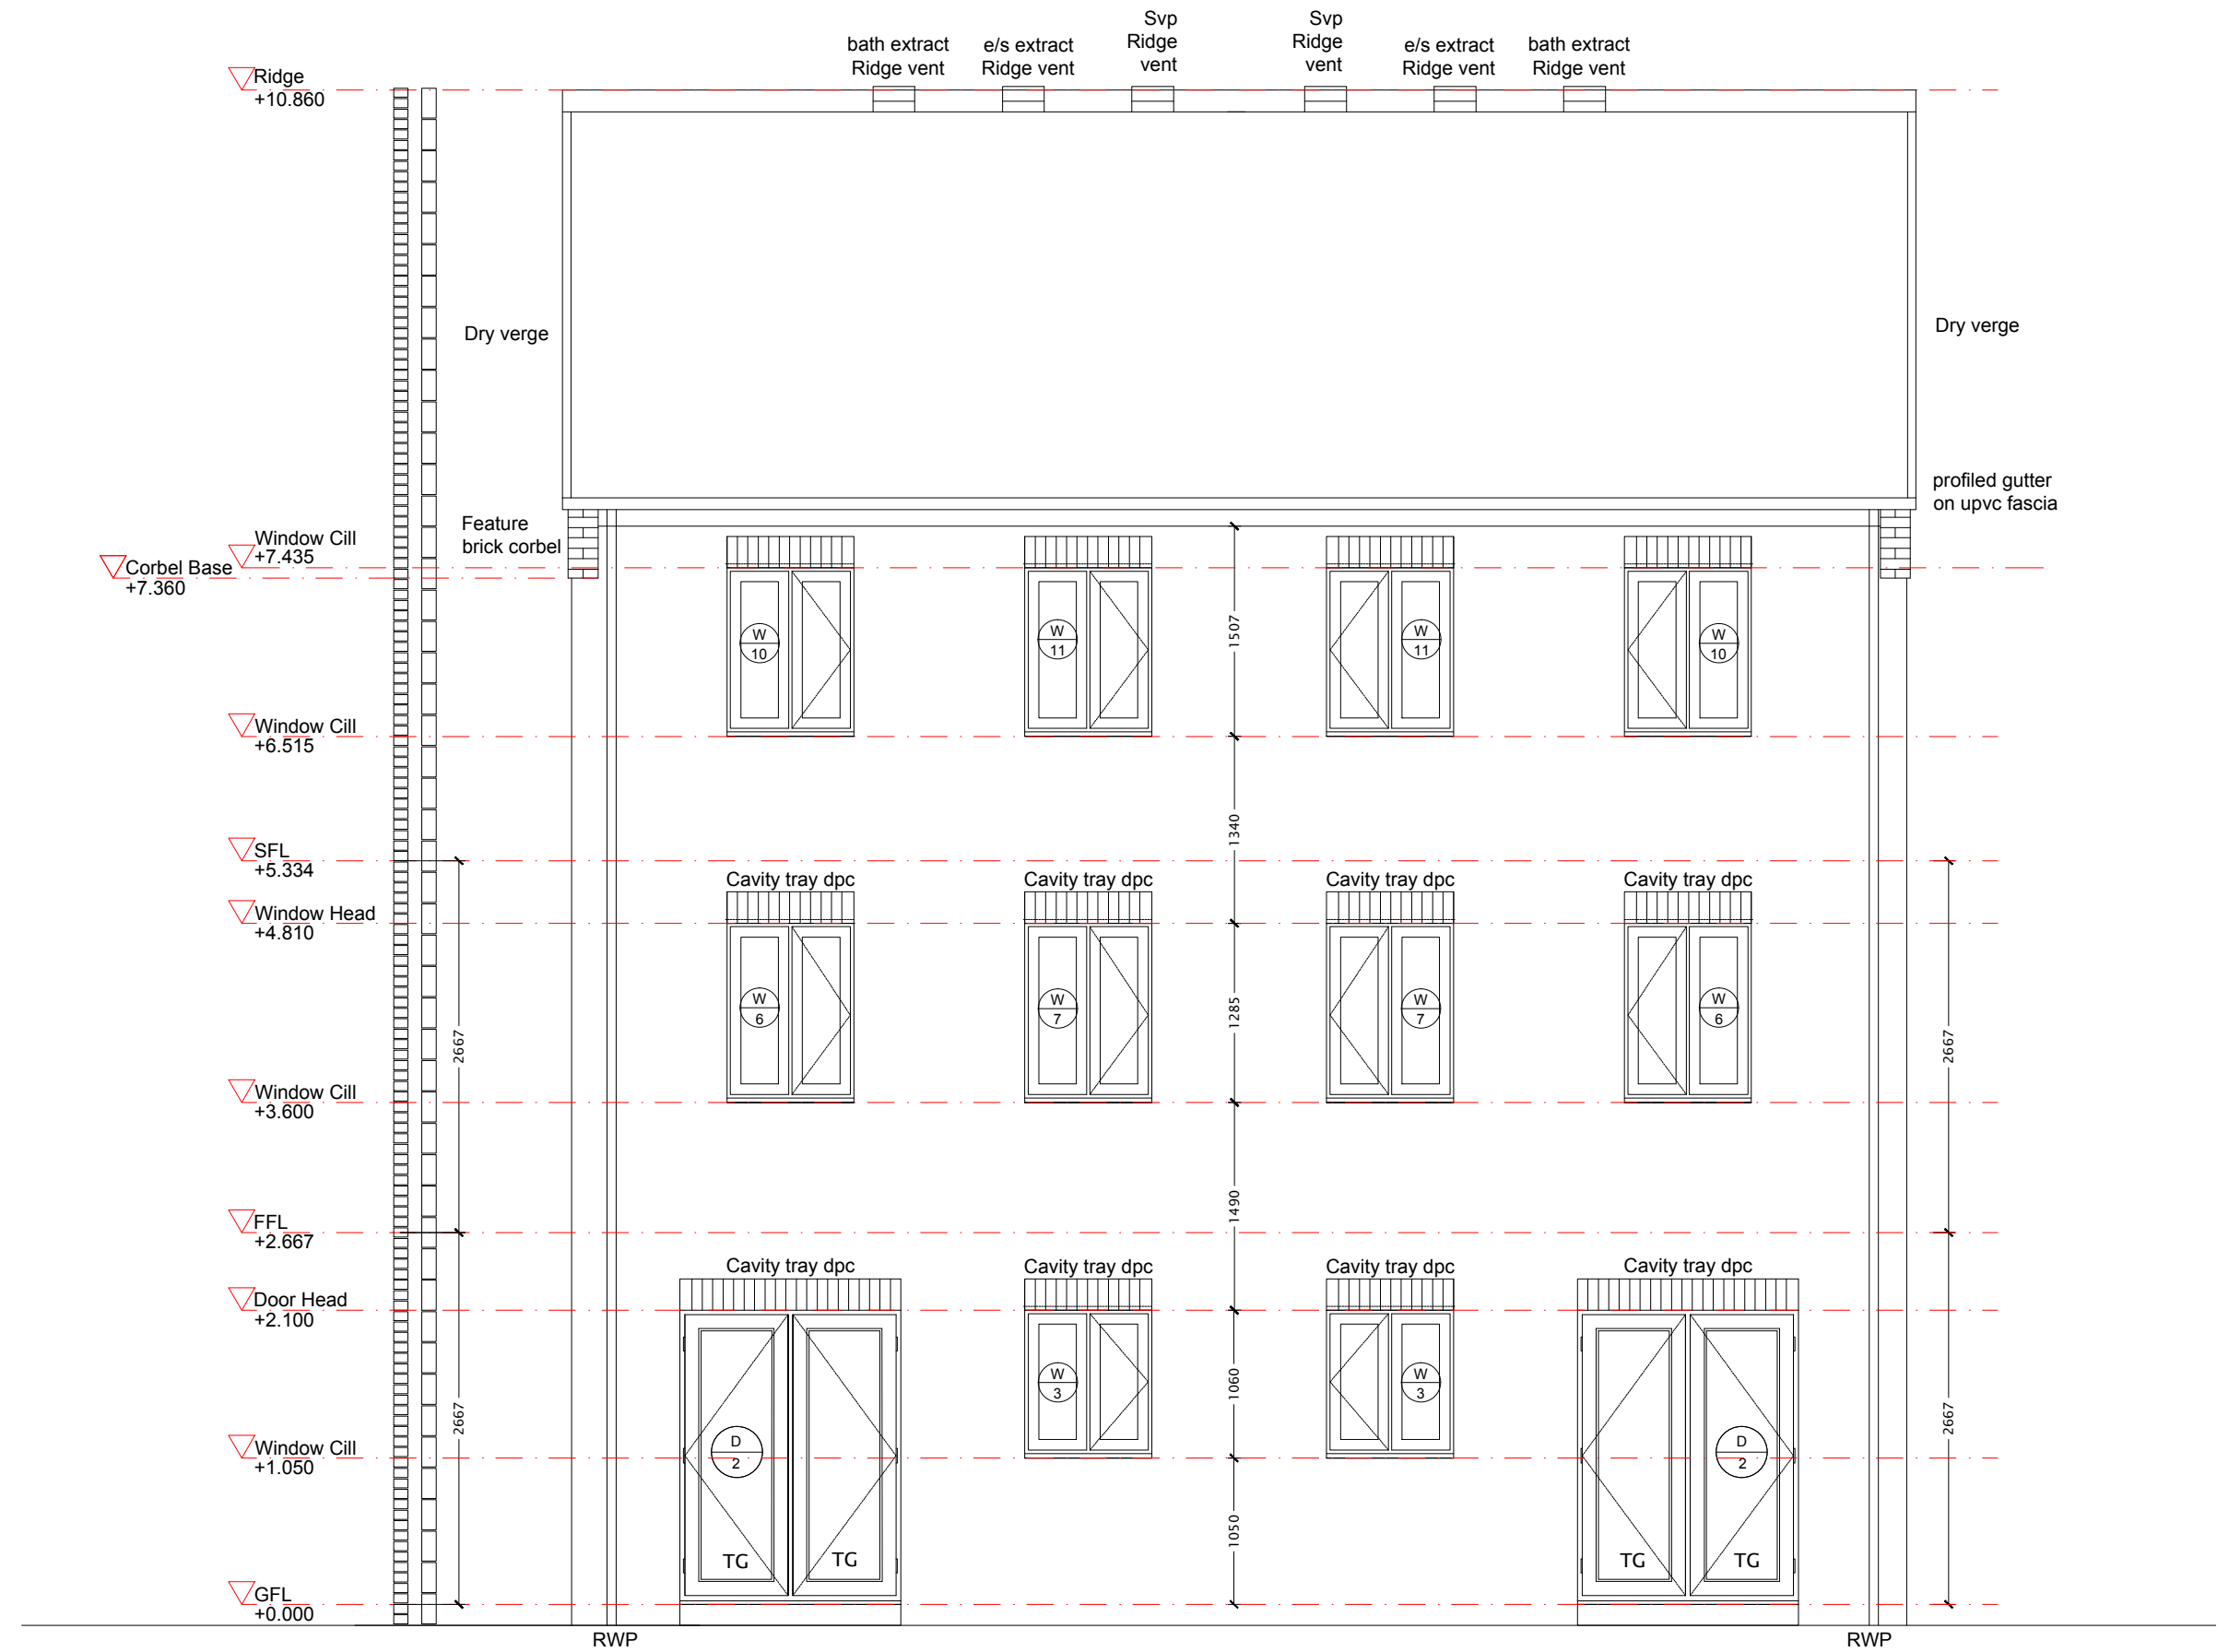

Ashbourne

REAR ELEVATION

KEY			
OG	denotes obscure glazing		Falls
	denotes escape window		Man Handling Steel and Lintel
MJ	denotes movement joint in brickwork		Collapse of Gable



Harron Homes Limited
Colton House
Temple Point
Bullerthorpe Lane
Leeds
LS15 9JL
Tel: 0113 204 4670
Fax: 0113 204 4677
Web: www.harronhomes.co.uk

status: WORKING DRAWING


project: ASHBOURNE BRICK HOUSE TYPE

title: REAR ELEVATION

drawn: STA date: OCT 2015

checked: / scale @ A3: 1:50

job no: WD drg no: 83.00.09 -

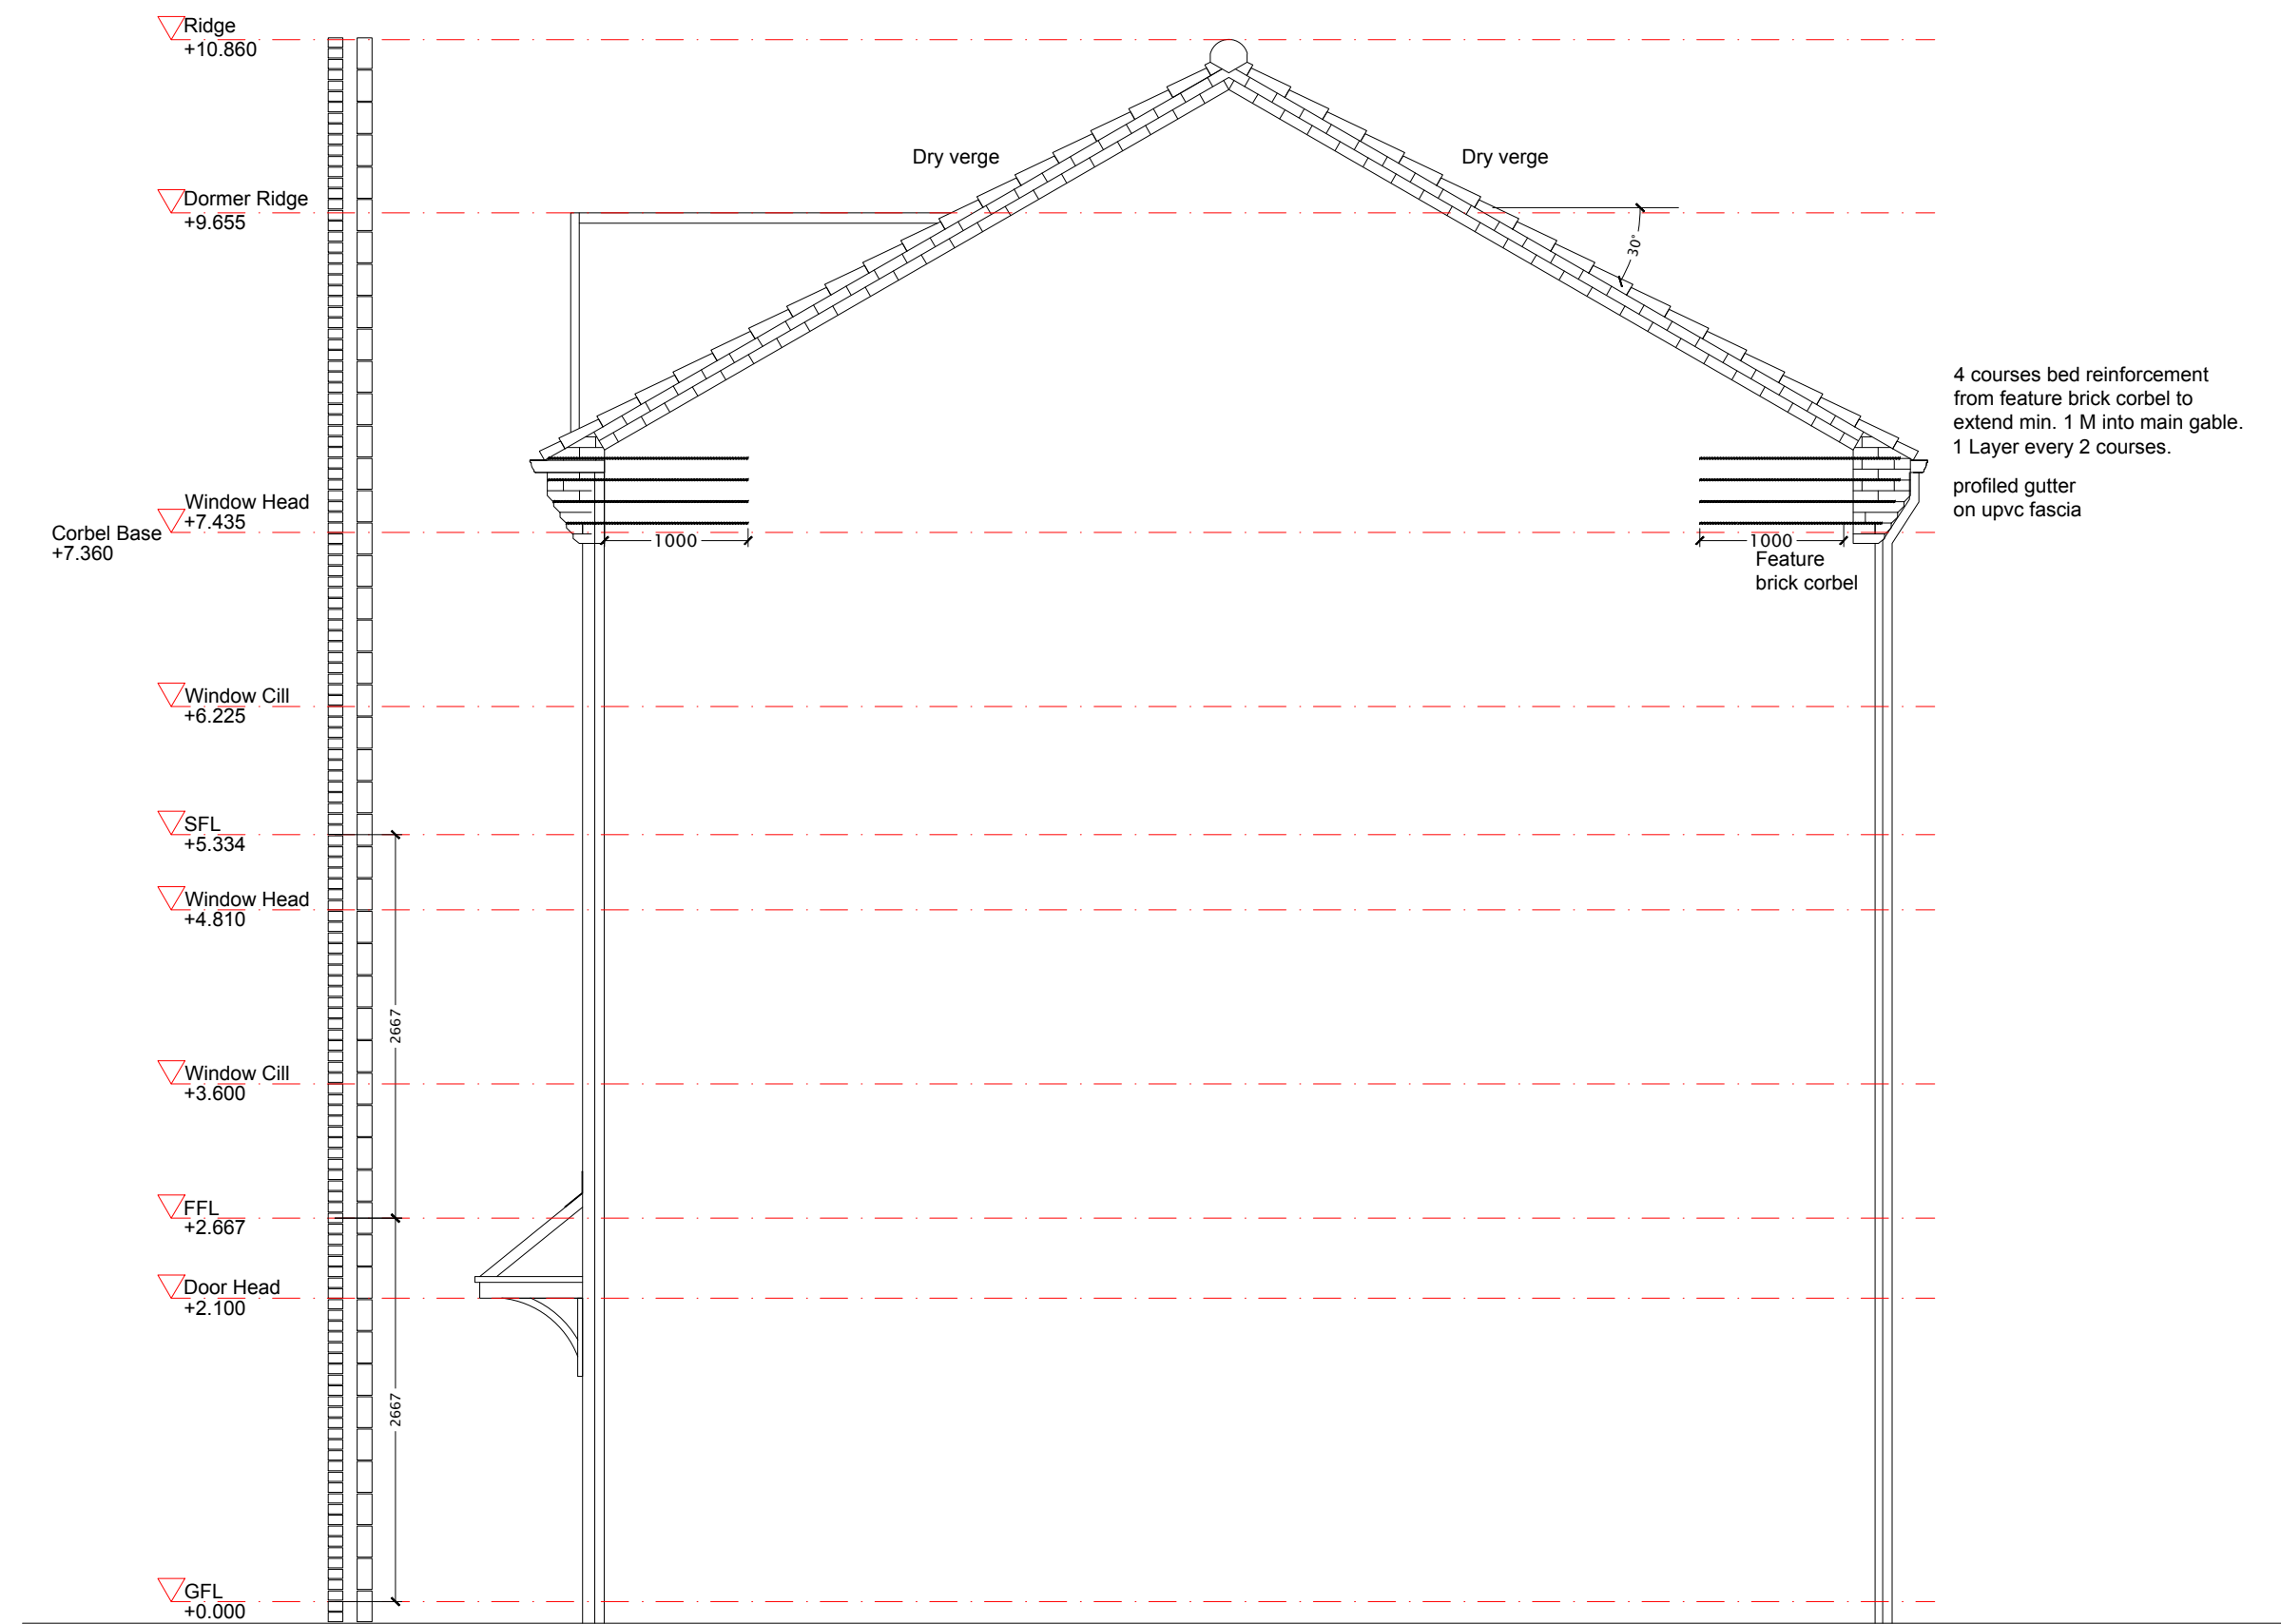

Ashbourne
SIDE ELEVATION 2

KEY	OG	denotes obscure glazing		Falls	Follow site fall prevention plan
				Man Handling Steel and Lintel	Use mechanical equipment, two man lift and train in kinetic handling.
				Collapse of Gable	Temporary propping.
MJ	*	denotes escape window			



Harron Homes Limited
Colton House
Temple Point
Bullerthorpe Lane
Leeds
LS15 9JL
Tel: 0113 204 4670
Fax: 0113 204 4677
Web: www.harronhomes.co.uk

status:	WORKING DRAWING		
project:	ASHBOURNE BRICK HOUSE TYPE		
title:	SIDE ELEVATION 2		
drawn:	STA	date:	OCT 2015
checked:	/	scale @	A3: 1:50
job no:	WD	drg no:	83.00.10 -

ALL DIMENSIONS TO BE CHECKED ON SITE. NO DIMENSIONS TO BE SCALED FROM THIS DRAWING. ANY DISCREPANCIES, AMBIGUITIES AND/OR OMISSIONS BETWEEN THIS DRAWING AND INFORMATION GIVEN ELSEWHERE MUST BE REPORTED TO THIS OFFICE AND CLARIFICATION SOUGHT BEFORE PROCEEDING