
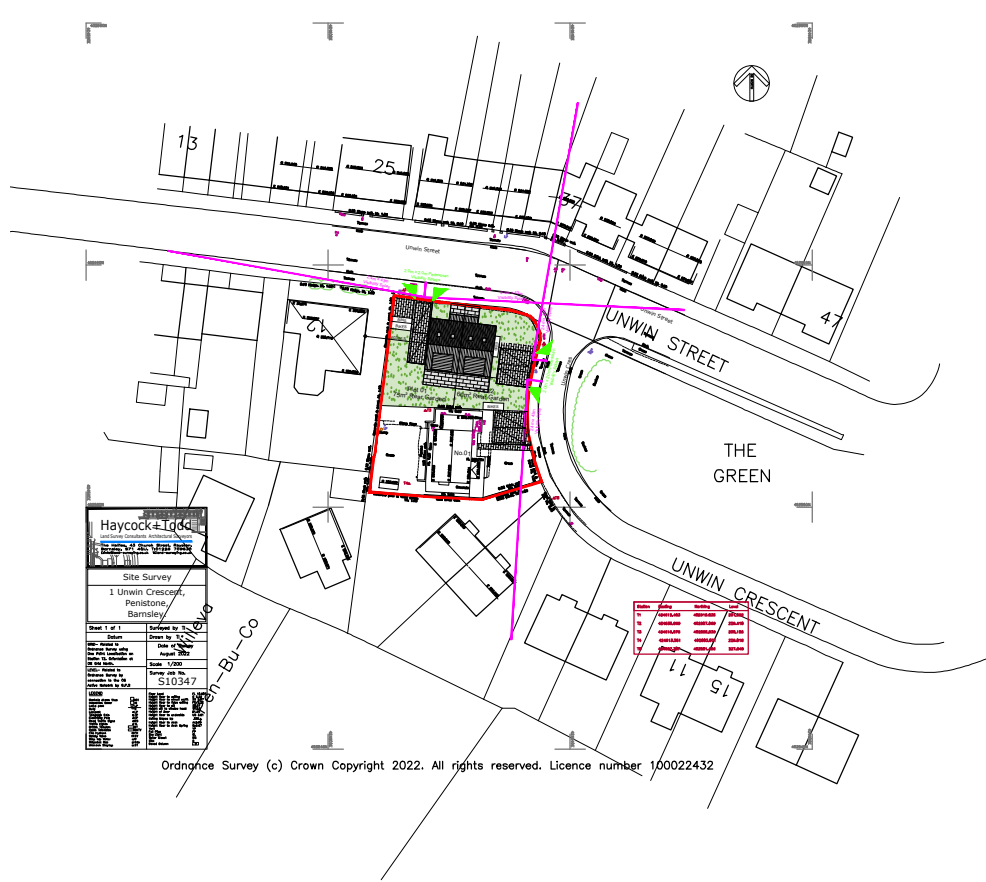


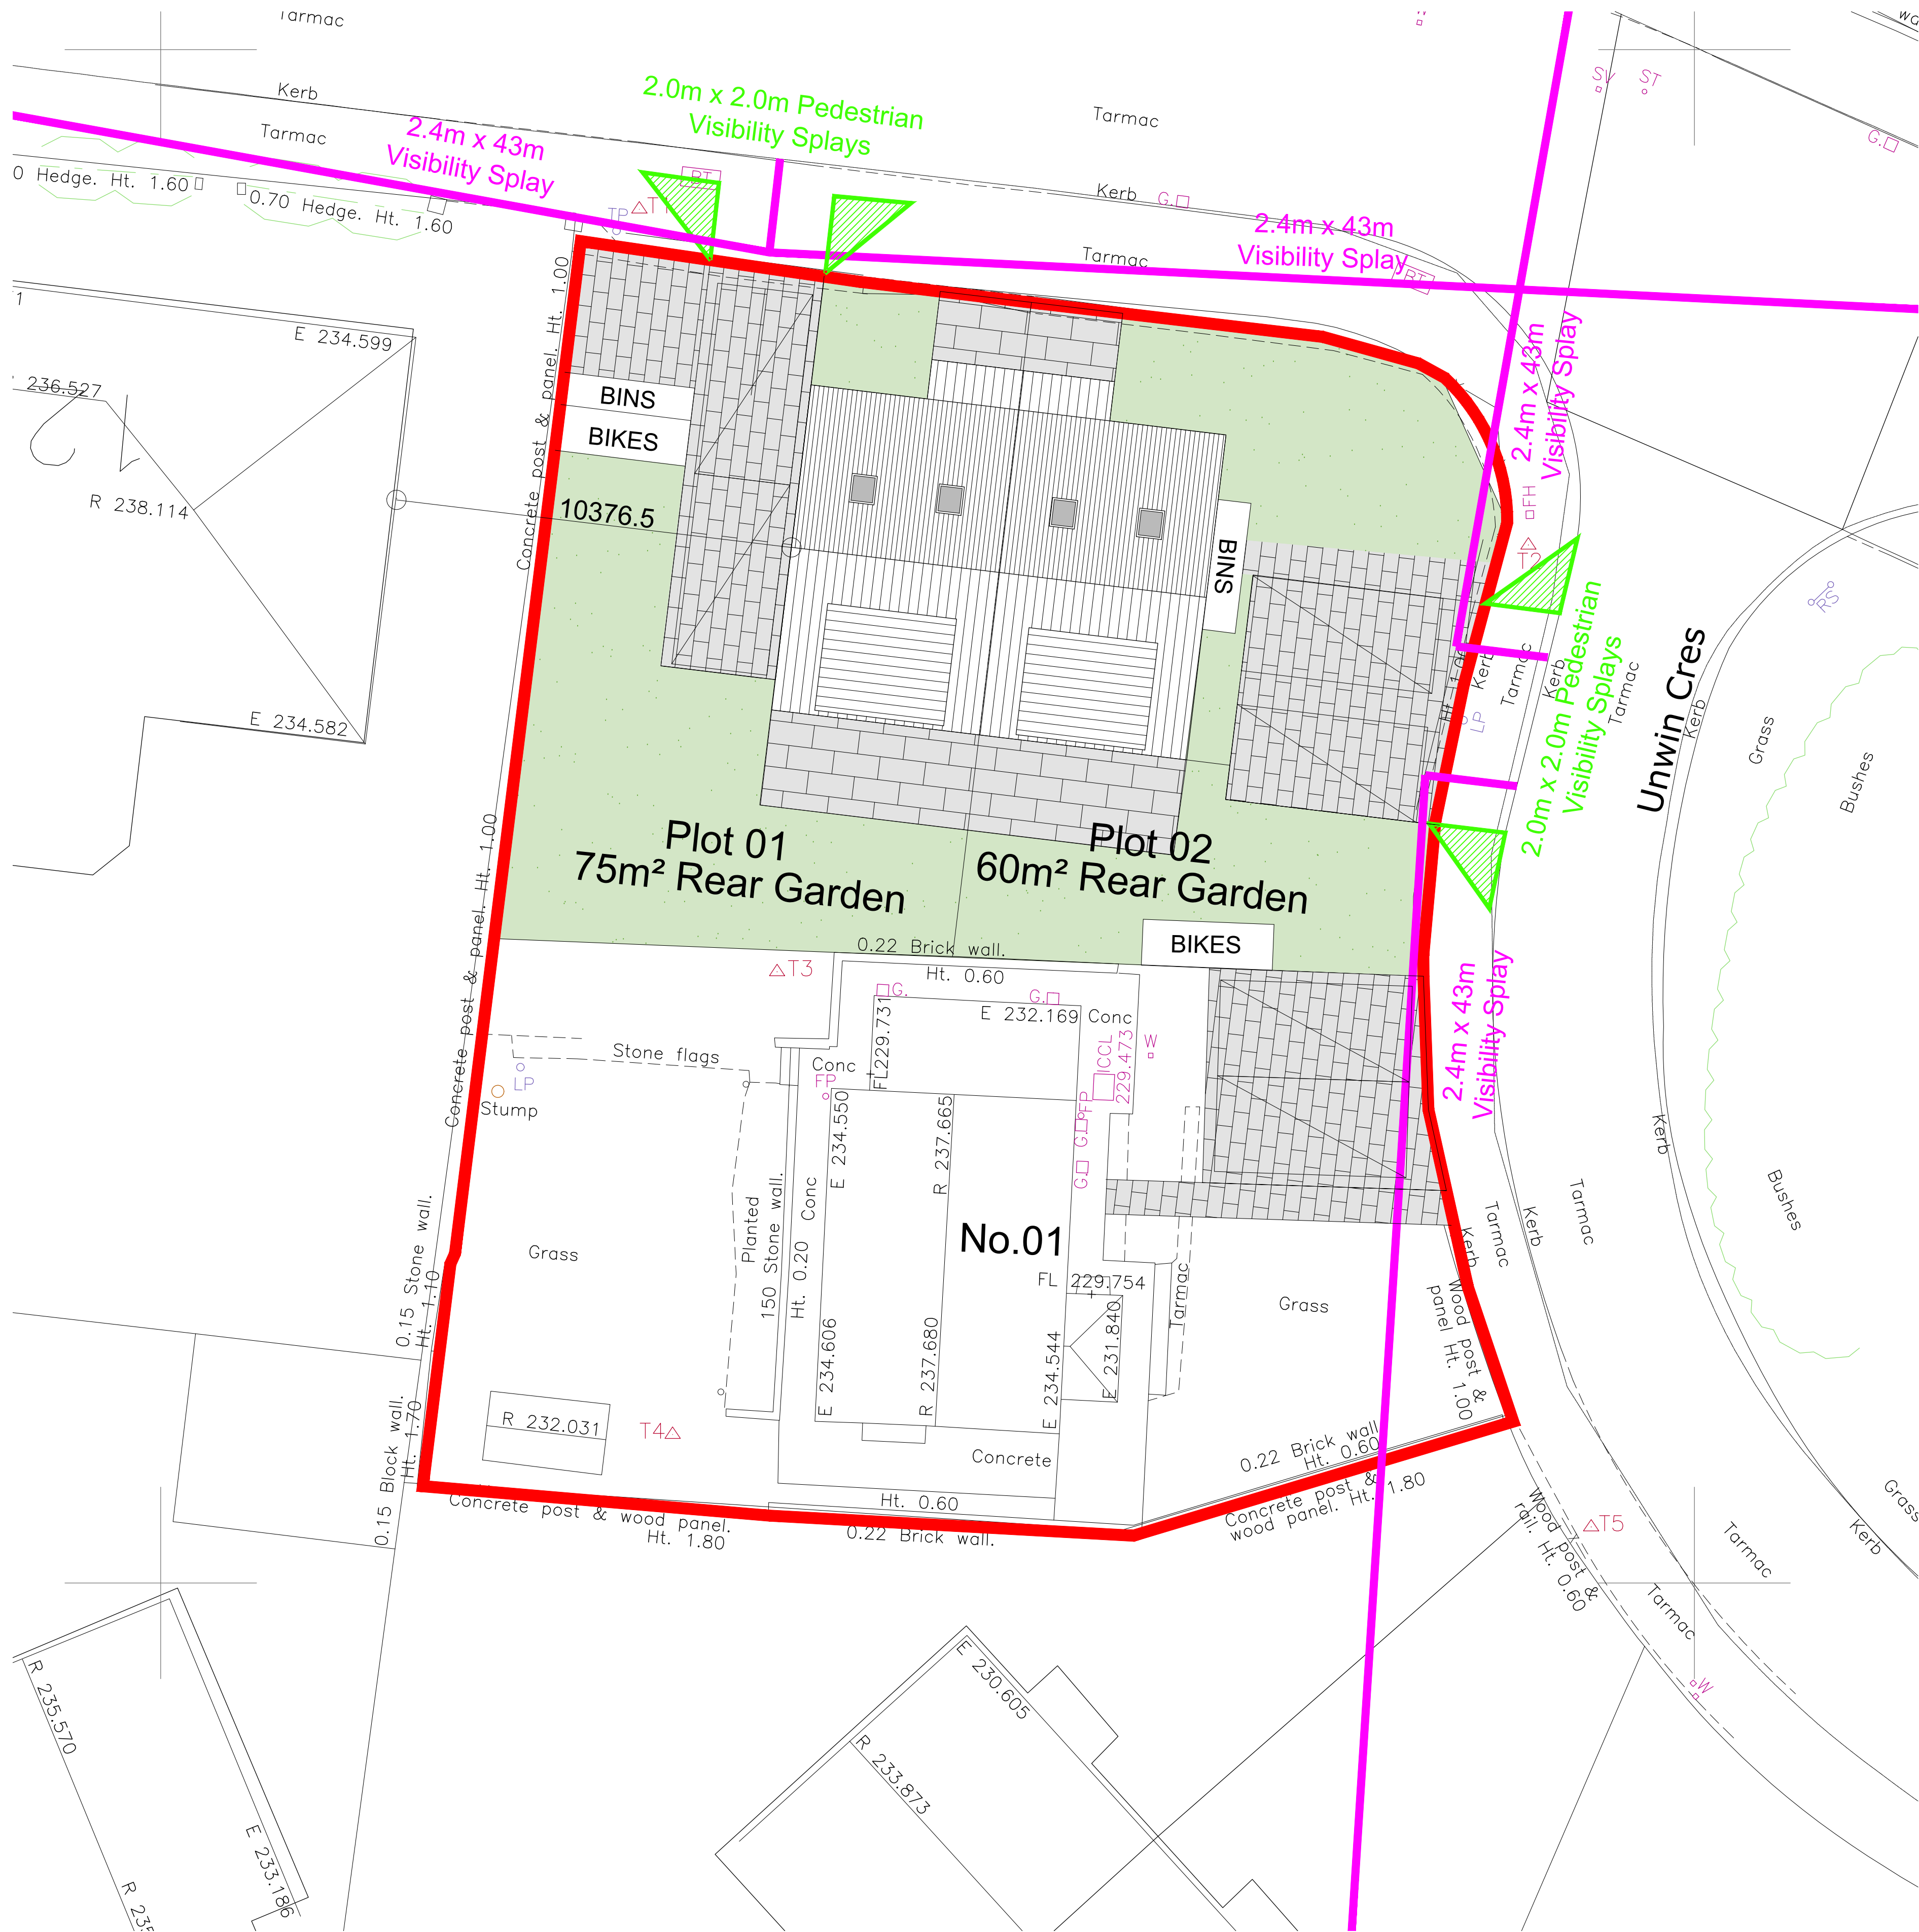

LOCATION PLAN
SCALE 1:1250

PROPOSED SITE PLAN
SCALE 1:100

CODA
Bespoke

Sheffield - Manchester
www.codastudios.co.uk
0114 2794931
hello@codastudios.co.uk

Penistone Developments	Client
Unwin Crescent	Job
Site and Location Plan	Title
-	
DRAWN	CHECKED
DATE	SCALE
AH	FEB 2023
A3 ISSUE:	A1 ISSUE:
AS SHOWN	AS SHOWN
REVISION	DRAWING STATUS
B	PLANNING
DRAWING NUMBER	3158-001

© COPYRIGHT EXISTS ON THE DESIGNS AND INFORMATION SHOWN ON THIS DRAWING
The Contractor must verify all dimensions on site before making shop drawings
or commencing work of any kind. No dimensions to be scaled from this drawing.
Architect to be notified of any discrepancies in dimensions immediately.