




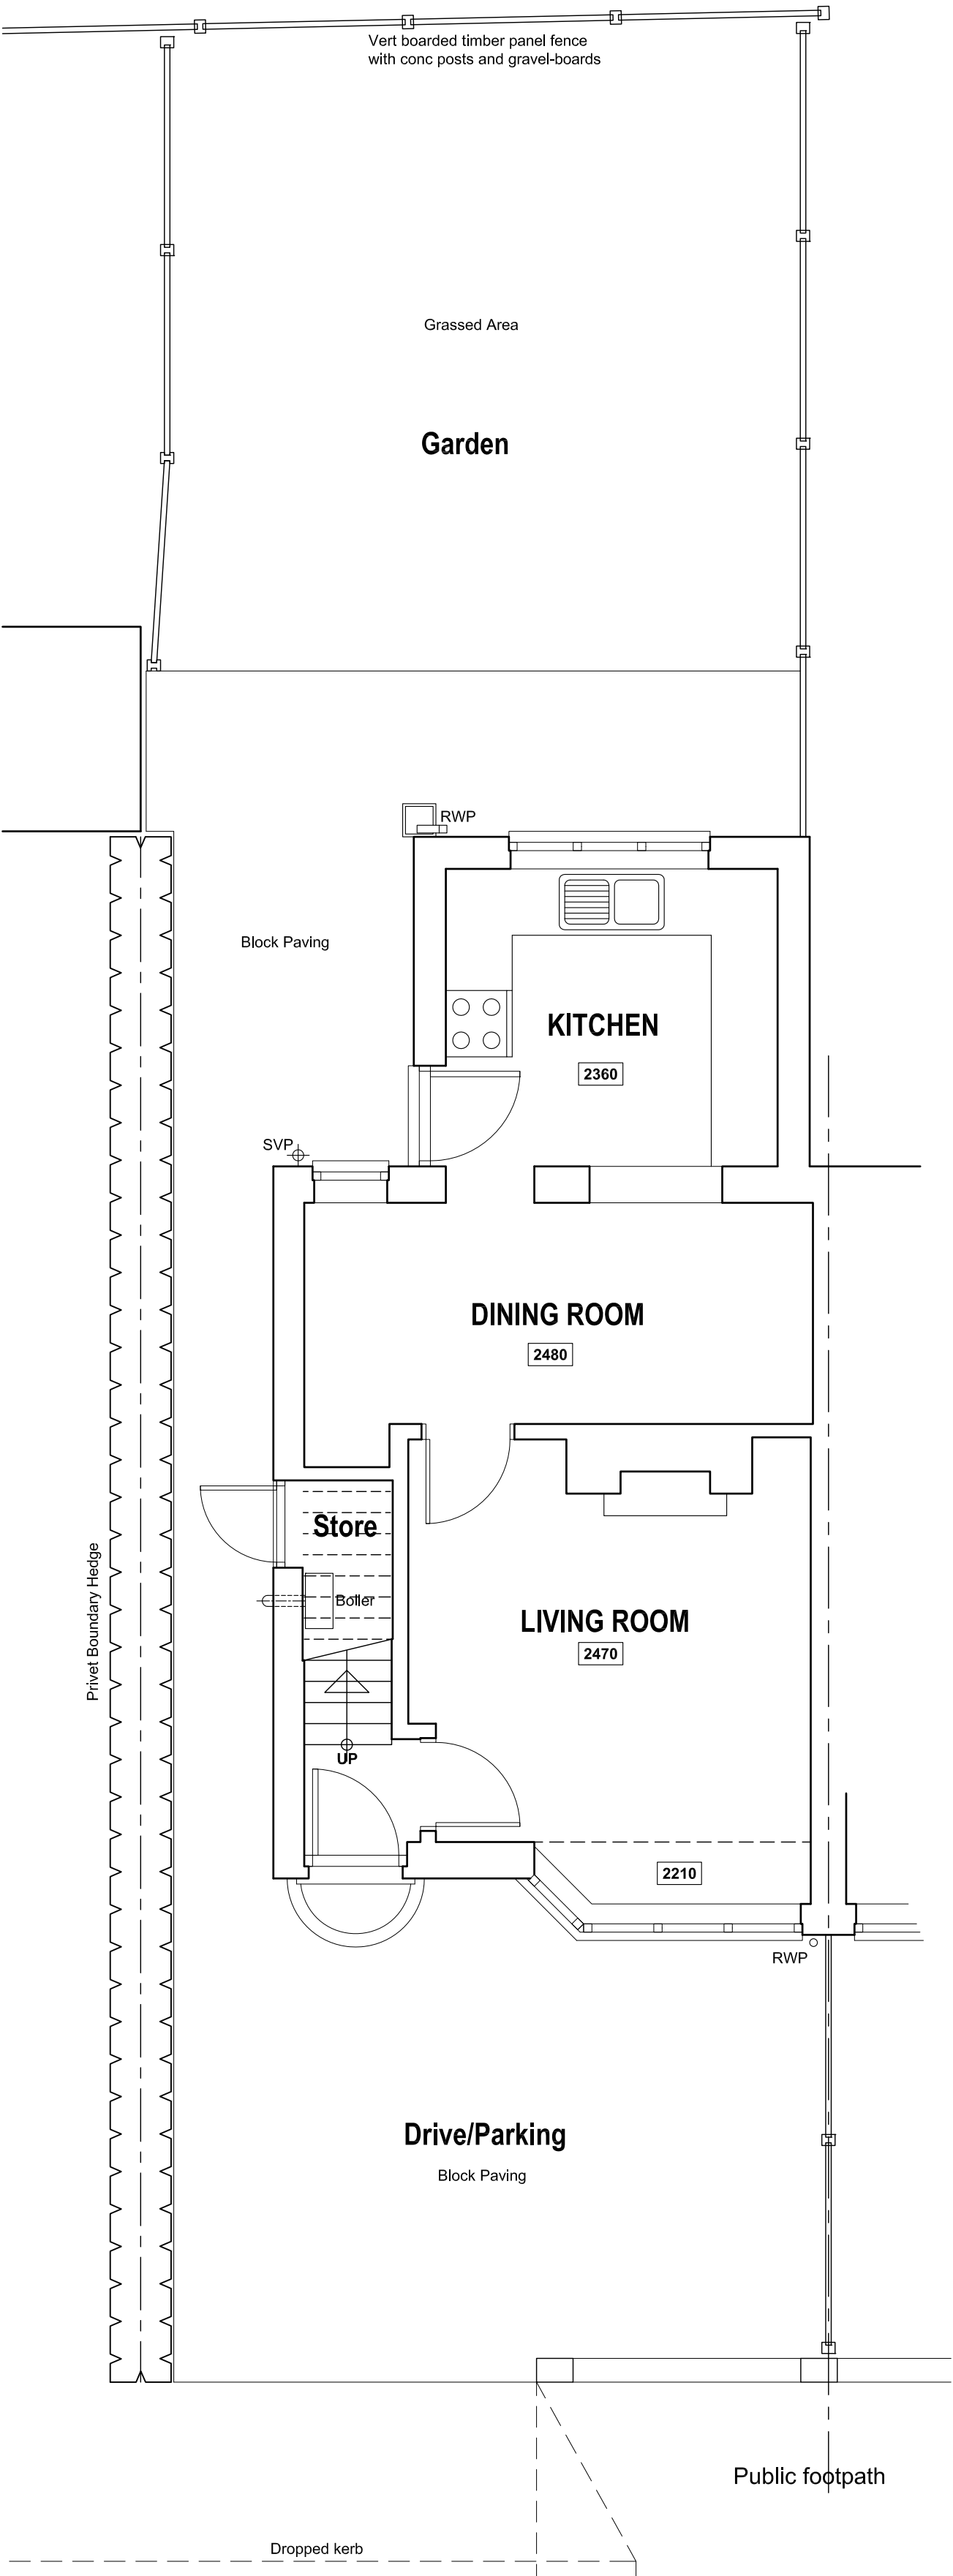


GF/SITE PLAN

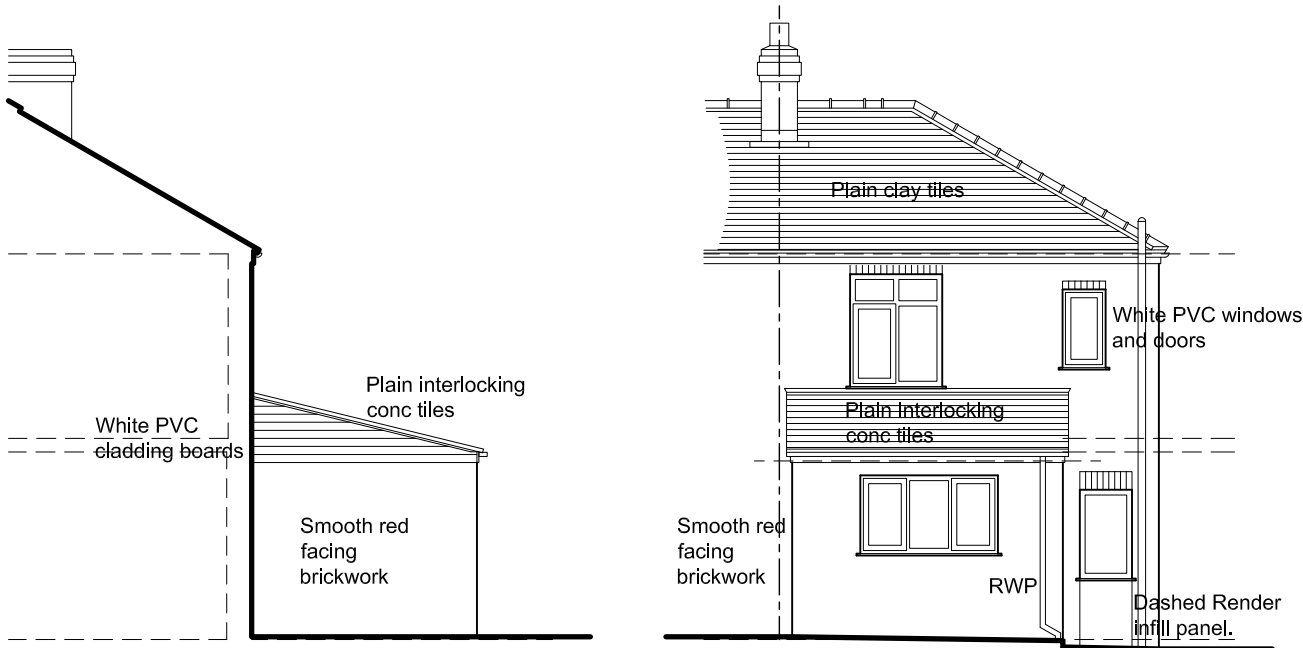

NORTH ELEVATION WEST ELEVATION

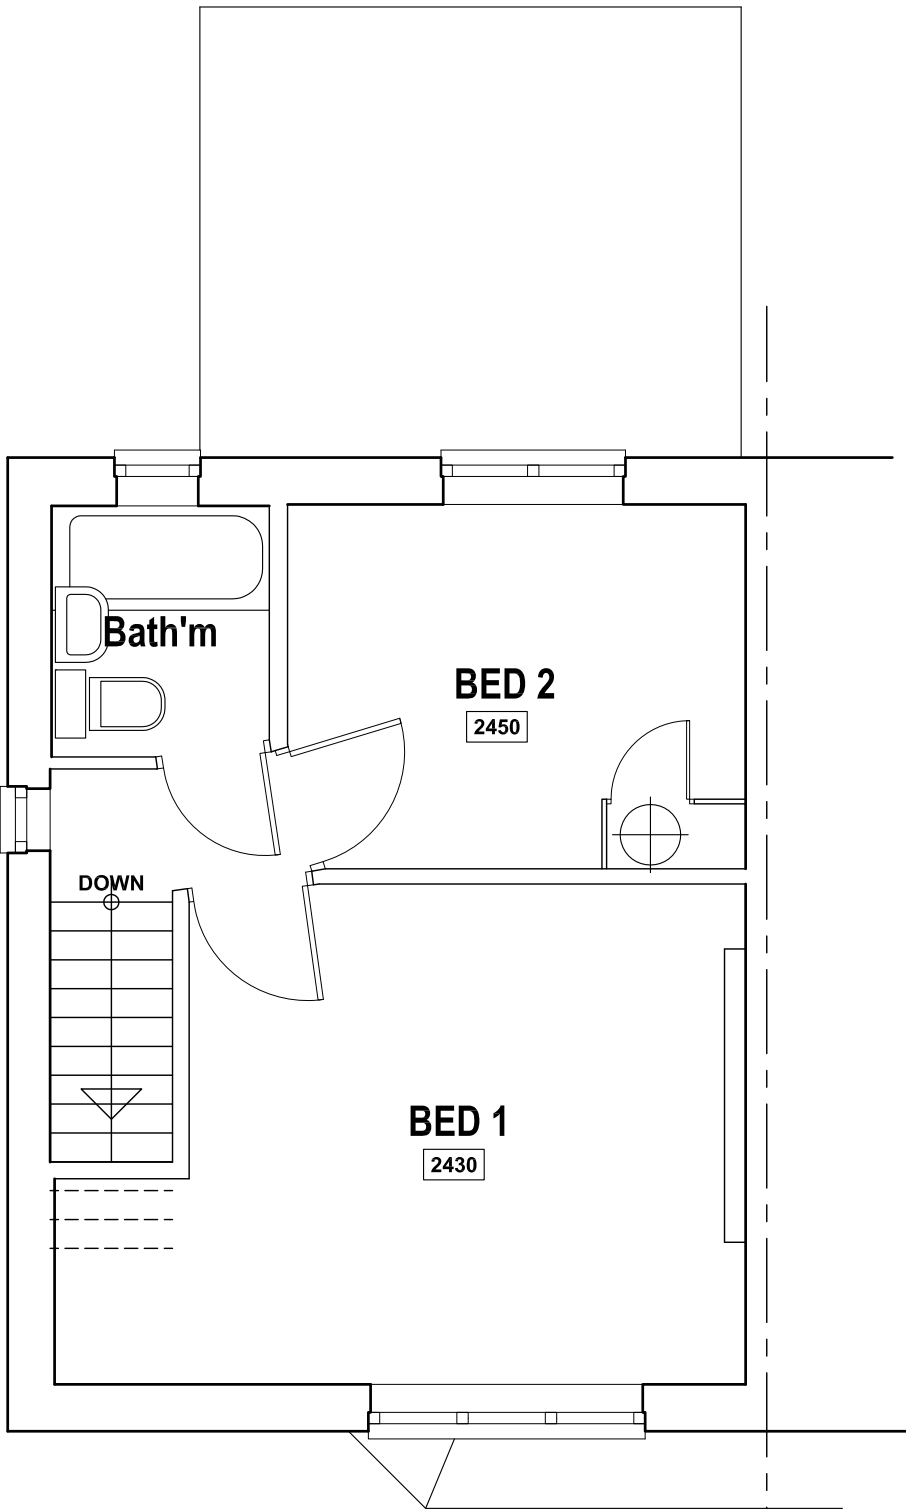

FIRST FLOOR PLAN

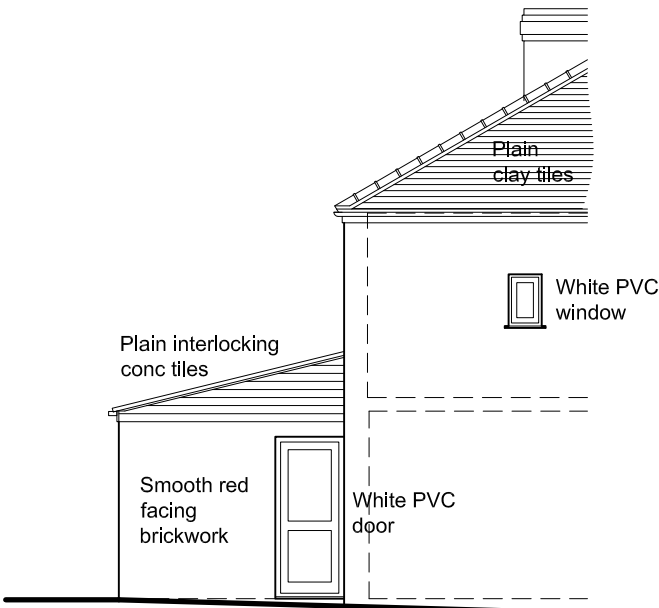

SOUTH ELEVATION

Revision	Date	Description
PROPOSED REAR EXTENSION, 7 SOUTH PLACE, WOMBWELL, BARNSELEY, S73 8QF.		
SURVEY Plans and Elevations.		
Mr & Mrs Skelton		
 Building Design Services		
JE Architectural Ltd 23 Windmill Road, Wombwell, Barnsley, S73 8PW. Tel: 01226 754507 Email: jealtd@btconnect.com		
This drawing and the copyright is the Architectural Company's property and maybe used or reproduced only by agreement. All Dimensions in Millimetres Unless specified otherwise and subject to verification on site.		
Scale:1:50/1:100@ A2		Date: AUG 2012
Ref: 201203		Drwg No: 01
0 cm	2 cm	4 cm
6 cm		