
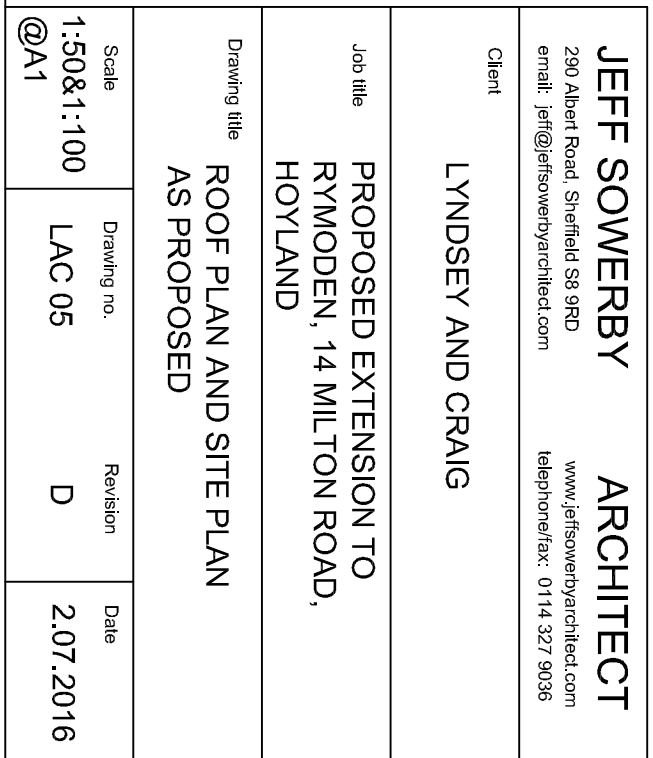


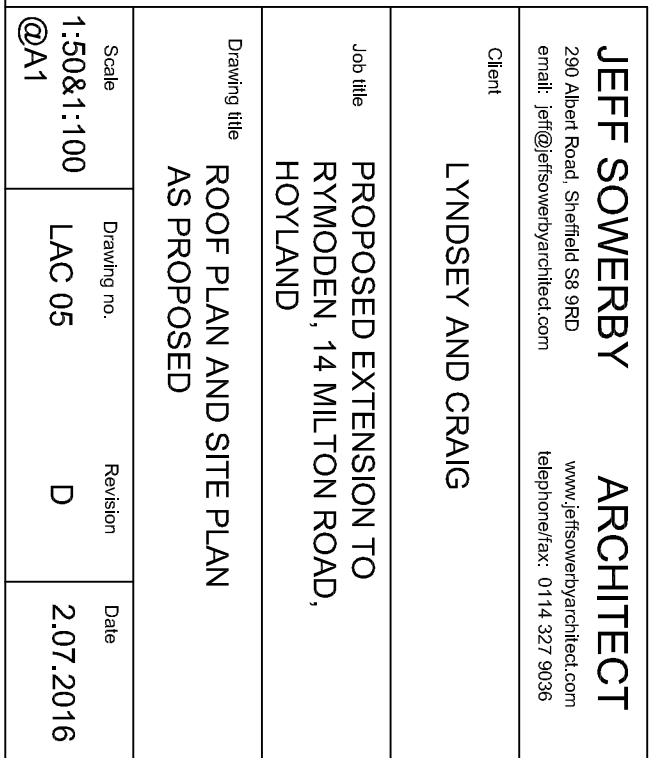

JEFF SOWERBY 250 Abbott Road, Springfield 65803 email: jeff@sowerbyarchitect.com		ARCHITECT www.jeffsowerbyarchitect.com telephone: 618.327.9036	
Client LYNDSAY AND CRAIG			
Job title PROPOSED EXTENSION TO RYMODEN, 14 MILLION ROAD, HOVYLAND			
Drawing title ROOF PLAN AND SITE PLAN AS PROPOSED			
Scale 1:50&1:100 @A1	Drawing no. LAC 05	Revision D	Date 2.07.2016

