

NOTES

- [illegible]

PLANNING / BUILDING REGS

٤٤٠

Design	LB	Feb 18	Date	Checked
Drawn	LB		Date	Approved
Original Scale	1:50 / 1:20			Original

Drg. Title

8 FARMICH WALK
DODWORTH
S75 3FB

NOTES

- [illegible]


PLANNING / BUILDING REGS

٤٤٠


Design	LB	Feb 18	Date	Checked
Drawn	LB	Date	Approved	
Original Scale	1:50 / 1:20			Original
				A0

Drg. Title


8 FARMICH WALK
DODWORTH
S75 3FB

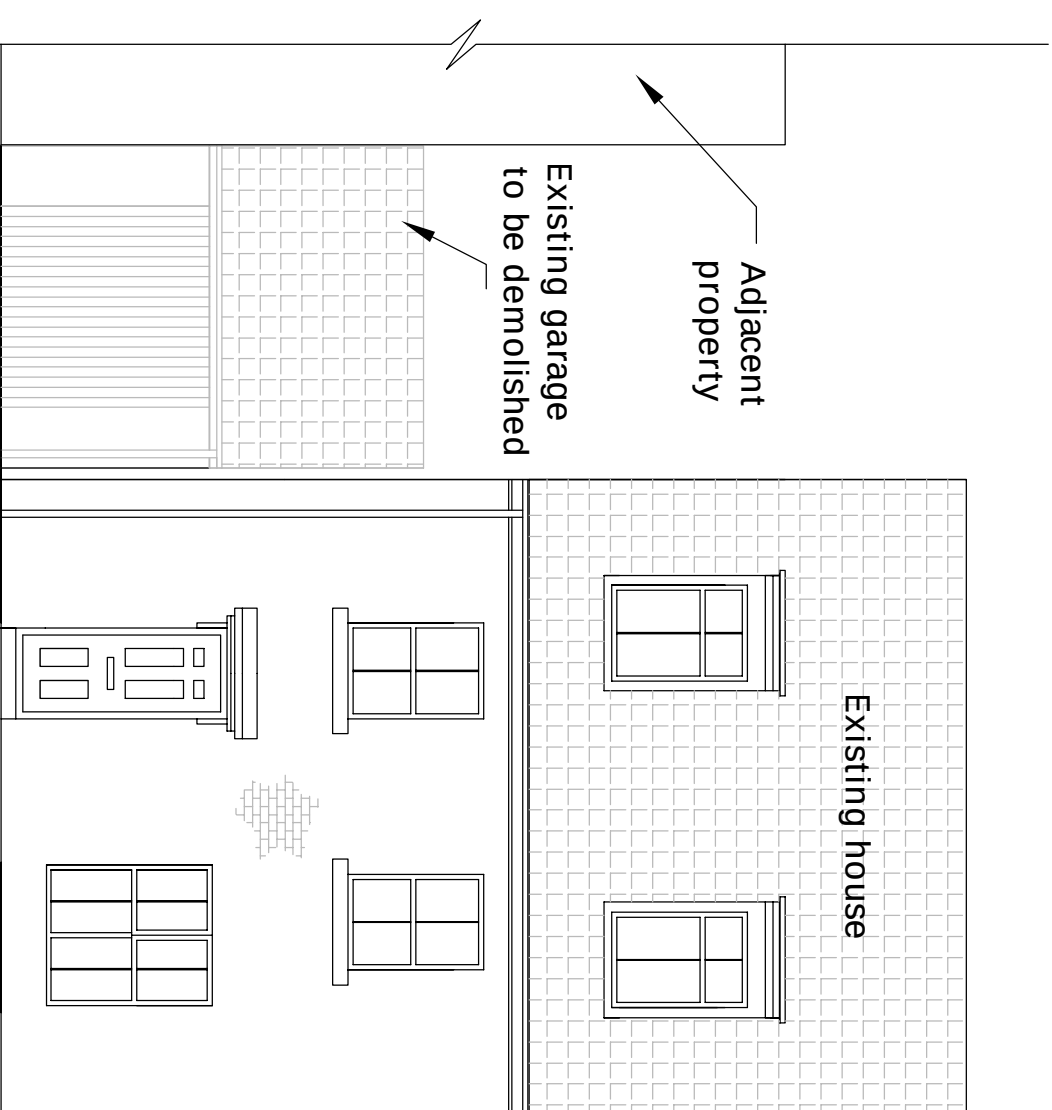


EXISTING FRONT ELEVATION

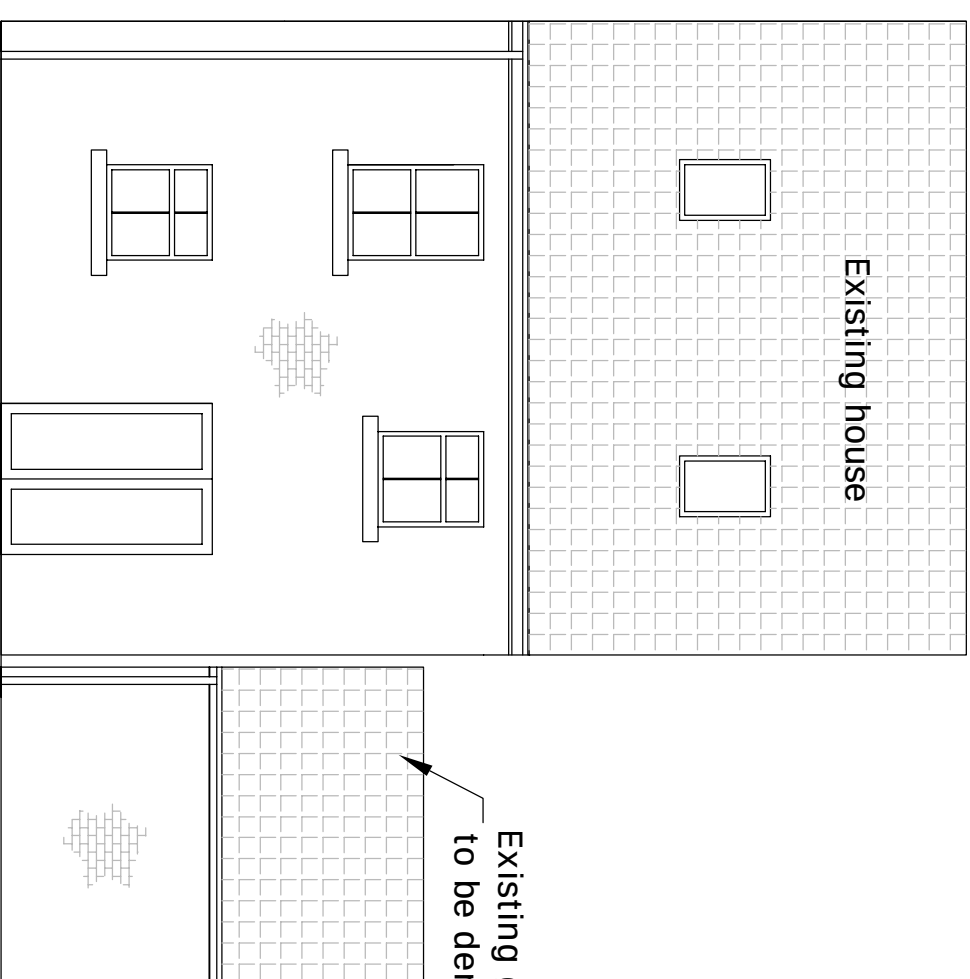


EXISTING REAR ELEVATION

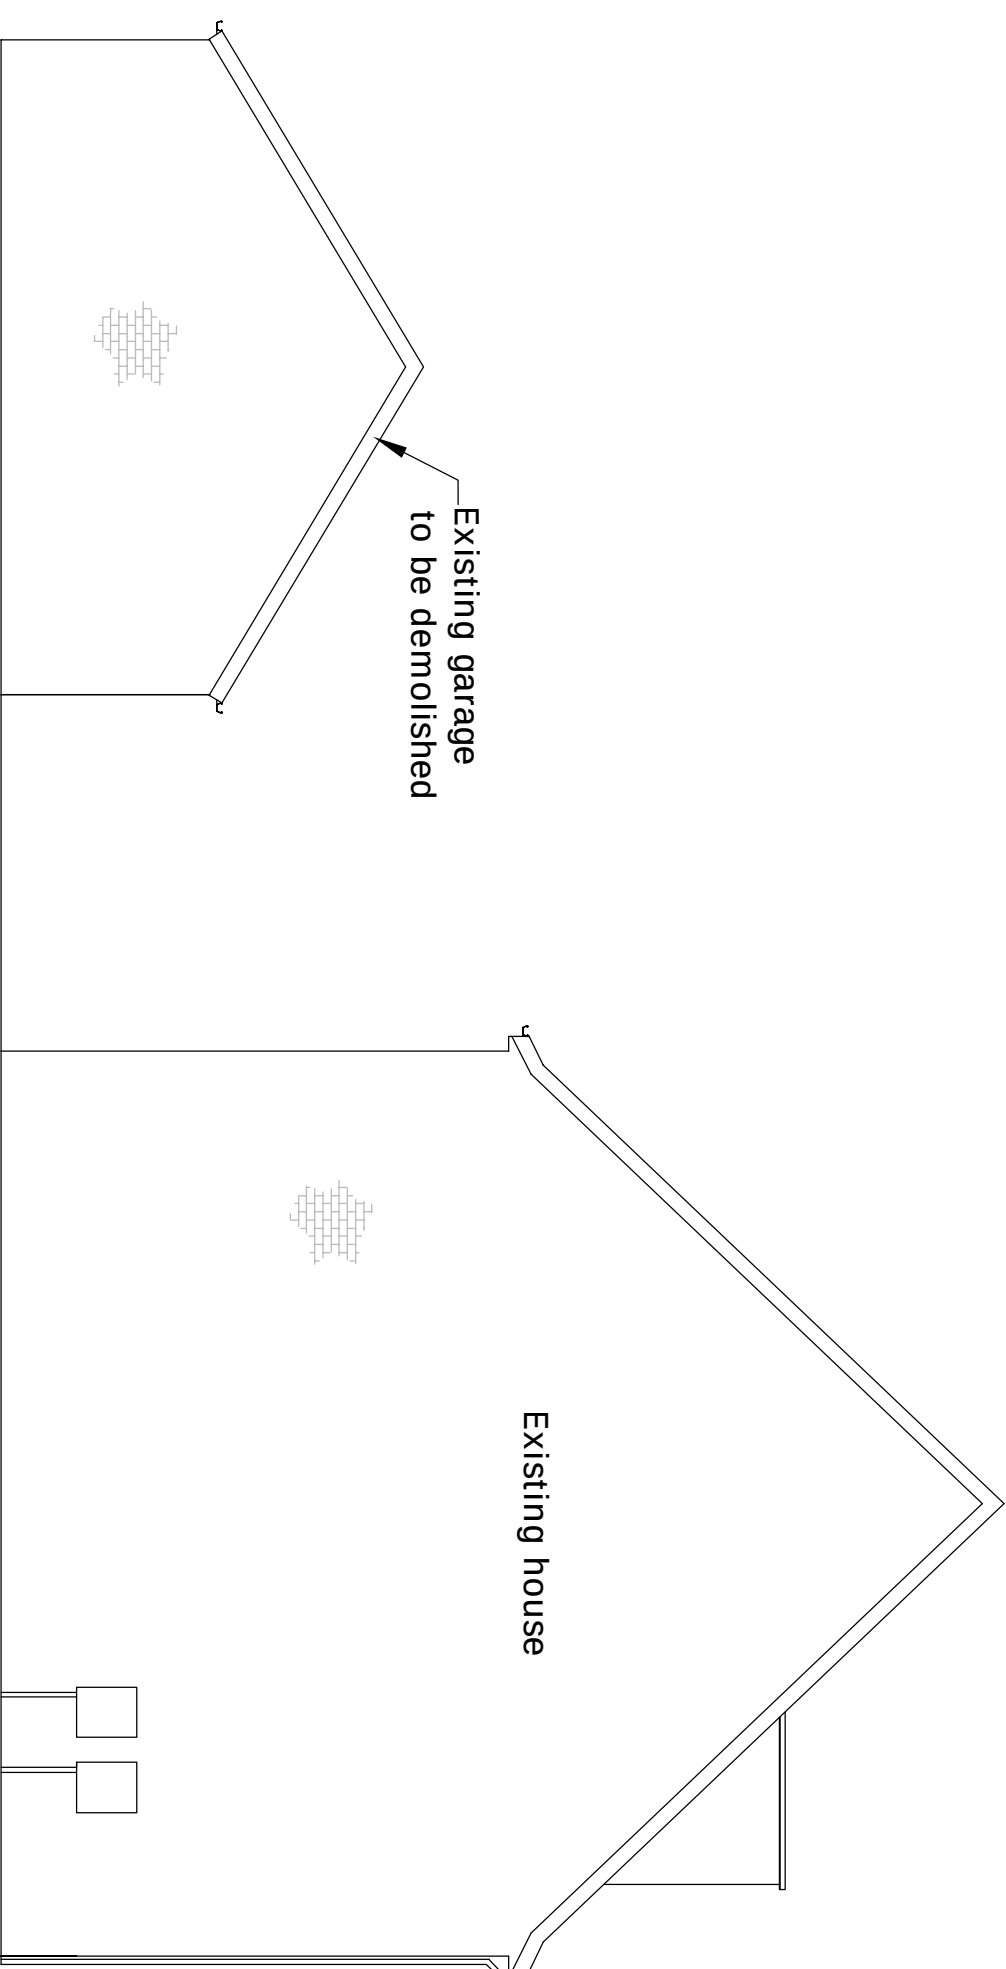


EXISTING WEST ELEVATION

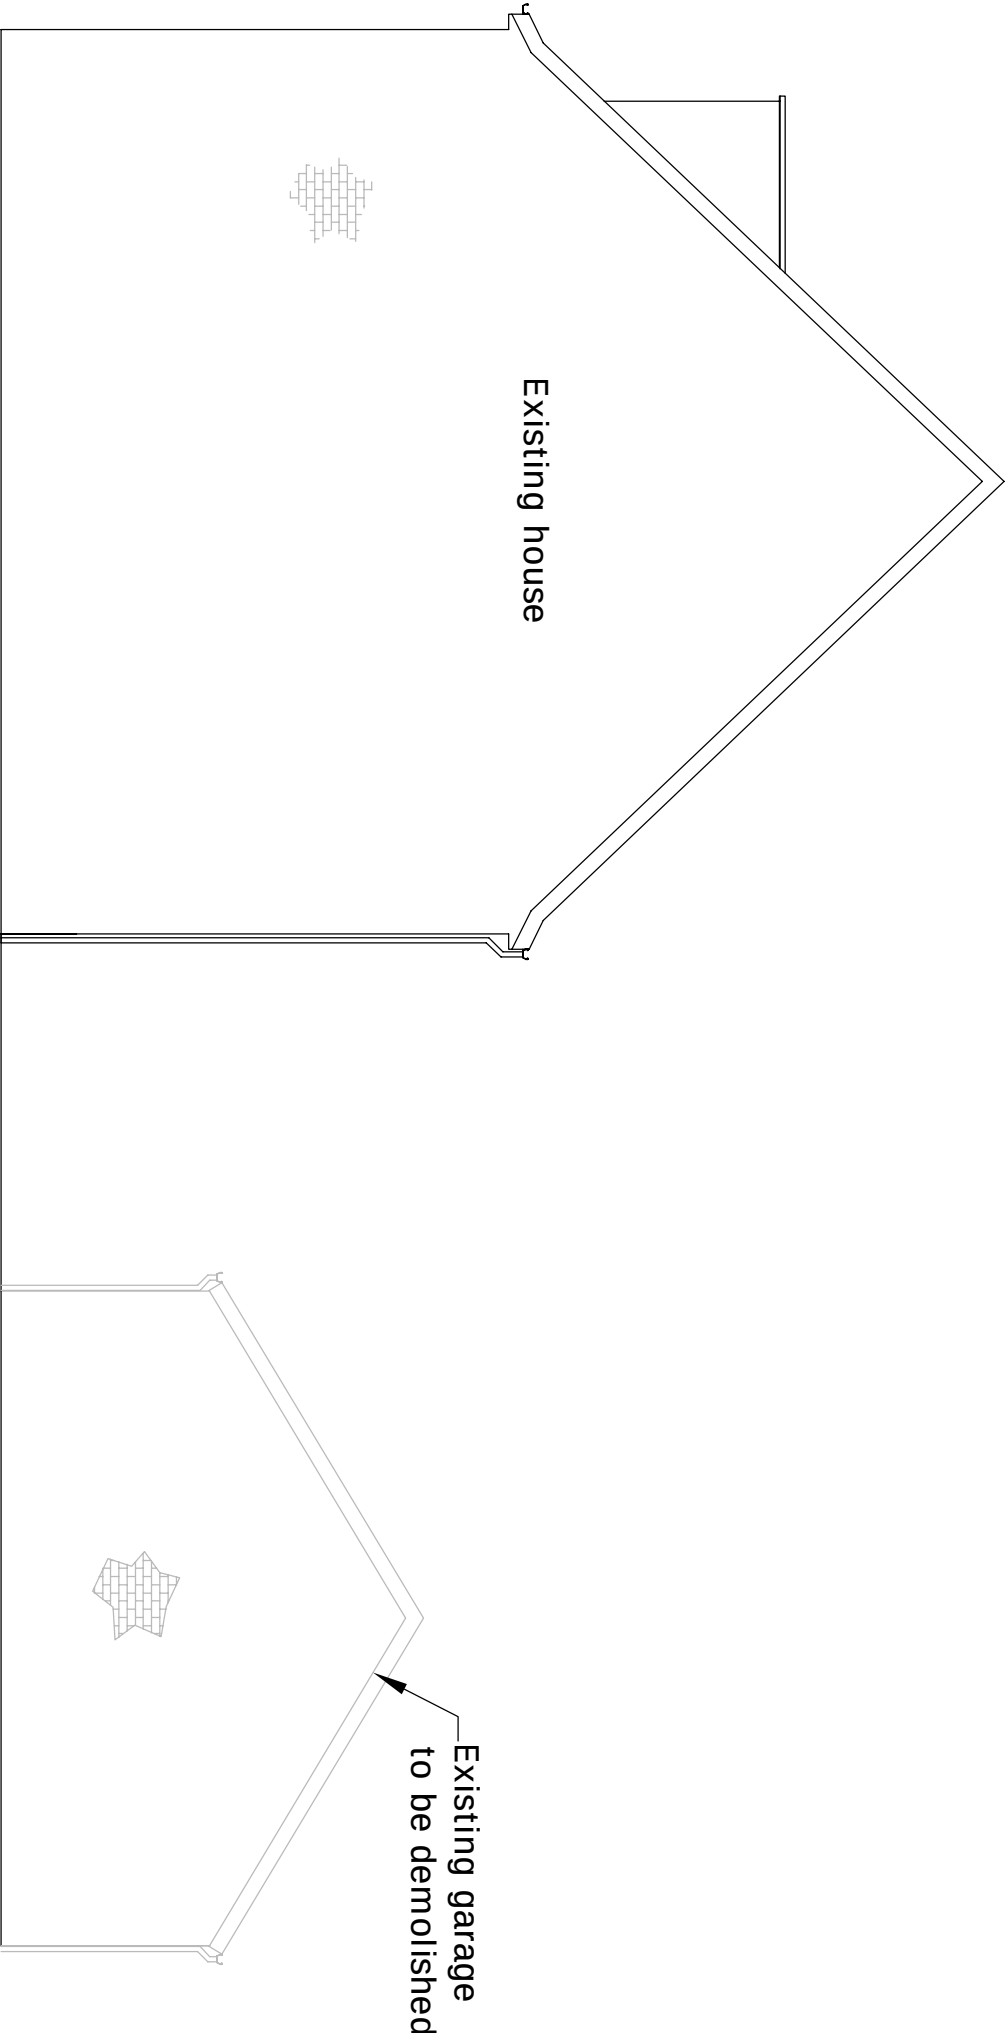


EXISTING EAST ELEVATION

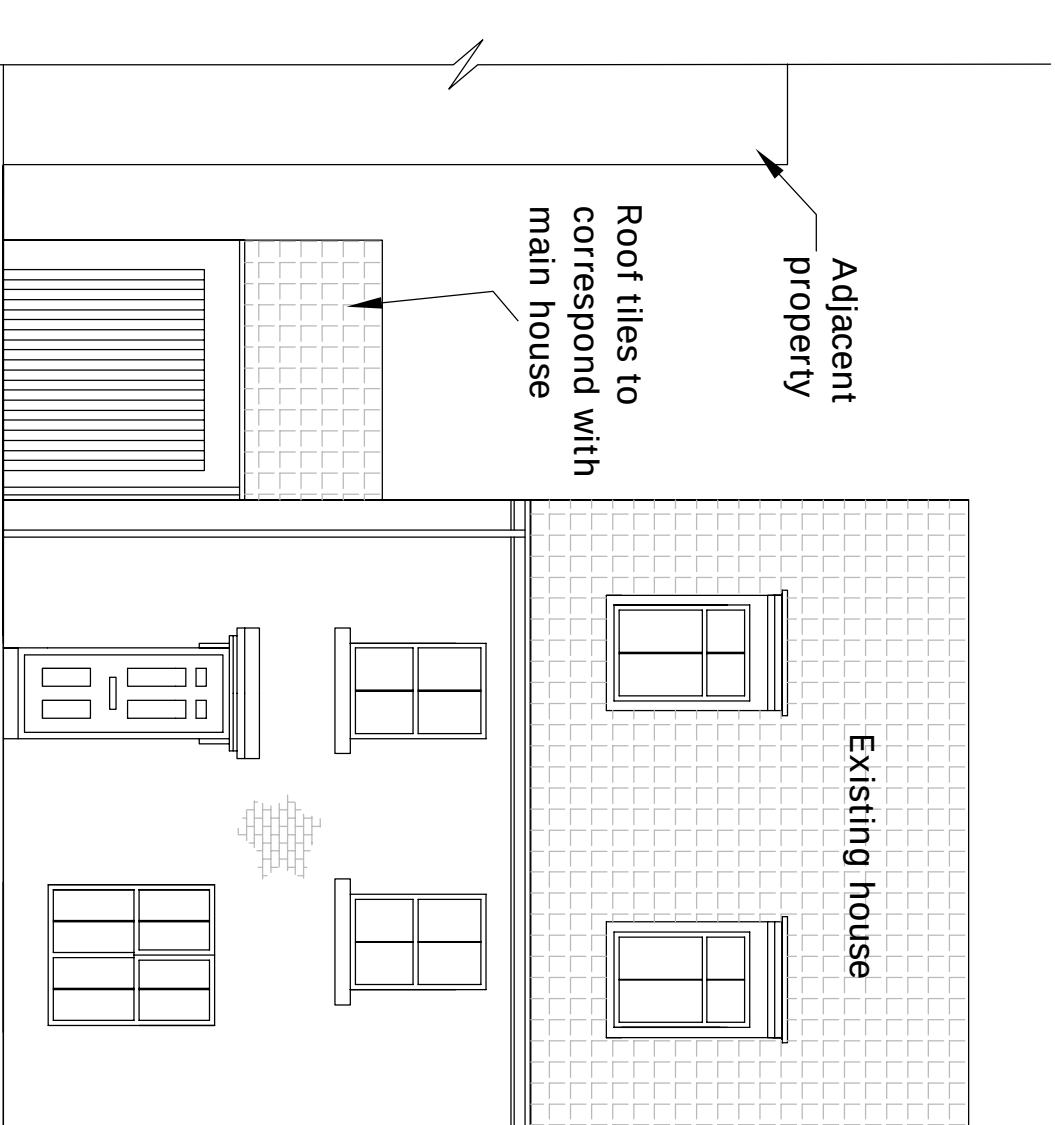


PROPOSED FRONT ELEVATION

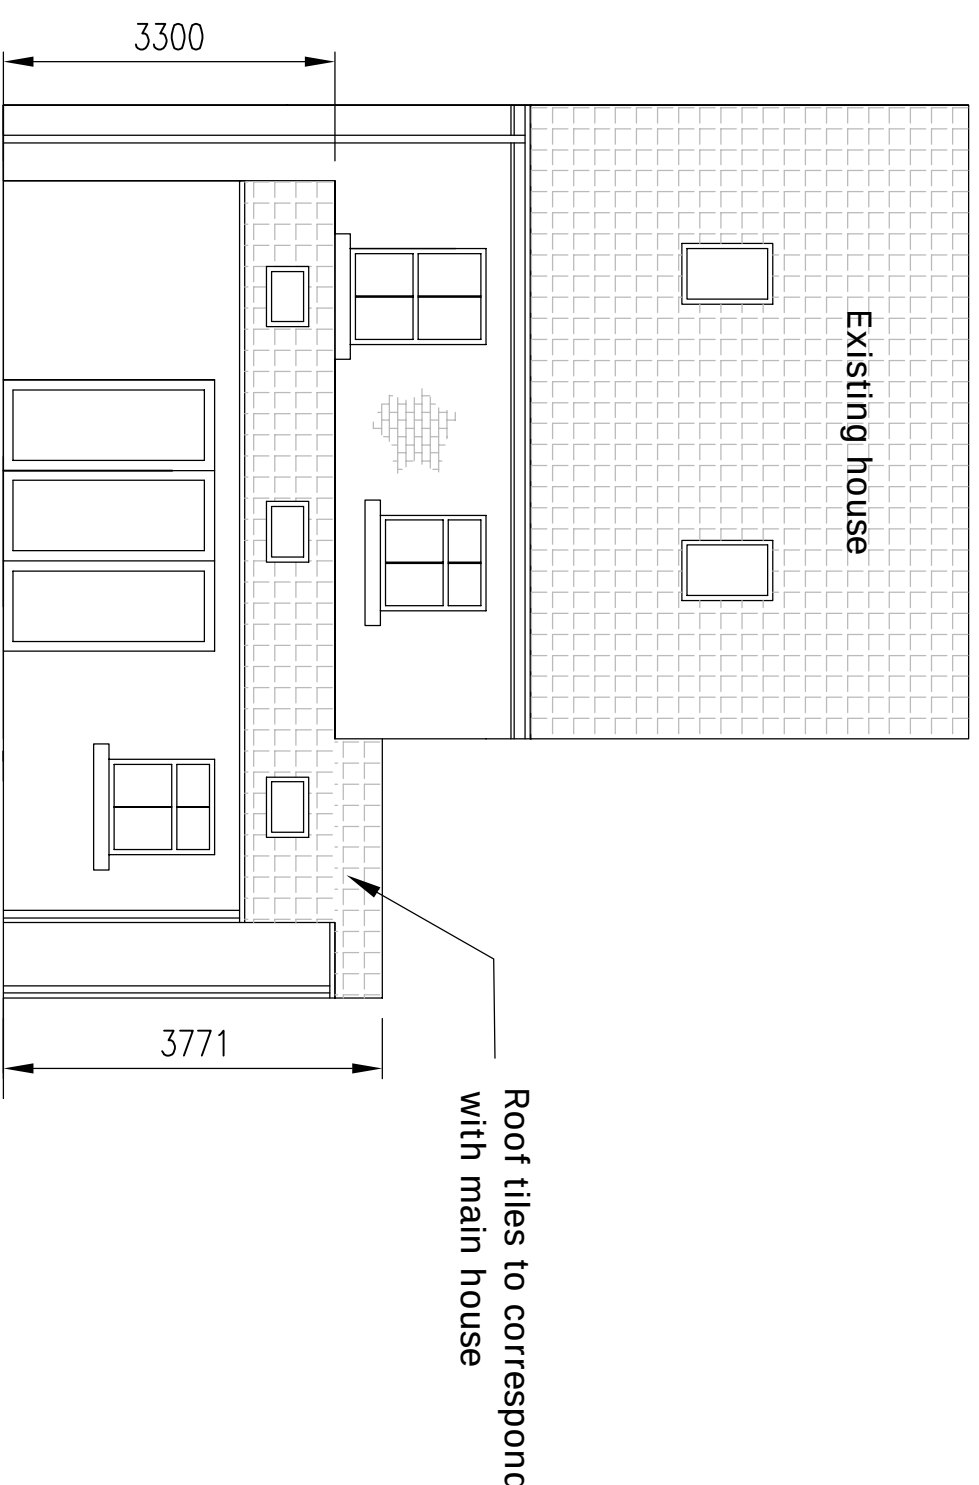


PROPOSED REAR ELEVATION

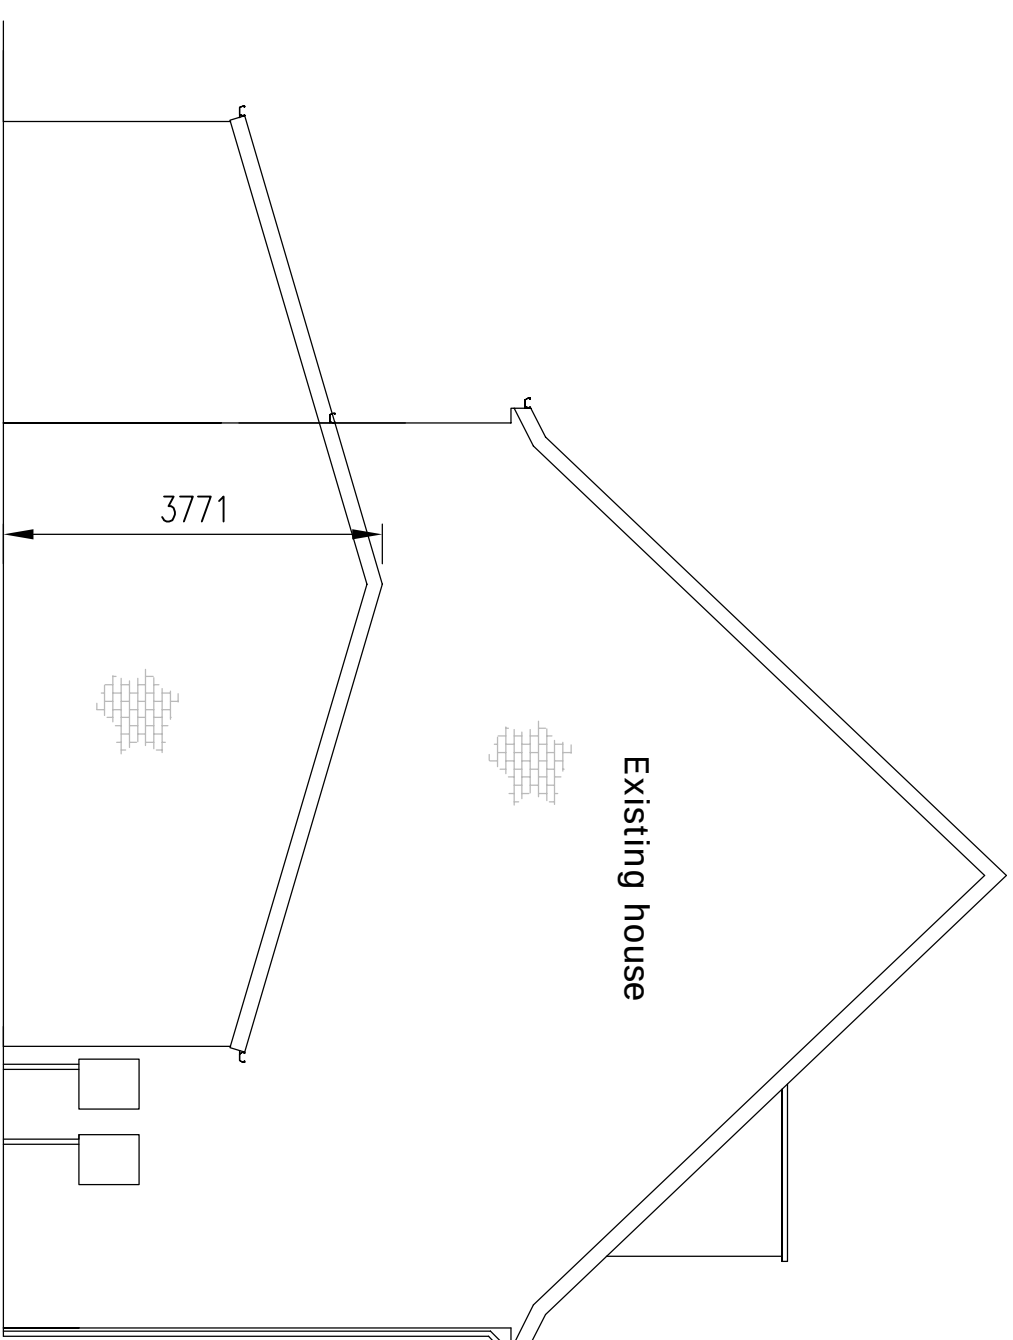


PROPOSED WEST ELEVATION

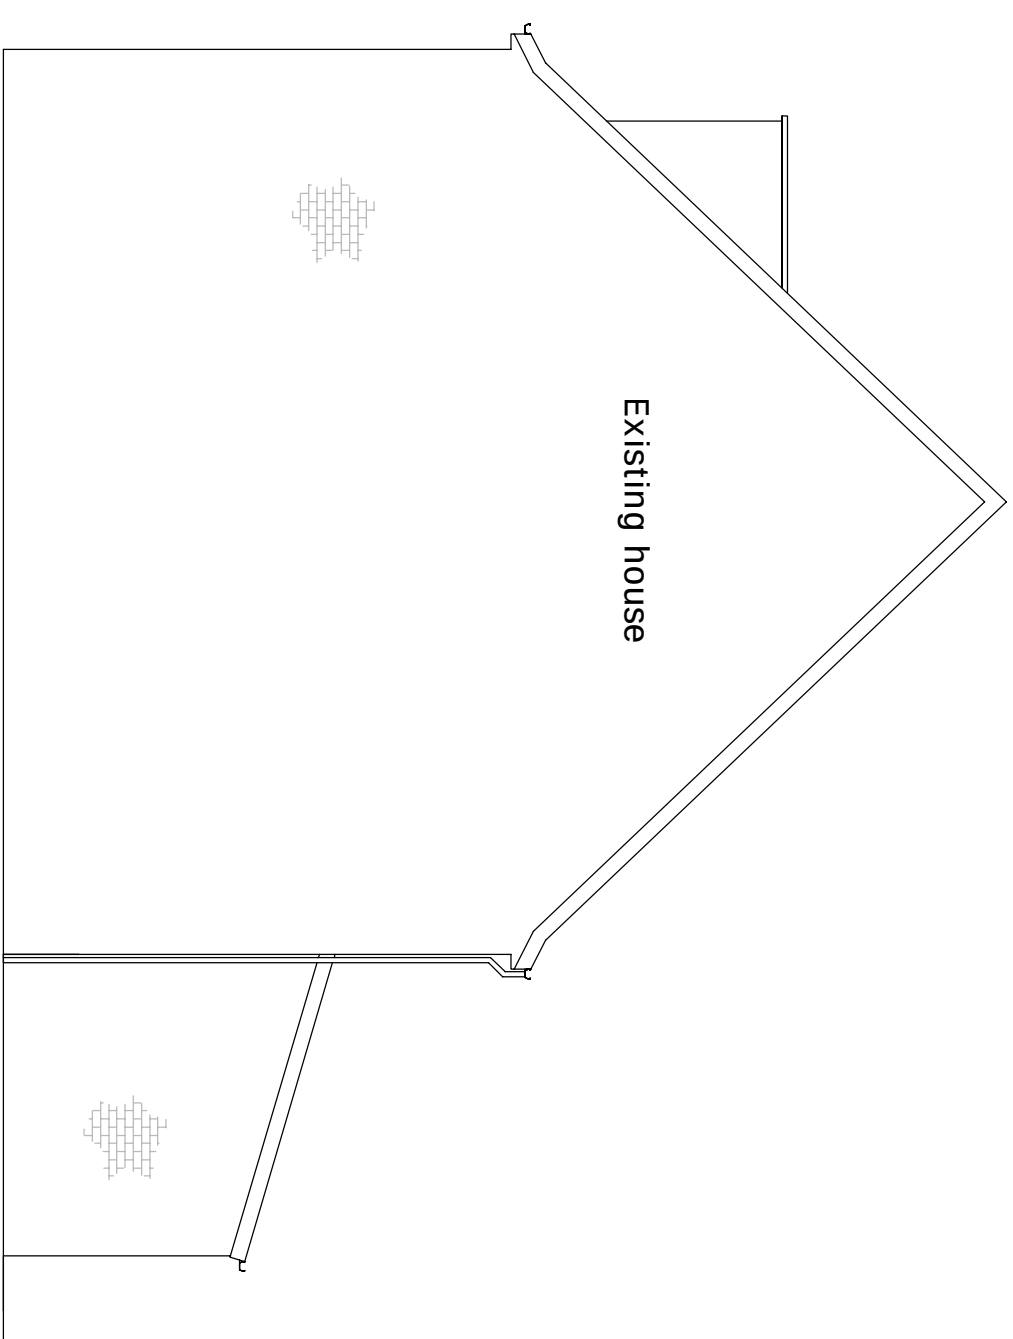


PROPOSED EAST ELEVATION

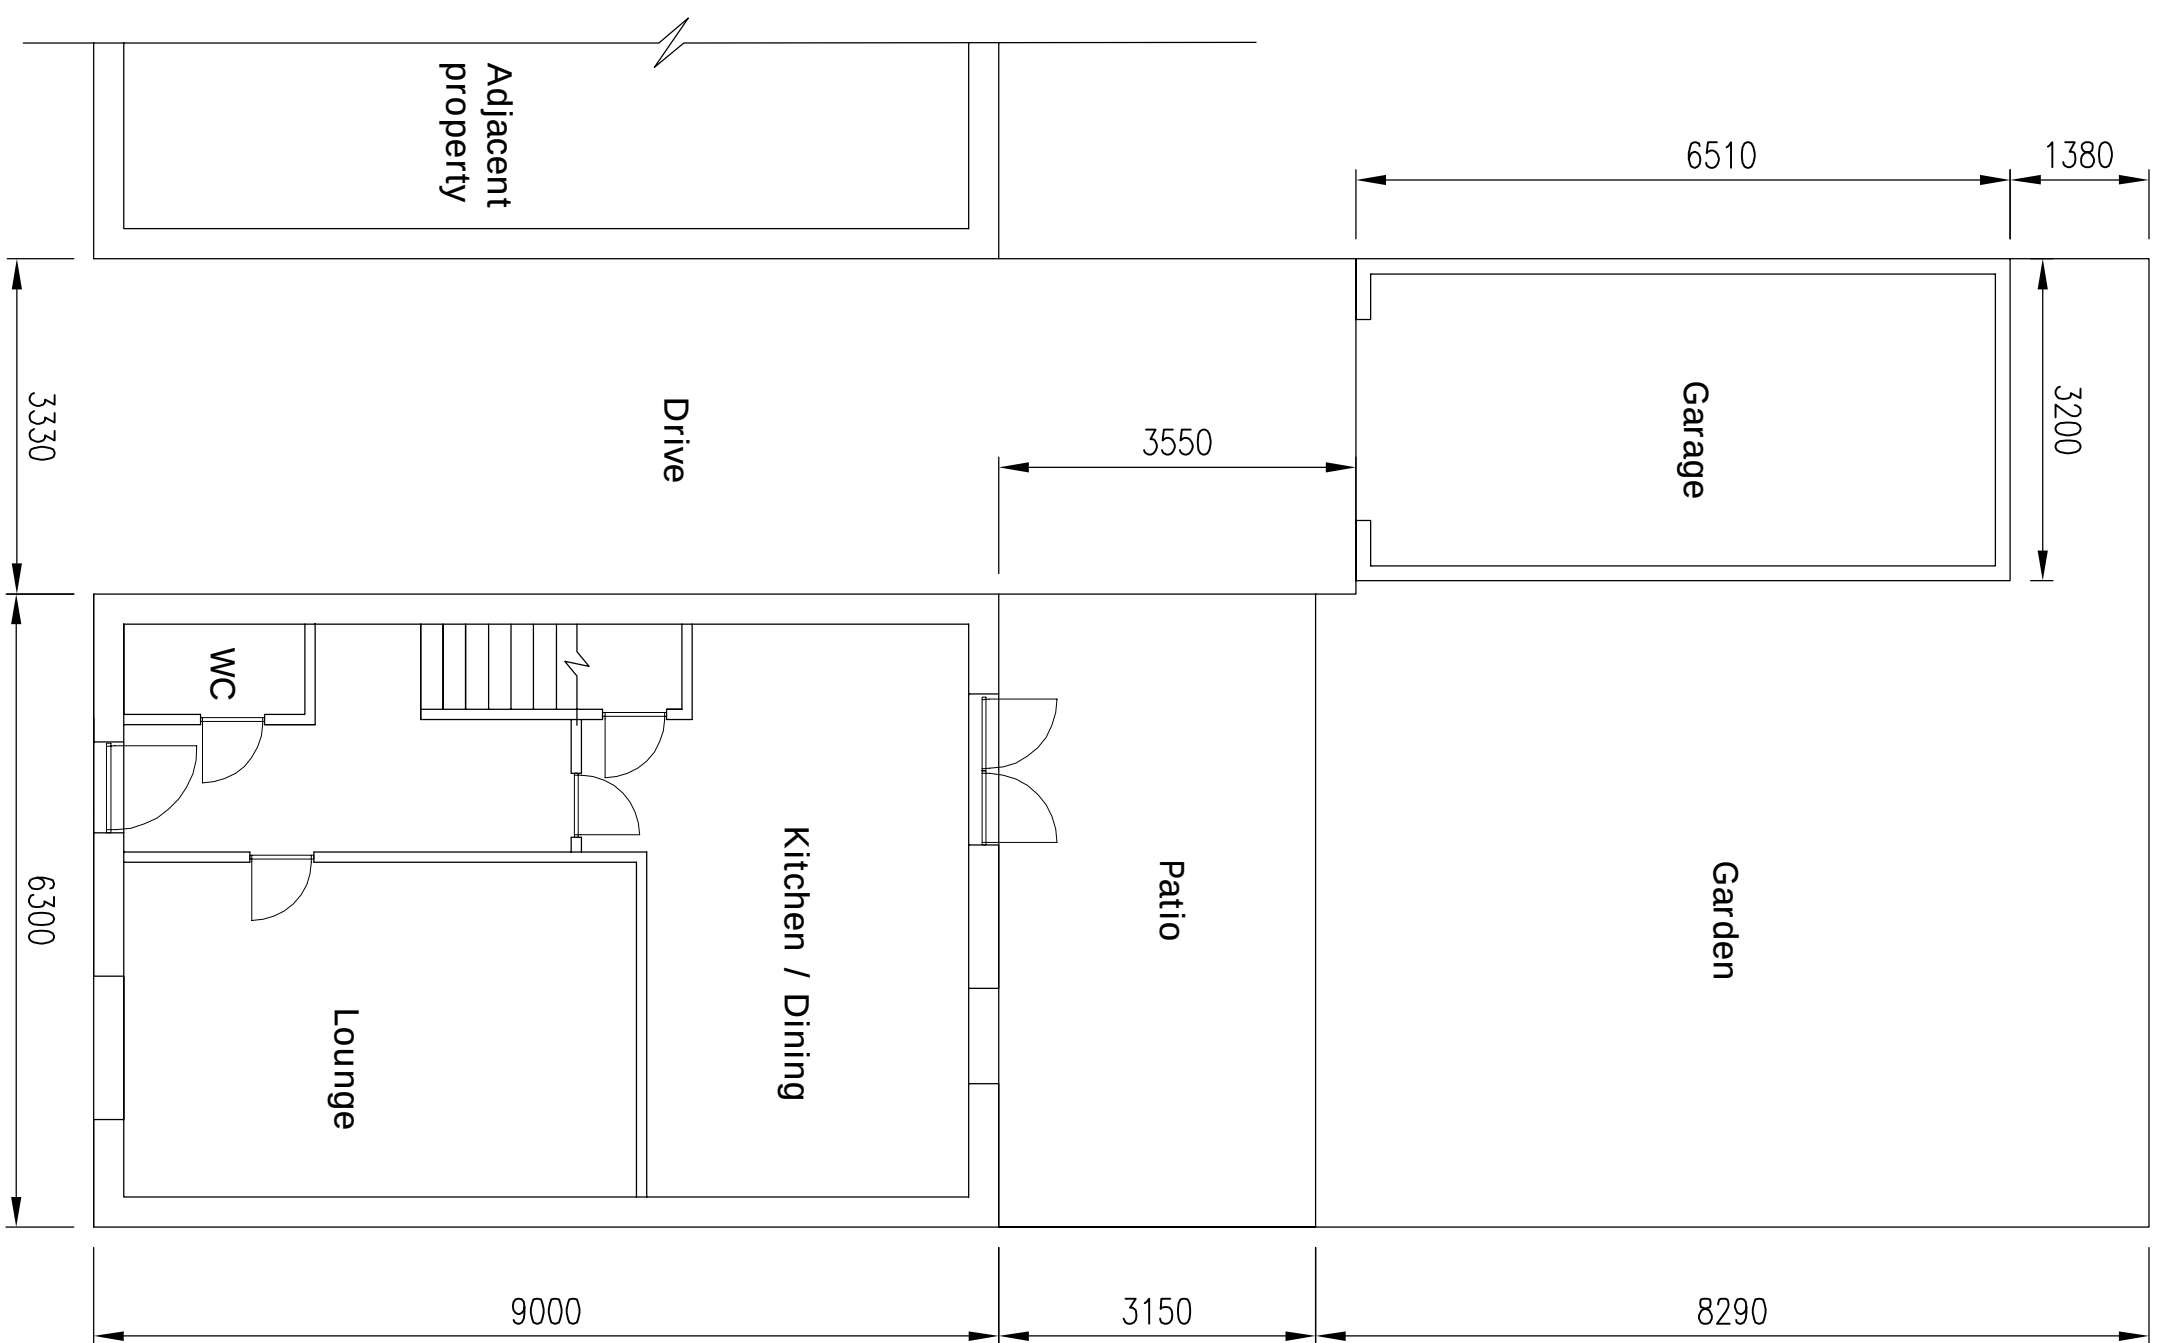


EXISTING GROUND FLOOR PLAN

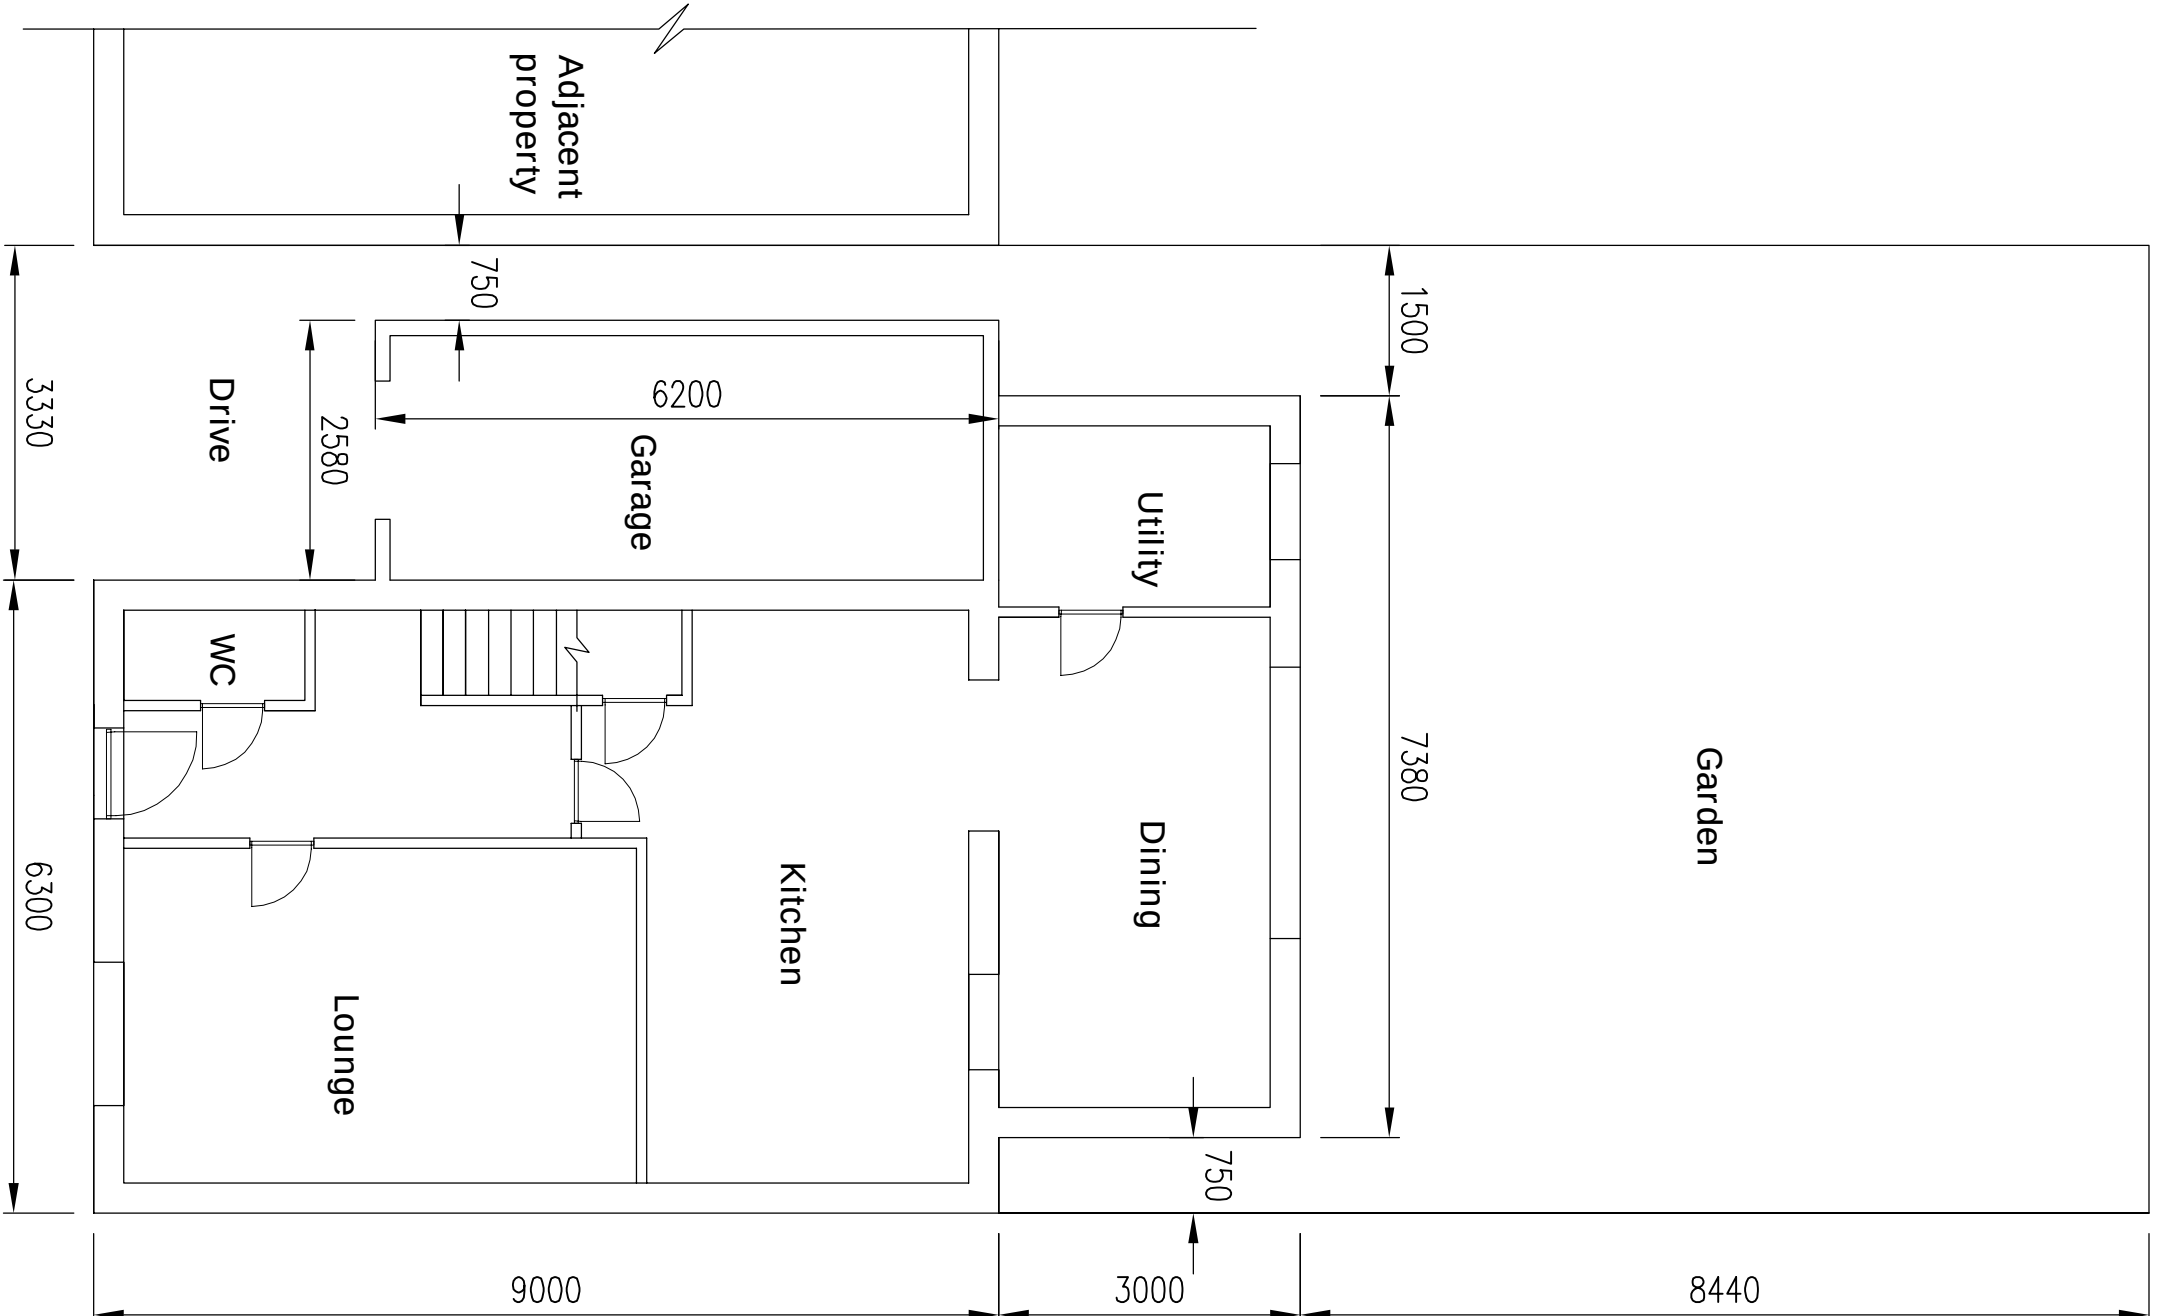

PROPOSED GROUND FLOOR PLAN

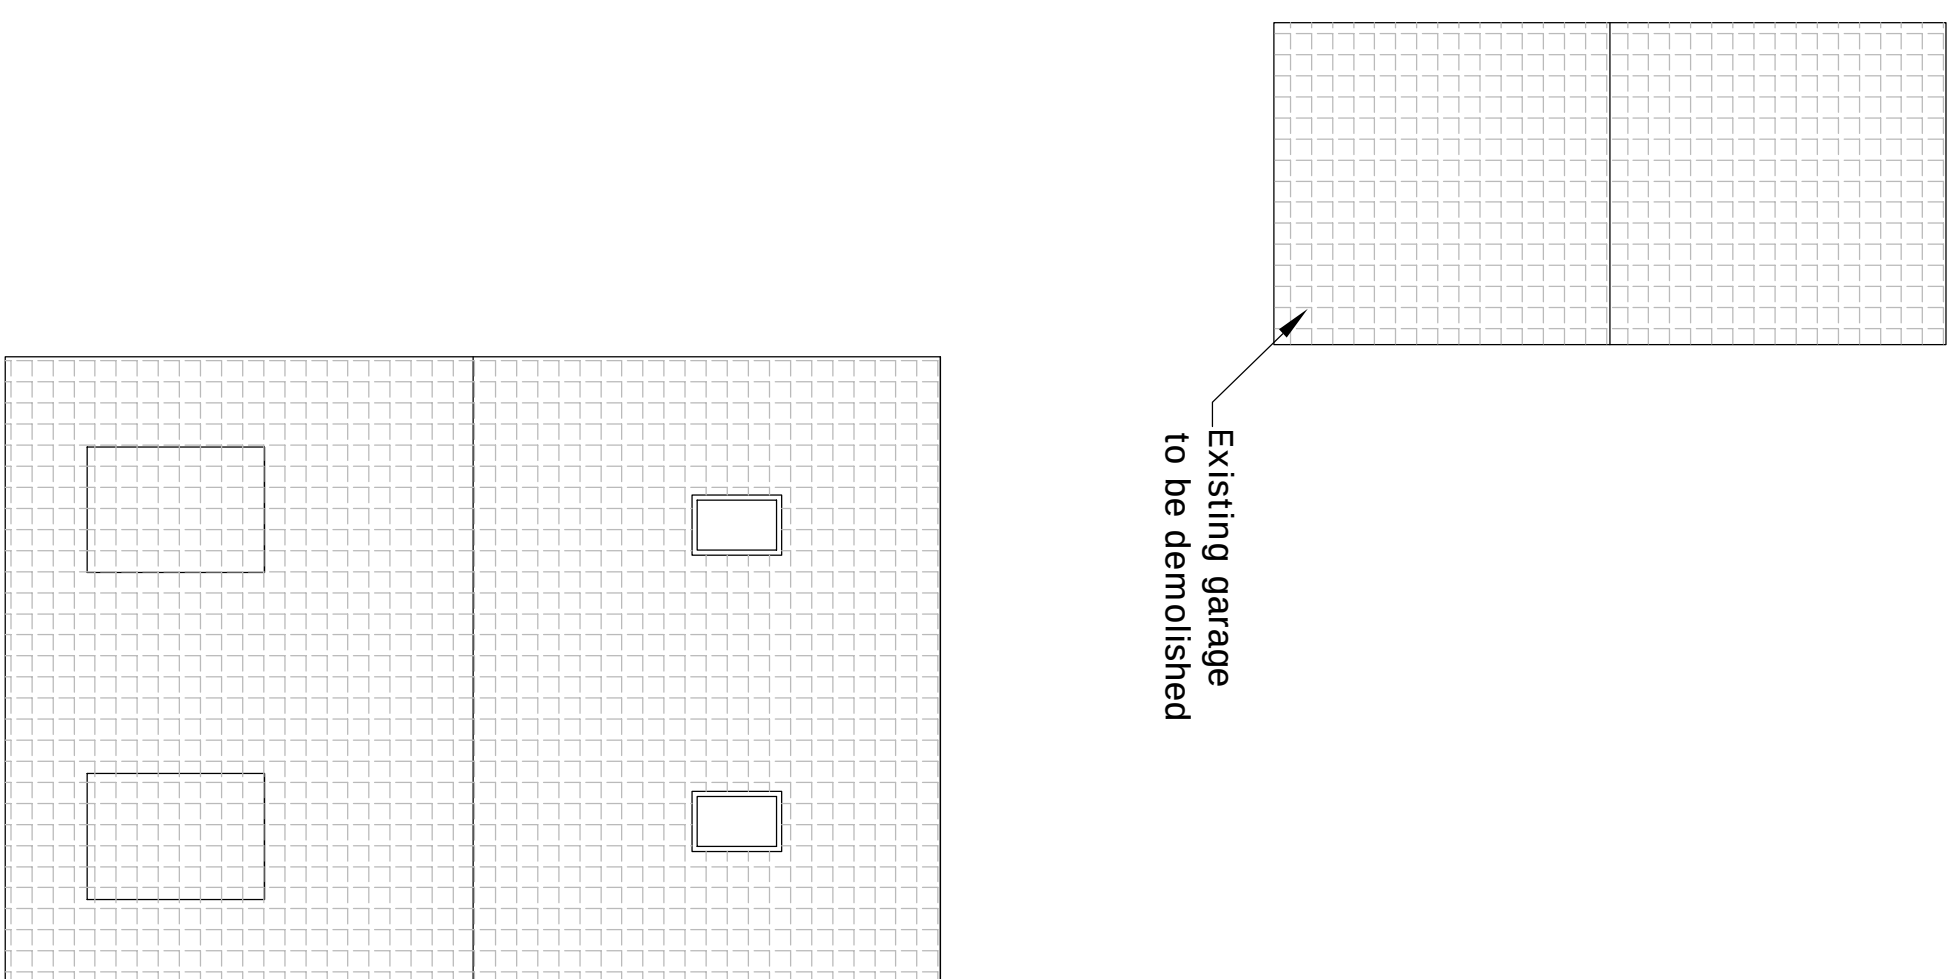

EXISTING ROOF PLAN

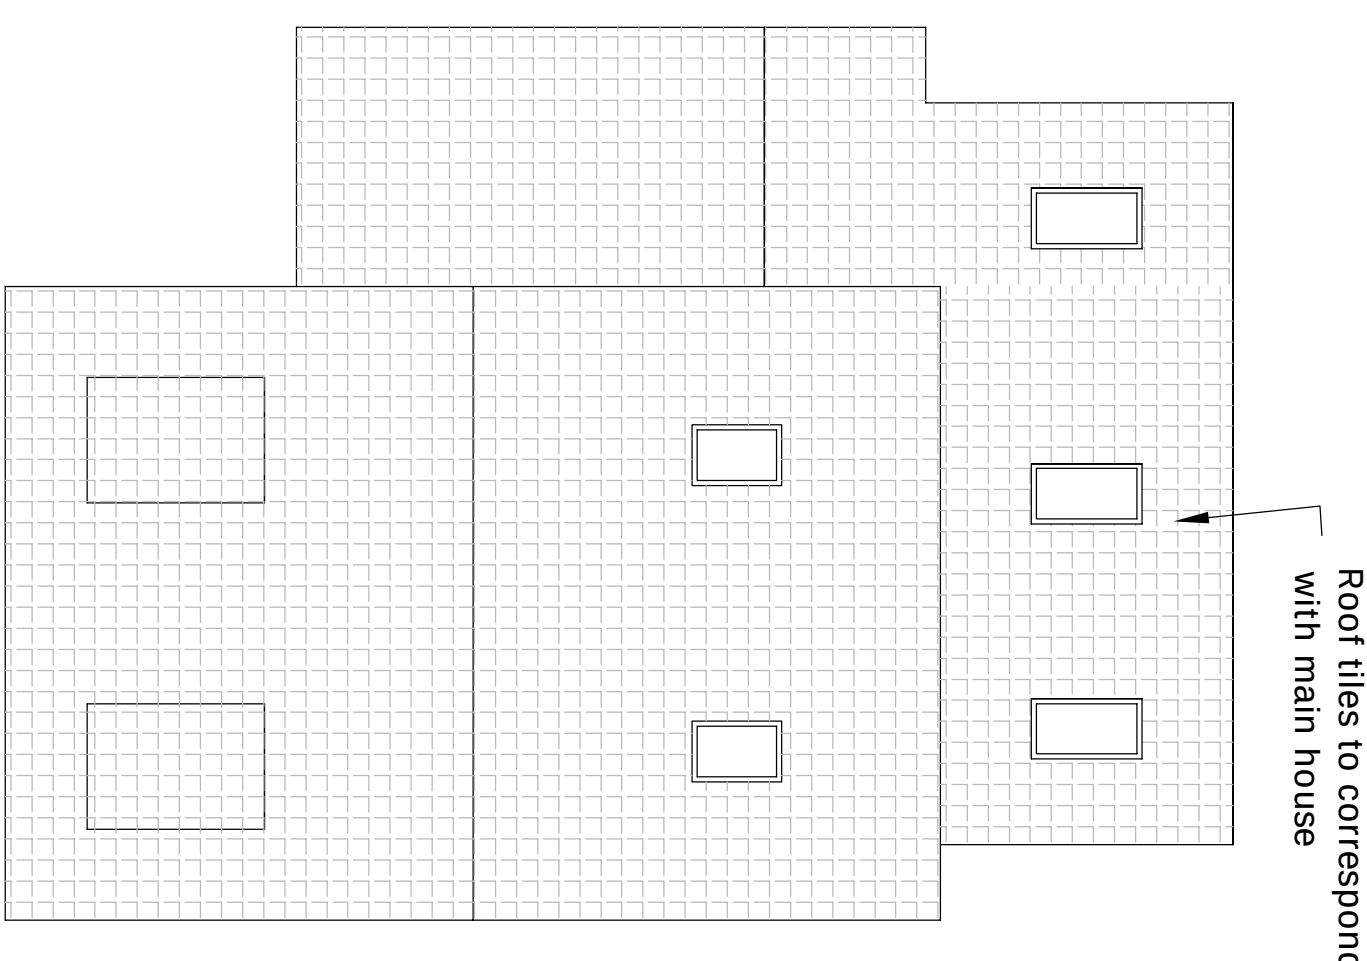


PROPOSED ROOF PLAN

Drp. No.	001	Rev.	Sheet No.
----------	-----	------	-----------

LOCATION PLAN

SCALE 1:1250

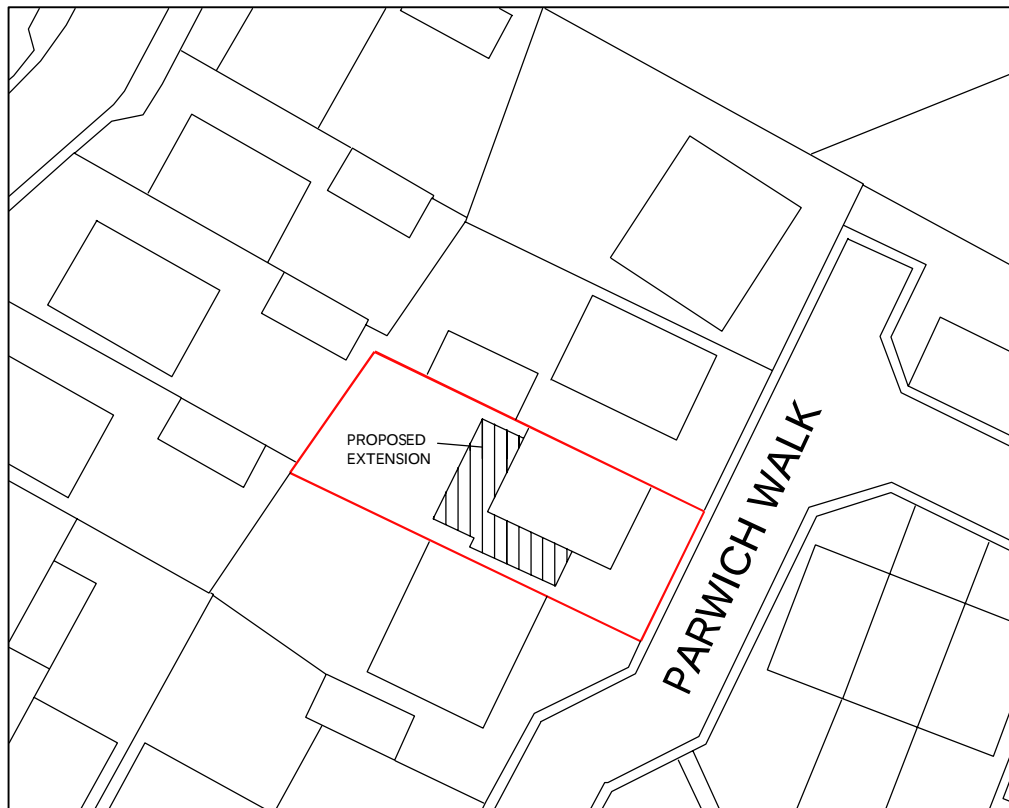

PROPOSED SITE PLAN

SCALE 1:500

DRAWING CREATED IN REVIT.

TITLE:

6 PARWICH WALK

DRAWING No:

002