




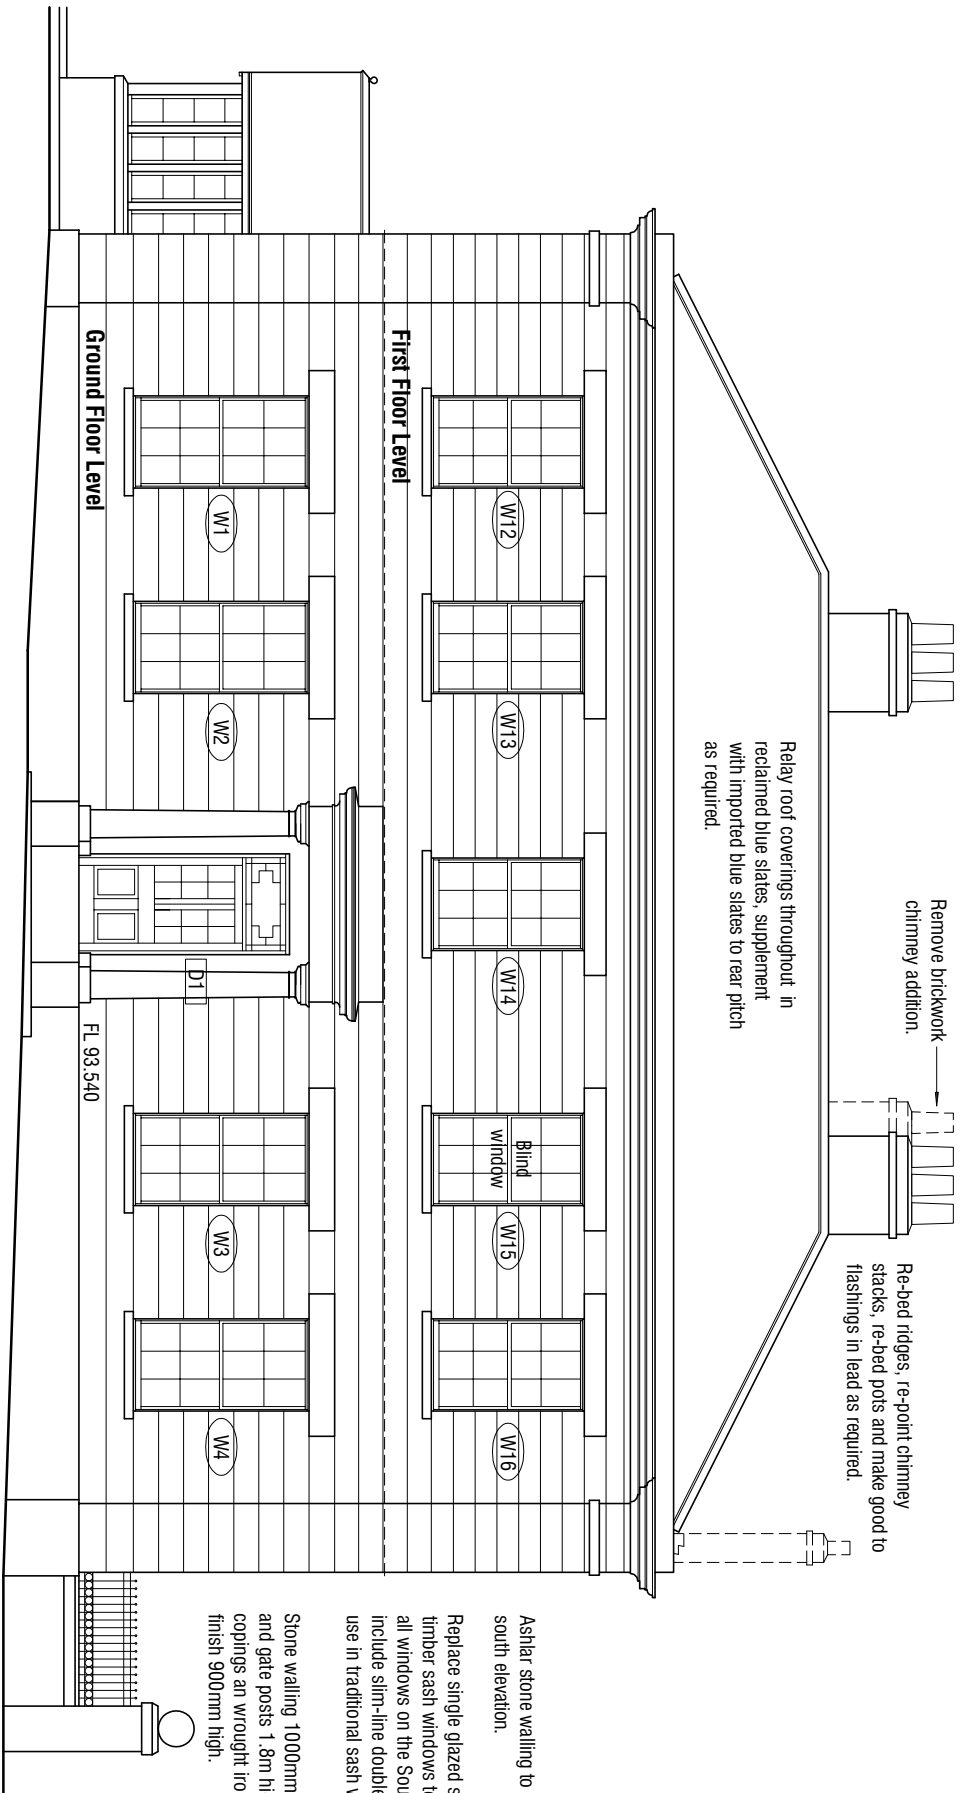

South Elevation 1:100

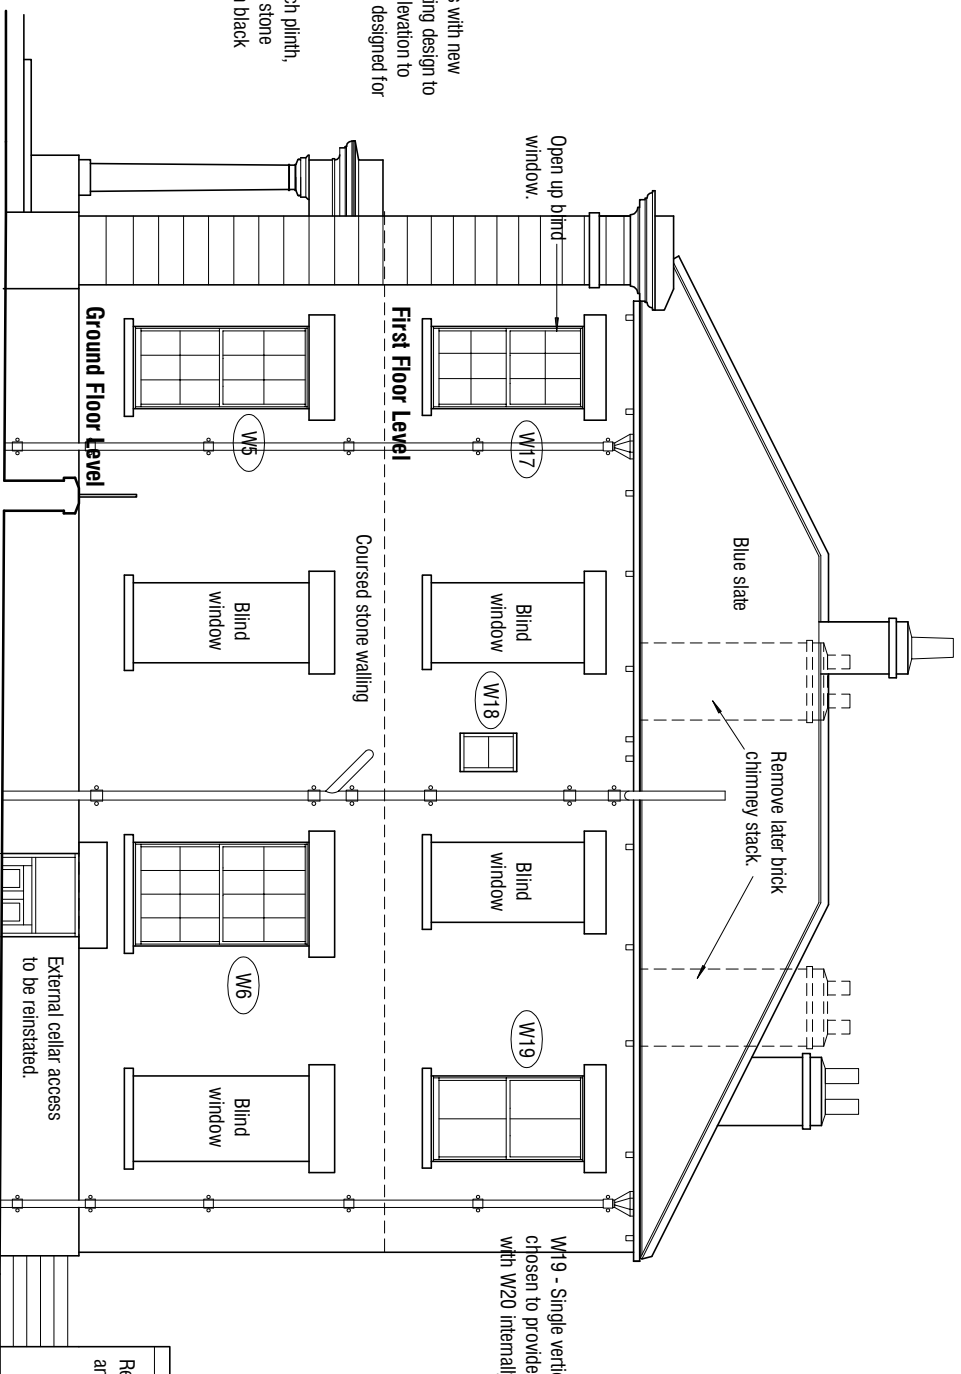


East Elevation 1:100

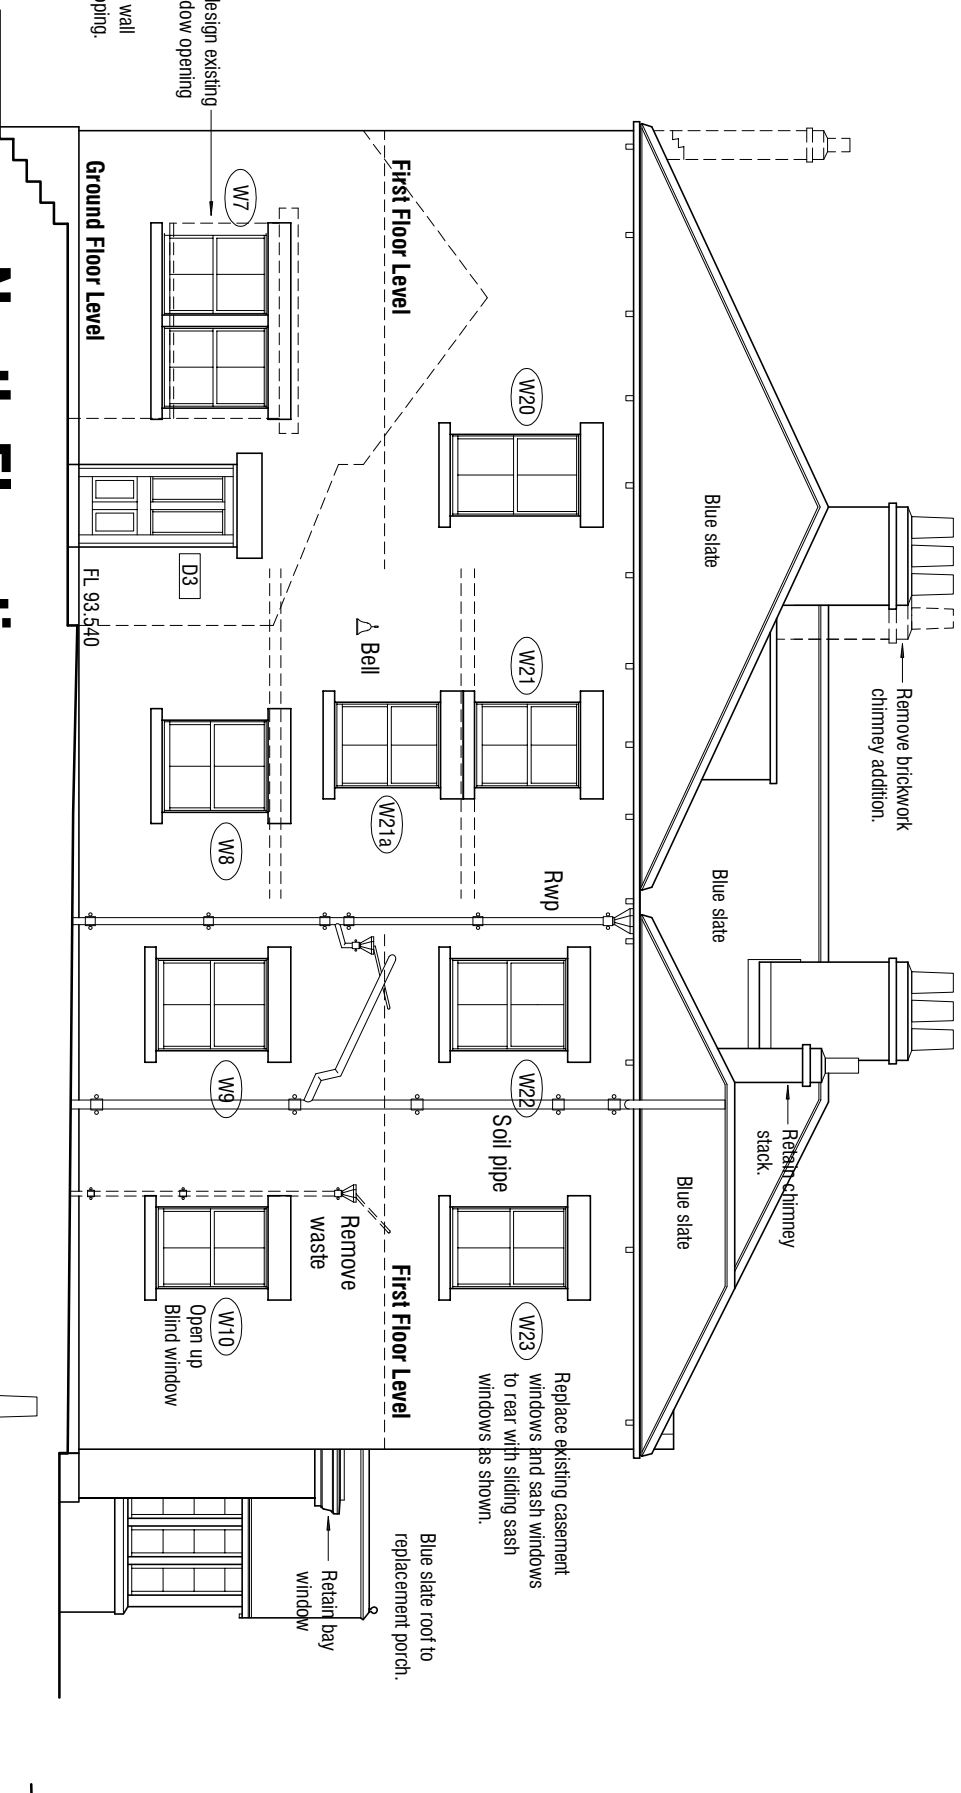


North Elevation 1:100

- Floor 1** Remove timber boards as part of works to install underfloor heating, retain timber joists, provide timber decking to receive carpets.
- Floor 2** Remove core and stone flags over suspended timber joists and replace with pc concrete beam and block ready to receive underfloor heating, and with Karndean natural grey saxon sandstone flags with 3mm flush or very slightly recessed pointed joints.
- Floor 3** Remove stone flags to Hall ready to receive underfloor heating finish with Karndean natural grey saxon sandstone flags with 3mm flush or very slightly recessed pointed joints.
- Walls 1** Retain existing lime plaster and apply lime skim.
- Walls 2** Retain existing lime plaster and apply lime skim, or bottom walls, fit 40mm Sico Protect internal wood fibre breathable render carrying insulation board with lime plaster finish.
- Walls 3** Retain existing lime plaster and apply plaster skim.
- Walls 4** Retain existing lime plaster and replaster defective areas with lime plaster, re-finish all with lime skim.
- Walls 5** Fix treated sw battens to inside face of external walls, and fix 37mm insulated plasterboards with skim finish.
- Walls 6** Remainder of first floor walls where not identified, lime plaster retained and skim applied.

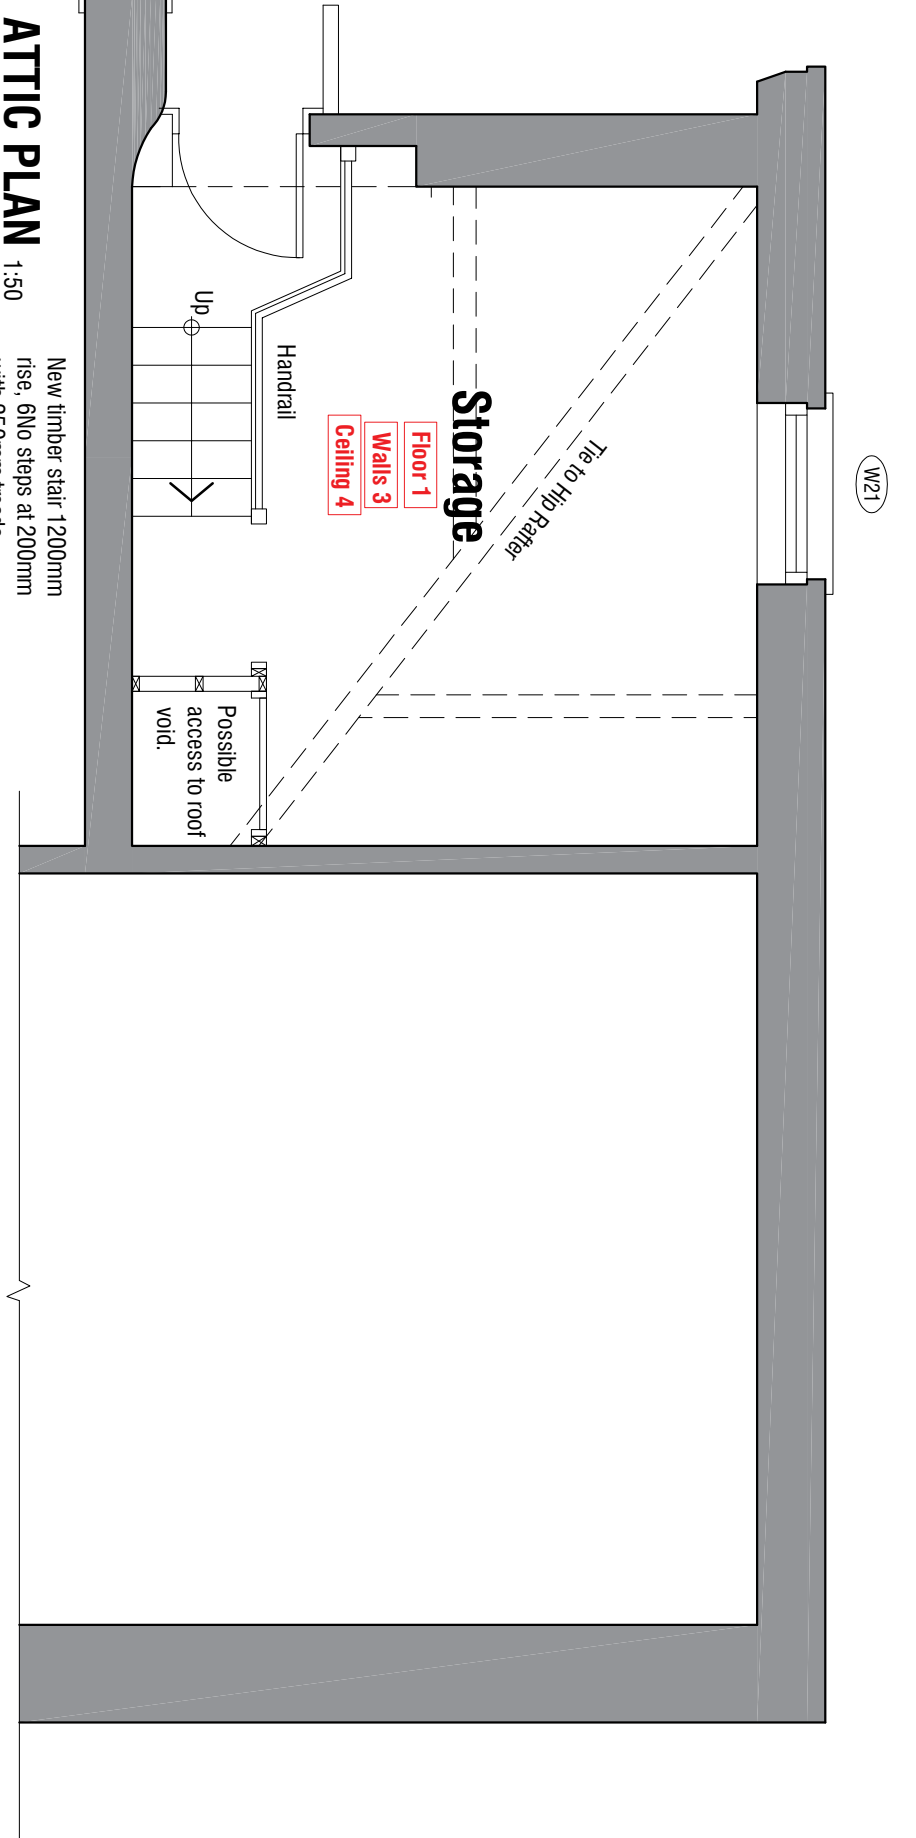


Attic Plan 1:50


- Ceiling 1** Retain lime plaster ceiling and cornices, undertake minor repairs as required and apply lime skim.
- Ceiling 2** Retain lime plaster ceiling and cornices, install timber suspended ceiling below with plasterboard and skim finish and add minimal profile cornices to original.
- Ceiling 3** Retain lime plaster ceiling and cornices, re-skin.
- Ceiling 4** Take down defective ceilings and replace with plasterboard and skim finish.

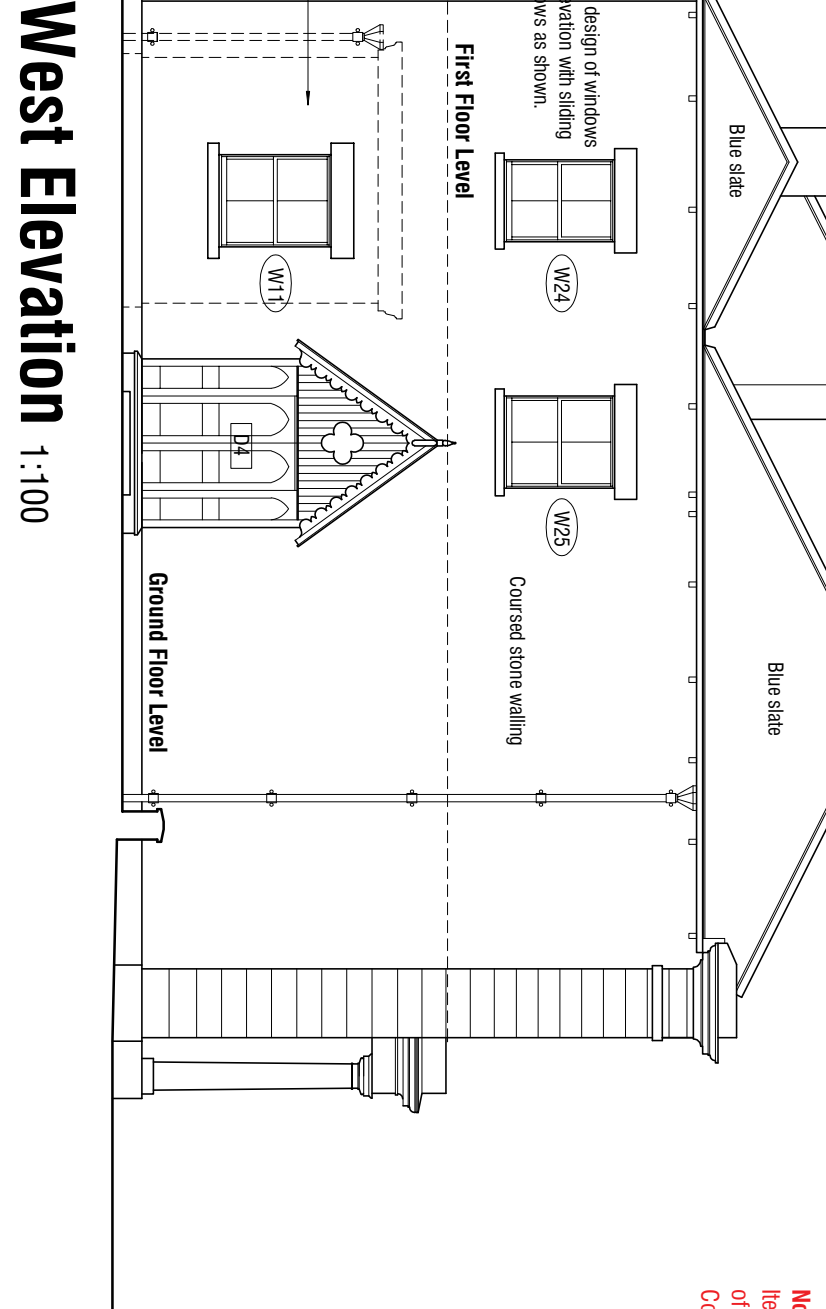

West Elevation 1:100

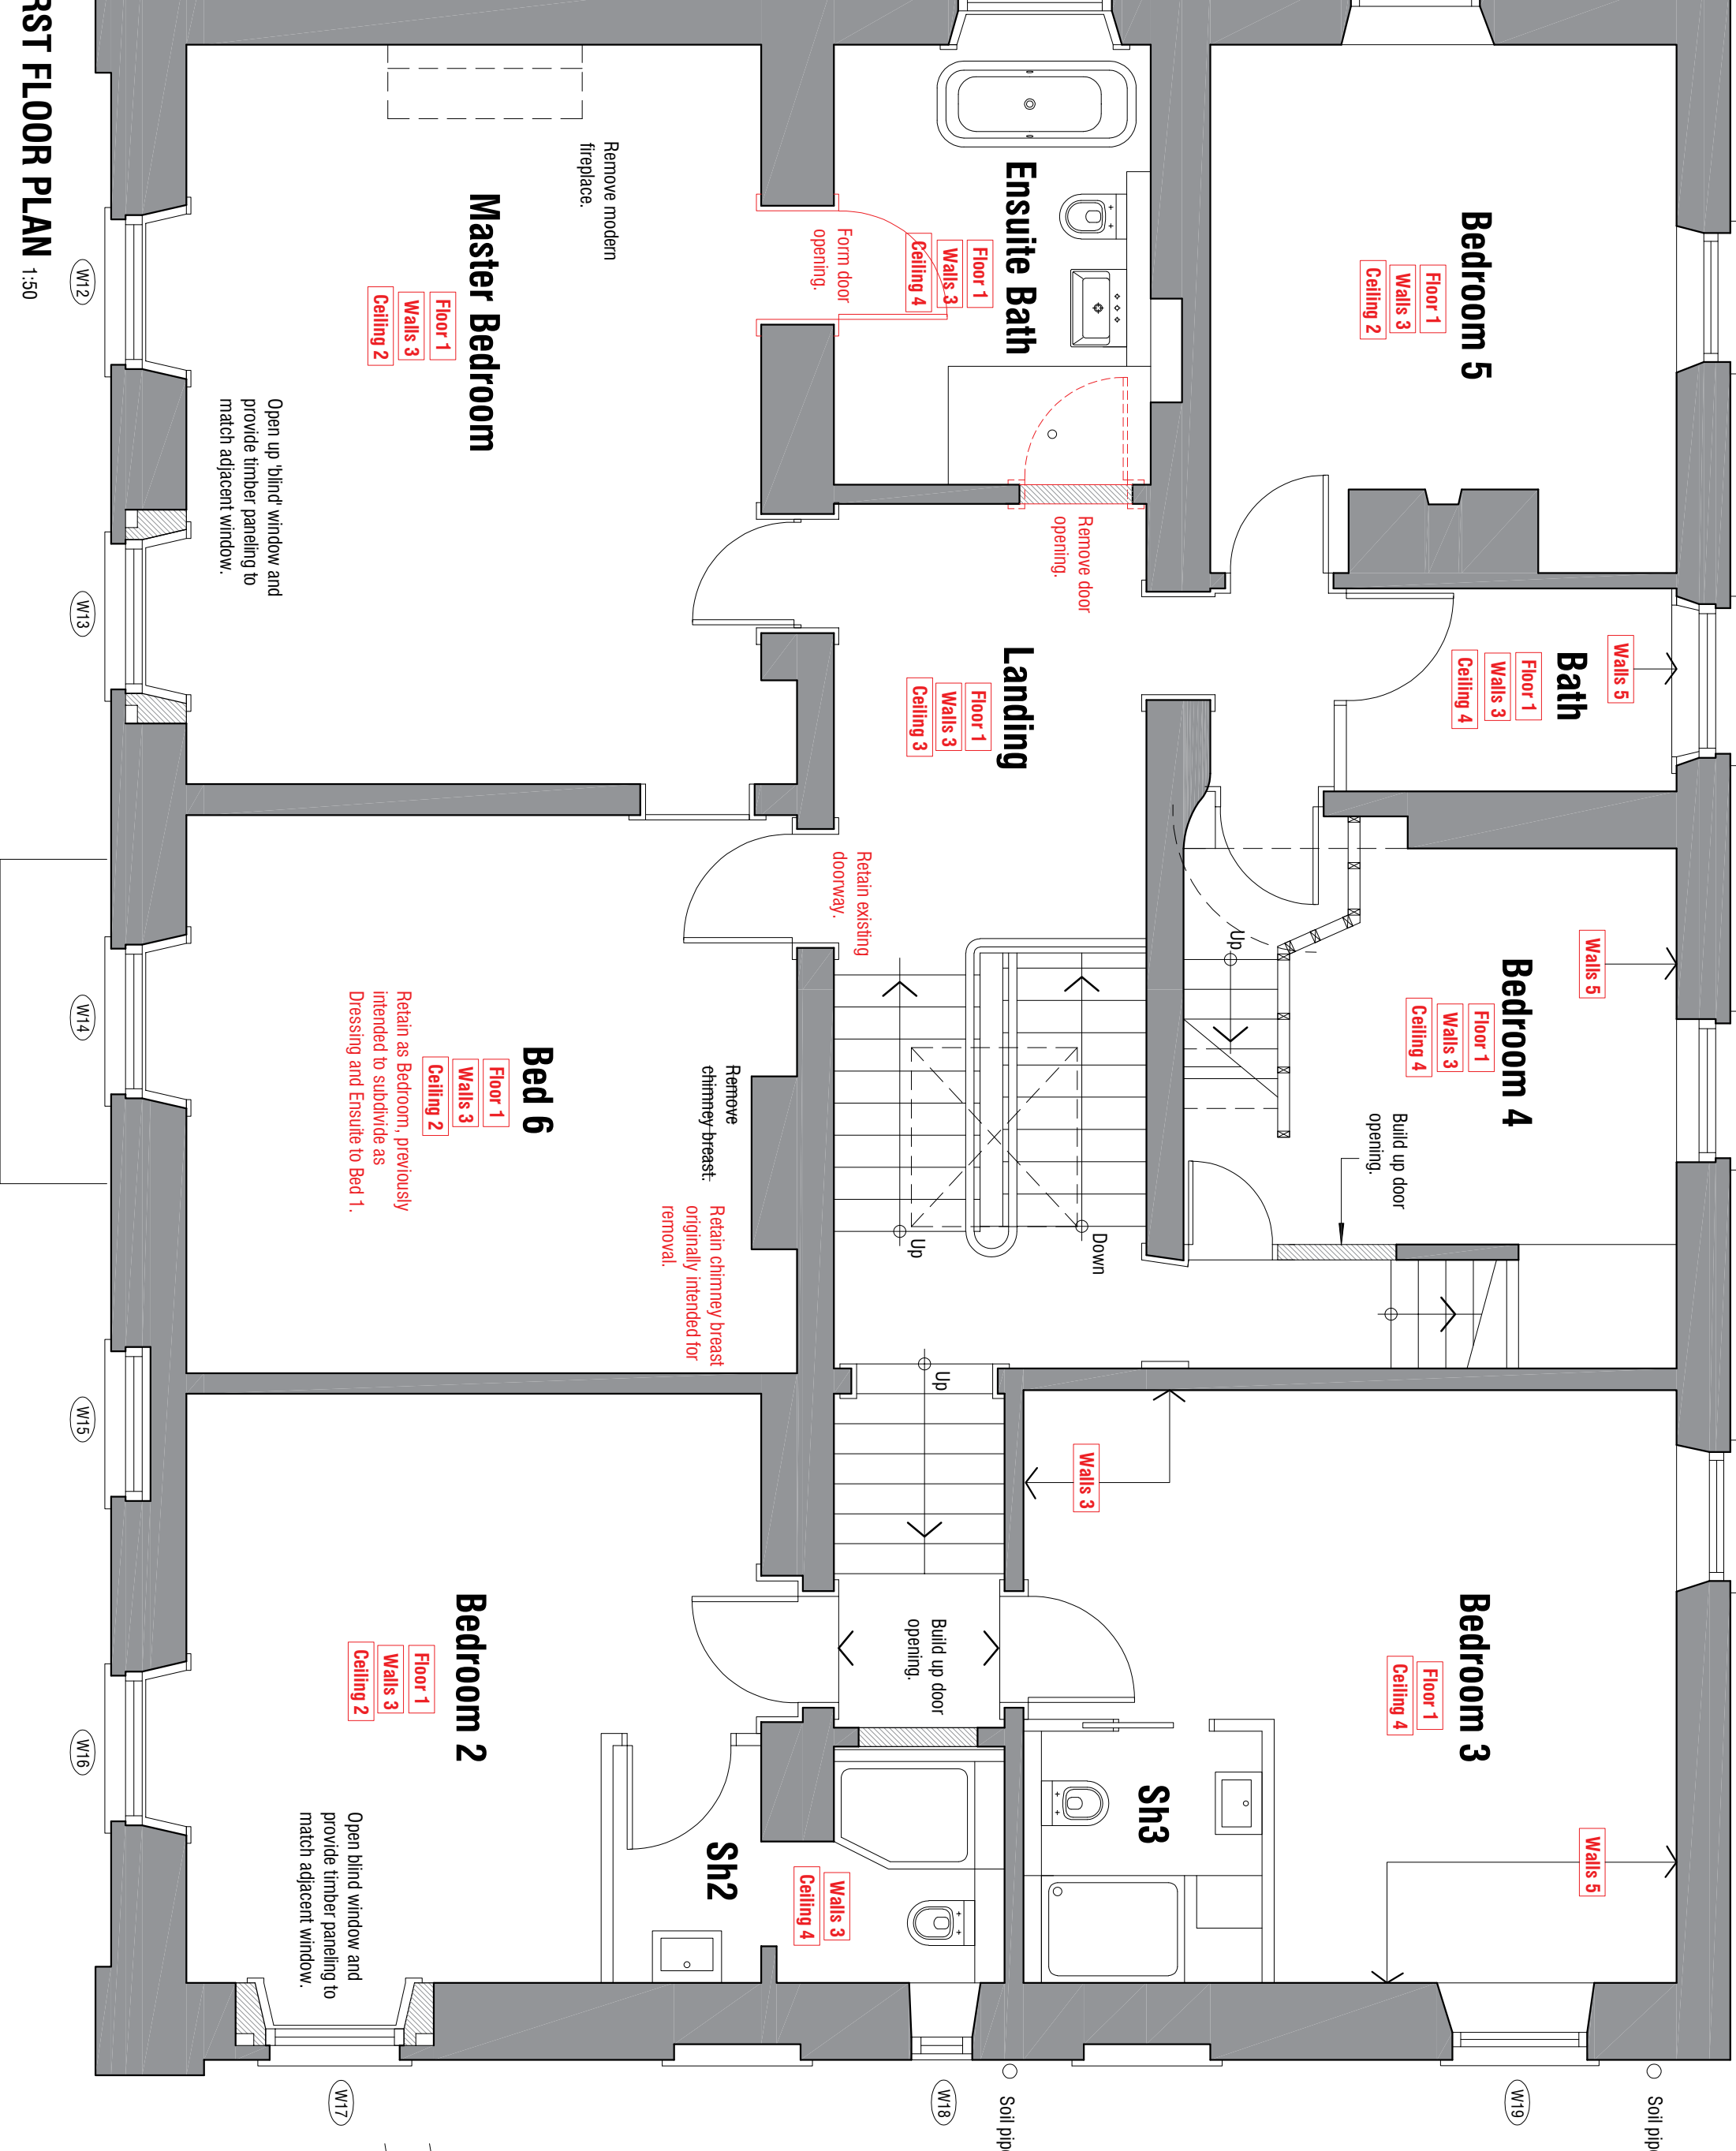

First Floor Plan 1:50

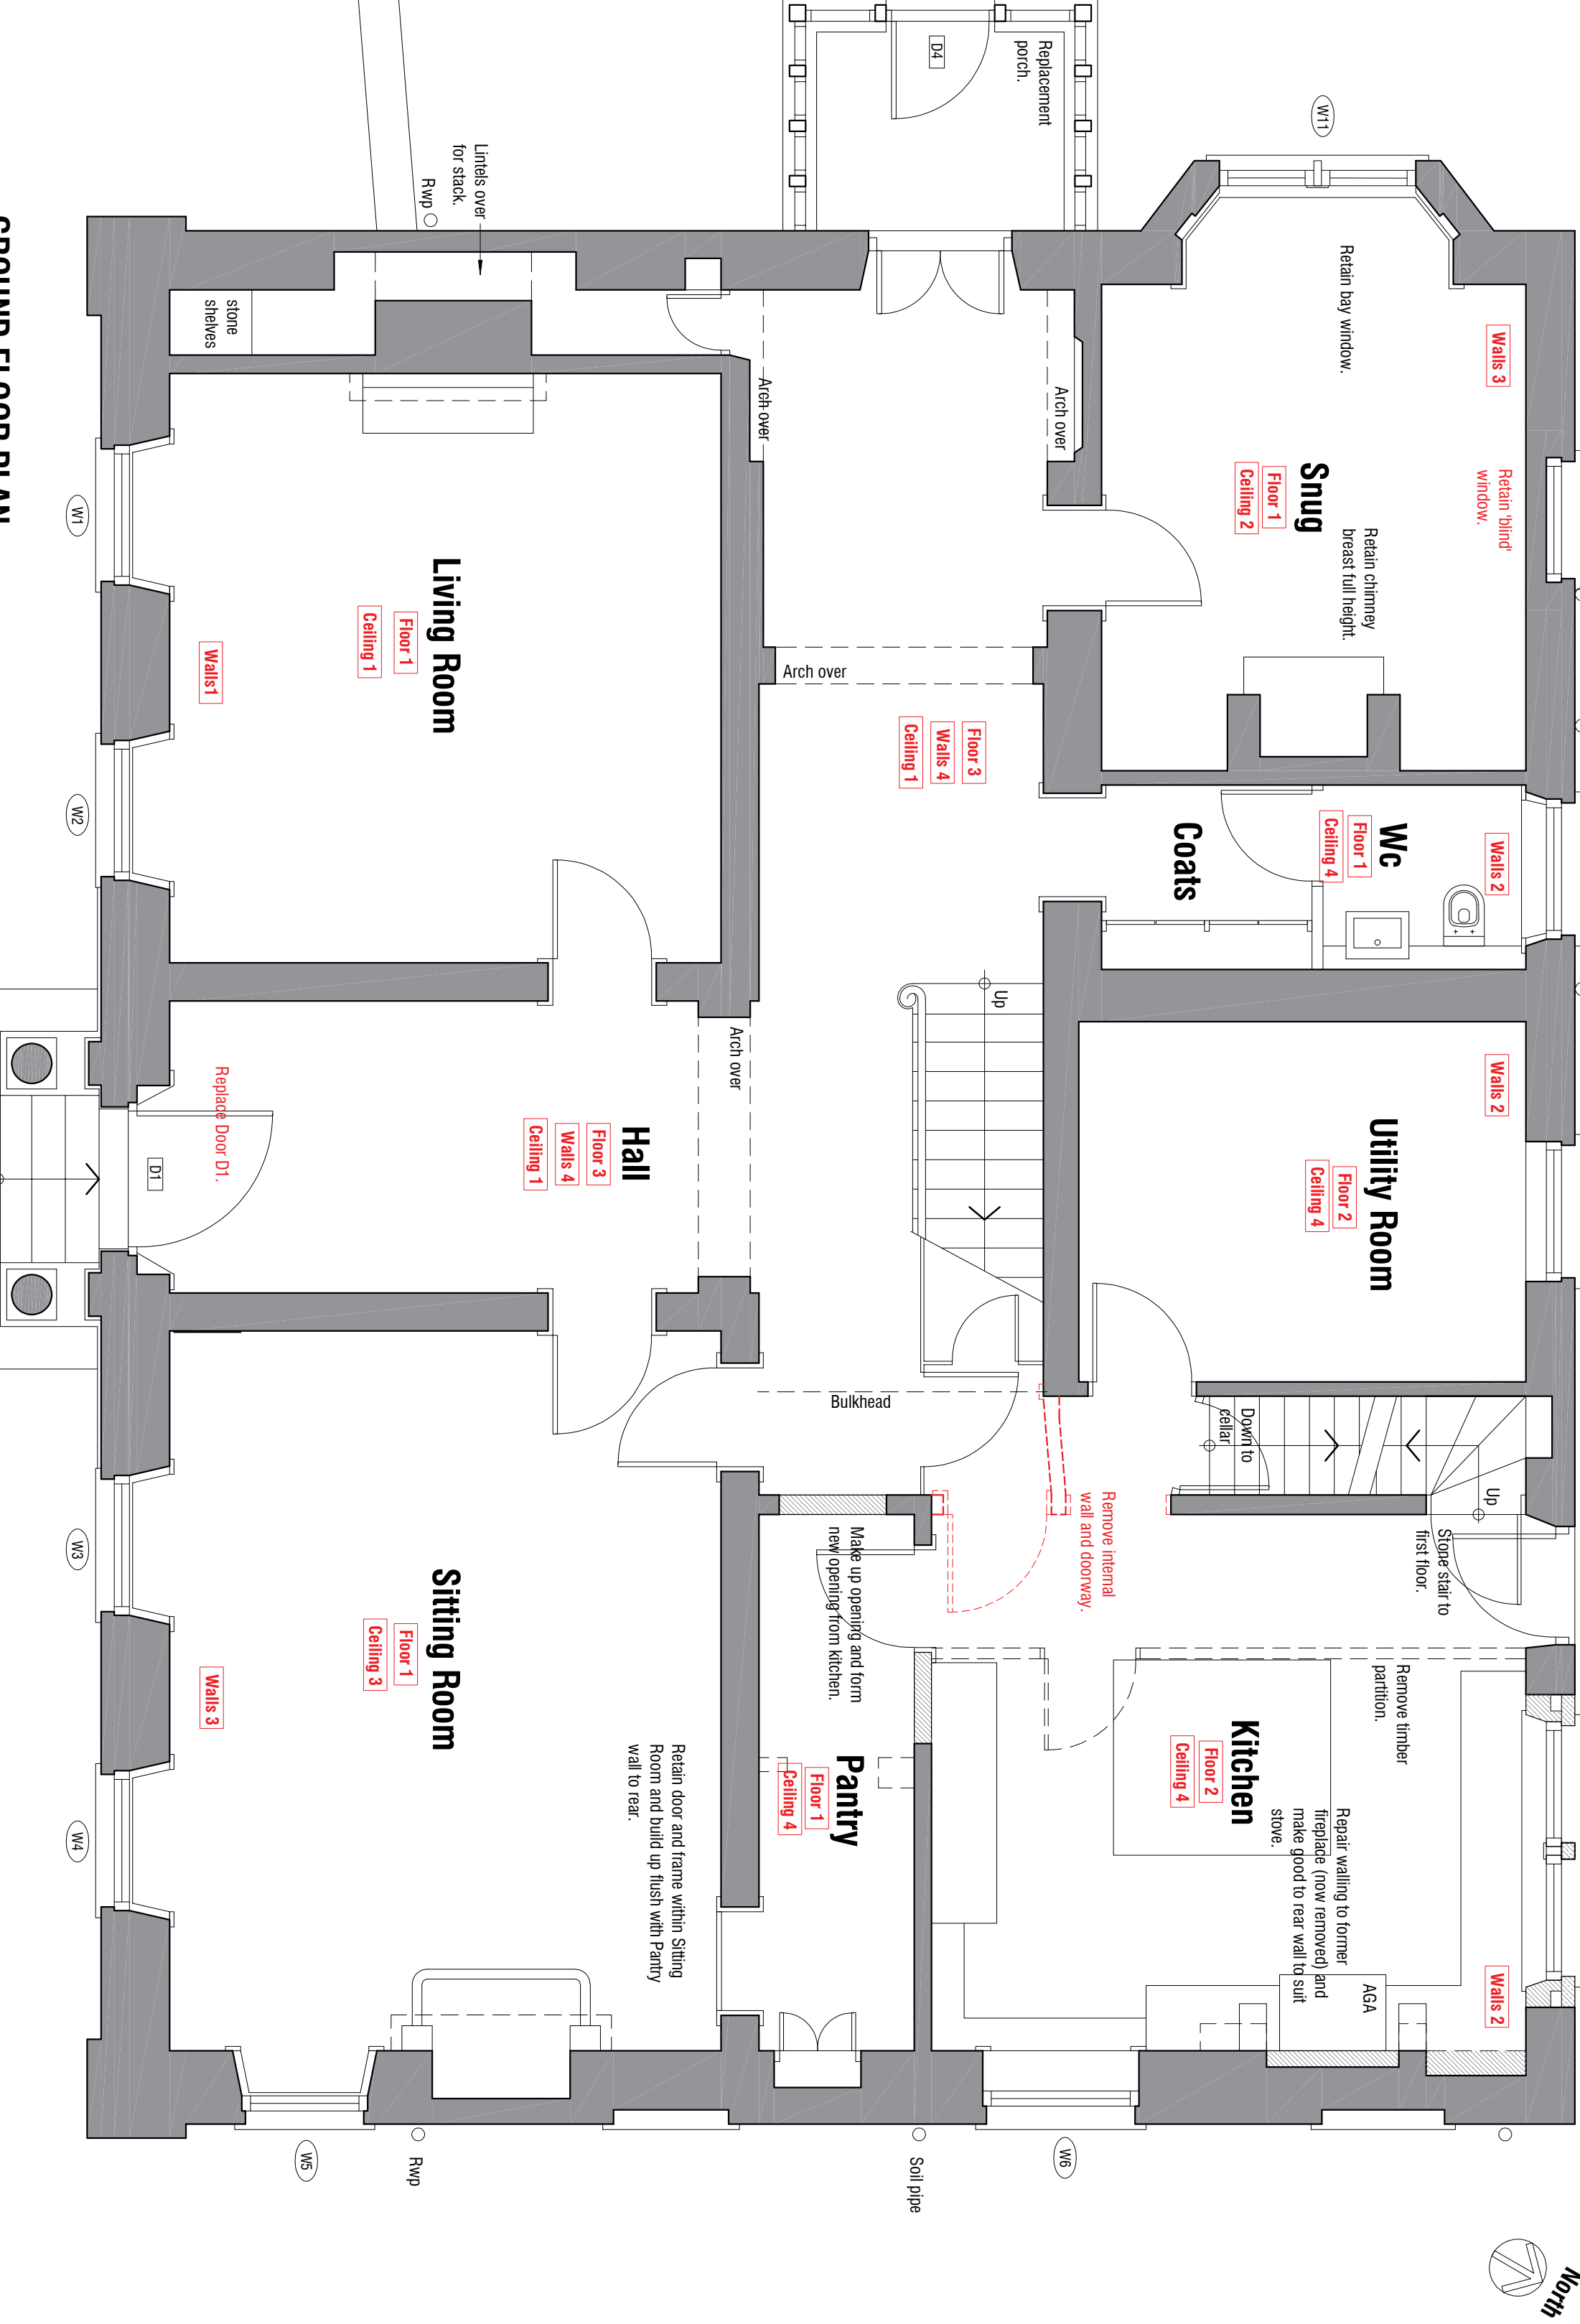

Ground Floor Plan 1:50

Osborne House
Burton Road
Mork Breton
Barnsley S71 2LS

PROPOSALS

PLANS & ELEVATIONS

mboothdesign

architectural design and building consultants

Fairfield House
Barnsley Close Barnsley
S70 2DL
T: 01781 888366
M: 07981 888300
E: mark@mboothdesign.co.uk

Scale AS SHOWN @ A1 Drawn MJB

Date FEB 2021 Rev. 13.39

Dwg No. P10

Drawn

Scale

1:50

1:100

1:200

1:500

1:1000

Copyright mboothdesign all annotations in this drawing are the intellectual property of mboothdesign. All dimensions are in millimeters unless otherwise stated. Dimensions for walling and in walling drawings are to be checked and verified on site.

Note:
Items highlighted in red refer to works carried out that were not part of the original Listed Building Consent ref: 2020/0073 and Planning Consent 2020/0074.