



NOTES

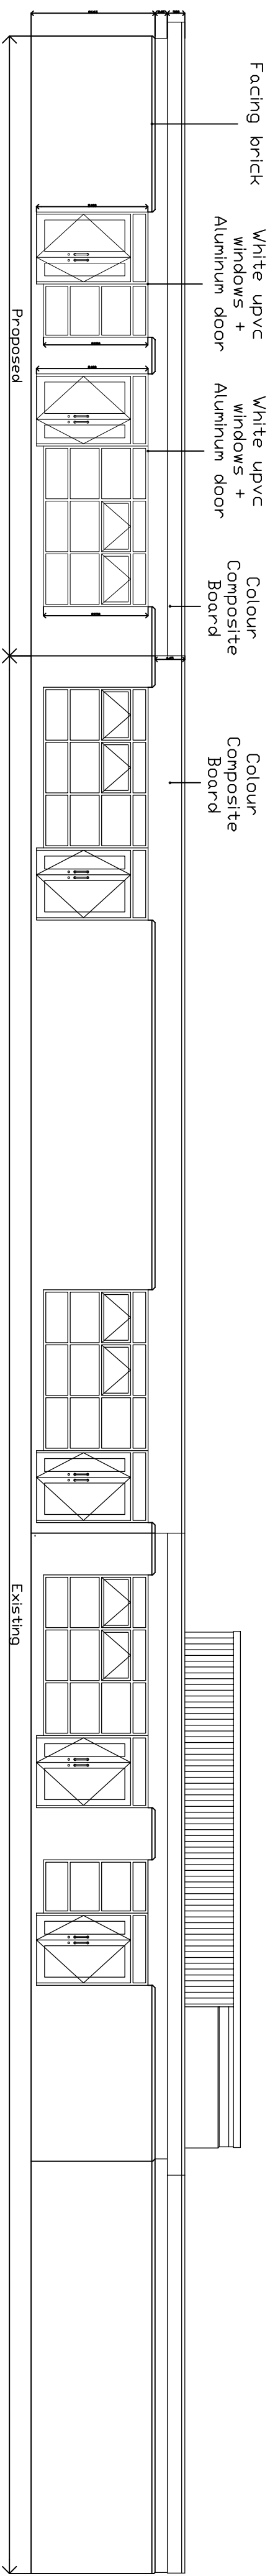

Proposed Elevation B


Scale: 1 : 100 @ A1

ELEVATION A

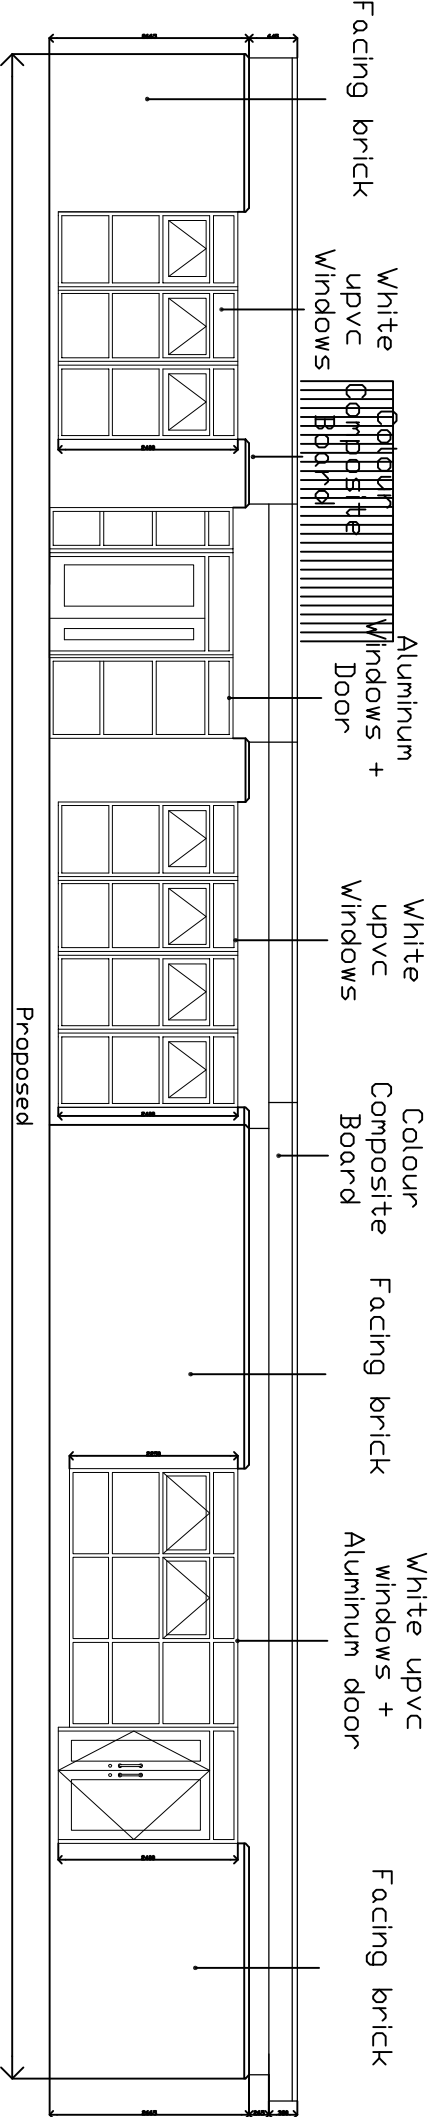

Proposed Elevation A


Scale: 1 : 100 @ A1

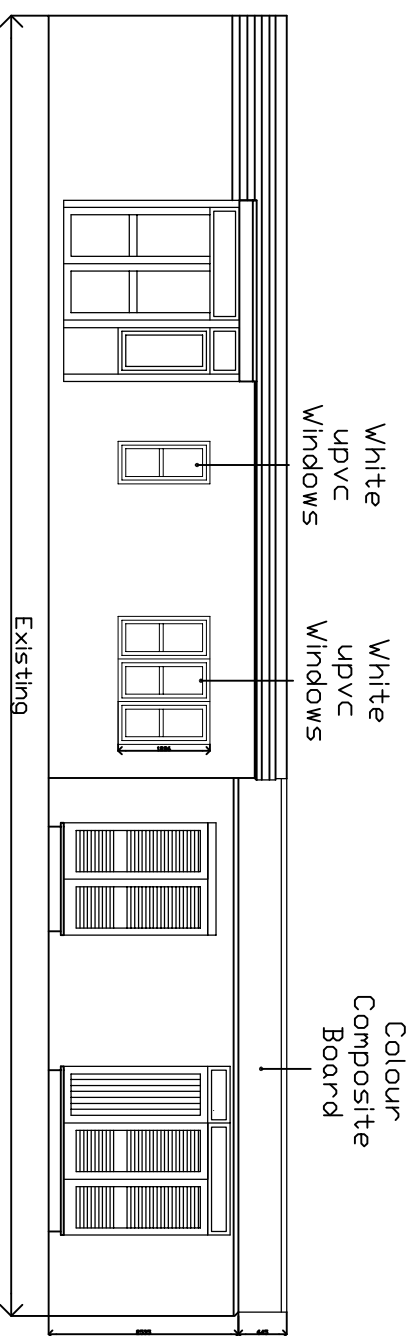

Proposed Elevation C

Scale: 1 : 100 @ A1

ELEVATION B

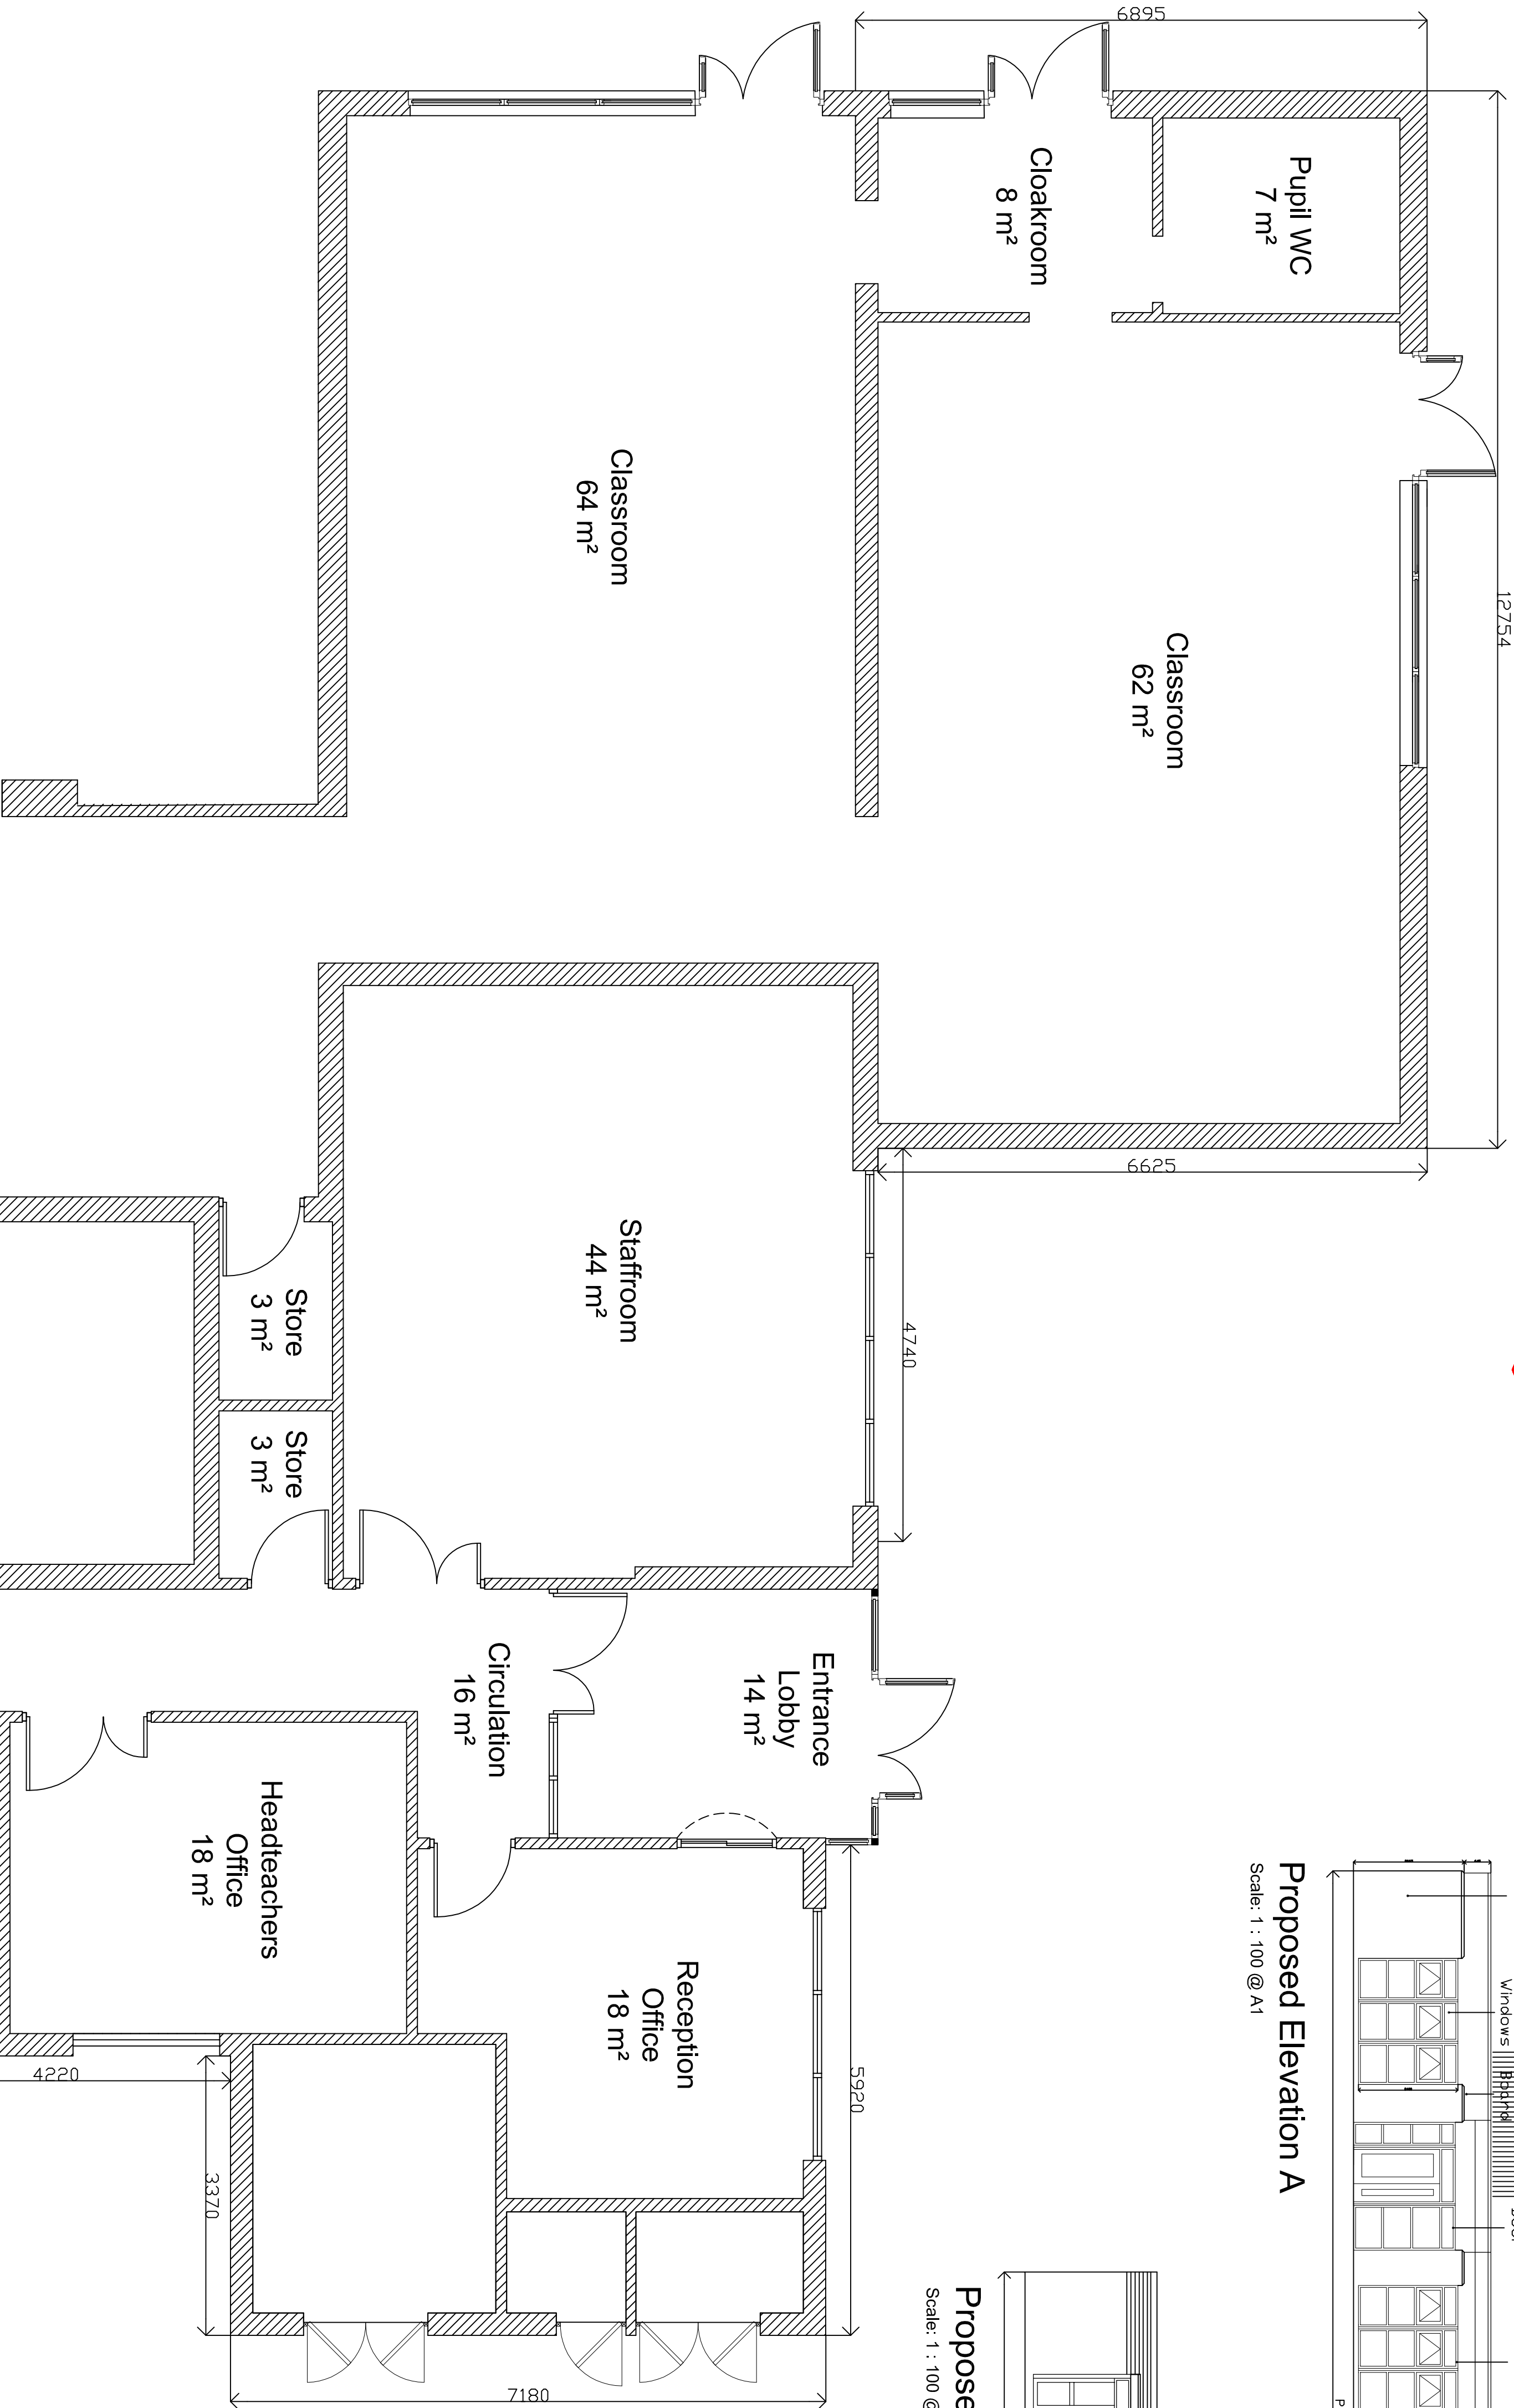

Proposed Floor Plan

Scale: 1 : 50 @ A1

St John The Baptist CE (VA) School, Penistone
Phase 03 Building Works - Infant School Site

BCHUD 2016.00912.000

Rev	Description	Date	Drawn By	Approved By
01	Issue for tender	02.08.16	JM	DPF

ARR Building Consultancy Ltd
Newman Union House
High Street
Huddersfield
HD1 2LF
United Kingdom

T +44(0)1484 537411
F +44(0)1484 530322
E info@arr.co.uk
www.arr.co.uk

Client	St John The Baptist CE (VA) School, Penistone
Project	Phase 03 Building Works - Infant School Site
Drawings	Proposed Floor Plans + Elevations

Project number	2016_00912_000	Scale	As Stated	@A1
Drawing number	PL_103	Rev	PLANNING	