


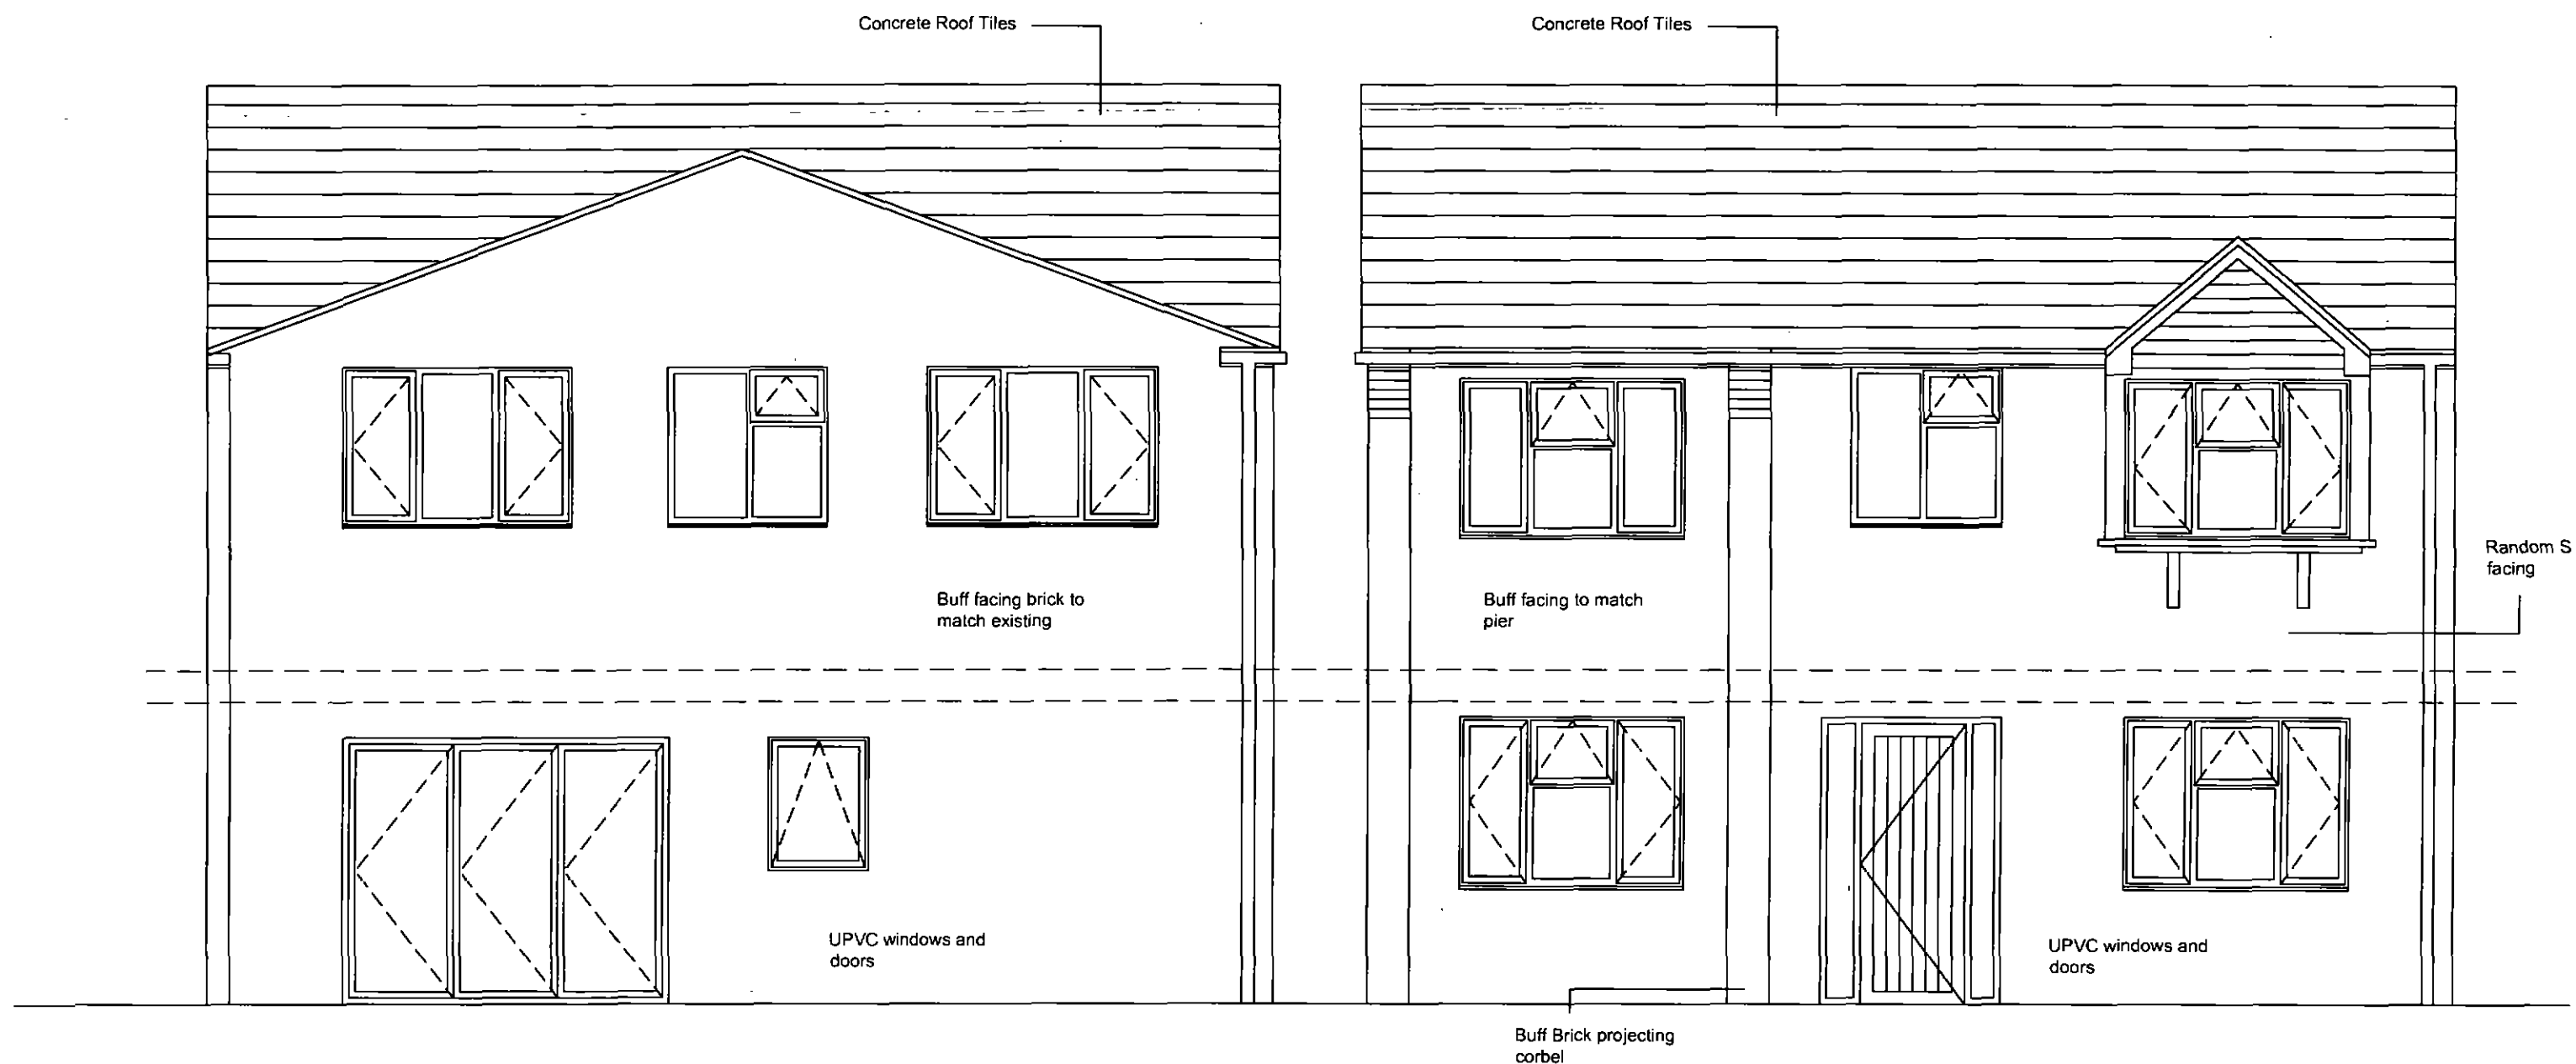

All work to be carried out in accordance with the requirements of the Building Regulations and the Water Authority Regulations currently in force.
 Verify relevant dimensions on site before commencing work or preparing shop drawings.
 Dwelling is assumed to be traditional construction until works are opened up
 Foundations are assumed to be traditional strip until further investigation

Project
5 Riverside Gardens
S63 8NX


Title
Proposed Front
and Rear Elevation

Drawing No -
001-007-BH

Scale - 1/50
 Date - May -2018
 Drawn By - BH



All work to be carried out in accordance with the requirements of the Building Regulations and the Water Authority Regulations currently in force.
Verify relevant dimensions on site before commencing work or preparing shop drawings.
Dwelling is assumed to be traditional construction until works are opened up
Foundations are assumed to be traditional strip until further investigation

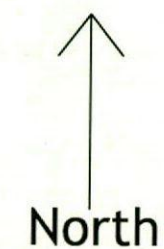


Project
5 Riverside Gardens
S63 8NX

Title
Location Plan

Drawing No -
001-012-BH

Scale - 1/500
Date - May -2018
Drawn By - BH

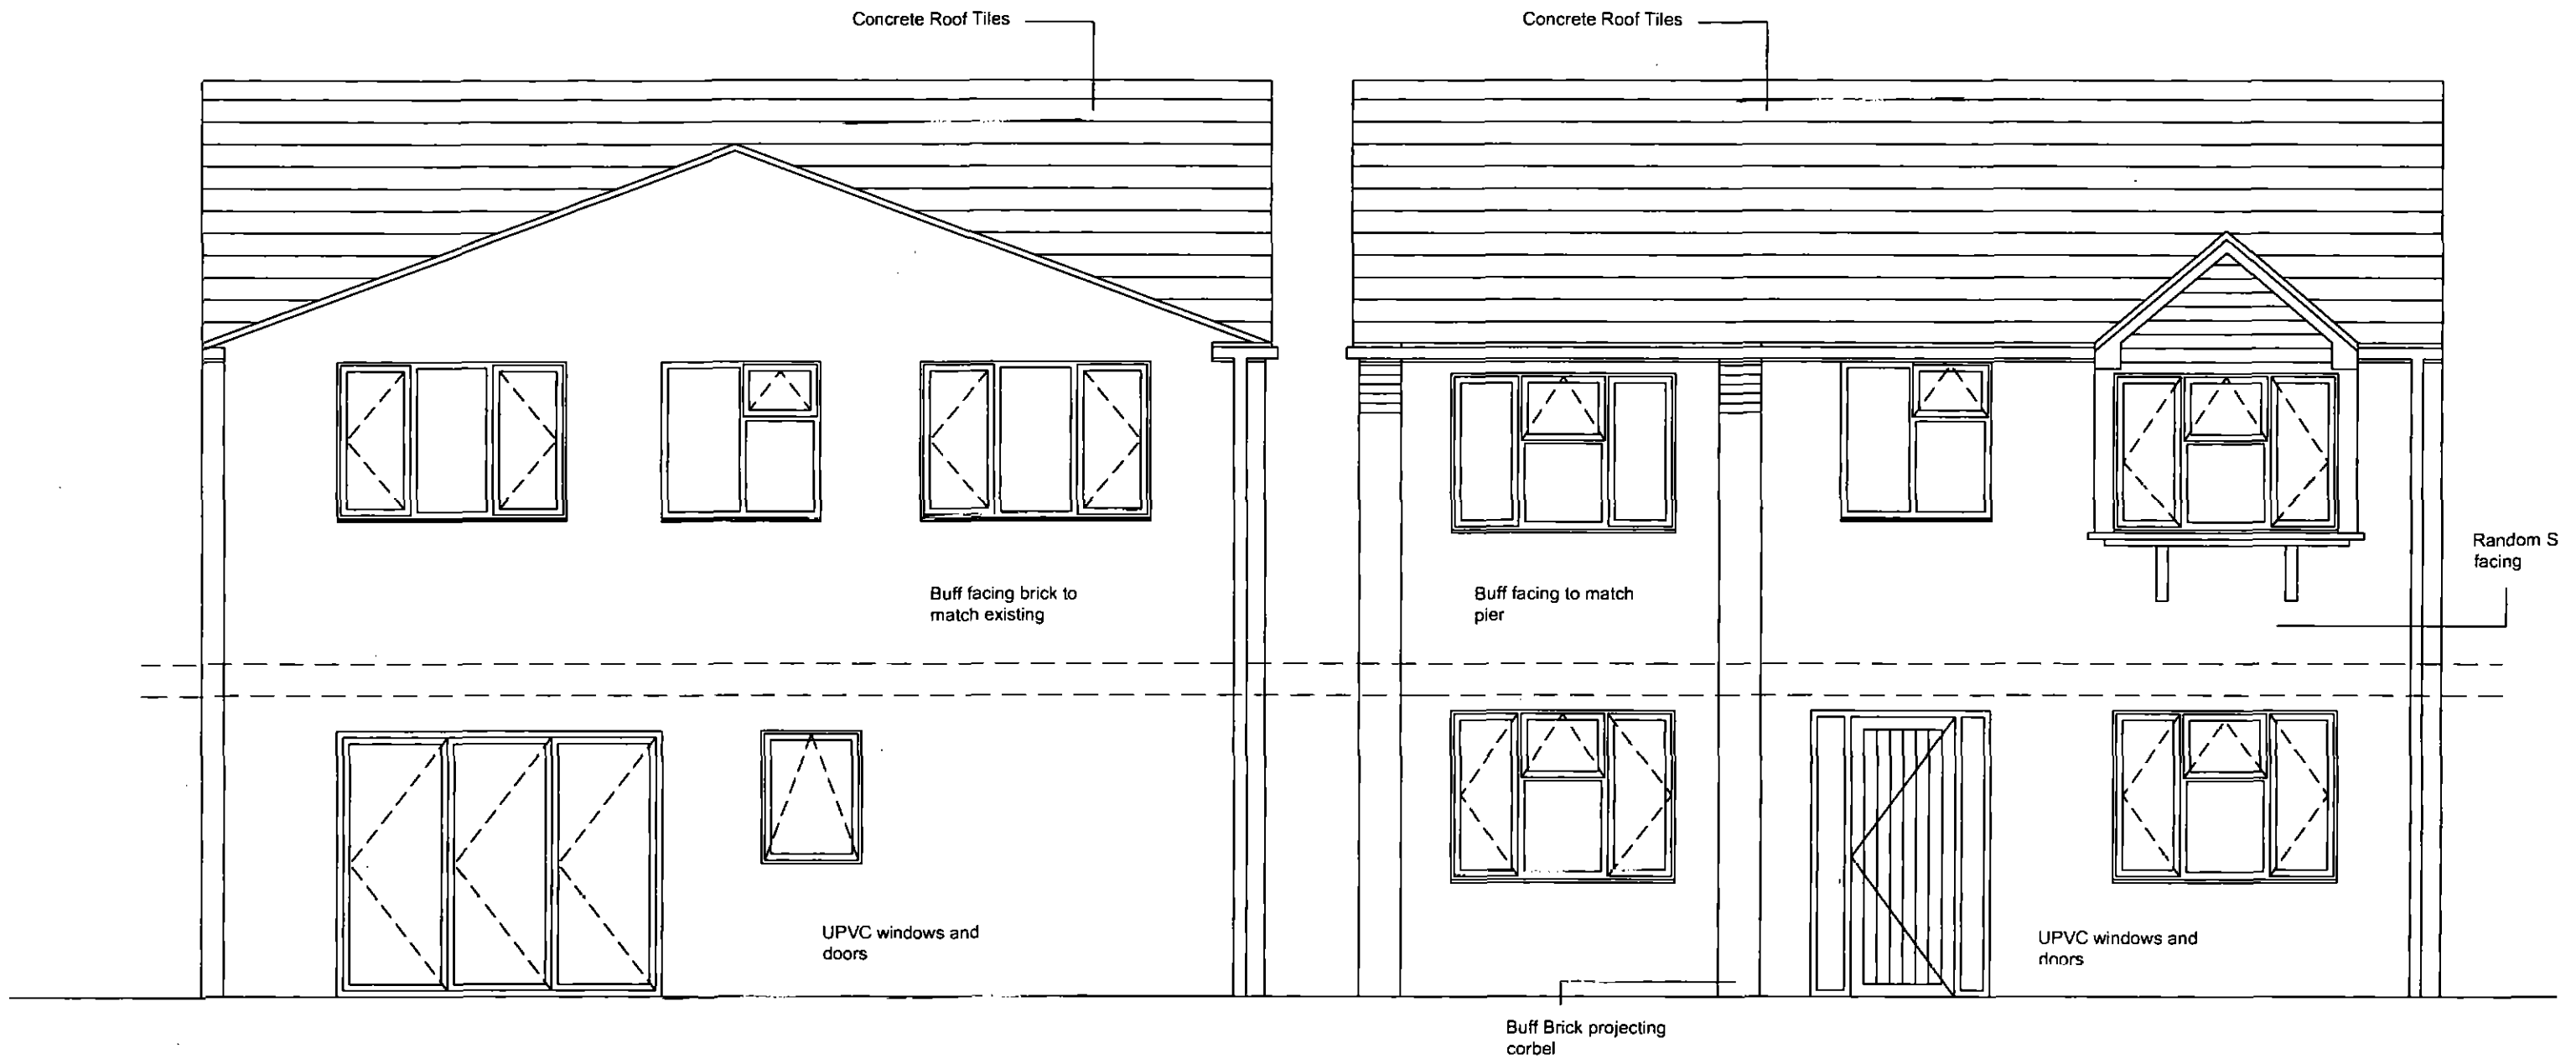


All work to be carried out in accordance with the requirements of the Building Regulations and the Water Authority Regulations currently in force.
 Verify relevant dimensions on site before commencing work or preparing shop drawings.
 Dwelling is assumed to be traditional construction until works are opened up
 Foundations are assumed to be traditional strip until further investigation

Project
5 Riverside Gardens
S63 8NX

Title
Proposed Front
and Rear Elevation

Drawing No -
001-007-BH

Scale - 1/50
 Date - May -2018
 Drawn By - BH

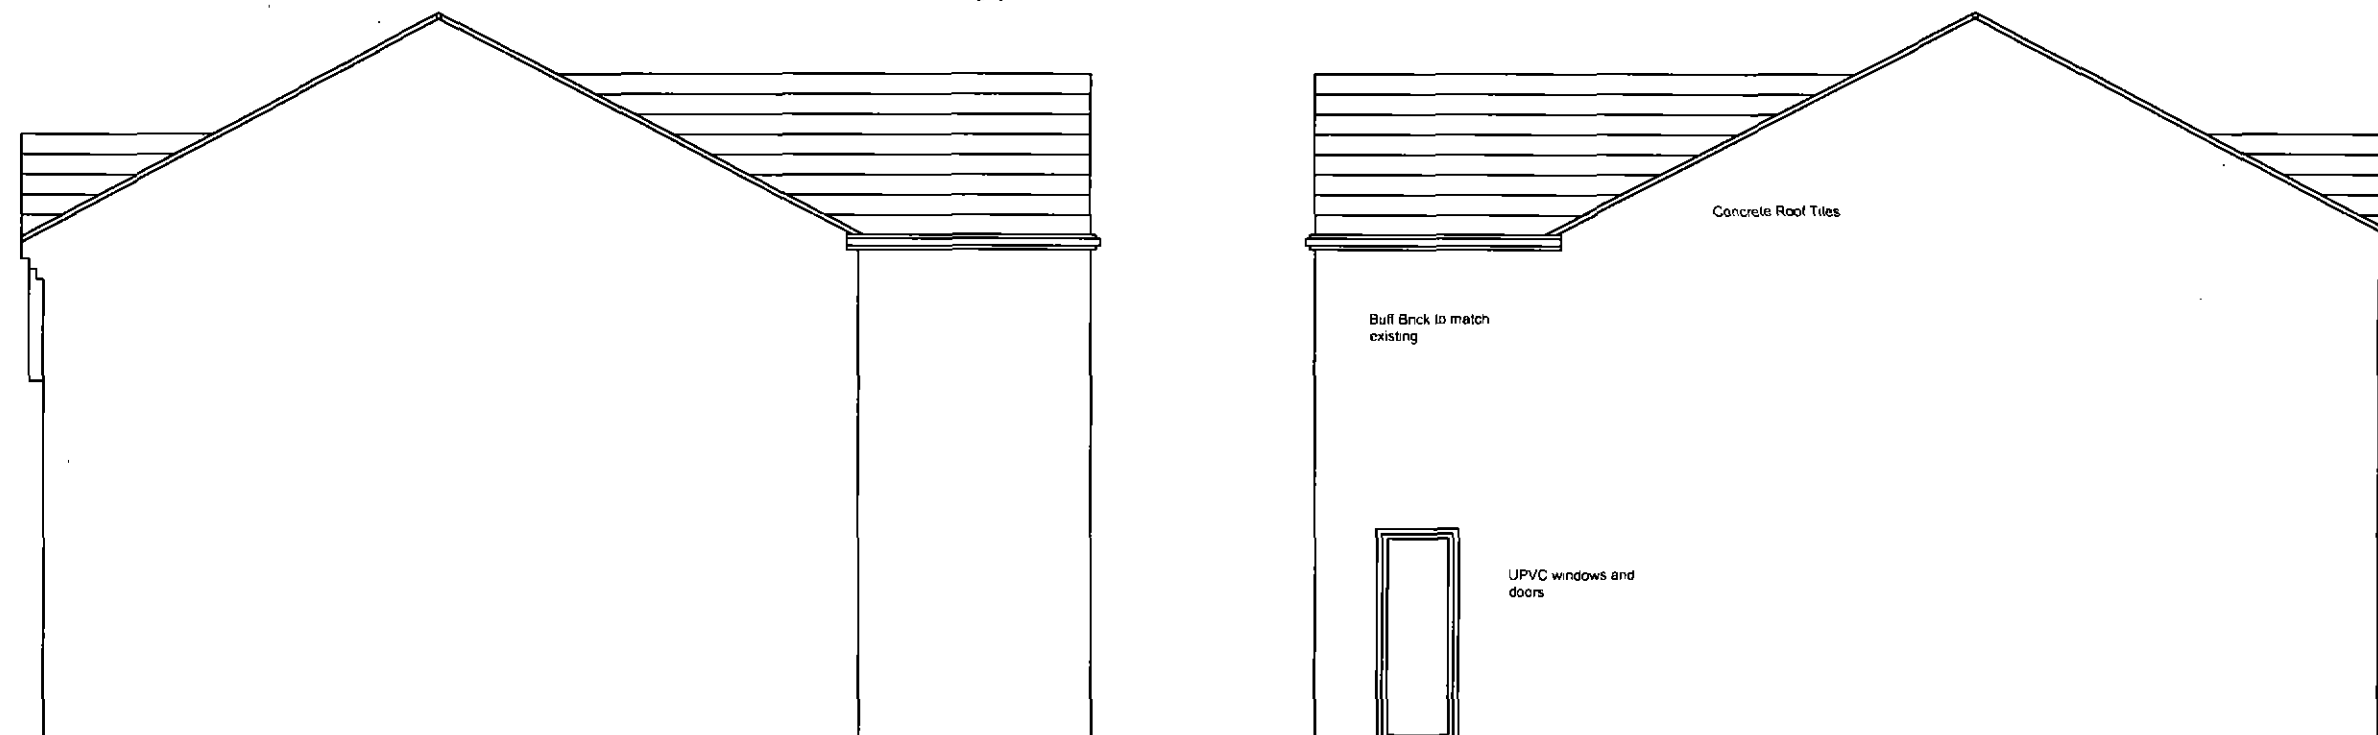

East

West

All work to be carried out in accordance with the requirements of the Building Regulations and the Water Authority Regulations currently in force.
Verify relevant dimensions on site before commencing work or preparing shop drawings.
Dwelling is assumed to be traditional construction until works are opened up
Foundations are assumed to be traditional strip until further investigation

Project

5 Riverside Gardens
S63 8NX

Title

Proposed Elevations
Side(house)

Drawing No -

001-008-BH


Scale - 1/75

Date - May -2018

Drawn By - BH



All work to be carried out in accordance with the requirements of the Building Regulations and the Water Authority Regulations currently in force.
Verify relevant dimensions on site before commencing work or preparing shop drawings.
Dwelling is assumed to be traditional construction until works are opened up
Foundations are assumed to be traditional strip until further investigation

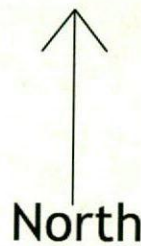


Project
5 Riverside Gardens
S63 8NX

Title
Location Plan

Drawing No -
001-012-BH

Scale - 1/500
Date - May -2018
Drawn By - BH

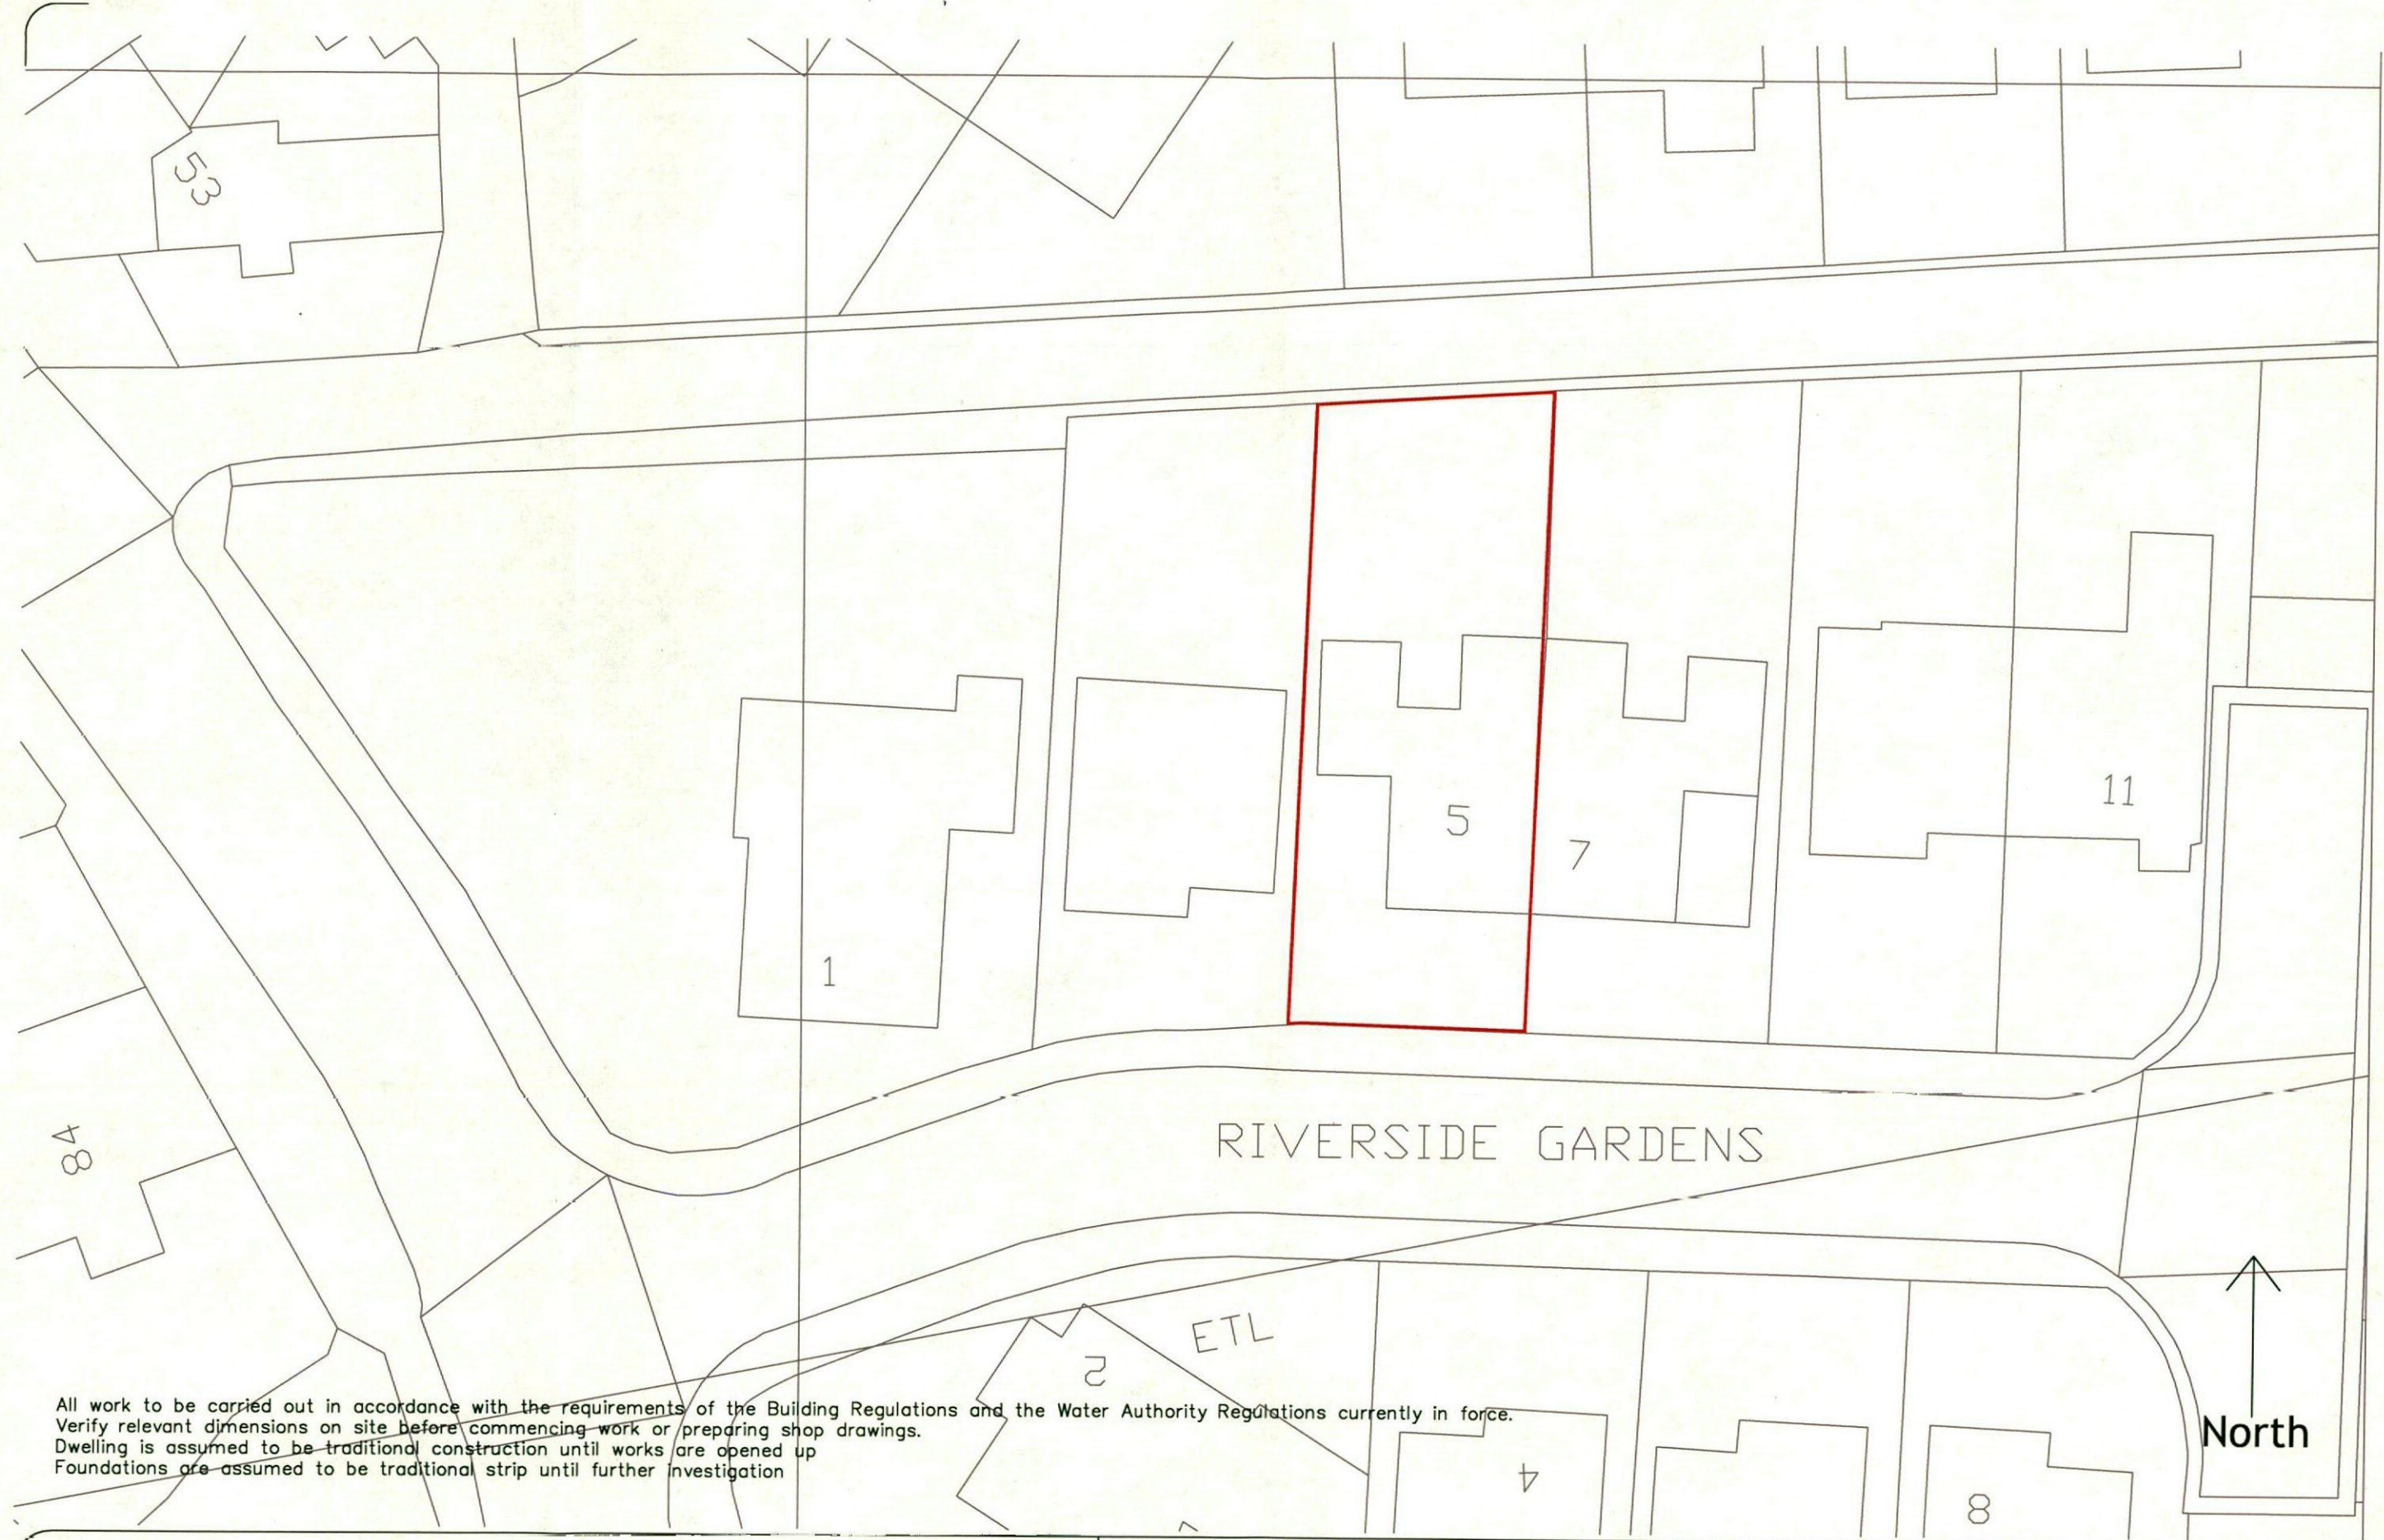

All work to be carried out in accordance with the requirements of the Building Regulations and the Water Authority Regulations currently in force.
Verify relevant dimensions on site before commencing work or preparing shop drawings.
Dwelling is assumed to be traditional construction until works are opened up
Foundations are assumed to be traditional strip until further investigation

Project
5 Riverside Gardens
S63 8NX

Title
Exisiting Site Plan

Drawing No -
001-001-BH

Scale - 1/250
Date - May -2018
Drawn By - BH