



- notes
1. DO NOT SCALE FROM THIS DRAWING - USE FIGURED DIMENSIONS ONLY
 2. TO BE READ IN CONJUNCTION WITH ALL OTHER CONSULTANTS / SPECIALISTS DRAWINGS. REPORT ANY DISCREPANCIES BEFORE AFFECTED WORK COMMENCES
 3. ALL SETTING OUT DIMENSIONS TO BE CHECKED ON SITE BY CONTRACTOR BEFORE WORK COMMENCES


rev.	description			
A	28/11/2017 Planning Application	ABu	ADC	

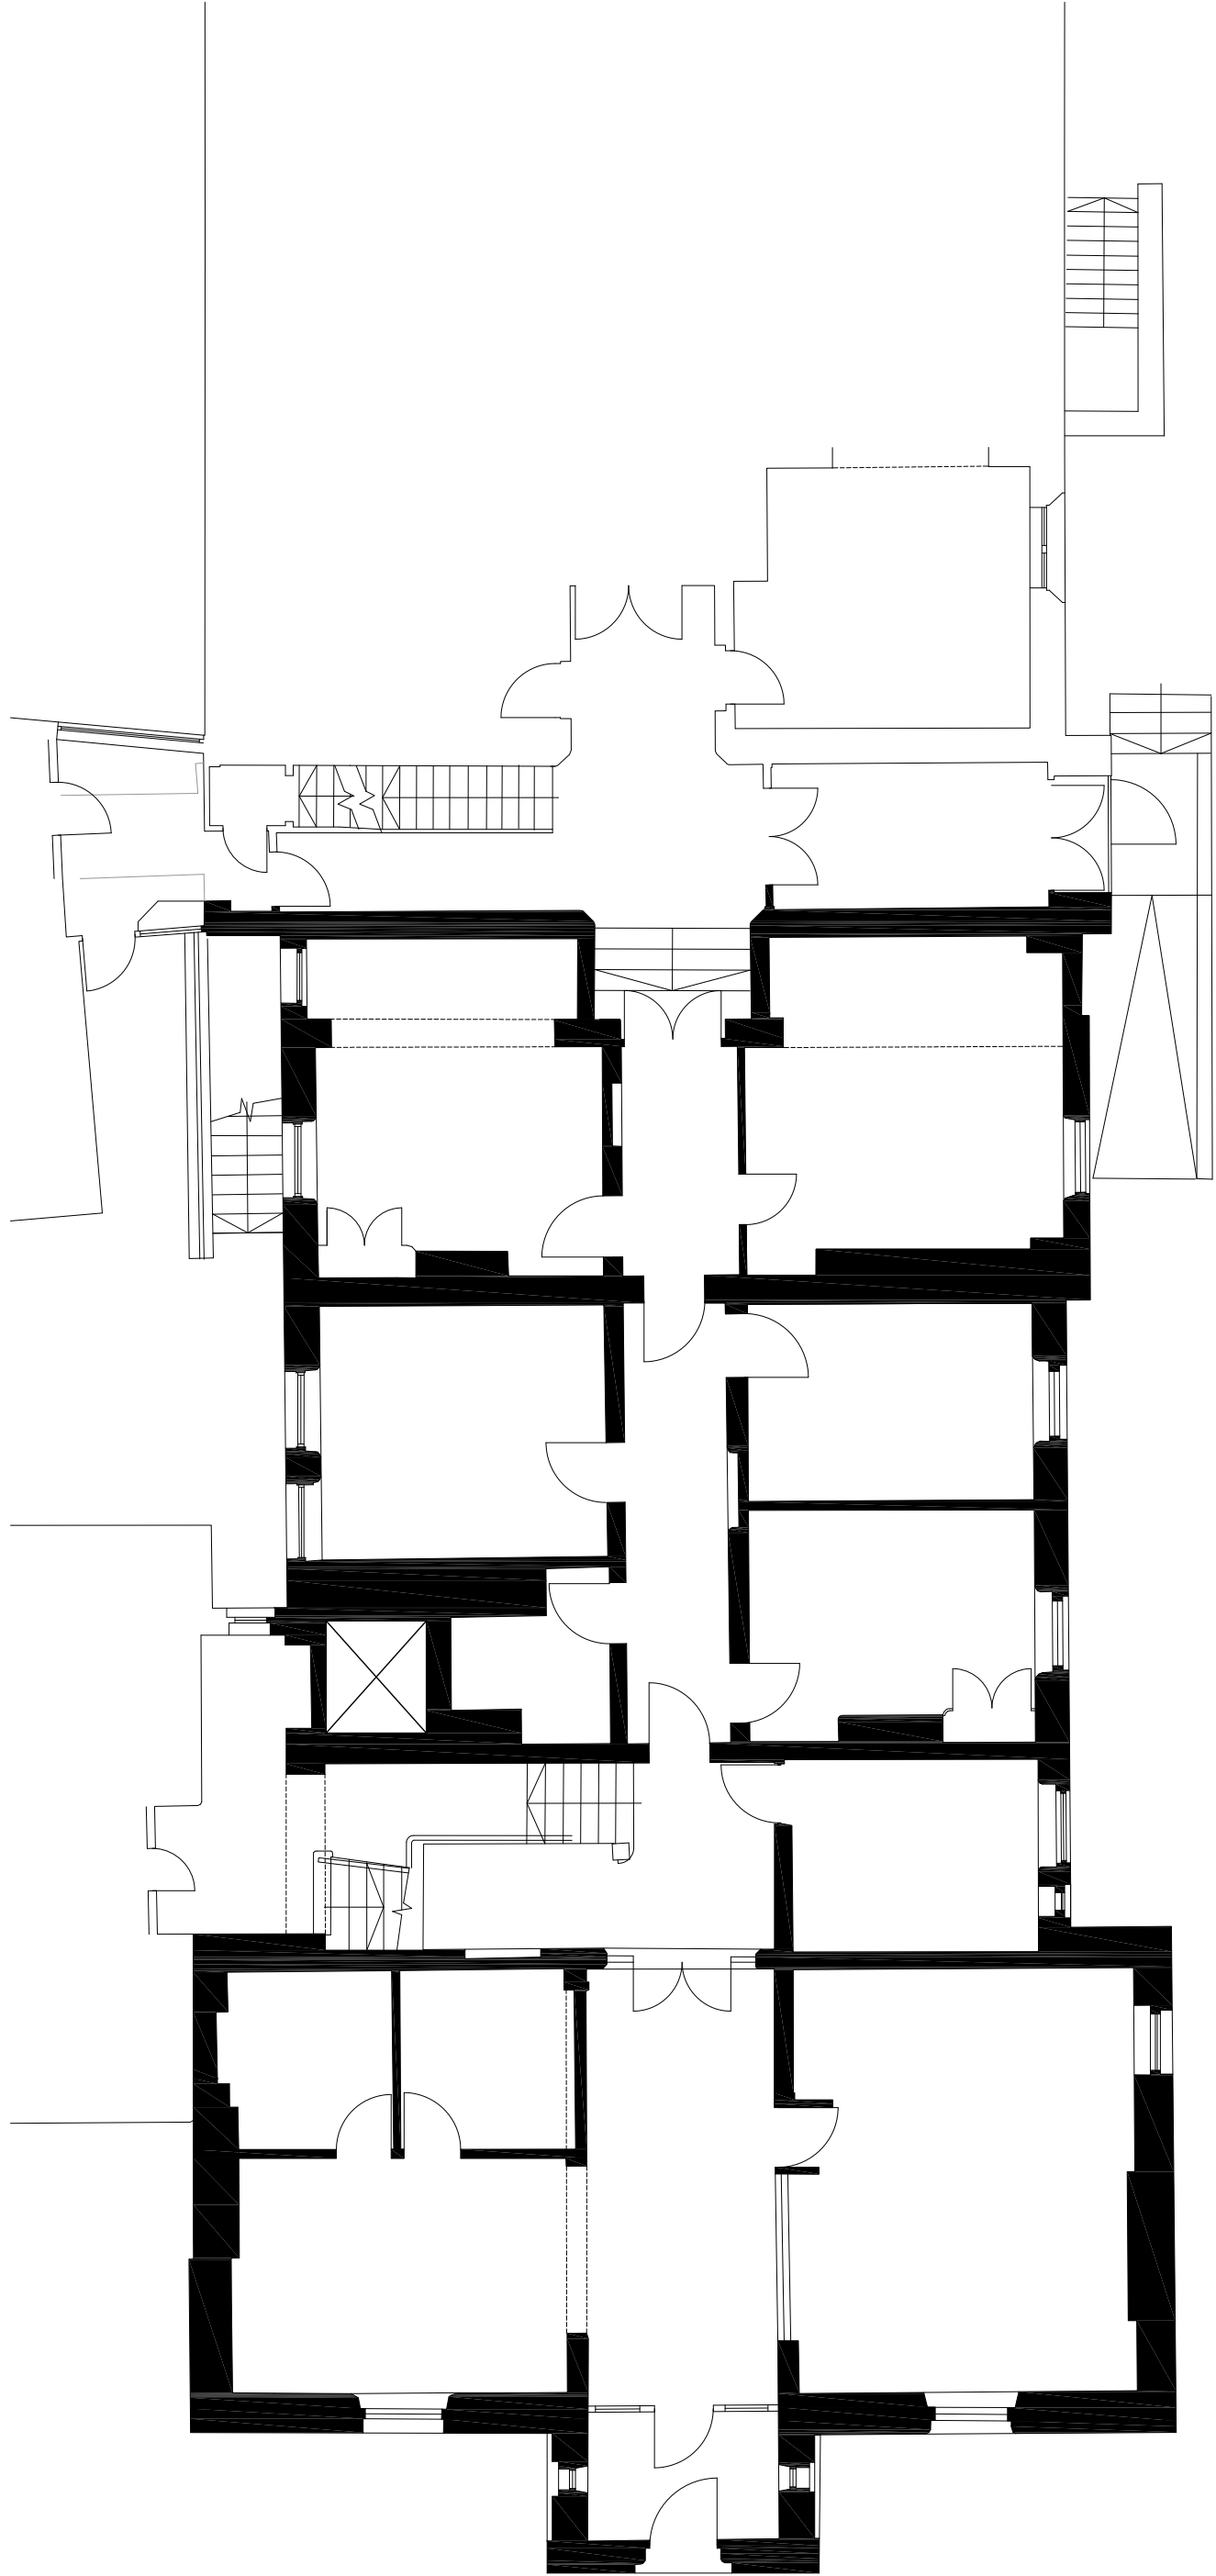

Level 00 - Existing

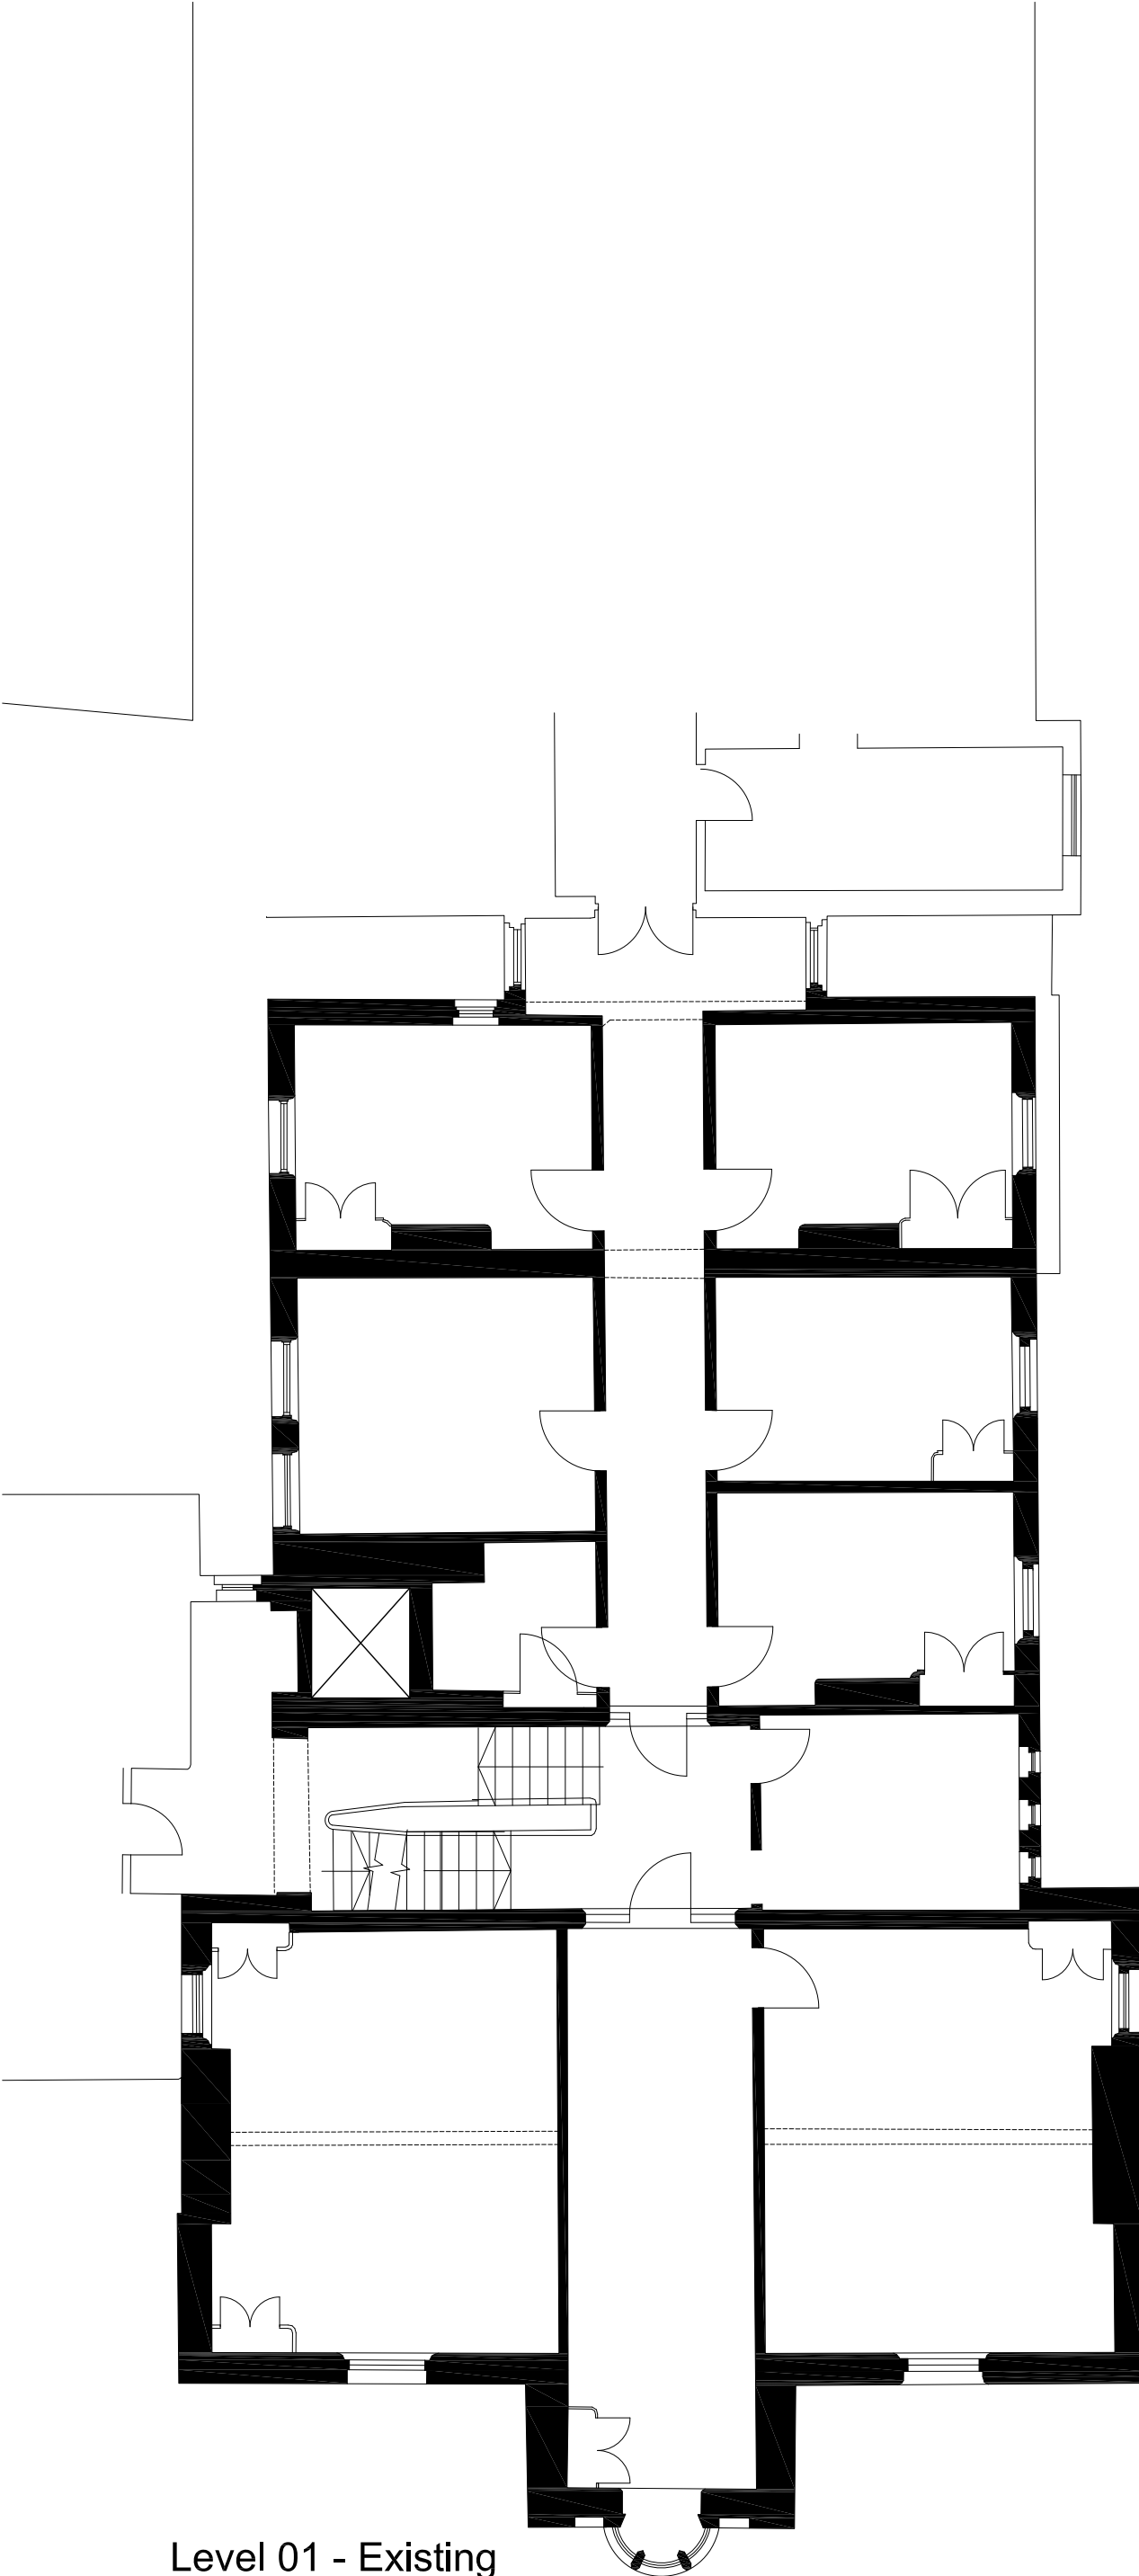

Level 01 - Existing

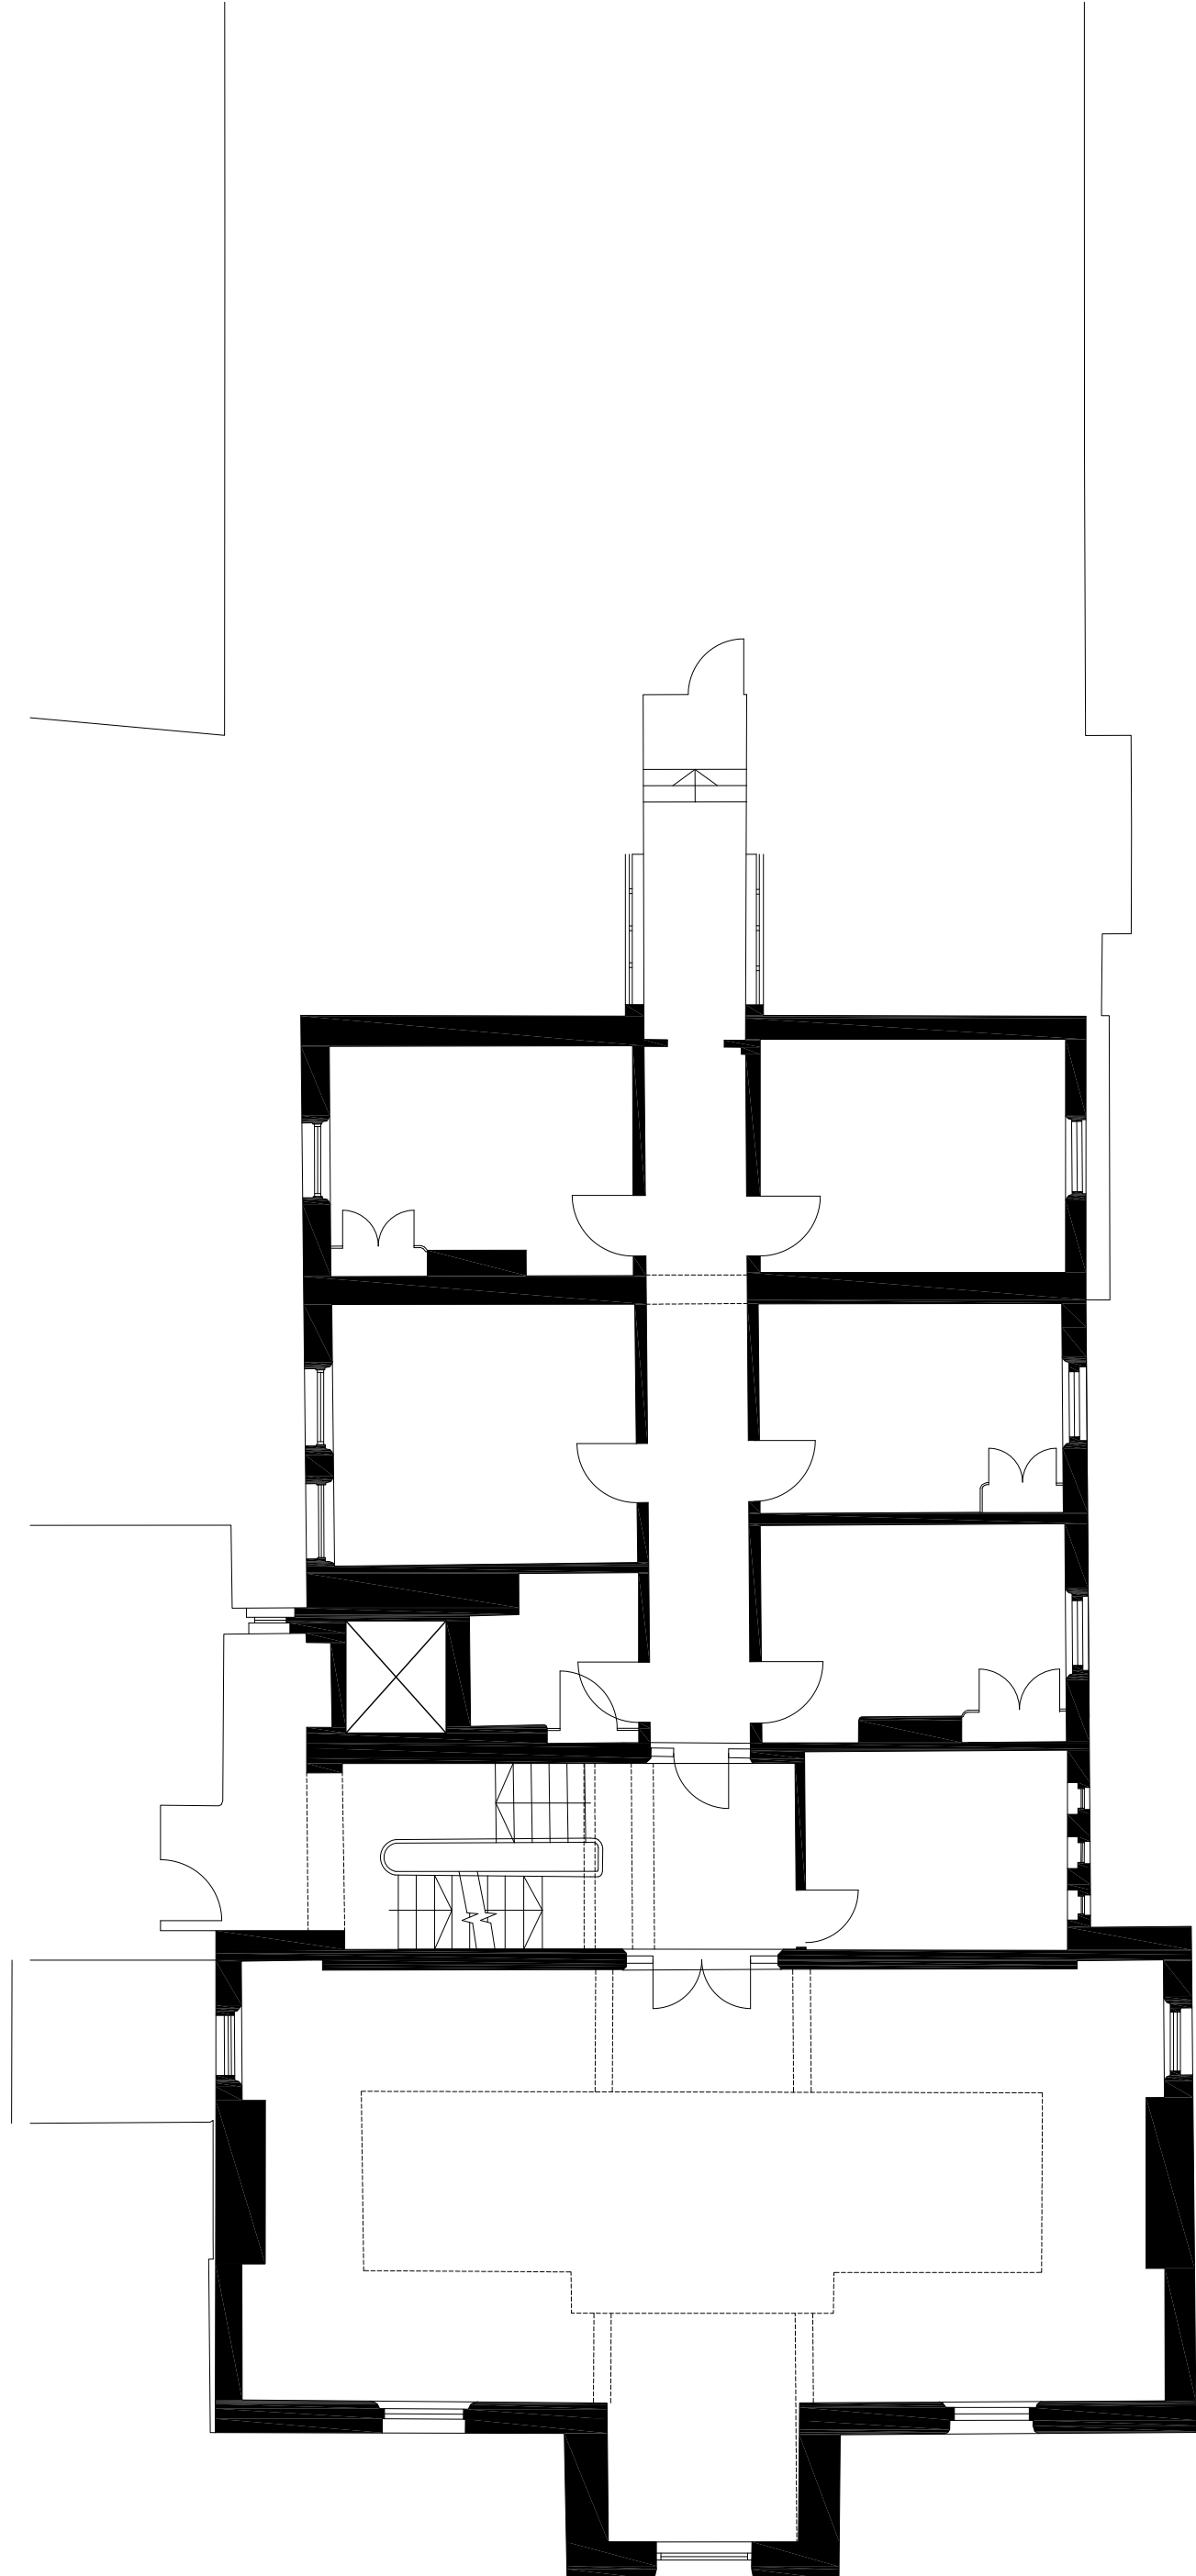

Level 02 - Existing



South Elevation - Existing



East Elevation - Existing



0 1 2 3 4 5

1862 BUILDING
EXISTING GROUND FLOOR PLAN
1:100

THE PLANNING BUREAU LIMITED

Town Planners • Architects

George Martin

B.A.Hons (Arch) - B.Arch - RIBA

Design Director

York

Tel: 01904 444 200

Client

McCarthy & Stone

Later Life. Greater Life

© McCarthy & Stone Retirement Lifestyles Limited

All rights reserved. The reproduction of all or any part of this drawing/document and/or construction of any building or part of a building or structure to which this drawing/document relates without the written permission of the copyright owner is prohibited.

client	M&S Berneslai Close (1862 Building), Barnsley
project	
drawing title	Former Barnsley CO Offices: Plans & Elevations - As Existing
drawing number	NE-2473R-03-01-AC-006-1
revision	A
drawing status	Planning
scale	1:100 @A1
date	07/11/2017
drawn by	GNA
checked by	BD / ABu

seven

architecture

Seven Architecture offices at:
61 Oxford Street, MANCHESTER, M1 6EQ
t: 0161 236 9652
Clarendon House, Victoria Avenue, HARROGATE, North Yorks, HG1 1JD
t: 01423 709 807
24 Greville Street, LONDON, EC1N 8SS
t: 0203 036 0601
Galleri Caernarfon, Doc Ffiorfa, CAERNARFON, Gwynedd, LL55 1SQ
t: 01286 685 253
e: info@sevenarchitecture.co.uk

www.sevenarchitecture.co.uk