

Notes:

PLANNING DRAWINGS - THIS DRAWING SHOULD NOT BE USED FOR ANY OTHER PURPOSES THAN THAT SPECIFIED HERE
COPYRIGHT - THIS DRAWING MAY NOT BE REPRODUCED OR MODIFIED IN WHOLE OR PART BY ANY PERSON OR ORGANISATION WITHOUT THE ARCHITECTS CONSENT. ISSUING COPIES TO THIRD PARTIES MAY NOT BE DONE WITHOUT THE ARCHITECTS CONSENT

Revision: --

Revision List:


0 5m

Project/ Client: The Workshop, Off Cockpit Lane


Drawing Title: Plans & Elevations - Existing

Drawing Number: 1081/TP/005


Scale at A3: 1:100

 


Date: Nov 13

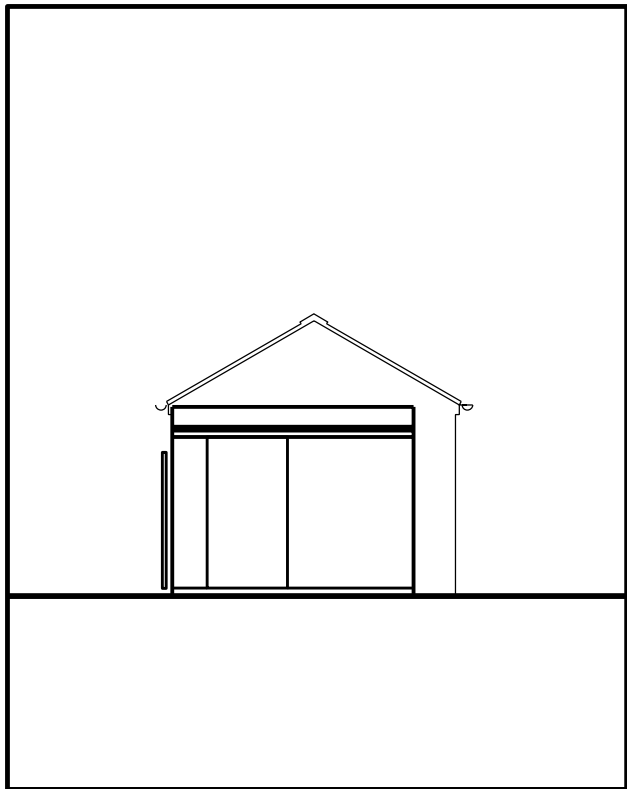


North Elevation

 


East Elevation

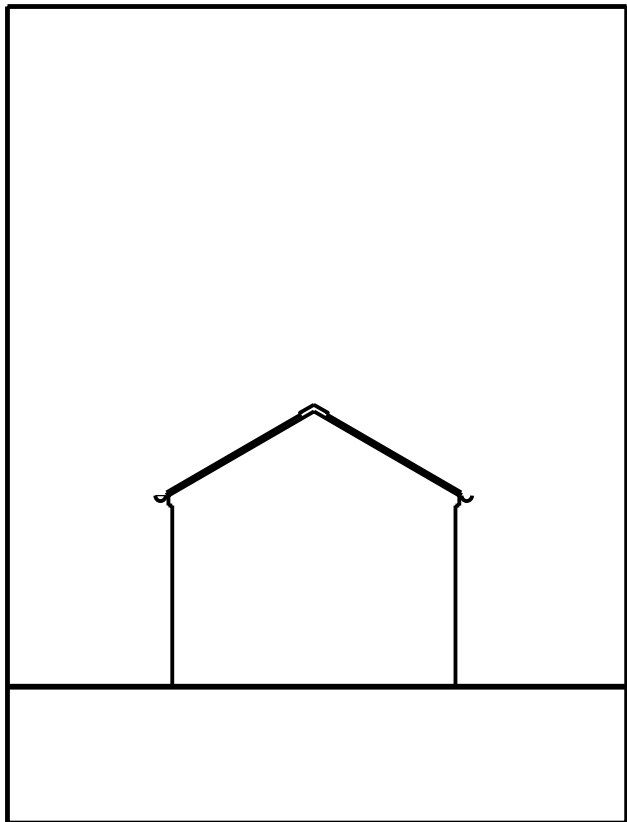

South Elevation

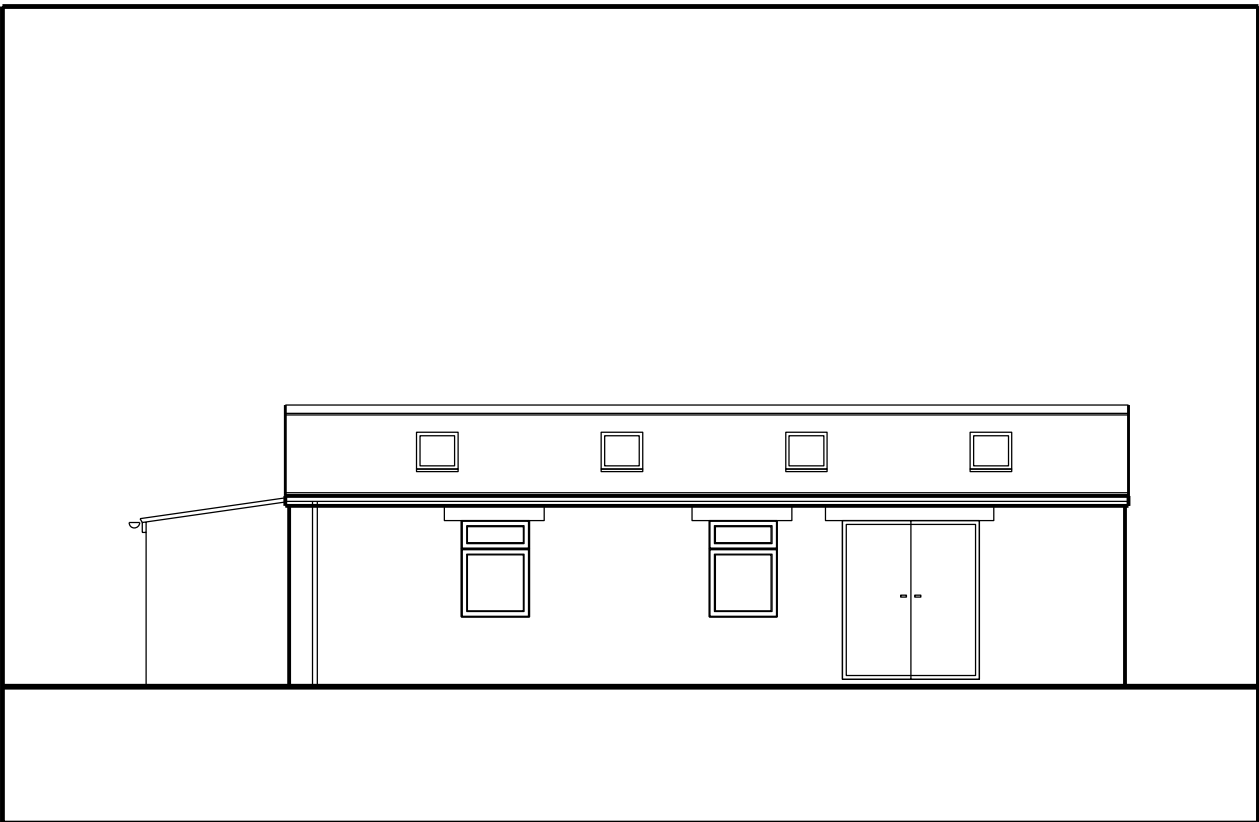

West Elevation

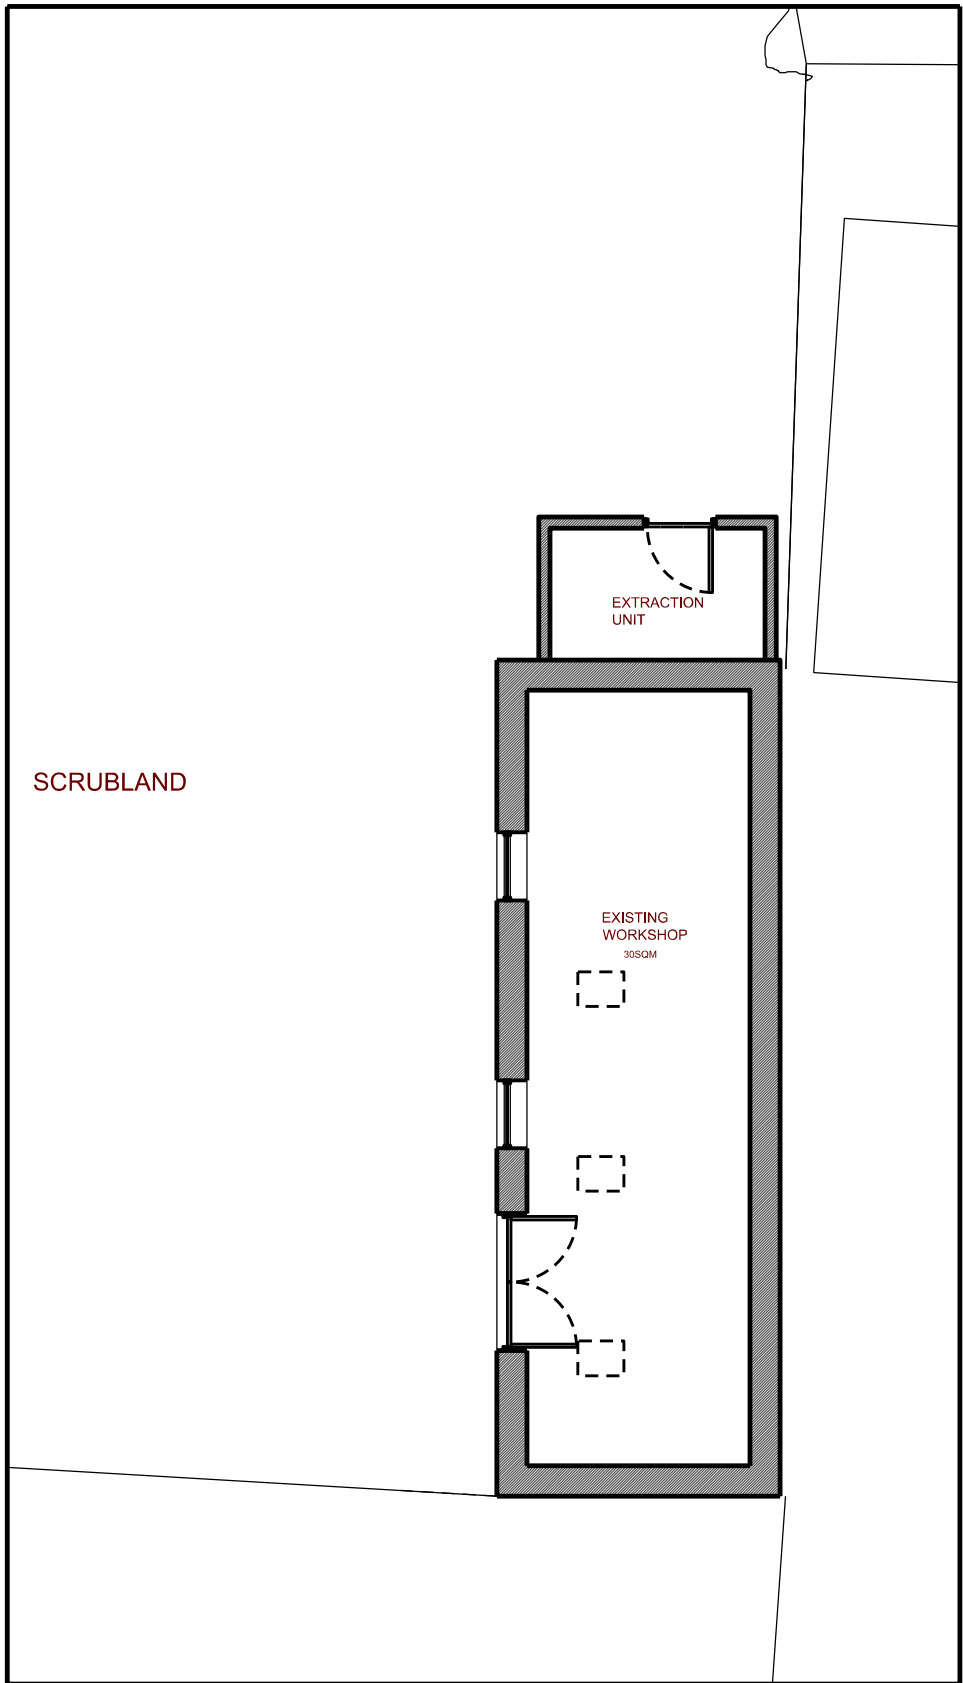

Ground Floor Plan