


THE CONTRACTOR IS TO CHECK ALL DIMENSIONS ON SITE AND NOTIFY
SHERWOOD KNIGHT ARCHITECTURE OF ANY DISCREPANCIES OR OMISSIONS.

THIS DRAWING IS NOT TO BE SCALED. © Copyright of Sherwood Knight Architecture LLP

Notes

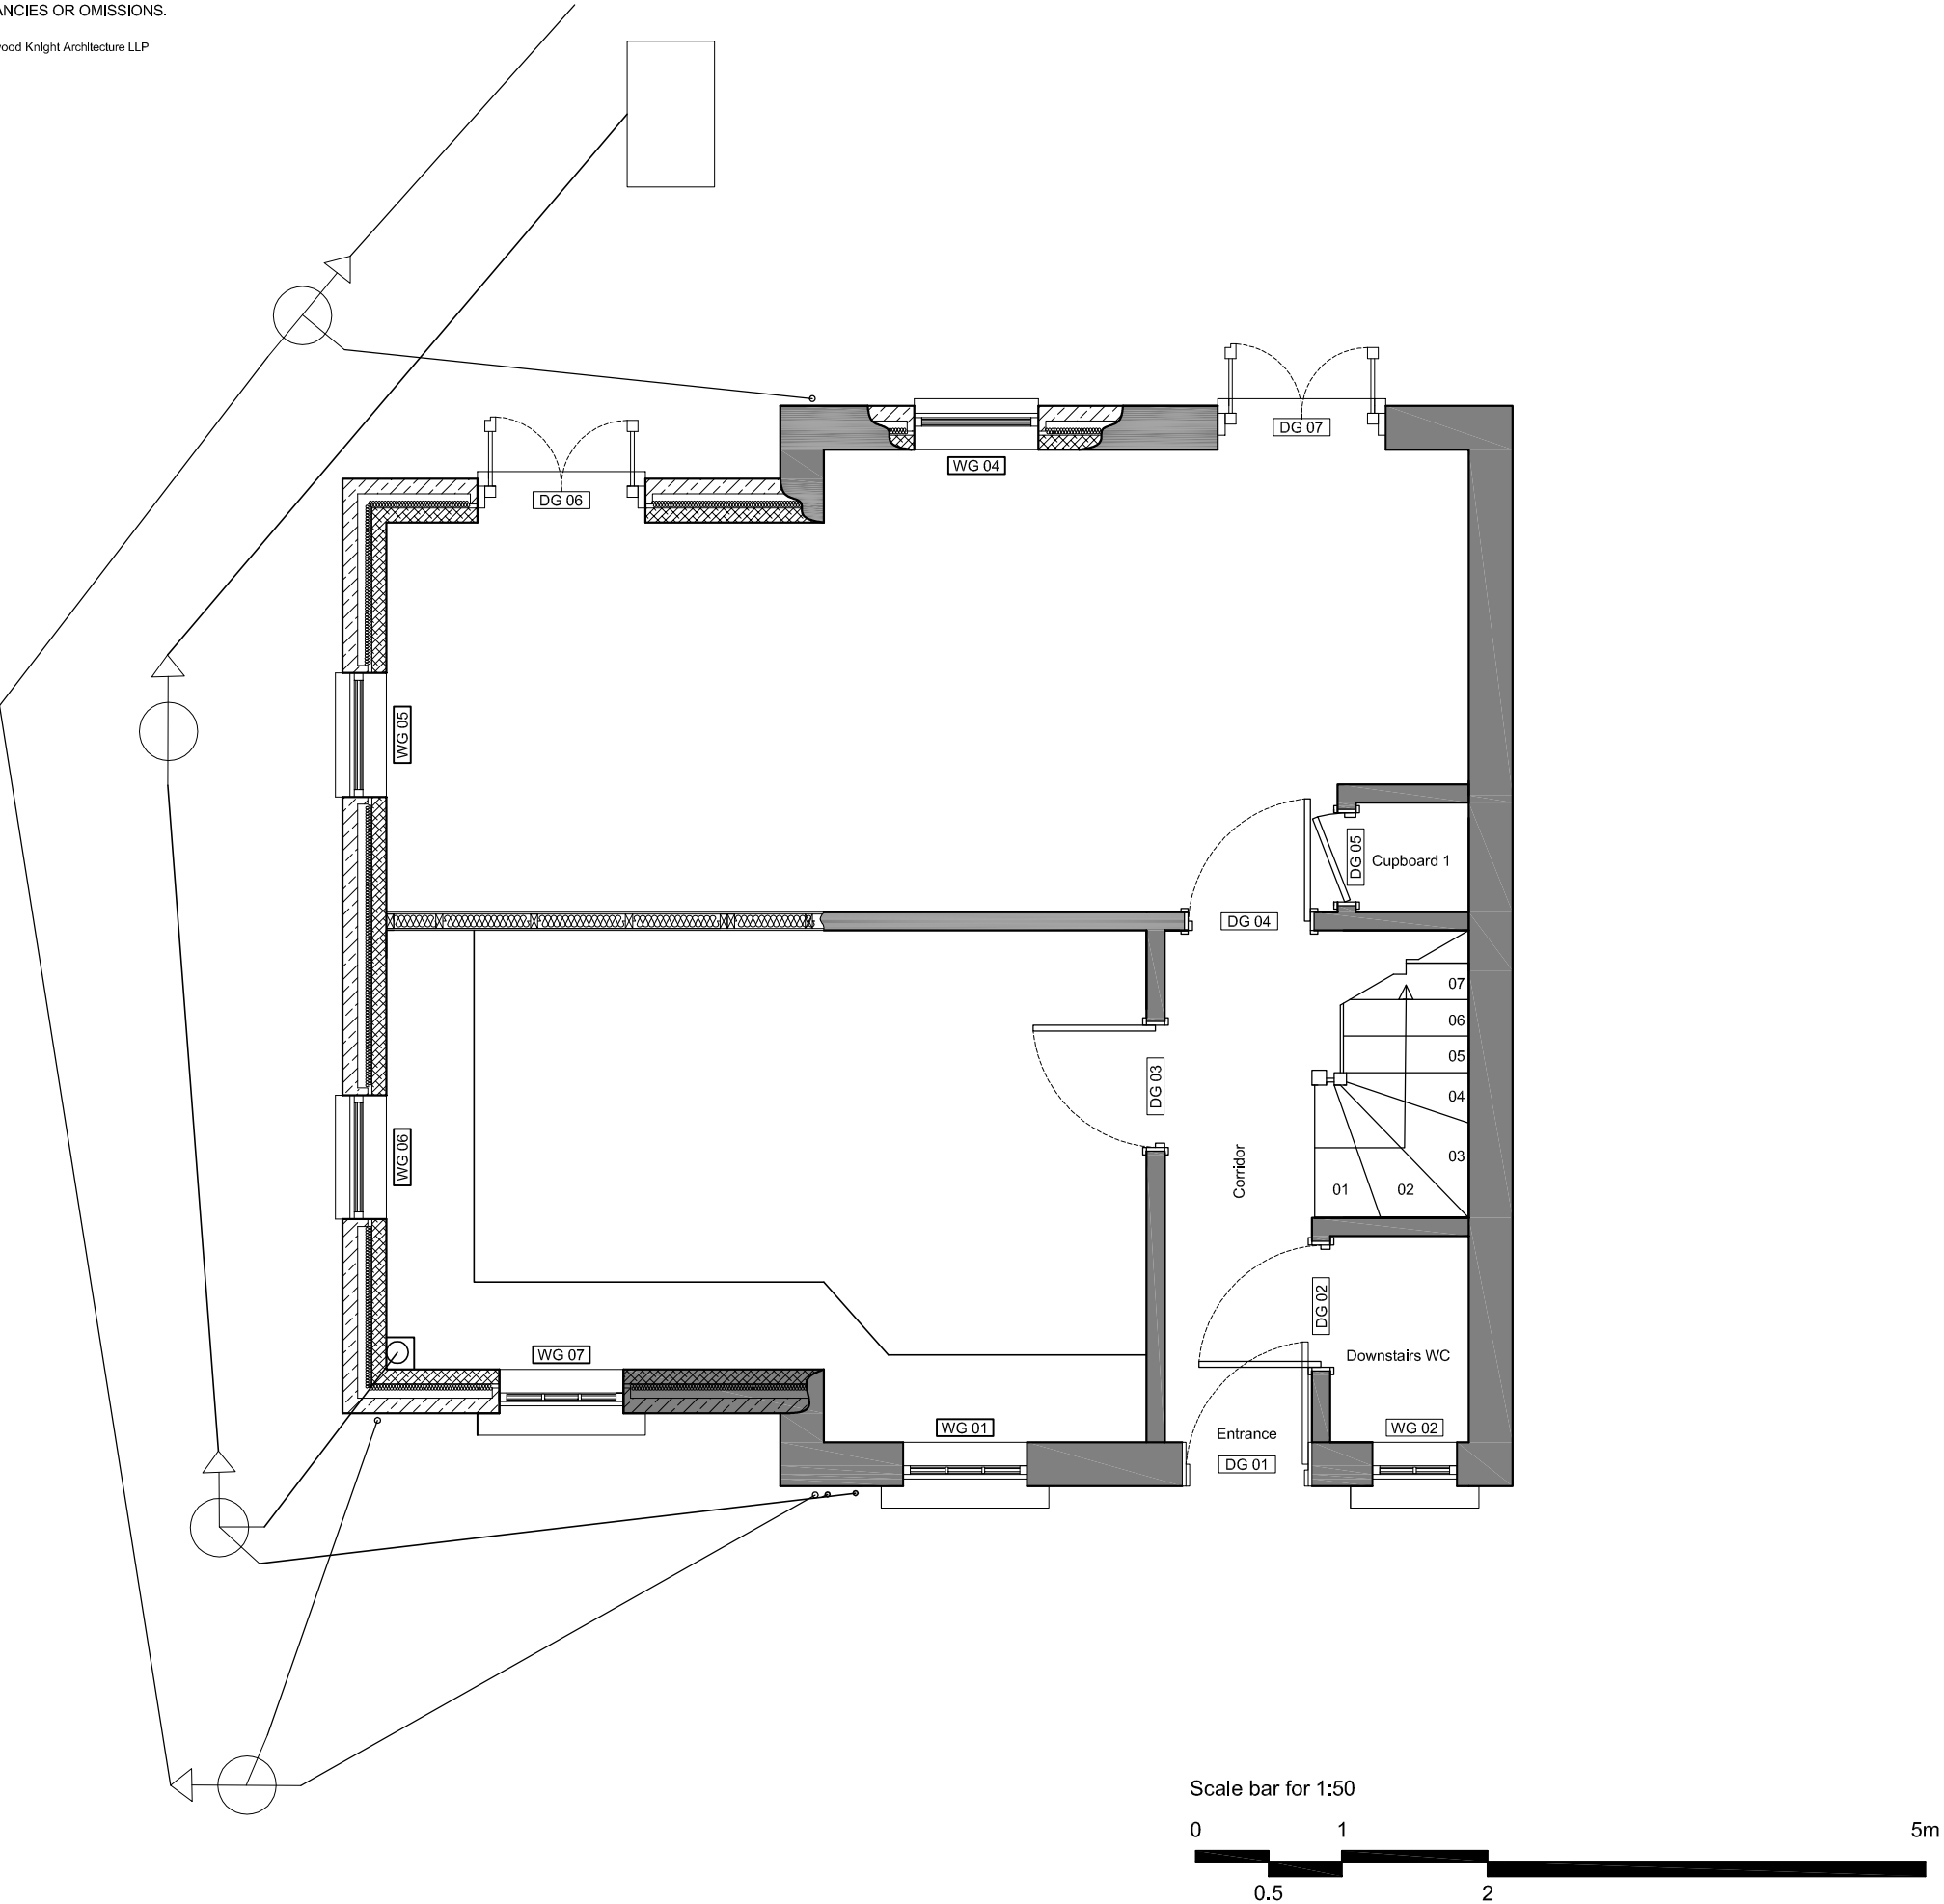

Revisions

--	--

SHERWOOD KNIGHT
ARCHITECTURE

contact: office@sherwoodknight.co.ukPartnership No. OC378069

Title

Drainage Plan
as Proposed.

Client

Mr. Matthew Arnold

Project

House Extension
97 Thornton Road,
Kendray,
Barnsley
S70 3LG

Drawing Number

2012_001_10

Scale
1:50 at A3

Drawn
LS

Date
19.09.12

Checked
RTK

Revision