


**SITE LOCATION PLAN
AREA 2 HA
SCALE 1:1250 on A4
CENTRE COORDINATES: 432543, 406415**



**Supplied by Streetwise Maps Ltd
www.streetwise.net
Licence No: 100047474
11/02/2018 11:13**

BLOCK/SITE PLAN
 AREA 90m x 90m
 SCALE 1:500 on A4
 CENTRE COORDINATES: 432543, 406415

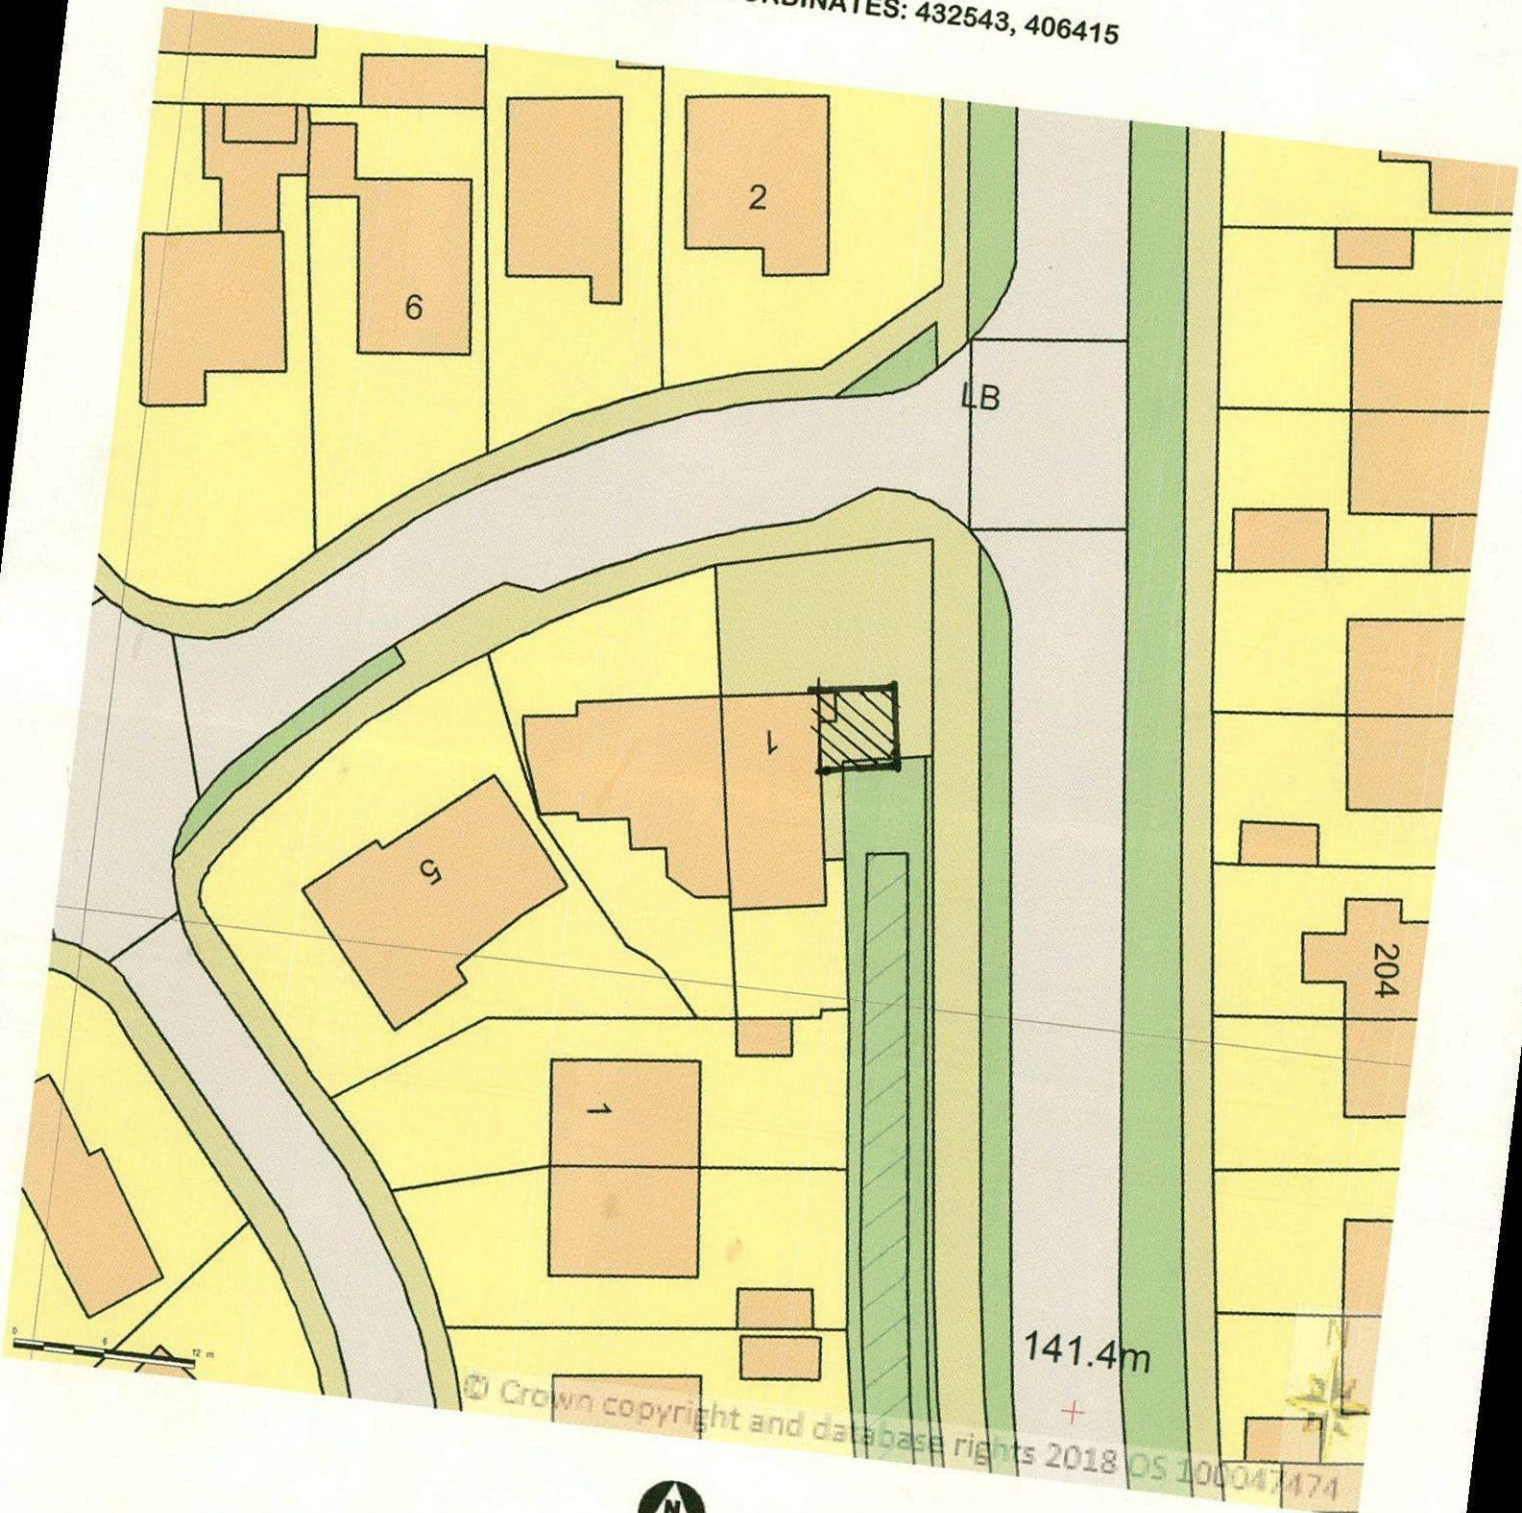

Supplied by Streetwise Maps Ltd
www.streetwise.net
 Licence No: 100047474
 07/02/2018 10:16:57