



ere ERE
SPACES

TIMBER CAR PORT/MACHINERY STORE

MR DAVIES 2, Fryer Royd Cottage,
Coachgate Lane, Cawthorne, Barnsley. S75 4AN





Produced 24.02.2010 from the Ordnance Survey National Geographic Database and incorporating surveyed revision available at this date. © Crown Copyright 2010.


Reproduction in whole or part is prohibited without the prior permission of Ordnance Survey.

Ordnance Survey, the OS Symbol and OS Sitemap are registered trademarks of Ordnance Survey, the national mapping agency of Great Britain.

The representation of a road, track or path is no evidence of a right of way.

The representation of features as lines is no evidence of a property boundary.

Part or all of this OS Sitemap is enlarged from mapping produced at one or more of the following scales: 1:1250, 1:2500, 1:10000.

 


Scale 1:1250

Supplied by: **Barnsley MBC**
Serial number: 00021500
Centre coordinates: 425405.5 407338.5

Further information can be found on the OS Sitemap information leaflet or the Ordnance Survey web site:
www.ordnancesurvey.co.uk

H.M. LAND REGISTRY			TITLE NUMBER
			SYK 141471
ORDNANCE SURVEY PLAN REFERENCE	SE 20 NE	SECTION	Scale 1/10560
COUNTY SOUTH YORKSHIRE	DISTRICT BARNSELEY		© Crown copyright 1982

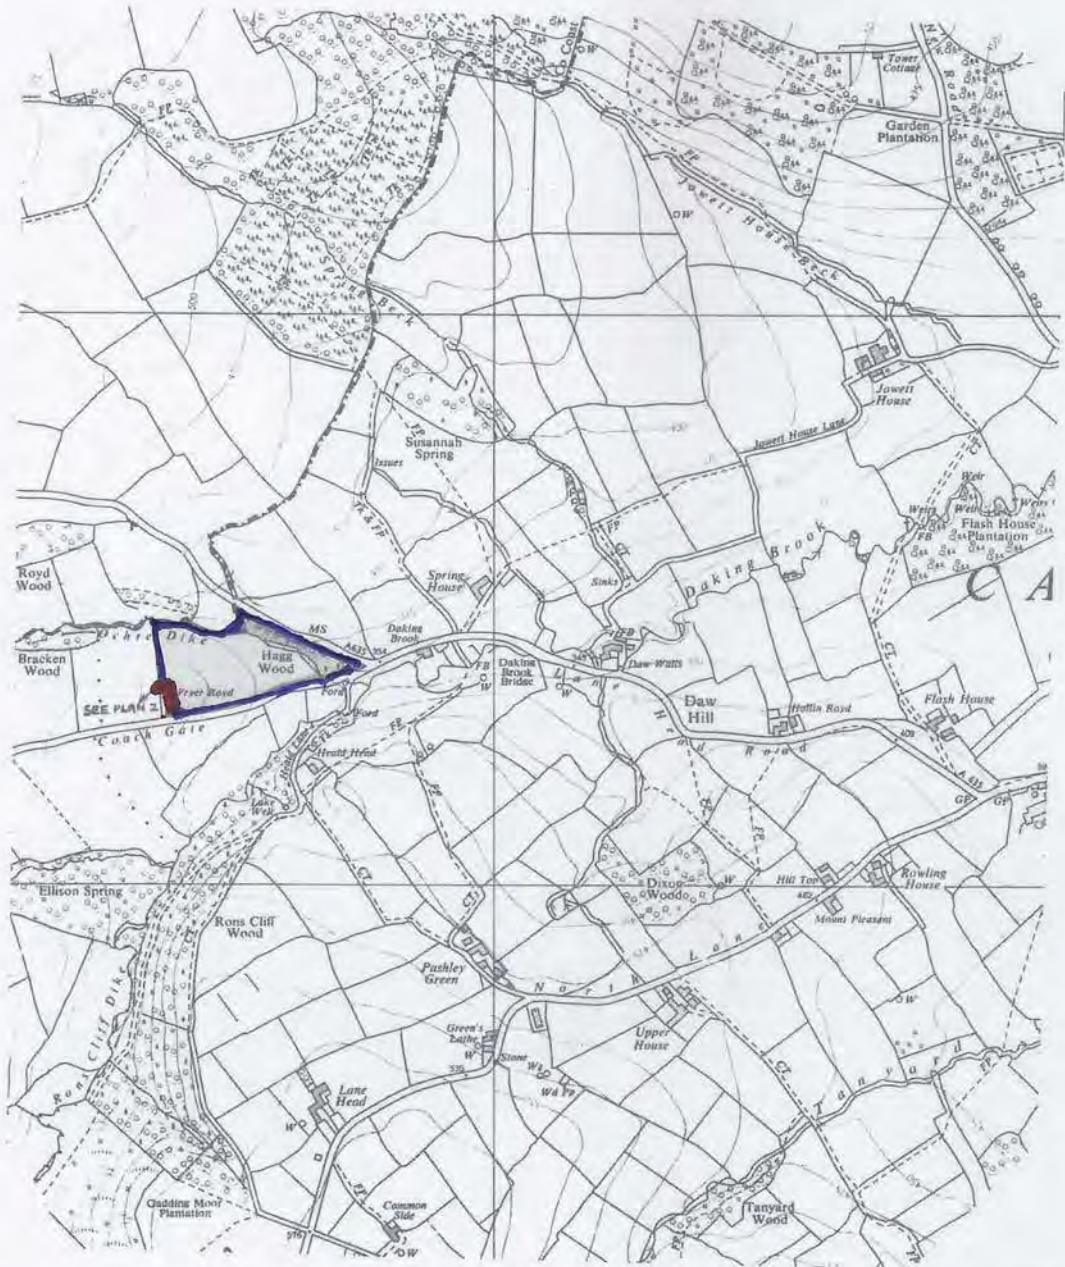


PLAN IN 2 PARTS
PART 1





PROJECT;	TIMBER CARPORT/MACHINERY STORE			DRAWING TITLE;	LOCATION MAP	DATE;	NOV, 2021
LOCATION;	2, FRYER ROYD COTTAGE, COACHGATE LANE, CATHWTHRONE, BARNSELY. S75 4AN	CLIENT;	MR. DAVIES	DRAWING NO. ;	00	SCALE;	NTS

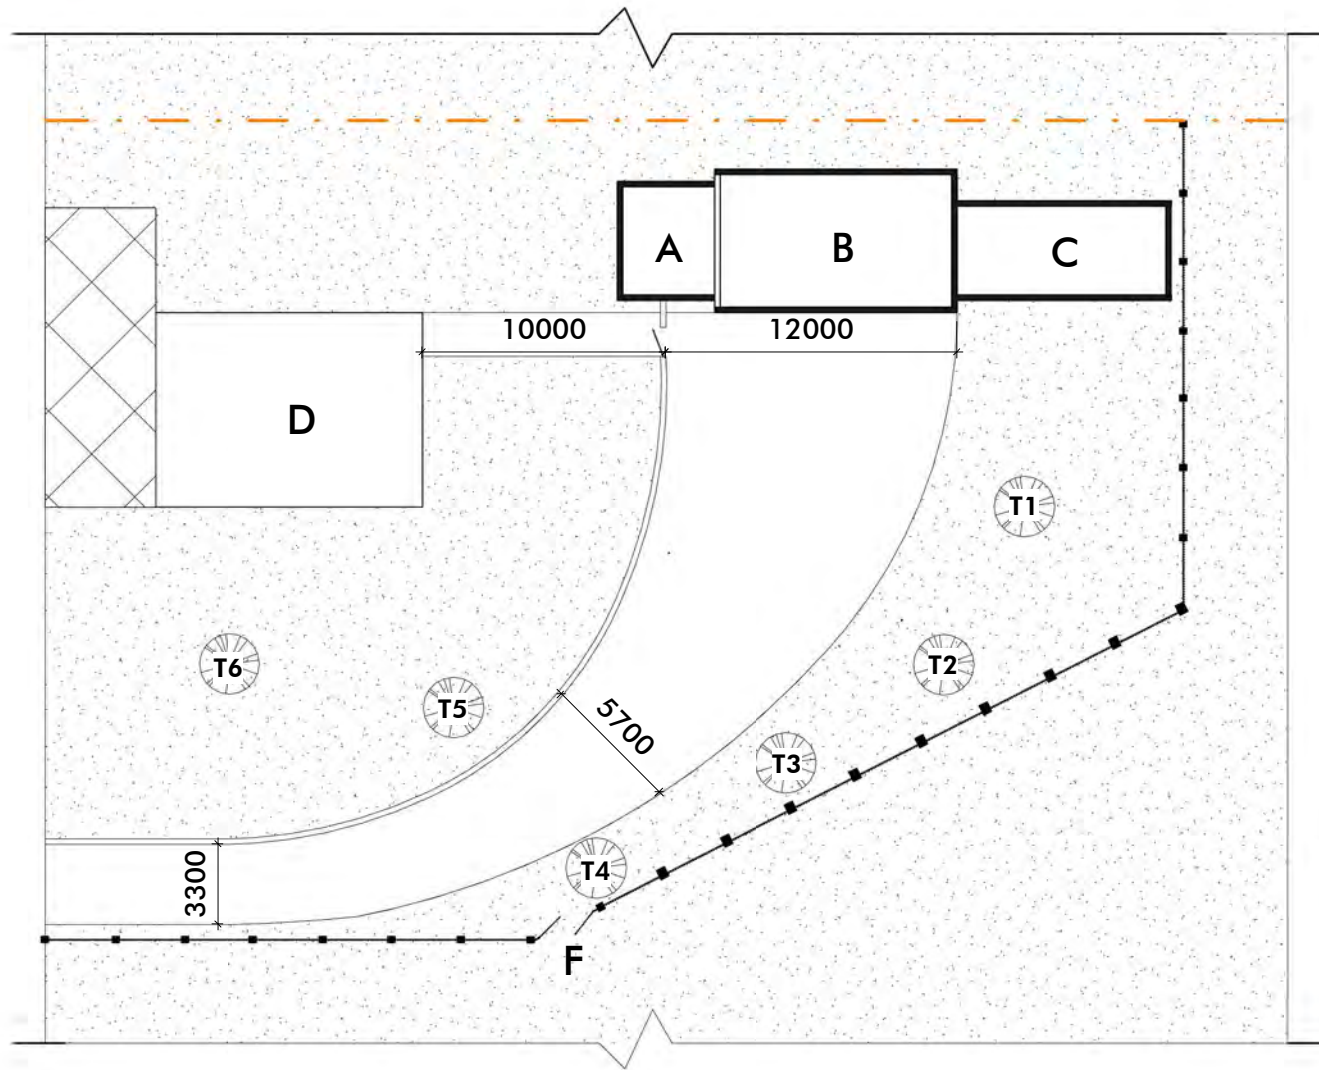

LEGEND

A - Conservatory

B - Garage

C - Green House

D - Main House

E - Car Port

F - Field Gate


T - Trees

 - 1, Fryer Road

 - Wooden Post and Rail Fence

 - Boundary Wall

PROJECT;	TIMBER CARPORT/MACHINERY STORE			DRAWING TITLE;	EXISTING SITE	DATE;	NOV, 2021
LOCATION;	2, FRYER ROYD COTTAGE, COACHGATE LANE, CATHWTHRONE, BARNSELY. S75 4AN	CLIENT;	MR. DAVIES	DRAWING NO. ;	02	SCALE;	1;250

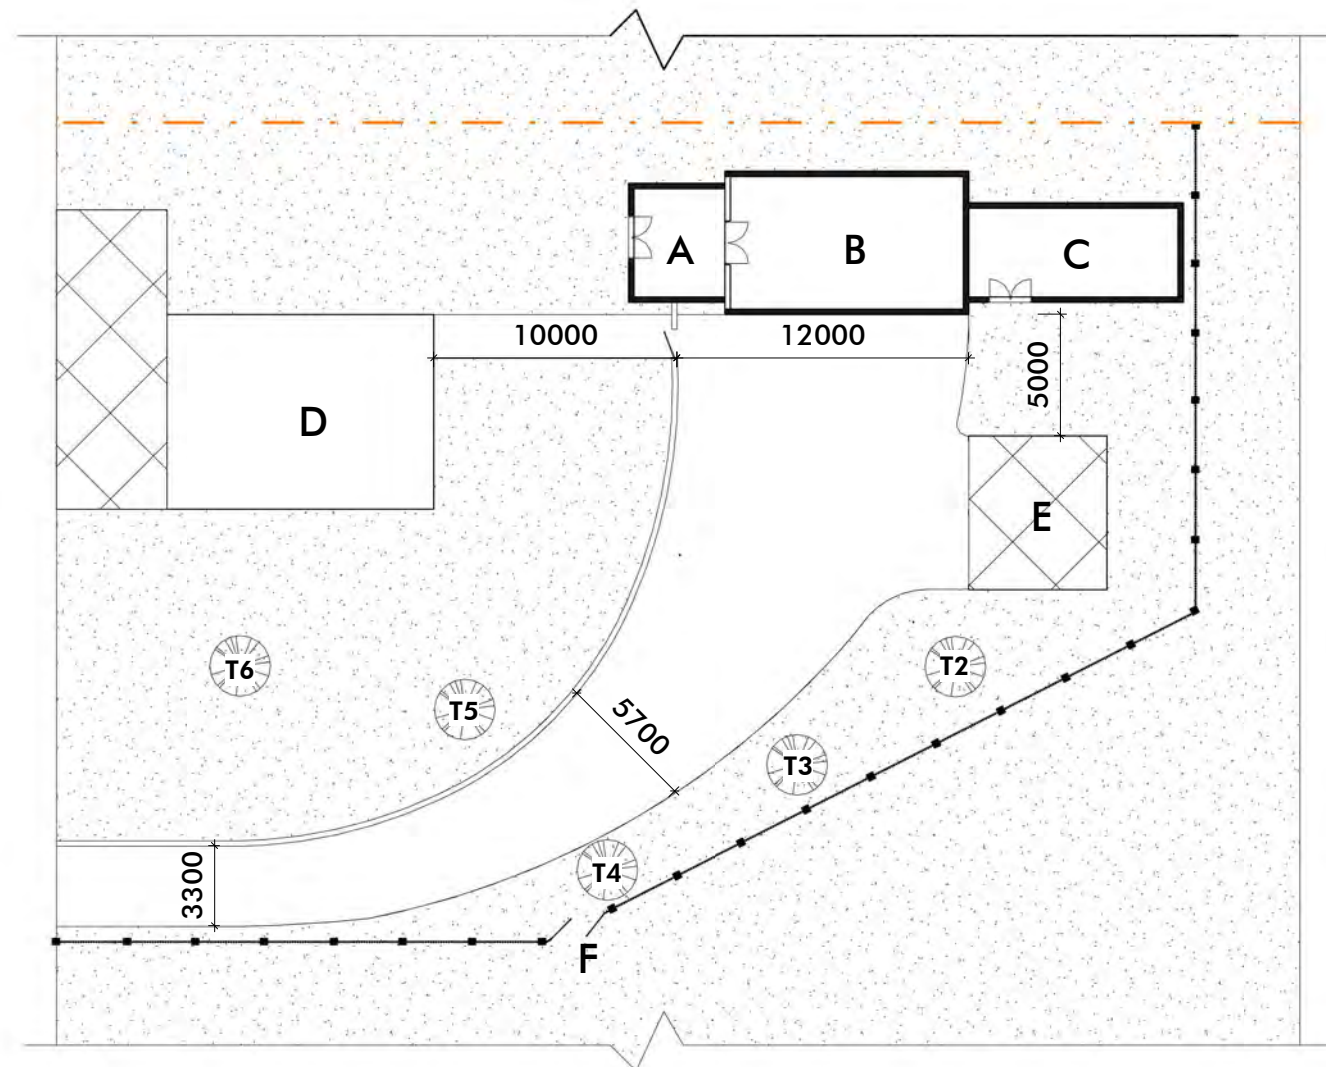

LEGEND

A -Conservatory

B -Garage

C - Green House

D - Main House

E - Car Port

F- Field Gate


T - Trees

 - 1, Fryer Road


 - Wooden Post and Rail Fence

 - Boundary Wall


PROJECT;	TIMBER CARPORT/MACHINERY STORE			DRAWING TITLE;	PROPOSED SITE	DATE;	NOV, 2021
LOCATION;	2, FRYER ROYD COTTAGE, COACHGATE LANE, CATHWTHRONE, BARNSELY. S75 4AN	CLIENT;	MR. DAVIES	DRAWING NO. ;	03	SCALE;	1;250

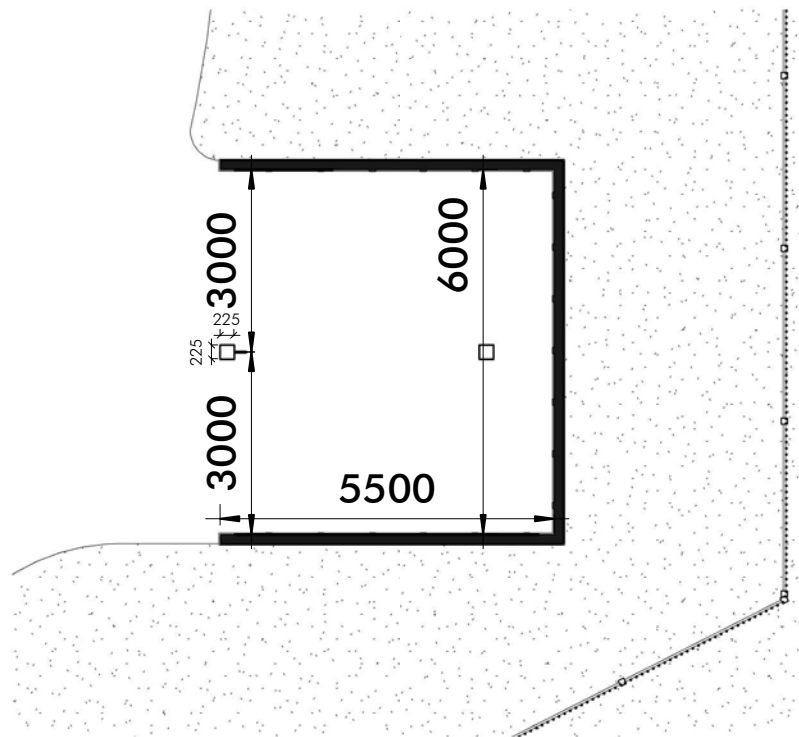


	PROJECT;	TIMBER CARPORT/MACHINERY STORE			DRAWING TITLE;	FLOOR PLAN	DATE;	NOV, 2021
	LOCATION;	2, FRYER ROYD COTTAGE, COACHGATE LANE, CATHWTHRONE, BARNLEY. S75 4AN	CLIENT;	MR. DAVIES	DRAWING NO. ;	04	SCALE;	1;100

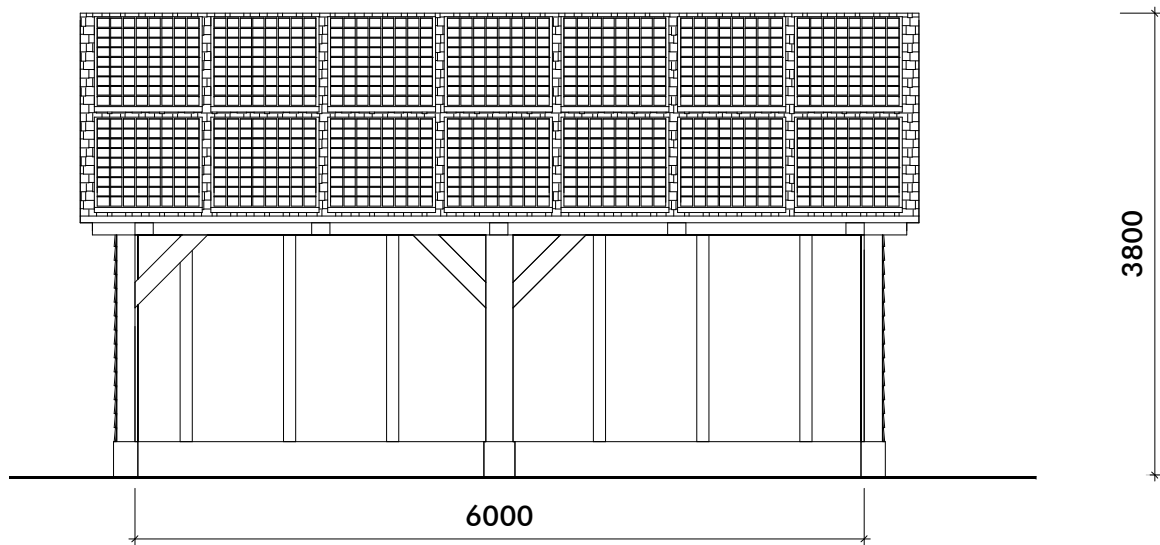


	PROJECT;	TIMBER CARPORT/MACHINERY STORE			DRAWING TITLE;	FRONT ELEVATION	DATE;	NOV, 2021
	LOCATION;	2, FRYER ROYD COTTAGE, COACHGATE LANE, CATHWTHRONE, BARNSELEY. S75 4AN	CLIENT;	MR. DAVIES	DRAWING NO. ;	05	SCALE;	1;50

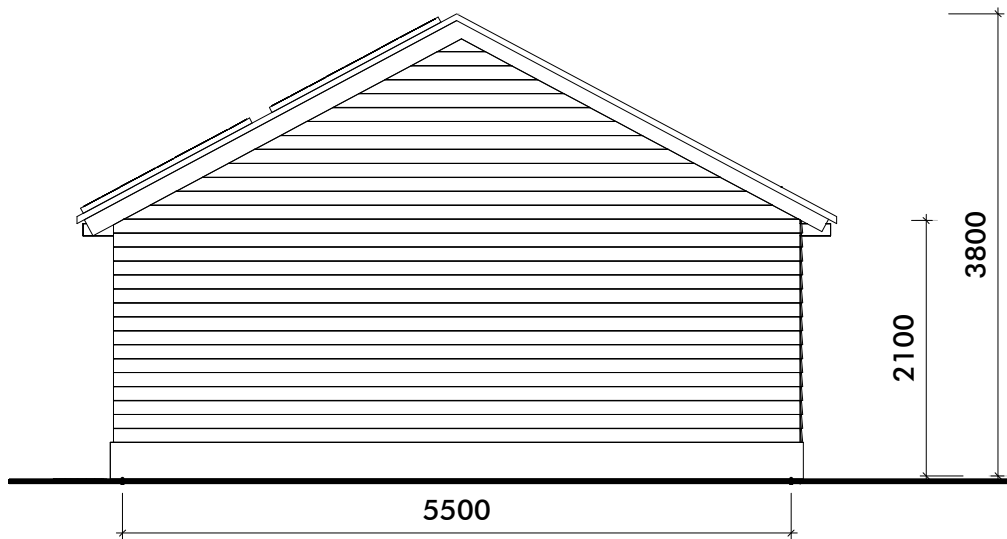


	PROJECT;	TIMBER CARPORT/MACHINERY STORE			DRAWING TITLE;	SIDE ELEVATION	DATE;	NOV, 2021
	LOCATION;	2, FRYER ROYD COTTAGE, COACHGATE LANE, CATHWTHRONE, BARNSLEY. S75 4AN	CLIENT;	MR. DAVIES	DRAWING NO. ;	06	SCALE;	1;50

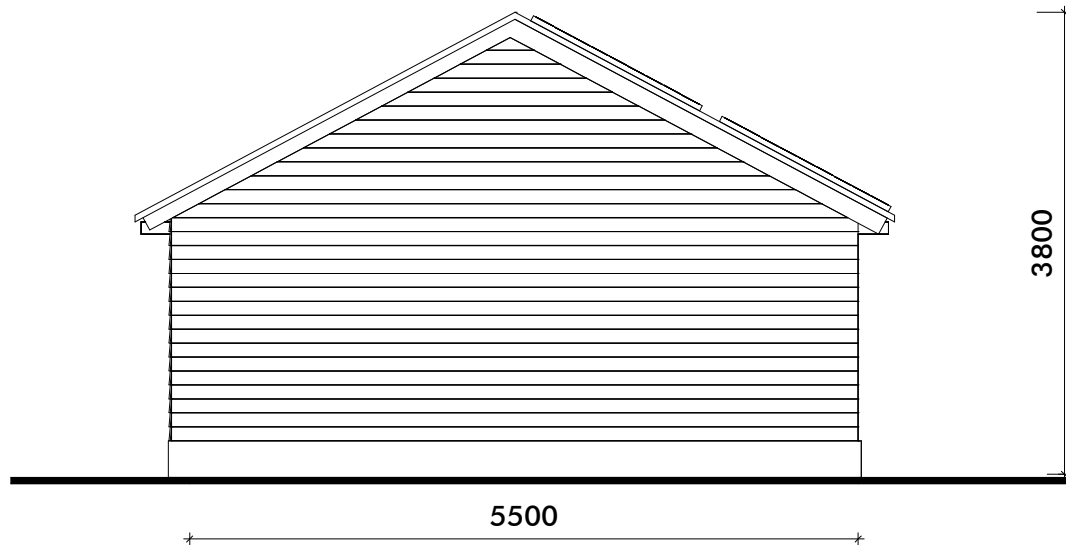

	PROJECT;	TIMBER CARPORT/MACHINERY STORE			DRAWING TITLE;	SIDE ELEVATION	DATE;	NOV, 2021
	LOCATION;	2, FRYER ROYD COTTAGE, COACHGATE LANE, CATHWTHRONE, BARNSELY. S75 4AN	CLIENT;	MR. DAVIES	DRAWING NO. ;	07	SCALE;	1;50

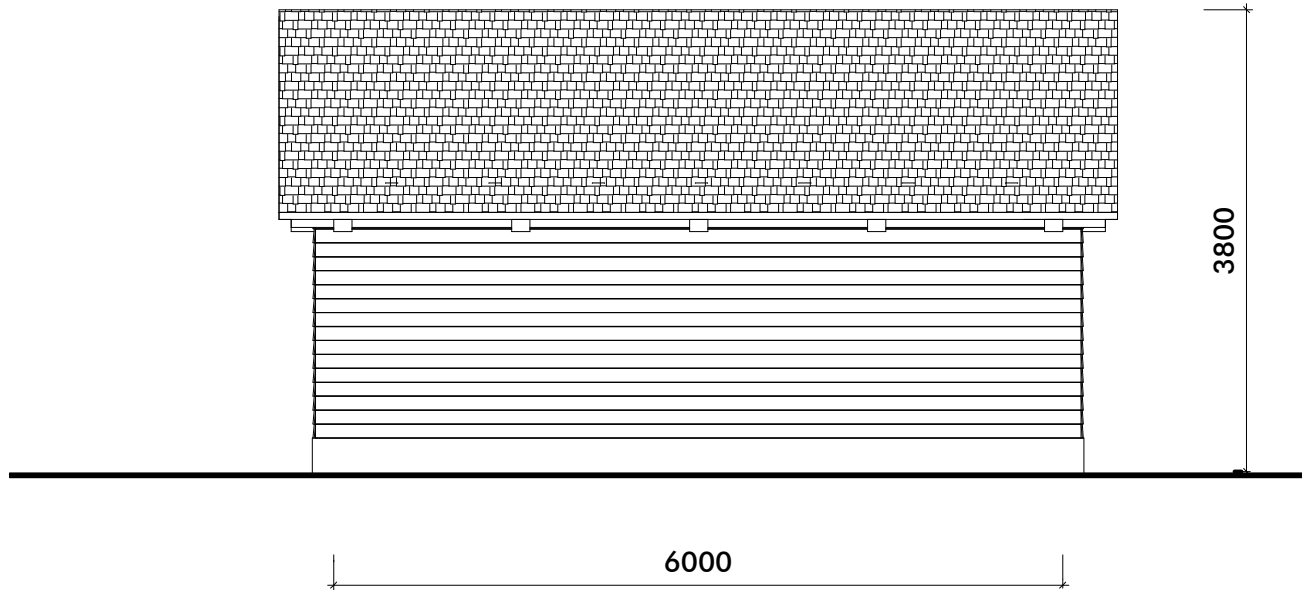

	PROJECT;	TIMBER CARPORT/MACHINERY STORE			DRAWING TITLE;	REAR ELEVATION	DATE;	NOV, 2021
	LOCATION;	2, FRYER ROYD COTTAGE, COACHGATE LANE, CATHWTHRONE, BARNLEY. S75 4AN	CLIENT;	MR. DAVIES	DRAWING NO. ;	08	SCALE;	1;50

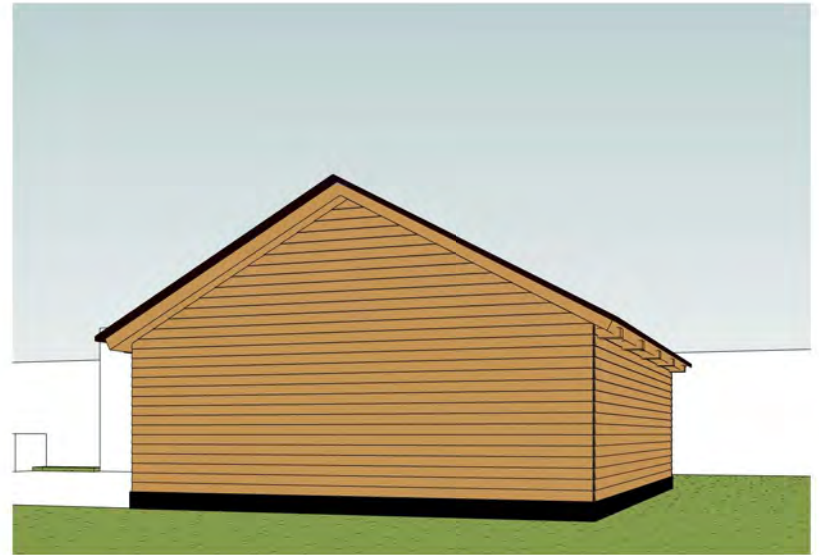

	PROJECT;	TIMBER CARPORT/MACHINERY STORE			DRAWING TITLE;	3D VIEW	DATE;	NOV, 2021
	LOCATION;	2, FRYER ROYD COTTAGE, COACHGATE LANE, CATHWTHRONE, BARNSELEY. S75 4AN	CLIENT;	MR. DAVIES	DRAWING NO. ;	09	SCALE;	NTS