


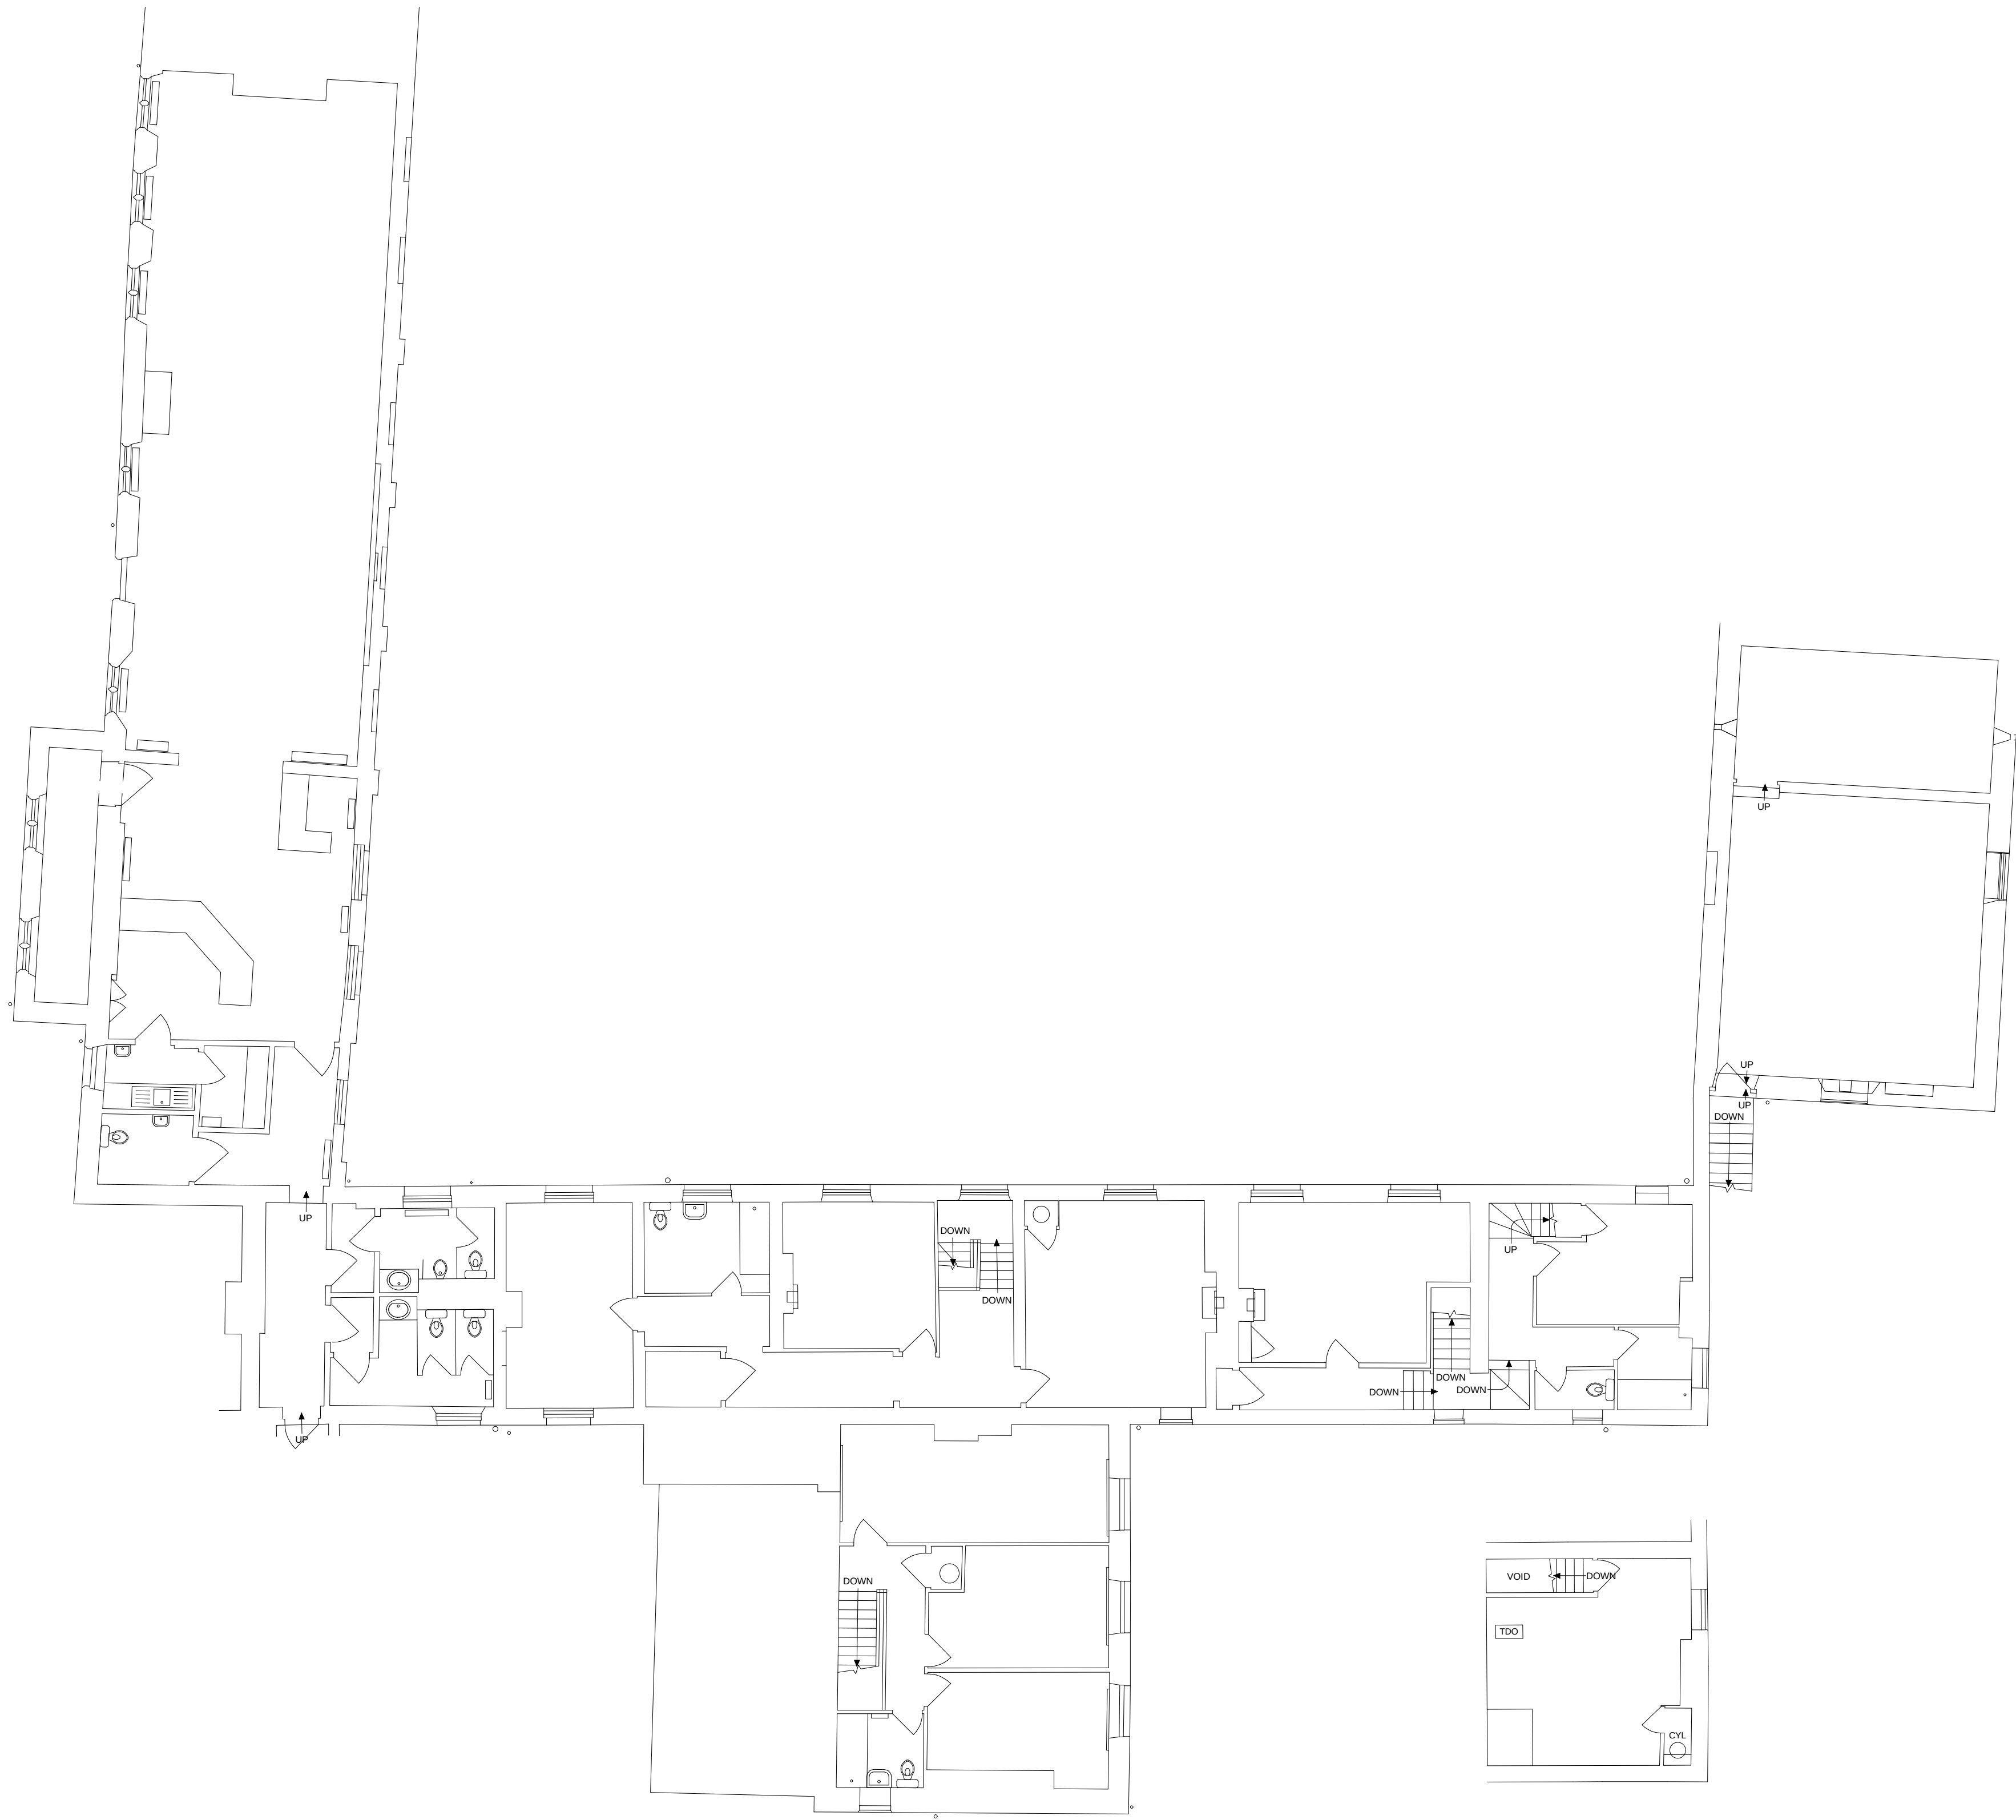

SECOND FLOOR PLAN

PLANNING DRAWINGS



DRAWING TITLE		
EXISTING FIRST AND SECOND FLOOR PLANS		
JOB DESCRIPTION:		
CANON HALL PARK - STABLE BLOCK		
DRAWING SCALE:	DATE:	DRAWING REF:
1:100 @ A1	AUGUST 2018	2645.03
BAART HARRIES NEWALL		
ARCHITECTS		
1 WILDERHOPE HOUSE POUNTERY GARDENS BELLE VUE SHREWSBURY STS JULIA FAX: 01743 364544 TEL: 01743 361261		