



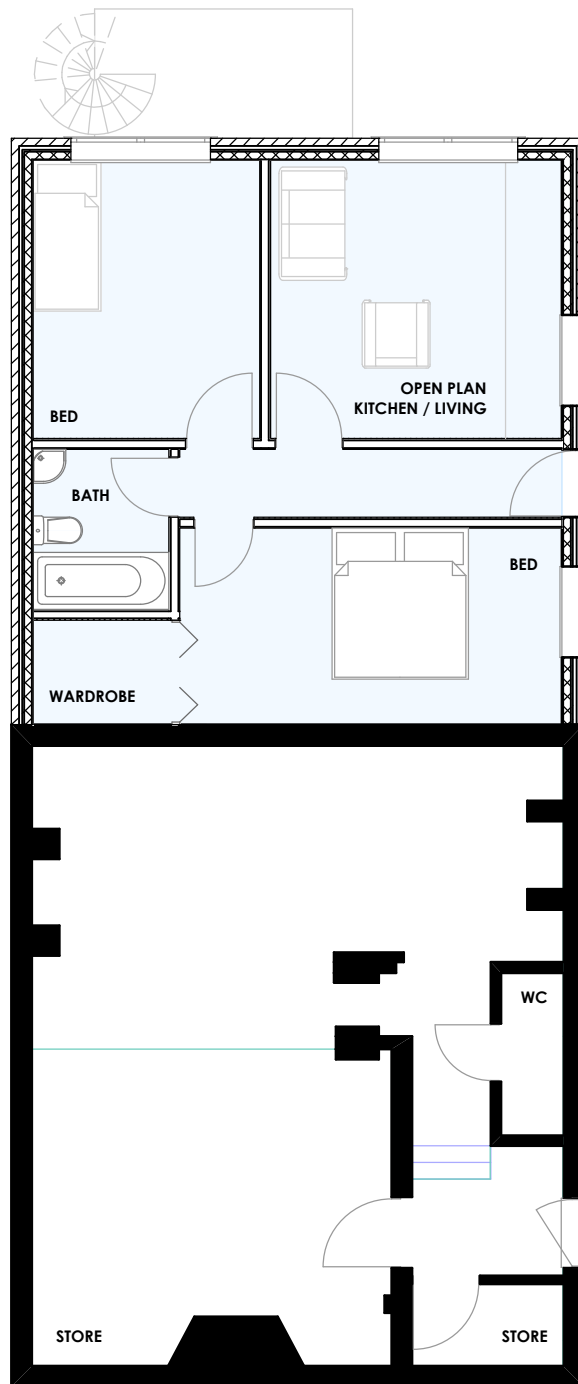


BASEMENT LEVEL

Additional Floor Space (includes external wall area where appropriate) = 58.8m²

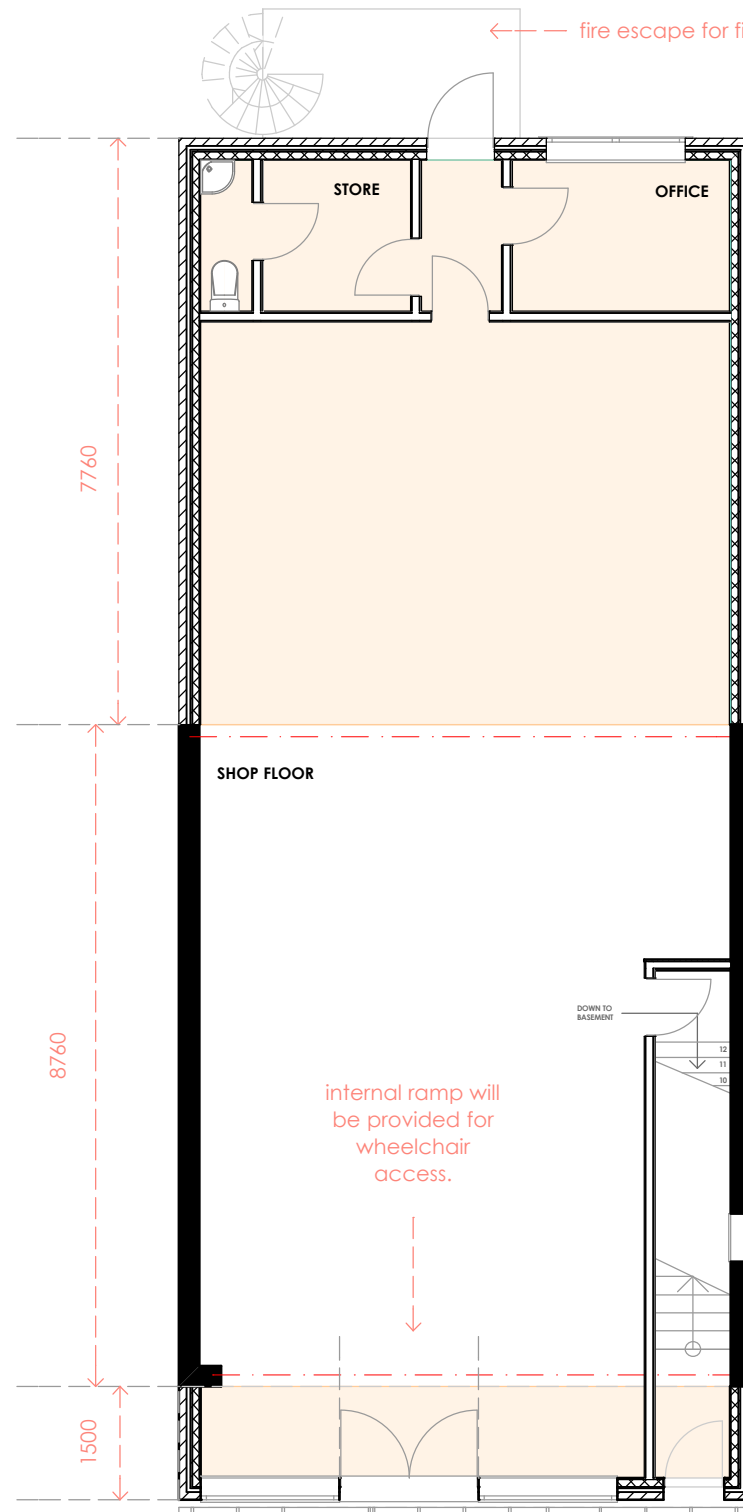

GROUND FLOOR LEVEL

Additional Floor Space (includes external wall area where appropriate) = 70.2m²

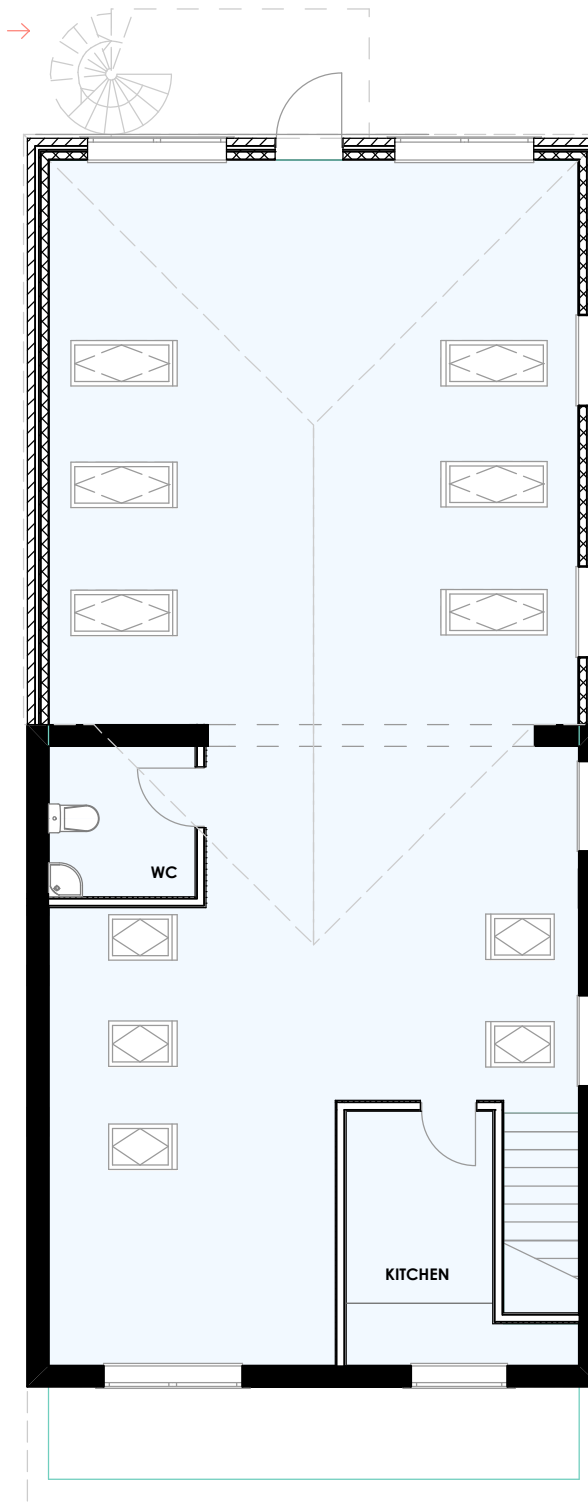

FIRST FLOOR LEVEL

Additional Floor Space (includes external wall area where appropriate) = 58.8m²

© this drawing and the works depicted within are the copyright of :
Architectural Services
and may not be reproduced or amended except by written permission of :
Architectural Services
and for use on this site only

DRAWING INFORMATION

project stage
Planning
Application (2)
paper size
A3


property address
75 Huddersfield Road
Barnsley
S75 1AA

date:
23rd January 2012

drawing number:
75HR : PA 02/07

scale
As Indicated



PROVISIONAL

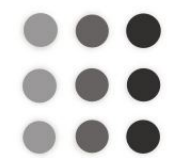

ARCHITECTURAL
SERVICES

phone
07859 056 819

web
www.planmyproperty.co.uk

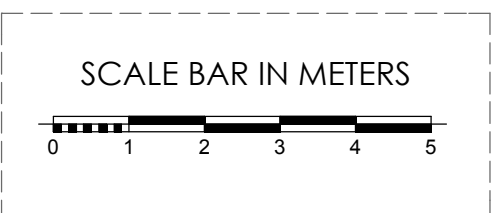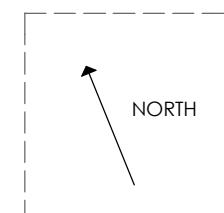

PROPOSED FLOOR PLANS - SCALE 1:100



FRONT ELEVATION

security bollards will be installed at the front of the property for security purposes



SIDE ELEVATION

secondary fire escapes for first and second floors

© this drawing and the works depicted within are the copyright of :
Architectural Services
and may not be reproduced or amended except by written permission of :
Architectural Services
and for use on this site only

DRAWING INFORMATION

project stage

Planning
Application (2)

paper size

A3

property address

75 Huddersfield Road
Barnsley
S75 1AA

date:

23rd January 2012


drawing number:

75HR : PA 02/08

scale

As Indicated

PROVISIONAL

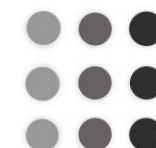

ARCHITECTURAL
SERVICES


phone

07859 056 819

web

www.planmyproperty.co.uk

SCALE BAR IN METERS

 

PROPOSED ELEVATIONS - SCALE 1:100

© this drawing and the works depicted within
are the copyright of :
Architectural Services
and may not be reproduced or amended
except by written permission of :
Architectural Services
and for use on this site only

**DRAWING
INFORMATION**

project stage

Planning
Application (2)

paper size

A3

property address

75 Huddersfield Road
Barnsley
S75 1AA

date:

23rd January 2012


drawing number:

75HR : PA 02/09

scale

As Indicated

PROVISIONAL

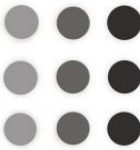


ARCHITECTURAL
SERVICES

phone

07859 056 819

web

www.planmyproperty.co.uk

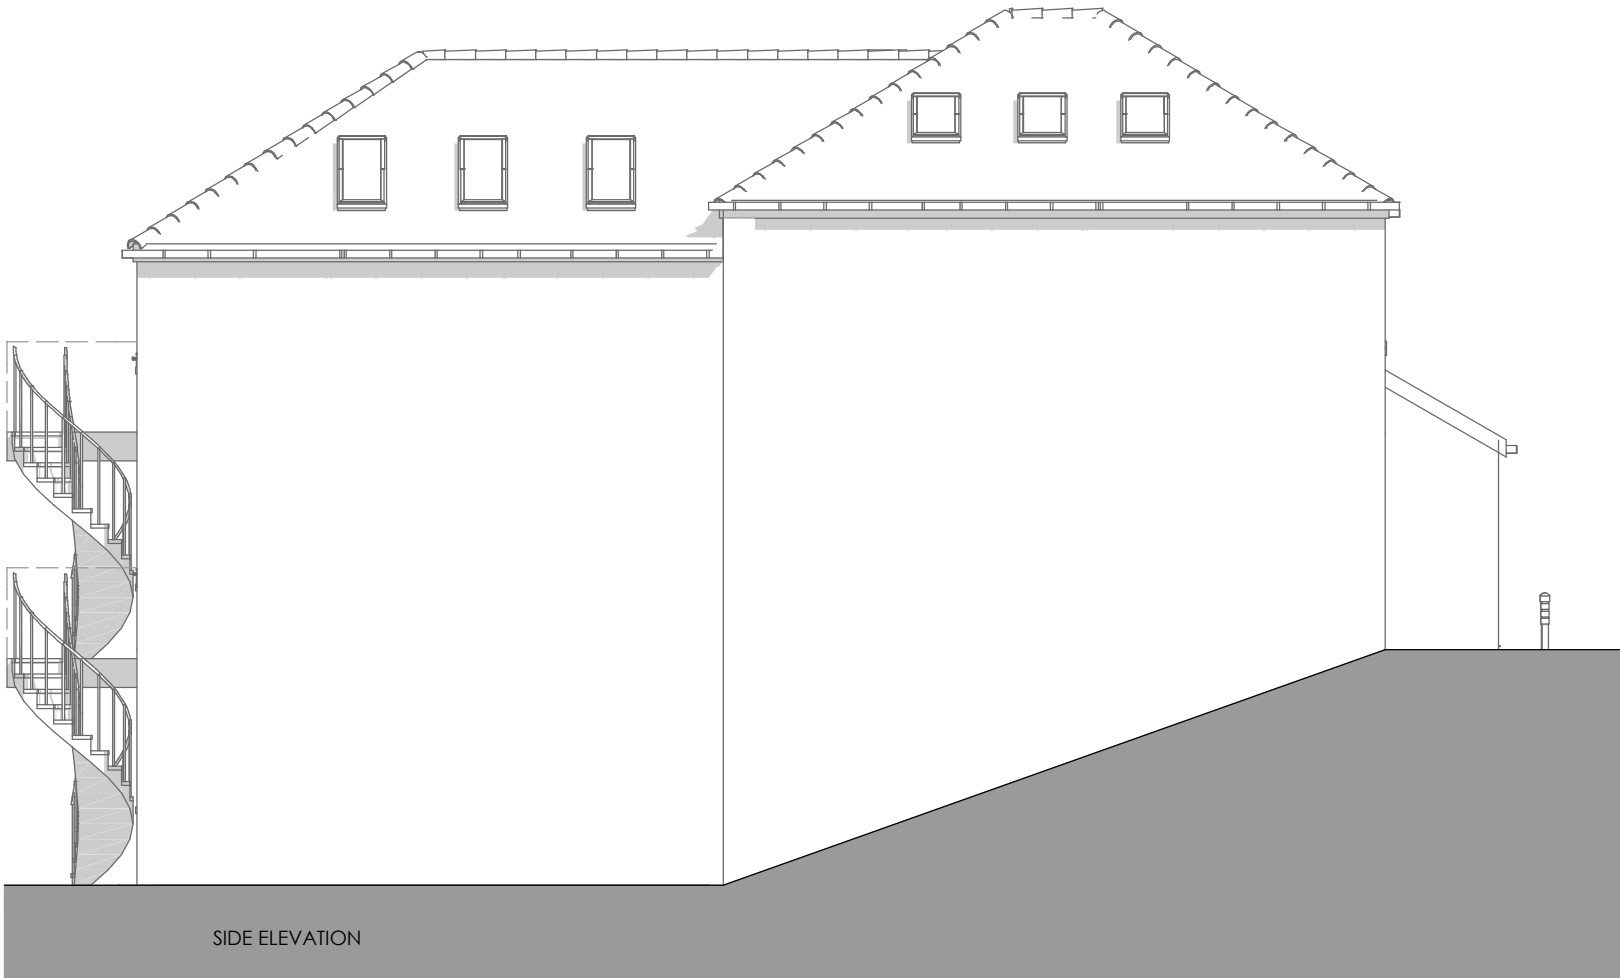

SCALE BAR IN METERS



PROPOSED ELEVATIONS - SCALE 1:100