



Existing Front Elevation



Existing Rear Elevation




Proposed Front Elevation


Amendment to planning application 2011/0078



Proposed Rear Elevation


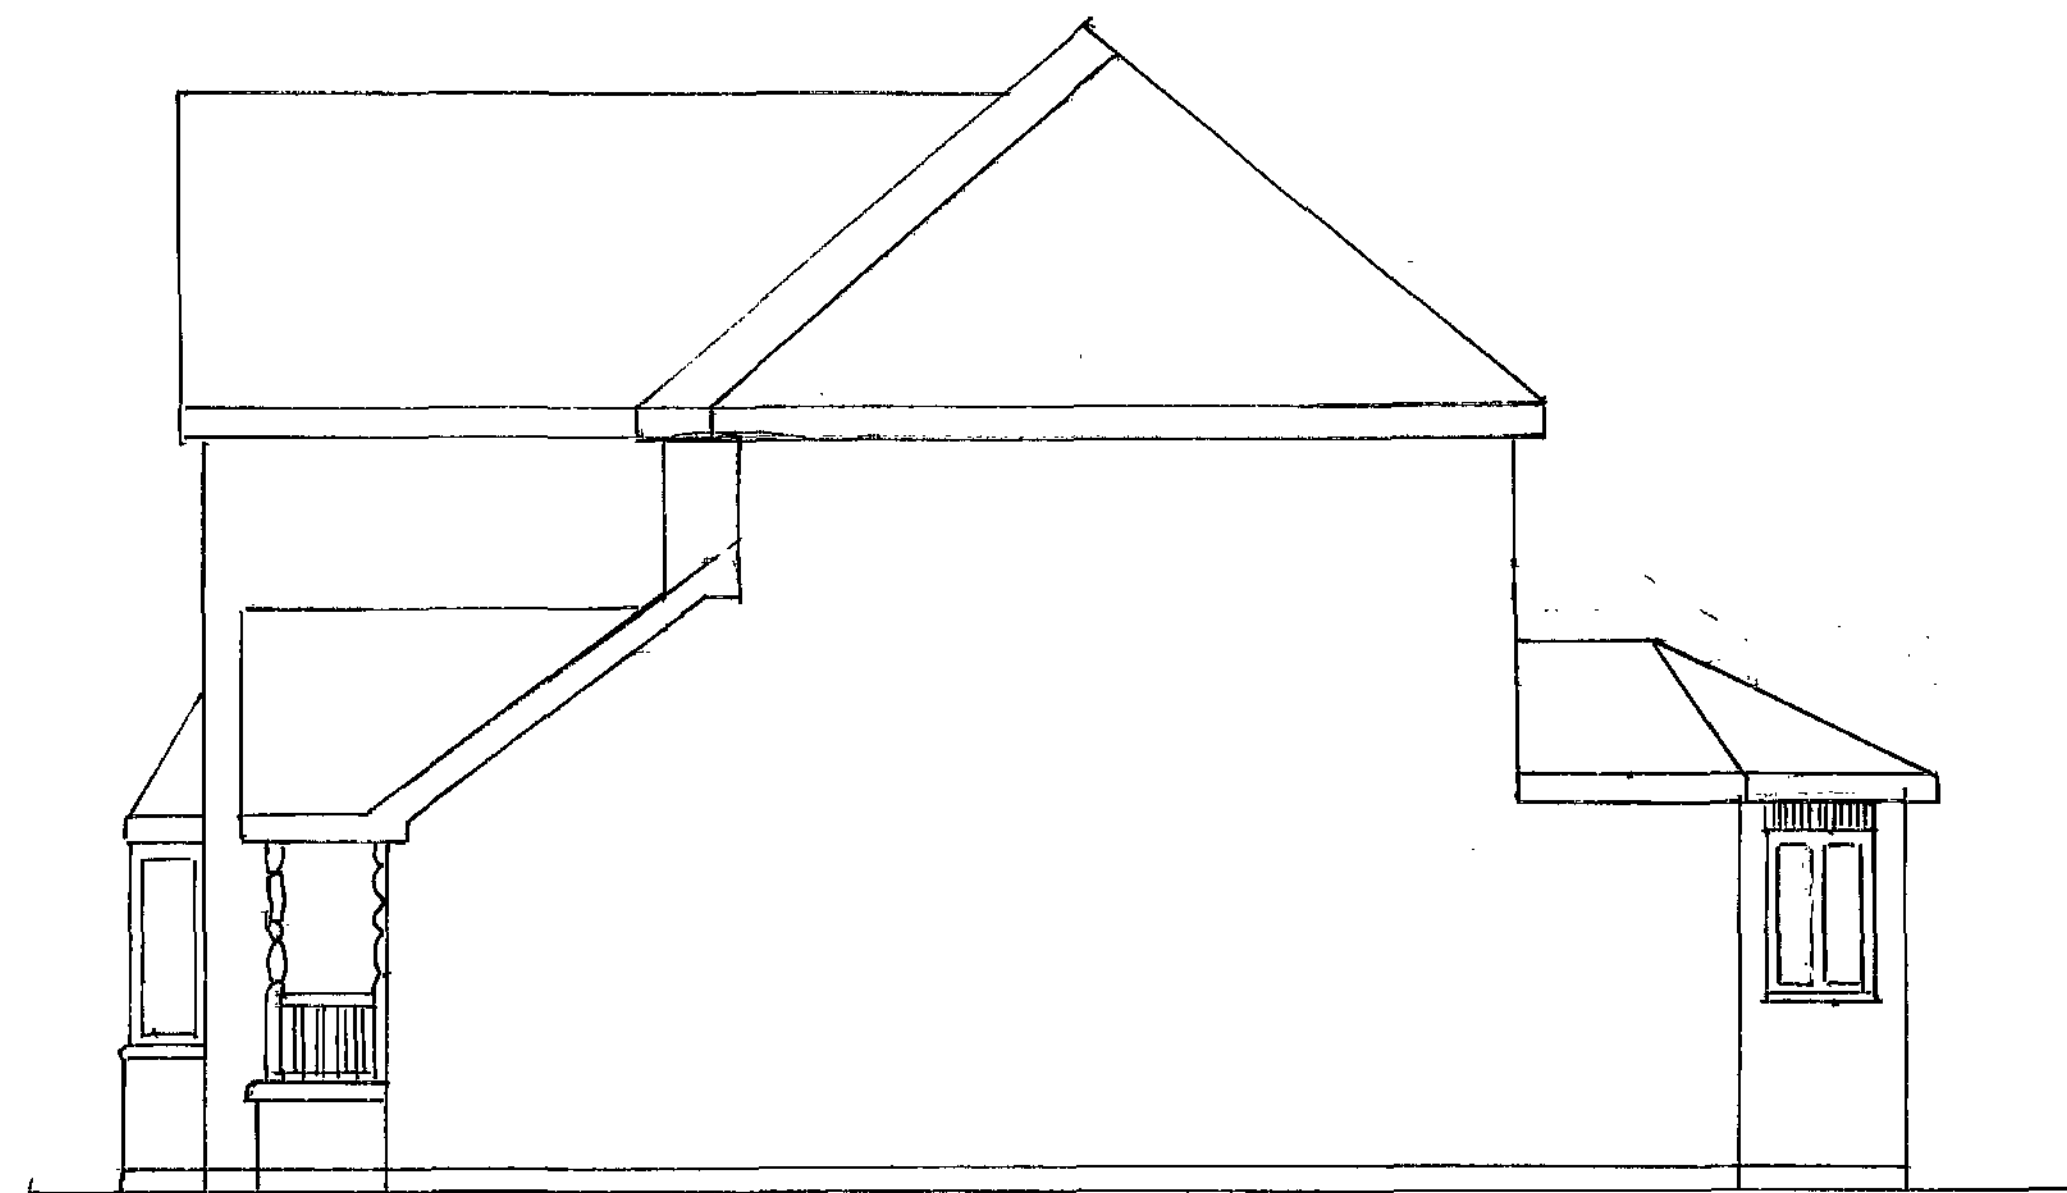


Proposed Side Elevation

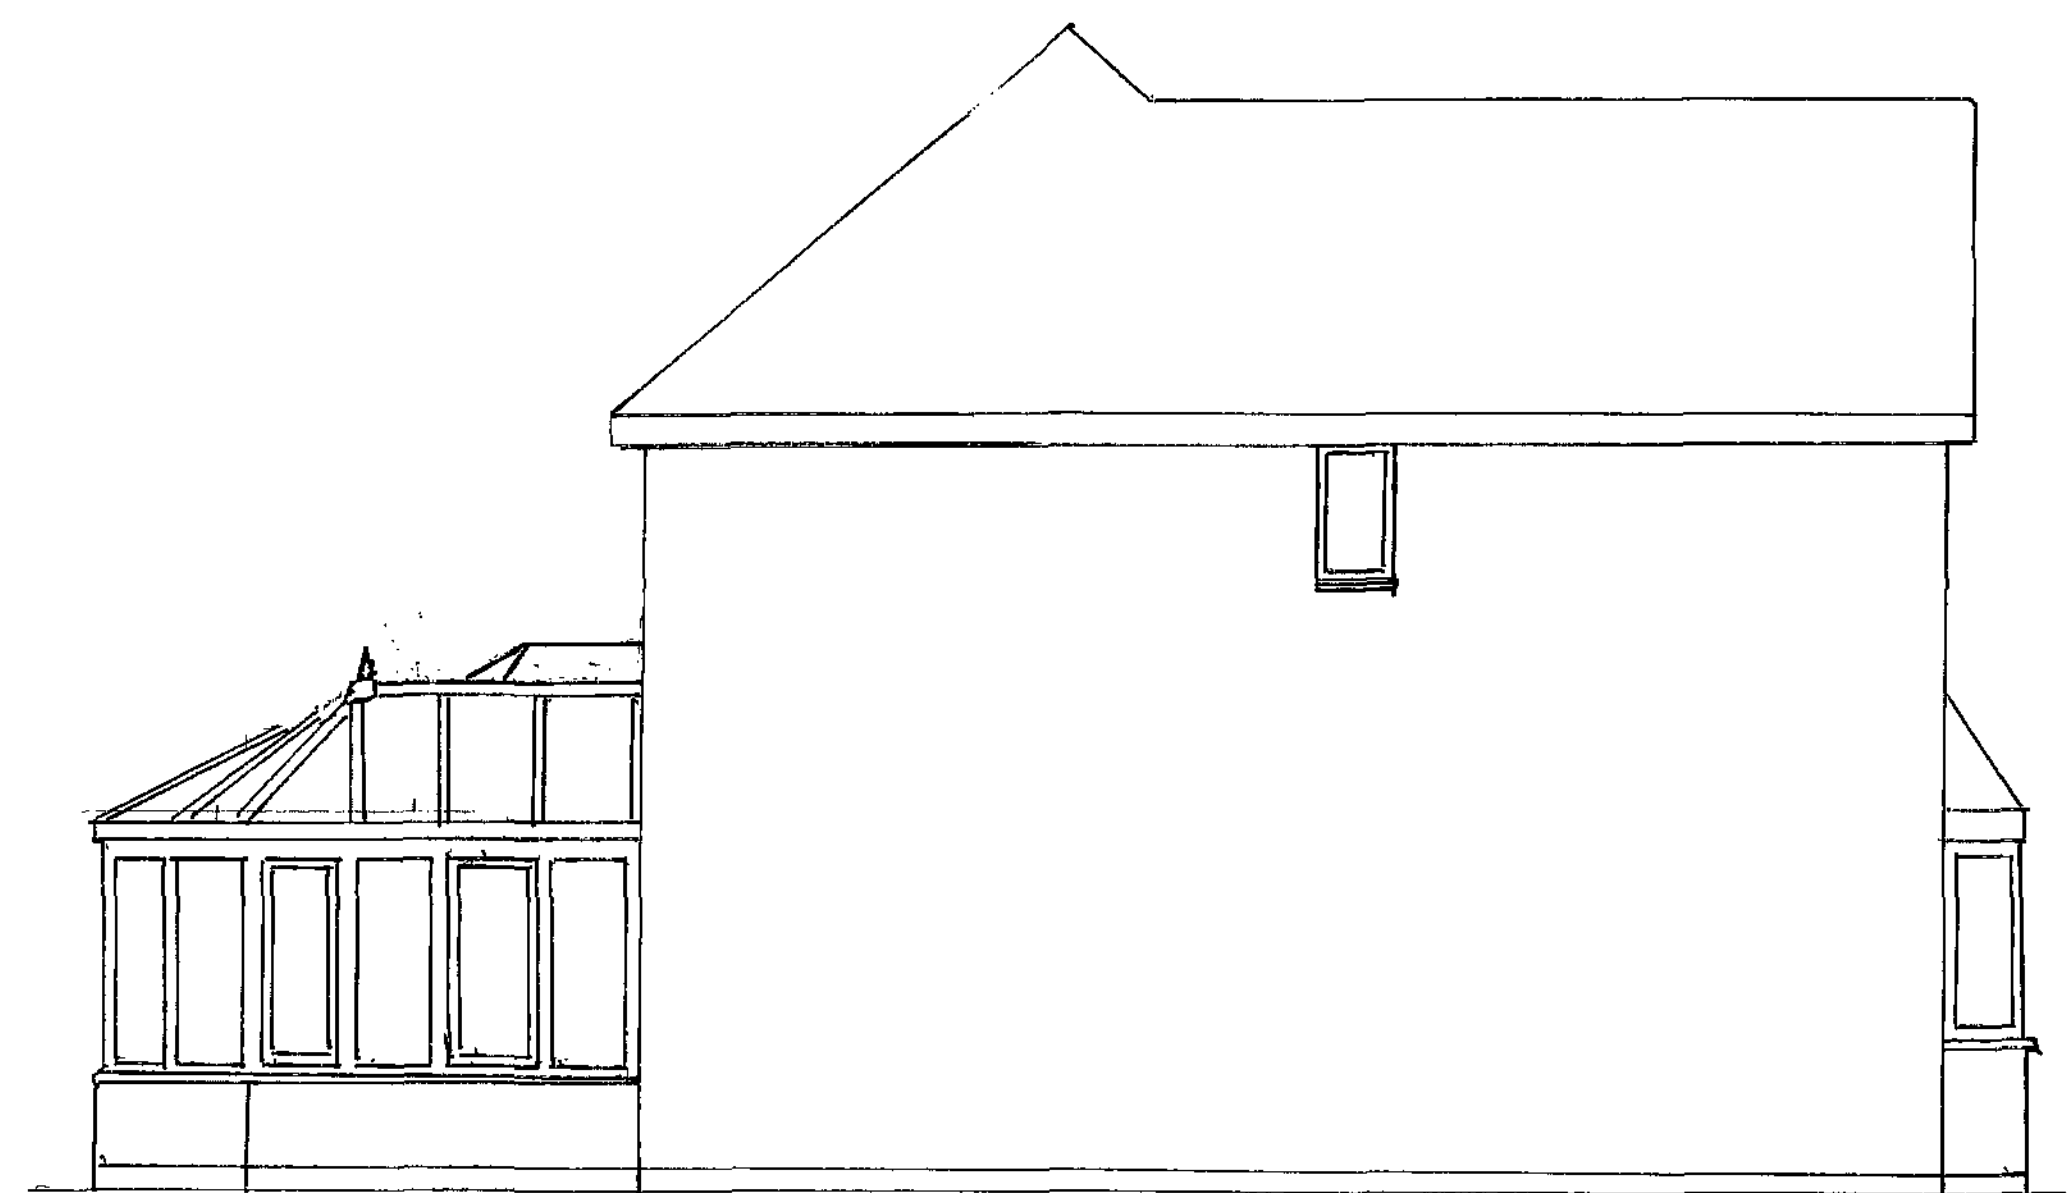

Proposed Side Elevation


Amendment to planning application 2011/0078

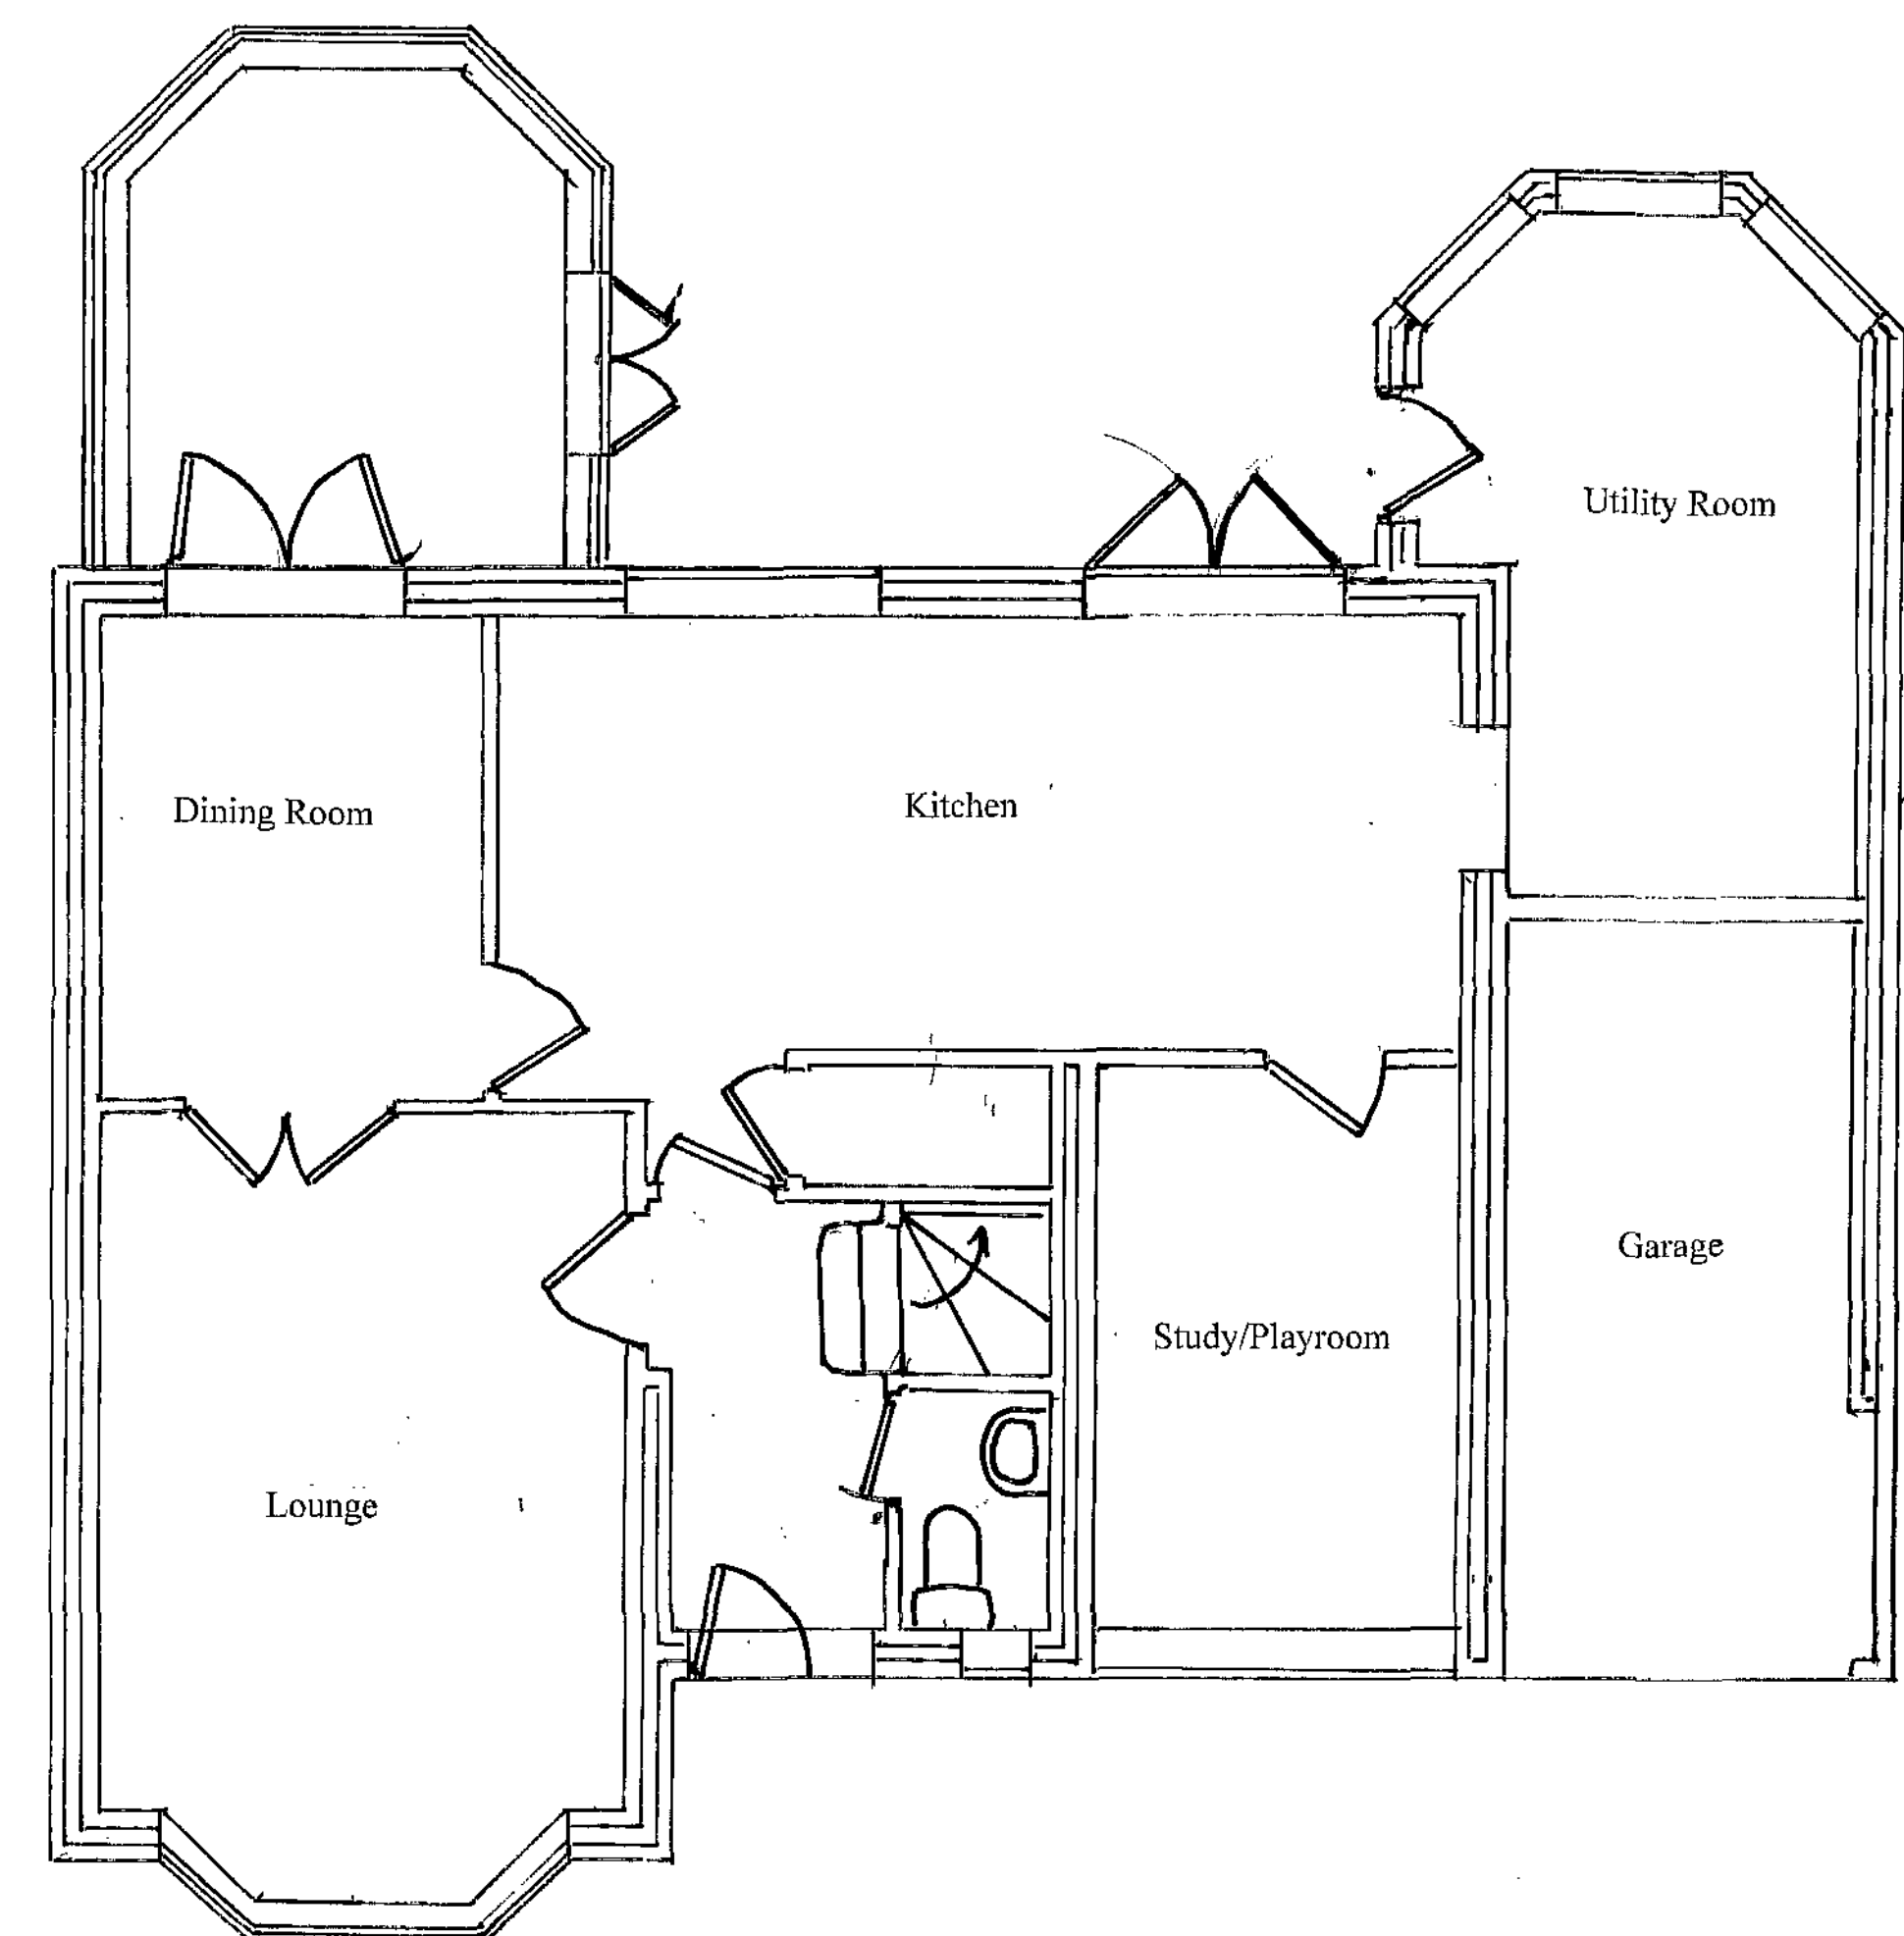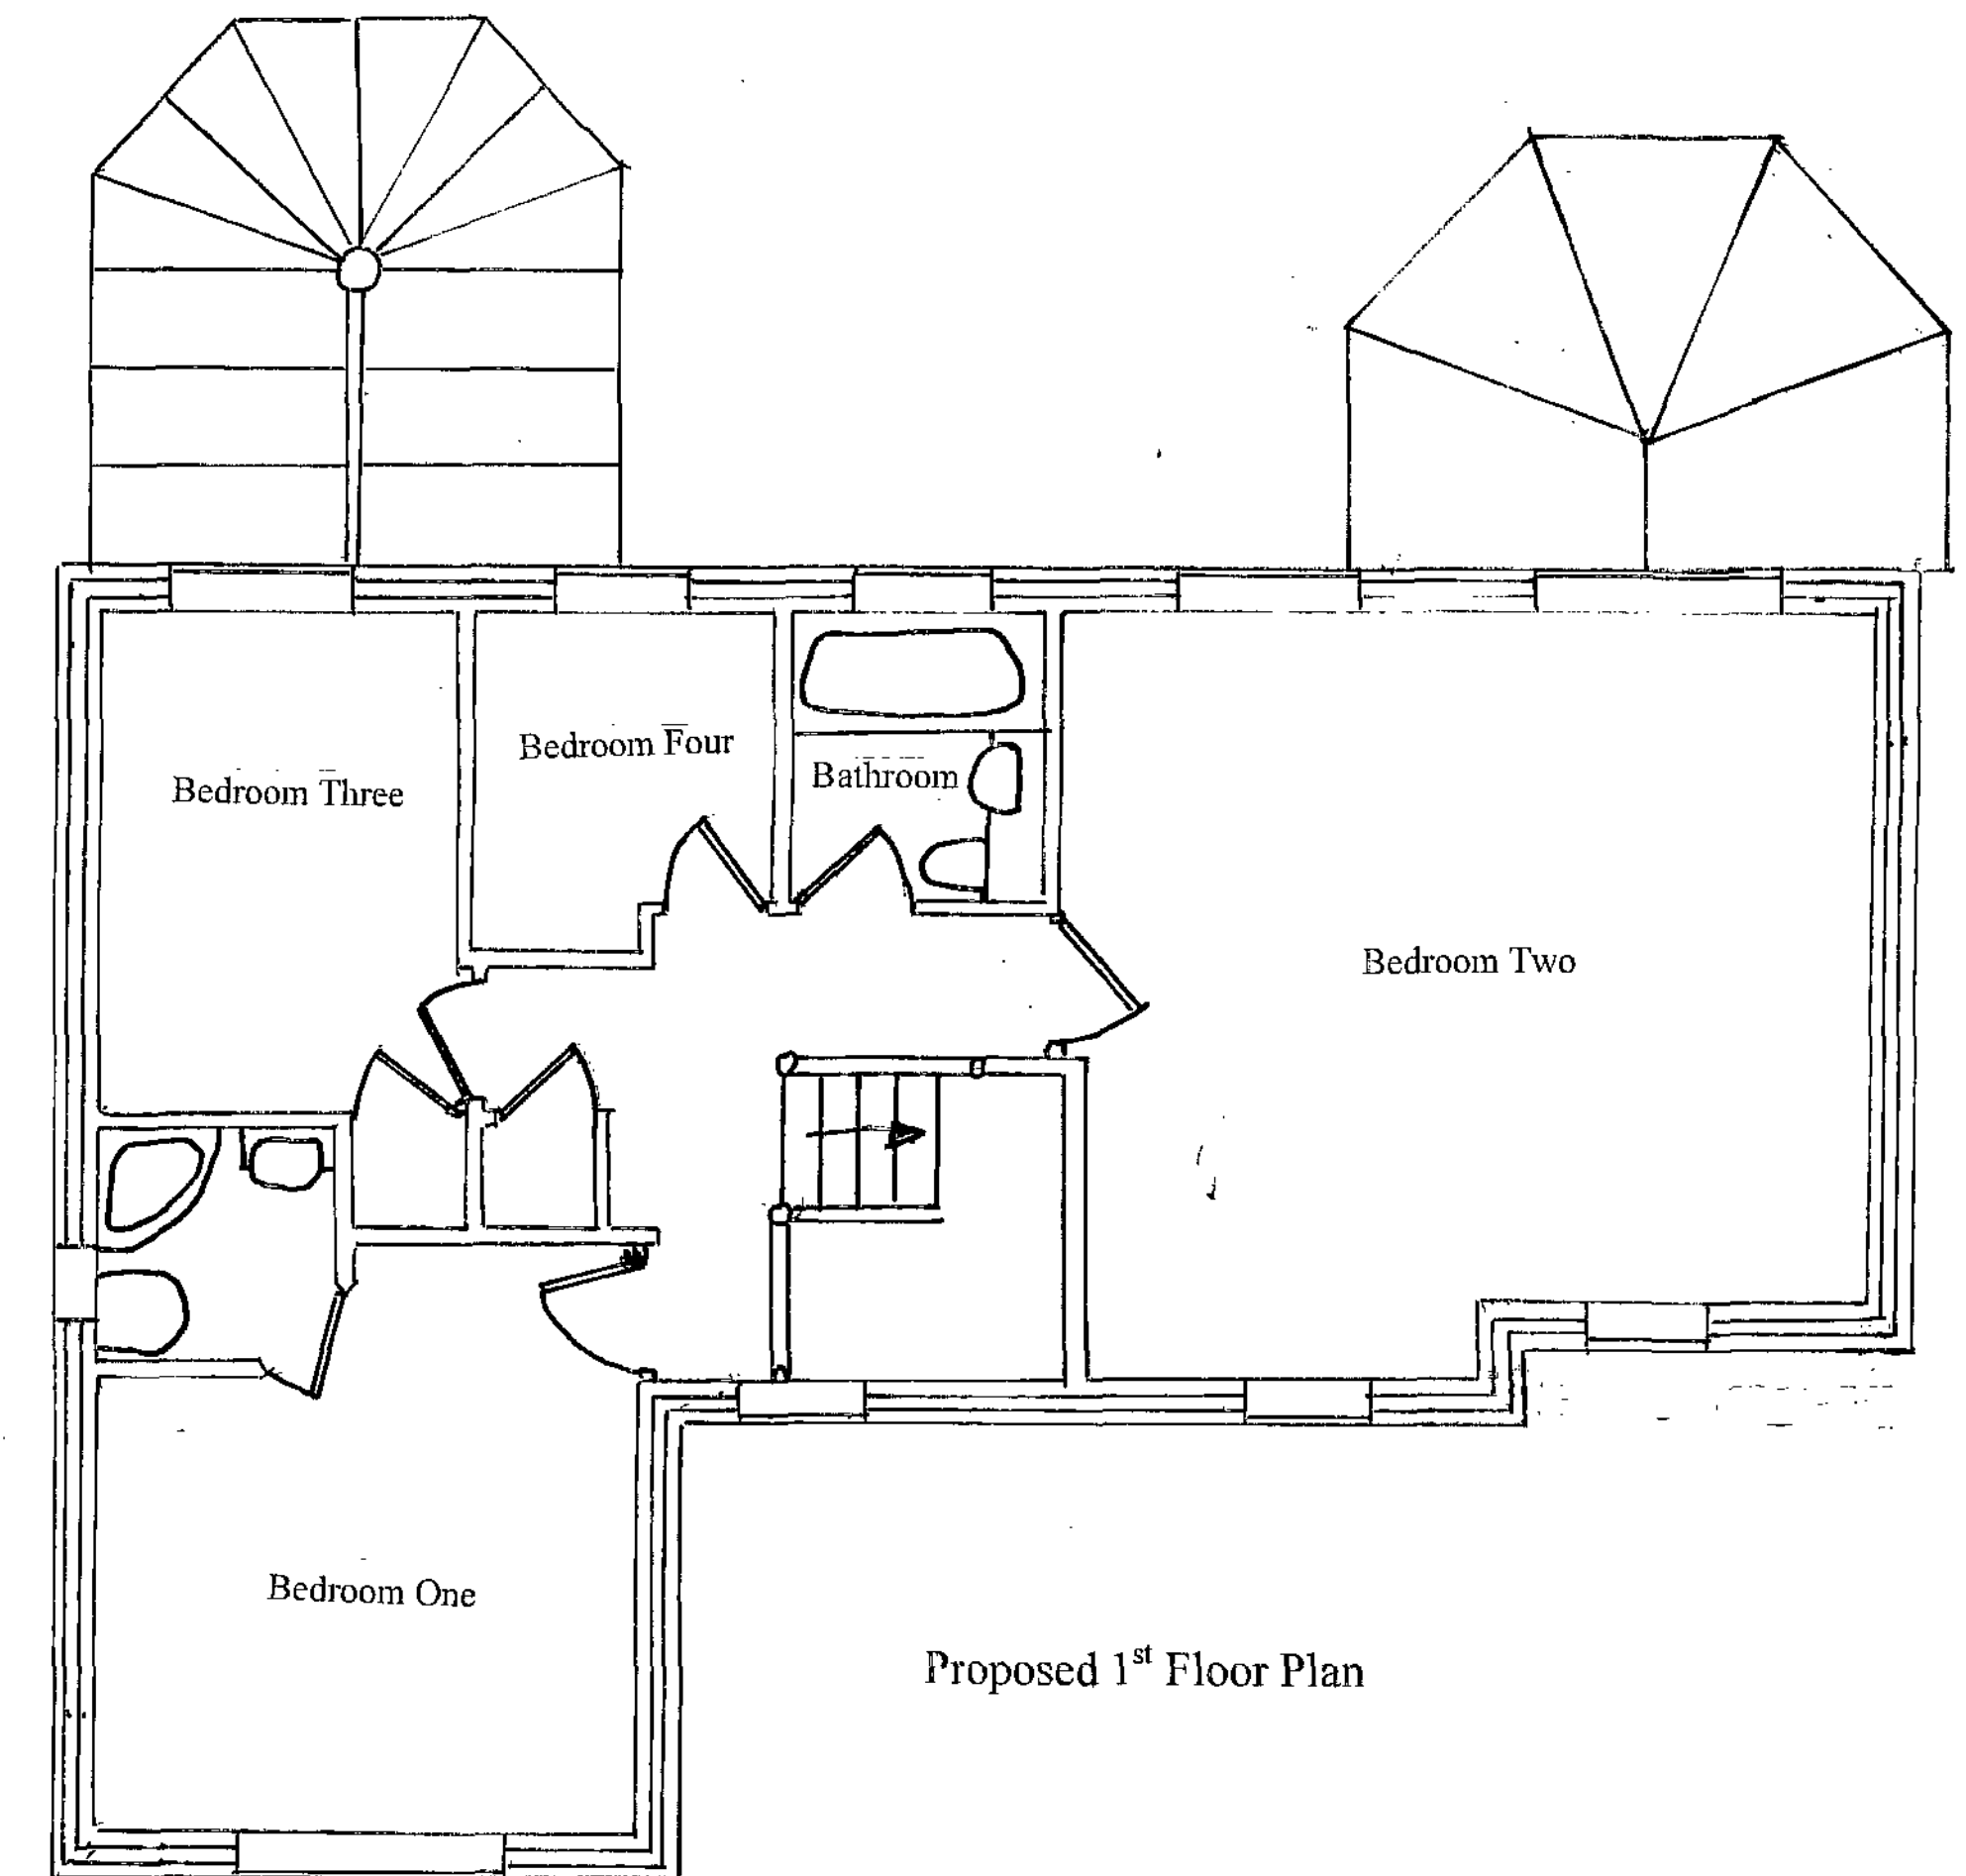



Scale 1: 50 Unless otherwise stated




Existing Side Elevation

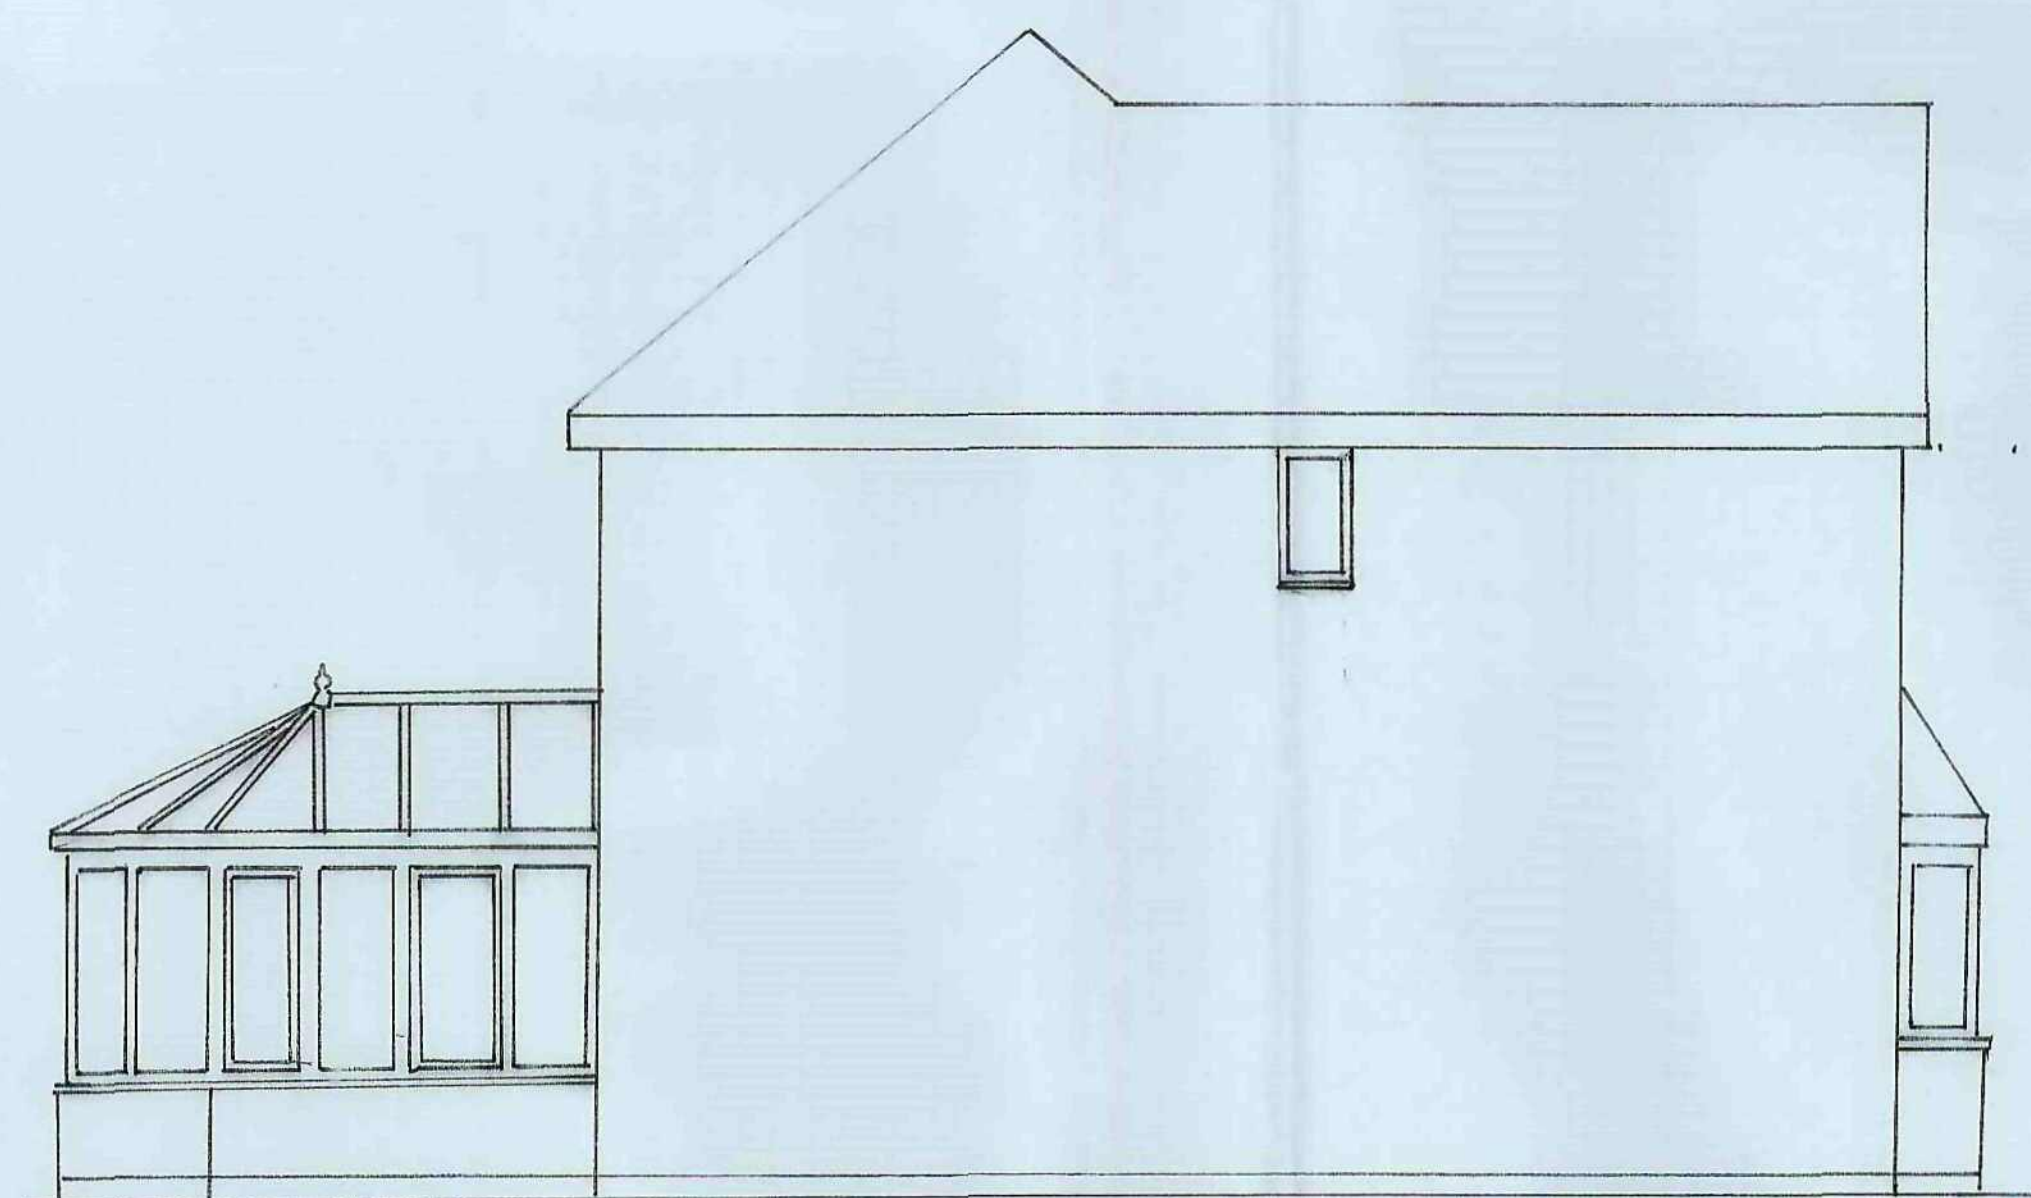

Existing Side Elevation

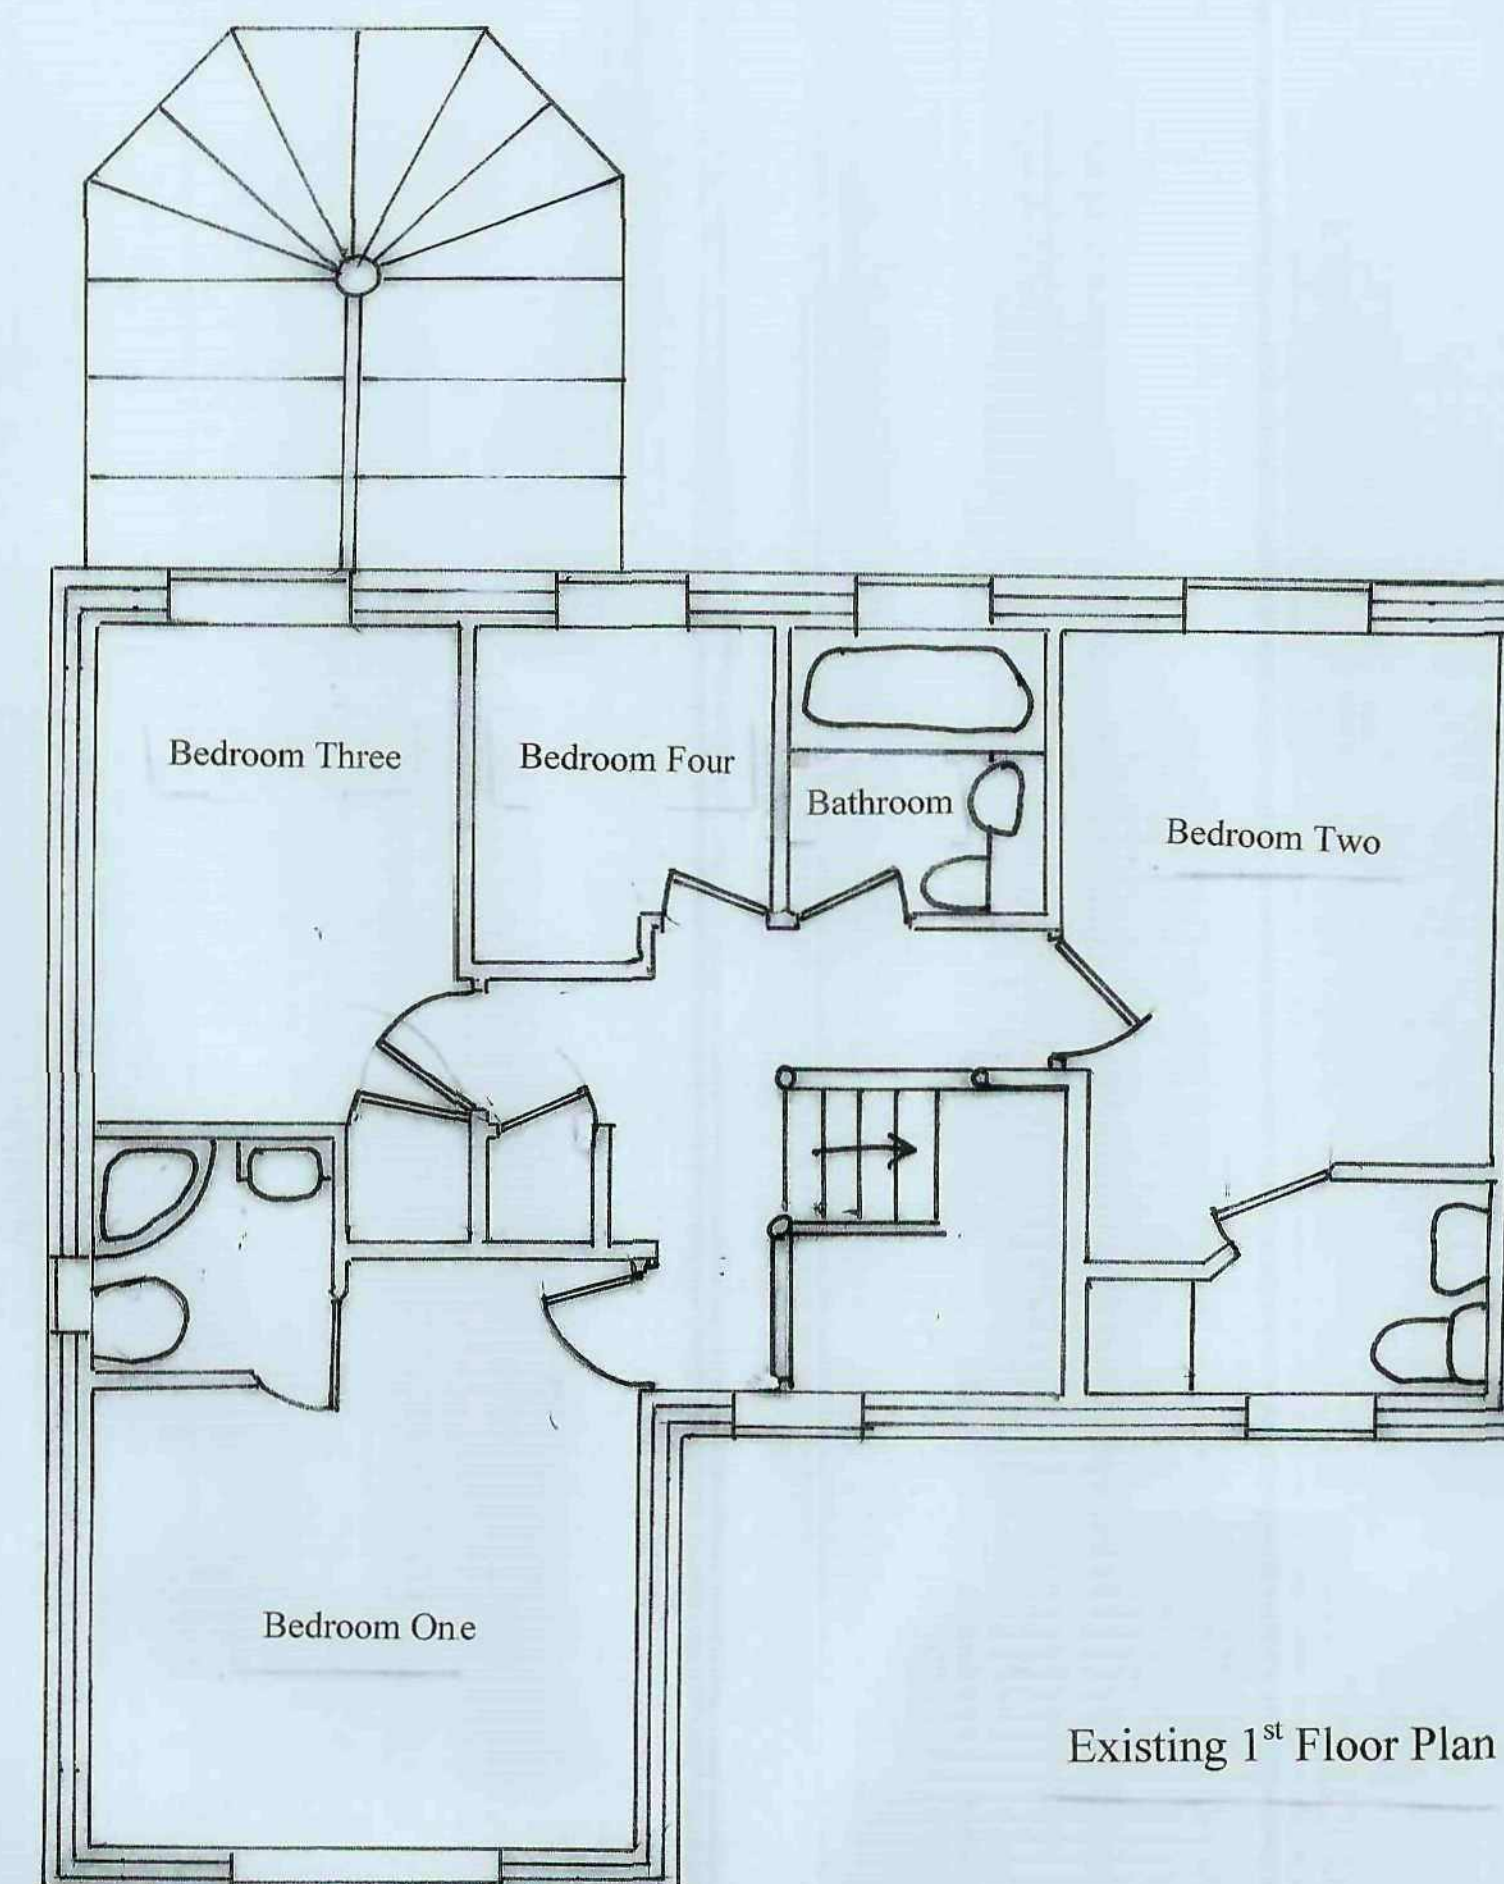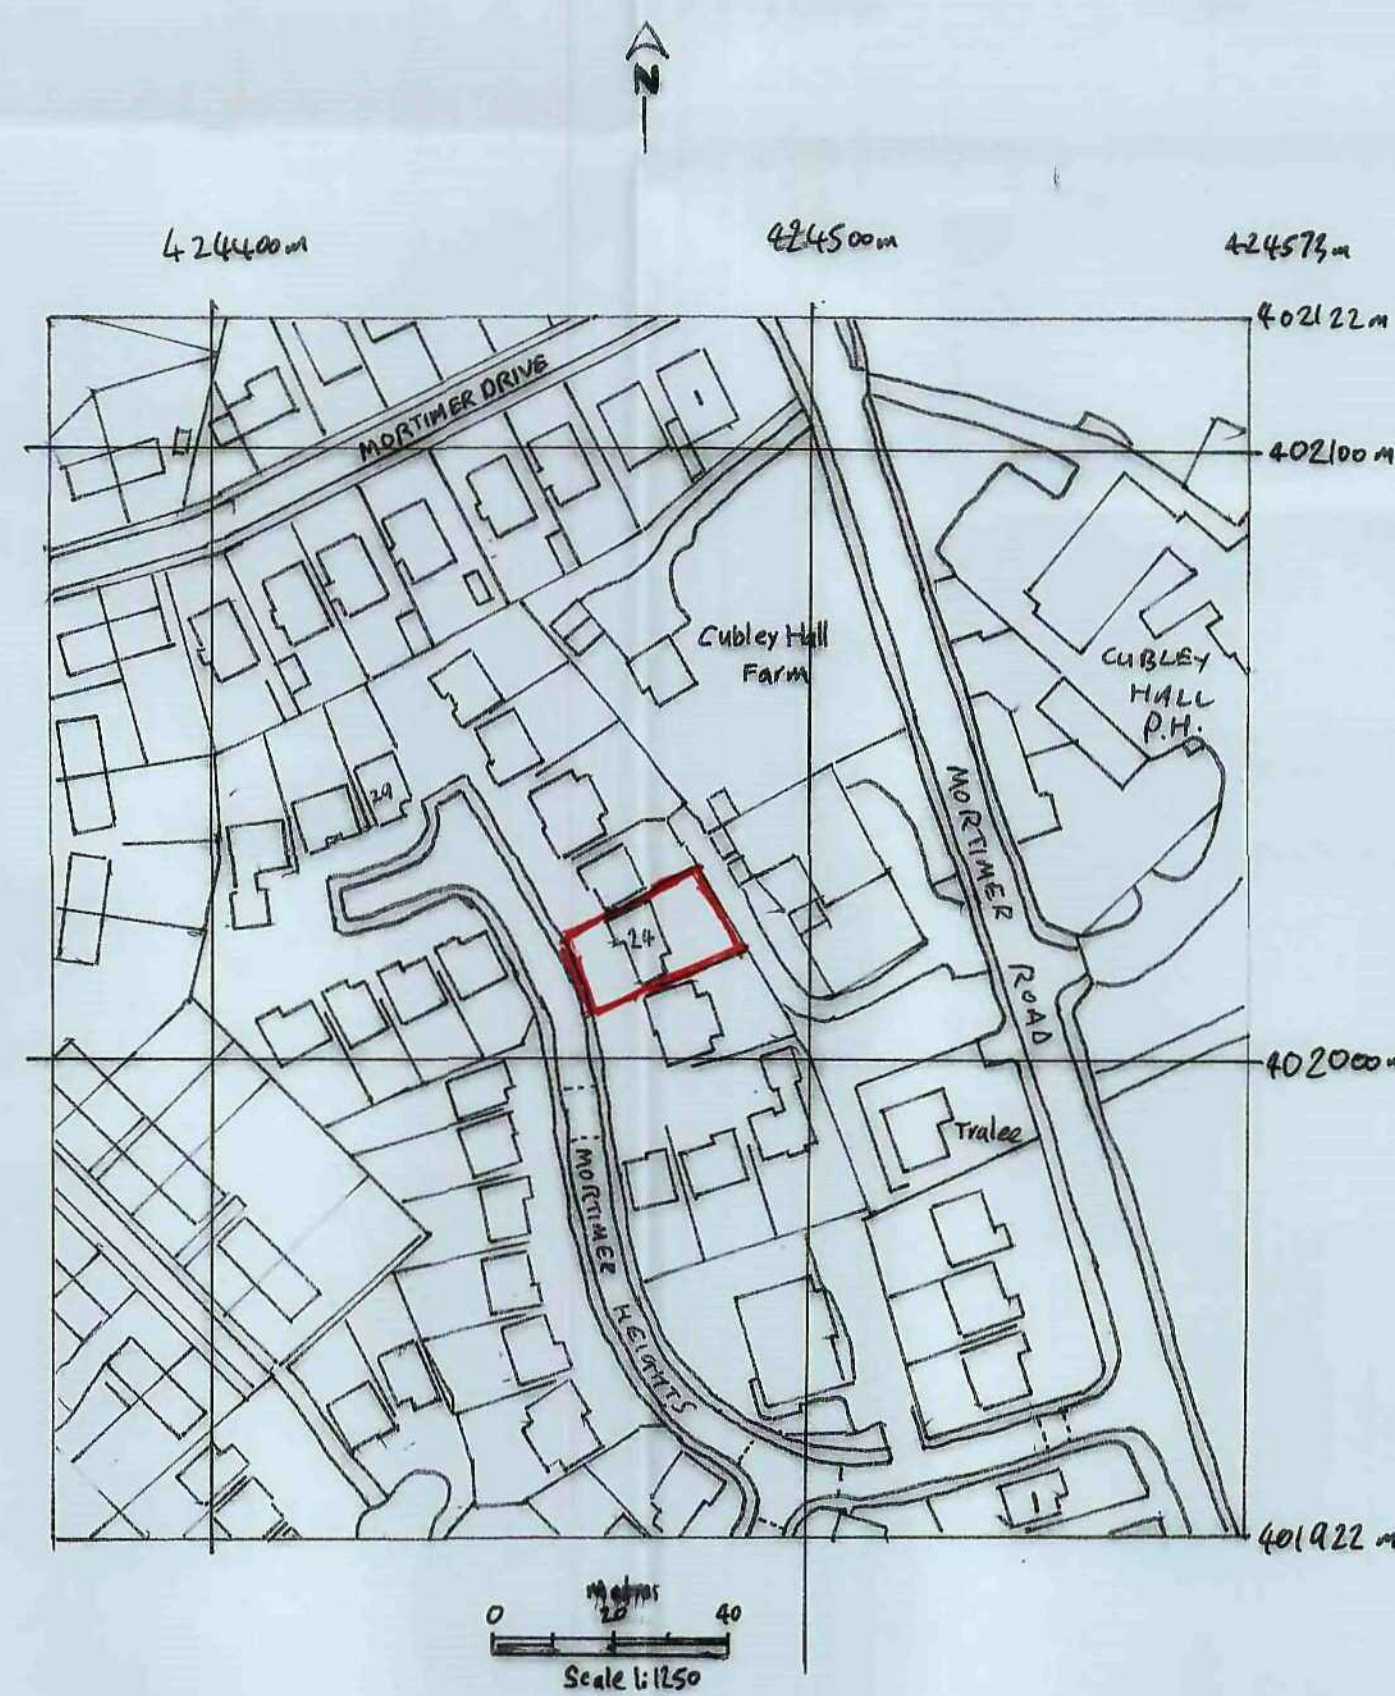

Existing 1st Floor Plan

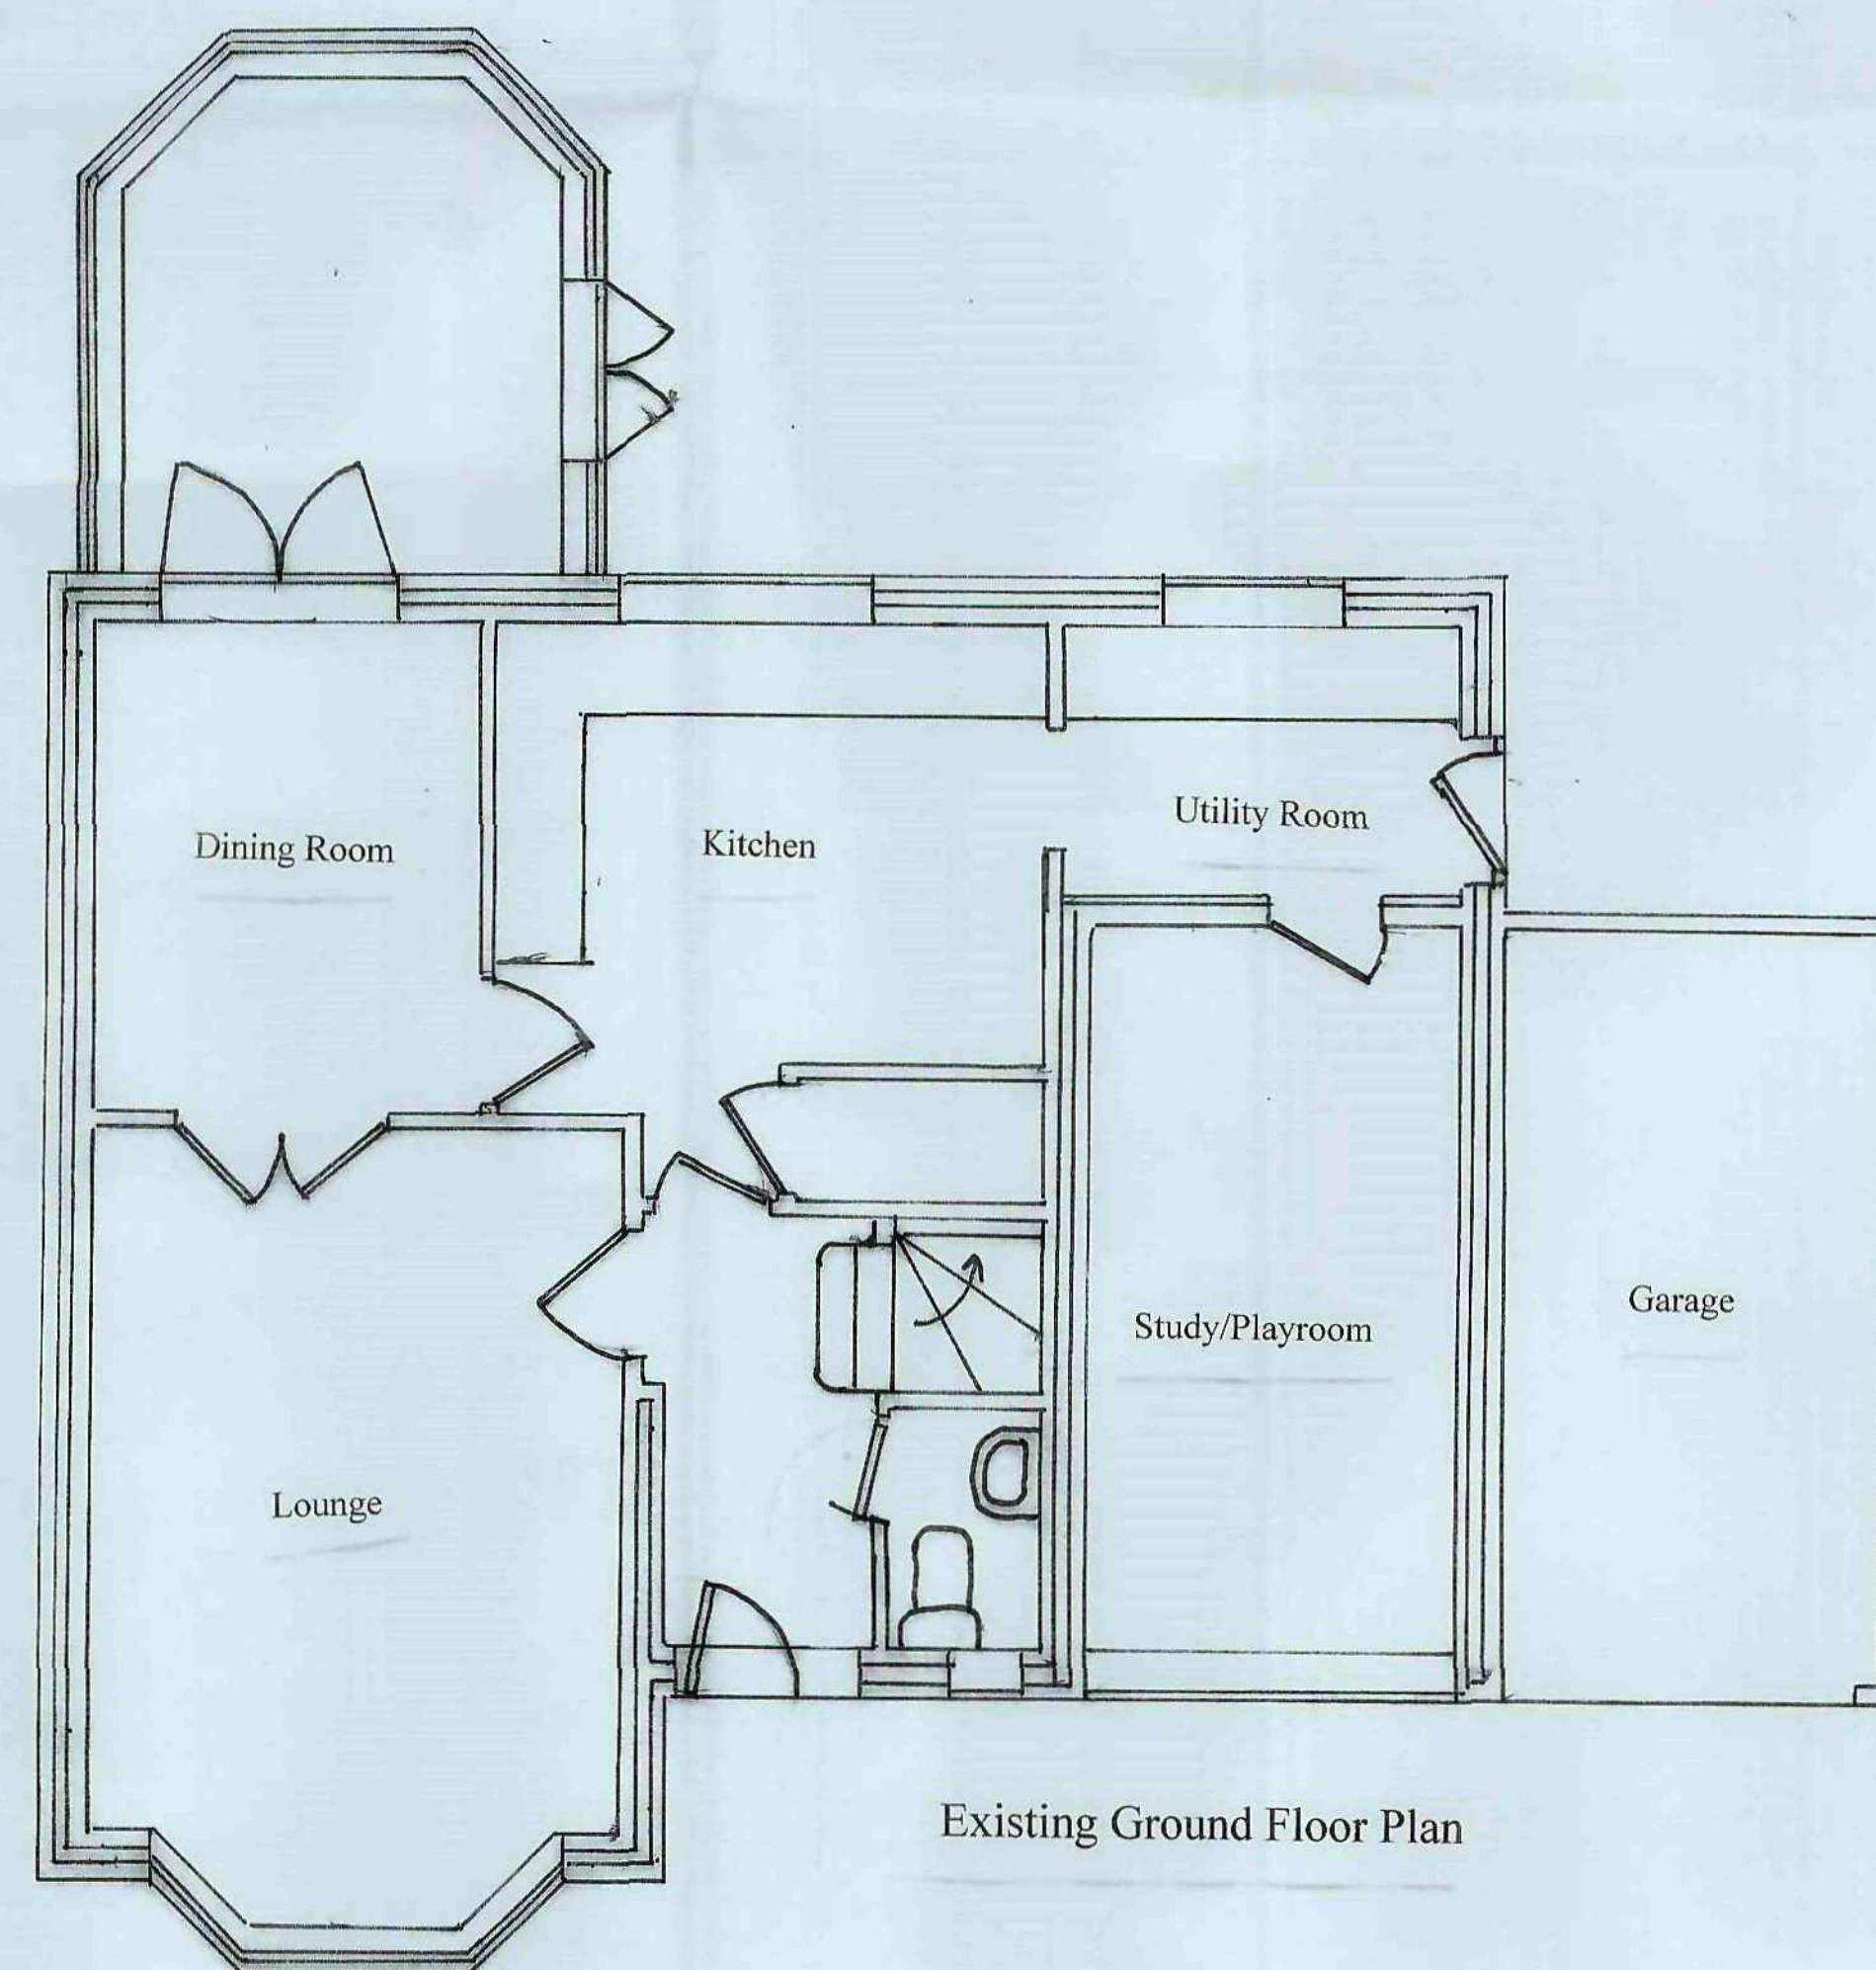

Existing Ground Floor Plan